


LIST OF DRAWINGS:

-	COVER SHEET	
-	EXISTING ELEVATIONS	- A01
-	PROPOSED FRONT ELEVATION	-A02
-	PROPOSED SIDE ELEVATION	-A03
-	PLAN OF STOREFRONT	-A04
-	SECTIONS	-A05
-	EXISTING PICTURES	-A06



FACADE IMPROVEMENT AT
25 MAIN STREET NORTH, BRAMPTON, ON, CANADA

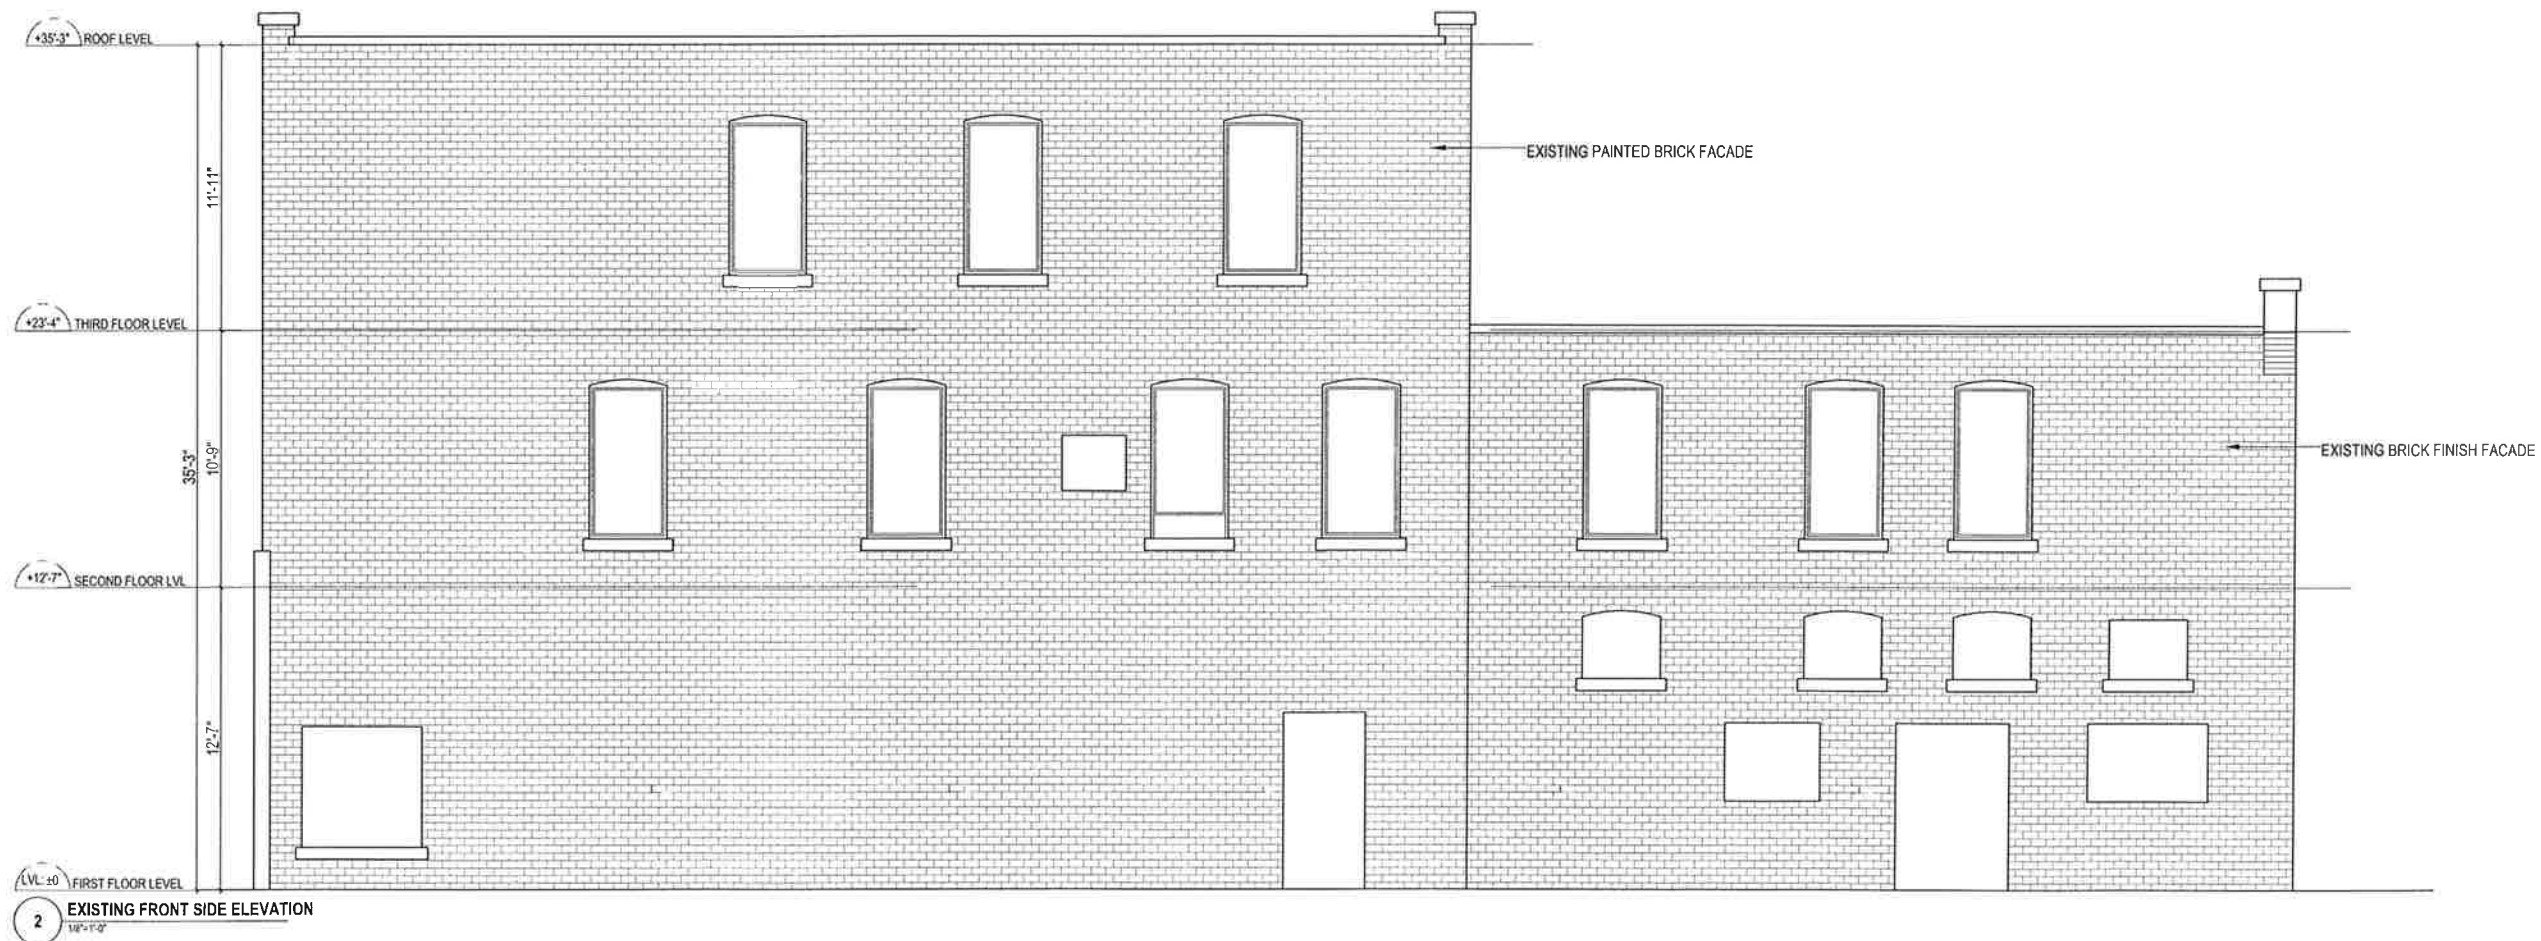

KEY

01	RE-ISSUED FOR HERI PERMIT	12-09-2016
00	ISSUED FOR HERI PERMIT	02-09-2016

REV ISSUED FOR DATE

PROJECT NAME AND ADDRESS :

FACADE IMPROVEMENT

At 25 Main Street North, Brampton,
ON, Canada

LEAD CONSULTANT :

technoarch
2250 Bovaird Drive E, Suite 612,
Brampton, ON L6R 0W3, Canada
Tel : +1-905-792-0038
www.technoarch.ca




STRUCTURAL CONSULTANT :

MEP CONSULTANT :

DRAWING TITLE :
EXISTING FRONT & SIDE
ELEVATION

DRAWN BY	MS
CHECKED BY	HB
APPROVED BY	HB
SCALE 1/8"=1'-0"	SIZE A3
SHEET NO A01	STAGE HERITAGE PER.
PHASE 00	REV 01
ISSUED DATE	12-09-2016

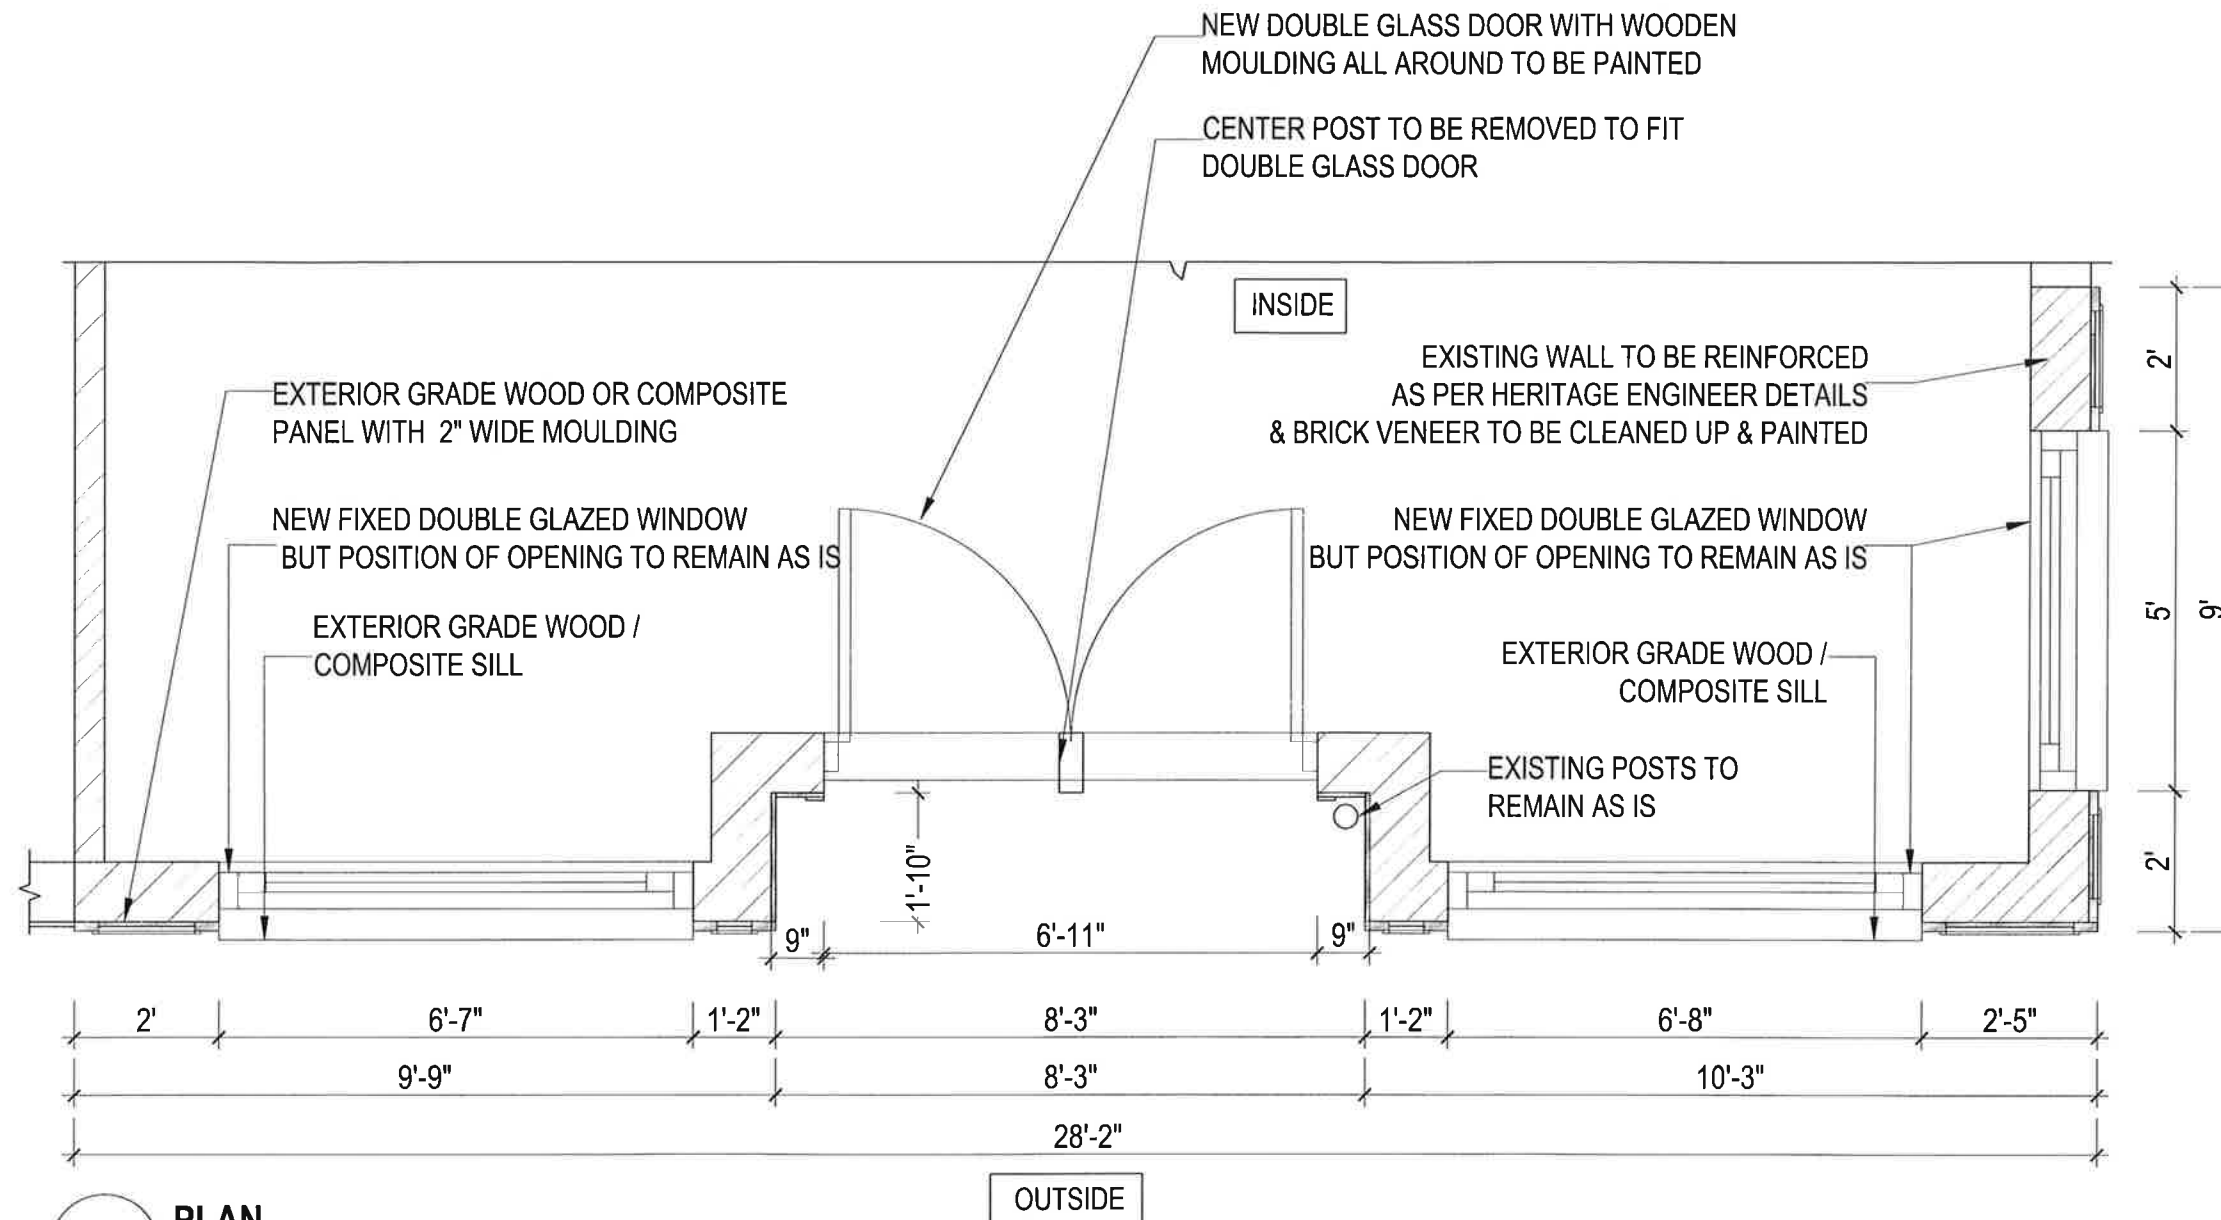

1 PLAN
3/8"=1'-0"

KEY

01	RE-ISSUED FOR HERI. PERMIT	12-09-2016
00	ISSUED FOR HERI. PERMIT	02-09-2016
REV	ISSUED FOR	DATE

PROJECT NAME AND ADDRESS:

FACADE IMPROVEMENT

At 25 Main Street North, Brampton, ON, Canada

LEAD CONSULTANT:

technoarch
architects + designers
2250 Bovaird Drive E, Suite 612,
Brampton, ON L6R 0W3, Canada
Tel : +1-905-792-0038
www.technoarch.ca




STRUCTURAL CONSULTANT:


MEP CONSULTANT:

DRAWING TITLE:
PLAN OF STOREFRONT

DRAWN BY	MS
CHECKED BY	HB
APPROVED BY	HB
SCALE 1/4"=1'-0"	SIZE A3
SHEET NO A04	STAGE HERITAGE PER.
PHASE 00	REV 01
ISSUED DATE	12-09-2016

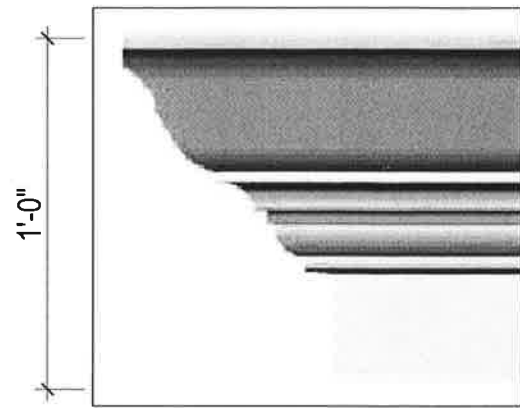

2 DETAIL AT 'A'
N.T.S.

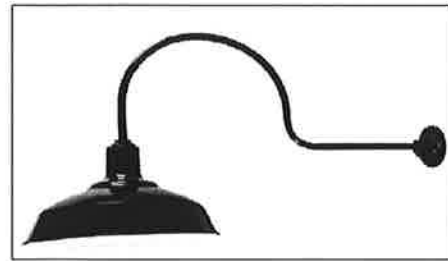


3 DETAIL AT 'B'
N.T.S.



4 DETAIL AT 'C'
N.T.S.




6 DETAIL AT 'D'
N.T.S.

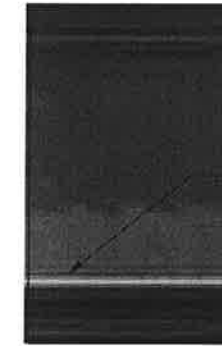


7 COLOR SCHEME
N.T.S.

PREFERABLE COLOR
TO BE DEEP GREEN
ON EXTERIOR GRADE
WOOD OR COMPOSITE

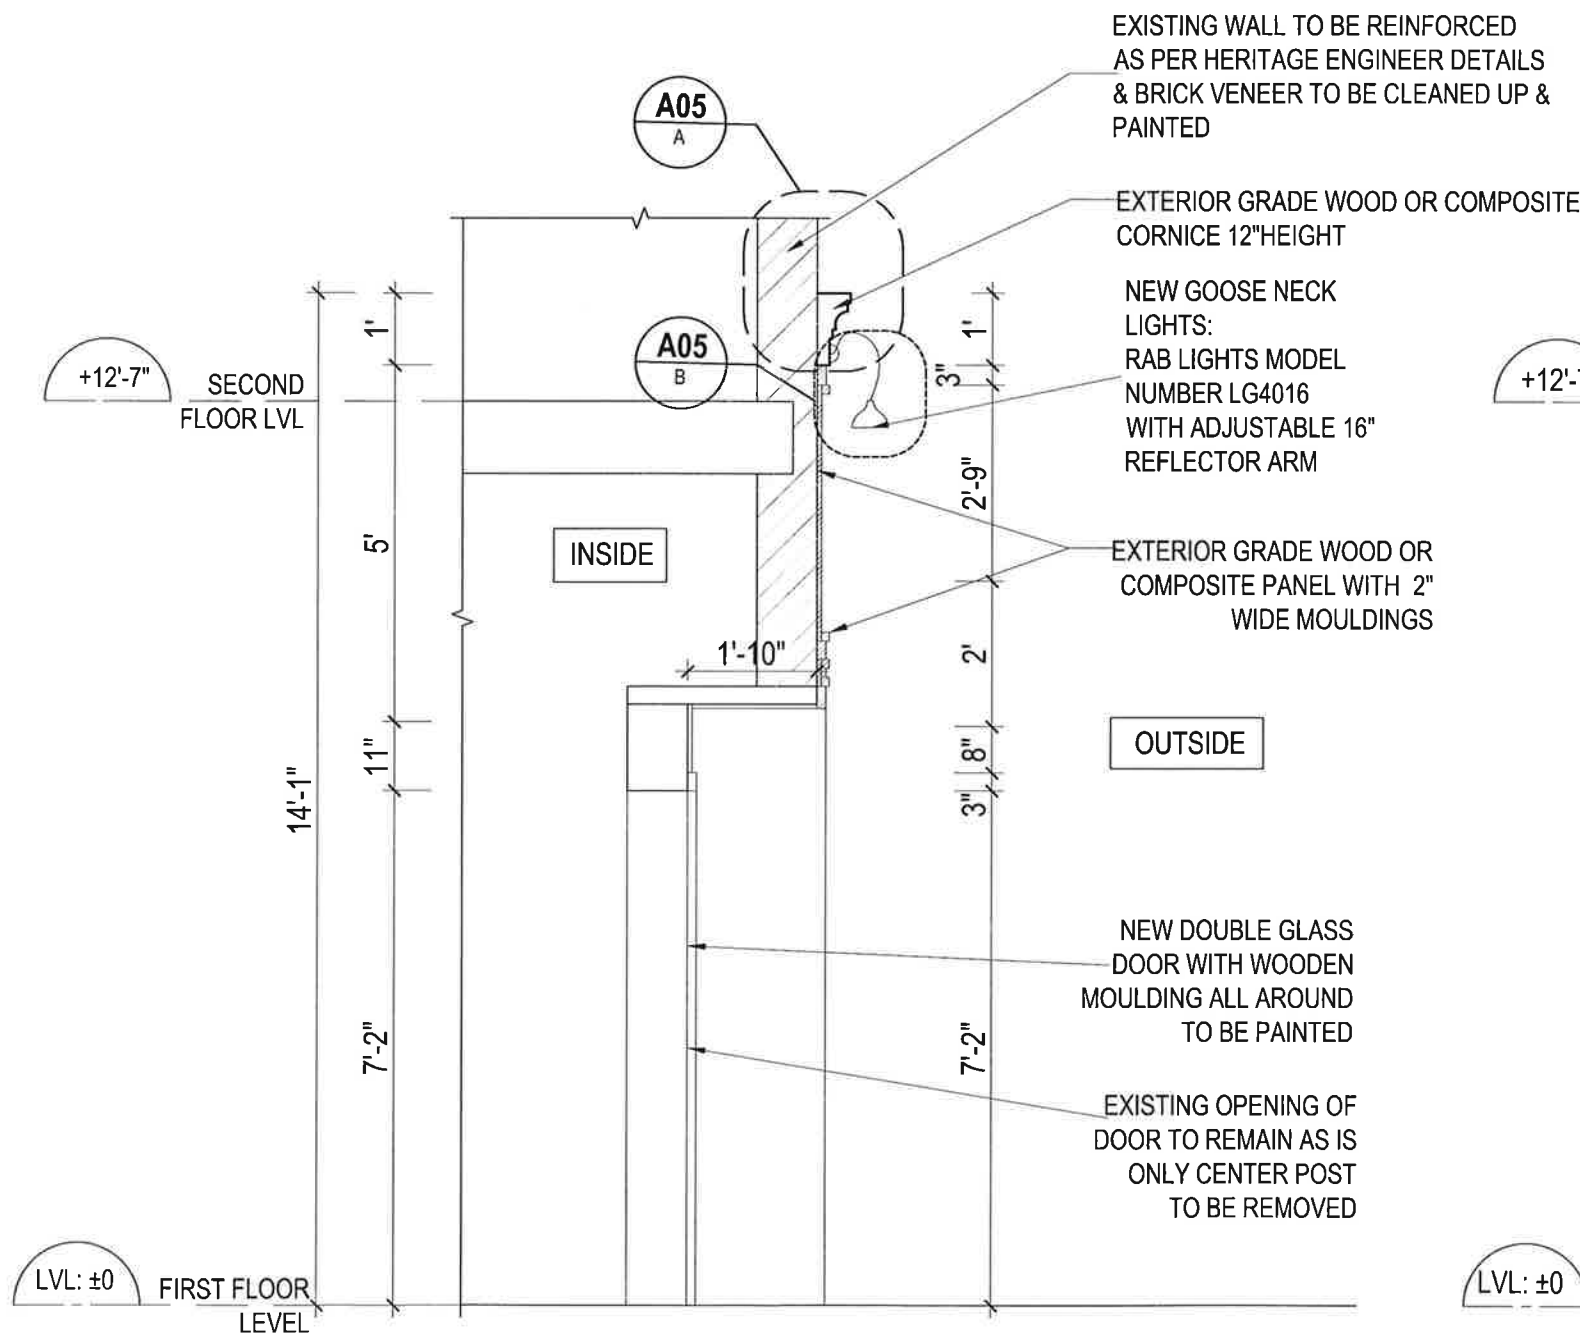

1 SECTION AT '1'
3/8"=1'-0"

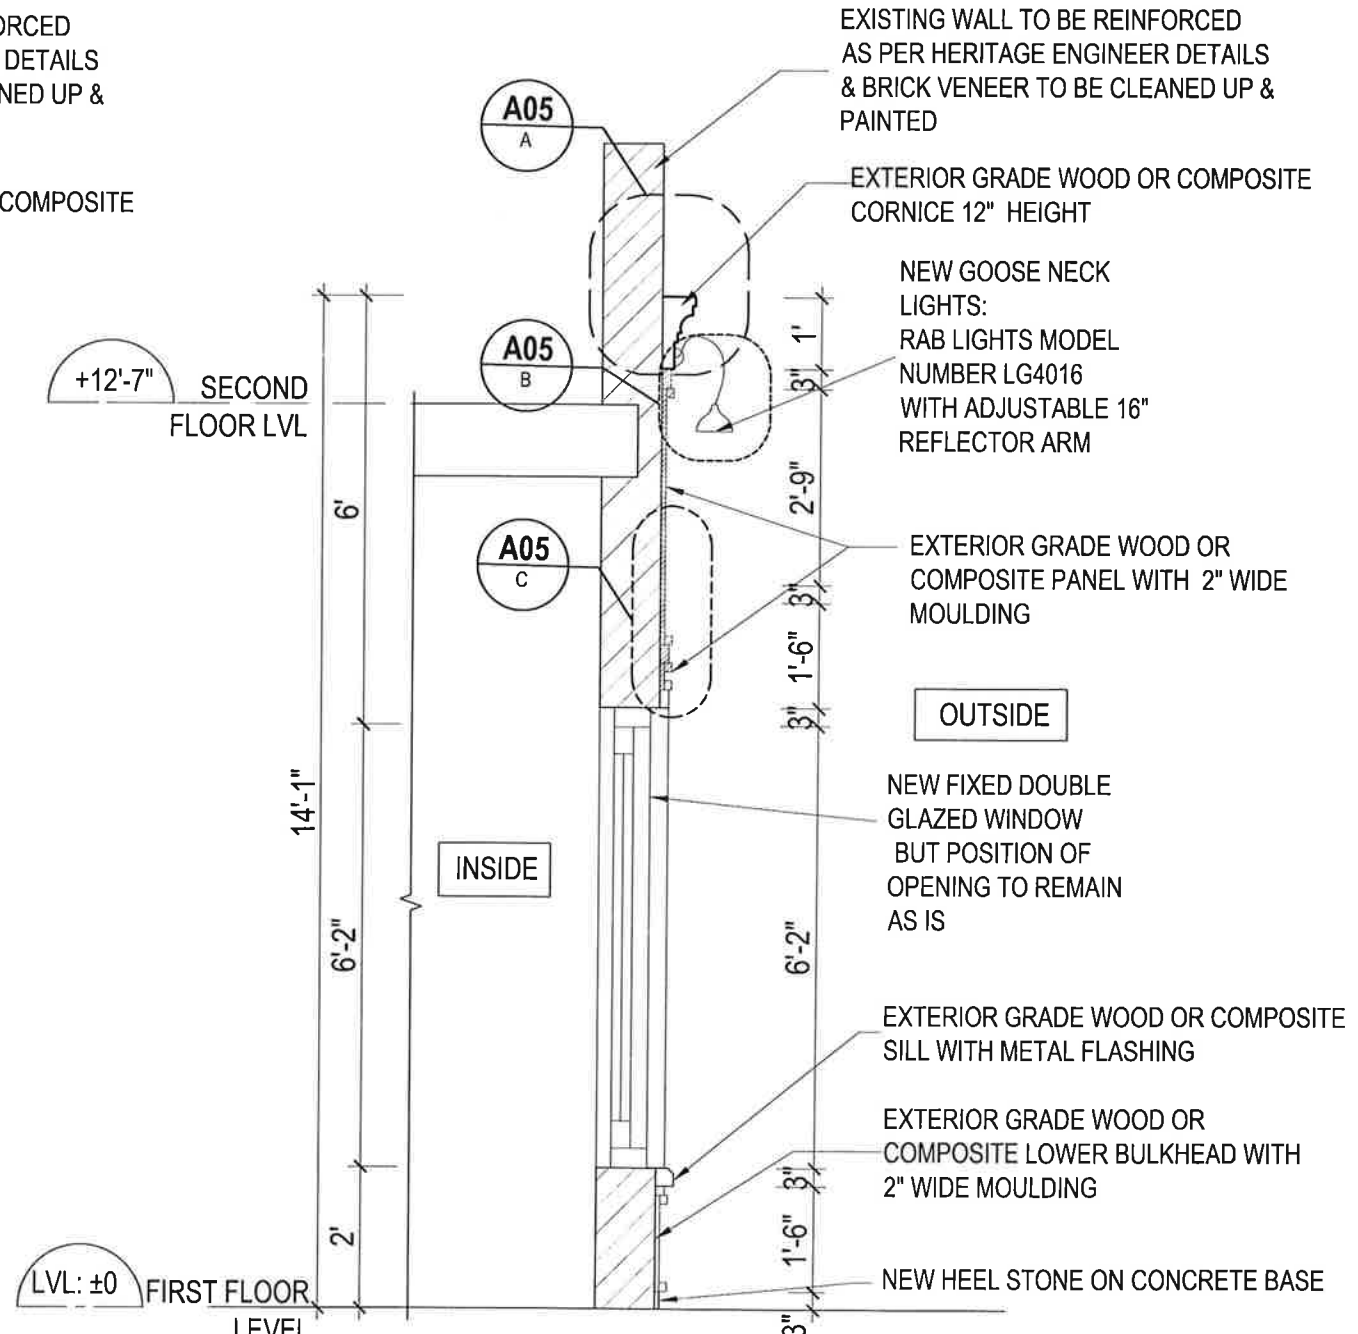

5 SECTION AT '2'
3/8"=1'-0"

KEY

01	RE-ISSUED FOR HERI. PERMIT	12-09-2016
00	ISSUED FOR HERI. PERMIT	02-09-2016
REV	ISSUED FOR	DATE

PROJECT NAME AND ADDRESS:

FACADE IMPROVEMENT

At 25 Main Street North, Brampton,
ON, Canada

LEAD CONSULTANT:

technoarch
architects + designers
2250 Bovaird Drive E, Suite 612,
Brampton, ON L6R 0W3, Canada
Tel : +1-905-792-0038
www.technoarch.ca





STRUCTURAL CONSULTANT:

MEP CONSULTANT:

DRAWING TITLE:

SECTIONS

DRAWN BY	MS
CHECKED BY	HB
APPROVED BY	HB
SCALE 1/4"=1'-0"	SIZE A3
SHEET NO A05	STAGE HERITAGE PER.
PHASE 00	REV 01
ISSUED DATE	12-09-2016

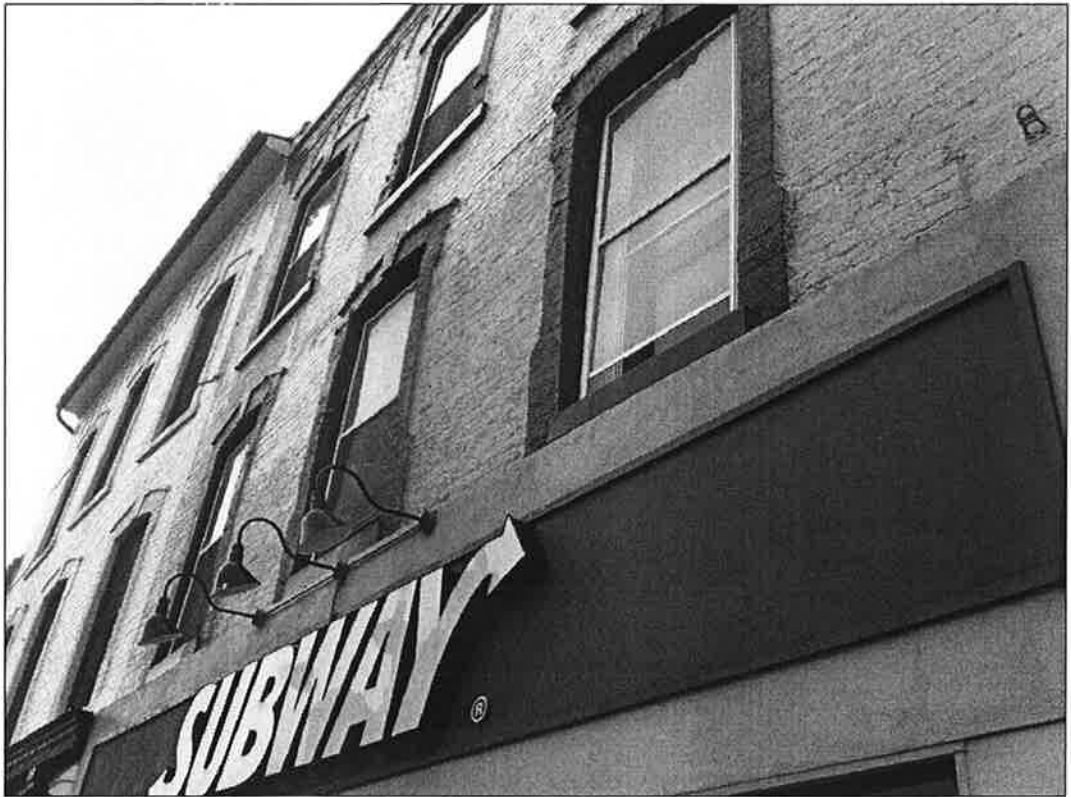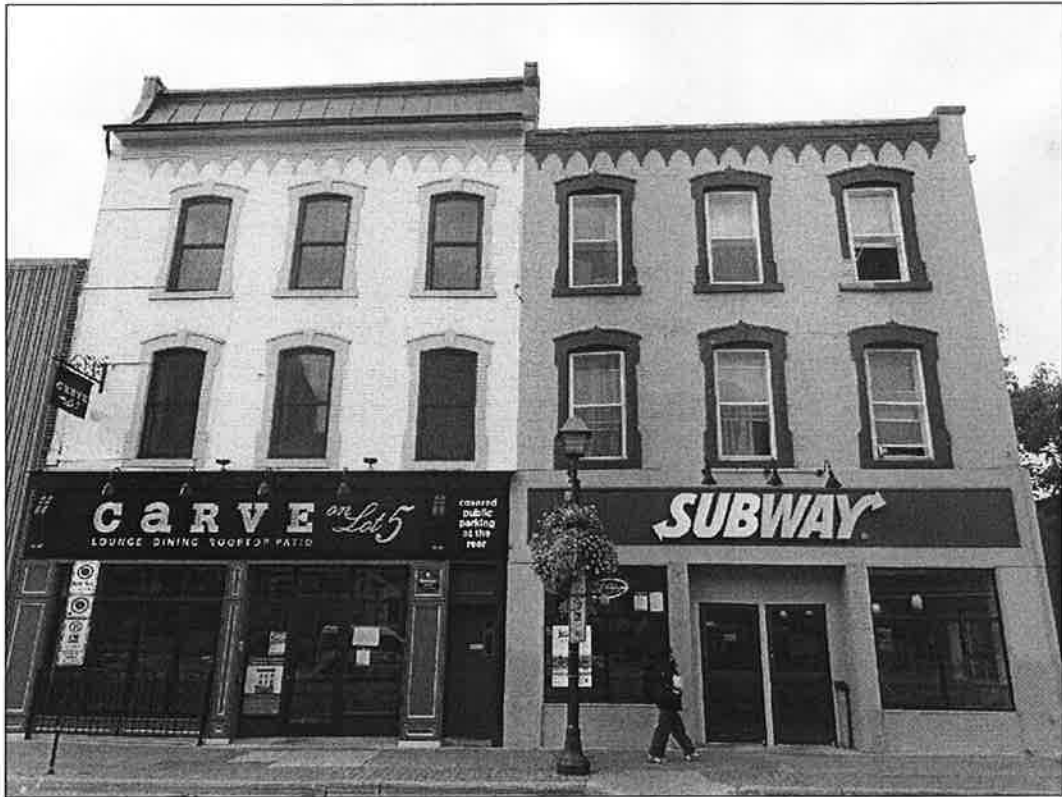

KEY

01	RE-ISSUED FOR HERI. PERMIT	12-09-2016
00	ISSUED FOR HERI. PERMIT	02-09-2016
REV	ISSUED FOR	DATE

PROJECT NAME AND ADDRESS :

FACADE IMPROVEMENT

At 25 Main Street North, Brampton,
ON, Canada

LEAD CONSULTANT :


2250 Bovaird Drive E, Suite 612 ,
Brampton, ON L6R 0W3, Canada
Tel : +1-905-792-0038
www.technoarch.ca



STRUCTURAL CONSULTANT :

MEP CONSULTANT :

DRAWING TITLE :

EXISTING PICTURES

DRAWN BY	MS
CHECKED BY	HB
APPROVED BY	HB
SCALE	SIZE A3
SHEET NO A06	STAGE HERITAGE PER.
PHASE 00	REV 01
ISSUED DATE	12-09-2016