


GEORGE ROBB
ARCHITECT

4800 DUNDAS STREET WEST, SUITE 201
TORONTO ONTARIO M9A 1B1
(TEL) 416-596-5301
(FAX) 416-596-1508

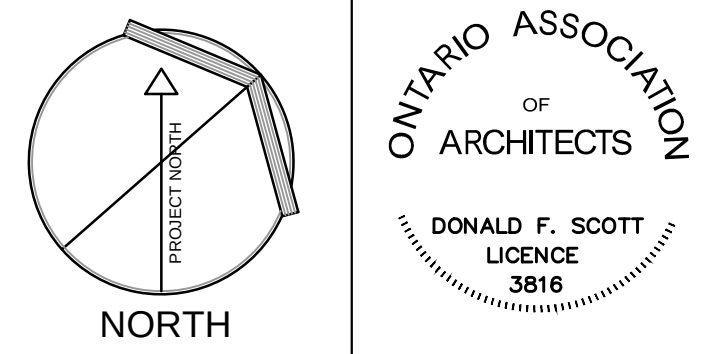

ALL DIMENSIONS TO BE CHECKED AND VERIFIED ON THE JOB.
ANY AND ALL DISCREPANCIES TO BE REPORTED TO THE ARCHITECT.
ALL DRAWINGS REMAIN THE PROPERTY OF THE ARCHITECT.
DO NOT SCALE DRAWINGS.

No.	Issue	Date
00	ISSUED FOR PERMIT	10.01.28
01	ISSUED FOR TENDER	10.06.01
02	RE-ISSUED FOR TENDER	11.04.08

REMOVE EXISTING ROOFING MEMBRANE AND PROVIDE NEW ROOFING AND PREFINISHED FLASHINGS. UNDERTAKE ANY REQUIRED REPAIRS TO ROOF DECK AND ROOF DRAIN CONNECTIONS.

REPORT EXISTING CHIMNEY AND RENEW ON STEP AND FINISHED FLASHING TO THE ROOF LINE. UNDERTAKE REPAIR AS REQUIRED TO CHIMNEY CAP.

PROVIDE NEW WALL FLASHINGS AND FINISHED FLASHINGS AT ROOF TO WALL JUNCTURE AND AT ROOF EDGE TO MATCH WORK IN AT THE SECOND FLOOR FUNERAL HOME ROOF.

REMOVE EXISTING ROOFING AND UNDERTAKE ALL REQUIRED REPAIRS TO THE EXISTING DECK.

REMOVE EXISTING ROOFING AND UNDERTAKE ALL REQUIRED REPAIRS TO THE EXISTING DECK.

RENEW INSULATION AND PROVIDE NEW 4 PLY FELT 4 GRAVEL ROOFING.

REMOVE EXISTING ROOFING SHINGLES AND ROOF MEMBRANE AND UNDERTAKE ANY REPAIRS AS REQUIRED TO ROOF. INSTALL NEW 30 YEAR ASPHALT SHINGLES ON ROOF - TYPICAL.

EXISTING CHIMNEY TO BE REPOINTED AND CHIMNEY CAP TO BE RENEWED. INSTALL PREFINISHED METAL CRICKET TO BACKSIDE OF CHIMNEY.

REMOVED PREVIOUSLY INSTALLED ROOF SHINGLES, REPLACED WITH NEW 30 YEAR ROOF ASPHALT SHINGLES.

RENEW FLASHINGS FOR ROOF TOP UNIT AND ALL DUCT WORK PENETRATIONS TO ROOF.

NEW EXHAUST FAN UNIT SEE MECHANICAL DRAWINGS FOR DETAILS.

PROVIDE METAL FLASHING CRICKET ON BACKFACE OF CHIMNEY AND STEP AND THROUGH FLASHING AT LINE OF ROOF.

NEW ROOF TOP UNITS (SEE MECHANICAL DRAWINGS).

1" SLOPED PERIMETER INSULATION BOARD.

PREFINISHED METAL FLASHING.

PROVIDE 8'-0"x8'-0" SLOPED INSULATION BOARD TO ROOF DRAIN - (TYPICAL).

36" WIDE ICE AND WATERSHIELD MEMBRANE AT ROOF EDGE, VALLEYS, RIDGES AND TERMINATION AT FLAT ROOF.

REMOVED PREVIOUSLY INSTALLED ROOF SHINGLES, REPLACED WITH NEW 30 YEAR ROOF ASPHALT SHINGLES.

5" PREFINISHED METAL EAVESTROUGH (TYPICAL).

5" PREFINISHED METAL EAVESTROUGH (TYPICAL).

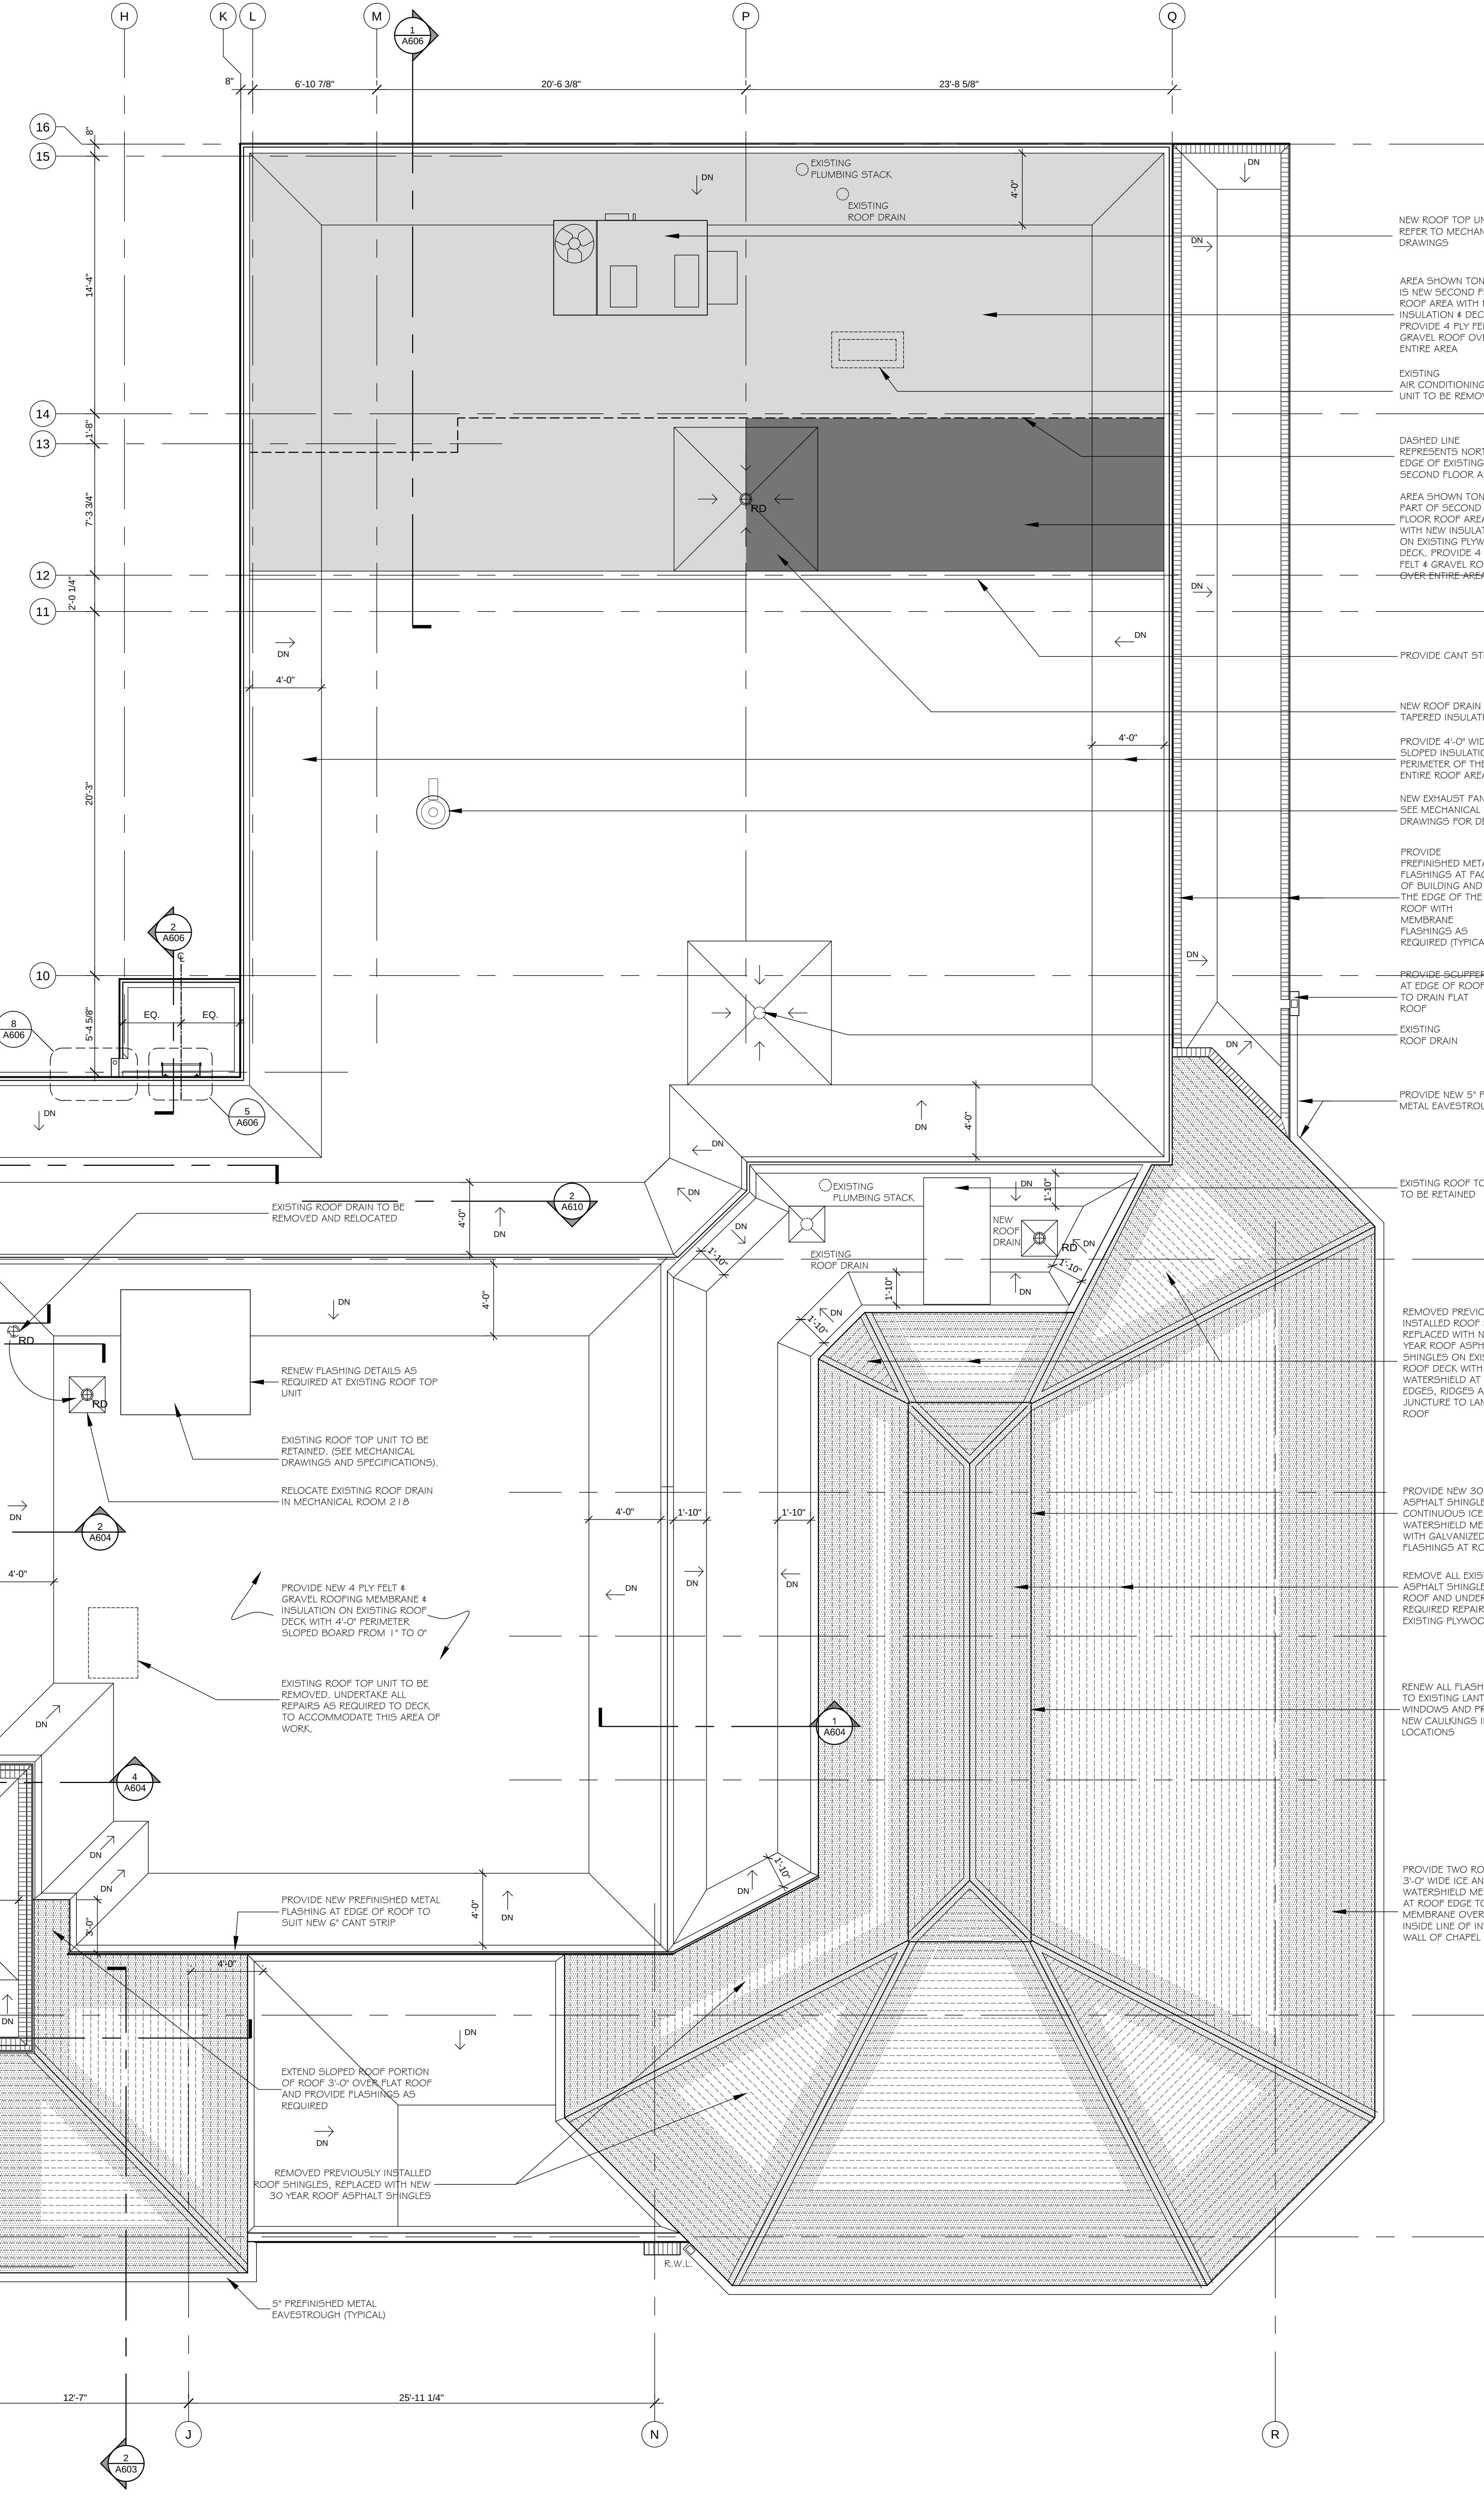

NEW ROOF TOP UNIT REFER TO MECHANICAL DRAWINGS.

EXISTING AIR CONDITIONING UNIT TO BE REMOVED.

DASHED LINE REPRESENTS NORTH EDGE OF EXISTING SECOND FLOOR AREA.

AREA SHOWN TONED IS PART OF SECOND FLOOR ROOF AREA WITH NEW INSULATION ON EXISTING PLYWOOD DECK. PROVIDE 4 PLY FELT 4 GRAVEL ROOF OVER ENTIRE AREA.

PROVIDE CANT STRIP.

NEW ROOF DRAIN WITH TAPERED INSULATION.

PROVIDE 4'-0" WIDE SLOPED INSULATION AT PERIMETER OF THE ENTIRE ROOF AREA.

NEW EXHAUST FAN UNIT SEE MECHANICAL DRAWINGS FOR DETAILS.

PROVIDE PREFINISHED METAL FLASHINGS AT FACE OF BUILDING AND AT THE EDGE OF THE ROOF WITH MEMBRANE FLASHINGS AS REQUIRED (TYPICAL).

PROVIDE CRICKET AT EDGE OF ROOF TO DRAIN FLAT ROOF.

EXISTING ROOF DRAIN.

PROVIDE NEW 5" PREFINISHED METAL EAVESTROUGH.

EXISTING ROOF TOP UNIT TO BE RETAINED.

REMOVED PREVIOUSLY INSTALLED ROOF SHINGLES, REPLACED WITH NEW 30 YEAR ROOF ASPHALT SHINGLES ON EXISTING ROOF DECK WITH 3'-0" ICE & WATERSHIELD AT ROOF EDGES, RIDGES AND AT JUNCTURE TO LANTERN ROOF.

PROVIDE NEW 30 YR. ASPHALT SHINGLES ON CONTINUOUS ICE AND WATERSHIELD MEMBRANE WITH GALVANIZED STARTER FLASHINGS AT ROOF EDGES.

REMOVE ALL EXISTING ASPHALT SHINGLES FROM ROOF AND UNDERTAKE ALL REQUIRED REPAIRS TO THE EXISTING PLYWOOD DECK.

RENEW ALL FLASHING DETAILS TO EXISTING LANTERN WINDOWS AND PREPARE FOR NEW CALUMNS IN ALL LOCATIONS.

PROVIDE TWO ROWS OF 3'-0" WIDE ICE AND WATERSHIELD MEMBRANE AT ROOF EDGE TO ASSURE MEMBRANE OVERLAPS 1'-0" INSIDE LINE OF INTERIOR.

1 ROOF PLAN
A303 1/4" = 1'-0"

ADDITION & ALTERATIONS -
EGAN FUNERAL HOME

203 Queen St. S., Bolton, ON

Roof Plan

PROJECT NUMBER	0660
SCALE	AS SHOWN
DATE	28 JANUARY 2010
DRAWN	M.D./U.M.
CHECKED	D.F.S.
SET NO.	DRAWING NO.

A303