

GEORGE ROBB
ARCHITECT


4800 DUNDAS STREET WEST, SUITE 201
TORONTO ONTARIO M9A 1B1
(TEL) 416-596-8301
(FAX) 416-596-1508




ALL DIMENSIONS TO BE CHECKED AND VERIFIED ON THE JOB.
ANY AND ALL DISCREPANCIES TO BE REPORTED TO THE ARCHITECT.

ALL DRAWINGS REMAIN THE PROPERTY OF THE ARCHITECT.
DO NOT SCALE DRAWINGS.


No.	Issue	Date
00	ISSUED FOR PERMIT	10.01.28
01	ISSUED FOR TENDER	10.06.01
02	RE-ISSUED FOR TENDER	11.04.08

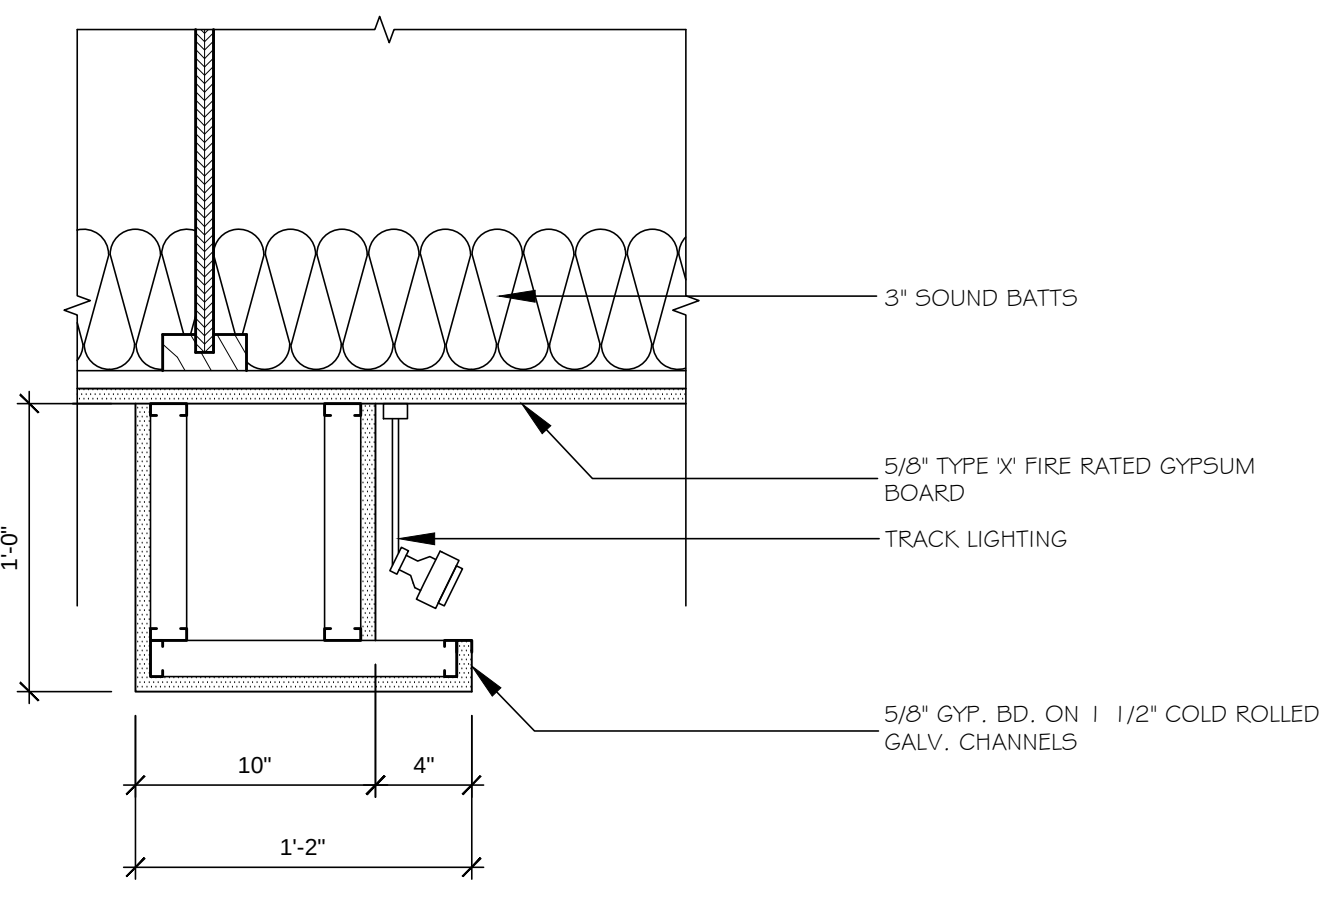


6 DETAIL
A603 1/2" = 1'-0"

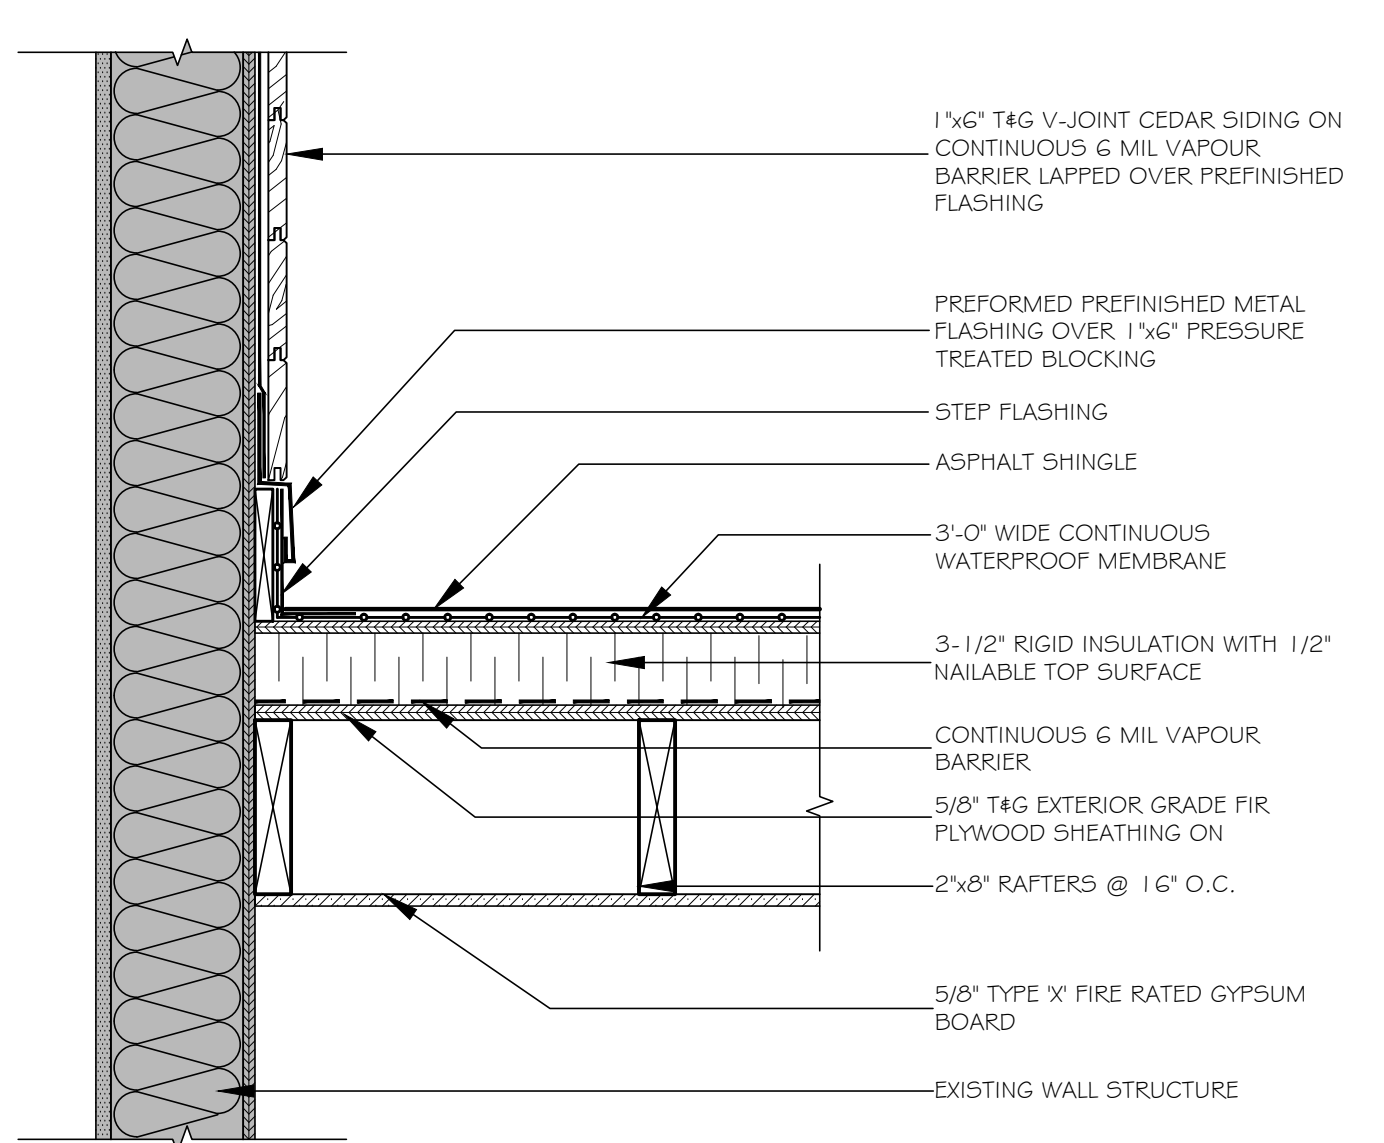


5 DETAIL
A603 1/2" = 1'-0"

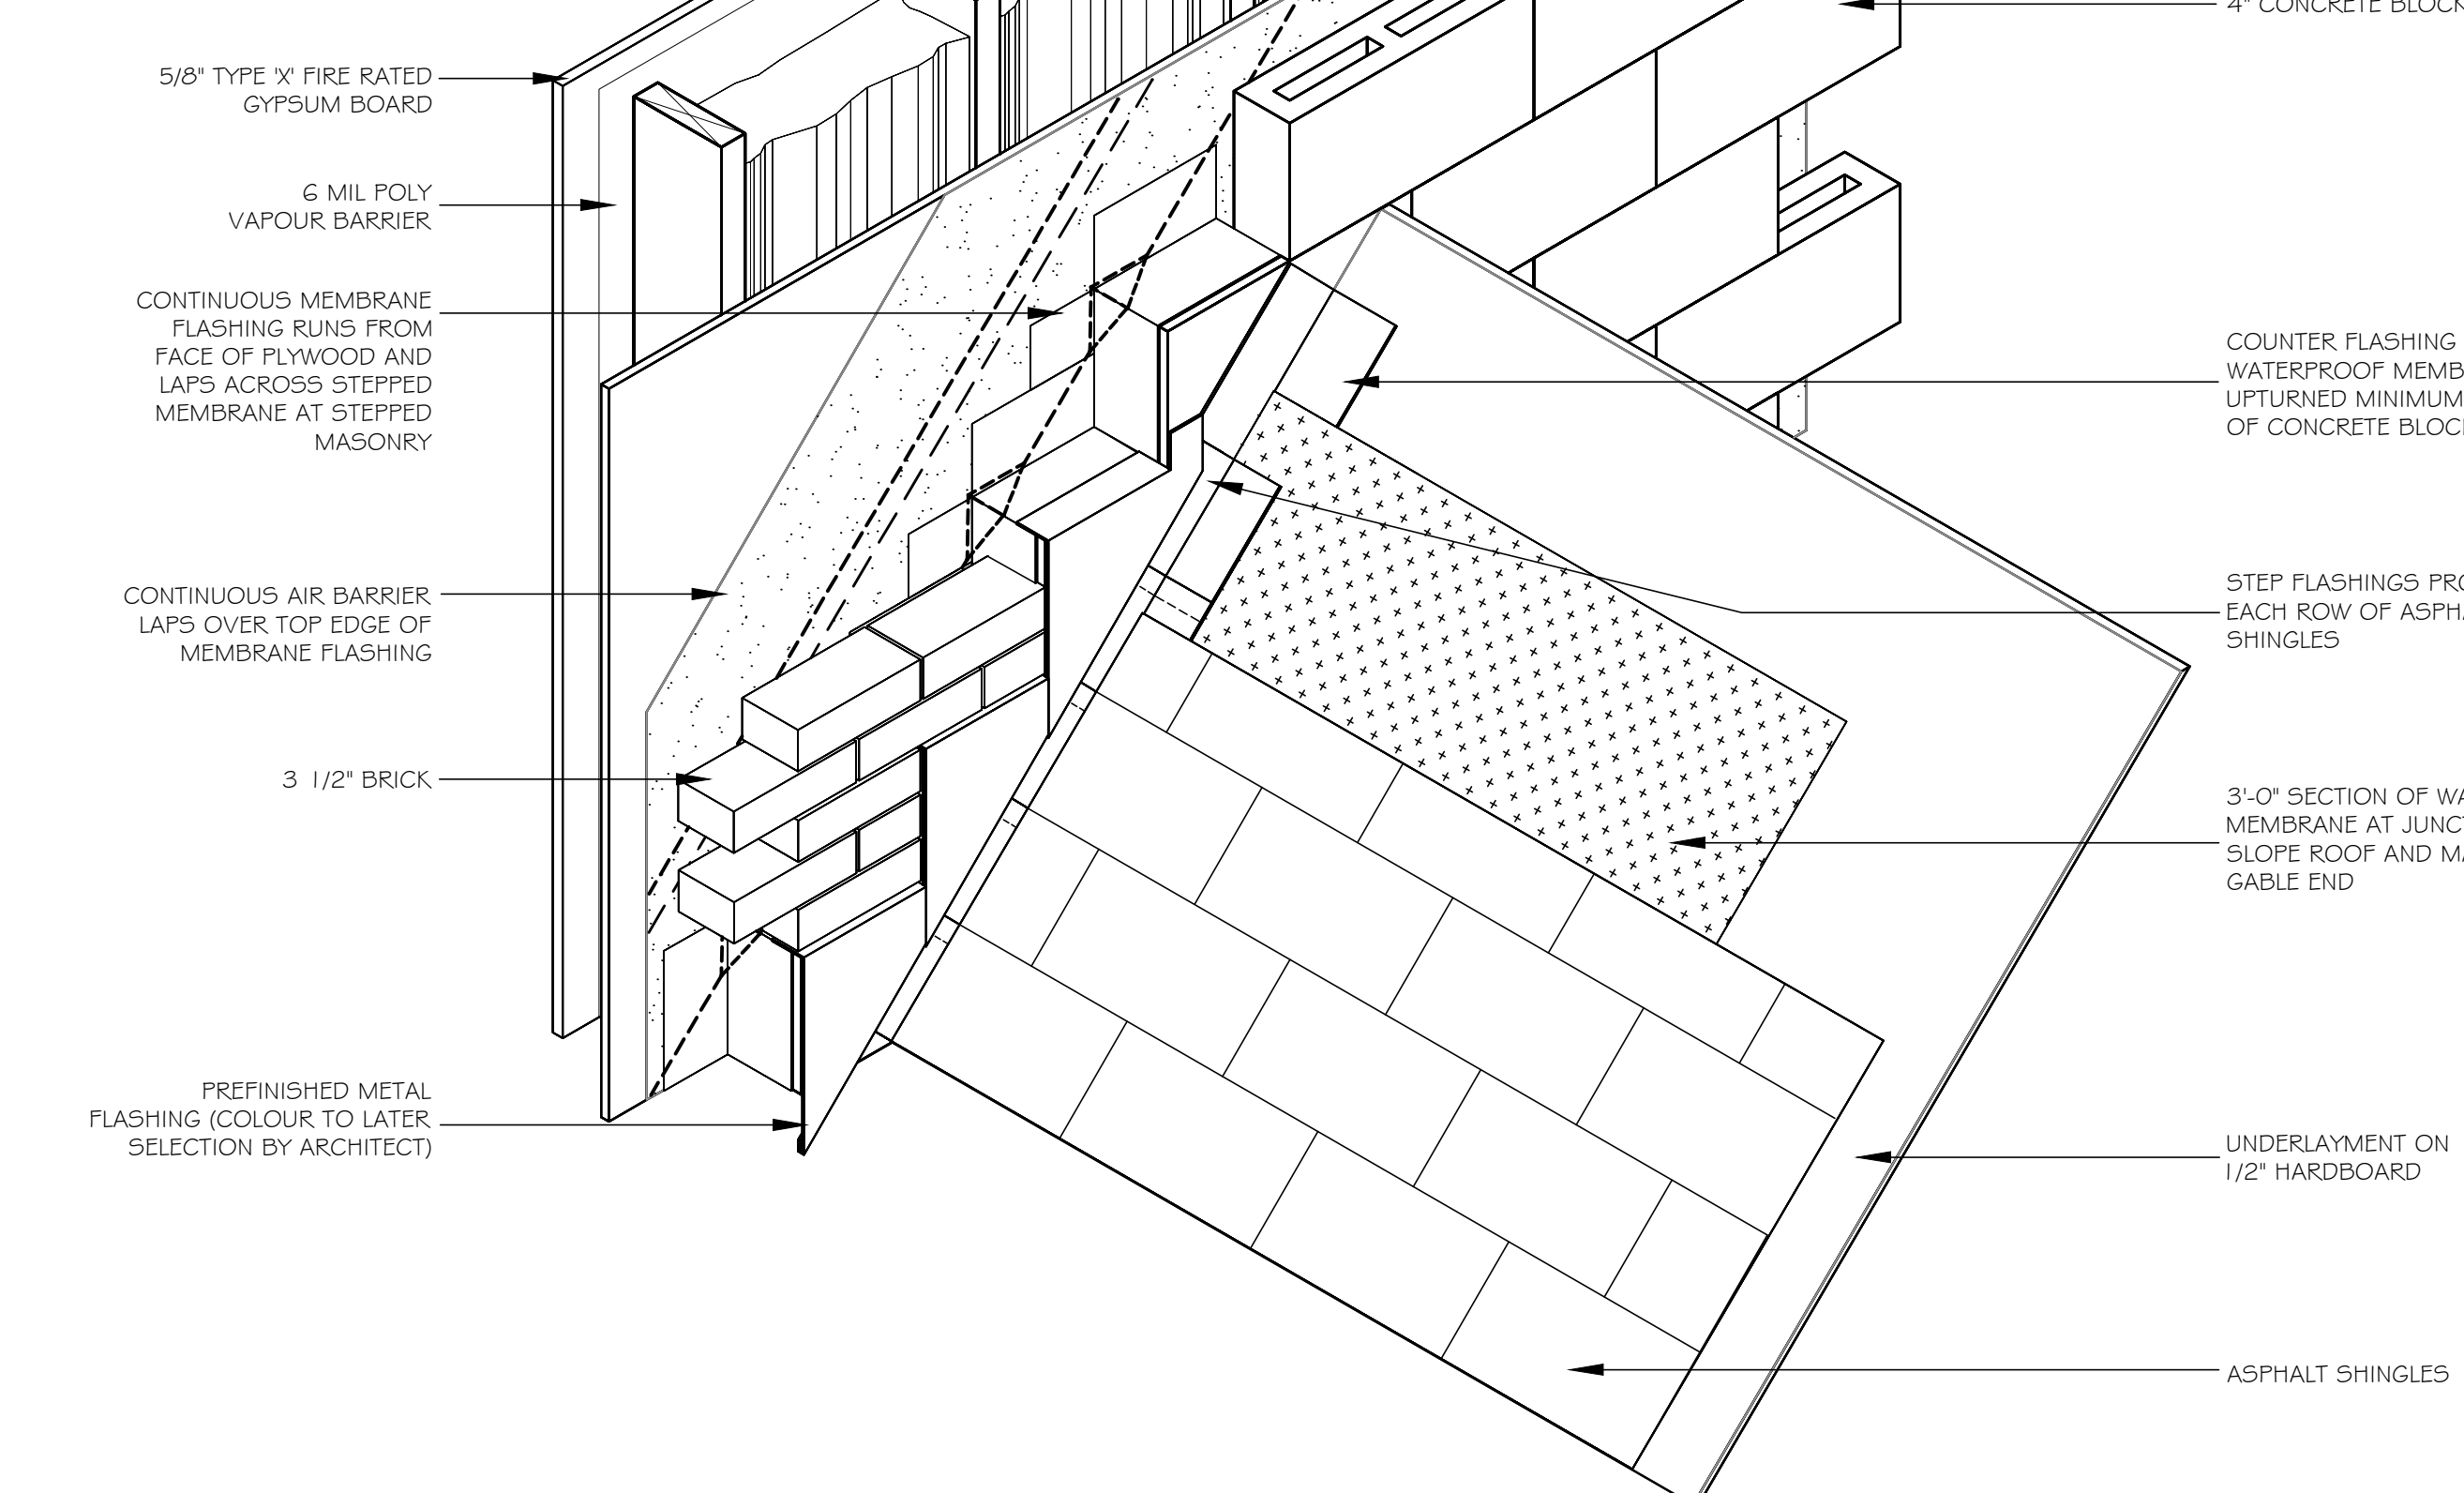


4 ISOMETRIC DETAIL
A603 1/2" = 1'-0"

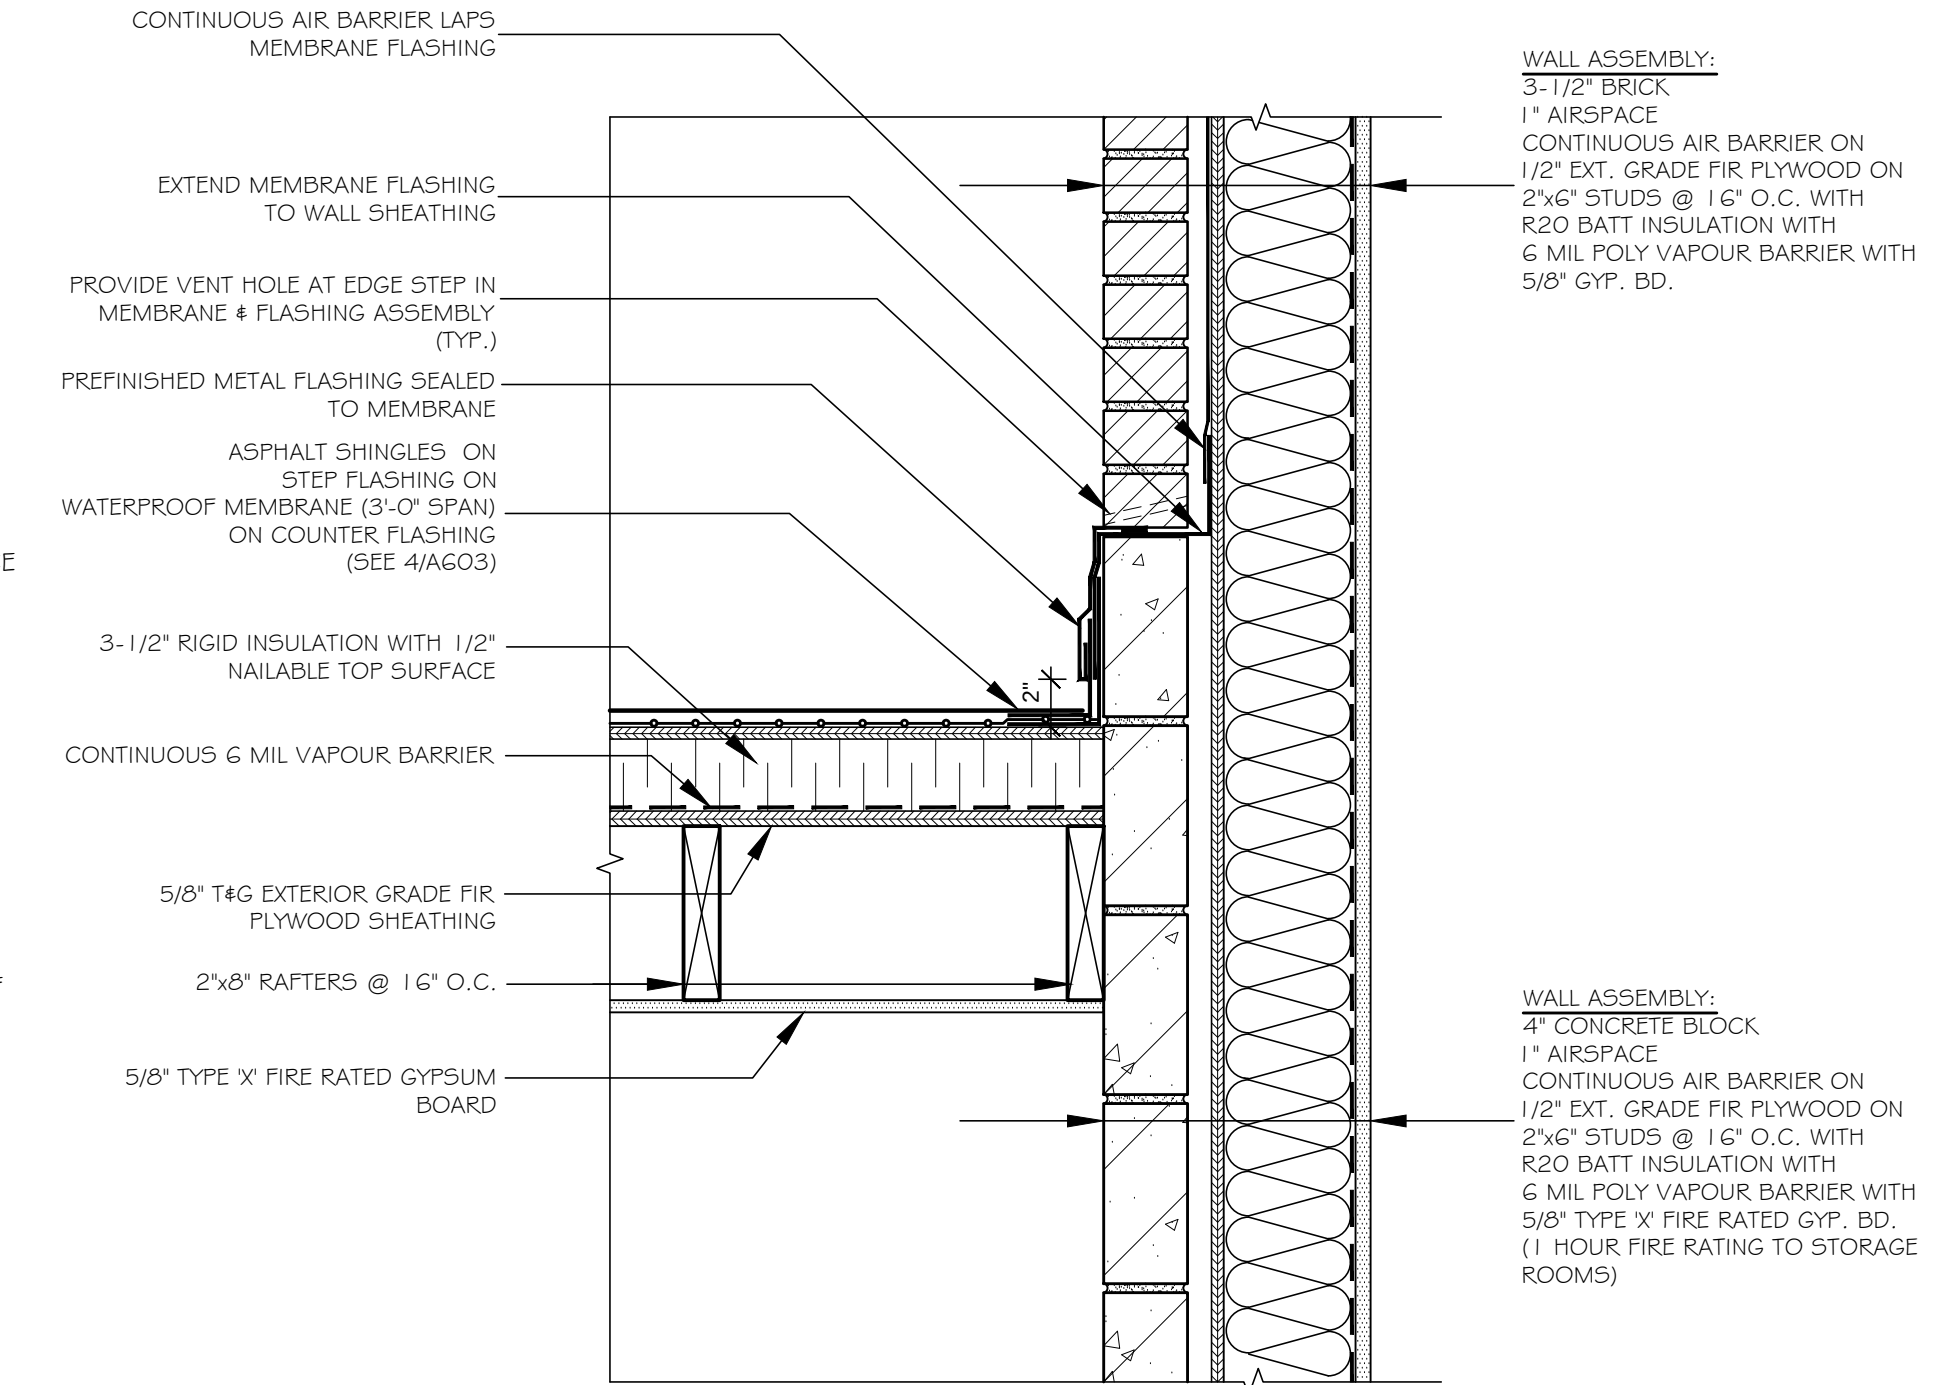

3 DETAIL
A603 1/2" = 1'-0"

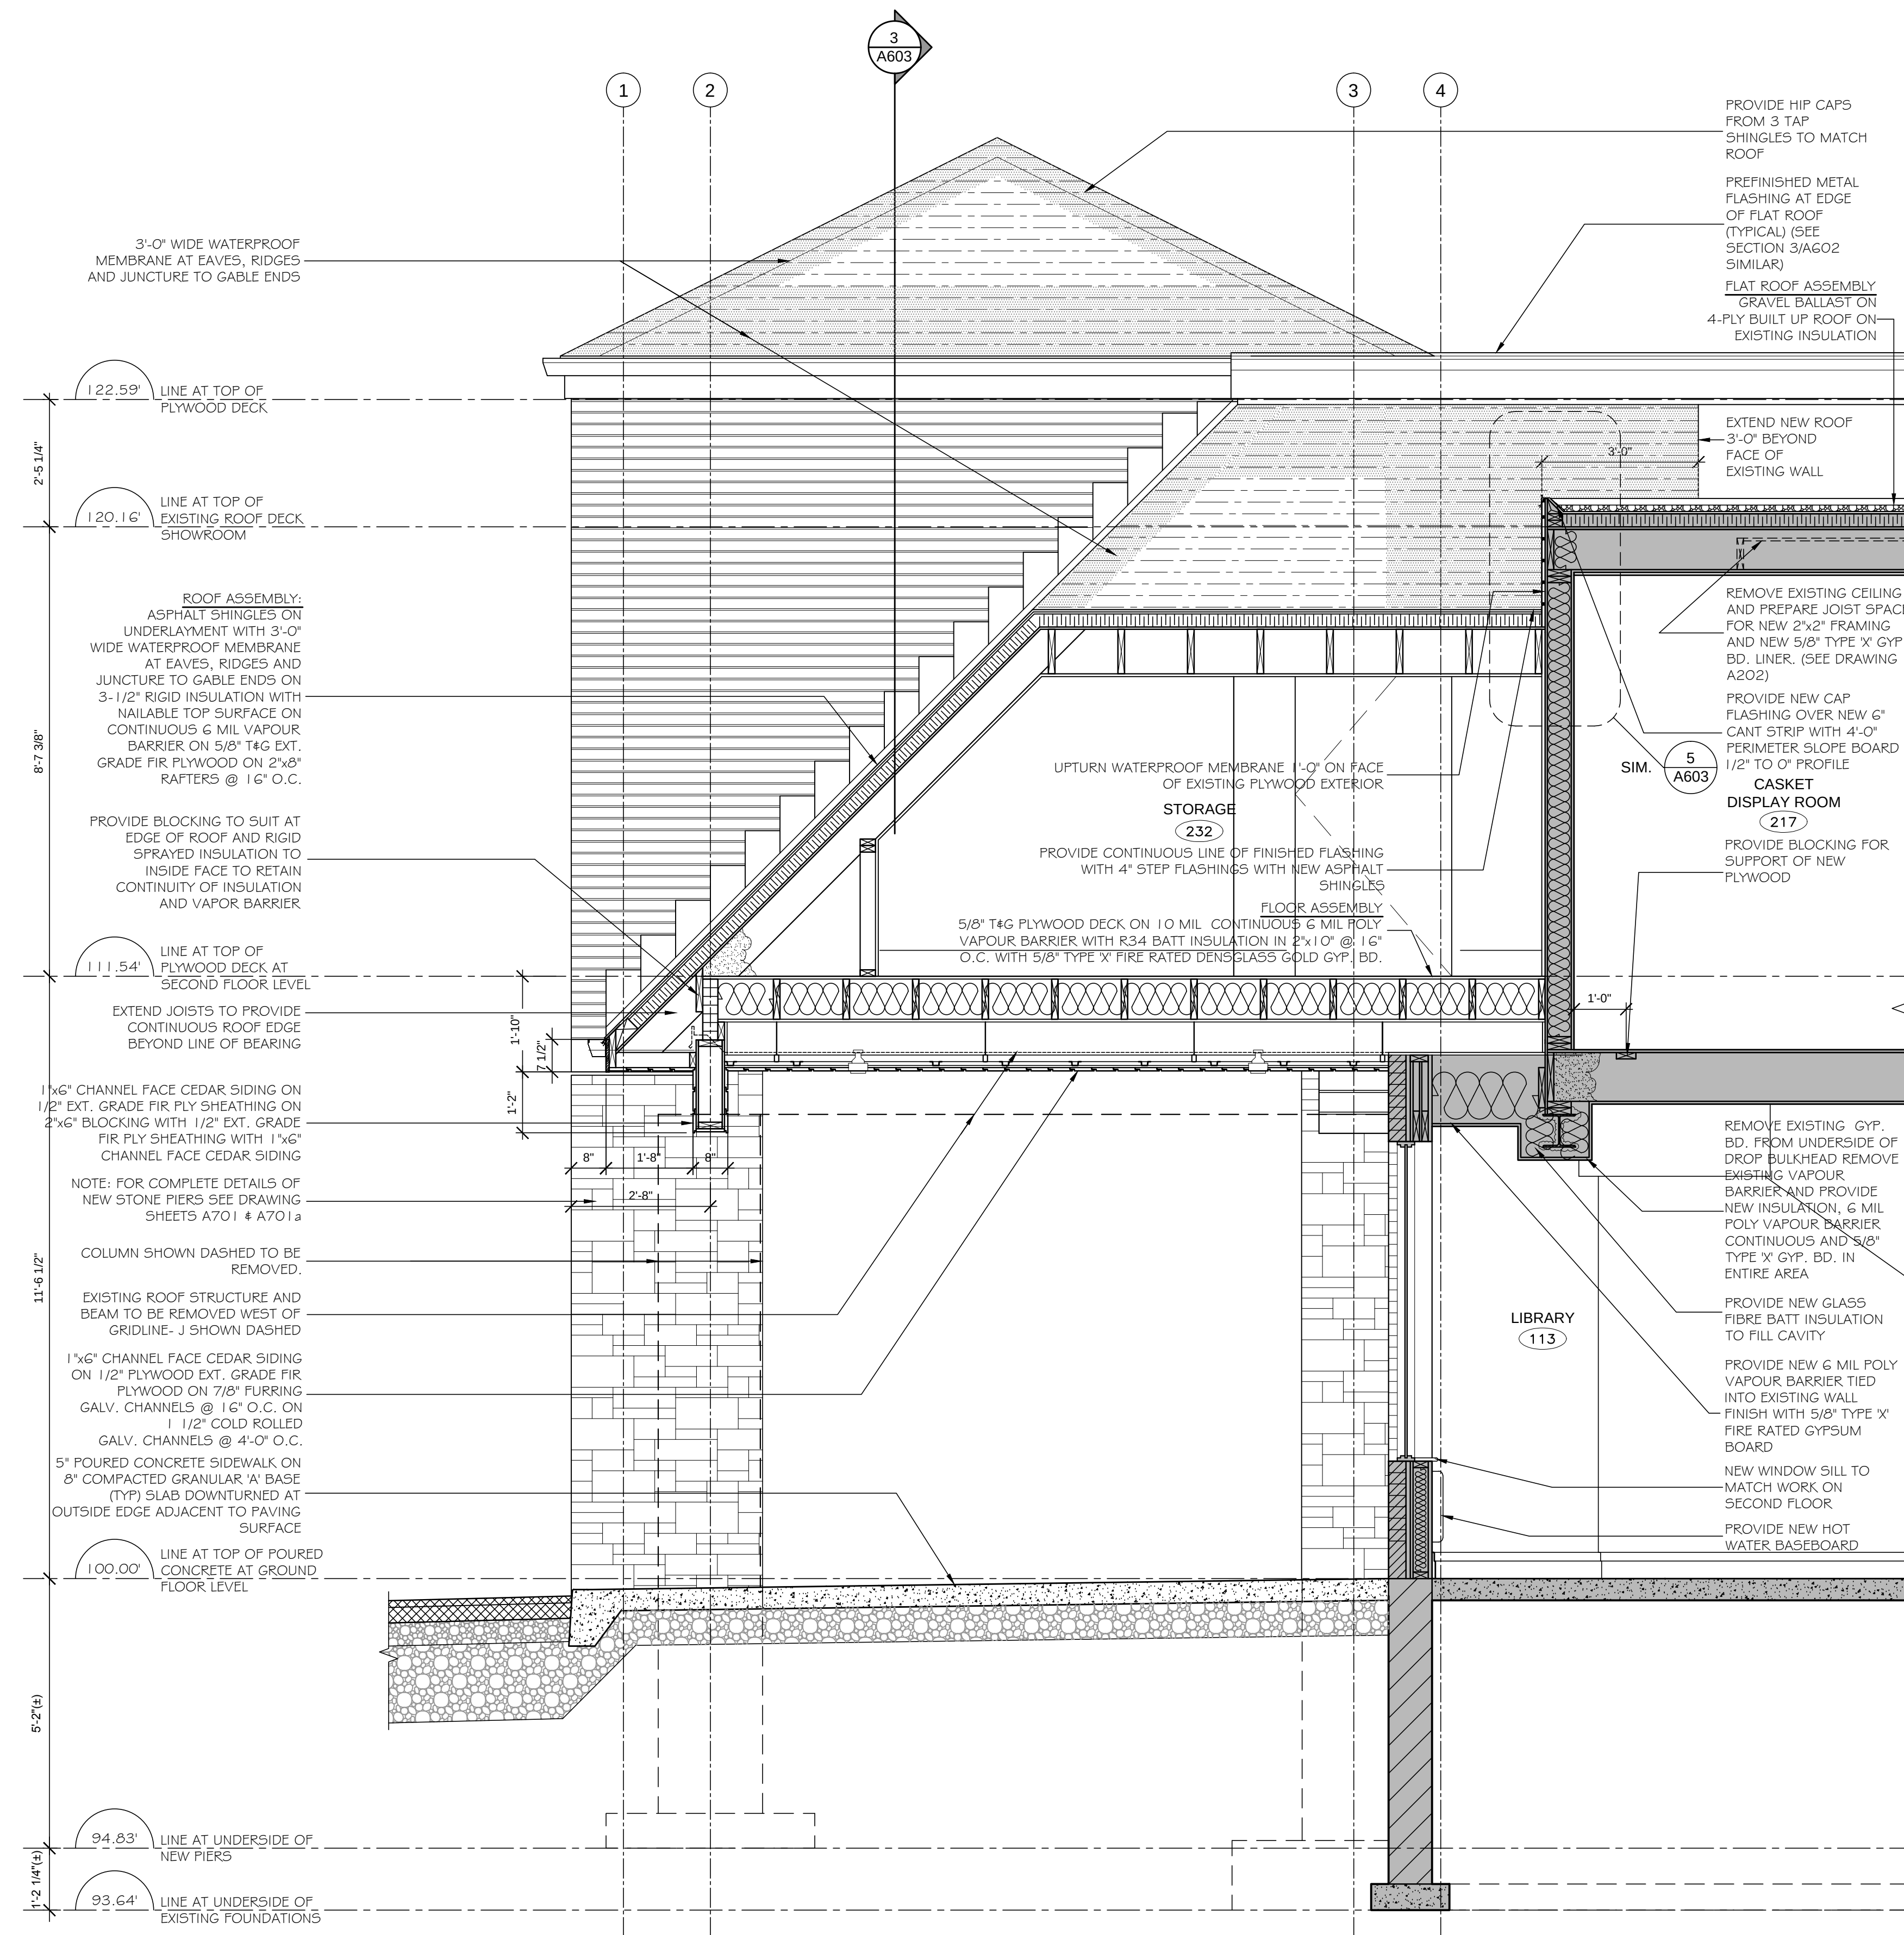

2 SECTION No. 6
A603 1/2" = 1'-0"

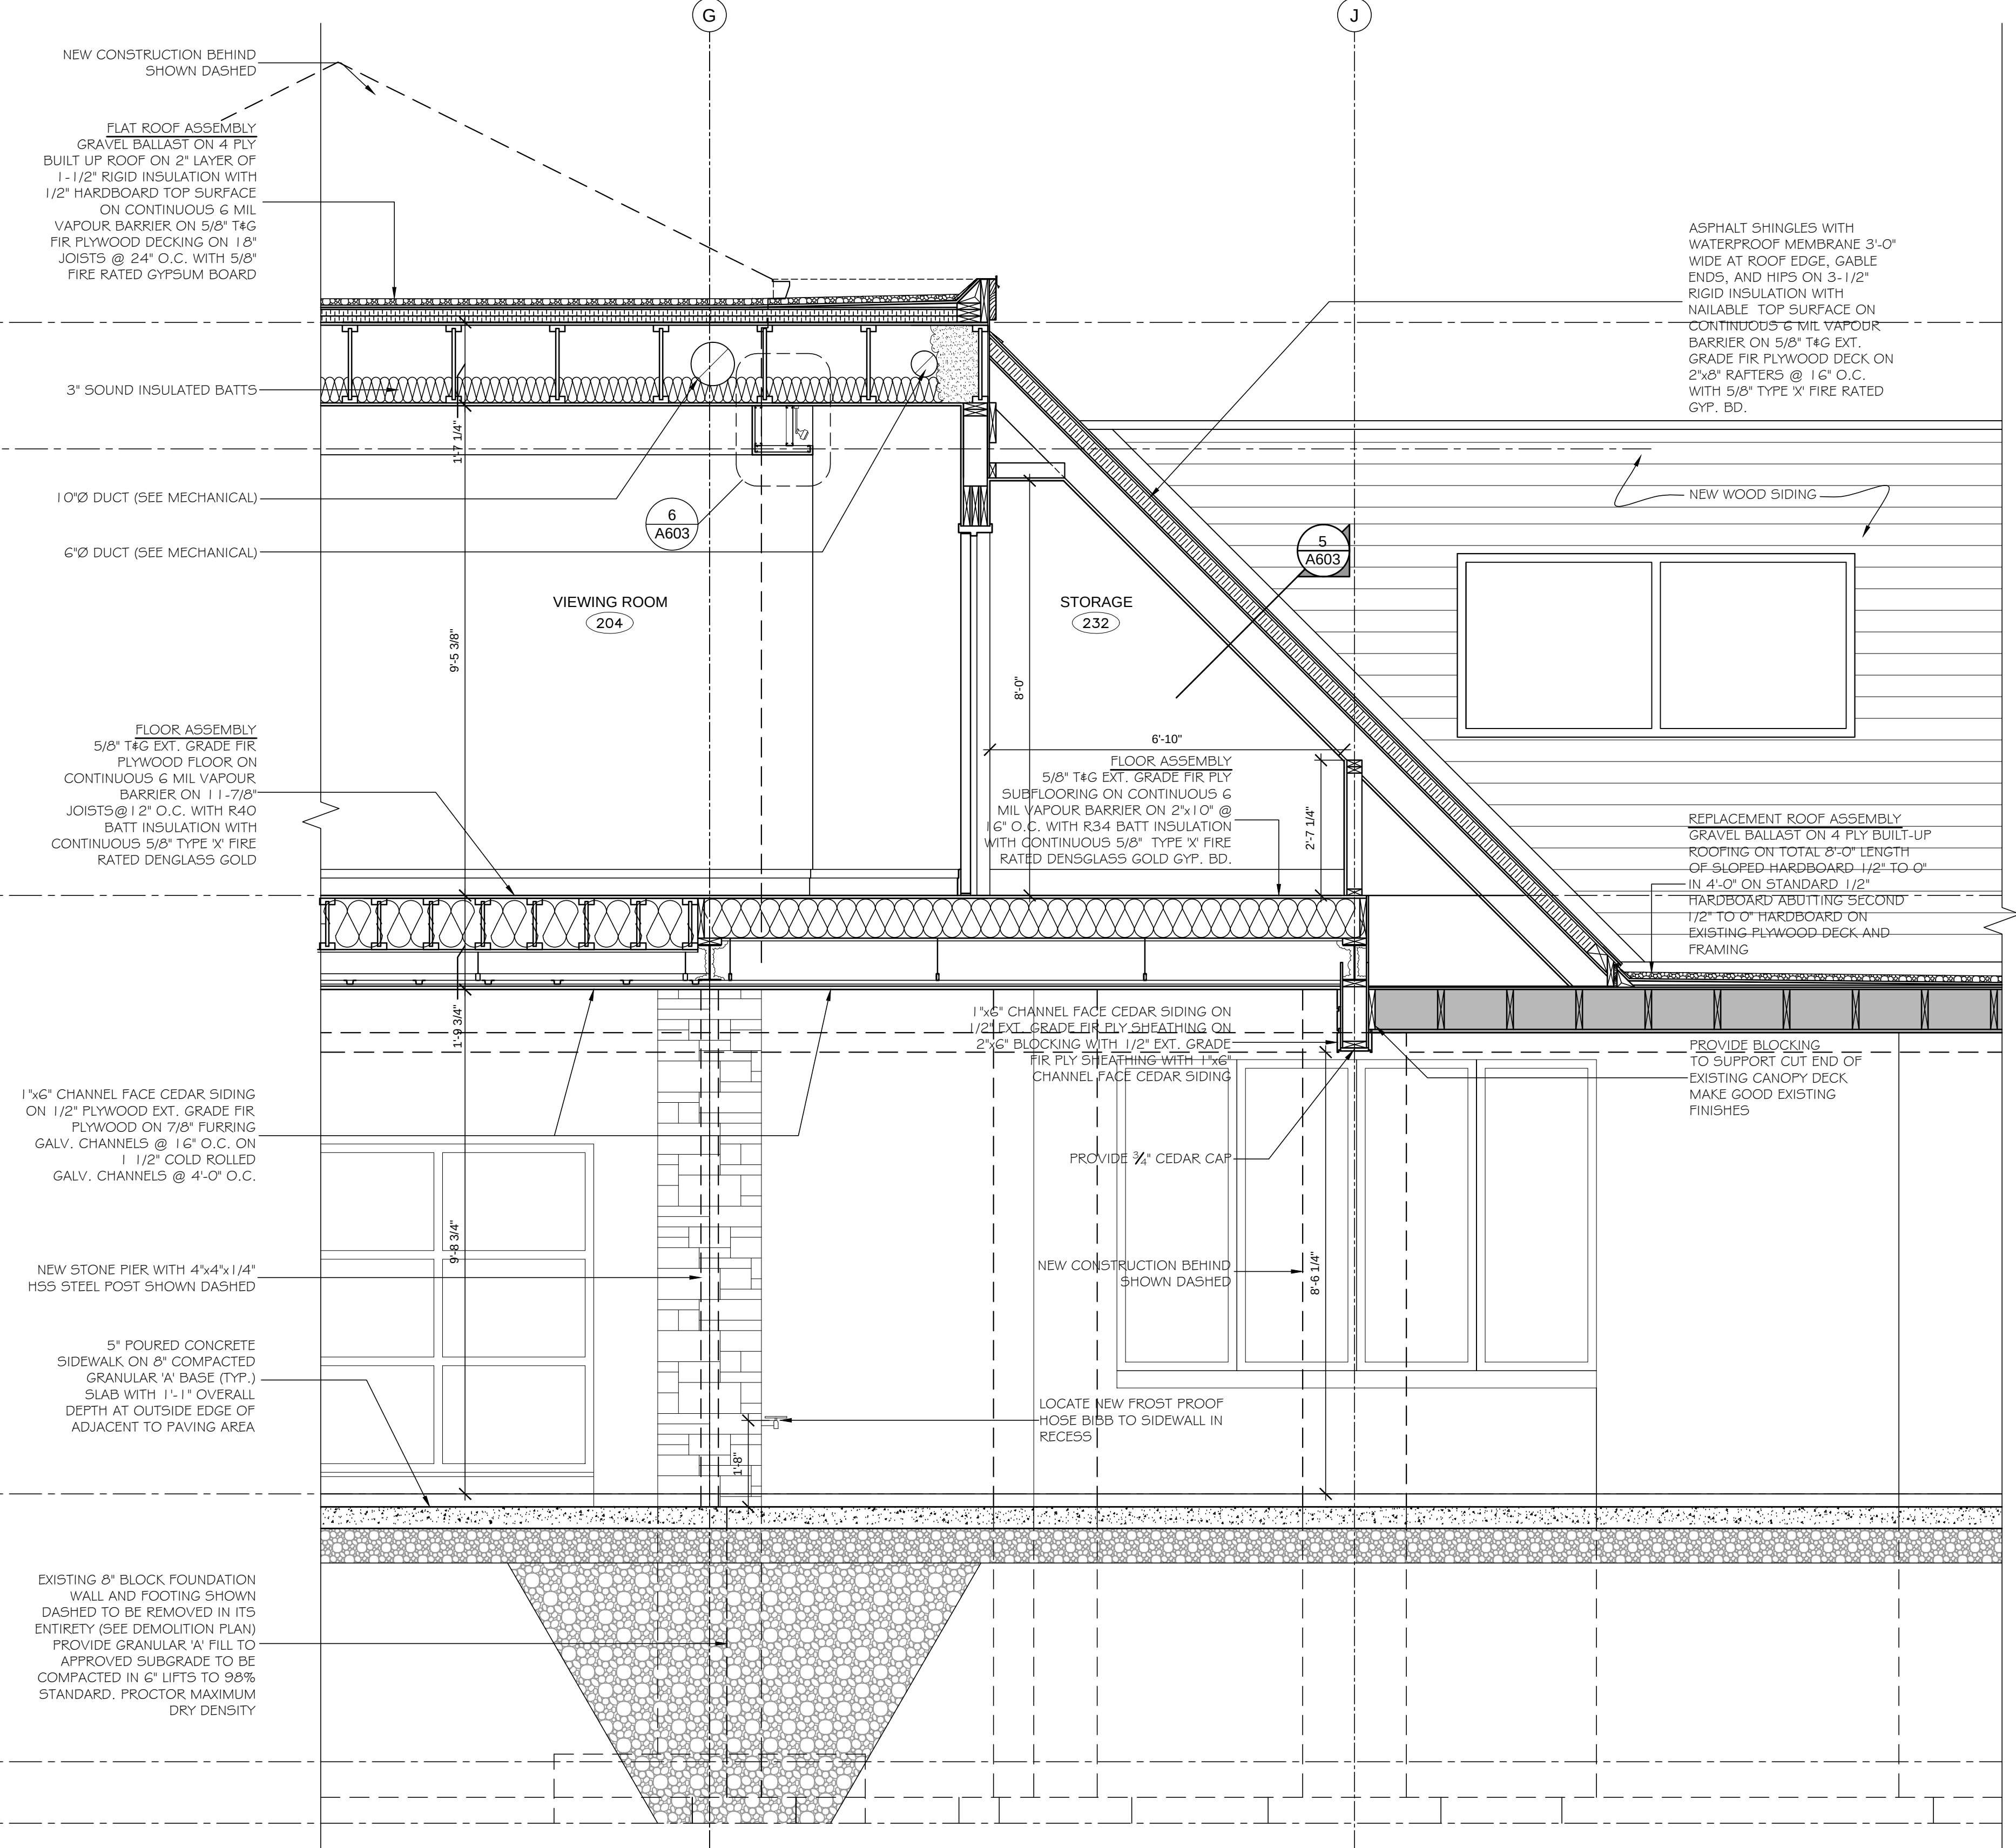

1 SECTION No. 5
A603 1/2" = 1'-0"

ADDITION & ALTERATIONS -
EGAN FUNERAL HOME

203 Queen St. S., Bolton, ON

Wall Sections &
Details

PROJECT NUMBER	0660
SCALE	AS SHOWN
DATE	28 JANUARY 2010
DRAWN	C.W./U.M.
CHECKED	D.F.S.
SET NO.	DRAWING NO.

A603