



ALL DIMENSIONS TO BE CHECKED AND VERIFIED ON THE JOB.
ANY AND ALL DISCREPANCIES TO BE REPORTED TO THE ARCHITECT.

ALL DRAWINGS REMAIN THE PROPERTY OF THE ARCHITECT.
DO NOT SCALE DRAWINGS.


No.	Issue	Date
00	ISSUED FOR PERMIT	10.01.28
01	ISSUED FOR TENDER	10.06.01
02	RE-ISSUED FOR TENDER	11.04.08

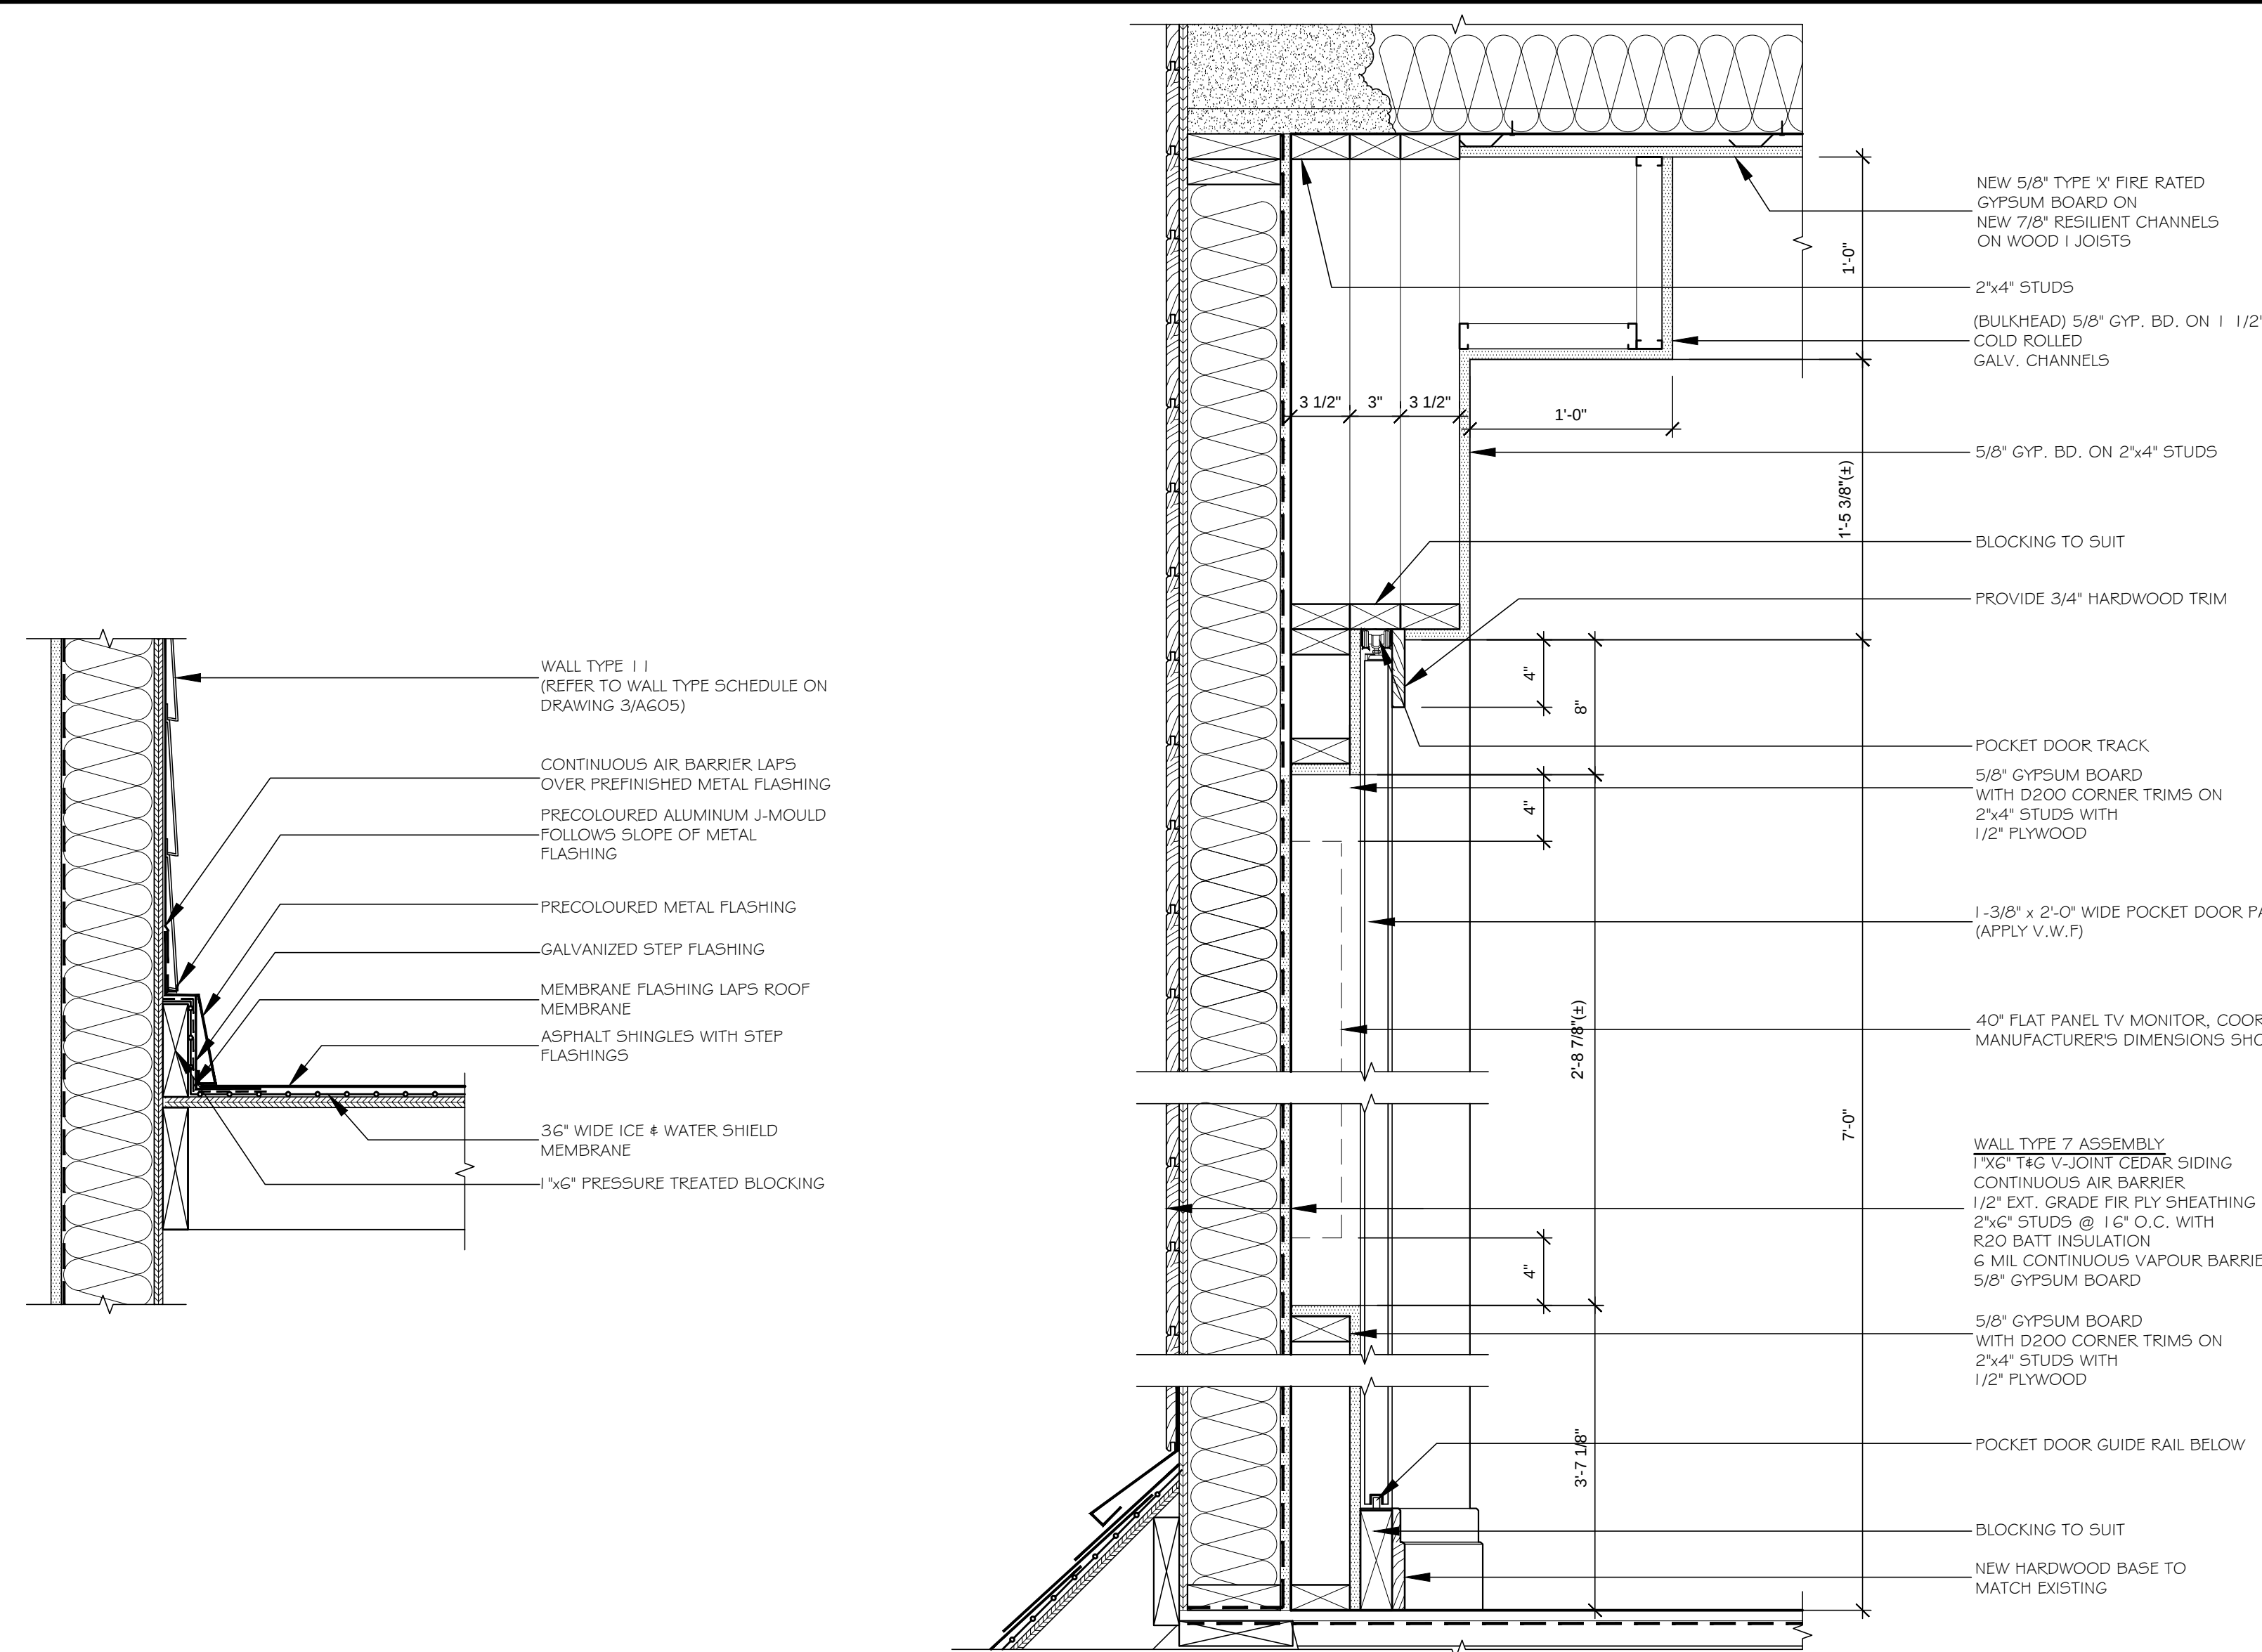


5 DETAIL - ROOF JUNCTURE
A609 1/2" = 1'-0"

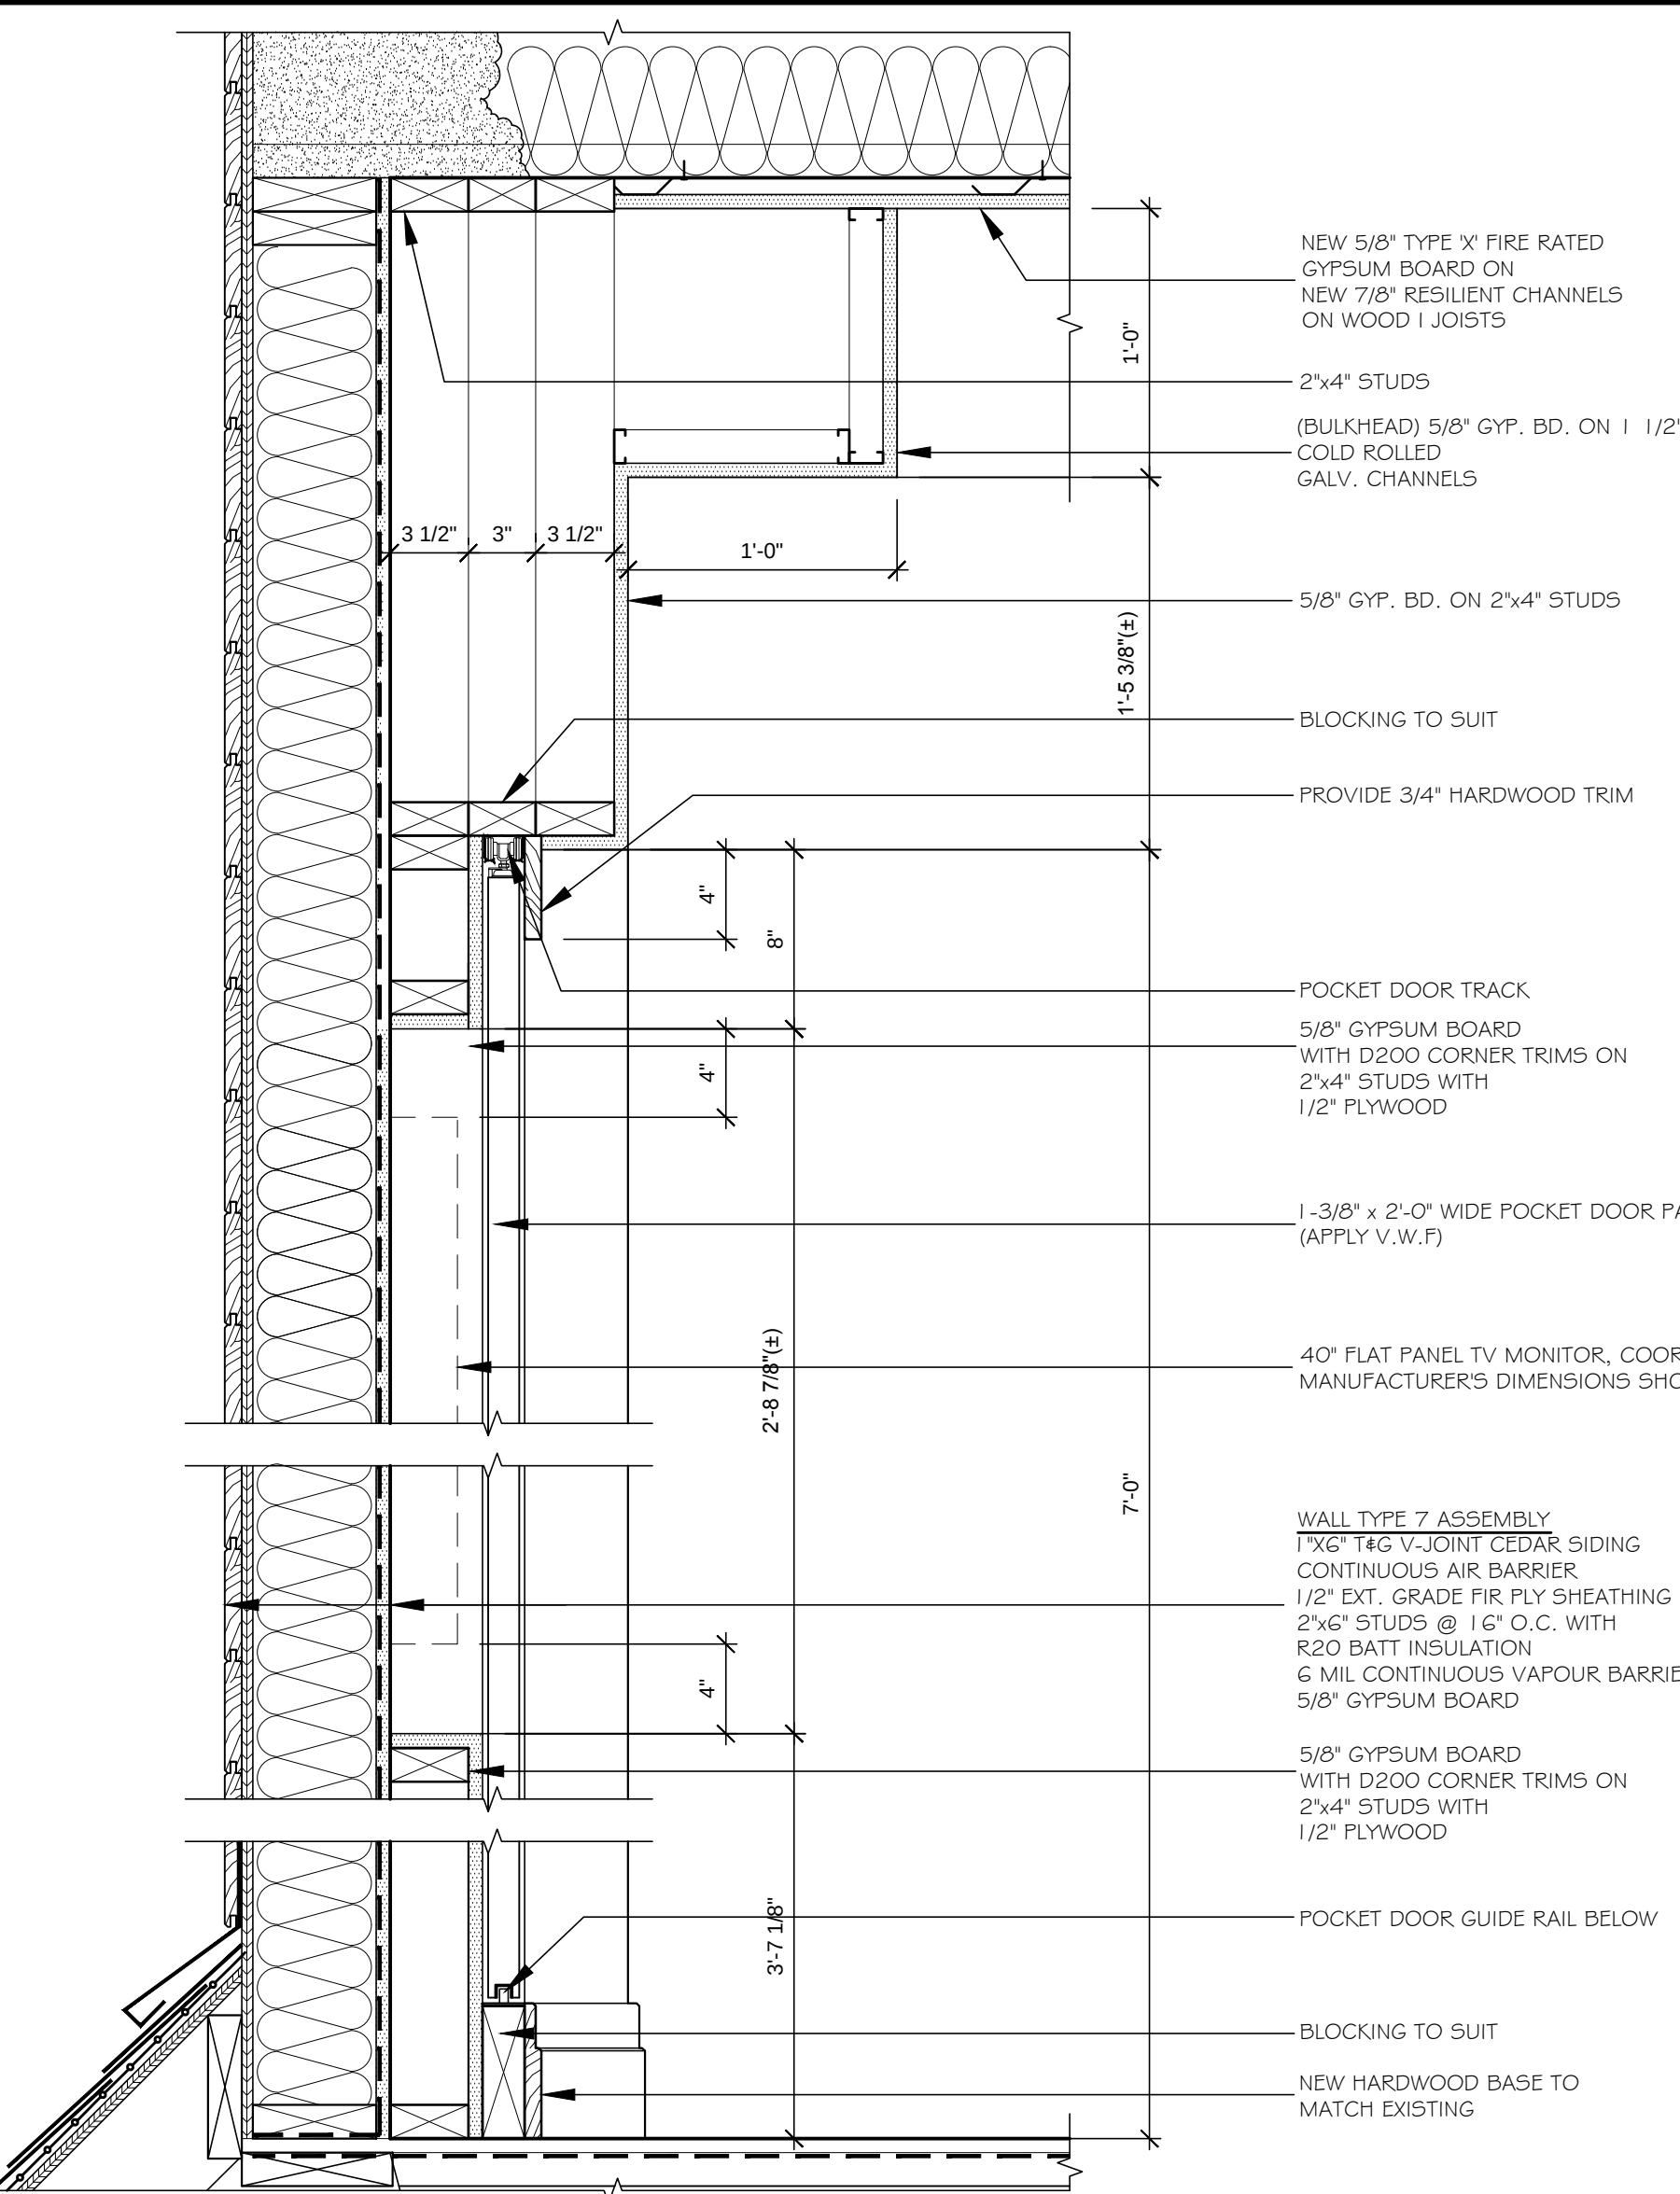


4 DETAIL - SECTION POCKET DOOR @ VIEWING RM. 203/204
A609 1/2" = 1'-0"

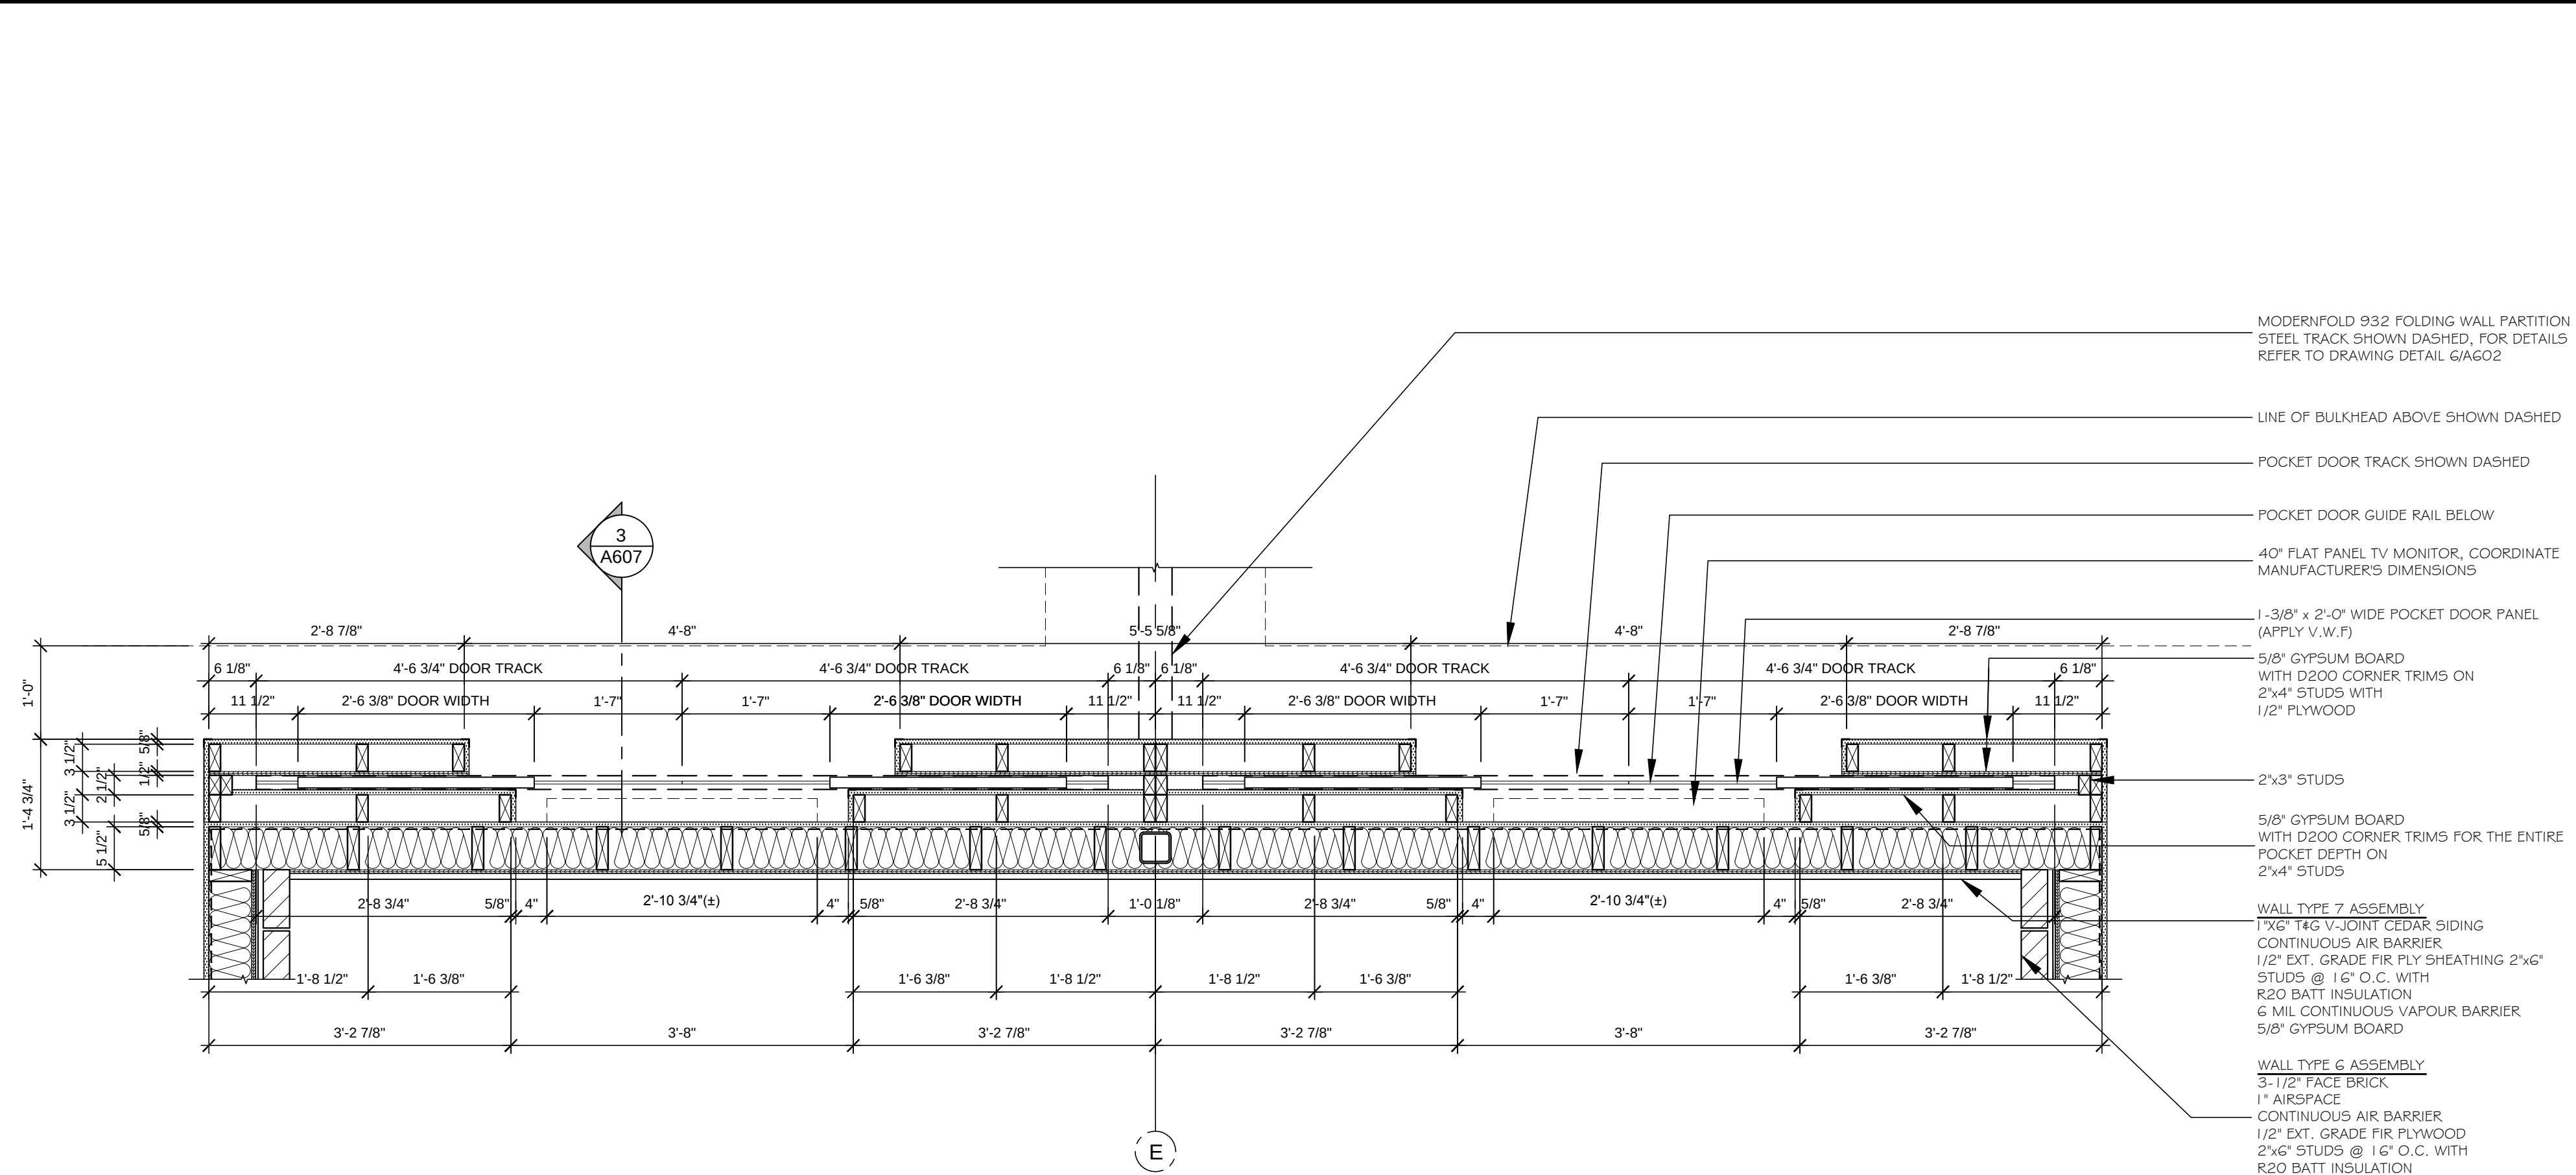

3 DETAIL - PLAN POCKET DOOR @ VIEWING RM. 203/204
A609 3/4" = 1'-0"

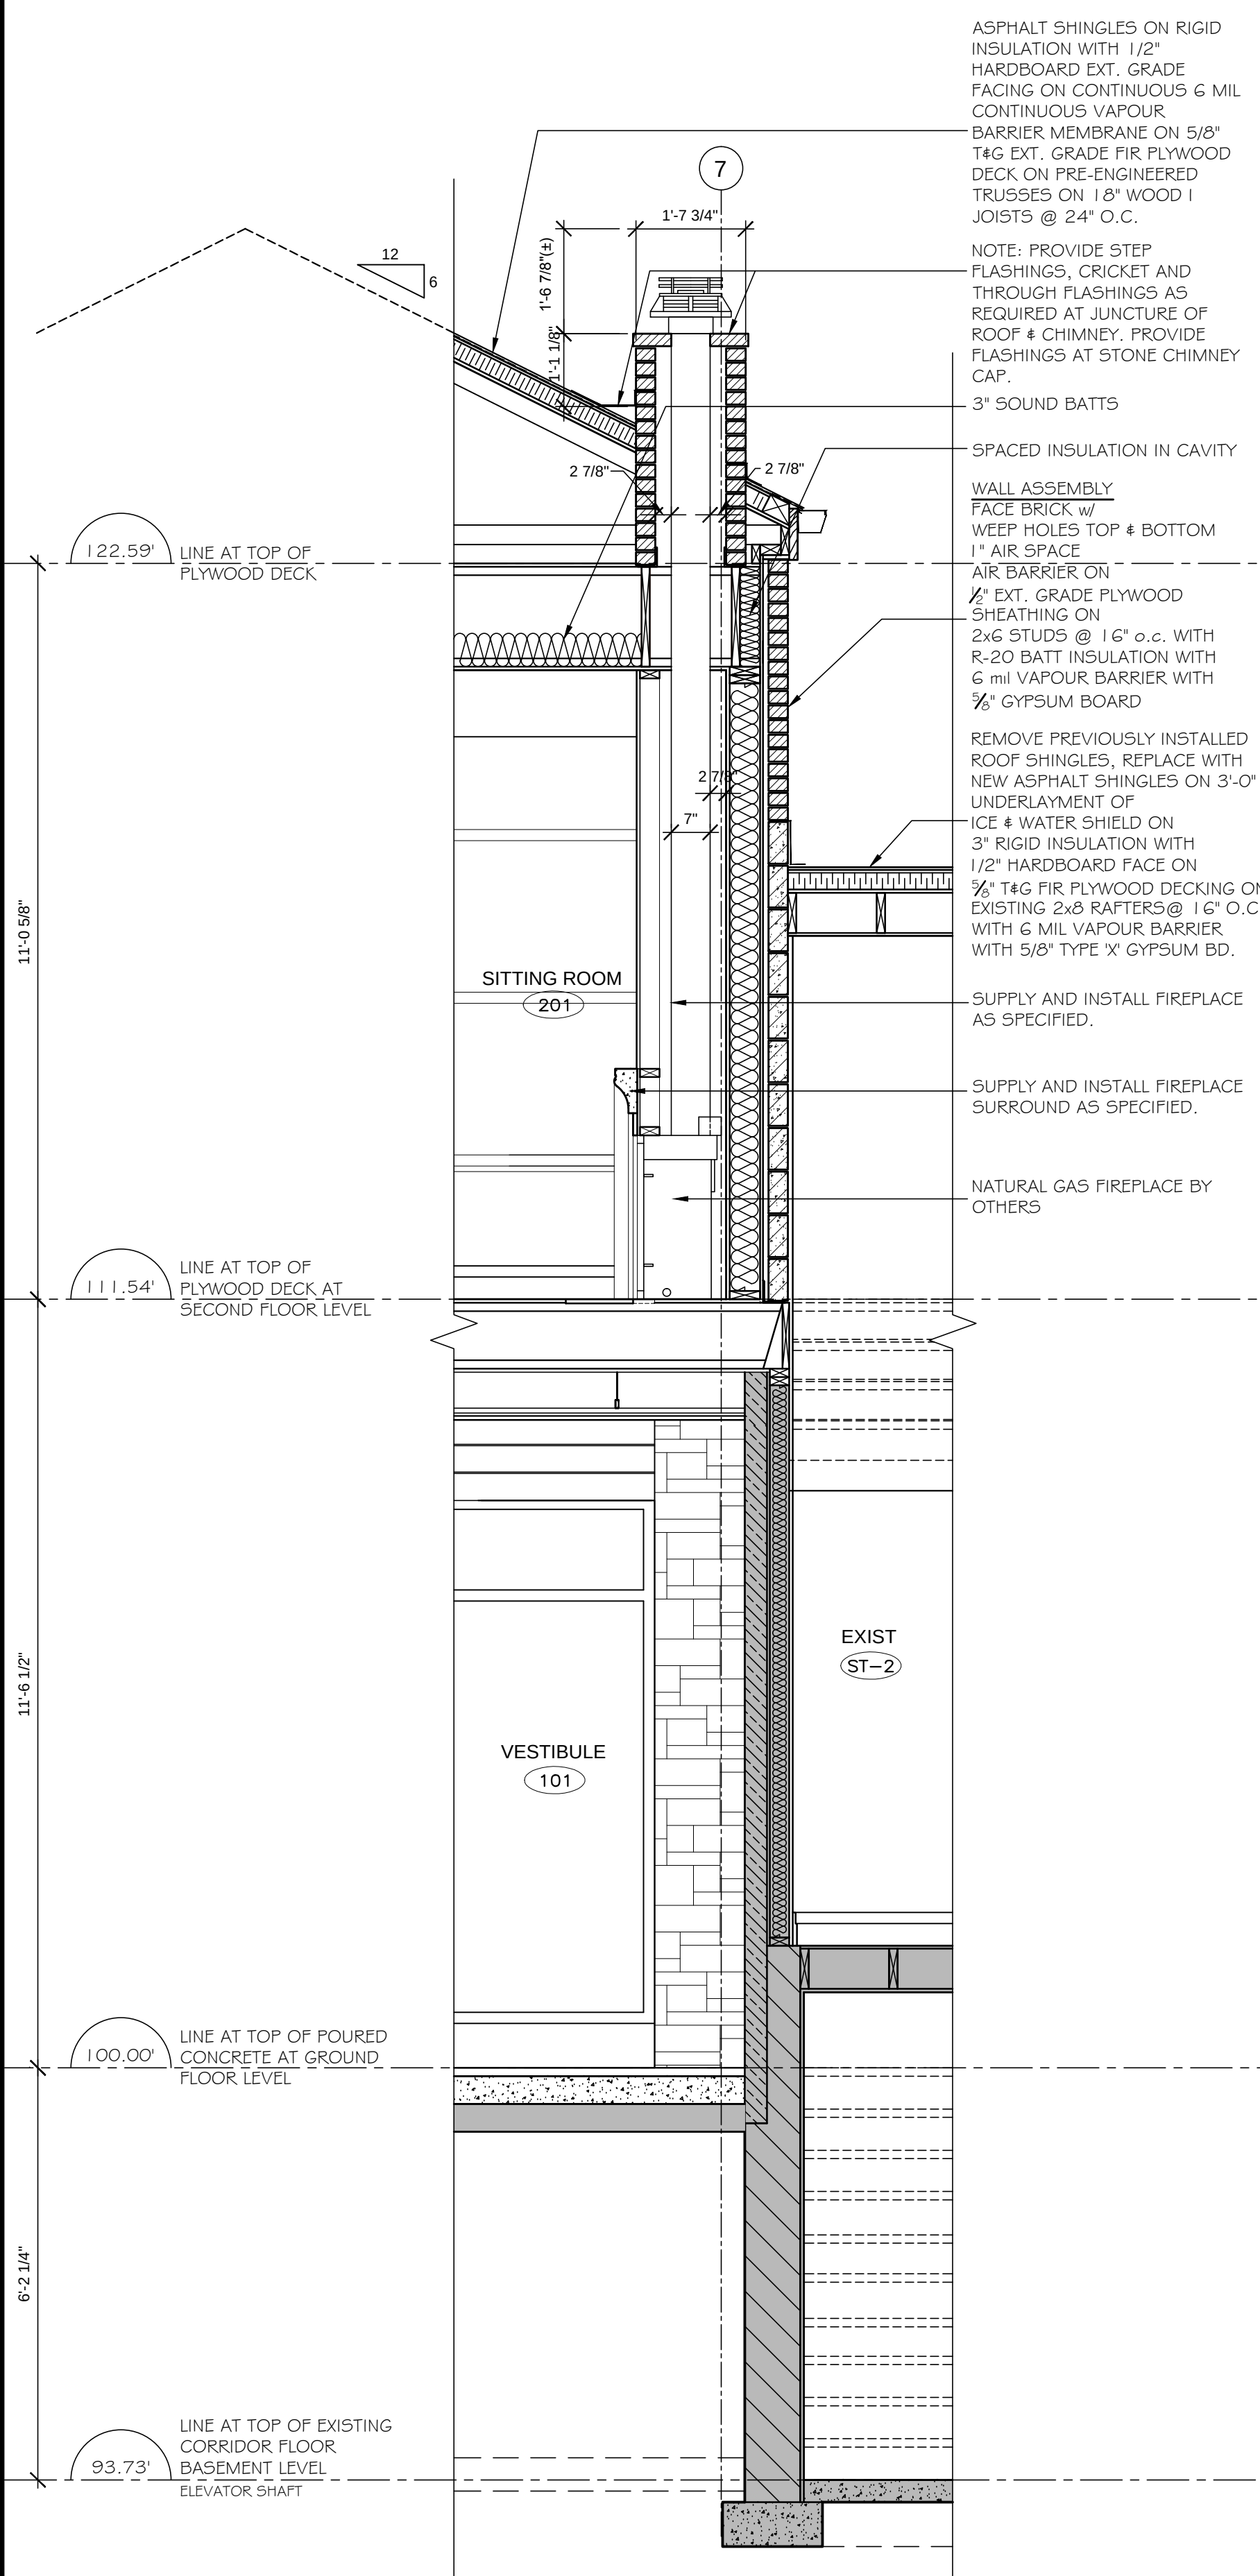

2 SECTION No. 16
A609 1/2" = 1'-0"

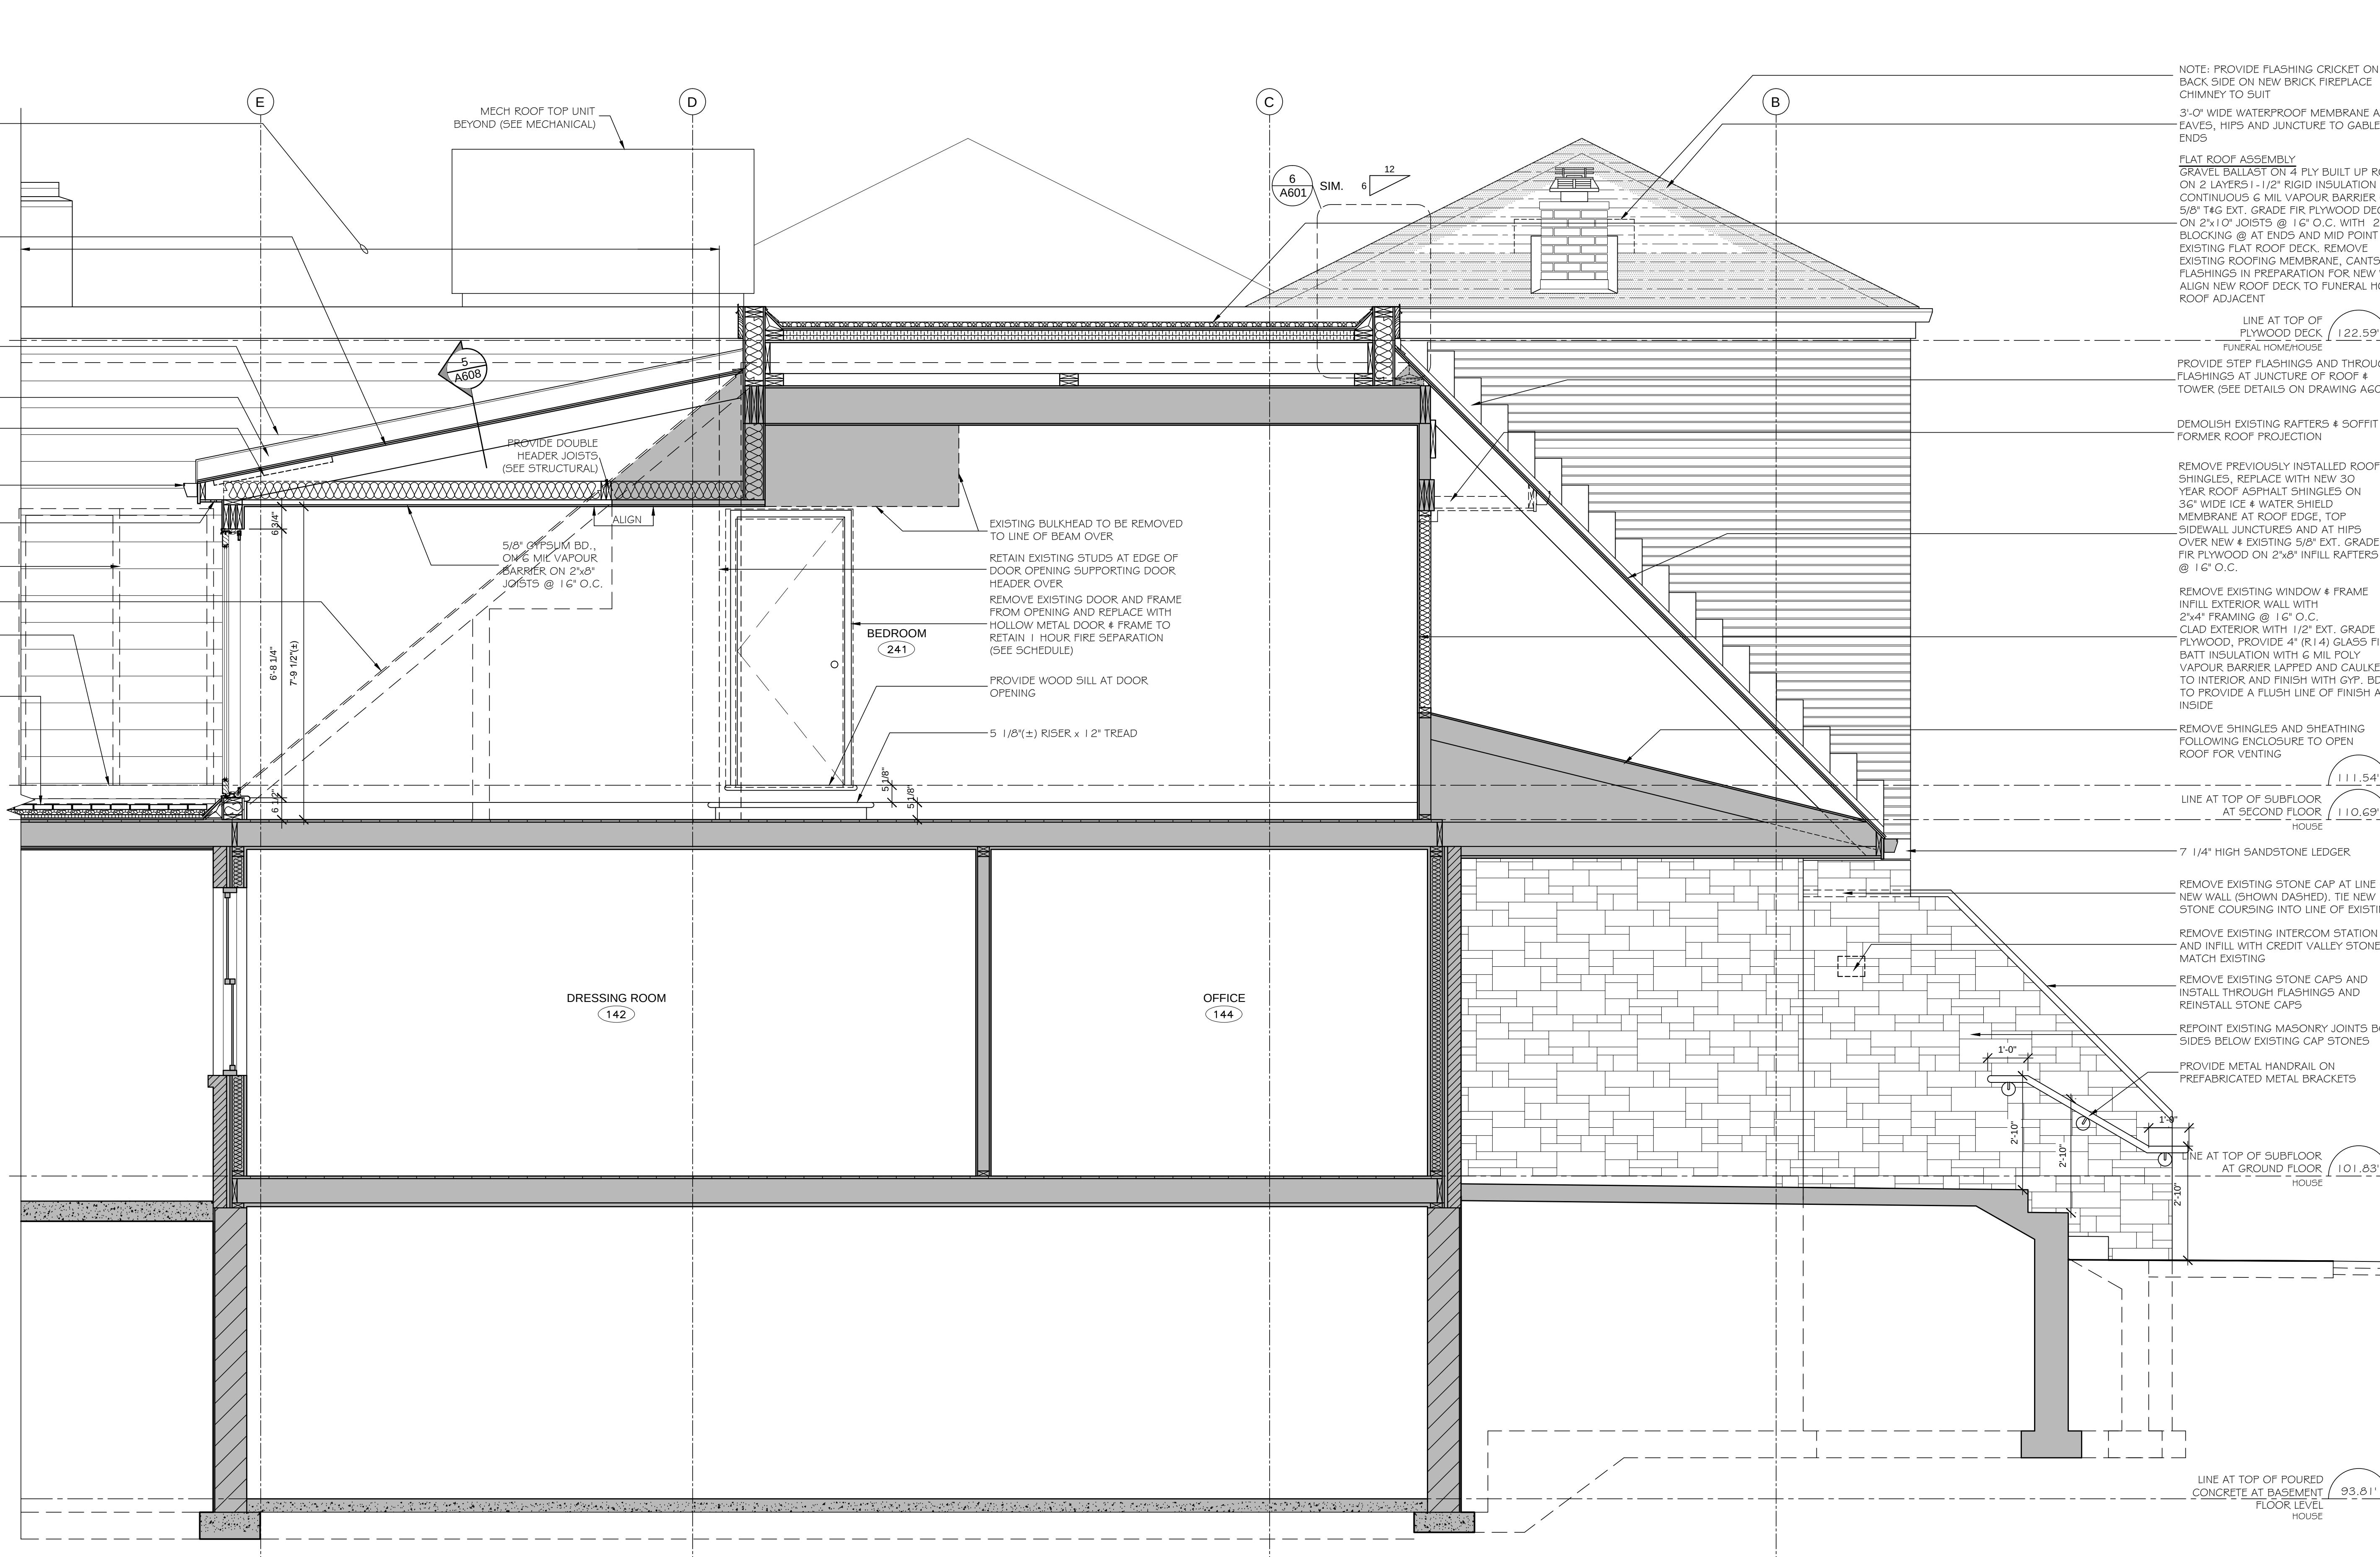

1 SECTION No. 15
A609 1/2" = 1'-0"

NOTE: PROVIDE FLASHING CRICKET ON BACK SIDE ON NEW BRICK FIREPLACE CHIMNEY TO SUIT

3'-0" WIDE WATERPROOF MEMBRANE AT DAVES, HIPS AND JUNCTURE TO GABLE ENDS

FLAT ROOF ASSEMBLY

GRADE BALLAST ON 4" PLY BUILT UP ROOF

ON 2 LAYERS 1-1/2" RIGID INSULATION ON

CONTINUOUS 6 MIL VAPOUR BARRIER ON

5/8" 1x6 EXT. GRADE PLYWOOD DECKING

ON 2x10 JOISTS @ 16" O.C. WITH 2-2x4s

CLADDING @ 4" ENDS AND MID POINT OVER

EXISTING FLAT ROOF DECK. REMOVE

EXISTING ROOFING MEMBRANE, CANTS &

FLASHINGS IN PREPARATION FOR NEW WORK.

ALIGN NEW ROOF DECK TO FUNERAL HOME

ROOF ADJACENT

LINE AT TOP OF

PLYWOOD DECK

122.59

LINE AT TOP OF

EXISTING ROOF

122.59

PROVIDE STEP FLASHINGS AND THROUGH

FLASHINGS AT JUNCTURE OF ROOF &

TOWER (SEE DETAILS ON DRAWING A603)

DEMOLISH EXISTING RAFTERS & SOFFIT AT

FORMER ROOF PROJECTION

REMOVE PREVIOUSLY INSTALLED ROOF

SHINGLES. REPLACE WITH NEW 30

YEAR ROOF ASPHALT SHINGLES ON

3/4" WIDE ICE & WATER SHIELD

MEMBRANE AT ROOF EDGE, TOP

SIDWALL JUNCTURES AND AT HIPS

OVER NEW 4 EXISTING 5/8" EXT. GRADE

PLYWOOD ON 2x6 INTEL RAFTERS

@ 16" O.C.

REMOVE EXISTING WINDOW & FRAME

INTEL EXTERIOR WALL WITH

2x4" FRAMING @ 16" O.C.

CLAD EXTERIOR WITH 1/2" EXT. GRADE

PLYWOOD. PROVIDE 4" (R-4) GLASS FIBRE

BATT INSULATION WITH 6 MIL POLY

VAPOUR BARRIER LAPPED AND CALKED

TO INTERIOR AND FINISH WITH GYP. BD.

TO PROVIDE A FLUSH LINE OF FINISH AT

INSIDE

REMOVE SHINGLES AND SHEATHING

FOLLOWING ENCLOSURE TO OPEN

ROOF FOR VENTING

LINE AT TOP OF SUBFLOOR

AT SECOND FLOOR

110.69

HOUSE

7 1/4" HIGH SANDSTONE LEDGER

REMOVE EXISTING STONE CAP AT LINE OF

NEW WALL (SHOWN DASHED), TIE NEW

STONE COURSE INTO LINE OF EXISTING

REMOVE EXISTING INTERCOM STATION

AND INFILL WITH CREST VALLEY STONE TO

MATCH EXISTING

REMOVE EXISTING STONE CAPS AND

INSTALL THROUGH FLASHINGS AND

REINSTALL STONE CAPS

REPOINT EXISTING MASONRY JOINTS BOTH

SIDES BELOW EXISTING CAP STONES

PROVIDE METAL HANDRAIL ON

PREFABRICATED METAL BRACKETS

LINE AT TOP OF SUBFLOOR

AT GROUND FLOOR

101.63

HOUSE

LINE AT TOP OF POURED

CONCRETE AT BASEMENT

FLOOR LEVEL

93.81

HOUSE

ADDITION & ALTERATIONS -
EGAN FUNERAL HOME

203 Queen St. S., Bolton, ON

Wall Sections &
Details

PROJECT NUMBER	0660
SCALE	AS SHOWN
DATE	28 JANUARY 2010
DRAWN	C.W./U.M.
CHECKED	D.F.S.
SET NO.	DRAWING NO.

A608