



ALL DIMENSIONS TO BE CHECKED AND VERIFIED ON THE JOB.
ANY AND ALL DISCREPANCIES TO BE REPORTED TO THE ARCHITECT.

ALL DRAWINGS REMAIN THE PROPERTY OF THE ARCHITECT.
DO NOT SCALE DRAWINGS.


No.	Issue	Date
00	ISSUED FOR PERMIT	10.01.28
01	ISSUED FOR TENDER	10.06.01
02	RE-ISSUED FOR TENDER	11.04.08

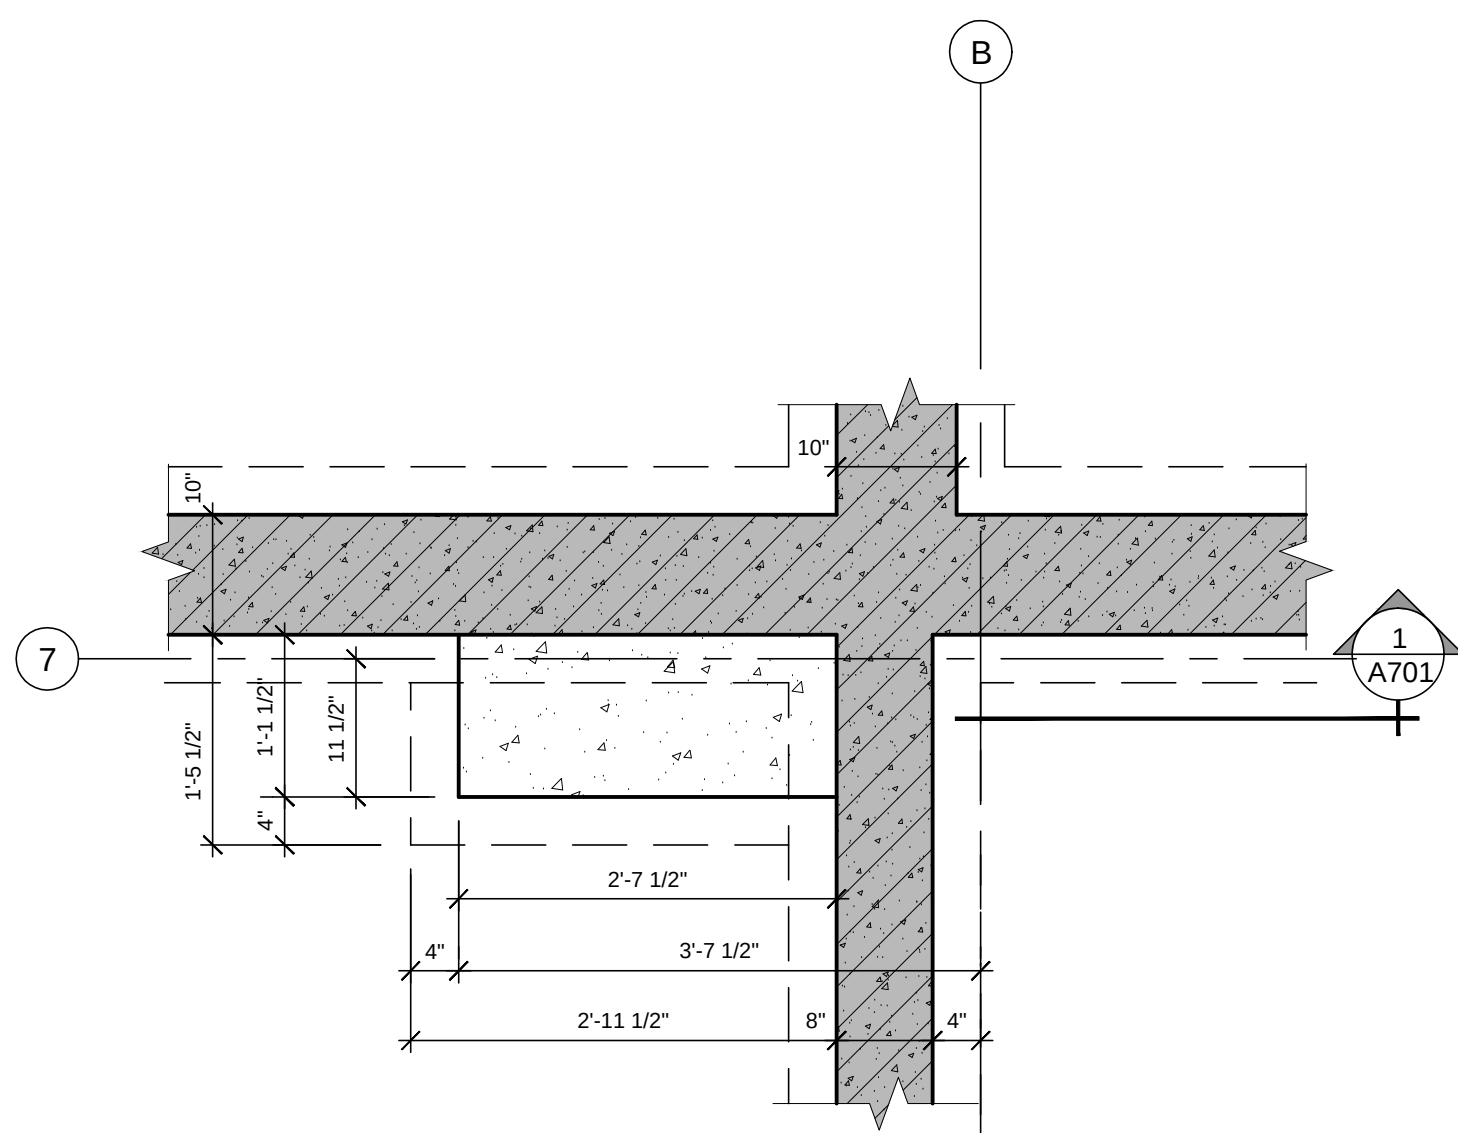


16 PIER B7 - FOUNDATION PLAN
A701/1 3/4" = 1'-0"

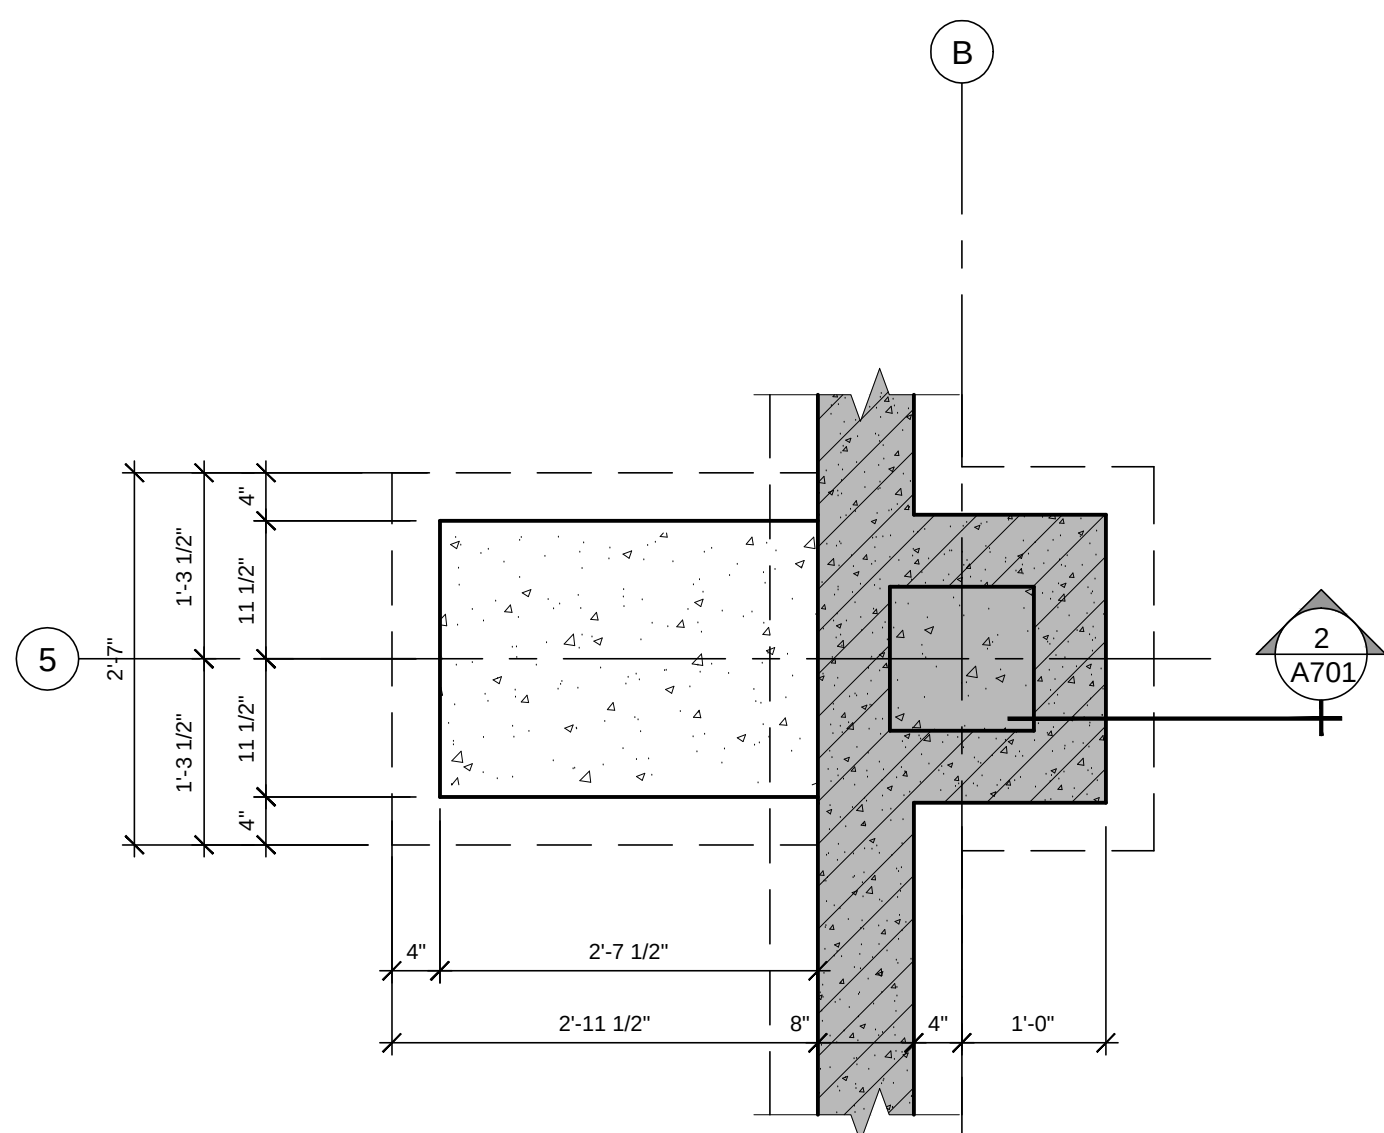


16 PIER B5 - FOUNDATION PLAN
A701/2 3/4" = 1'-0"

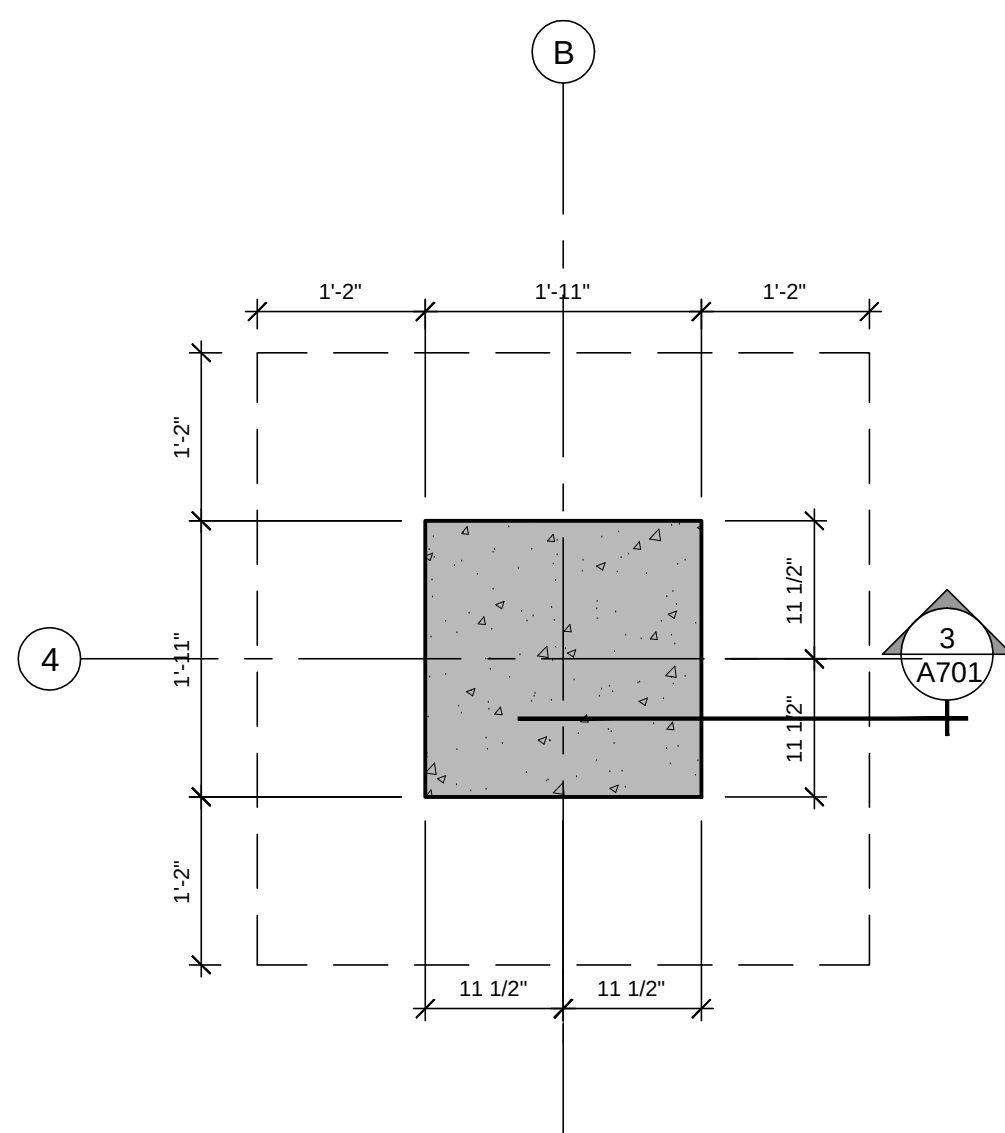


16 PIER B4 - FOUNDATION PLAN
A701/3 3/4" = 1'-0"

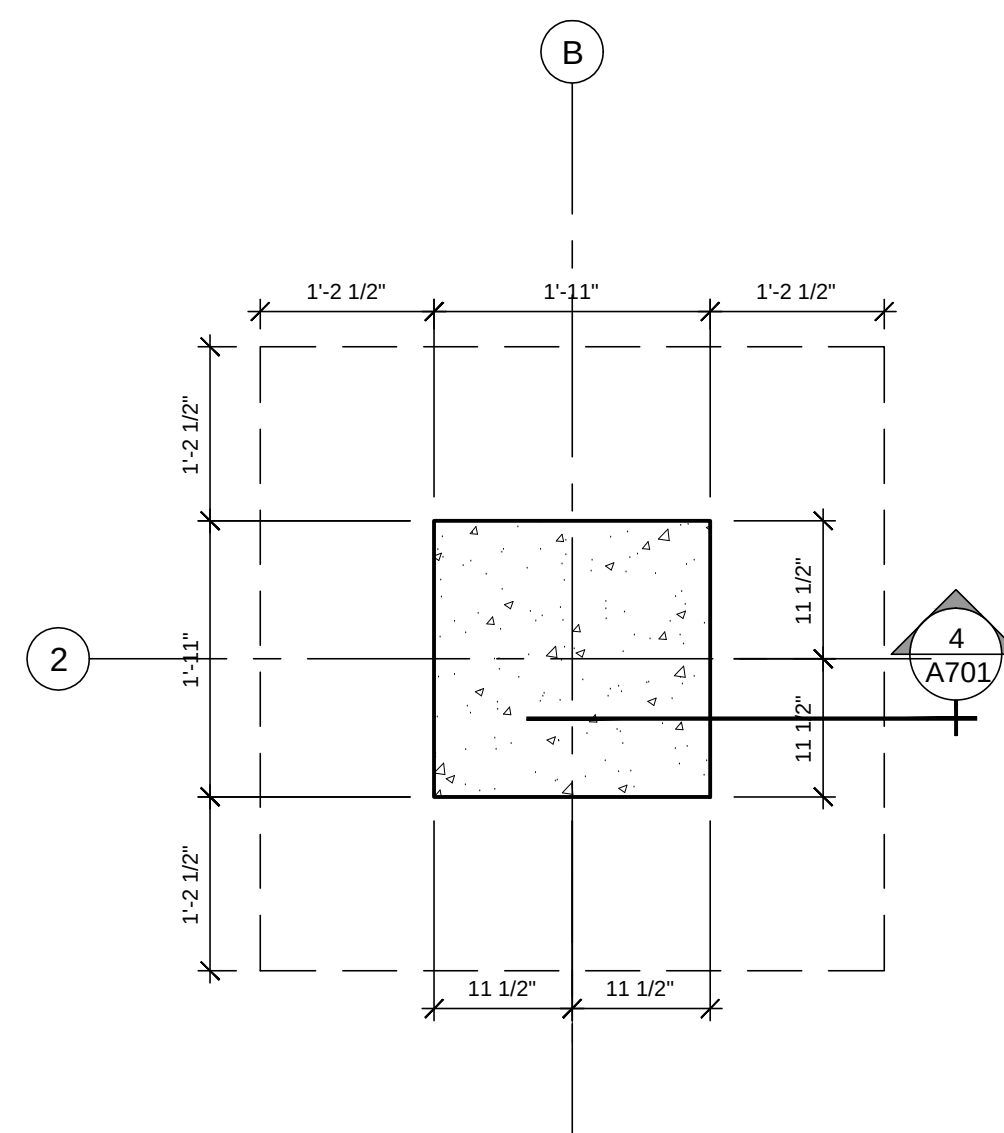


16 PIER B2 - FOUNDATION PLAN
A701/4 3/4" = 1'-0"

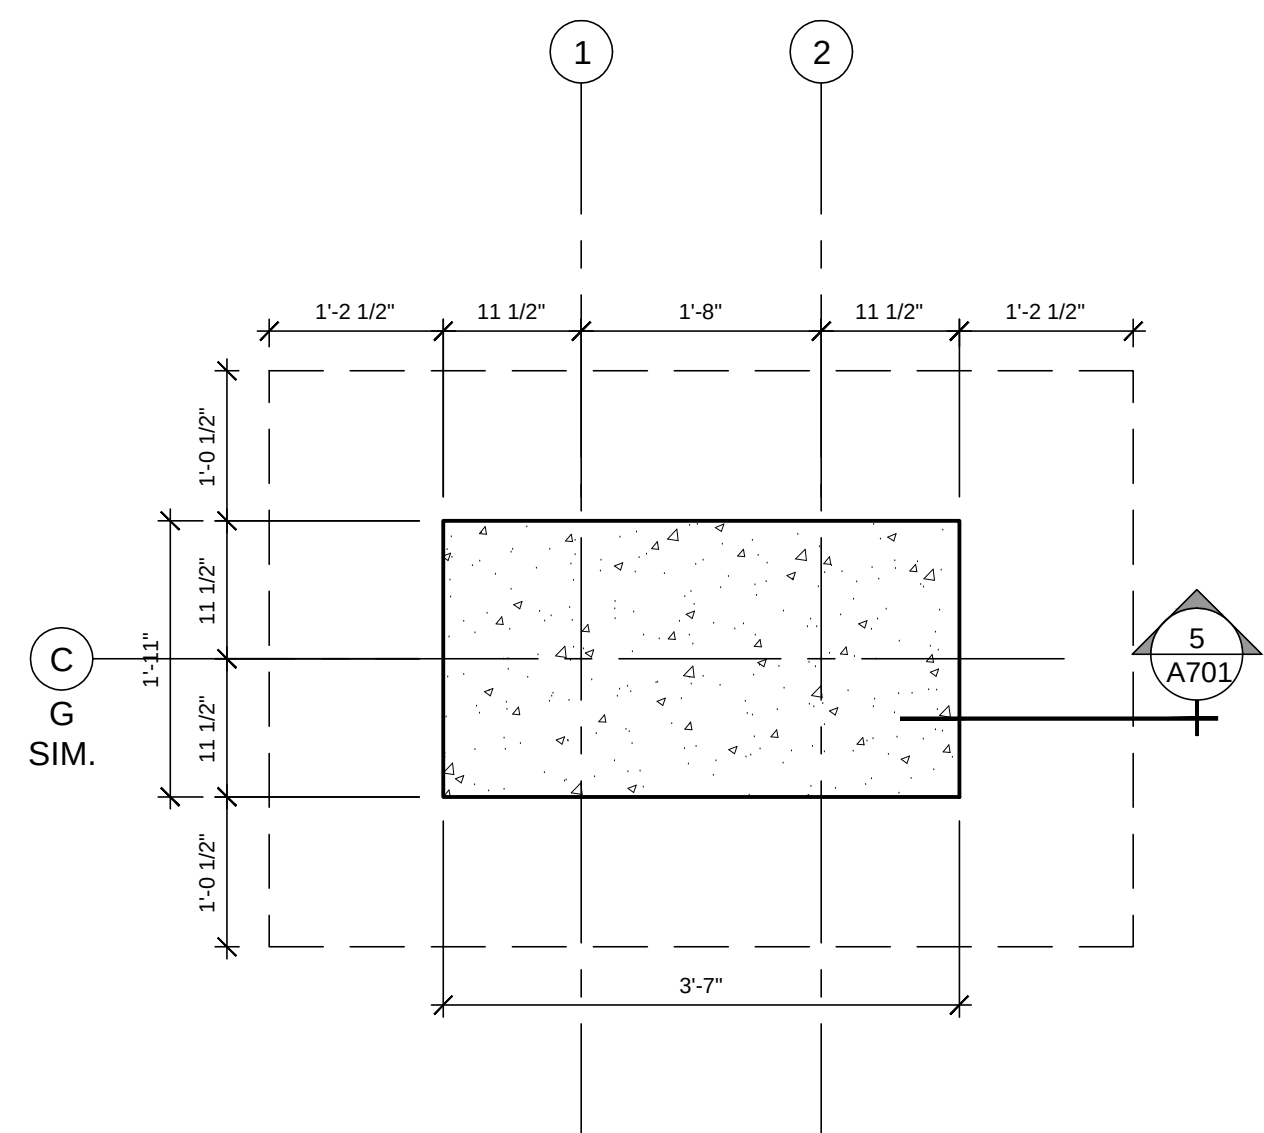


16 PIER C1,2; PIER G1,2 (SIM) - FOUNDATION PLAN
A701/5 3/4" = 1'-0"

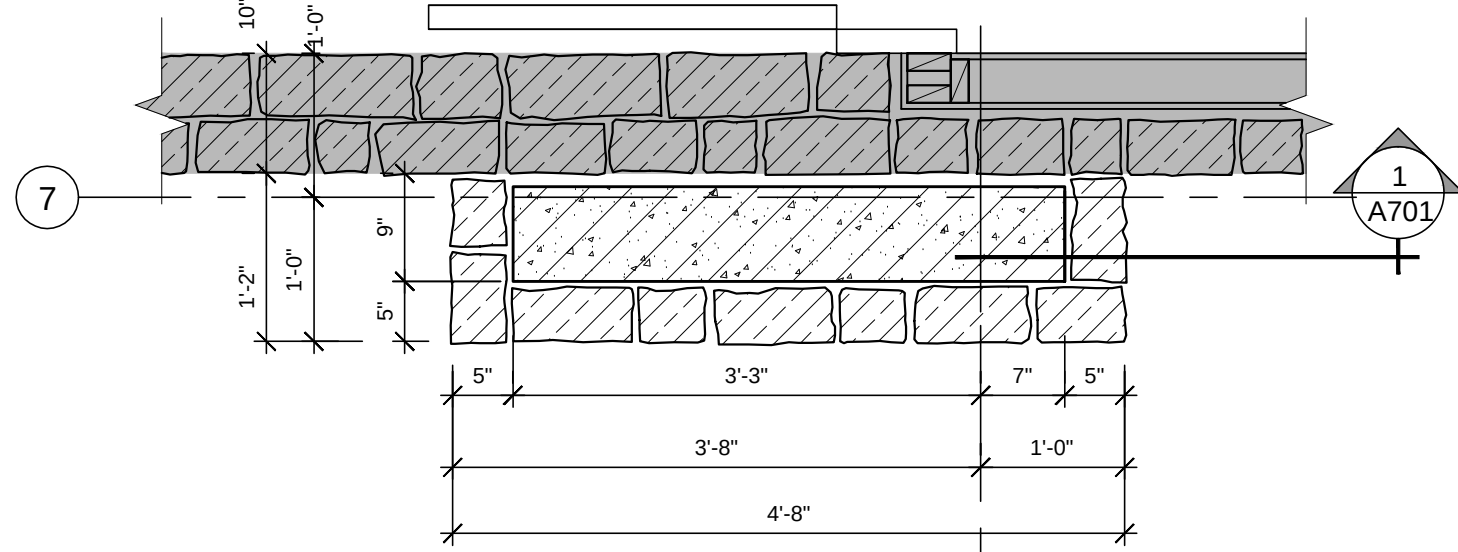


16 PIER B7 - GROUND PLAN
A701/1 3/4" = 1'-0"

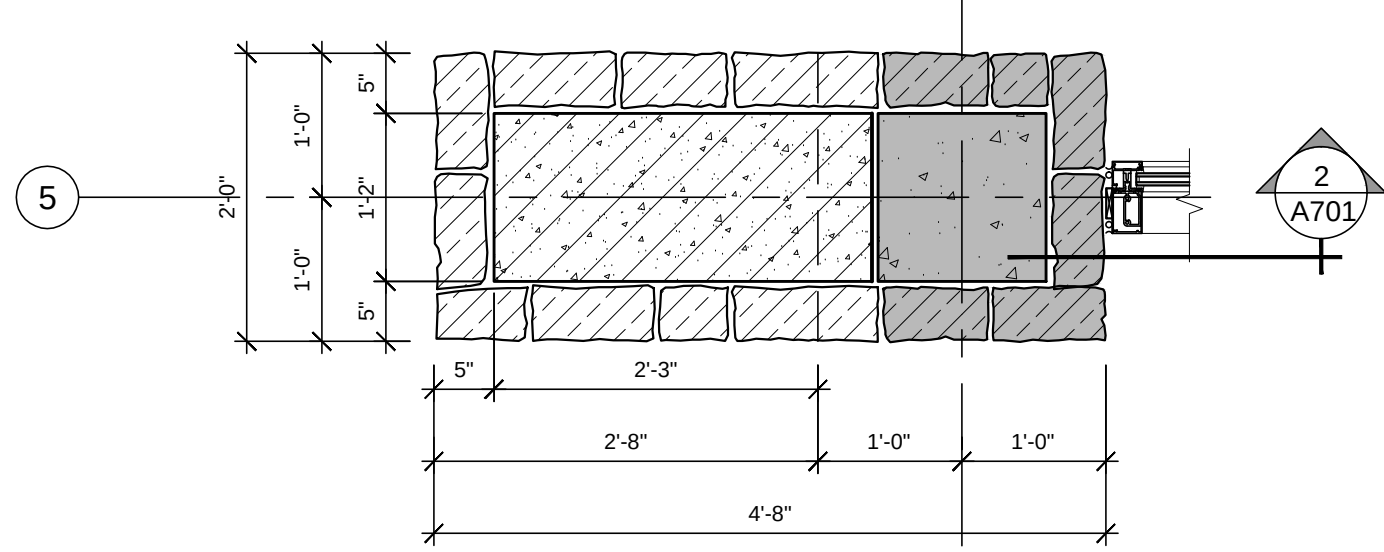


16 PIER B5 - GROUND PLAN
A701/2 3/4" = 1'-0"

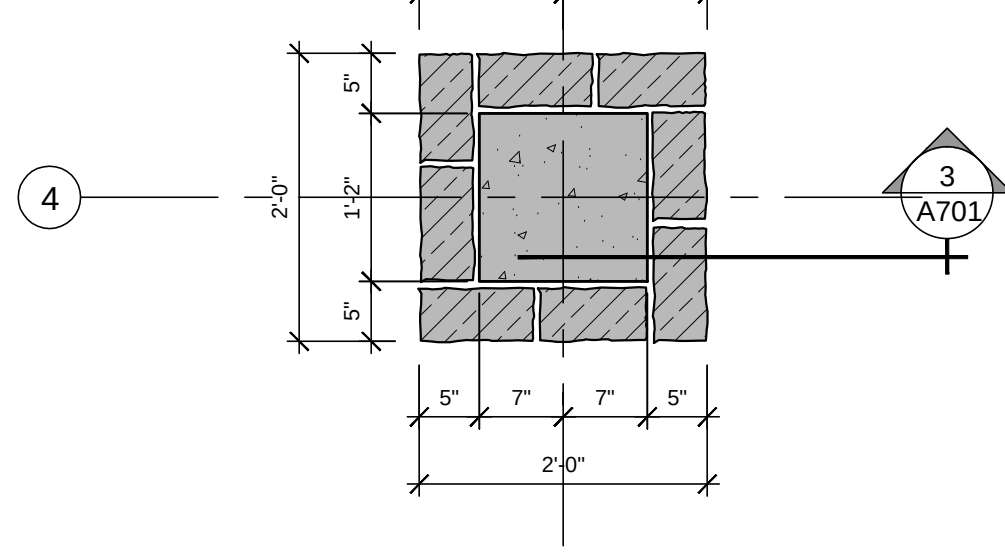


16 PIER B4 - GROUND PLAN
A701/3 3/4" = 1'-0"

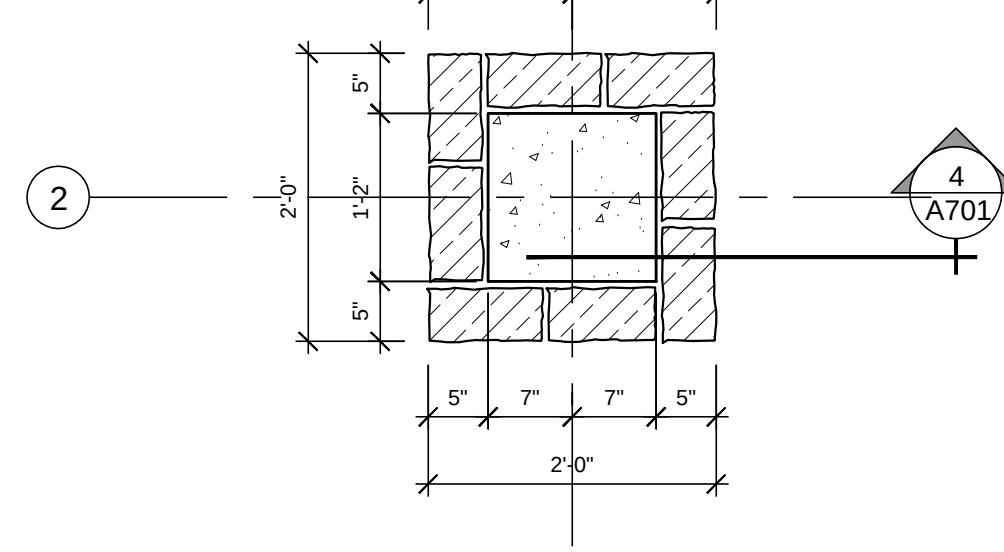


16 PIER B2 - GROUND PLAN
A701/4 3/4" = 1'-0"

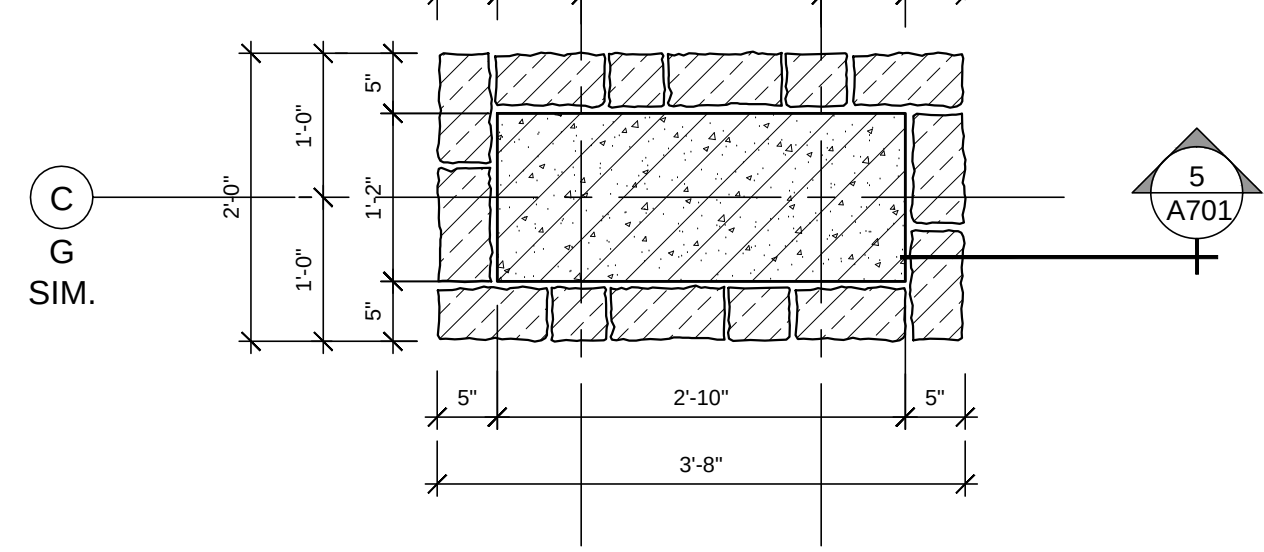


16 PIER C1,2; PIER G1,2 (SIM) - GROUND PLAN
A701/5 3/4" = 1'-0"

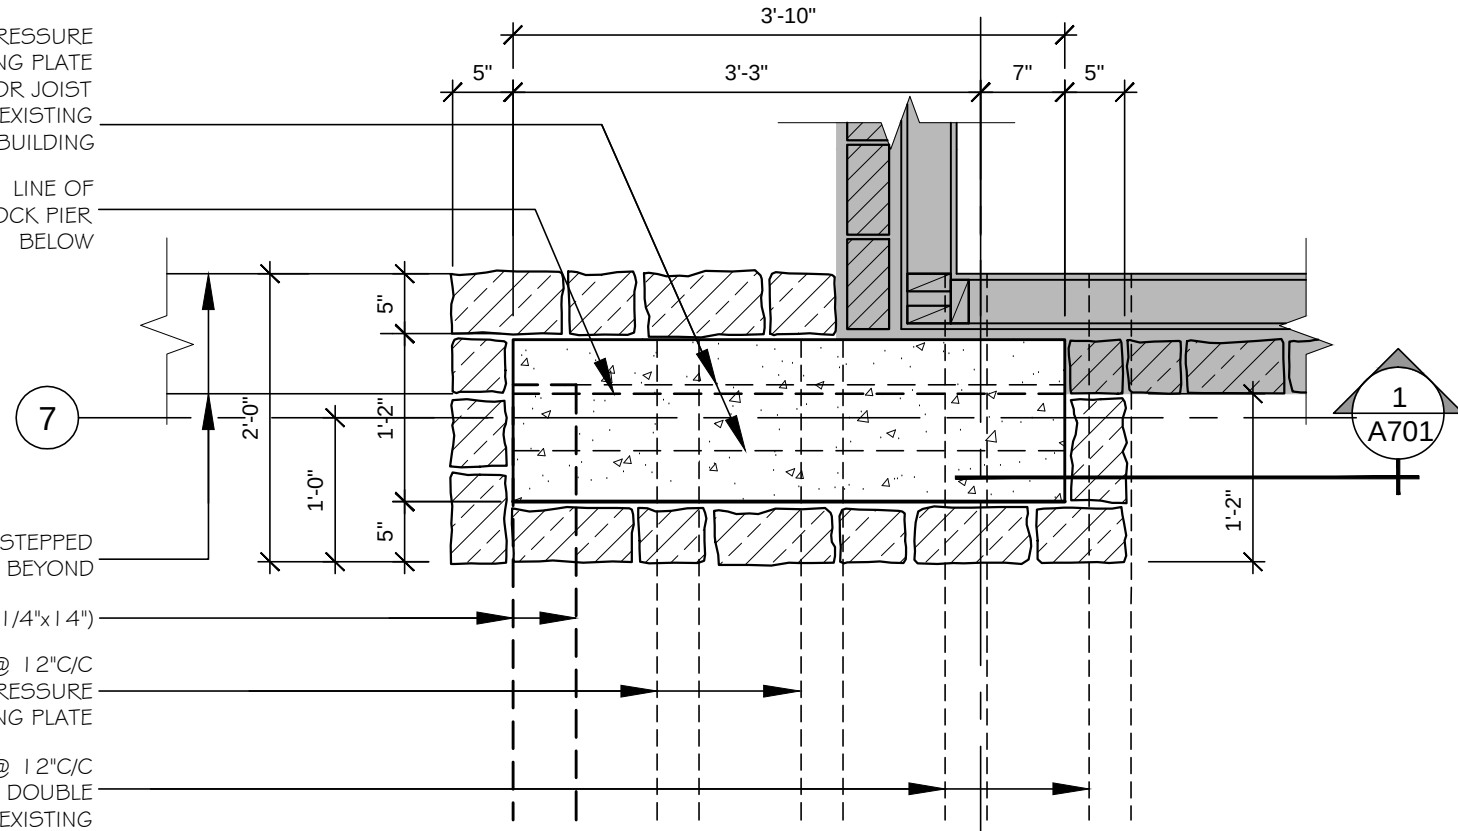


16 PIER B7 - UPPER PLAN
A701/1 3/4" = 1'-0"

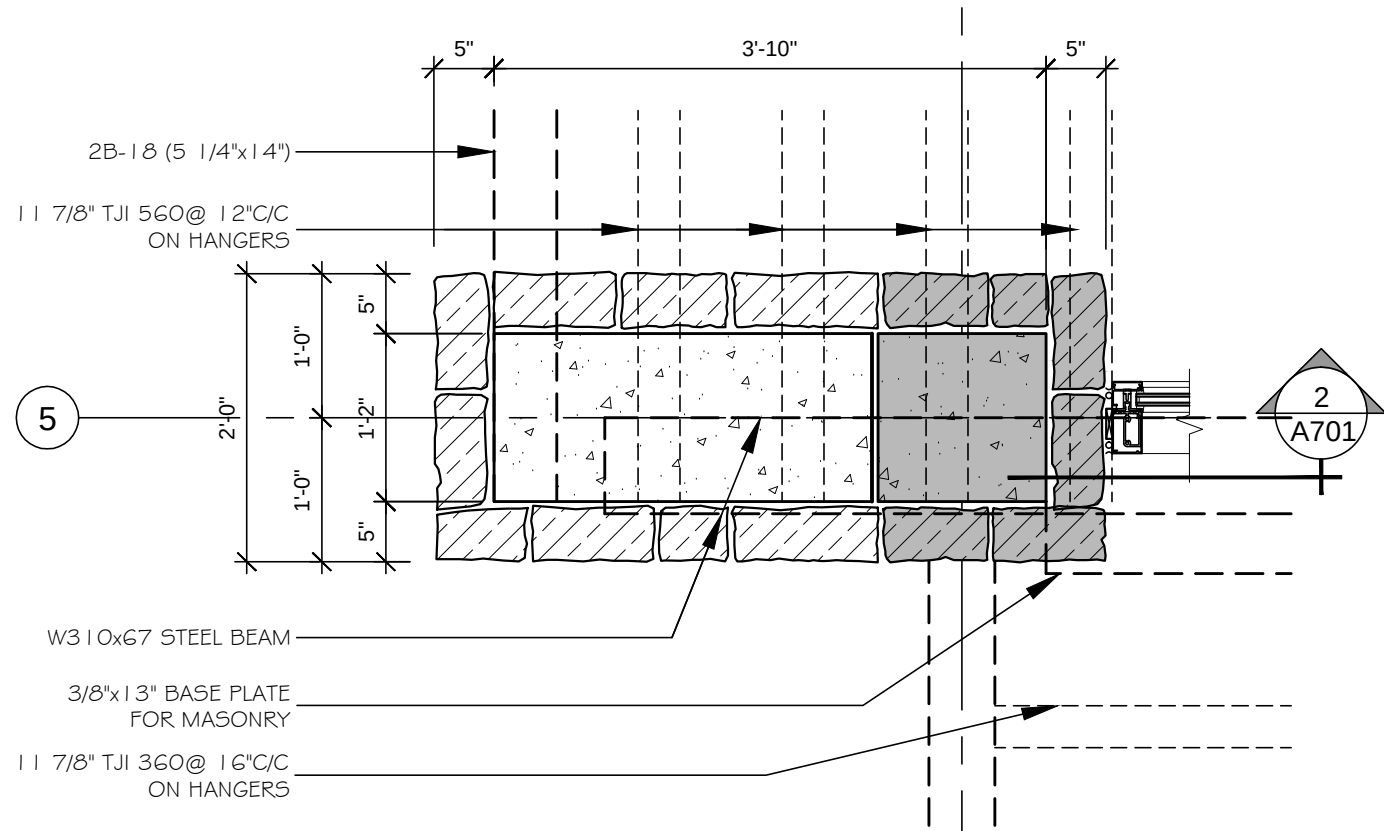


16 PIER B5 - UPPER PLAN
A701/2 3/4" = 1'-0"

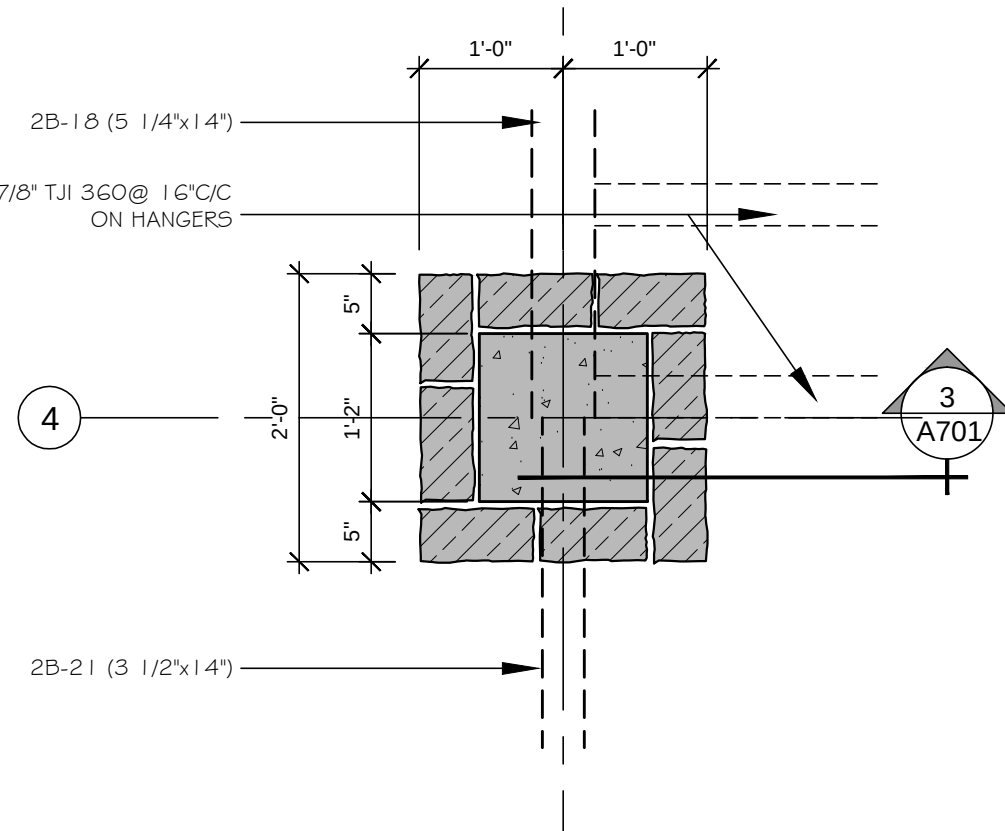


16 PIER B4 - UPPER PLAN
A701/3 3/4" = 1'-0"

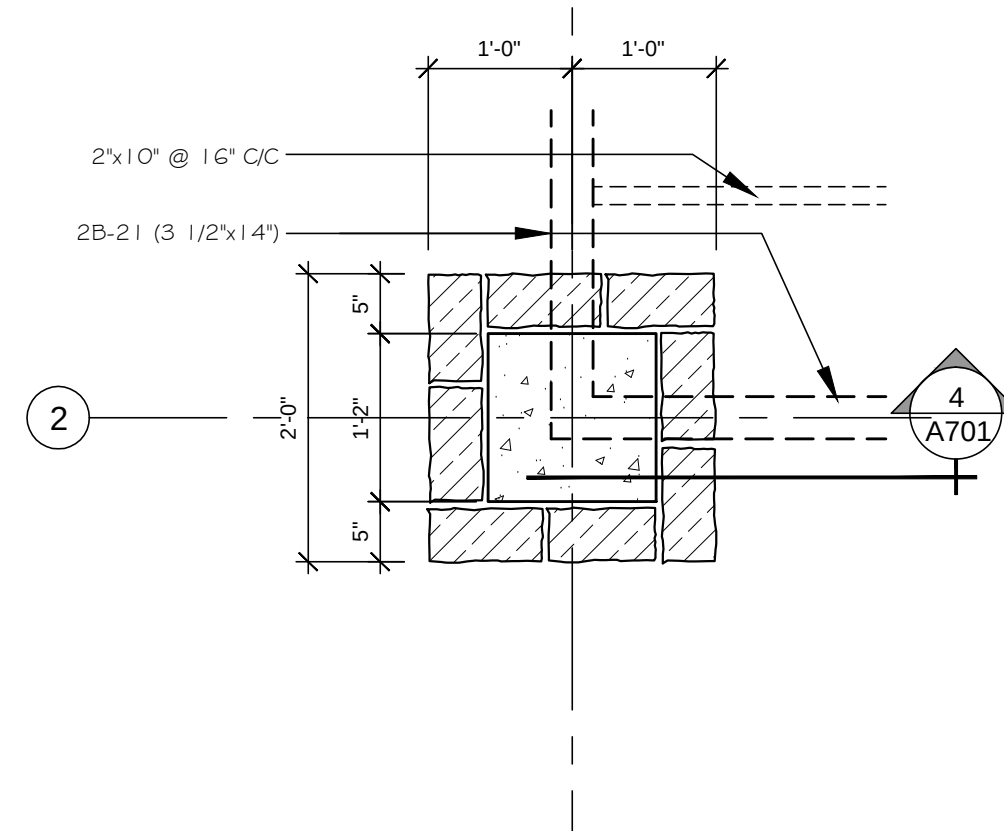


16 PIER B2 - UPPER PLAN
A701/4 3/4" = 1'-0"

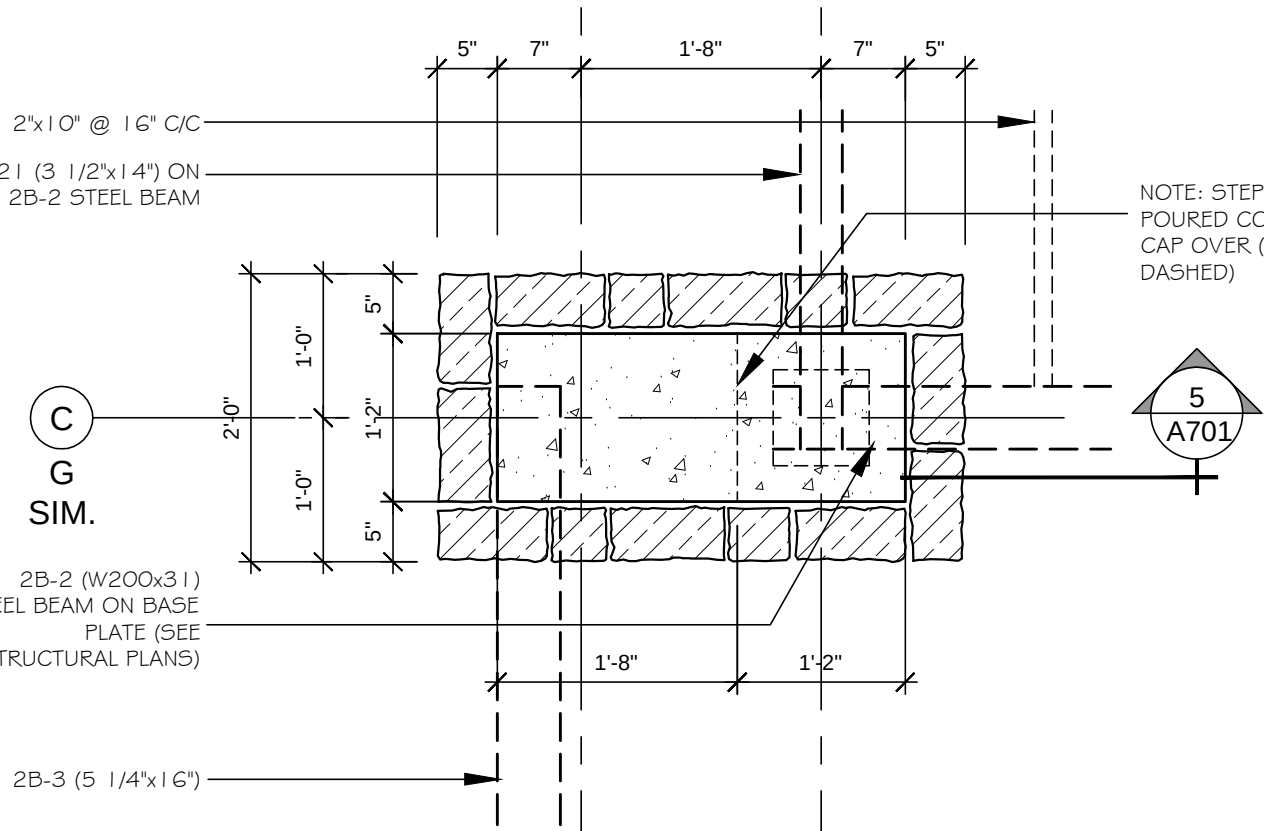


16 PIER C1,2; PIER G1,2 (SIM) - UPPER PLAN
A701/5 3/4" = 1'-0"

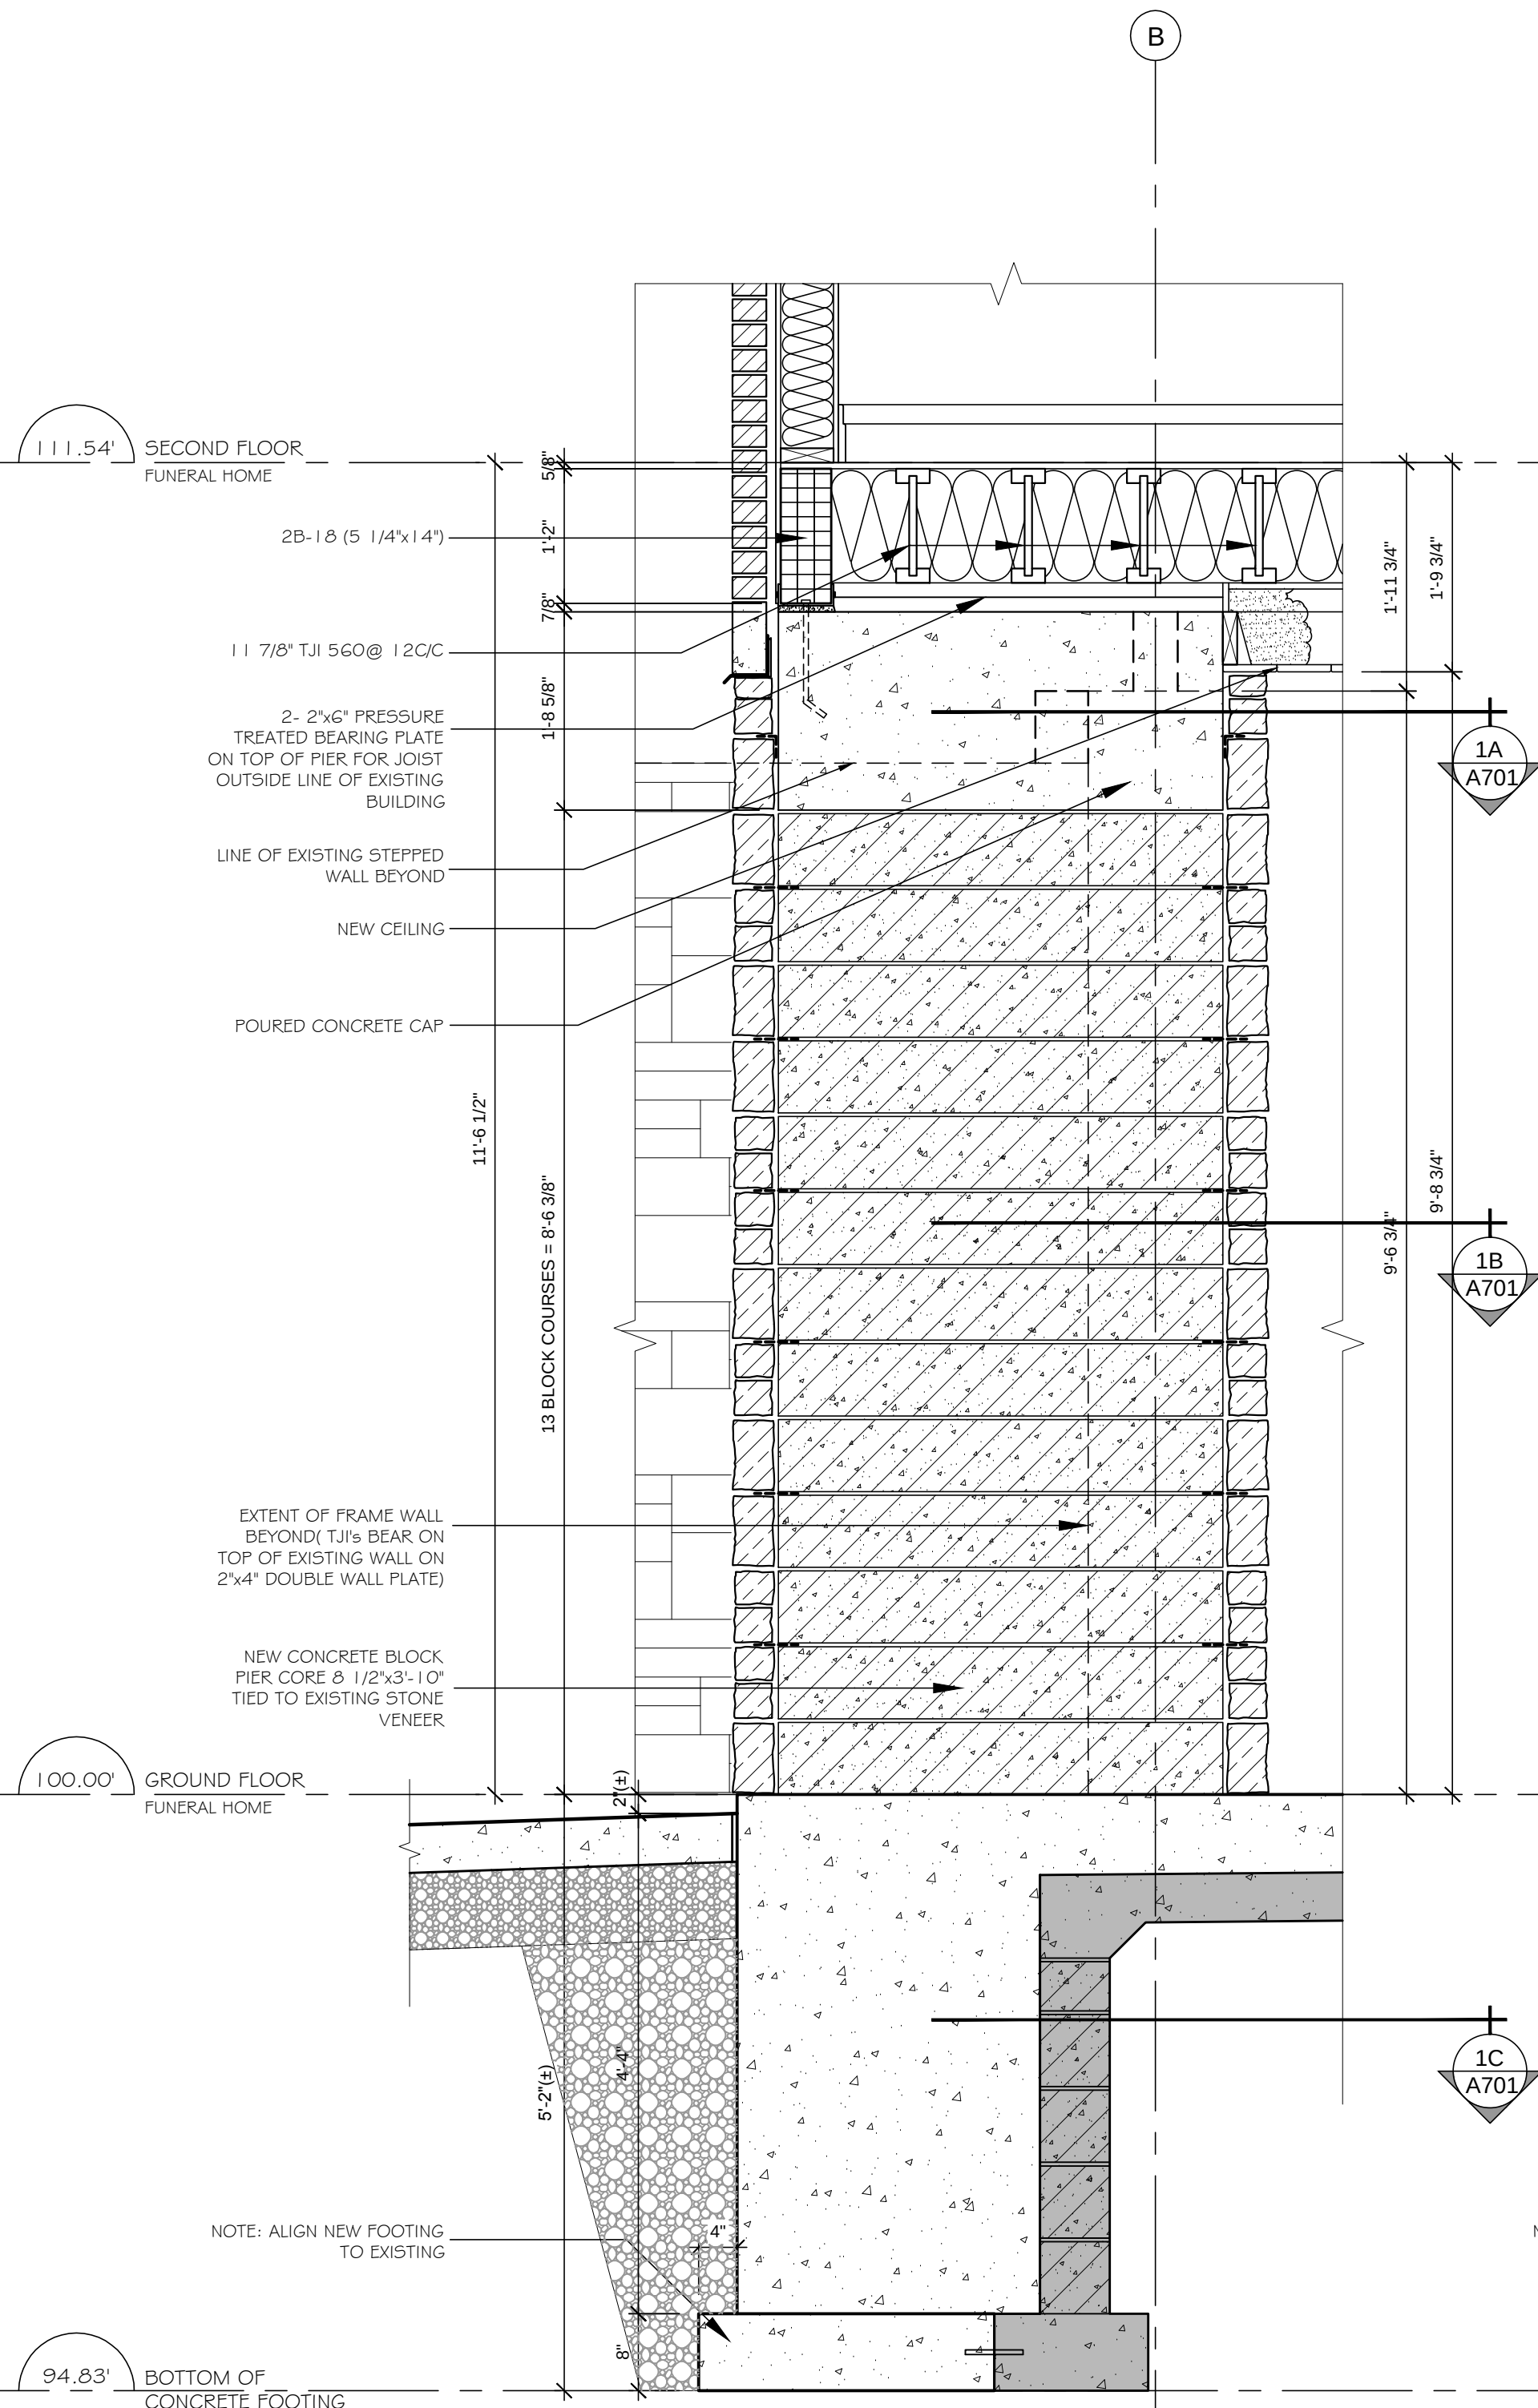


1 PIER B7 - SECTION
A701/1 3/4" = 1'-0"

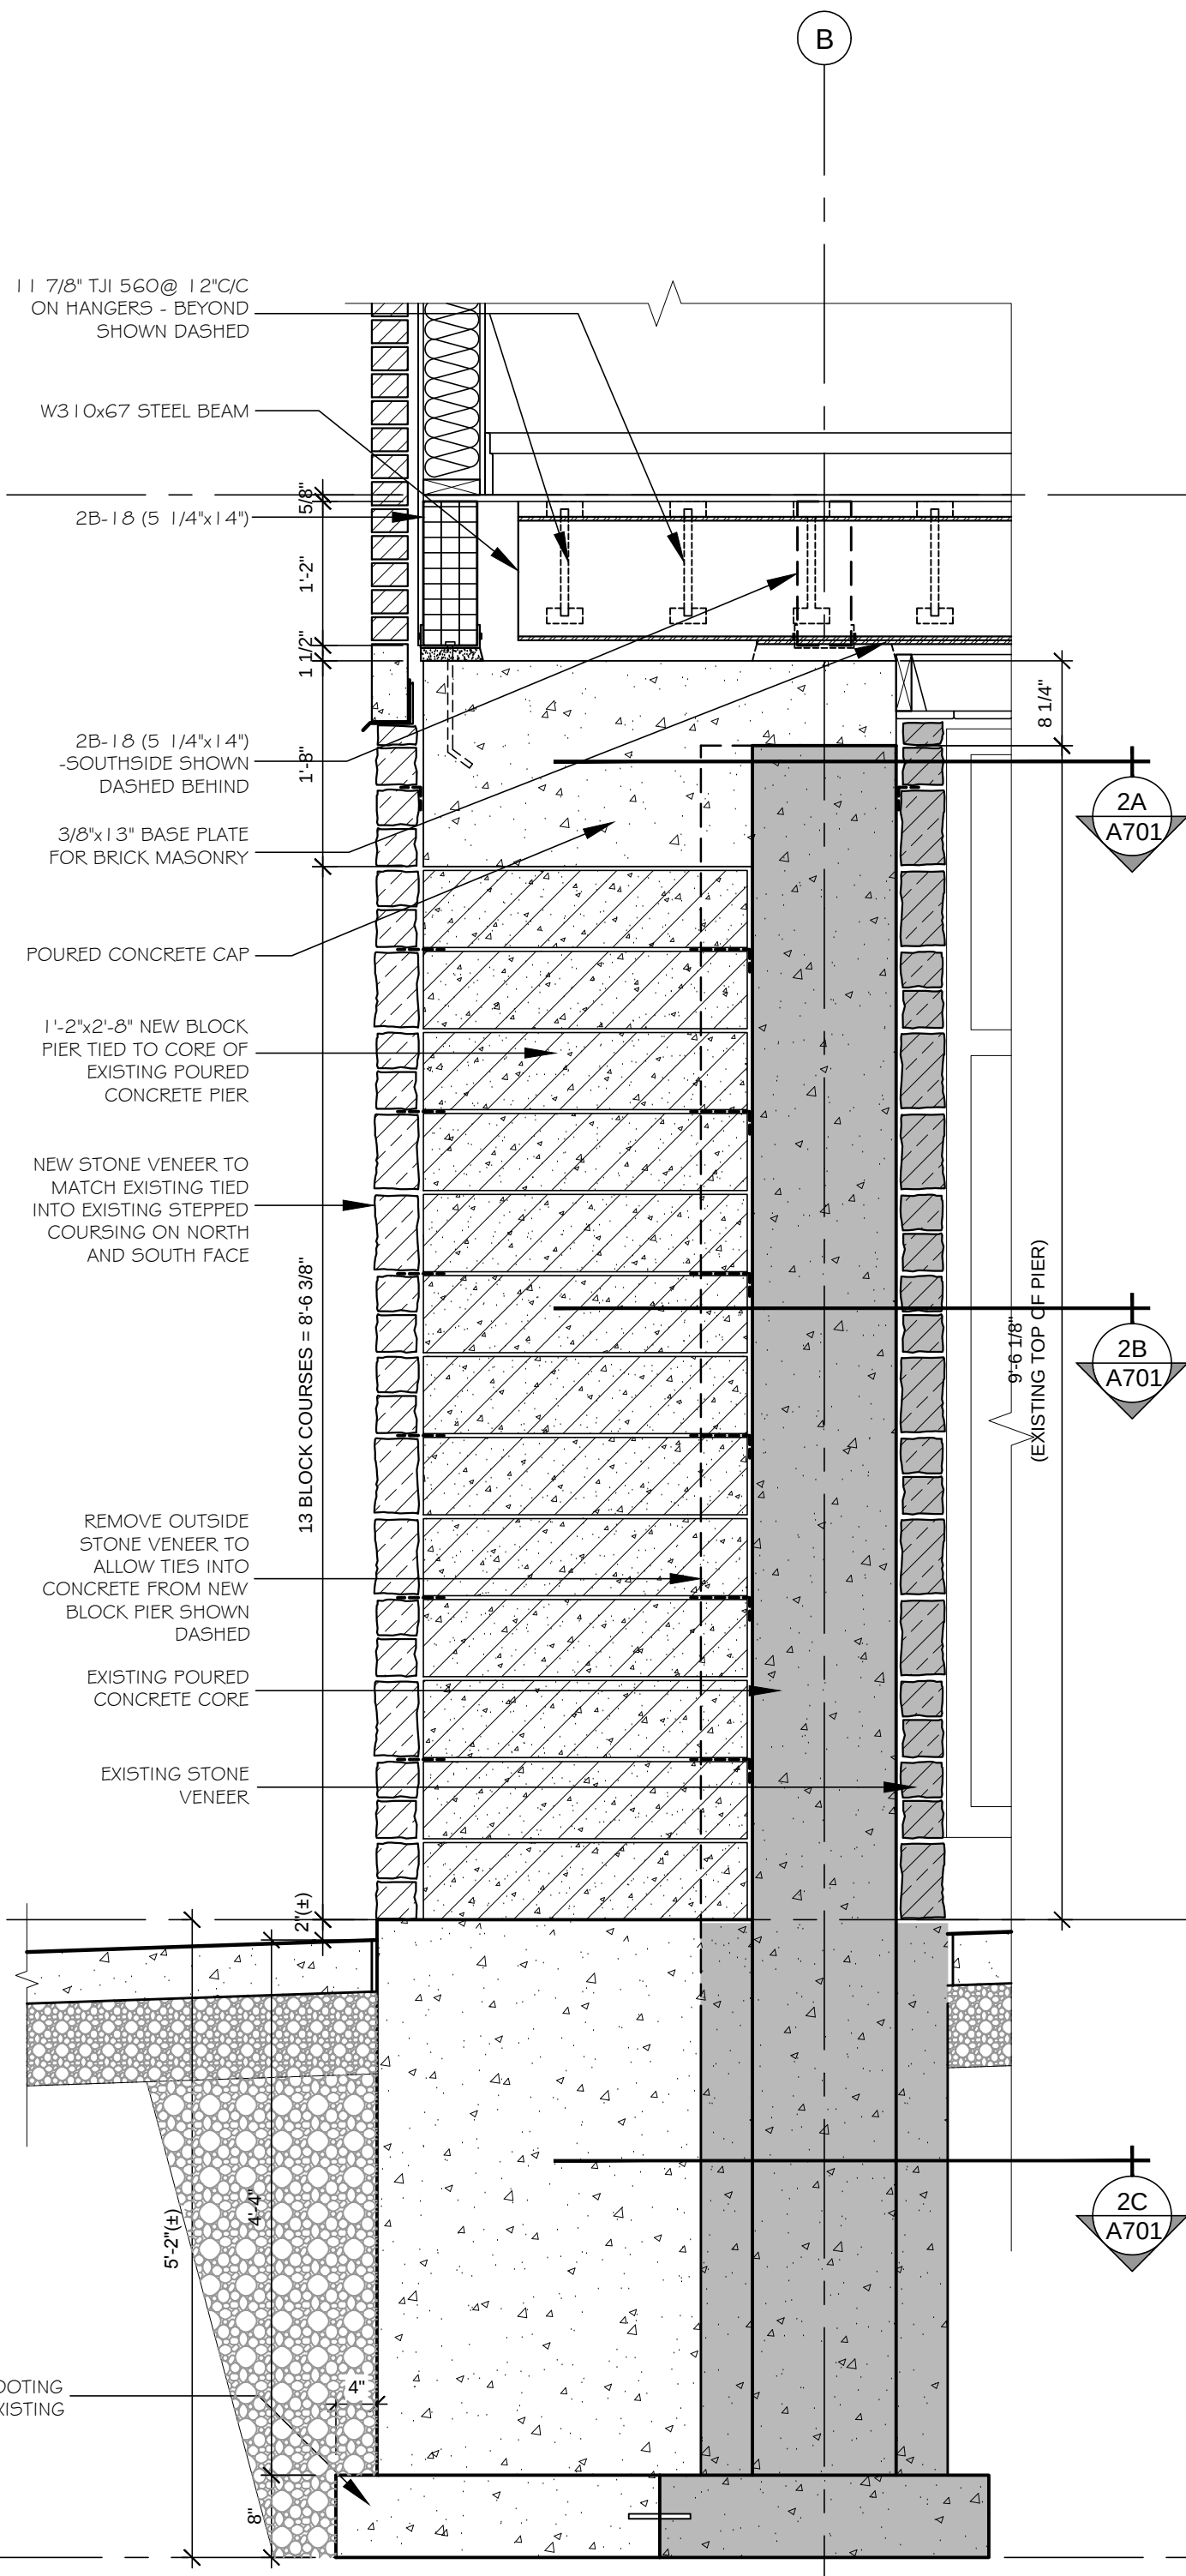


2 PIER B5 - SECTION
A701/2 3/4" = 1'-0"

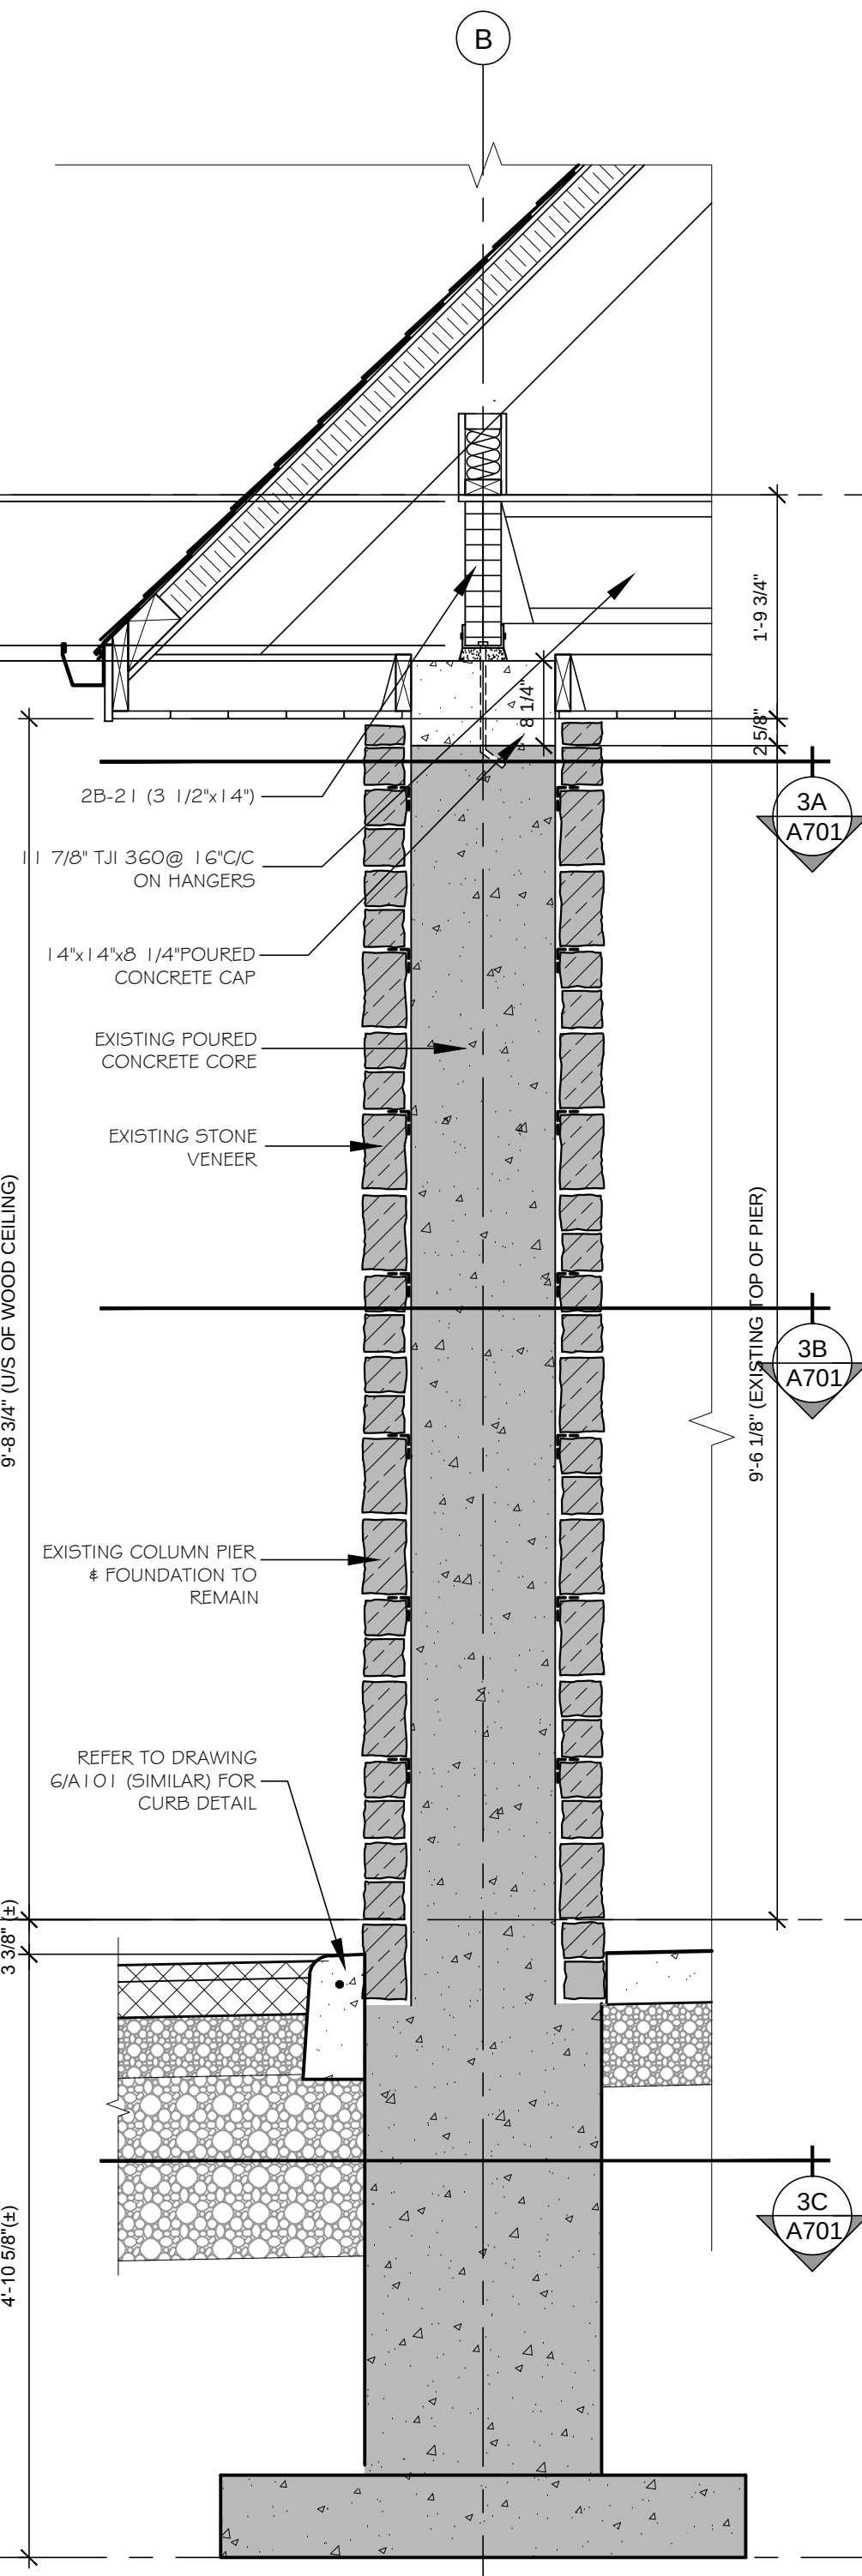

3 PIER B4 - SECTION
A701/3 3/4" = 1'-0"

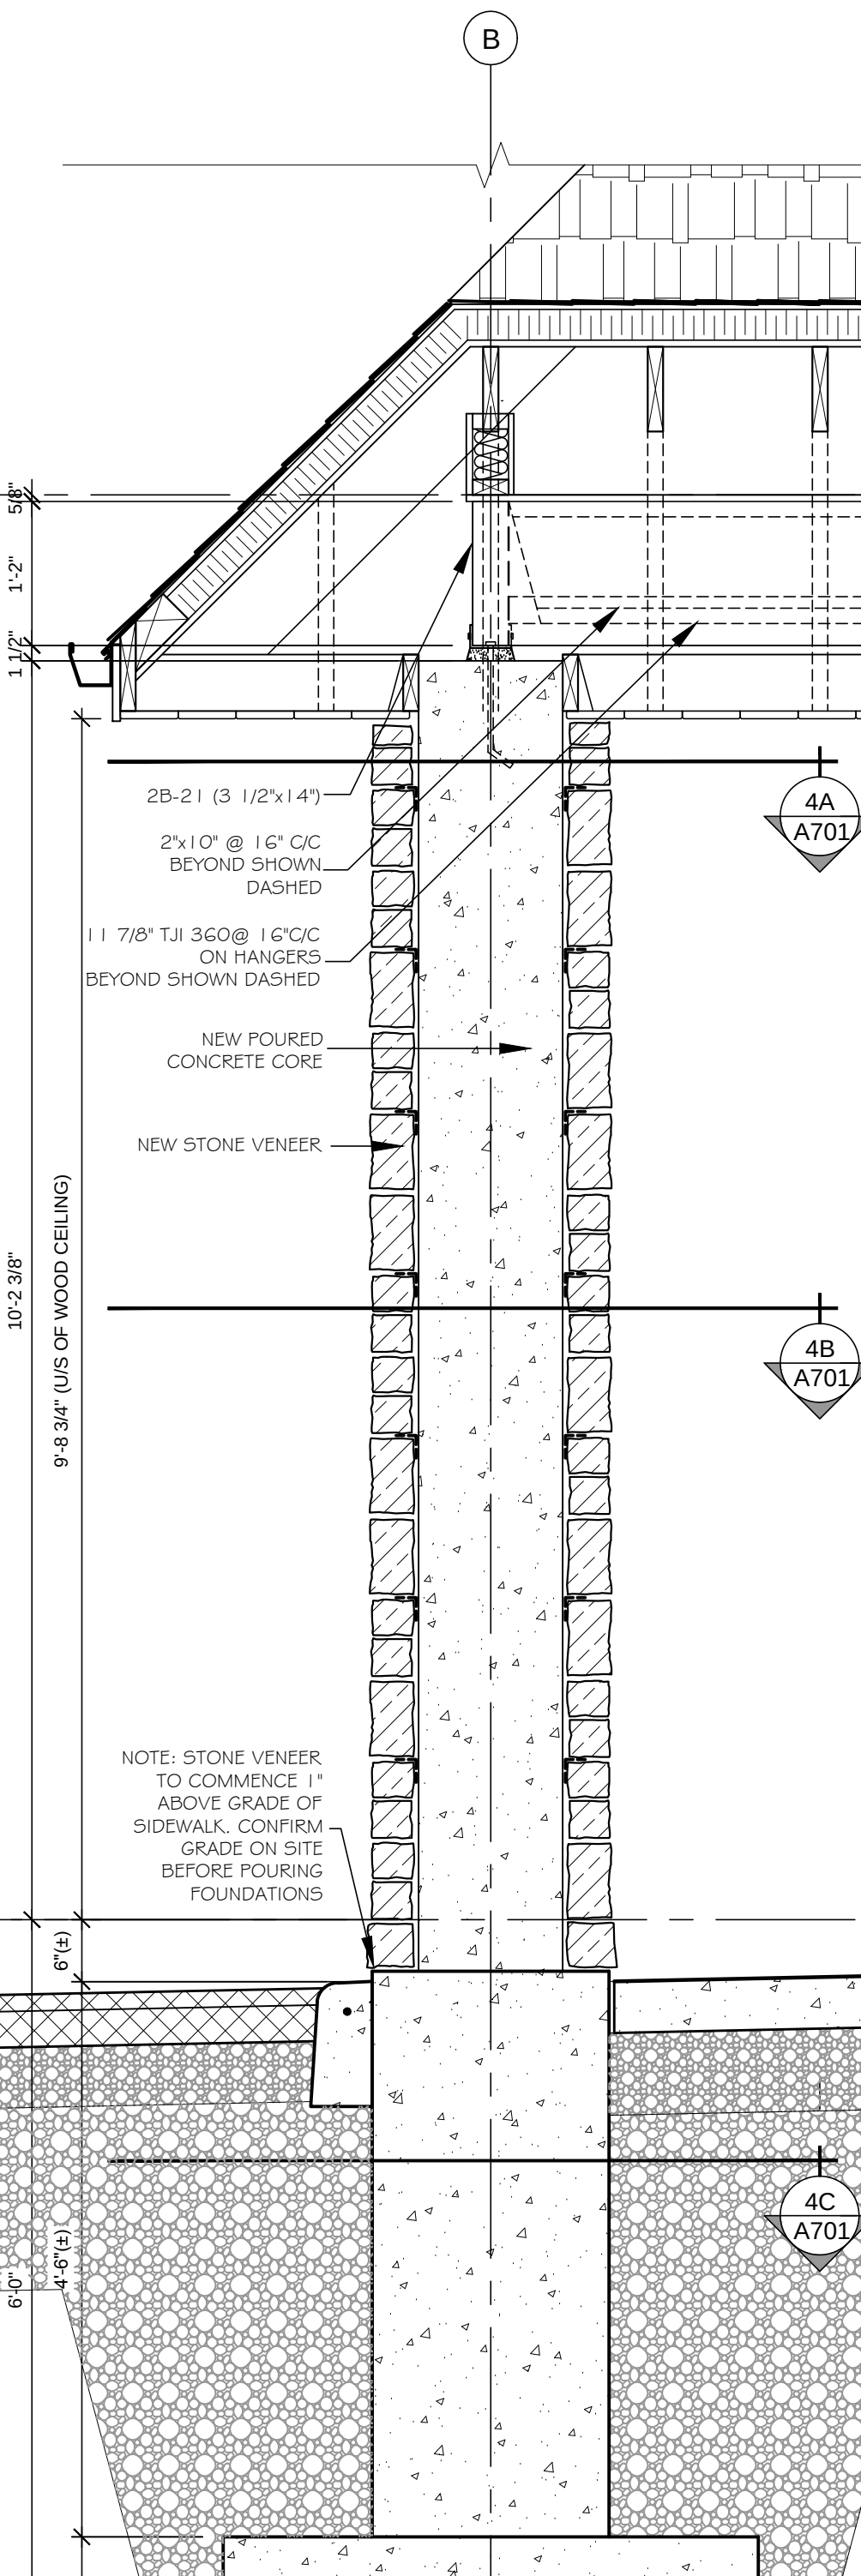

4 PIER B2 - SECTION
A701/4 3/4" = 1'-0"

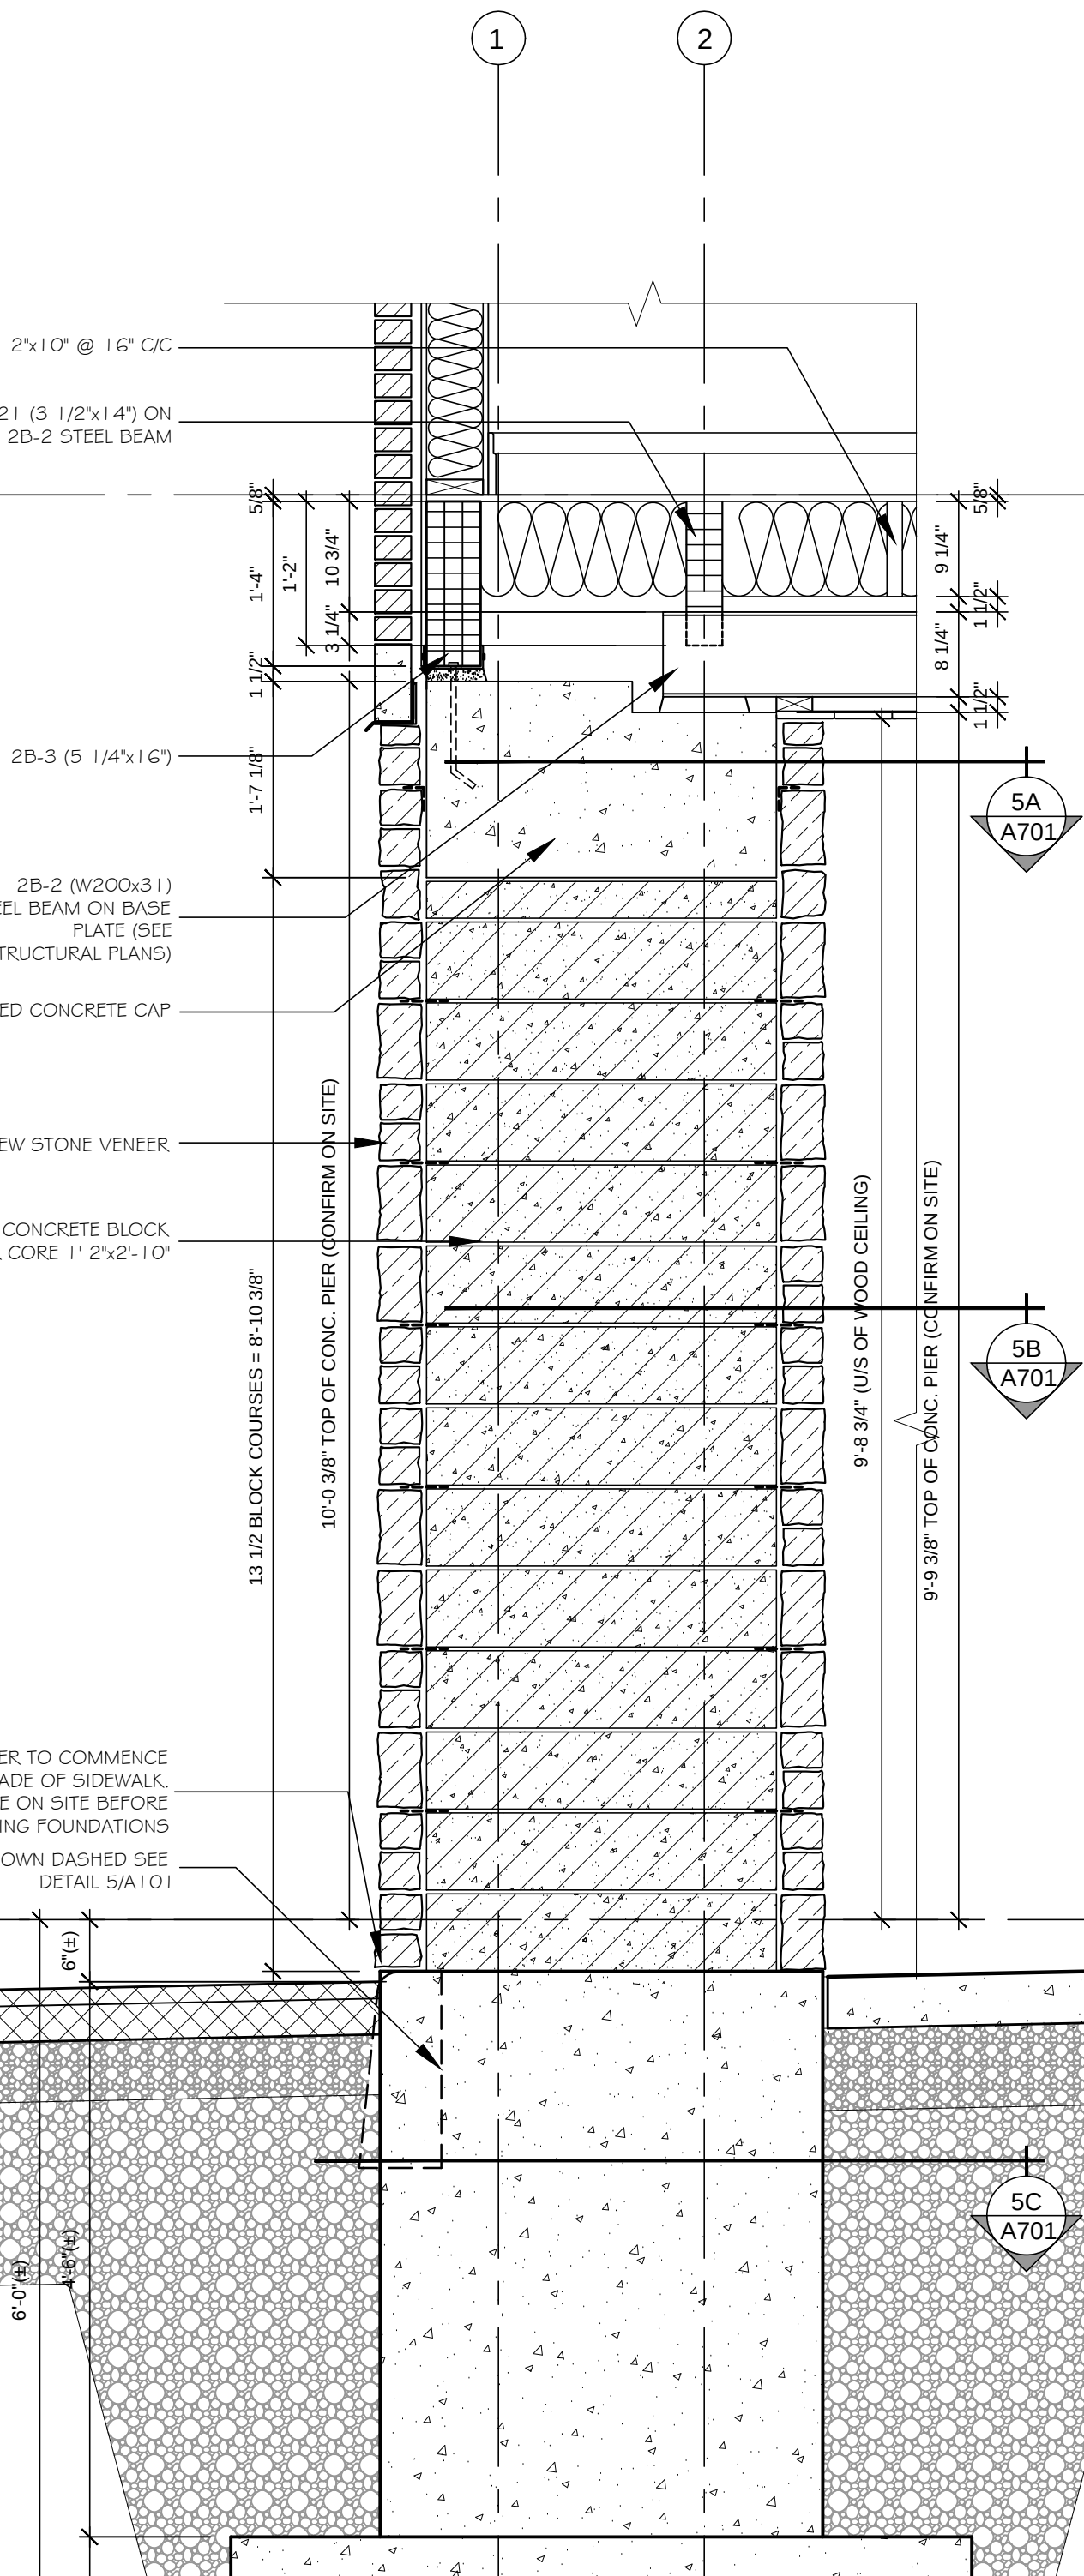

5 PIER C1,2; PIER G1,2 (SIM) - SECTION
A701/5 3/4" = 1'-0"

ADDITION & ALTERATIONS -
EGAN FUNERAL HOME

203 Queen St. S., Bolton, ON

PIER PLANS
& SECTIONS

PROJECT NUMBER	0660
SCALE	AS SHOWN
DATE	28 JANUARY 2010
DRAWN	C.W./U.M.
CHECKED	D.F.S.
SET NO.	DRAWING NO.

A701