

GEORGE ROBB
ARCHITECT


4800 DUNDAS STREET WEST, SUITE 201
TORONTO ONTARIO M9A 1B1
(TEL) 416-596-8301
(FAX) 416-596-1508

ALL DIMENSIONS TO BE CHECKED AND VERIFIED ON THE JOB.
ANY AND ALL DISCREPANCIES TO BE REPORTED TO THE ARCHITECT.


ALL DRAWINGS REMAIN THE PROPERTY OF THE ARCHITECT.
DO NOT SCALE DRAWINGS.

No.	Issue	Date
00	ISSUED FOR PERMIT	10.01.28
01	ISSUED FOR TENDER	10.06.01
02	RE-ISSUED FOR TENDER	11.04.08

Callidus Engineering
A Division of 1640286 Ontario Inc.
1385 North Routledge Park, Unit 9 - London, ON N6H 5N5
P: 519-472-7640 F: 519-471-9239 E: info@callidus.ca

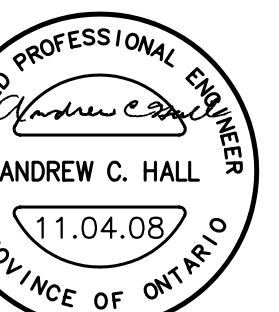

- NOTES:
1. RE-USE EXISTING LIGHTING AND POWER CIRCUITS TO FEED NEW DEVICES IN THESE AREAS UNLESS NOTED OTHERWISE.
 2. LIGHTING AND POWER SYSTEMS BEYOND THE DELINEATED AREA TO REMAIN FUNCTIONAL DURING CONSTRUCTION. PROVIDE POWER FROM EXISTING PANEL TO REFEED CIRCUITS AFFECTED BY DEMOLITION OF UPPER FLOOR ABOVE. SEE PANEL SCHEDULES ON DRAWING E302.
 3. GENERALLY, NEW DEVICES AND SYSTEMS ONLY ARE SHOWN BEYOND THE DELINEATED AREA EXISTING TO REMAIN UNLESS NOTED OTHERWISE.
 4. UNLESS NOTED OTHERWISE, DISCONNECT AND REMOVE ALL FIXTURES AND DEVICES. REMOVE ALL UNUSED (ABANDONED OR REDUNDANT) WIRING BACK TO SOURCE AS PER O.E.S.C. BULLETIN 12-25-0.

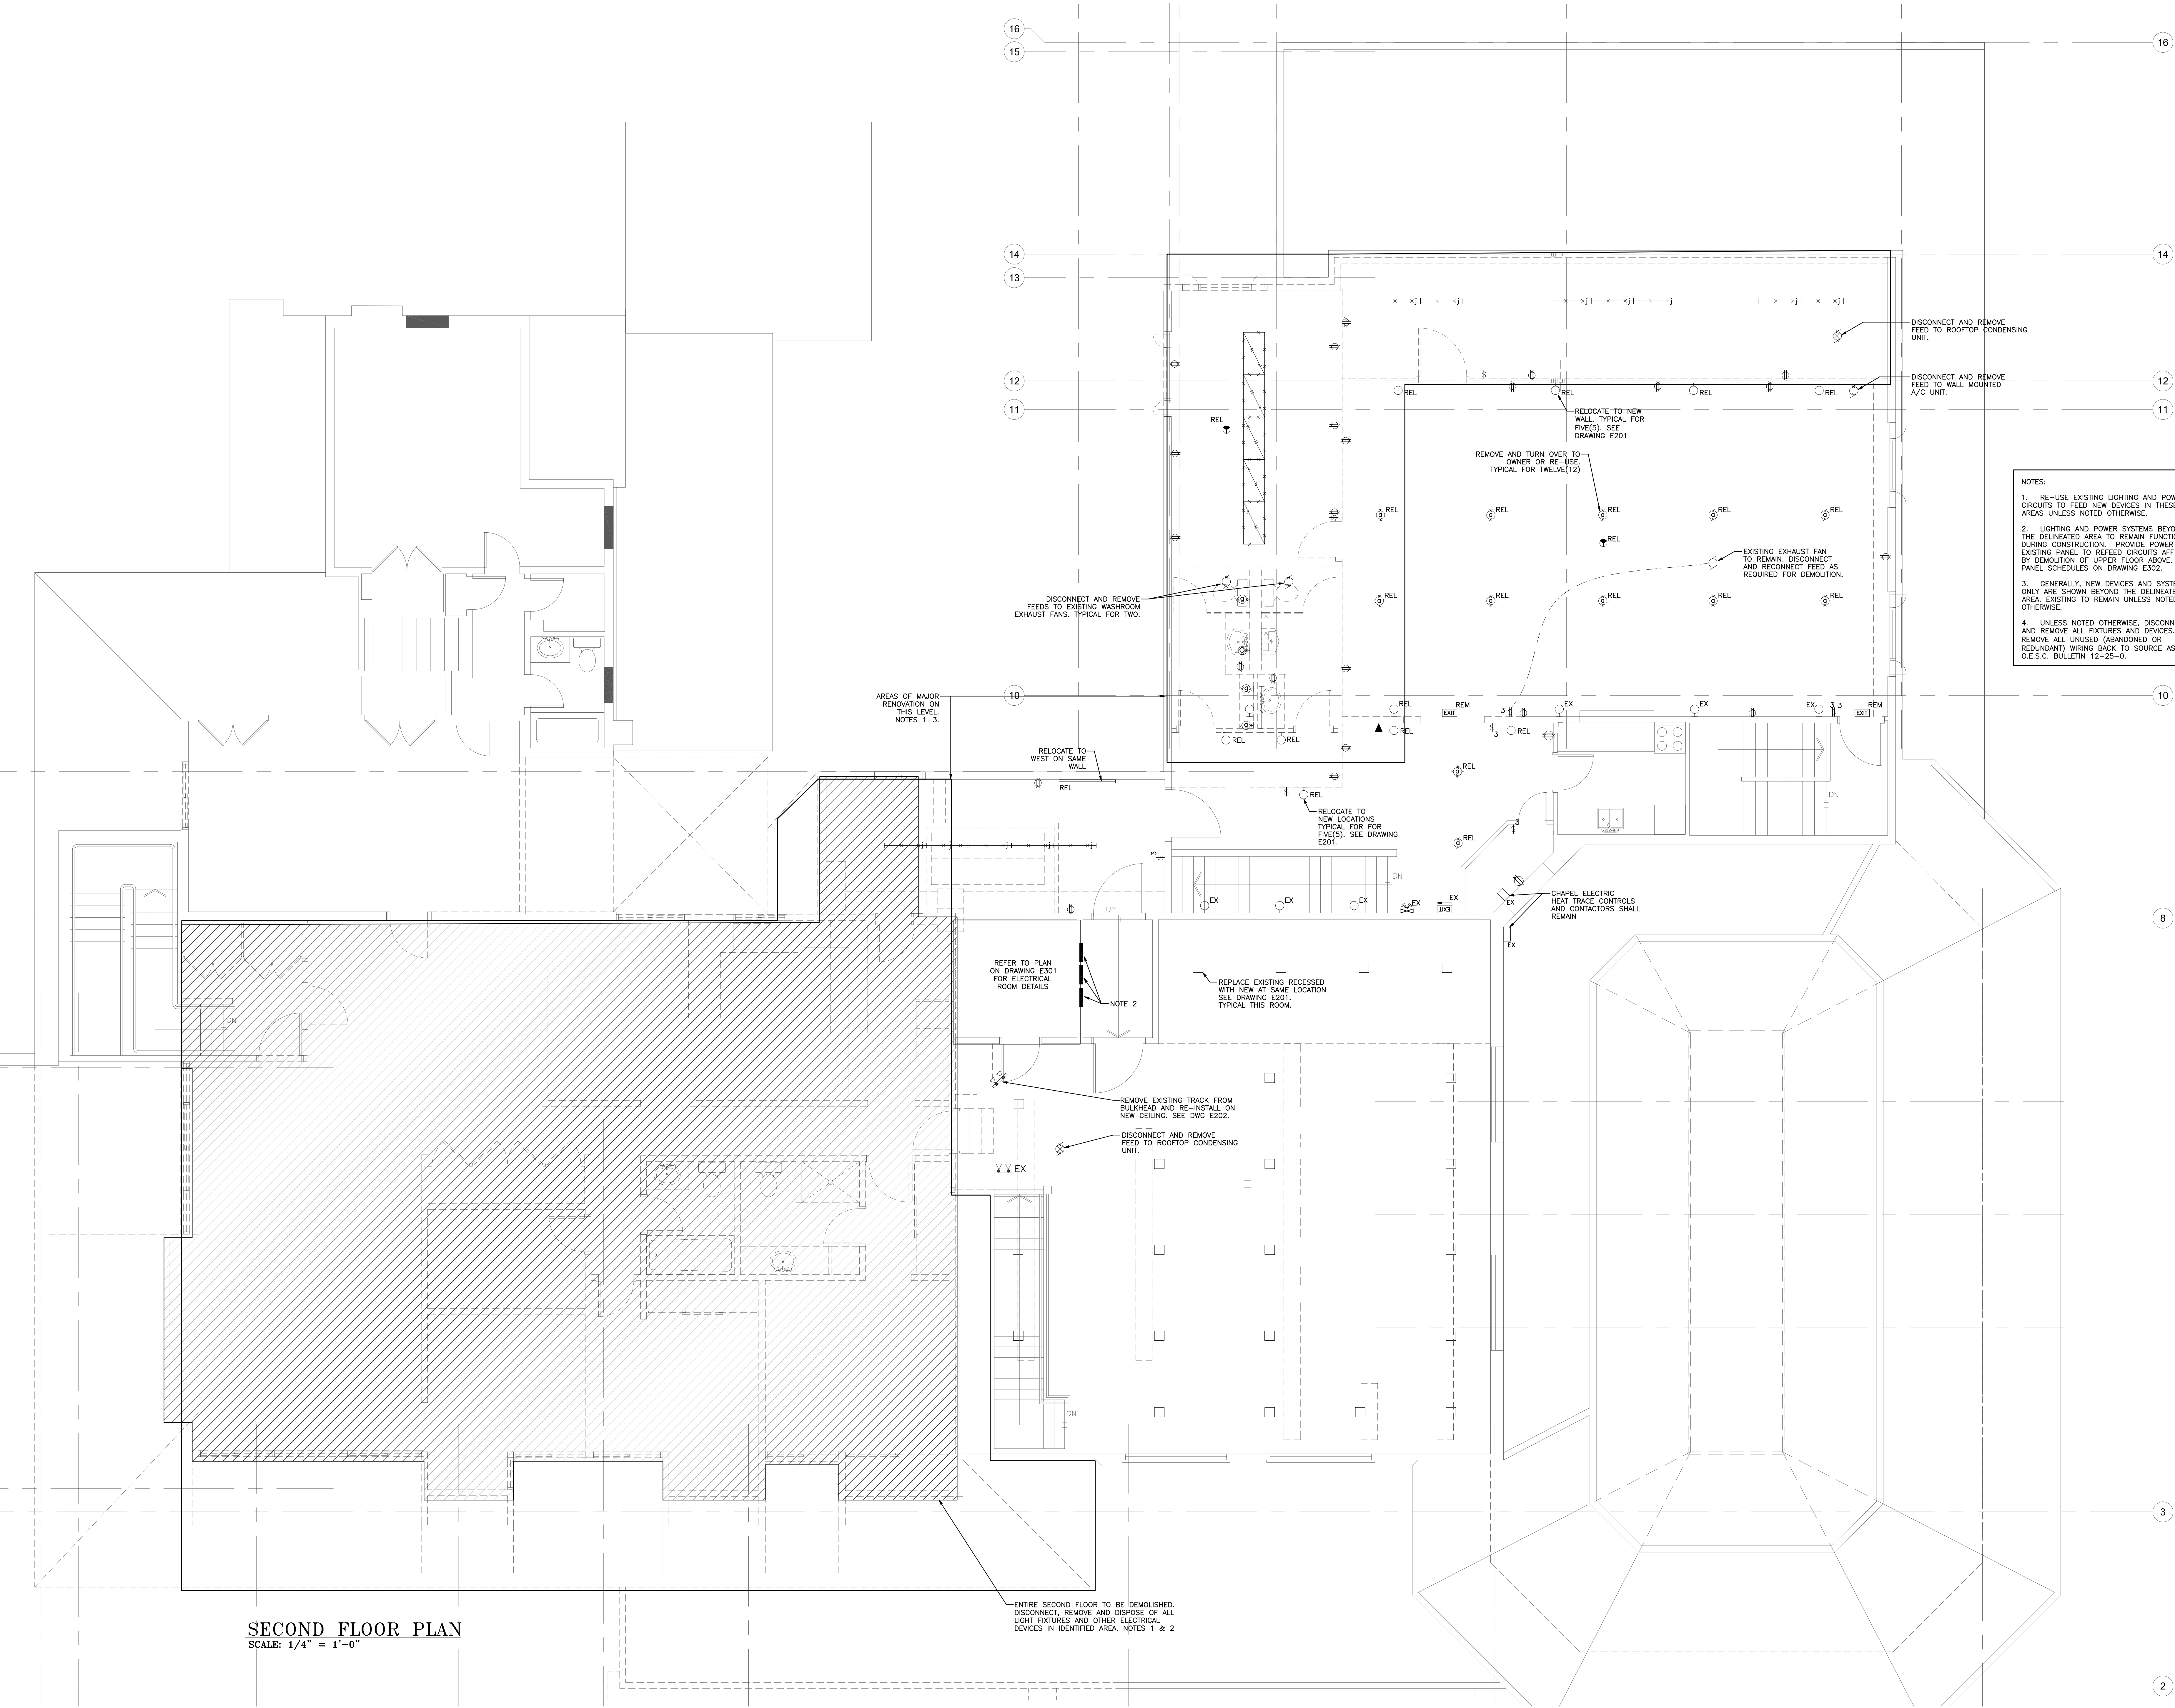

SECOND FLOOR PLAN
SCALE: 1/4" = 1'-0"

ADDITION & ALTERATIONS -
EGAN FUNERAL HOME

203 Queen St. S., Bolton, ON

Upper Floor Plan
Electrical Demolition

PROJECT NUMBER	CE-1157
SCALE	1/4" = 1'-0"
DATE	FEB 09, 2009
DRAWN	DJR
CHECKED	MJV
SET NO.	DRAWING NO.

E102