

OUR LADY OF PERPETUAL HELP CHURCH
RENOVATIONS AND ADDITION
78 CLIFTON ROAD, TORONTO, ON

ISSUED FOR POST TENDER ADDENDUM # 2 (PTA-2)
SEPT. 28, 2016



DRAWING LIST:

A0.00 SERIES - SITE AND PROJECT INFORMATION

- A0.01 SITE PLAN
- A0.11 SPECIFICATIONS AND NOTES
- A0.12 DOOR AND ROOM FINISH SCHEDULE

A0.30 SERIES - OBC DATA PLANS

- A0.31 OBC PARTS 3 AND 11 MATRICES
- A0.32 BASEMENT LEVEL PLAN OBC TRAVEL DISTANCES
- A0.33 GROUND FLOOR PLAN OBC TRAVEL DISTANCES

A1.00 SERIES - FLOOR PLANS

- A1.01.BASEMENT FLOOR PLAN
- A1.02 GROUND FLOOR PLAN
- A1.03 BASEMENT FLOOR DETAIL PLAN
- A1.03A BASEMENT REFLECTED CEILING DETAIL PLAN
- A1.04 GROUND FLOOR DETAIL PLAN
- A1.04A GROUND REFLECTED CEILING DETAIL PLAN
- A1.05 ROOF PLAN
- A1.05A ROOF DETAIL PLAN
- A1.06 ROOF INSULATION PLAN

A1.40 SERIES - DEMOLITION PLANS

- A1.41 DEMOLITION BASEMENT PLAN
- A1.42 DEMOLITION GROUND FLOOR PLAN

A2.00 SERIES BUILDING ELEVATIONS

- A2.01 ELEVATIONS

A3.00 SERIES BUILDING SECTIONS & DETAILED PLANS

- A3.01 LIFT PLATFORM DETAILS
- A3.02 ROOF SECTIONS
- A3.03 ROOF SECTIONS
- A3.11 BUILDING SECTIONS
- A3.12 BUILDING SECTIONS
- A3.13 BUILDING SECTIONS
- A3.14 BUILDING SECTIONS
- A3.14A BUILDING SECTIONS
- A3.15 BUILDING SECTIONS
- A3.16 BUILDING SECTIONS
- A3.17 NARTHEX FLOOR PLAN & REFLECTED CEILING PLAN
- A3.18 BUILDING SECTIONS
- A3.19 MILLWORK DETAIL
- A3.20 NARTHEX ELEVATION

A5.00 SECTION DETAILS

- A5.01 SECTION DETAILS
- A5.02 SECTION DETAILS
- A5.03 SECTION DETAILS
- A5.04 SECTION DETAILS
- A5.05 SECTION DETAILS

A6.00 SERIES LARGE SCALE PLANS

- A6.01 BARRIER FREE WASHROOM DETAILS

OWNER:

THE ROMAN CATHOLIC ARCHDIOCESE OF TORONTO

1155 YONGE STREET, SUITE 6000
TORONTO, ON, M4T 1W1

CONSULTANTS:

ARCHITECTS URBAN DESIGN CONSULTANTS:

BOGDAN NEWMAN CARANCI INC

672 DUPONT STREET, SUITE 410
TORONTO, ON M6G 1Z6
TELEPHONE: (416) 531-7717
FACSIMILE: (416) 531-4275

STRUCTURAL CONSULTANTS:

READ JONES CHRISTOFFERSEN CONSULTING ENGINEERS


SUITE 500, 144 FRONT STREET WEST
TORONTO, ON M5J 2L7
TELEPHONE: (416) 977-5335
FACSIMILE: (416) 977-1427

MECHANICAL/ELECTRICAL CONSULTANTS:

SMITH AND ANDERSEN

4211 YONGE STREET, SUITE 500
TORONTO, ON M2P 2A9
TELEPHONE: (416) 487-8151
FACSIMILE: (416) 487-9104

Project Number: 12062

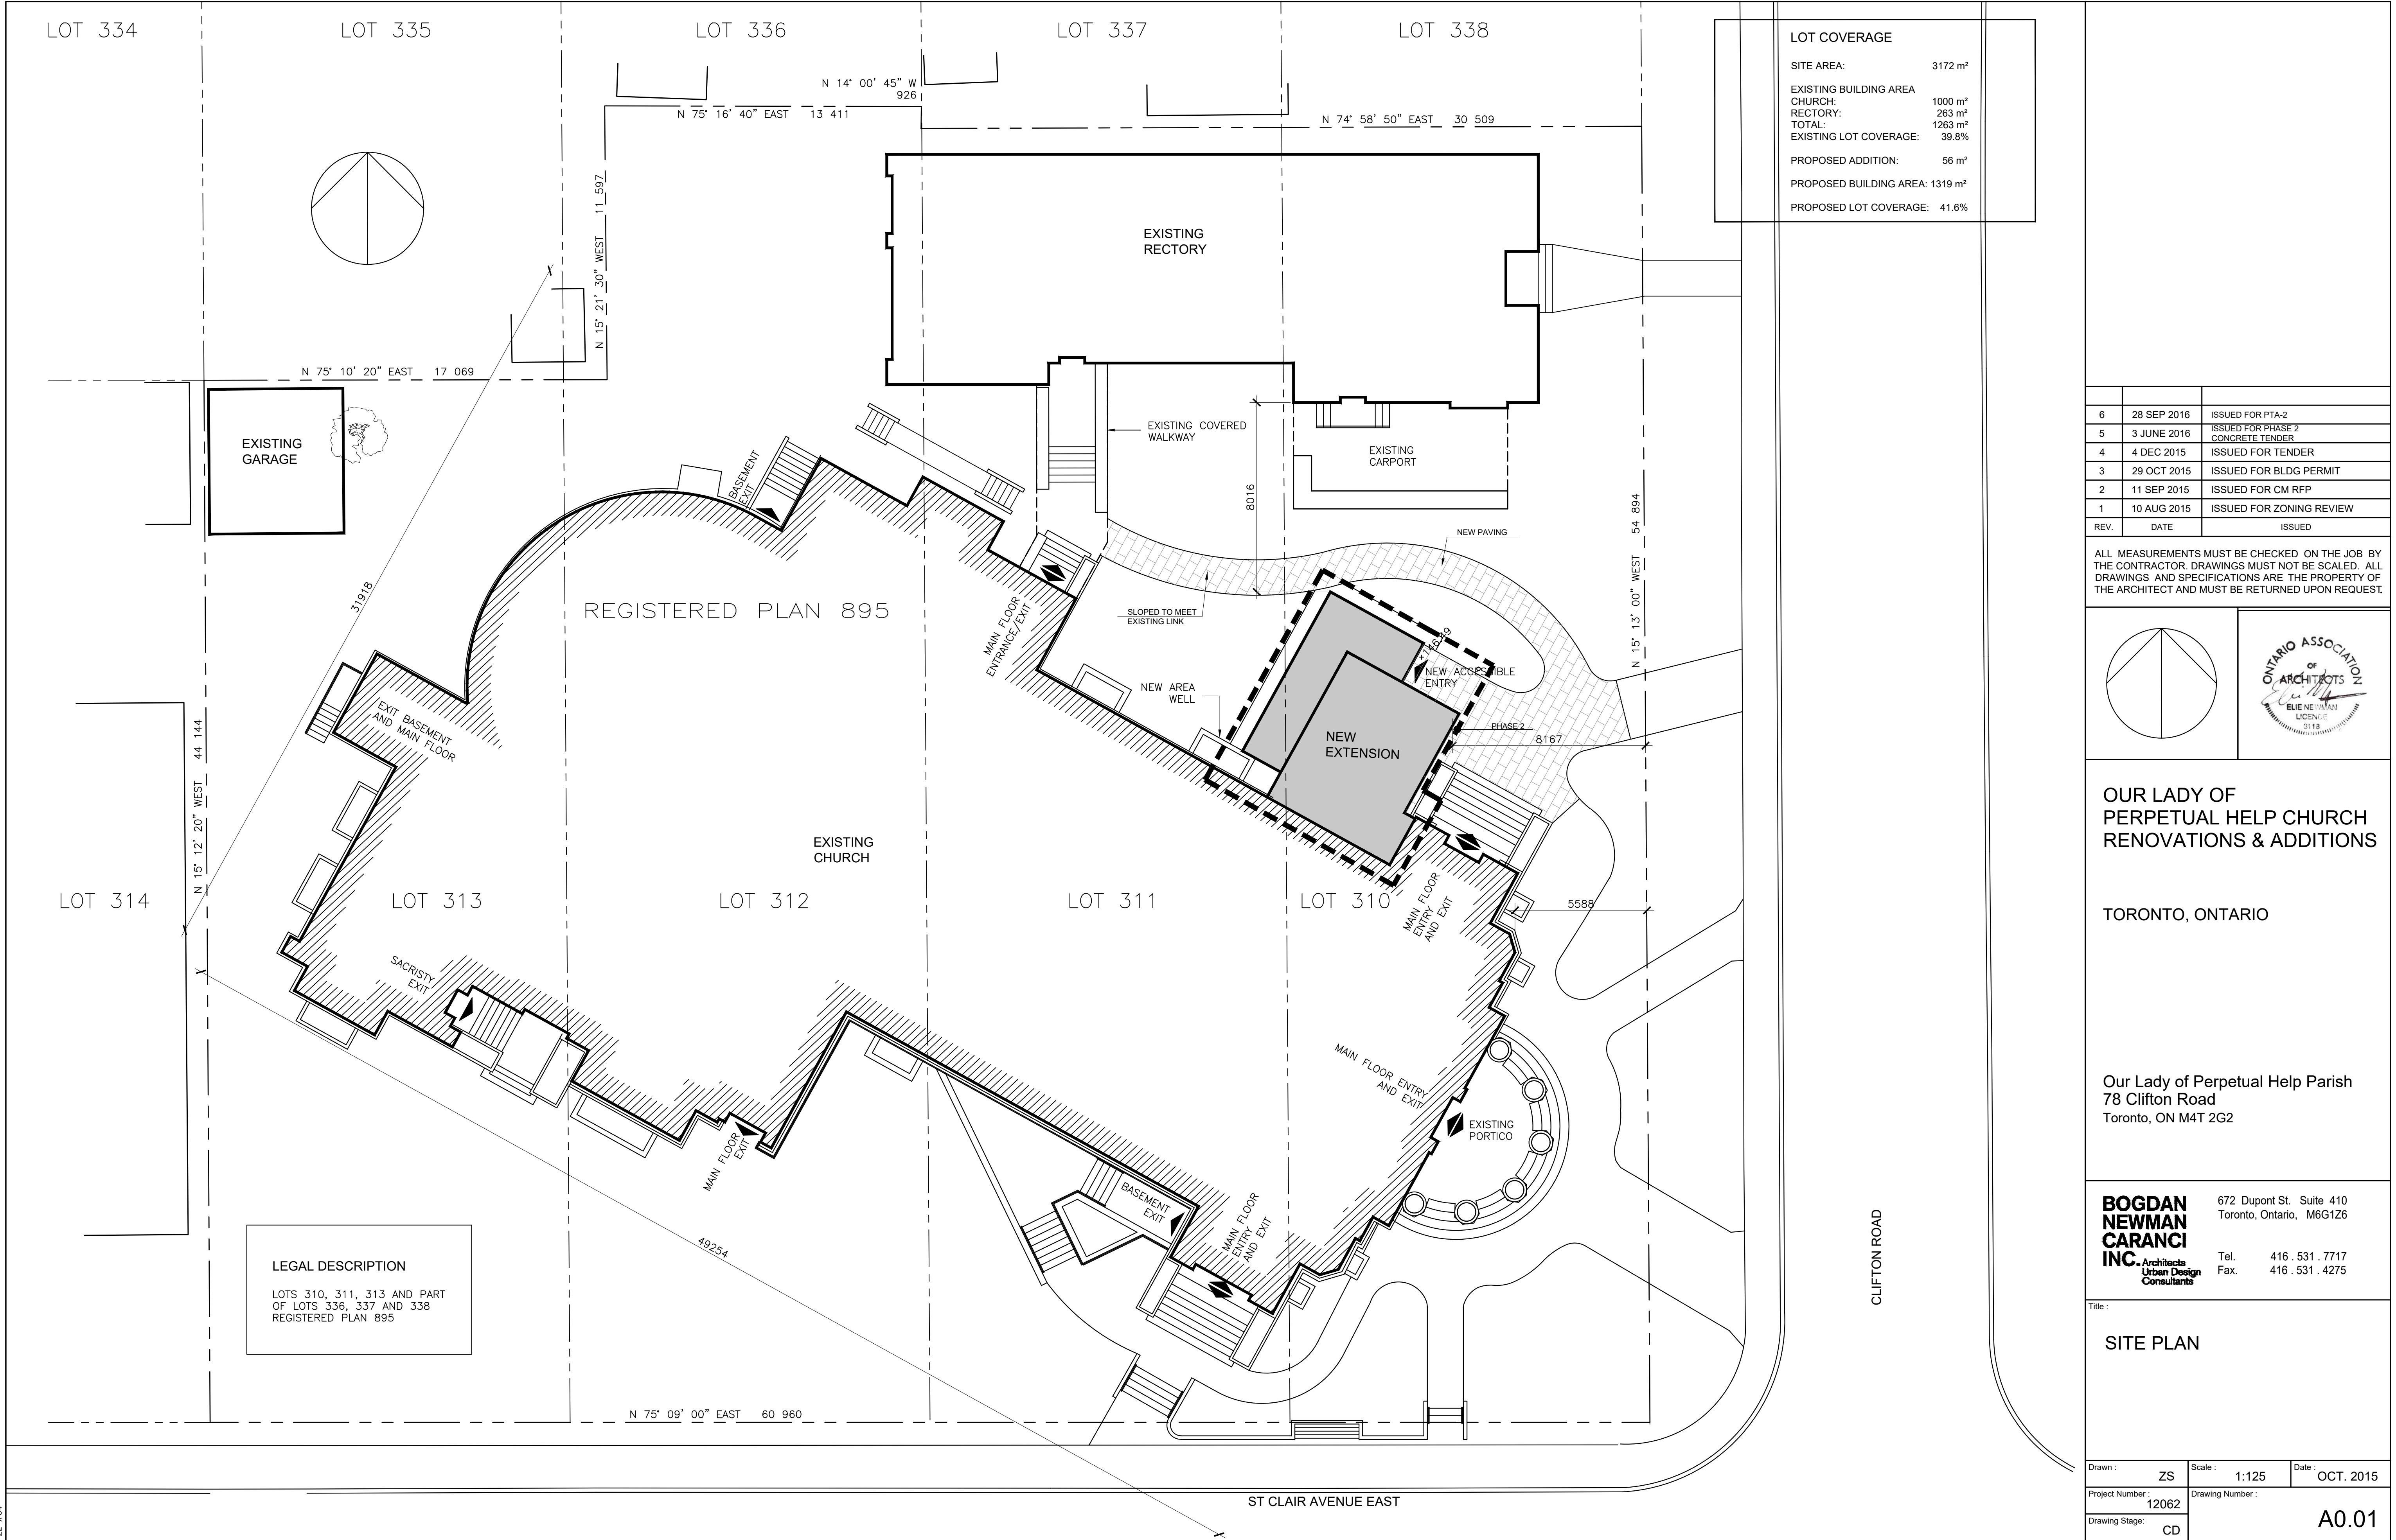

SPECIFICATIONS NOTES

DIVISION 1 - GENERAL REQUIREMENTS .1 Refer to General Requirements Specifications bound in 8 ½ x 11 format under separate cover .2 The work noted under sections below include labour, materials and other services to render a complete installation. .3 The requirements of the articles of agreement, conditions of the contract, division 1 apply to and form all sections of the contract. Section 05 50 00 - MISCELLANEOUS AND METAL FABRICATIONS .1 General Requirements -Submit shop drawings indicating materials, core thicknesses, finishes, connections, joints, method of anchorage, number of anchors, supports, reinforcement, details, and accessories. -Retain a professional engineer, licensed in the province of Ontario to design and review shop drawings for metal items required for this project. .2 Fabrication -Fabricate work square, true, straight and accurate to required size, with joints closely fitted and properly secured. -Provide adequate reinforcing, fastenings, anchors, accessories required for fabrication and erection of work of this section. -Exposed steel surfaces shall be smooth and free from imperfections such as warping, buckling, weld marks, burrs rust and scale. -Cap open ends of pipes channels, angles and other similar components that are exposed to view. .3 Finishes -Galvanizing: hot dipped galvanizing with zinc coating 610 g/m² to CAN/CSA_G164. -Zinc primer: zinc rich, ready mix to CAN/CSGB_1.181, Galvalfroid. .4 Isolation Coating -Isolate aluminum from following components, by means of bituminous paint or butyl tops: -Dissimilar metals except stainless steel, zinc, or white bronze of small area. -Concrete, mortar and masonry. .5 Schedule of Metal Fabrication -Include all items noted on drawings including but not limited to steel lintels and brackets.	Section 09 91 00 - PAINTING .1 General Requirements -Paint all surfaces, not pre-finished, exposed to view. -Submit three 300x150 mm drawdowns of each colour indicated in colour schedule. -Submit copies of manufacture's product data. -Perform work to MPI requirements for premium grade for surface preparation and application. -Refer to schedule on drawings for selected products and colours. .2 Products -Manufacturer approved for supply of materials are Benjamin Moore & Co. LTD., Para Paints LTD, Pittsburgh Paints, Sico Paints, Pratt & Lambert Inc. .3 Execution -Perform all painting operations in accordance with CAN/CSGB-85.100, CPCA paintings manual and paint manufacturer written application instructions. -Clean substrate surface free from, dust, grease, soiling, or extraneous matter, which are detrimental to finish. -Patch, repair, and smoothen minor substrate defects, and deficiencies e.g. machine, tool and sand paper marks, shallow gouges, marks, and nibs. -Clean, sweep, and vacuum floors and surfaces prior to painting. -Apply paint uniformly in thickness, colour, texture, and gloss, as determined by the Consultants under adequate illumination and viewed at a distance of 1500mm. Apply finishes free of defects in materials and application which, in the opinion of the Consultants, affect appearance and performance. Defects included, but are not limited to: .1 Improper cleaning and preparation of surfaces. .2 Entrapped dust, dirt, rust. .3 Alligatoring, blisters, peeling. .4 Scratches, blemishes. .5 Uneven coverage, misses, drips, runs, and poor cutting in. -Repaint entire areas of damaged or incompletely covered surfaces, to the nearest inside or outside corner; patching will not be permitted. -Paint exposed conduit, pipes, hangers, ductwork, grilles, gratings, louvers, access panels, fire hose cabinets, registers, convector and radiator covers, enclosures, and other mechanical and electrical equipment including services concealed inside cupboard and cabinet Work; apply colour and sheen to match adjacent surfaces, except as noted otherwise.	Section 09 30 00 - TILE .1 General Requirements -Submit shop drawings showing tile layout, patterns, perimeter conditions, junctions with dissimilar materials and settings details. -Submit 3 samples of each specified tile and grout. -Install tiles in accordance with manufacturer's written instructions and TTMAC specification manual. .2 Materials -Refer to schedule noted on drawings for floor tiles types. -Pre-Mixed Thin-Set mortar: " Kerabond with Keralastic Latex additive" by Mapei Inc. or a recommended by grout manufacturer to suit tile size and application. -Grout: Floor and bases (3mm to 10mm joint width) "Ultra/Color" by Mapei Inc. or approved alternative by Flextile Ltd or Laticrete International. -Crack-Isolation System: "Mapesonic SM" by Mapei Inc. or approved equal. -All other materials required to render a complete installation including but not only limited to cement, sand, water, polymer additive, cleaner and sealants. .3 Surface Preparation -Clean and dry surfaces thoroughly. Remove oil, wax, grease, dust, dirt, paint, primers, curing compound, and other foreign material from substrate surfaces which may prevent or reduce adhesion. -Install tiles in accordance with manufacturer's written instructions and TTMAC specification. -Lay out Work to produce a symmetrical pattern with minimum amount of cutting. -Align floor, base and wall grout joints. -Install tile accessory fittings for a complete and fully coordinated tile assembly.	Section 09 25 00 - GYPSUM BOARD .1 General Requirements -Design ceiling suspension system to support gypsum board in accordance with manufacturer's printed specifications. - Design ceiling suspension system to support the weight of mechanical and electrical items. -Design ceiling sub-framing as necessary to accommodate, to avoid conflicts and interferences where duct or other equipment prevent regular spacing of hangers. - Design wall steel studs and track runners as required for work noted on drawings. -Submit shop drawings showing suspension system, wall stud framing and fire rated partitions. -Submit 3 samples of complete system. .2 Products -Supply all materials required for a complete installation of non rated and fire rated gypsum wall partitions, bulkheads and suspended gypsum board ceilings to include but not limited to, gypsum board, tile backer, bonding adhesive,primer, sealant, track runners, screws, corner beads, main carrying channels, sub-framing, hangers, tie wire, concrete anchors, steel structure anchors and accessories. -Acceptable manufacture: Bailey Metal Products, CGC, or approved alternative. .3 Execution -Install gypsum board, metal studs and ceiling suspension system in accordance with manufacturer's written instructions. Coordinate location and openings of mechanical and electrical services support and penetrations through the wall and ceilings. -Install access doors supplied by others. -Install steel studs vertically @ 400mm O.C unless otherwise indicated on drawings. - Install fire rated assemblies in accordance with applicable ULC tested and approved designs. - Install corner, casing beads trim in accordance with manufacturer written instructions. - Install reveal channel trim where indicated on drawings and secure to substrate. - install finished gypsum board work smooth, seamless, plumb, true, flush, and with square, plumb and neat corners. Finish gypsum board in accordance with ASTM C840 to Level 4. - Finish all repair works speciefies for new work. ensure that new board faces are flush with faces of a butting existing walls and ceilings. - Install metal support systems to ensure that, within a tolerance of +3mm and -1.5mm for plaster thickness, finish surfaces will be flat within 3mm under a 3m straightedge, and with no variation greater than 1.5mm in any running 300mm, and that surface planes shall be within 3mm of dimensioned location.	<table><tr><td></td><td></td><td></td></tr><tr><td></td><td></td><td></td></tr><tr><td></td><td></td><td></td></tr><tr><td></td><td></td><td></td></tr><tr><td>3</td><td>28 SEP 2016</td><td>ISSUED FOR PTA-2</td></tr><tr><td>2</td><td>3 JUNE 2016</td><td>ISSUED FOR PHASE 2 CONCRETE TENDER</td></tr><tr><td>1</td><td>4 DEC 2015</td><td>ISSUED FOR TENDER</td></tr><tr><td>REV.</td><td>DATE</td><td>ISSUED</td></tr><tr><td colspan="3">ALL MEASUREMENTS MUST BE CHECKED ON THE JOB BY THE CONTRACTOR. DRAWINGS MUST NOT BE SCALED. ALL DRAWINGS AND SPECIFICATIONS ARE THE PROPERTY OF THE ARCHITECT AND MUST BE RETURNED UPON REQUEST.</td></tr><tr><td colspan="2"></td><td></td></tr><tr><td colspan="3">OUR LADY OF PERPETUAL HELP CHURCH RENOVATIONS & ADDITIONS</td></tr><tr><td colspan="3">TORONTO, ONTARIO</td></tr></table>													3	28 SEP 2016	ISSUED FOR PTA-2	2	3 JUNE 2016	ISSUED FOR PHASE 2 CONCRETE TENDER	1	4 DEC 2015	ISSUED FOR TENDER	REV.	DATE	ISSUED	ALL MEASUREMENTS MUST BE CHECKED ON THE JOB BY THE CONTRACTOR. DRAWINGS MUST NOT BE SCALED. ALL DRAWINGS AND SPECIFICATIONS ARE THE PROPERTY OF THE ARCHITECT AND MUST BE RETURNED UPON REQUEST.						OUR LADY OF PERPETUAL HELP CHURCH RENOVATIONS & ADDITIONS			TORONTO, ONTARIO		
3	28 SEP 2016	ISSUED FOR PTA-2																																						
2	3 JUNE 2016	ISSUED FOR PHASE 2 CONCRETE TENDER																																						
1	4 DEC 2015	ISSUED FOR TENDER																																						
REV.	DATE	ISSUED																																						
ALL MEASUREMENTS MUST BE CHECKED ON THE JOB BY THE CONTRACTOR. DRAWINGS MUST NOT BE SCALED. ALL DRAWINGS AND SPECIFICATIONS ARE THE PROPERTY OF THE ARCHITECT AND MUST BE RETURNED UPON REQUEST.	
	
OUR LADY OF PERPETUAL HELP CHURCH RENOVATIONS & ADDITIONS	
TORONTO, ONTARIO	

DRAWING LOCATION

NOTE:
ONLY NEW DOORS AND EXISTING TO BE REPAIRED OR REPLACED ARE INCLUDED IN THE DOOR
SCHEDULE. ALL OTHER DOORS ARE EXISTING TO REMAIN

[illegible]


ABBREVIATIONS:

SC	SOLID CORE WOOD DOOR
GL	LAMINATED SAFETY GLASS
HM	HOLLOW METAL
SS	STAINLESS STEEL


NOTES:

1. ALL NEW DOOR HANDLES TO BE LEVER TYPE

DOOR TYPES

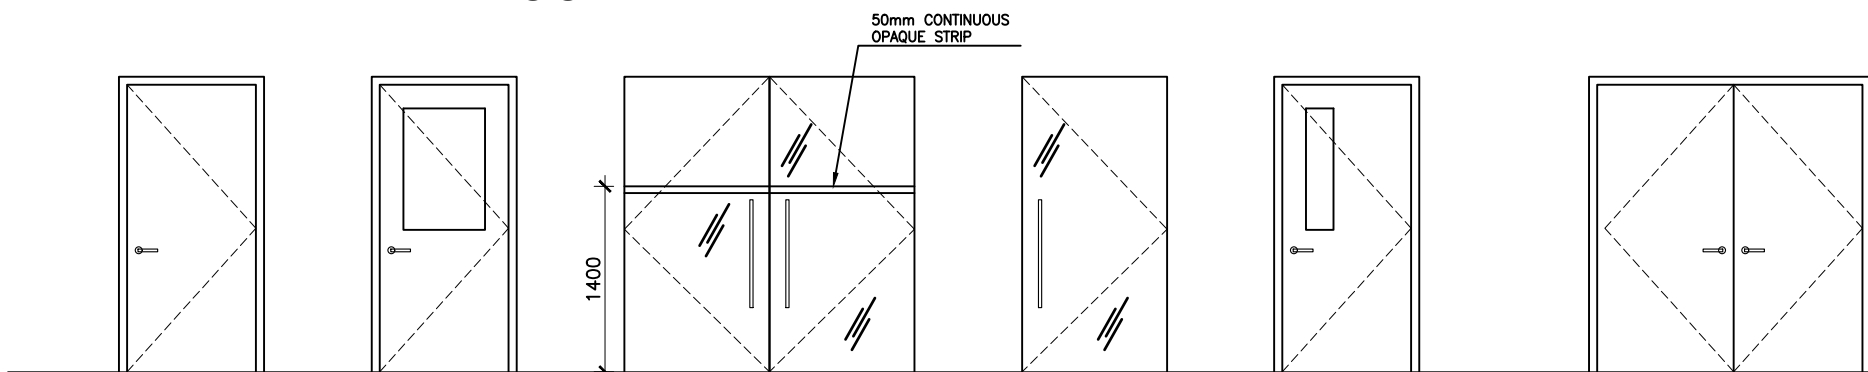

FRAMES TYPES

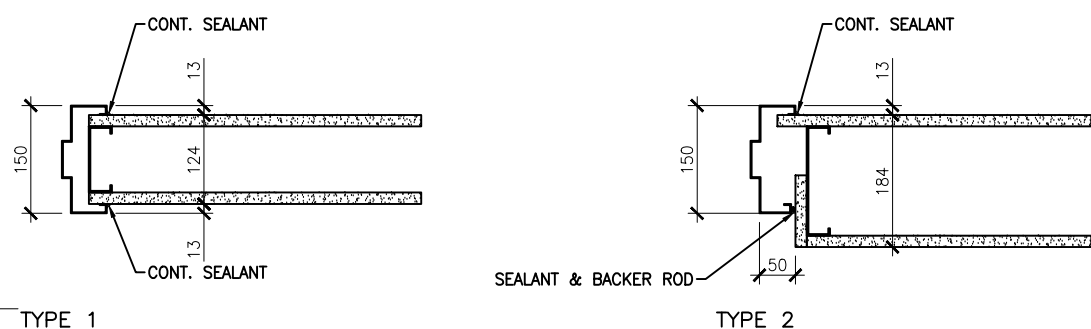

NOTE:
ONLY NEW ROOMS AND EXISTING ROOMS TO BE RE-CONFIGURED ARE INCLUDED IN THE ROOM FINISH SCHEDULE. ALL OTHER ROOMS ARE EXISTING TO REMAIN

[illegible]

ABBREVIATIONS:

ACT	ACOUSTIC CEILING TILE	ME	MATCH EXISTING
ARB	ALUMINUM REVEAL BASE	PT	PAINT
C-SEAL	SEALED CONCRETE	RB	RUBBER BASE
ET	EXISTING TERRAZZO	SCS	STEPS CONTRAST STRIPS
FT	FLOOR TILE	WT	WALL TILE
GB	GYPSON BOARD	TW	TACTILE WALKING INDICATOR

MF

PT	PAINT
RB	RUBBER BASE
SCS	STEPS CONTRAST STRIPS
WT	WALL TILE
TW	TACTILE WALKING INDICATOR

ROOM FINISH SCHEDULE

[illegible]

FLOOR & WALL FINISH SCHEDULE

(SEA)	SEALED CONCRETE
(T1)	PORCELAIN FLOOR TILE — SIZE: 300x600mm — COLOUR: MONTECASSINO SERIES, GRAY MATTE — MANUFACTURED BY OLYMPIA TILE OR APPROVED EQUAL
(BT)	EXISTING TERRAZZO FLOOR — REPAIR DAMAGED TERRAZZO FLOOR TO MATCH EXISTING
(T3)	PORCELAIN FLOOR TILE — SIZE: 150x60mm — COLOUR: REGAL SERIES, CHARCOAL BLACK MATTE — MANUFACTURED BY OLYMPIA TILE OR APPROVED EQUAL
(P1)	PAINT — COLOUR: P2089-00, WHITEWASH WHITE — MANUFACTURED BY PARA
(T2)	PORCELAIN WALL TILE — SIZE: 300x600x10mm — COLOUR: MONTECASSINO SERIES, GRAY MATTE — MANUFACTURED BY OLYMPIA TILE OR APPROVED EQUAL
(T3)	PORCELAIN WALL TILE — SIZE: 150x60mm, 100x60mm, 50x60mm (CUT). — COLOUR: REGAL SERIES, SHELL WHITE MATTE — MANUFACTURED BY OLYMPIA TILE OR APPROVED EQUAL
(T4)	ALUMINUM TILE CAP & VERTICAL TRIM — TRIM: EXTRUDED ANCHORING LEG — "JOLLY" BY SCHLUTER SYSTEMS OR APPROVED EQUAL
(ARB)	ALUMINUM REVEAL BASE — 16mm HIGHx16mm DEEP PRE-FINISHED CONTIGUOUS ALUM. REVEAL BASE (Z TYPE) — COLOUR: BLACK — MANUFACTURED BY FRY REGLET
(RB)	RUBBER BASE — 11mm HIGHx59mm THICK MILLWORK LOOK "EQUINOX" PROFILE — COLOUR: BLACK — MANUFACTURED BY JOHNSONITE

OUR LADY OF PERPETUAL HELP CHURCH RENOVATIONS & ADDITIONS

TORONTO, ONTARIO

Our Lady of Perpetual Help Parish
78 Clifton Road
Toronto, ON M4T 2G2

**BOGDAN
NEWMAN
CARANCI
INC.** Architects
Urban Design
Consultants

672 Dupont St. Suite 410
Toronto, Ontario, M6G1Z6

Tel. 416 . 531 . 7717
Fax. 416 . 531 . 4275

Title :


DOOR AND ROOM FINISH SCHEDULES

Drawn : ZS	Scale : N.T.S.	Date : OCT. 2015
Project Number : 12062	Drawing Number : A0.12	
Drawing Stage: CD		

FIRM NAME: BOGDAN NEWMAN CARANCI INC. CERTIFICATE OF PRACTICE NUMBER: 4789 ADDRESS: 672 DUPONT STREET, SUITE 410 TORONTO, ON CANADA M6G 1Z6 T.416-531-7717 F.416-531-4275 WWW.BNCARCHITECTS.CA															
PROJECT NAME: OUR LADY OF PERPETUAL HELP CHURCH PROJECT ADDRESS: 78 CLIFTON ROAD TORONTO, ON M4T 2G2								THE ARCHITECT NOTED ABOVE HAS EXERCISED THE RESPONSIBLE CONTROL WITH RESPECT TO DESIGN ACTIVITIES. THE ARCHITECT'S SEAL NUMBER IS THE ARCHITECT'S BCDN.							
ITEM	ONTARIO BUILDING CODE DATA MATRIX PARTS 3 & 9										OBC REFERENCE				
	PROJECT DESCRIPTION: ☐NEW ☒ADDITION ☐CHANGE OF USE ☒ALTERATION							☒PART 11 11.1 TO 11.4 REFER TO PART 11 MATRIX			☒PART 3 2.1.1		☐PART 9 2.1.1 9.10.1.3		
2	MAJOR OCCUPANCY(S): A2										3.1.2.1.(1)			9.10.2	
3	BUILDING AREA (m²) EXISTING: 1263 NEW: 56 TOTAL: 1319										1.1.3.2			1.1.3.2	
4	GROSS AREA (m²) EXISTING: 1263 NEW: 56 TOTAL: 1319										1.1.3.2			1.1.3.2	
5	NUMBER OF STOREYS ABOVE GRADE: 1 BELOW GRADE: 1										3.2.1.1 & 1.1.3.2			2.1.1.3	
6	HEIGHT OF BUILDING (m): 22.84										N/A			2.1.1.3	
7	NUMBER OF STREETS/FIRE FIGHTER ACCESS: 1										3.2.2.10 & 3.2.5.			9.10.19	
8	BUILDING CLASSIFICATION: 3.2.2.25. GROUP A, DIVISION 2, UP TO 2 STOREYS										3.2.2.20–83			9.10.4	
9	SPRINKLER SYSTEM PROPOSED ☐ENTIRE BUILDING ☐IN LIEU OF ROOF RATING ☐BASEMENT ONLY ☒NOT REQUIRED ☐PARTIALLY										3.2.2.20–83 3.2.1.5 3.2.2.17			9.10.8	
10	STANDPIPE REQUIRED ☐YES ☒NO										3.2.9			N/A	
11	FIRE ALARM REQUIRED ☒YES ☐NO										3.2.4			9.10.17.2	
12	WATER SERVICE/SUPPLY IS ADEQUATE ☒YES ☐NO										3.2.5.7			N/A	
13	HIGH BUILDING ☐YES ☒NO										3.2.6			N/A	
14	PERMITTED CONSTRUCTION ACTUAL CONSTRUCTION ☐COMBUSTIBLE ☐NON-COMBUSTIBLE ☒BOTH ☐COMBUSTIBLE ☒NON-COMBUSTIBLE ☐BOTH										3.2.2.20–83			9.10.6	
15	MEZZANINE(S) AREA (m²): 90										3.2.1.1.(3)–(8)			9.10.6	
16	TOTAL OCCUPANCY LOAD: 800 PERSONS BASED ON ☐m² /PERSON ☒DESIGN OF BUILDING BASEMENT: 1stFLOOR: OCCUPANCY A2 LOAD 400 PERSONS OCCUPANCY A2 LOAD 400 PERSONS										3.1.16			9.9.1.3	
17	BARRIER-FREE DESIGN ☒YES ☐NO (EXPLAIN)										3.8			9.5.2	
18	HAZARDOUS SUBSTANCES ☐YES ☒NO										3.3.1.2 & 3.3.1.19			9.10.1.3(4)	
19	REQUIRED FIRE RESISTANCE RATING (FRR)	HORIZONTAL ASSEMBLIES FRR (HOURS)					LISTED DESIGN No. OR DESCRIPTION (SG-2)				3.2.2.20–83 & 3.2.1.4 		9.10.8 9.10.9		
FLOORS: 0 hr					3.2.2.25.										
ROOF: 0 MIN															
MEZZANINE: 0 hr															
FRR OF SUPPORTING MEMBERS					LISTED DESIGN No. OR DESCRIPTION (SG-2)										
WALLS: 0 hr					3.2.2.25.										
COLUMNS: 0 hr															
		ARCHES: 0 hr													
20	SPATIAL SEPARATION – CONSTRUCTION OF EXTERIOR WALLS:										3.2.3			9.10.14	
	WALL	AREA OF EBF (m²)	L.D. (m)	L/H OR H/L	PERMITTED MAX. % OF OPENINGS	PROPOSED % OF OPENINGS	FRR (HOURS)	LISTED DESIGN OR DESCRIPTION	COMB CONST	COMB. CONSTR. NONC. CLADDING	NON-COMB. CONSTR.				
	NORTH	30.850	8	---	100%	----	---	---			YES				
	SOUTH	---	---	----	---	---	---	---			YES				
	EAST	---	---	---	---	---	---	---			YES				
	WEST	---	---	---	---	---	---	---			YES				

Ontario Building Code Data Matrix – Part 11 – Renovation of Existing Building			OBC Reference
11.1	Existing Building classification:	Describe Existing Use: Construction Index: Hazard Index: ☒ Not Applicable (no change of major occupancy)	11.2.1 T 11.2.1.1A T 11.2.1.1B to N
11.2	Alteration to Existing Building is:	Basic Renovation ☒ Extensive Renovation ☐	11.3.3.1 11.3.3.2
11.3	Reduction in Performance Level:	Structural: ☒ No ☐ Yes By Increase in occupant load: ☒ No ☐ Yes By change of major occupancy: ☒ No ☐ Yes Plumbing: ☒ No ☐ Yes Sewage-system: ☒ No ☐ Yes	11.4.2 11.4.2.1 11.4.2.2 11.4.2.3 11.4.2.4 11.4.2.5
11.4	Compensating Construction:	Structural: ☒ No ☐ Yes (explain) Increase in occupant load: ☒ No ☐ Yes (explain) Change of major occupancy: ☒ No ☐ Yes (explain) Plumbing: ☒ No ☐ Yes (explain) Sewage system: ☒ No ☐ Yes (explain) 	11.4.3 11.4.3.2 11.4.3.3 11.4.3.4 11.4.3.5 11.4.3.6
11.5	Compliance Alternatives Proposed:	☒ No ☐ Yes (give number(s))	11.5.1
11.6	Alternative Measures Proposed:	☒ No ☐ Yes (explain)	11.5.2

5	28 SEP 2016	ISSUED FOR PTA-2
4	4 DEC 2015	ISSUED FOR TENDER
3	29 OCT 2015	ISSUED FOR BLDG PERMIT
2	11 SEP 2015	ISSUED FOR CM RFP
1	10 AUG 2015	ISSUED FOR ZONING REVIEW
REV.	DATE	ISSUED
ALL MEASUREMENTS MUST BE CHECKED ON THE JOB BY THE CONTRACTOR. DRAWINGS MUST NOT BE SCALED. ALL DRAWINGS AND SPECIFICATIONS ARE THE PROPERTY OF THE ARCHITECT AND MUST BE RETURNED UPON REQUEST.		
		
OUR LADY OF PERPETUAL HELP CHURCH RENOVATIONS & ADDITIONS TORONTO, ONTARIO Our Lady of Perpetual Help Parish 78 Clifton Road Toronto, ON M4T 2G2		
BOGDAN NEWMAN CARANCI INC. Architects Urban Design Consultants 672 Dupont St. Suite 410 Toronto, Ontario, M6G1Z6 Tel. 416. 531. 7717 Fax. 416. 531. 4275		
Title : OBC PART 3 AND PART 11 MATRICES		
Drawn : Project Number : Drawing Stage:	Scale : 12062 CD	Date : OCT. 2015 Drawing Number : A0.31

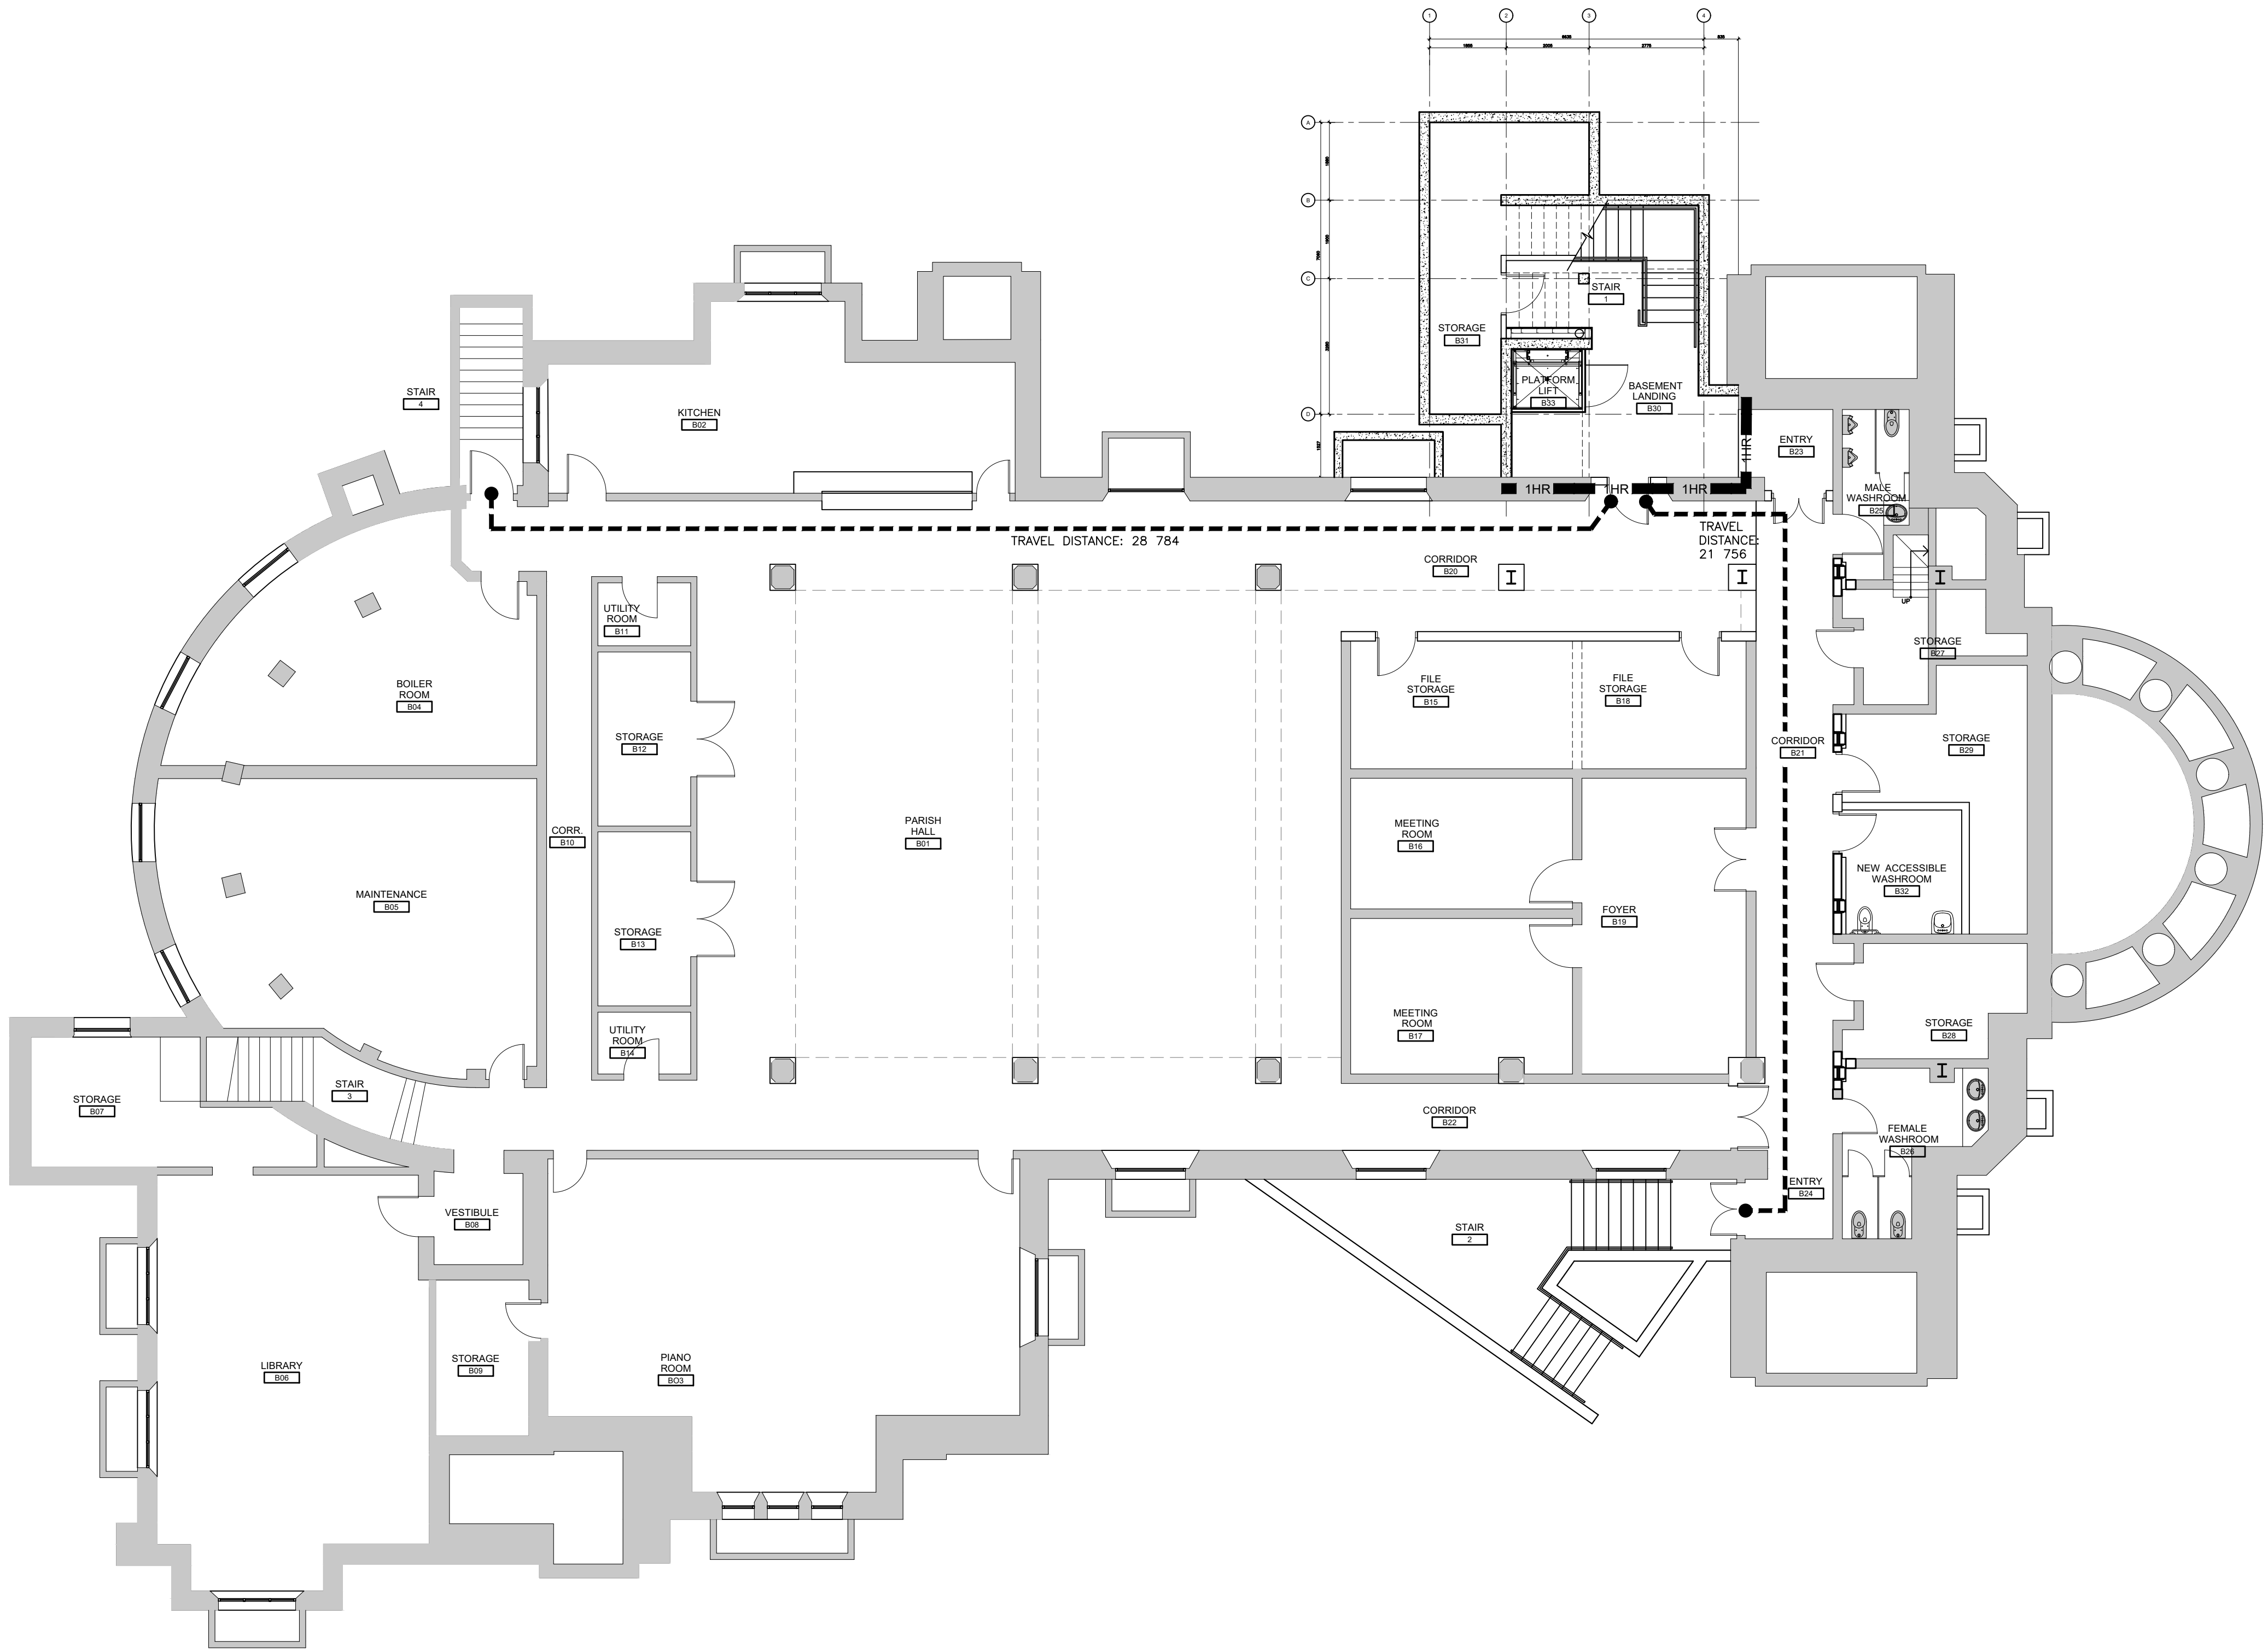


LEGEND

EXISTING BUILDING

5	28 SEP 2015	ISSUED FOR PTA-2
4	4 DEC 2015	ISSUED FOR TENDER
3	29 OCT 2015	ISSUED FOR BLDG PERMIT
2	11 SEP 2015	ISSUED FOR CM RFP
1	10 AUG 2015	ISSUED FOR ZONING REVIEW
REV.	DATE	ISSUED

ALL MEASUREMENTS MUST BE CHECKED ON THE JOB BY THE CONTRACTOR. DRAWINGS MUST NOT BE SCALED. ALL DRAWINGS AND SPECIFICATIONS ARE THE PROPERTY OF THE ARCHITECT AND MUST BE RETURNED UPON REQUEST.

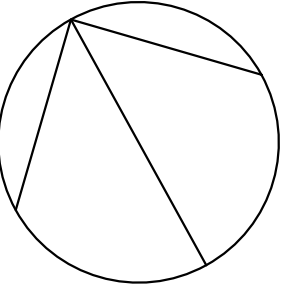

ONTARIO ASSOCIATION
OF
ARCHITECTS
Elie Newman
LICENCE
0118

OUR LADY OF PERPETUAL HELP CHURCH
RENOVATIONS & ADDITIONS

TORONTO, ONTARIO

Our Lady of Perpetual Help Parish
78 Clifton Road
Toronto, ON M4T 2G2


**BOGDAN
NEWMAN
CARANCI
INC.**Architects
Urban Design
Consultants

672 Dupont St. Suite 410
Toronto, Ontario, M6G1Z6

Tel. 416 . 531 . 7717
Fax. 416 . 531 . 4275

Title :
BASEMENT LEVEL PLAN
OBC TRAVEL DISTANCES

Drawn : ZS	Scale : 1:100	Date : OCT. 2015
Project Number : 12062	Drawing Number : A0.32	
Drawing Stage: CD		

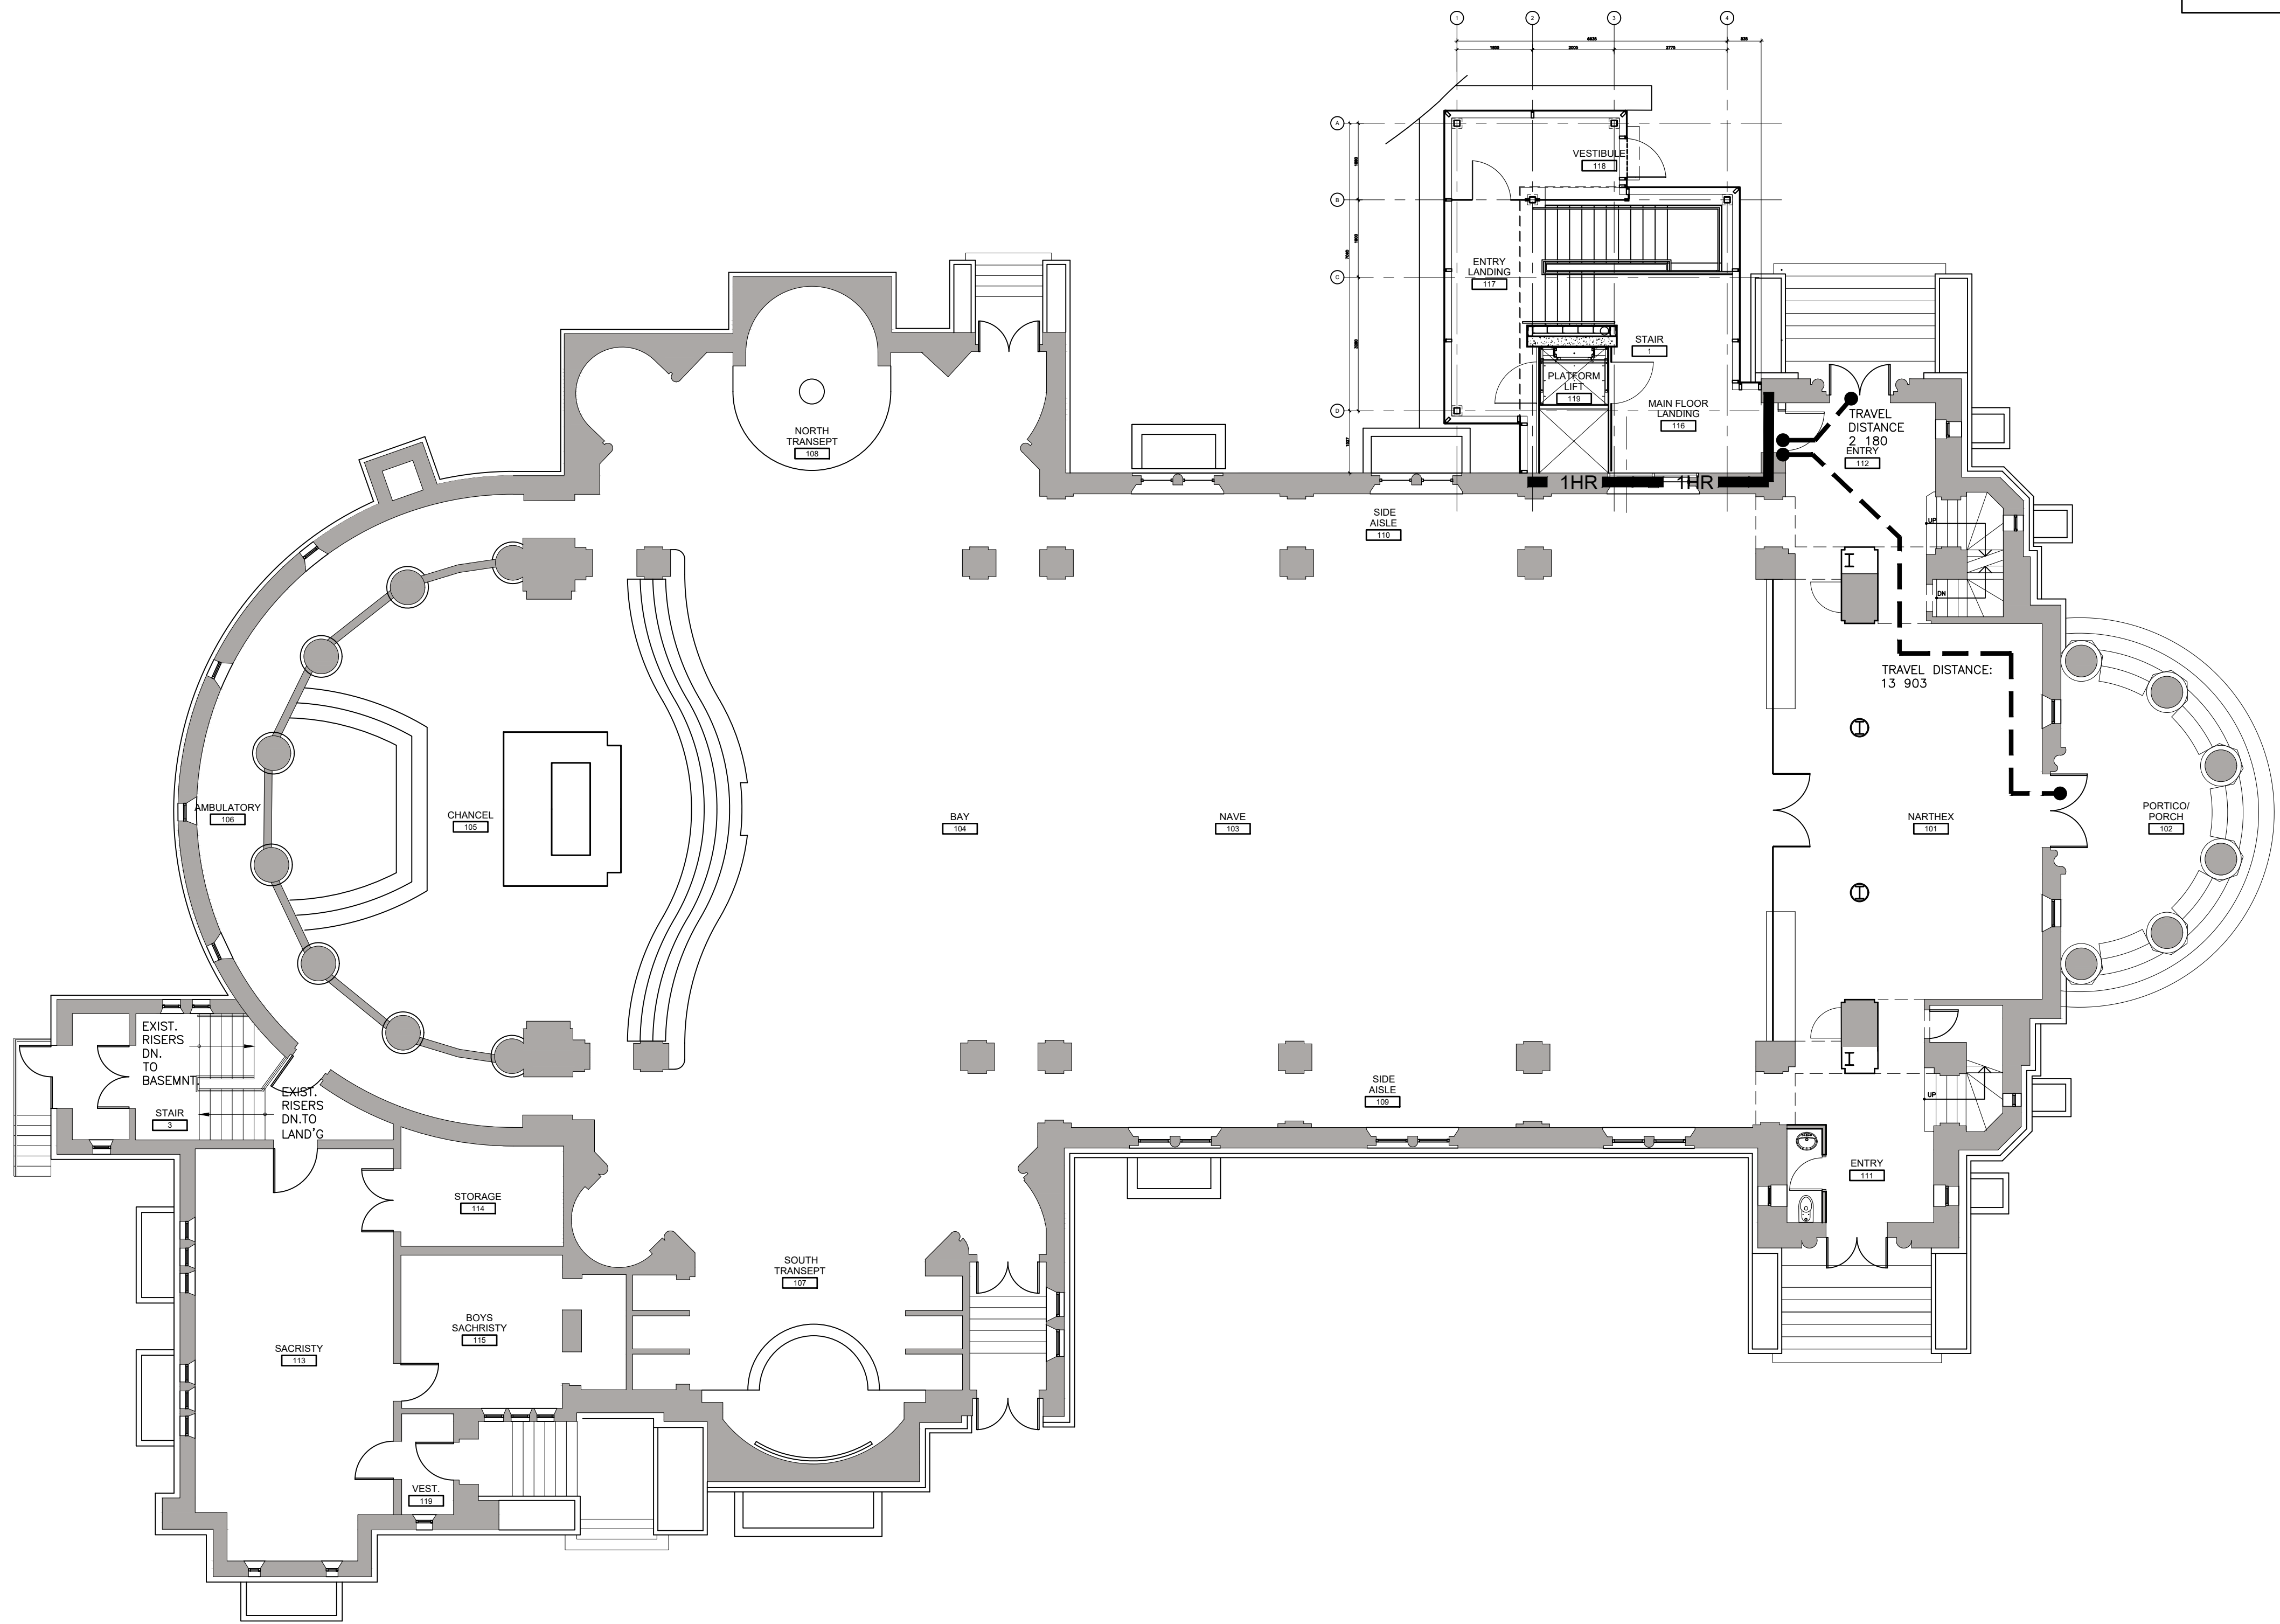


LEGEND

EXISTING BUILDING

5	28 SEP 2016	ISSUED FOR PTA-2
4	4 DEC 2015	ISSUED FOR TENDER
3	29 OCT 2015	ISSUED FOR BLDG PERMIT
2	11 SEP 2015	ISSUED FOR CM RFP
1	10 AUG 2015	ISSUED FOR ZONING REVIEW
REV.	DATE	ISSUED

ALL MEASUREMENTS MUST BE CHECKED ON THE JOB BY THE CONTRACTOR. DRAWINGS MUST NOT BE SCALED. ALL DRAWINGS AND SPECIFICATIONS ARE THE PROPERTY OF THE ARCHITECT AND MUST BE RETURNED UPON REQUEST.

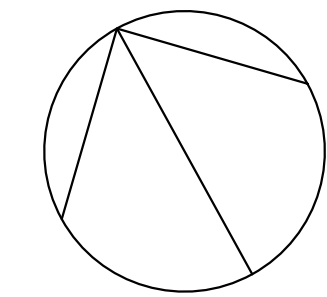

OUR LADY OF PERPETUAL HELP CHURCH
RENOVATIONS & ADDITIONS

TORONTO, ONTARIO

Our Lady of Perpetual Help Parish
78 Clifton Road
Toronto, ON M4T 2G2

**BOGDAN
NEWMAN
CARANCI
INC.** Architects
Urban Design
Consultants
672 Dupont St. Suite 410
Toronto, Ontario, M6G 1Z6
Tel. 416. 531. 7717
Fax. 416. 531. 4275

Title :
GROUND FLOOR PLAN
OBC TRAVEL DISTANCES

Drawn : ZS	Scale : 1:100	Date : OCT. 2015
Project Number : 12062	Drawing Number :	A0.33
Drawing Stage: CD		



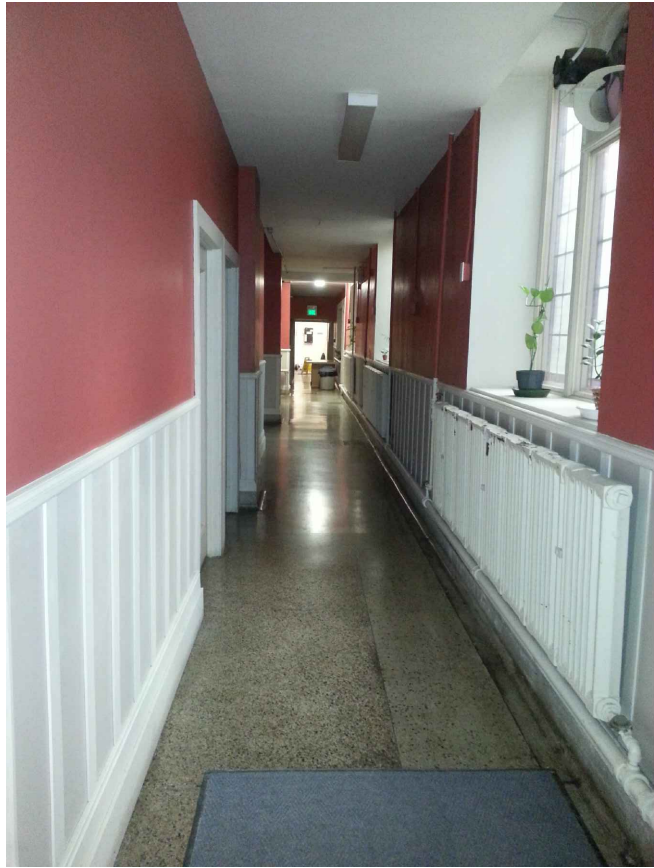


IMAGE 2/A1.01
EXISTING CORRIDOR B20



IMAGE 2/A1.01
EXISTING COLUMN COATING

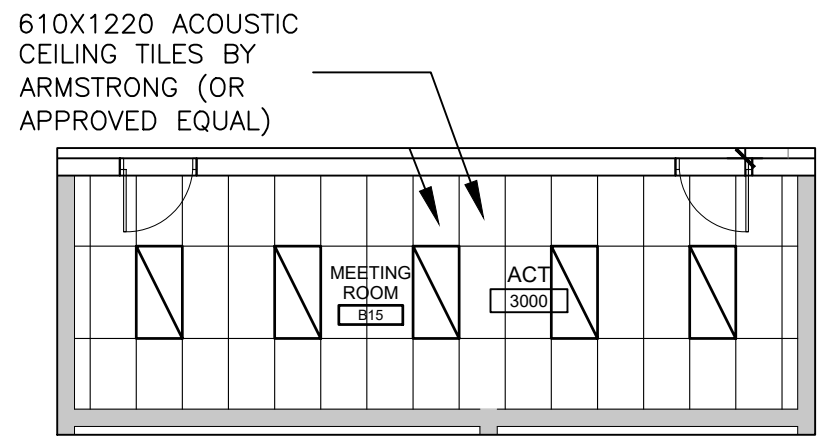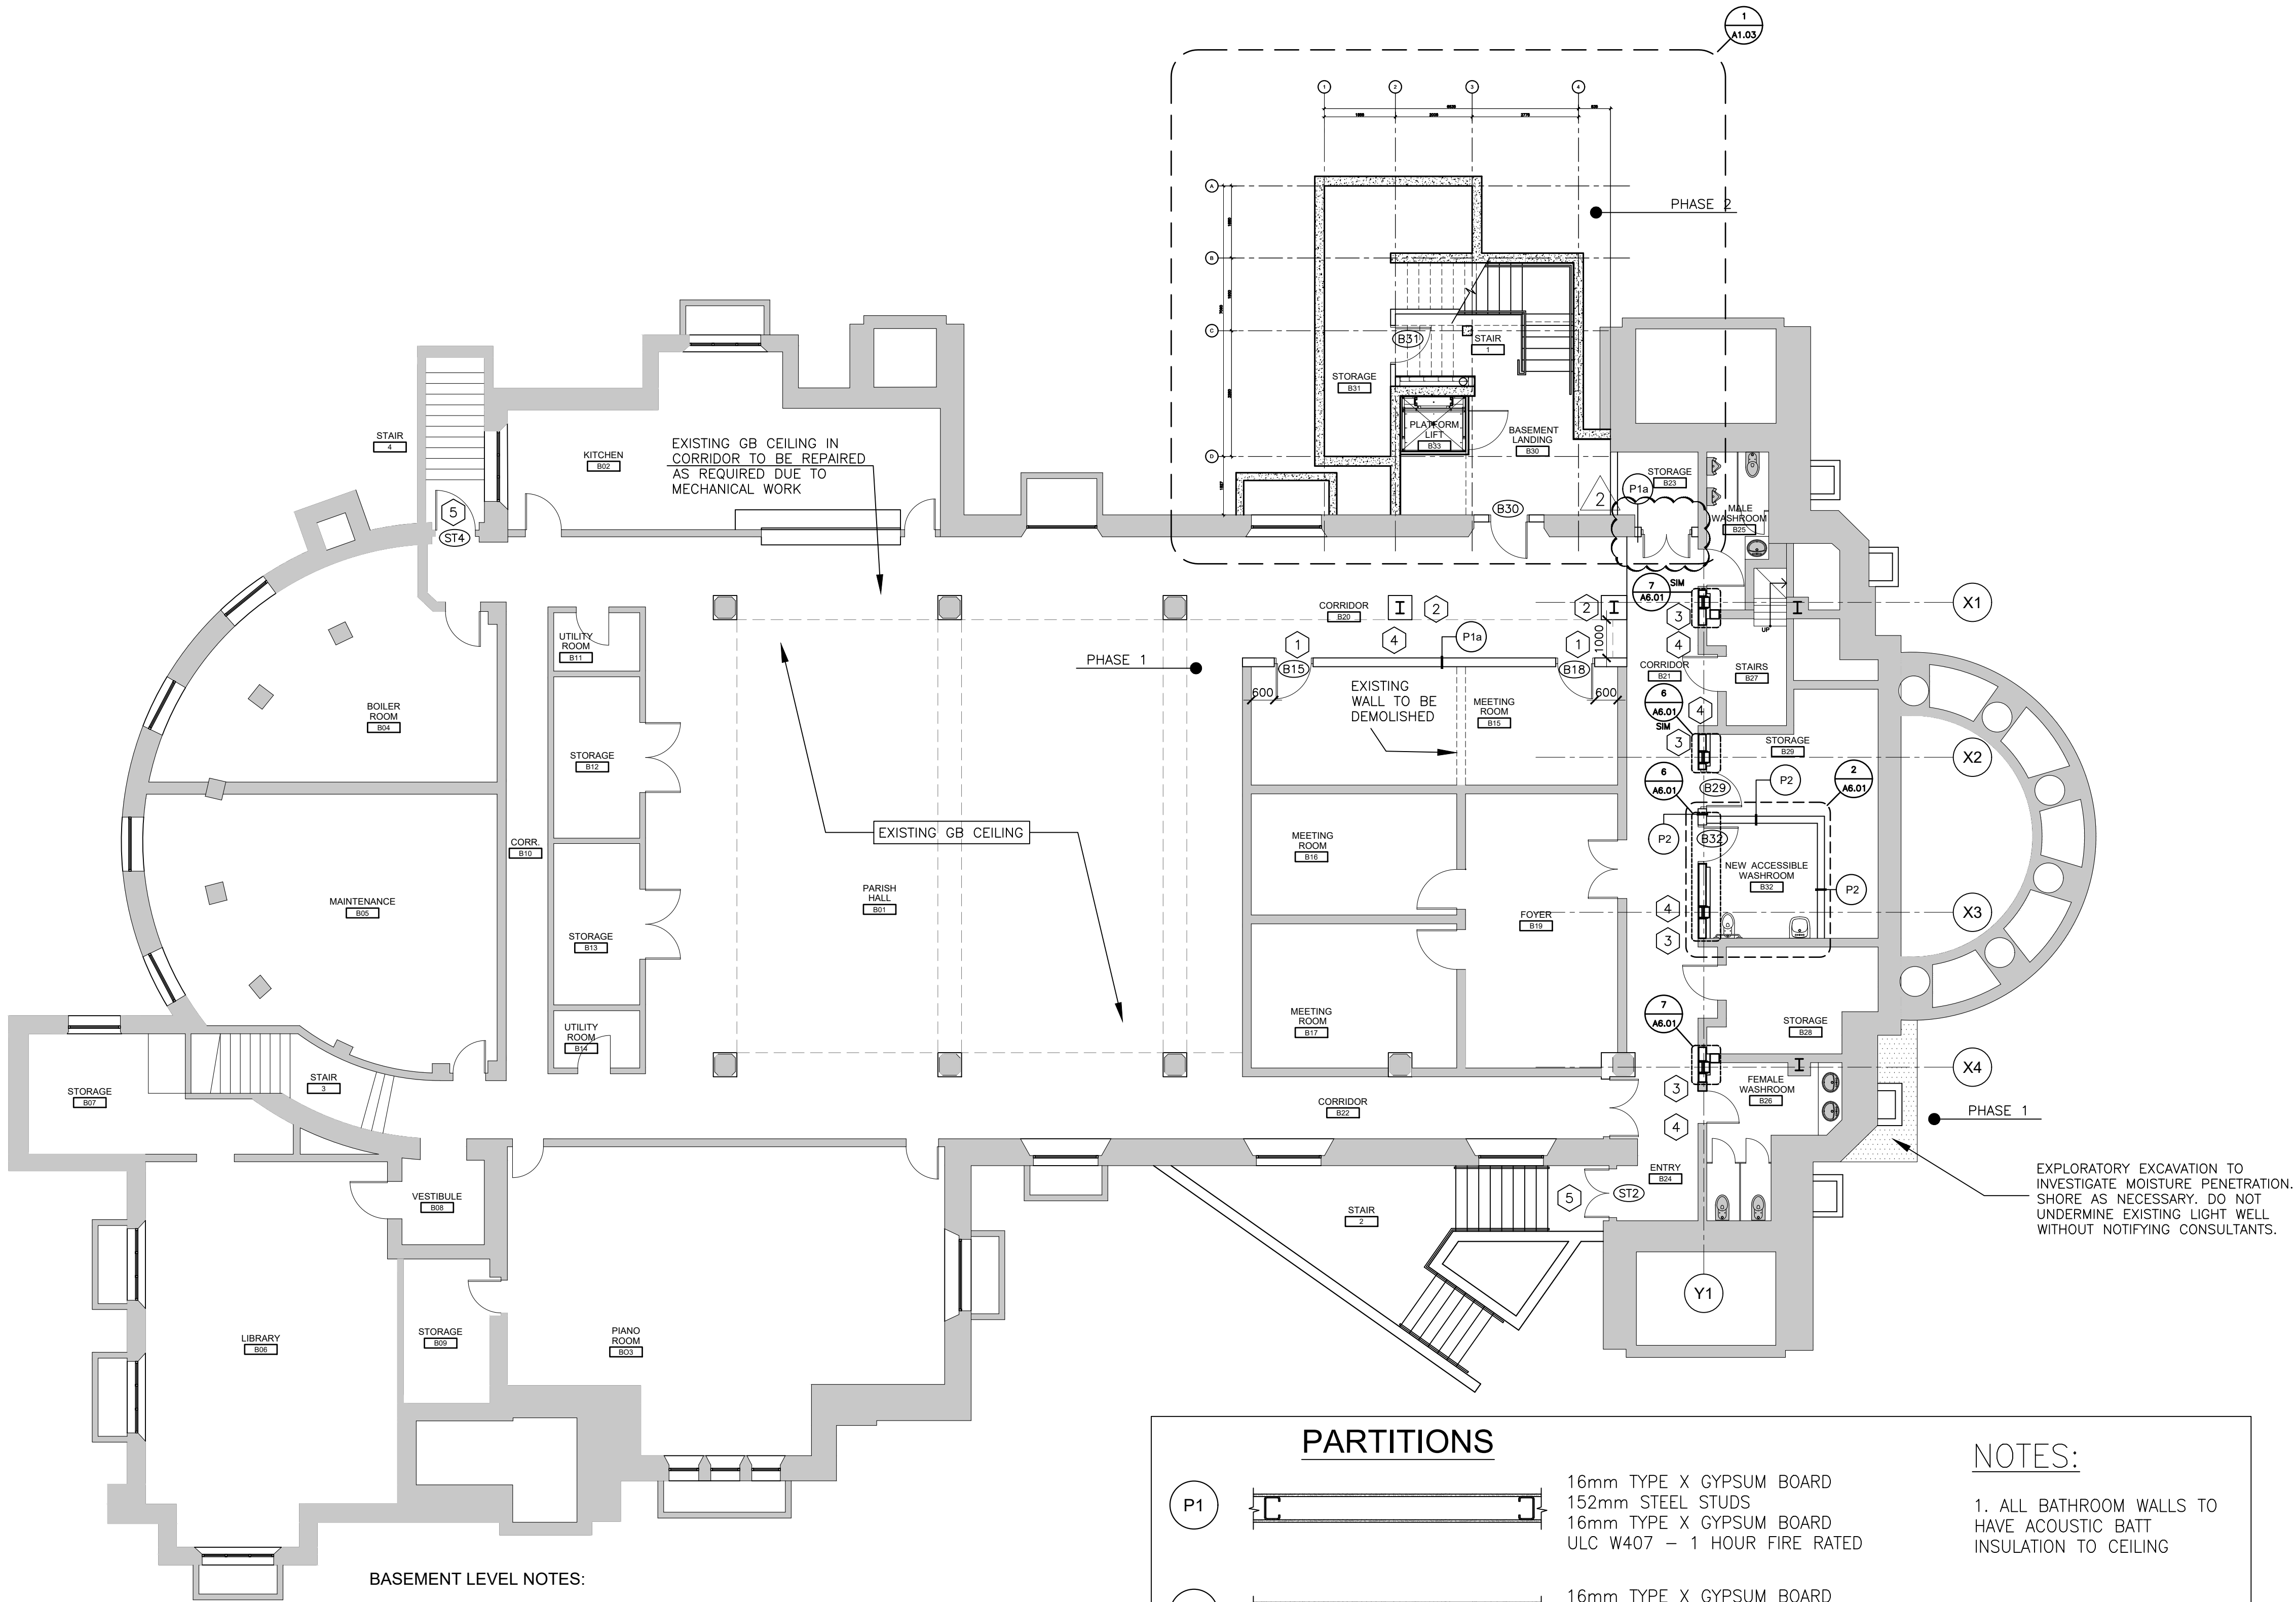

RCP-MEETING ROOM B15
SCALE : 1:100

BASEMENT LEVEL NOTES:

- 1 NEW GYPSUM WALL BOARD ON METAL STUD PARTITION TO CLOSE OPENING CREATED FROM DEMOLISHED WALLS FOR CORRIDOR WIDENING. REFURBISH NEW WALL WITH WAINSCOTING AS NECESSARY TO MATCH EXISTING. PAINT TO MATCH EXISTING. SEE IMAGE 1/A1.01. (PHASE 1)
- 2 REFURBISH EXISTING COLUMNS WITH WAINSCOTING AND GYPSUM WALL BOARD AS NECESSARY TO MATCH EXISTING FREE STANDING COLUMNS. PAINT TO MATCH EXISTING. SEE IMAGE 2/A1.01. (PHASE 1)
- 3 PROVIDE NEW GYPSUM BOARD ON METAL STUD INFILL FRAMING AT NEW COLUMN LOCATIONS AS SHOWN. (PHASE 1)
- 4 WHERE FLOOR FINISH HAS BEEN DAMAGED OR REMOVED, REPAIR OR PLACE NEW FLOOR TO MATCH EXISTING. COORDINATE DESIGN/LAYOUT OF TERRAZZO WITH ARCHITECT. (PHASE 1)
- 5 WOOD DOORS TO BE RESTORED/ REPAIRED. HARDWARE TO BE INSPECTED AND UPDATED AS REQUIRED. UNDER SEPARATE CONTRACT. (PHASE 1)

— PHASE 1 AND PHASE 2 PORTIONS OF WORK RELATE TO PROPOSED CONSTRUCTION SEQUENCE

PARTITIONS

- P1 16mm TYPE X GYPSUM BOARD
152mm STEEL STUDS
16mm TYPE X GYPSUM BOARD
ULC W407 – 1 HOUR FIRE RATED
- P1a 16mm TYPE X GYPSUM BOARD
152mm STEEL STUDS
16mm TYPE X GYPSUM BOARD
- P2 16mm TYPE X GYPSUM BOARD
152mm STEEL STUDS
ACOUSTIC BATT INSULATION
16mm MOISTURE RESISTING GYPSUM BOARD
- P3 16mm TYPE X GYPSUM BOARD
92mm STEEL STUDS
16mm TYPE X GYPSUM BOARD


NOTES:

- 1. ALL BATHROOM WALLS TO HAVE ACOUSTIC BATT INSULATION TO CEILING

WALL PARTITIONS
SCALE : 1:25

28 SEP 2016	ISSUED FOR PTA-2	
8 JUNE 2016	ISSUED FOR HARDWARE SCHEDULE	
3 JUNE 2016	ISSUED FOR PHASE 2 CONCRETE TENDER	
4 DEC 2015	ISSUED FOR TENDER	
29 OCT 2015	ISSUED FOR BLDG PERMIT	
11 SEP 2015	ISSUED FOR CM RFP	
10 AUG 2015	ISSUED FOR ZONING REVIEW	
14 MAY 2015	ISSUED FOR PPR	
REV.	DATE	ISSUED

ALL MEASUREMENTS MUST BE CHECKED ON THE JOB BY THE CONTRACTOR. DRAWINGS MUST NOT BE SCALED. ALL DRAWINGS AND SPECIFICATIONS ARE THE PROPERTY OF THE ARCHITECT AND MUST BE RETURNED UPON REQUEST.

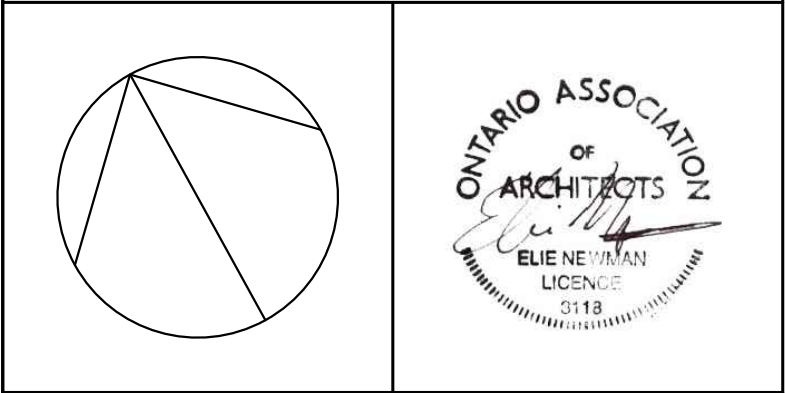

OUR LADY OF PERPETUAL HELP CHURCH
RENOVATIONS & ADDITIONS


TORONTO, ONTARIO

Our Lady of Perpetual Help Parish
78 Clifton Road
Toronto, ON M4T 2G2

BOGDAN NEWMAN CARANCI INC. Architects
Urban Design Consultants
672 Dupont St. Suite 410
Toronto, Ontario, M6G1Z6
Tel. 416. 531. 7717
Fax. 416. 531. 4275

BASEMENT LEVEL PLAN

Drawn : ZS	Scale : 1:100	Date : OCT. 2015
Project Number : 12062	Drawing Number :	
Drawing Stage: CD		A1.01

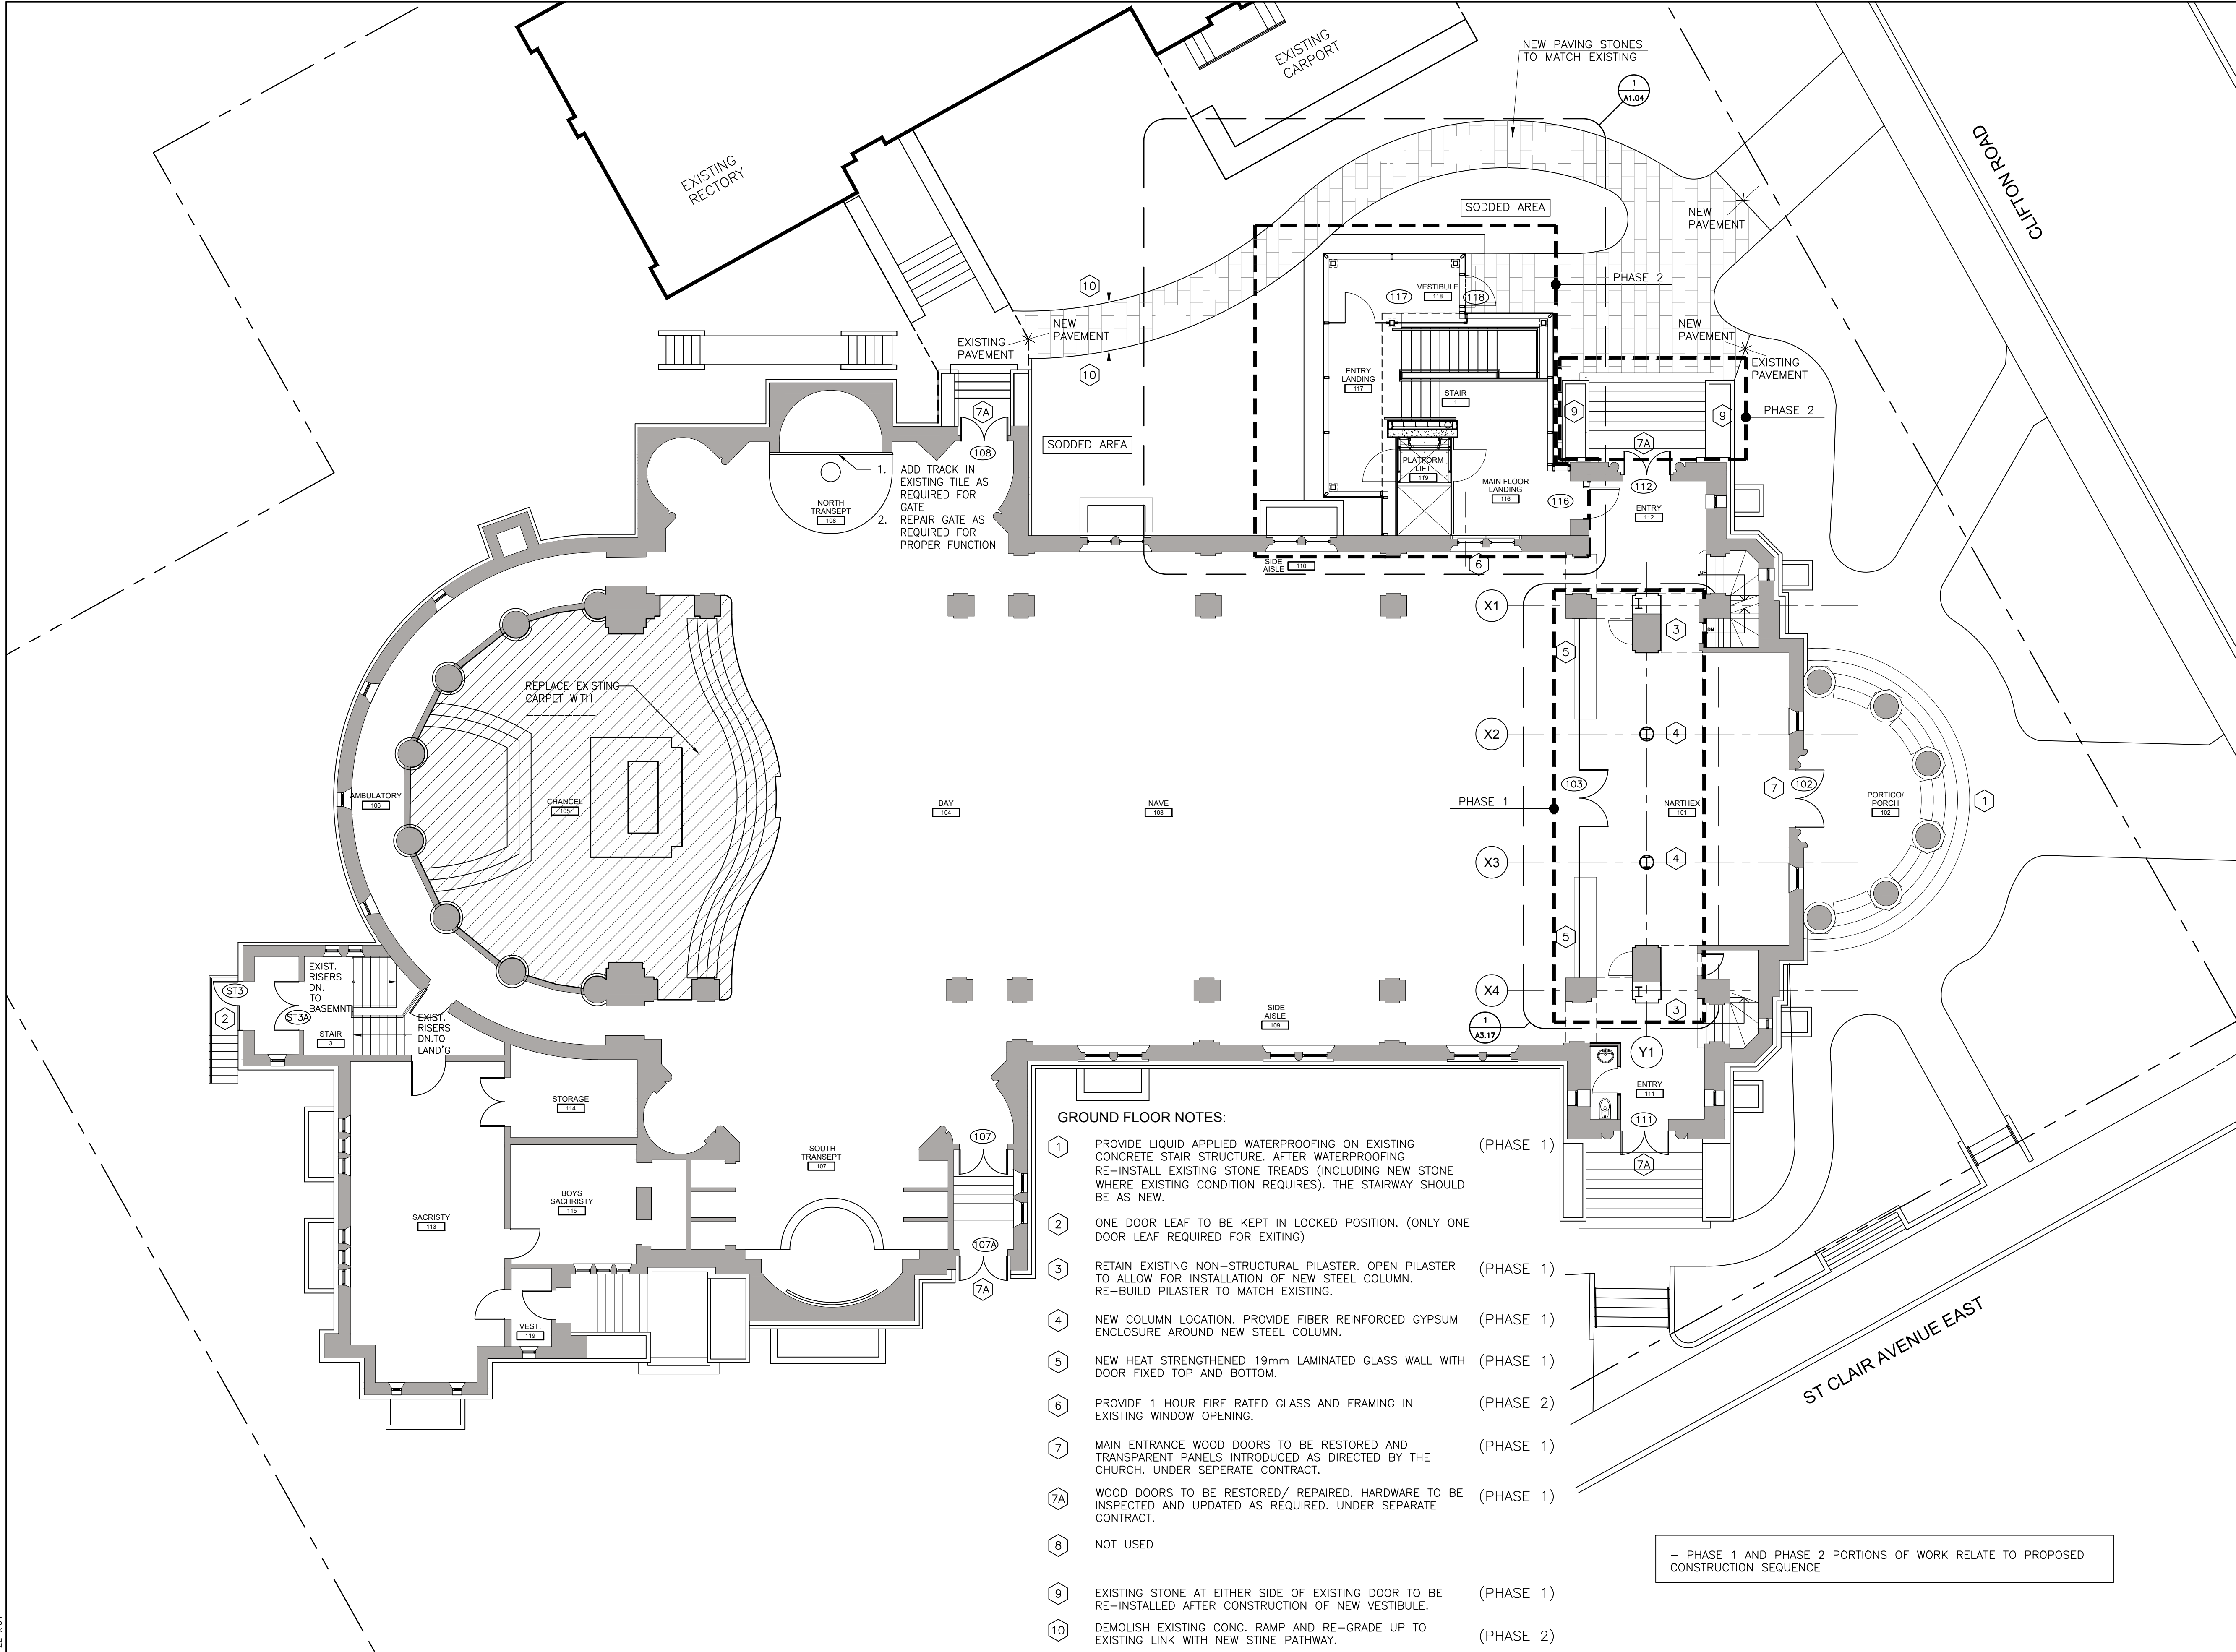


GROUND FLOOR NOTES:

- 1 PROVIDE LIQUID APPLIED WATERPROOFING ON EXISTING CONCRETE STAIR STRUCTURE. AFTER WATERPROOFING RE-INSTALL EXISTING STONE TREADS (INCLUDING NEW STONE WHERE EXISTING CONDITION REQUIRES). THE STAIRWAY SHOULD BE AS NEW. (PHASE 1)
- 2 ONE DOOR LEAF TO BE KEPT IN LOCKED POSITION. (ONLY ONE DOOR LEAF REQUIRED FOR EXITING)
- 3 RETAIN EXISTING NON-STRUCTURAL PILASTER. OPEN PILASTER TO ALLOW FOR INSTALLATION OF NEW STEEL COLUMN. RE-BUILD PILASTER TO MATCH EXISTING. (PHASE 1)
- 4 NEW COLUMN LOCATION. PROVIDE FIBER REINFORCED GYPSUM ENCLOSURE AROUND NEW STEEL COLUMN. (PHASE 1)
- 5 NEW HEAT STRENGTHENED 19mm LAMINATED GLASS WALL WITH DOOR FIXED TOP AND BOTTOM. (PHASE 1)
- 6 PROVIDE 1 HOUR FIRE RATED GLASS AND FRAMING IN EXISTING WINDOW OPENING. (PHASE 2)
- 7 MAIN ENTRANCE WOOD DOORS TO BE RESTORED AND TRANSPARENT PANELS INTRODUCED AS DIRECTED BY THE CHURCH. UNDER SEPERATE CONTRACT. (PHASE 1)
- 7A WOOD DOORS TO BE RESTORED/ REPAIRED. HARDWARE TO BE INSPECTED AND UPDATED AS REQUIRED. UNDER SEPERATE CONTRACT. (PHASE 1)
- 8 NOT USED
- 9 EXISTING STONE AT EITHER SIDE OF EXISTING DOOR TO BE RE-INSTALLED AFTER CONSTRUCTION OF NEW VESTIBULE. (PHASE 1)
- 10 DEMOLISH EXISTING CONC. RAMP AND RE-GRADE UP TO EXISTING LINK WITH NEW STINE PATHWAY. (PHASE 2)

— PHASE 1 AND PHASE 2 PORTIONS OF WORK RELATE TO PROPOSED CONSTRUCTION SEQUENCE

7	28 SEP 2016	ISSUED FOR PTA-2
6	8 JUNE 2016	ISSUED FOR HARDWARE SCHEDULE
5	3 JUNE 2016	ISSUED FOR PHASE 2 CONCRETE TENDER
4	4 DEC 2015	ISSUED FOR TENDER
3	29 OCT 2015	ISSUED FOR BLDG PERMIT
2	11 SEP 2015	ISSUED FOR CM RFP
1	10 AUG 2015	ISSUED FOR ZONING REVIEW
1	14 MAY 2015	ISSUED FOR PPR
REV.	DATE	ISSUED

ALL MEASUREMENTS MUST BE CHECKED ON THE JOB BY THE CONTRACTOR. DRAWINGS MUST NOT BE SCALED. ALL DRAWINGS AND SPECIFICATIONS ARE THE PROPERTY OF THE ARCHITECT AND MUST BE RETURNED UPON REQUEST.

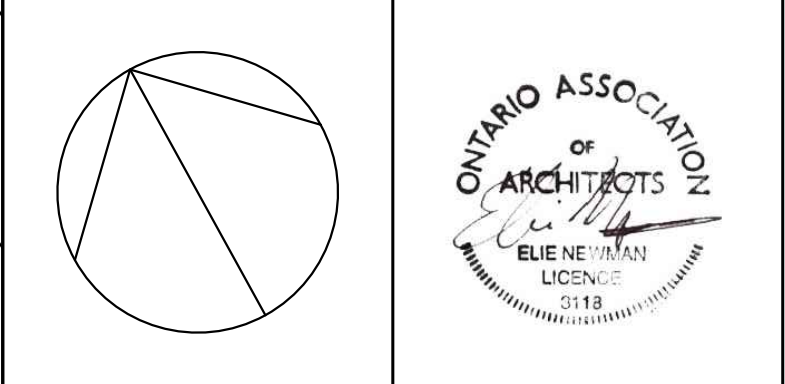

OUR LADY OF PERPETUAL HELP CHURCH RENOVATIONS & ADDITIONS

TORONTO, ONTARIO


Our Lady of Perpetual Help Parish
78 Clifton Road
Toronto, ON M4T 2G2

BOGDAN NEWMAN CARANCI INC. Architects
Urban Design Consultants
672 Dupont St. Suite 410
Toronto, Ontario, M6G1Z6
Tel. 416.531.7717
Fax. 416.531.4275

Title :
GROUND FLOOR PLAN


Drawn : ZS	Scale : 1:100	Date : OCT. 2015
Project Number : 12062	Drawing Number :	A1.02
Drawing Stage: CD		

FLOOR & WALL FINISH SCHEDULE	
(C-SEAL)	SEALED CONCRETE
(FT-1)	PORCELAIN FLOOR TILE - SIZE: 300x600mm - COLOUR: MONTECASSINO SERIES, GRAY MATTE - MANUFACTURED BY OLYMPIA TILE OR APPROVED EQUAL
(ET)	EXISTING TERRAZZO FLOOR - REPAIR DAMAGED TERRAZZO FLOOR TO MATCH EXISTING
(FT-2)	PORCELAIN FLOOR TILE - SIZE: 150x610mm - COLOUR: REGAL SERIES, CHARCOAL BLACK MATTE - MANUFACTURED BY OLYMPIA TILE OR APPROVED EQUAL
(PT-1)	PAINT - COLOUR: P2089-00, WHITEWASH WHITE - MANUFACTURED BY PARA
(WT-1)	PORCELAIN WALL TILE - SIZE: 300x600x10mm - COLOUR: MONTECASSINO SERIES, GRAY MATTE - MANUFACTURED BY OLYMPIA TILE OR APPROVED EQUAL
(WT-2)	PORCELAIN WALL TILE - SIZE: 150x610mm, 100x610mm, 50x610mm (CUT). - COLOUR: REGAL SERIES, SHELL WHITE MATTE - MANUFACTURED BY OLYMPIA TILE OR APPROVED EQUAL
(TC-1)	ALUMINUM TILE CAP & VERTICAL TRIM - TRAPEZOID PERFORATED ANCHORING LEG - "JOLLY" BY SCHLUTER SYSTEMS OR APPROVED EQUAL
(ARB)	ALUMINUM REVEAL BASE - 16mm HIGHx16mm DEEP PRE-FINISHED CONTINUOUS ALUM. REVEAL BASE (Z TYPE) - COLOUR: BLACK - MANUFACTURED BY FRY REGLET
(RB-1)	RUBBER BASE - 114mm HIGHx9.5mm THICK MILLWORK LOOK "EQUINOX" PROFILE - COLOUR: BLACK - MANUFACTURED BY JOHNSONITE

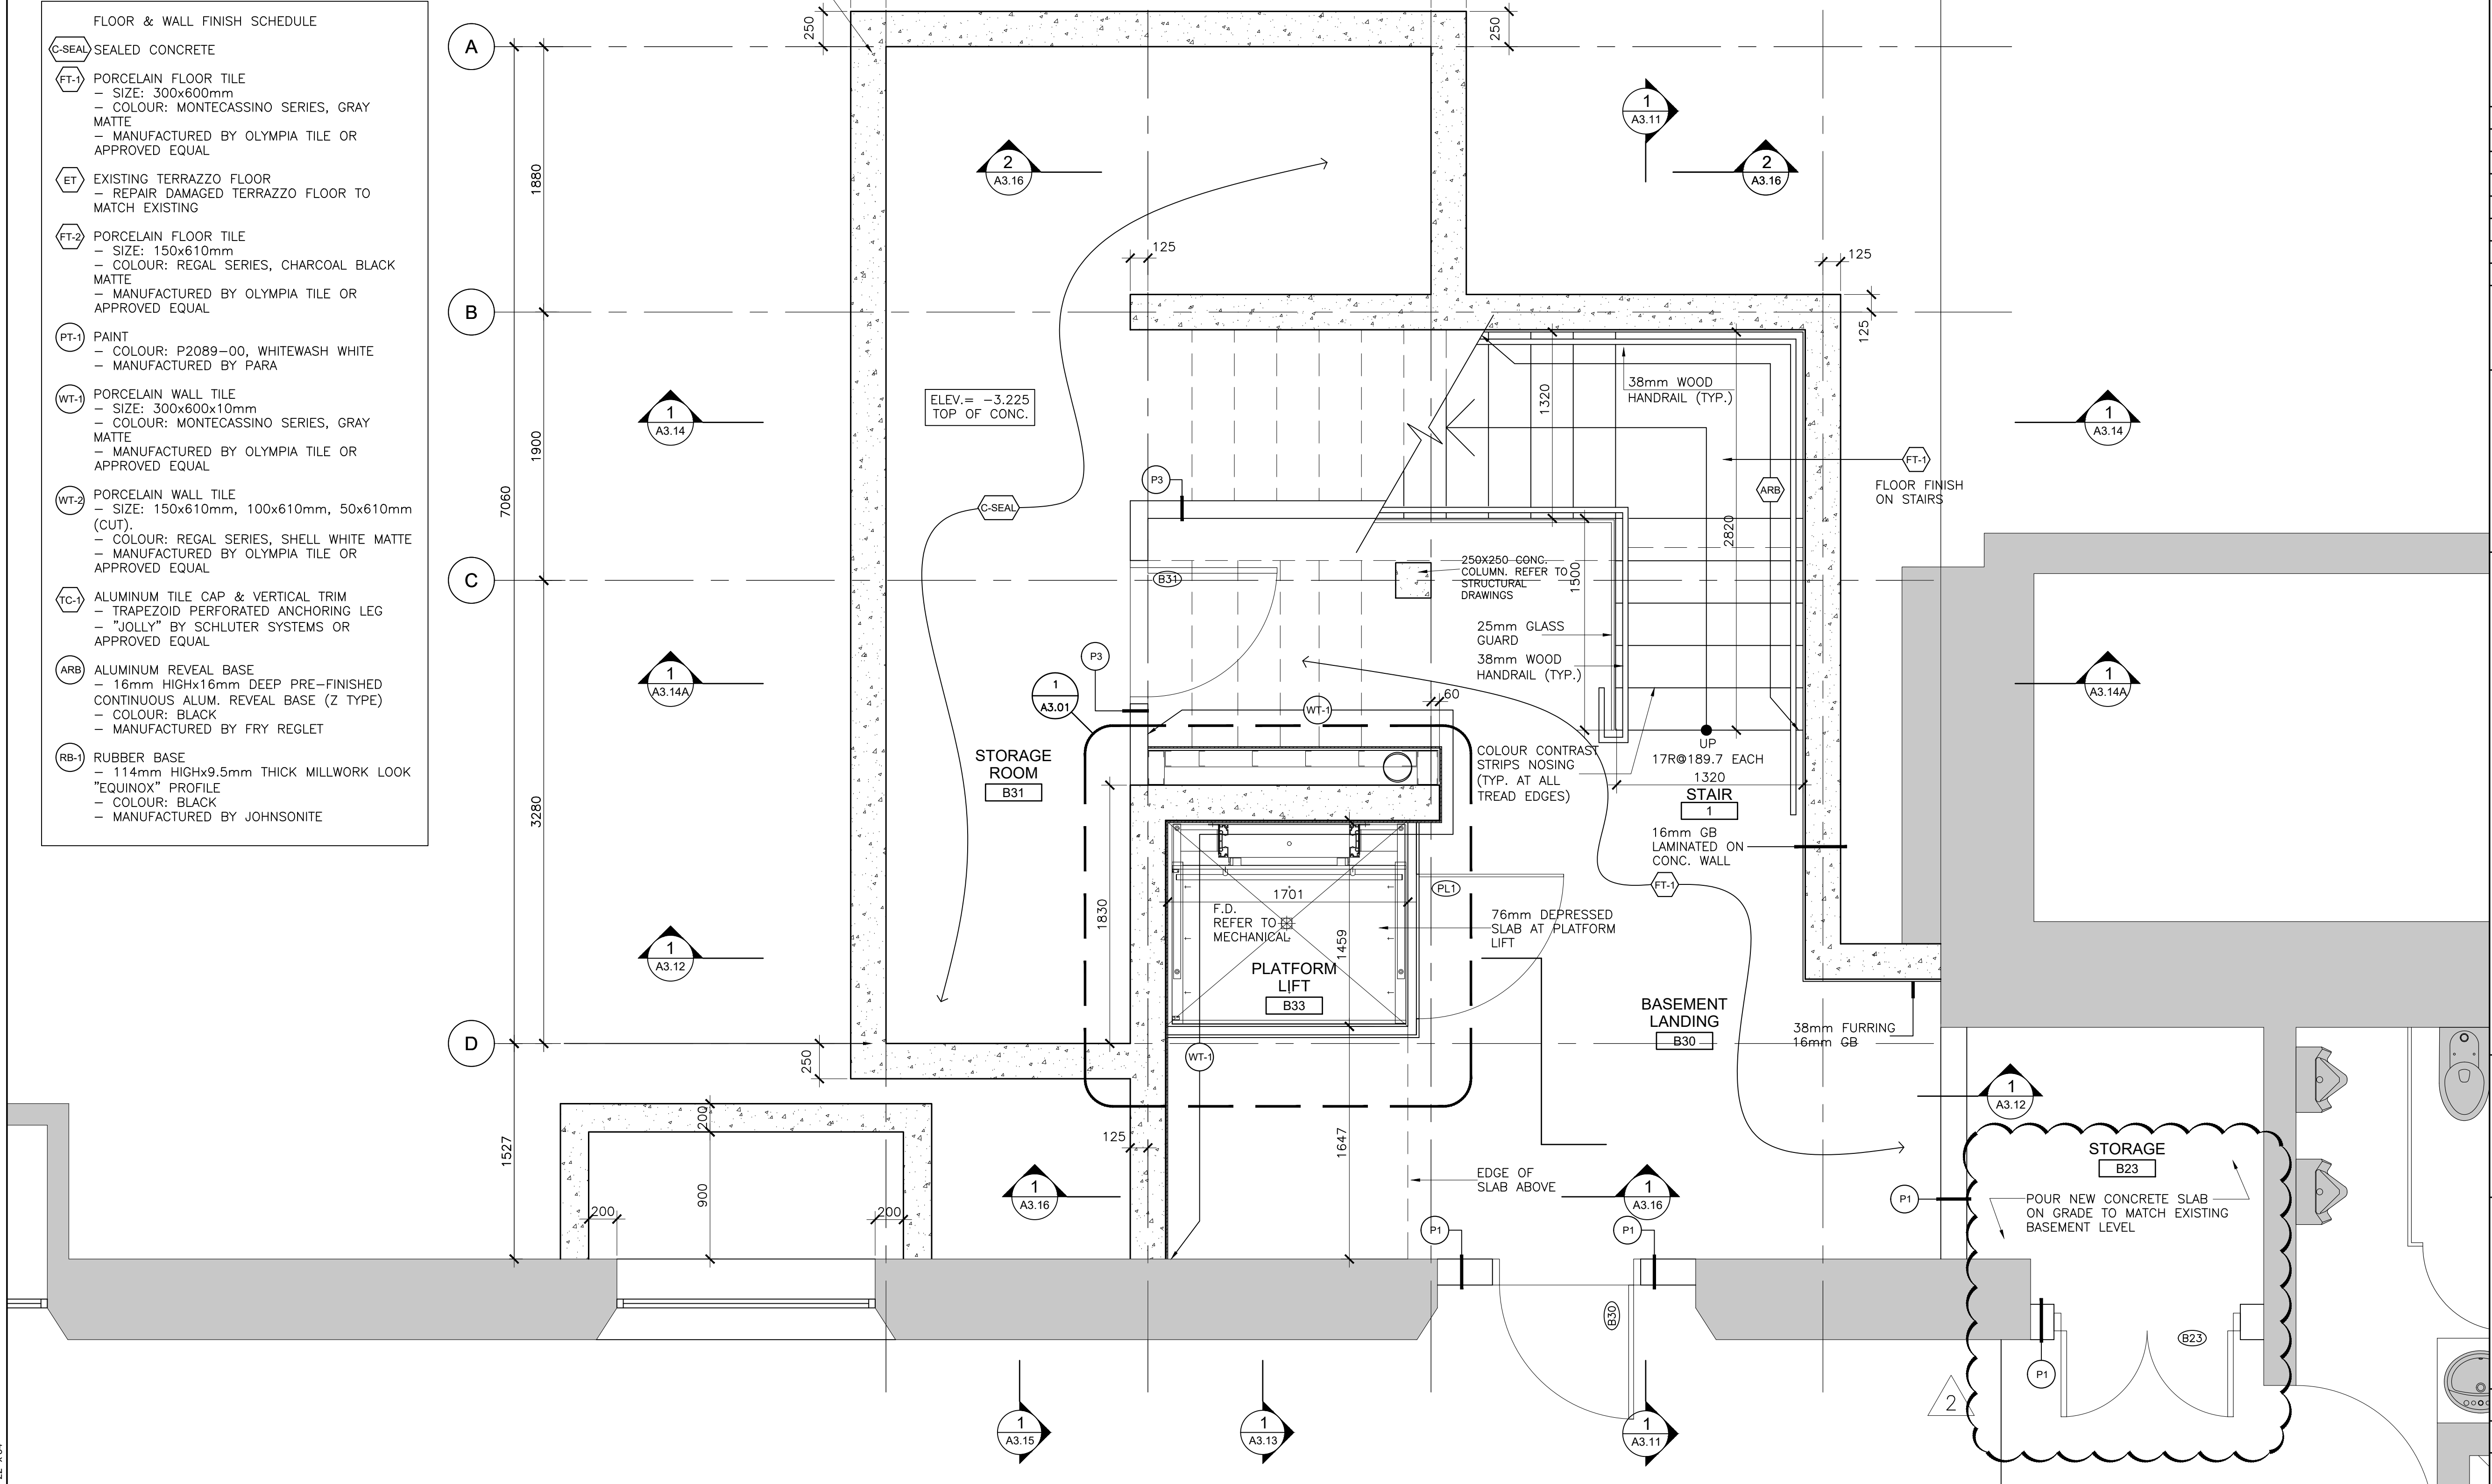

	28 SEP 2016	ISSUED FOR PTA-2
	3 JUNE 2016	ISSUED FOR PHASE 2 CONCRETE TENDER
5	4 DEC 2015	ISSUED FOR TENDER
4	29 OCT 2015	ISSUED FOR BLDG PERMIT
3	11 SEP 2015	ISSUED FOR CM RFP
2	10 AUG 2015	ISSUED FOR ZONING REVIEW
1	14 MAY 2015	ISSUED FOR PPR
REV.	DATE	ISSUED

ALL MEASUREMENTS MUST BE CHECKED ON THE JOB BY THE CONTRACTOR. DRAWINGS MUST NOT BE SCALED. ALL DRAWINGS AND SPECIFICATIONS ARE THE PROPERTY OF THE ARCHITECT AND MUST BE RETURNED UPON REQUEST.

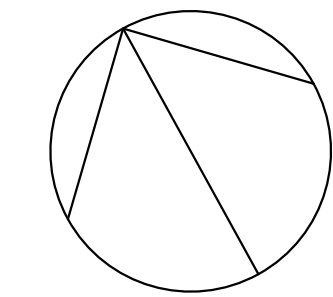

OUR LADY OF PERPETUAL HELP CHURCH RENOVATIONS & ADDITIONS

TORONTO, ONTARIO


Our Lady of Perpetual Help Parish
78 Clifton Road
Toronto, ON M4T 2G2

BOGDAN NEWMAN CARINCI
INC. Architects
Urban Design Consultants
672 Dupont St. Suite 410
Toronto, Ontario, M6G 1Z6
Tel. 416. 531. 7717
Fax. 416. 531. 4275

BASEMENT LEVEL DETAIL PLAN


Drawn : ZS	Scale : 1:25	Date : OCT. 2015
Project Number : 12062	Drawing Number :	
Drawing Stage: CD		A1.03

- NOTES:
1. ALL HSS BEAMS TO BE PAINTED. REFER TO STRUCTURAL DRAWINGS.
 2. GB CEILING TO BE PAINTED PT-1
 3. 16mm GB CEILING ON SUSPENSION SYSTEM

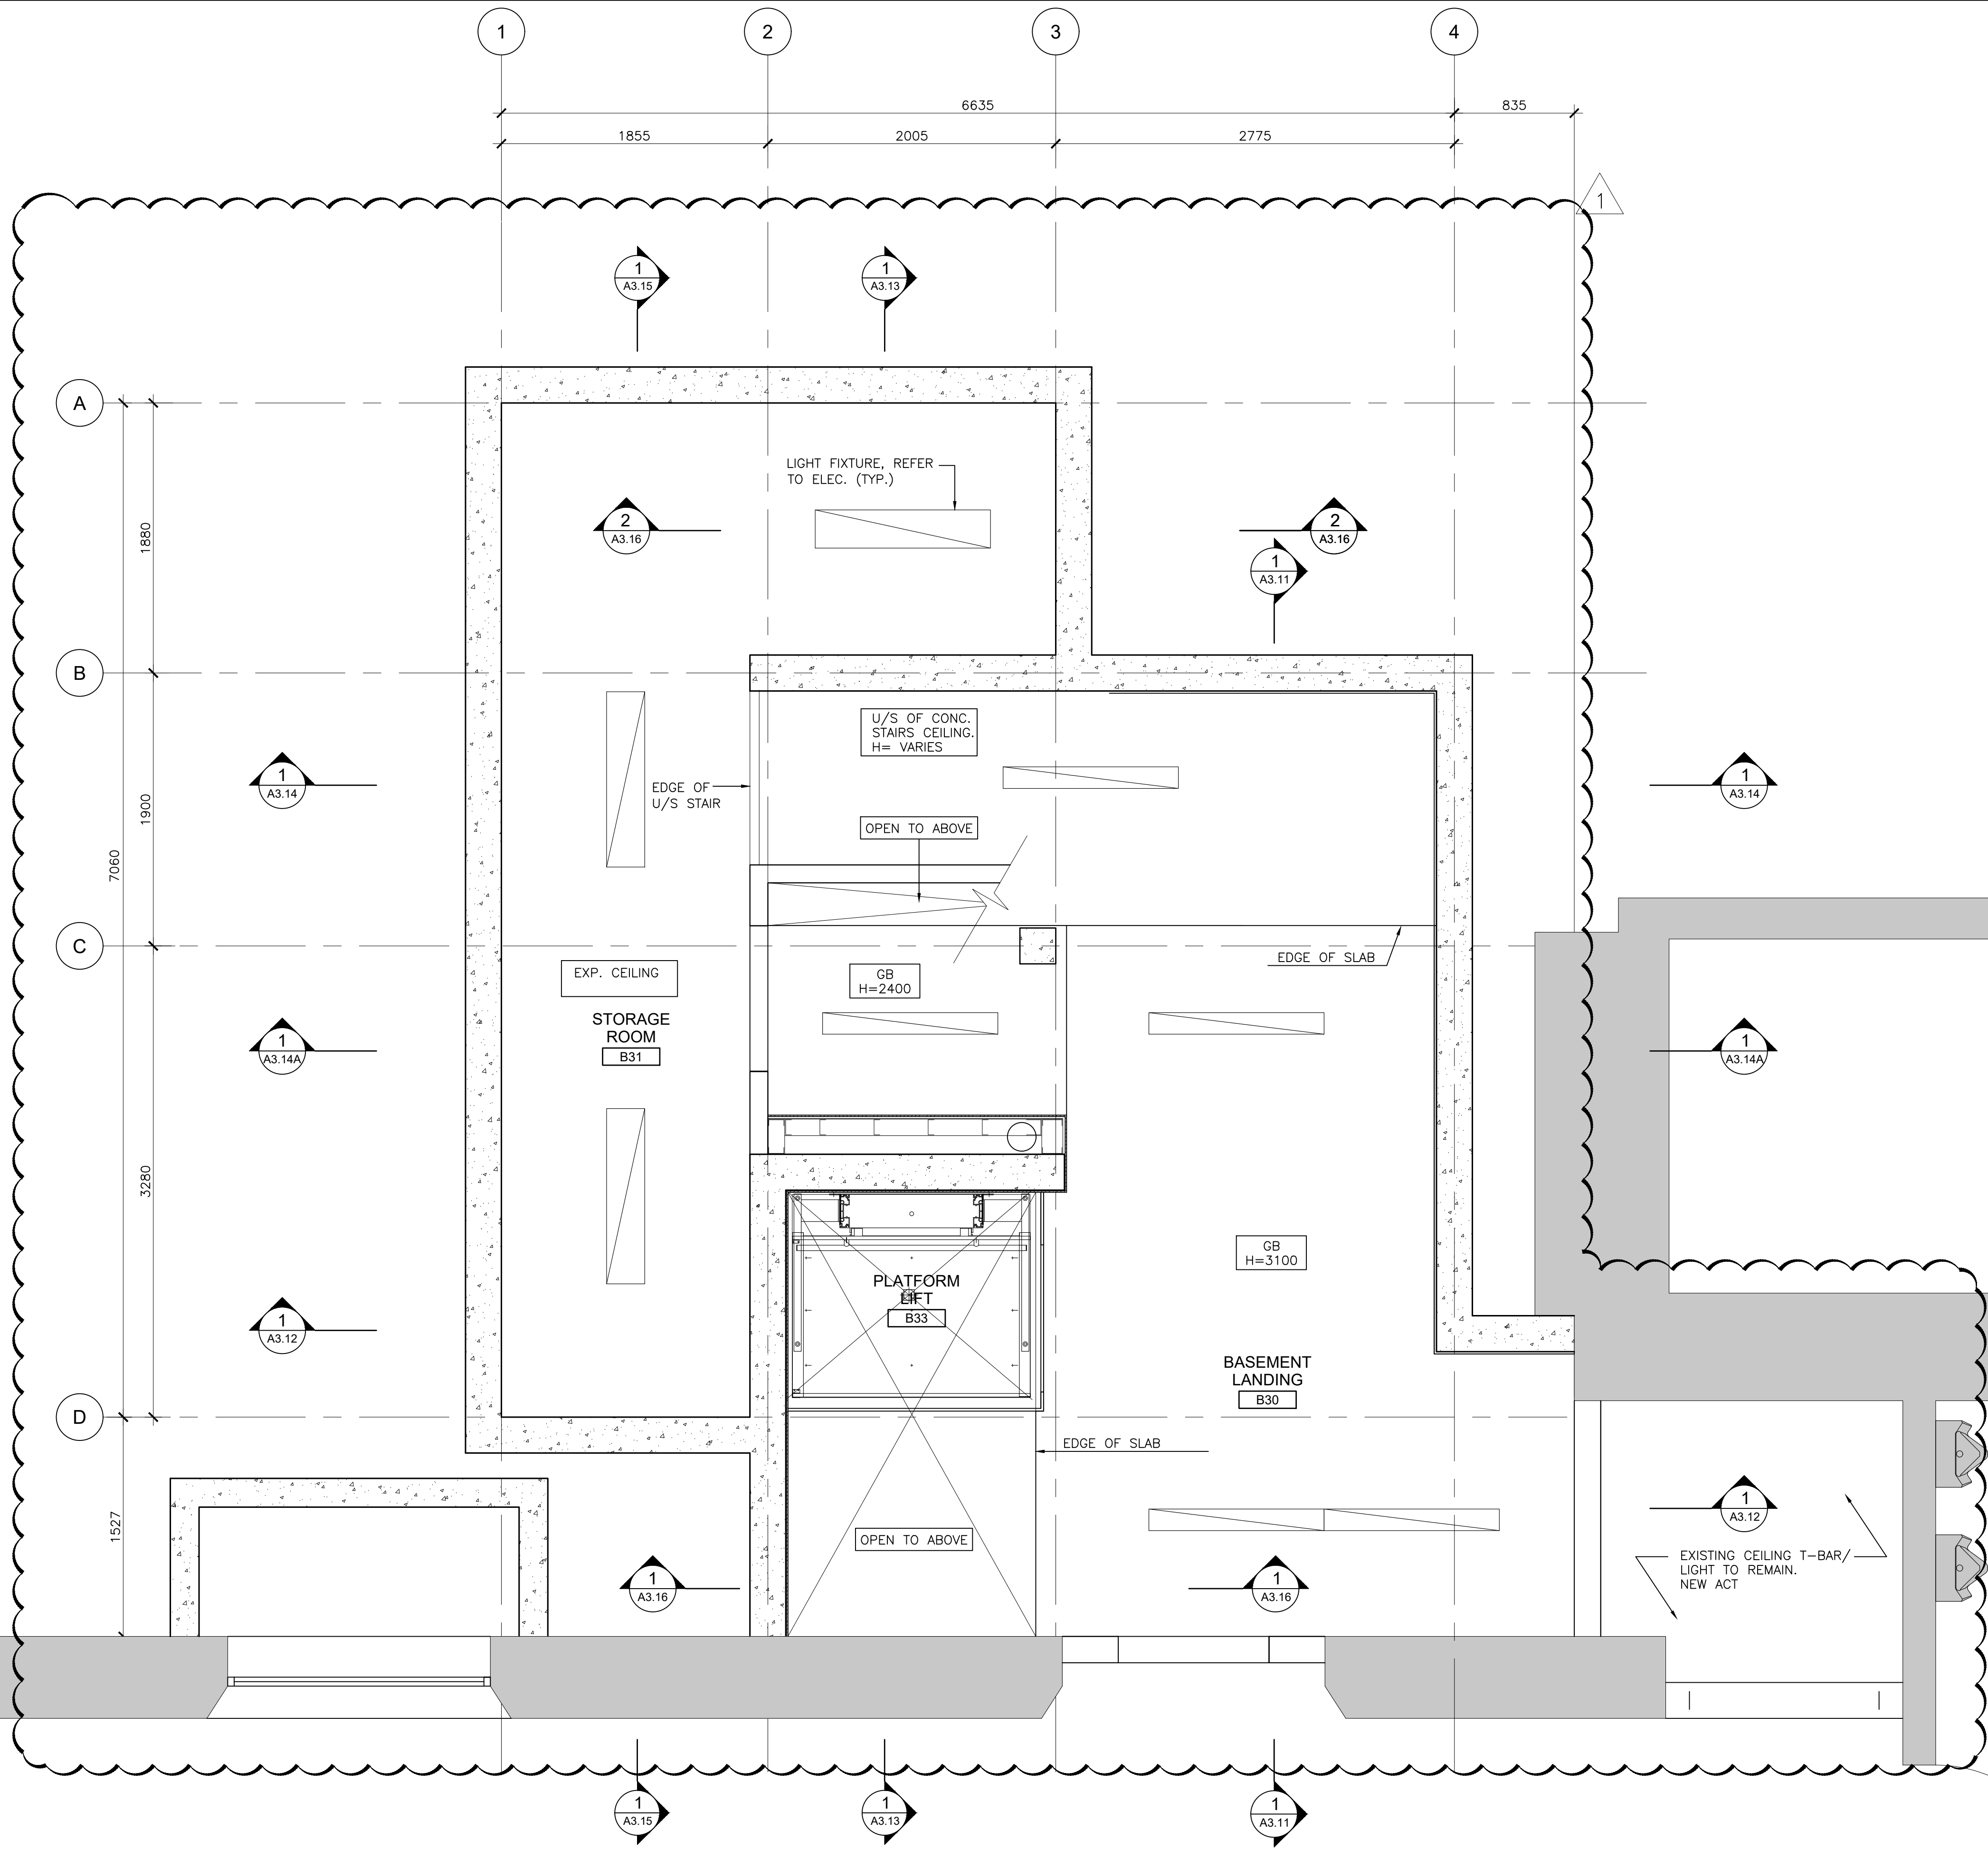

1	28 SEP 2016	ISSUED FOR PTA-2
5	4 DEC 2015	ISSUED FOR TENDER
4	29 OCT 2015	ISSUED FOR BLDG PERMIT
3	11 SEP 2015	ISSUED FOR CM RFP
2	10 AUG 2015	ISSUED FOR ZONING REVIEW
1	14 MAY 2015	ISSUED FOR PPR
REV.	DATE	ISSUED

ALL MEASUREMENTS MUST BE CHECKED ON THE JOB BY THE CONTRACTOR. DRAWINGS MUST NOT BE SCALED. ALL DRAWINGS AND SPECIFICATIONS ARE THE PROPERTY OF THE ARCHITECT AND MUST BE RETURNED UPON REQUEST.

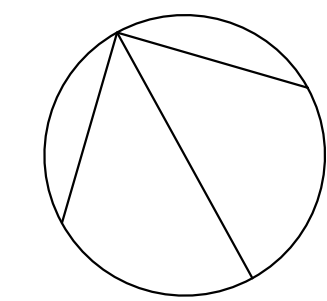

OUR LADY OF PERPETUAL HELP CHURCH RENOVATIONS & ADDITIONS

TORONTO, ONTARIO

Our Lady of Perpetual Help Parish
78 Clifton Road
Toronto, ON M4T 2G2

**BOGDAN
NEWMAN
CARANCI
INC.**
Architects
Urban Design
Consultants


672 Dupont St. Suite 410
Toronto, Ontario, M6G1Z6

Tel. 416 . 531 . 7717
Fax. 416 . 531 . 4275

Title :
**BASEMENT LEVEL
REFLECTED CEILING DETAIL
PLAN**


Drawn : ZS	Scale : 1:25	Date : OCT. 2015
Project Number : 12062	Drawing Number :	
Drawing Stage: CD		A1.03A

FLOOR & WALL FINISH SCHEDULE	
(G-SEA)	SEALED CONCRETE
(FT-1)	PORCELAIN FLOOR TILE - SIZE: 300x600mm - COLOUR: MONTECASSINO SERIES, GRAY MATTE - MANUFACTURED BY OLYMPIA TILE OR APPROVED EQUAL
(ET)	EXISTING TERRAZZO FLOOR - REPAIR DAMAGED TERRAZZO FLOOR TO MATCH EXISTING
(FT-2)	PORCELAIN FLOOR TILE - SIZE: 150x610mm - COLOUR: REGAL SERIES, CHARCOAL BLACK MATTE - MANUFACTURED BY OLYMPIA TILE OR APPROVED EQUAL
(PT-1)	PAINT - COLOUR: P2089-00, WHITEWASH WHITE - MANUFACTURED BY PARA
(WT-1)	PORCELAIN WALL TILE - SIZE: 300x600x10mm - COLOUR: MONTECASSINO SERIES, GRAY MATTE - MANUFACTURED BY OLYMPIA TILE OR APPROVED EQUAL
(WT-2)	PORCELAIN WALL TILE - SIZE: 150x610mm, 100x610mm, 50x610mm (CUT). - COLOUR: REGAL SERIES, SHELL WHITE MATTE - MANUFACTURED BY OLYMPIA TILE OR APPROVED EQUAL
(TC-1)	ALUMINUM TILE CAP & VERTICAL TRIM - TRAPEZOID PERFORATED ANCHORING LEG - "JOLLY" BY SCHLUTER SYSTEMS OR APPROVED EQUAL
(ARB)	ALUMINUM REVEAL BASE - 16mm HIGHx16mm DEEP PRE-FINISHED CONTINUOUS ALUM. REVEAL BASE (Z TYPE) - COLOUR: BLACK - MANUFACTURED BY FRY REGLET
(RB-1)	RUBBER BASE - 114mm HIGHx9.5mm THICK MILLWORK LOOK "EQUINOX" PROFILE - COLOUR: BLACK - MANUFACTURED BY JOHNSONITE

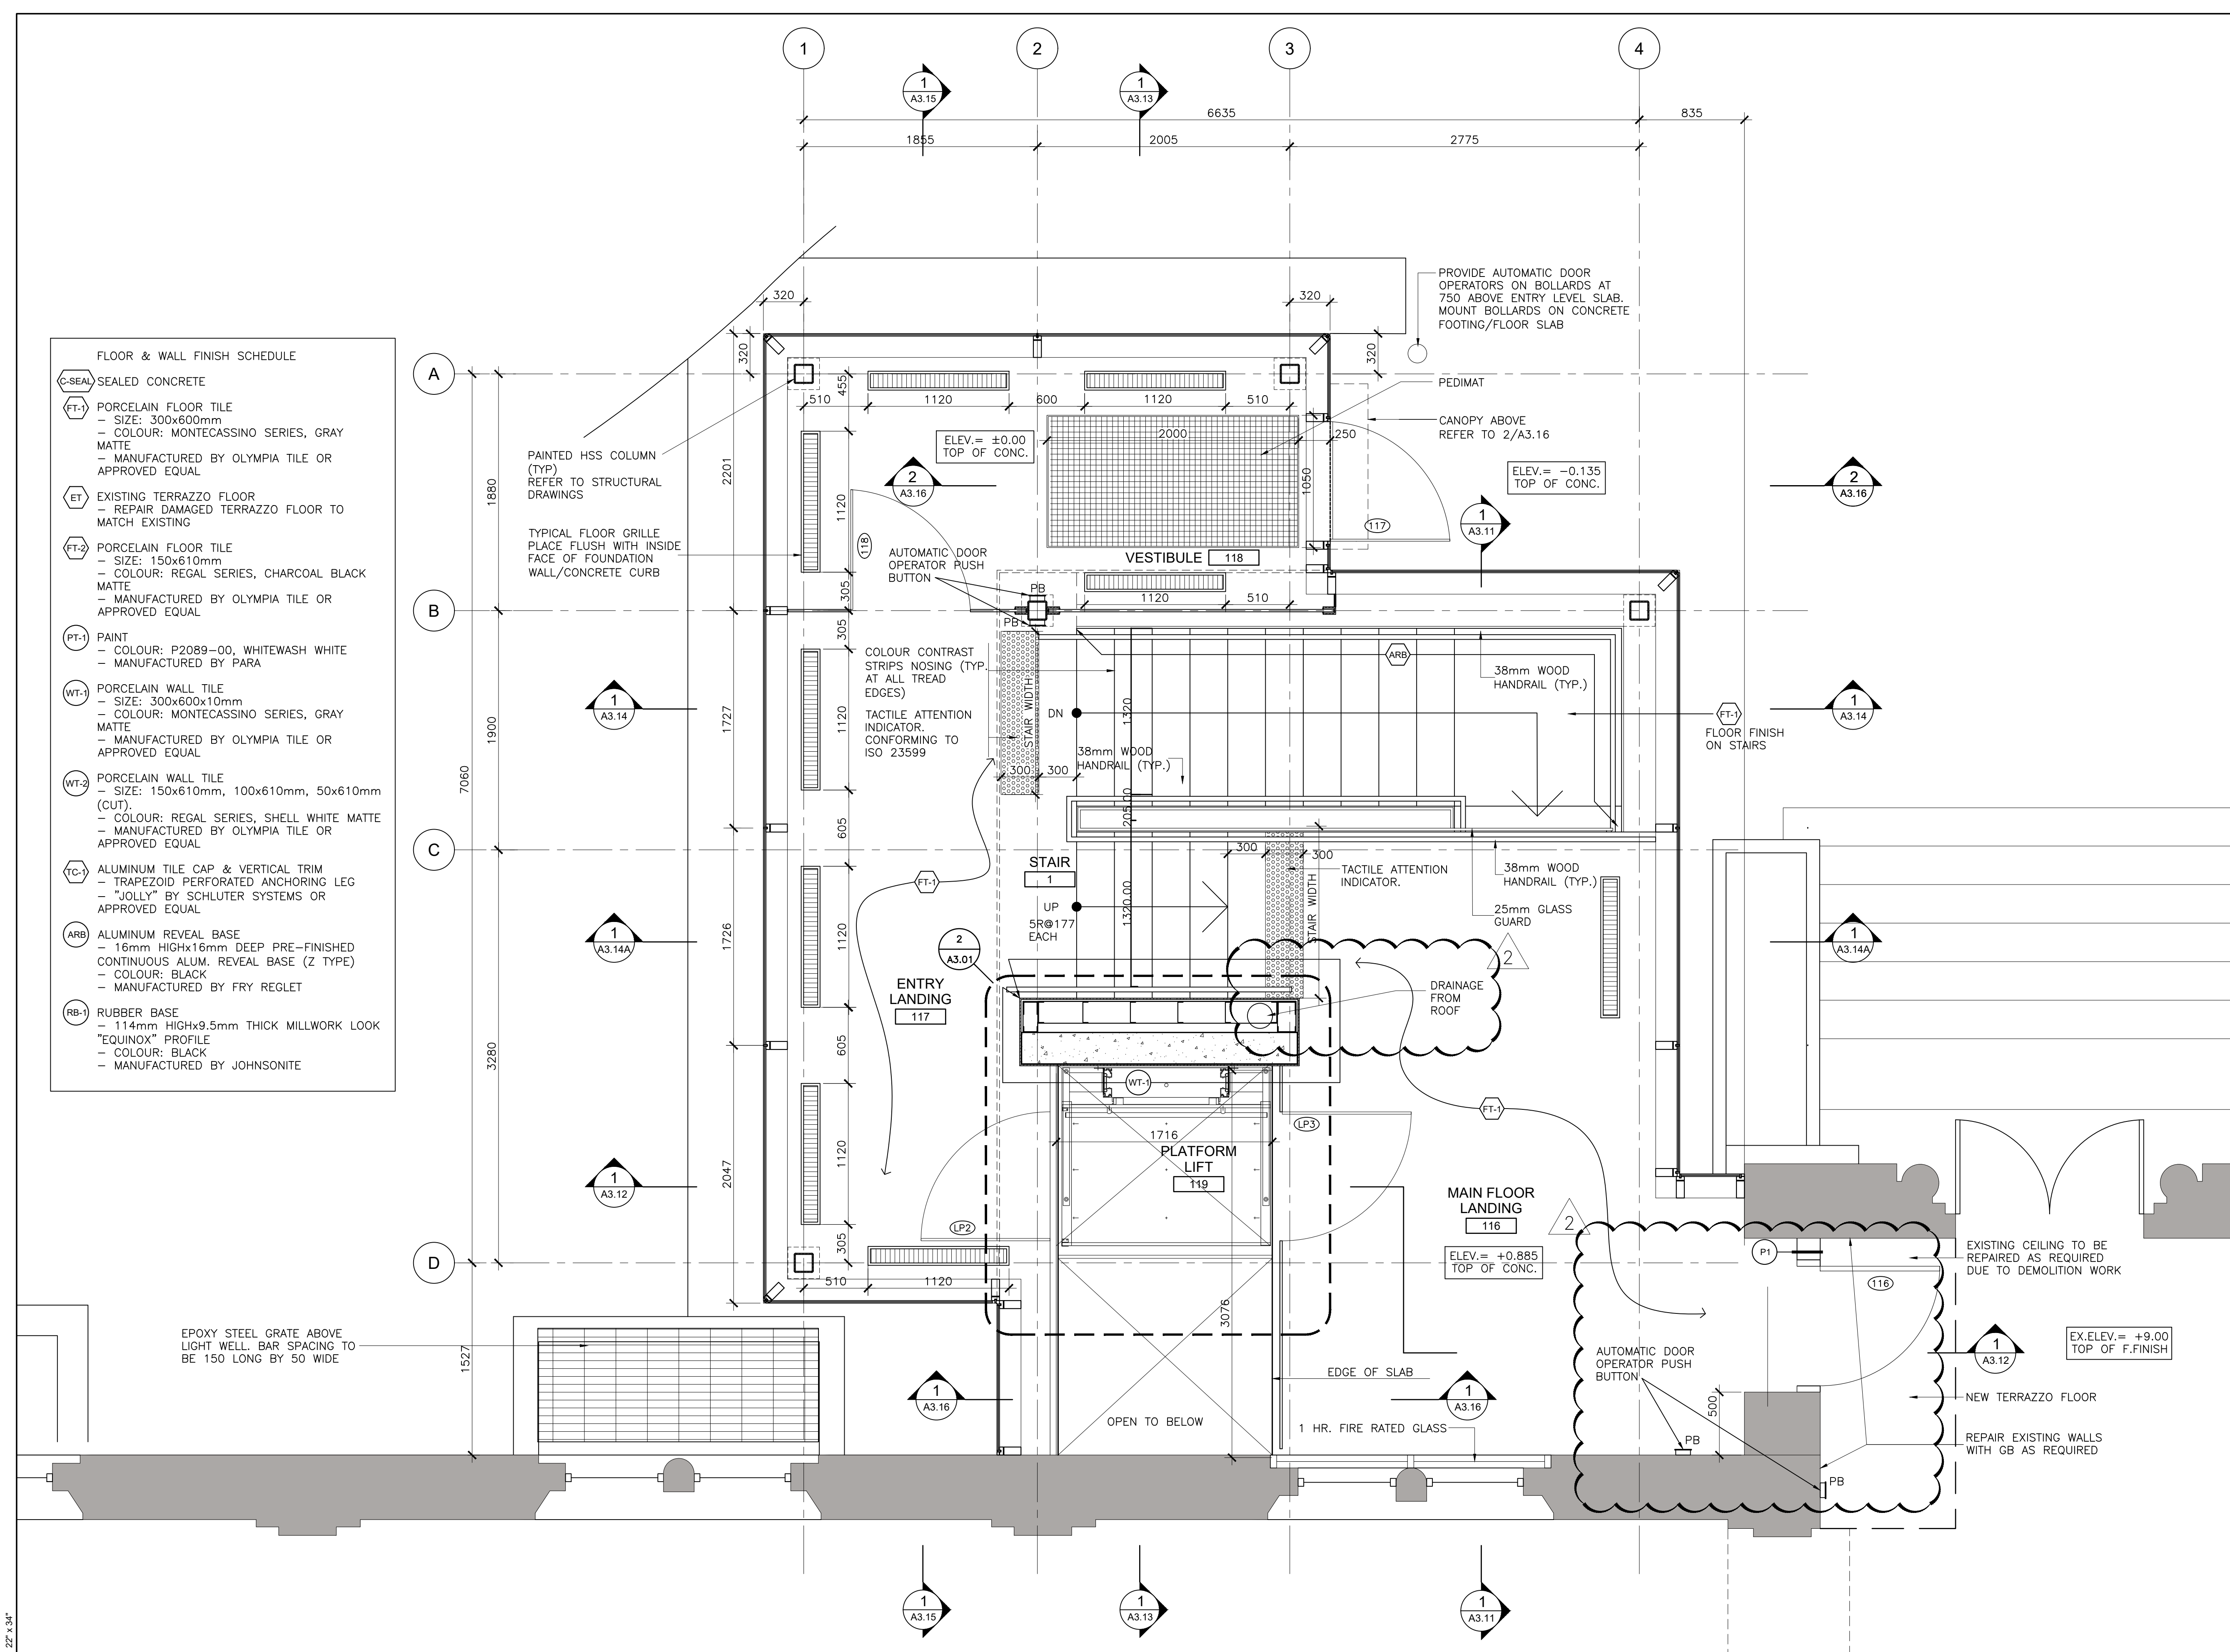

2	28 SEP 2016	ISSUED FOR PTA-2
1	3 JUNE 2016	ISSUED FOR PHASE 2 CONCRETE TENDER
5	4 DEC 2015	ISSUED FOR TENDER
4	29 OCT 2015	ISSUED FOR BLDG PERMIT
3	11 SEP 2015	ISSUED FOR CM RFP
2	10 AUG 2015	ISSUED FOR ZONING REVIEW
1	14 MAY 2015	ISSUED FOR PPR
REV.	DATE	ISSUED

ALL MEASUREMENTS MUST BE CHECKED ON THE JOB BY THE CONTRACTOR. DRAWINGS MUST NOT BE SCALED. ALL DRAWINGS AND SPECIFICATIONS ARE THE PROPERTY OF THE ARCHITECT AND MUST BE RETURNED UPON REQUEST.

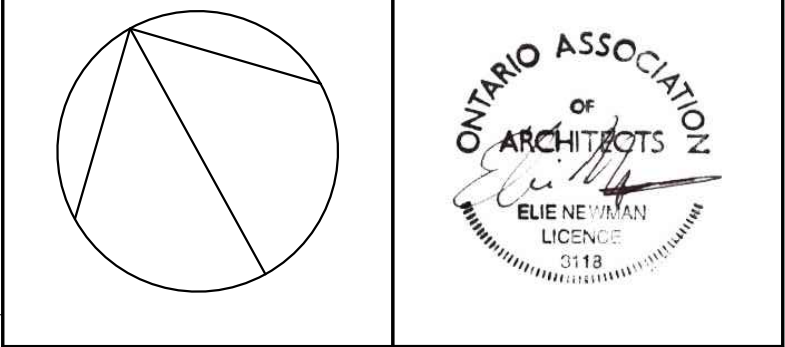

OUR LADY OF PERPETUAL HELP CHURCH RENOVATIONS & ADDITIONS

TORONTO, ONTARIO

Our Lady of Perpetual Help Parish
78 Clifton Road
Toronto, ON M4T 2G2


BOGDAN NEWMAN CARANCI INC.
Architects
Urban Design
Consultants
672 Dupont St. Suite 410
Toronto, Ontario, M6G 1Z6
Tel. 416.531.7717
Fax. 416.531.4275

Title:
**GROUND FLOOR
DETAIL PLAN**

Drawn : ZS	Scale : 1:25	Date : OCT. 2015
Project Number : 12062	Drawing Number :	
Drawing Stage: CD		A1.04

DRAWING_LOCATION

ALL MEASUREMENTS MUST BE CHECKED ON THE JOB BY THE CONTRACTOR. DRAWINGS MUST NOT BE SCALED. ALL DRAWINGS AND SPECIFICATIONS ARE THE PROPERTY OF THE ARCHITECT AND MUST BE RETURNED UPON REQUEST.

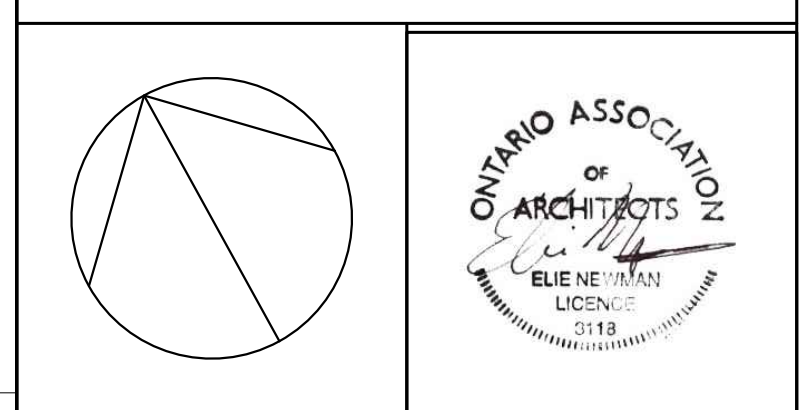

OUR LADY OF
PERPETUAL HELP CHURCH
RENOVATIONS & ADDITIONS

TORONTO, ONTARIO

Our Lady of Perpetual Help Parish
78 Clifton Road
Toronto, ON M4T 2G2

**BOGDAN
NEWMAN
CARANCI
INC.** Architects
Urban Design
Consultants

672 Dupont St. Suite 410
Toronto, Ontario, M6G1Z6

Tel. 416. 531. 7717
Fax. 416. 531. 4275

Title :
GROUND FLOOR
REFLECTED CEILING DETAIL
PLAN

Drawn : ZS	Scale : 1:25	Date : OCT. 2015
Project Number : 12062	Drawing Number :	A1.04A
Drawing Stage: CD		



ALL MEASUREMENTS MUST BE CHECKED ON THE JOB BY THE CONTRACTOR. DRAWINGS MUST NOT BE SCALED. ALL DRAWINGS AND SPECIFICATIONS ARE THE PROPERTY OF THE ARCHITECT AND MUST BE RETURNED UPON REQUEST.




TORONTO, ONTARIO

**BOGDAN
NEWMAN
CARANCI
INC.** Architects
Urban Design
Consultants

672 Dupont St. Suite 410
Toronto, Ontario, M6G1Z6


Tel. 416.531.7717
Fax. 416.531.4275

Drawn : ZS	Scale : 1:100	Date : OCT. 2015
Project Number : 12062	Drawing Number : A1.05	
Drawing Stage: CD		

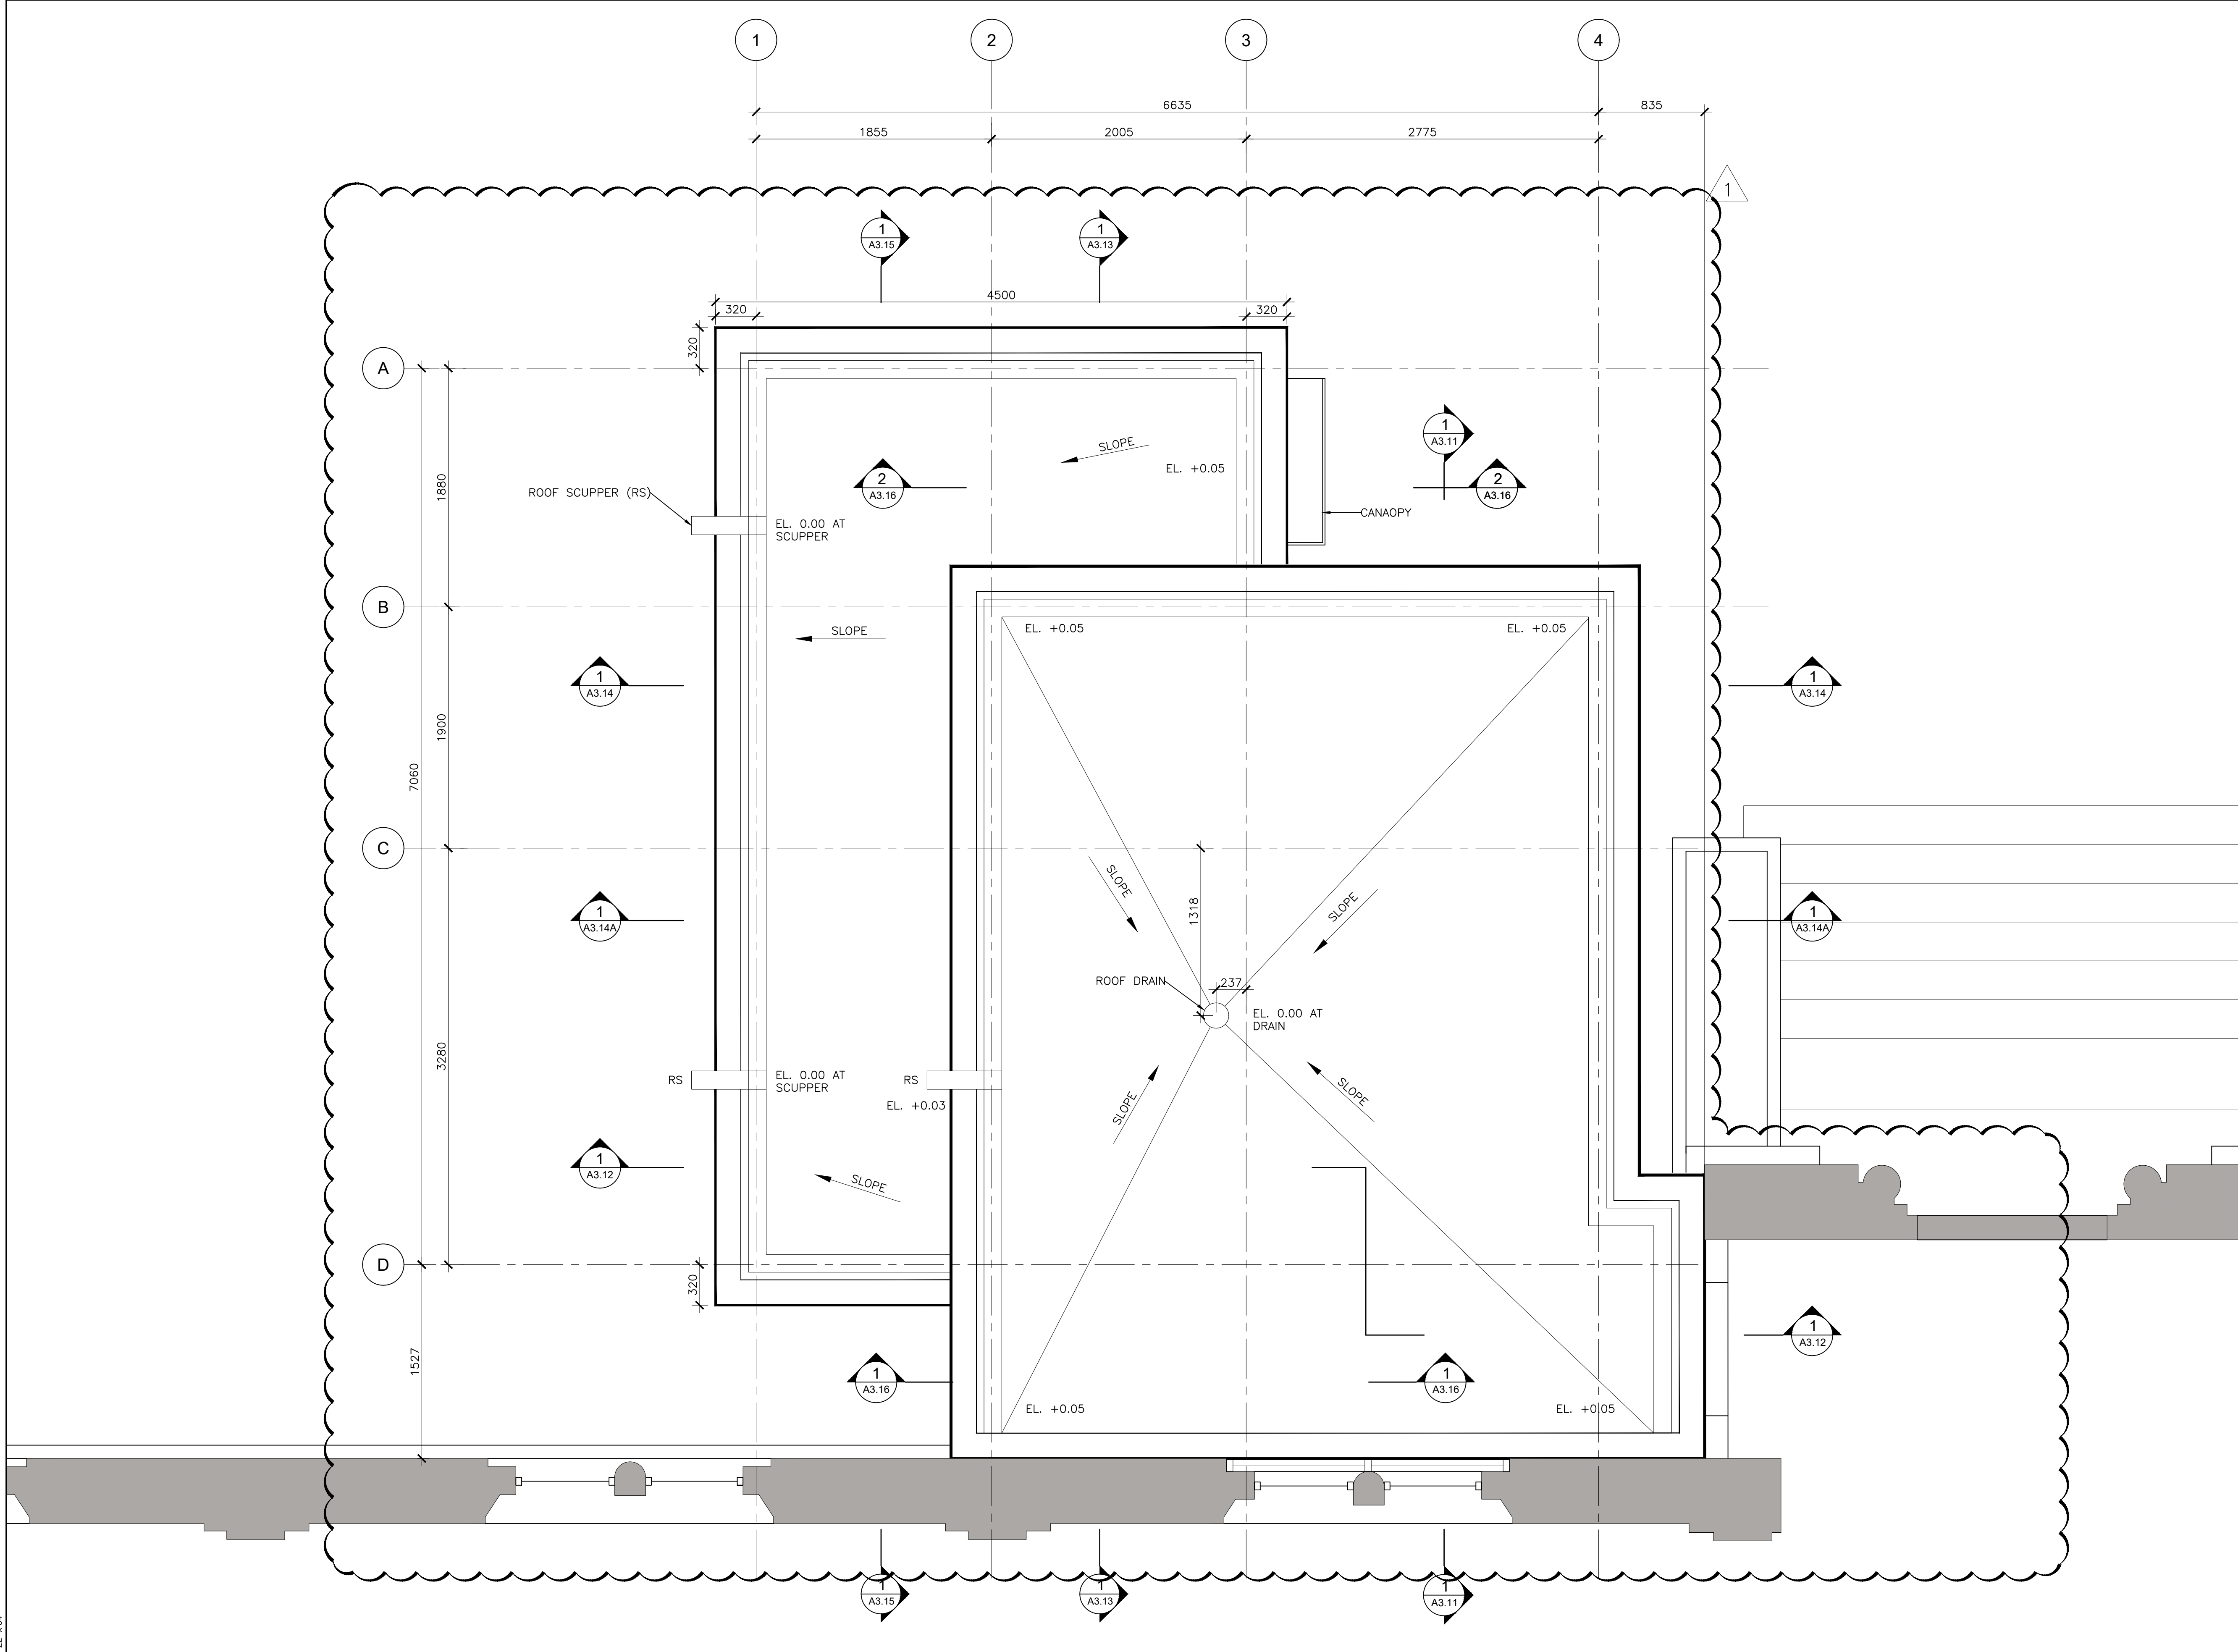

REV.	DATE	ISSUED
1	10 AUG 2015	ISSUED FOR ZONING REVIEW
2	11 SEP 2015	ISSUED FOR CM RFP
3	29 OCT 2015	ISSUED FOR BLDG PERMIT
4	4 DEC 2015	ISSUED FOR TENDER
1	28 SEP 2016	ISSUED FOR PTA-2

ALL MEASUREMENTS MUST BE CHECKED ON THE JOB BY THE CONTRACTOR. DRAWINGS MUST NOT BE SCALED. ALL DRAWINGS AND SPECIFICATIONS ARE THE PROPERTY OF THE ARCHITECT AND MUST BE RETURNED UPON REQUEST.

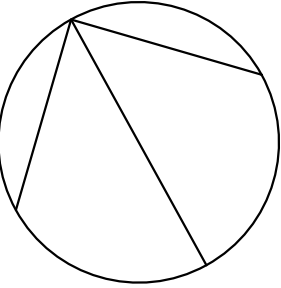

OUR LADY OF PERPETUAL HELP CHURCH RENOVATIONS & ADDITIONS

TORONTO, ONTARIO

Our Lady of Perpetual Help Parish
78 Clifton Road
Toronto, ON M4T 2G2


BOGDAN NEWMAN CARANCI INC. Architects Urban Design Consultants
672 Dupont St. Suite 410
Toronto, Ontario, M6G 1Z6
Tel. 416. 531. 7717
Fax. 416. 531. 4275

Title :
ROOF DETAIL PLAN

Drawn :	Scale :	Date :
ZS	1:25	OCT. 2015

Project Number :	Drawing Number :
12062	A1.05A

Drawing Stage:
CD

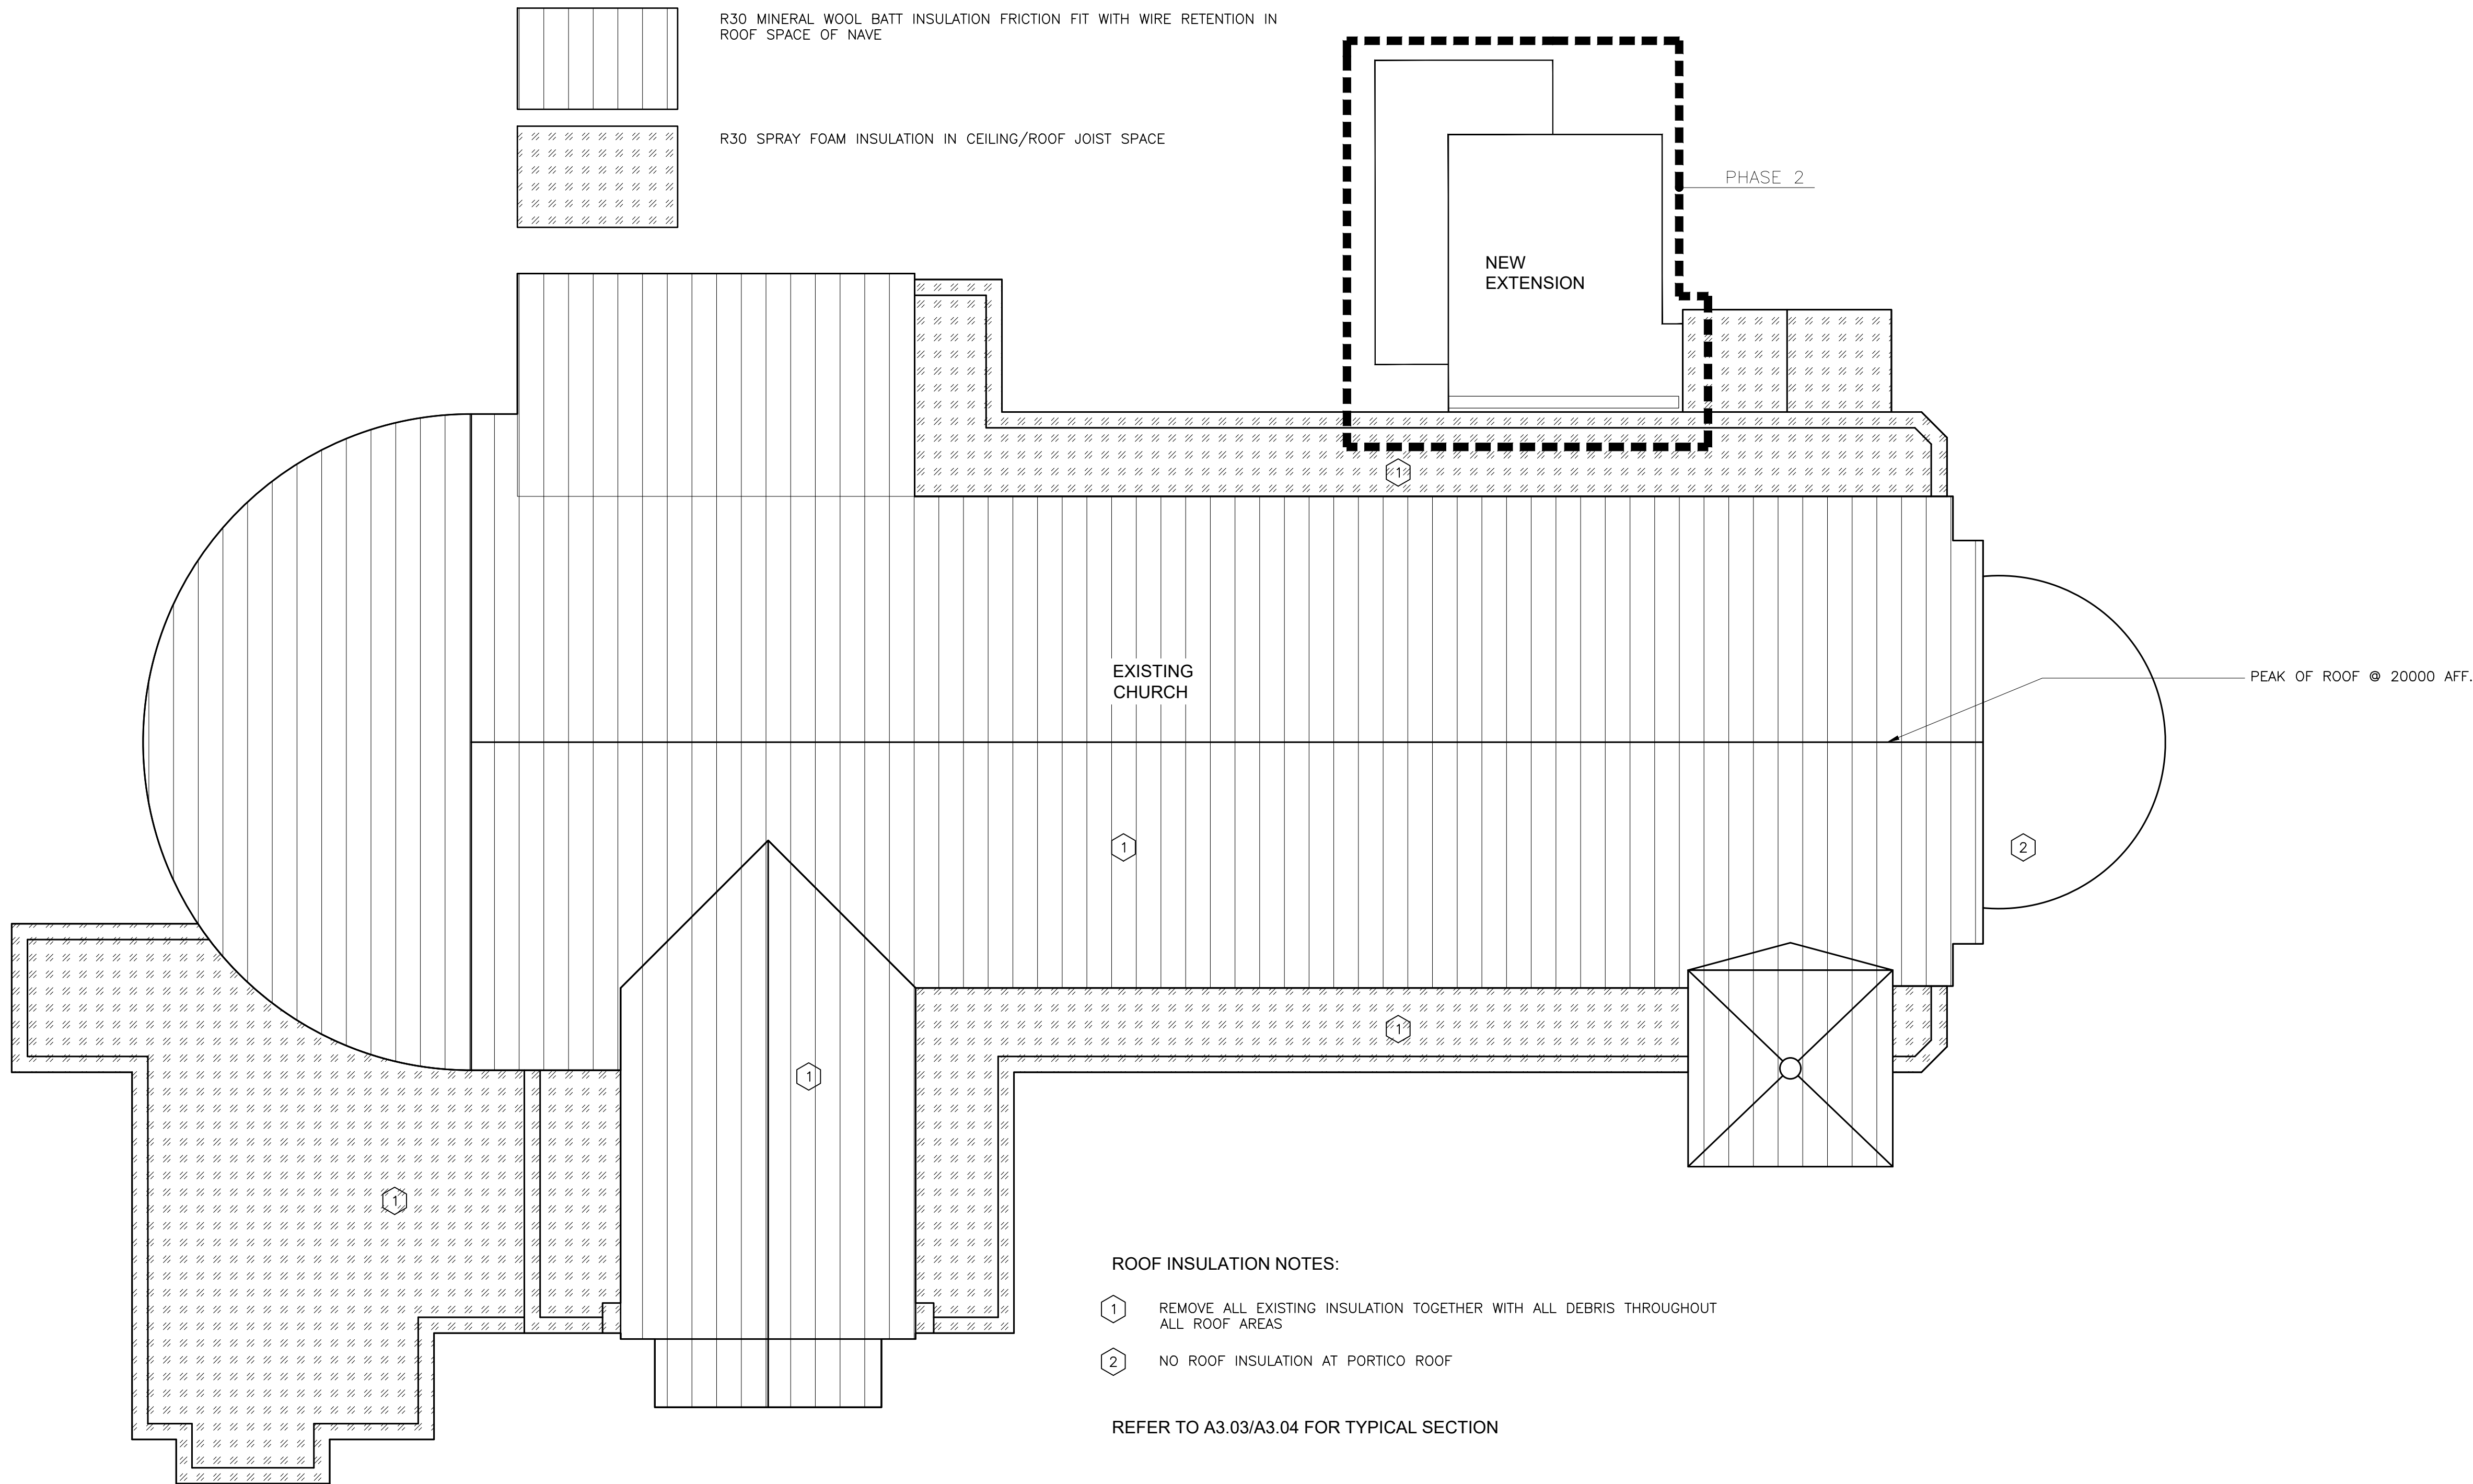

ROOF INSULATION NOTES:

- 1 REMOVE ALL EXISTING INSULATION TOGETHER WITH ALL DEBRIS THROUGHOUT ALL ROOF AREAS
- 2 NO ROOF INSULATION AT PORTICO ROOF

REFER TO A3.03/A3.04 FOR TYPICAL SECTION

R30 MINERAL WOOL BATT INSULATION FRICTION FIT WITH WIRE RETENTION IN ROOF SPACE OF NAVE

R30 SPRAY FOAM INSULATION IN CEILING/ROOF JOIST SPACE

PHASE 2


NEW
EXTENSION

EXISTING
CHURCH

PEAK OF ROOF @ 20000 AFF.

5	28 SEP 2016	ISSUED FOR PTA-2
4	4 DEC 2015	ISSUED FOR TENDER
3	29 OCT 2015	ISSUED FOR BLDG PERMIT
2	11 SEP 2015	ISSUED FOR CM RFP
1	10 AUG 2015	ISSUED FOR ZONING REVIEW
REV.	DATE	ISSUED

ALL MEASUREMENTS MUST BE CHECKED ON THE JOB BY THE CONTRACTOR. DRAWINGS MUST NOT BE SCALED. ALL DRAWINGS AND SPECIFICATIONS ARE THE PROPERTY OF THE ARCHITECT AND MUST BE RETURNED UPON REQUEST.

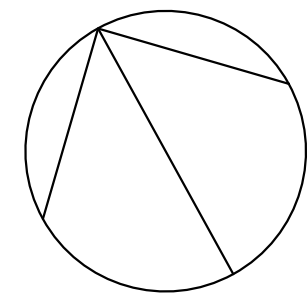

OUR LADY OF
PERPETUAL HELP CHURCH
RENOVATIONS & ADDITIONS

TORONTO, ONTARIO

Our Lady of Perpetual Help Parish
78 Clifton Road
Toronto, ON M4T 2G2


**BOGDAN
NEWMAN
CARANCI
INC.** Architects
Urban Design
Consultants

672 Dupont St. Suite 410
Toronto, Ontario, M6G1Z6

Tel. 416 . 531 . 7717
Fax. 416 . 531 . 4275

Title :
ROOF INSULATION
PLAN

Drawn : ZS	Scale : 1:100	Date : OCT. 2015
Project Number : 12062	Drawing Number : A1.06	
Drawing Stage: CD		

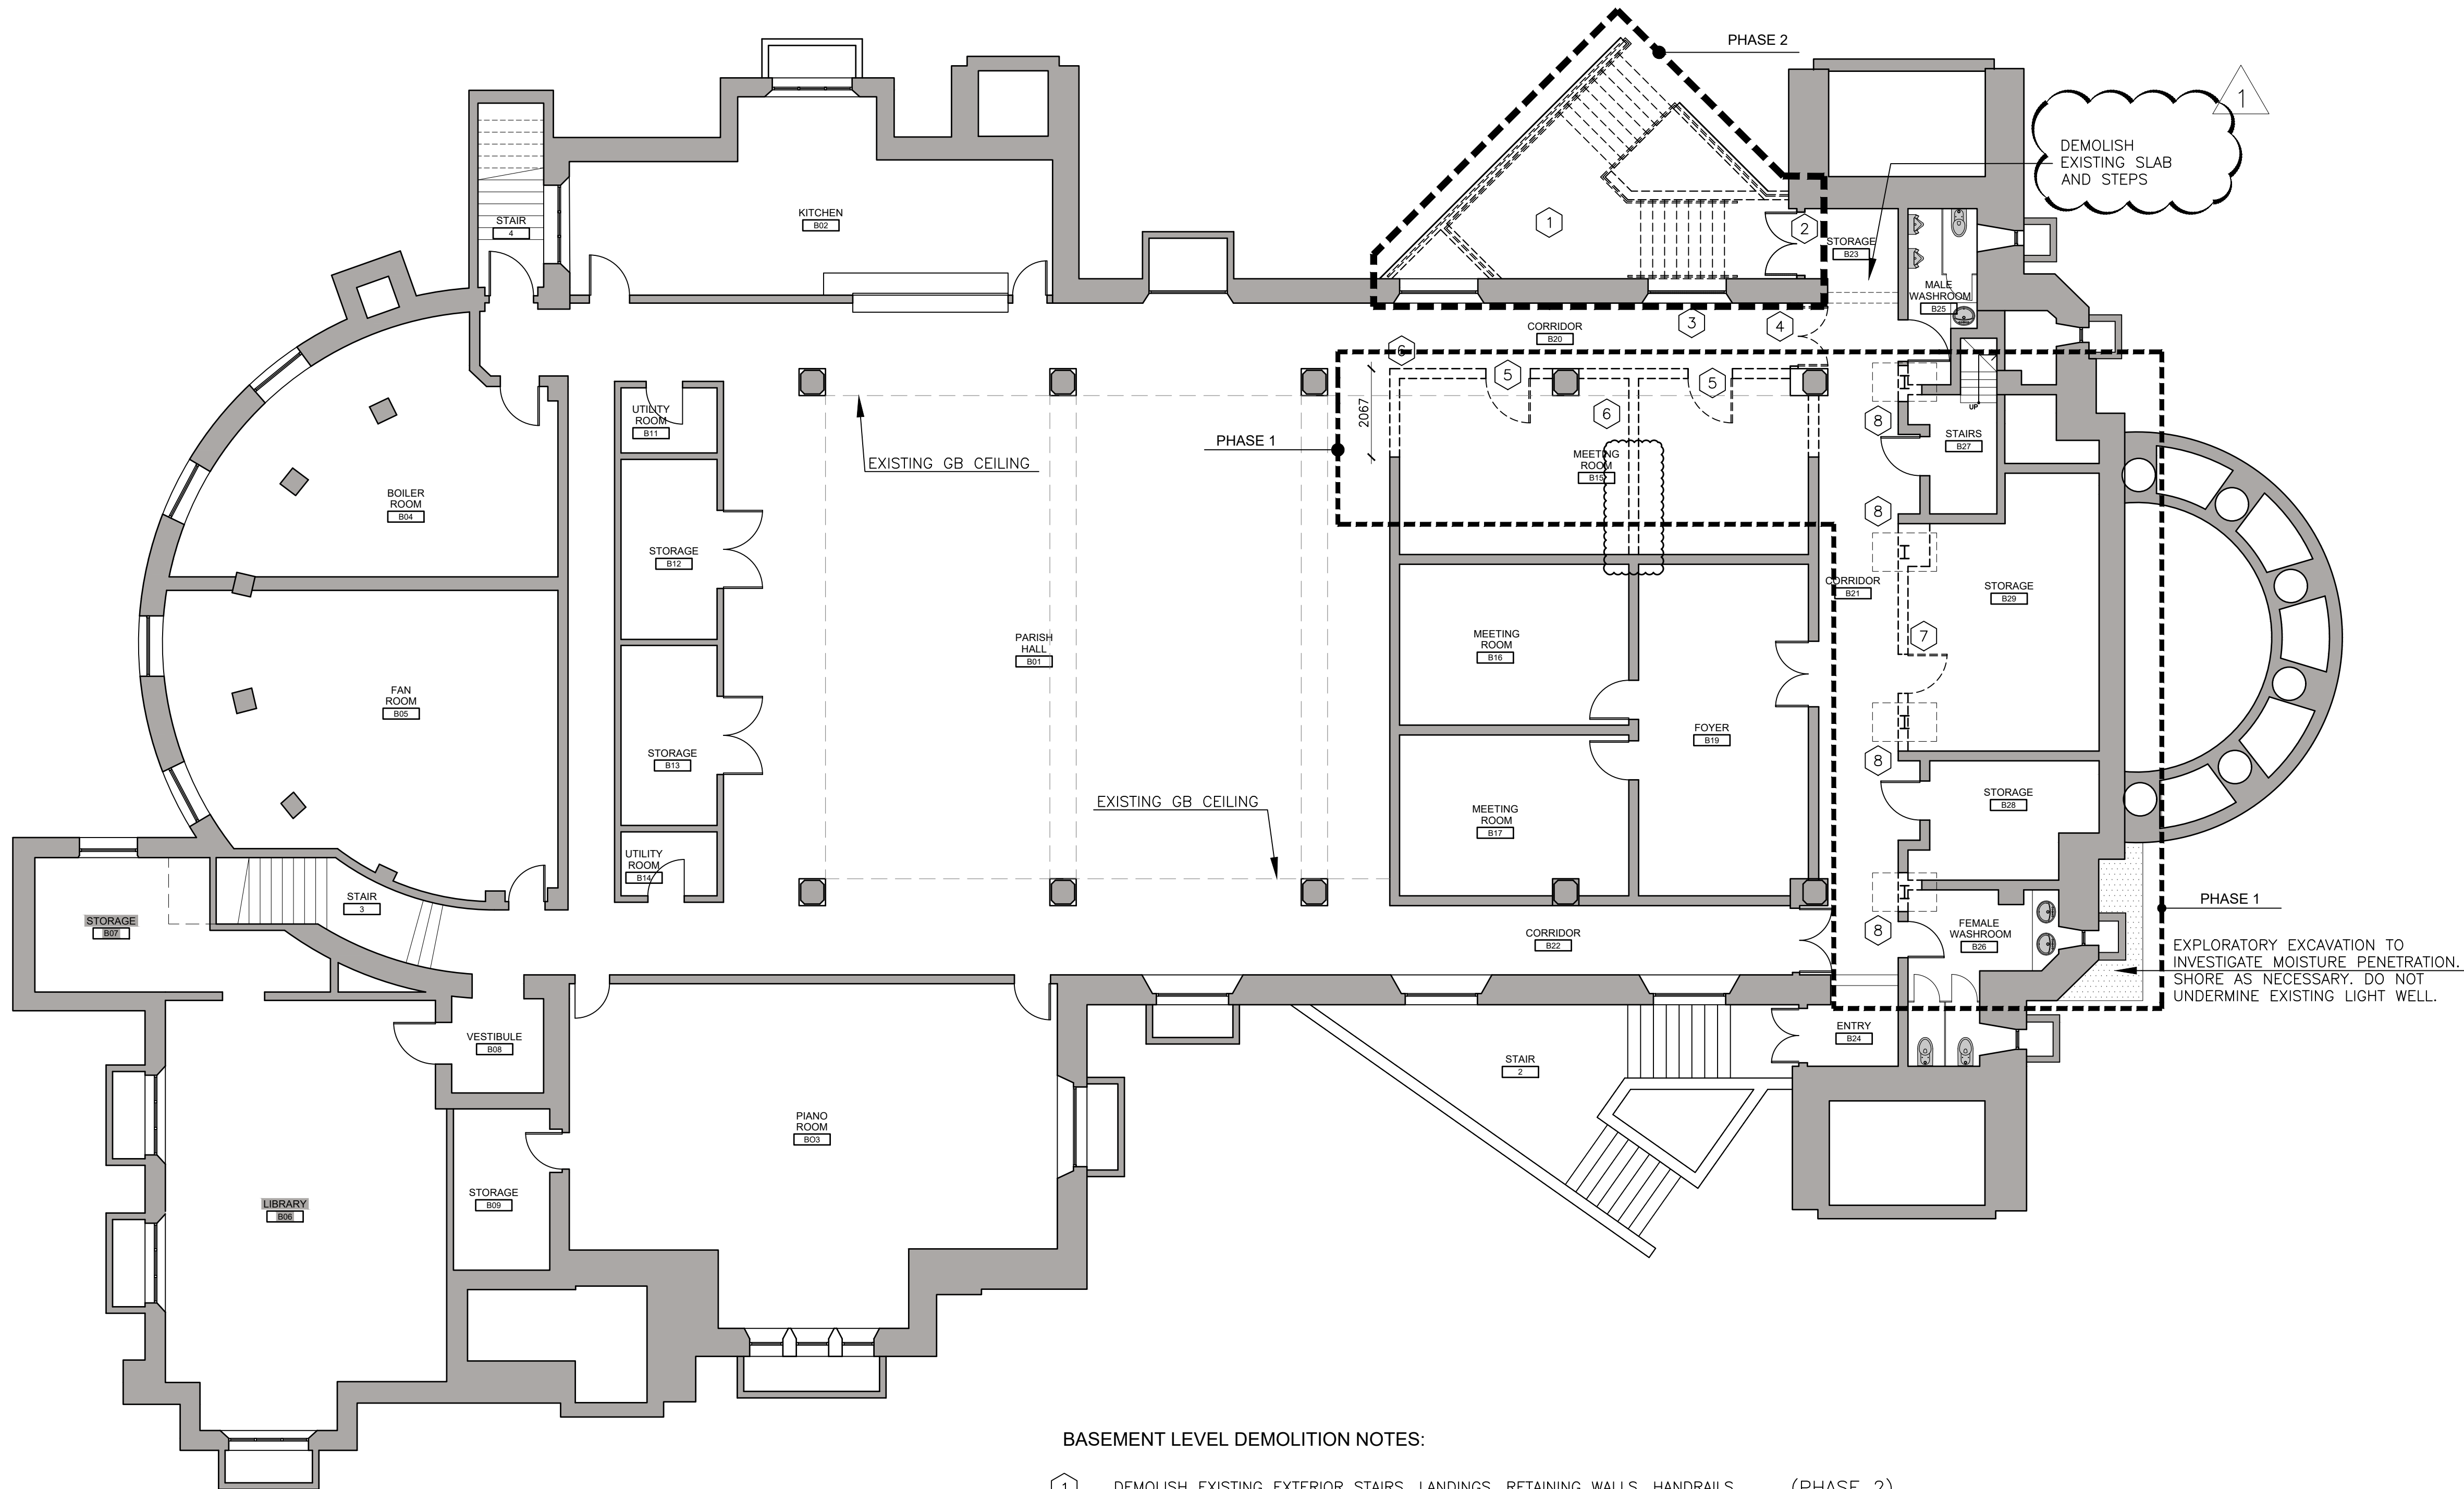


BASEMENT LEVEL DEMOLITION NOTES:

- | | | |
|---|---|-----------|
| 1 | DEMOLISH EXISTING EXTERIOR STAIRS, LANDINGS, RETAINING WALLS, HANDRAILS, GUARDRAILS, SLABS, DRAINS ETC. | (PHASE 2) |
| 2 | DEMOLISH EXISTING DOORS, DOOR FRAMES, DOOR ANCHORS, THRESHOLD AND TRIM. | (PHASE 2) |
| 3 | REMOVE EXISTING WINDOW, WINDOW BARS AND WALL BENEATH WINDOW. | (PHASE 2) |
| 4 | EXISTING DOUBLE DOORS TO BE REMOVED WITH FRAME AND ANCHORS. | (PHASE 1) |
| 5 | REMOVE EXISTING DOORS AND DOOR FRAMES AND SAVE FOR RE-USE BY OWNER. | (PHASE 1) |
| 6 | DEMOLISH EXISTING METAL STUD AND GYPSUM WALLBOARD PARTITION. | (PHASE 1) |
| 7 | REMOVE EXISTING DOOR, DOOR FRAME AND TRIM AND ADJACENT METAL STUD AND GYPSUM WALLBOARD PARTITION. | (PHASE 1) |
| 8 | DEMOLISH EXISTING MASONRY WALL AND CONC. FLOOR SLAB FOR PLACEMENT OF NEW FOOTING AND STEEL COLUMN. SAW CUT TERRAZZO AND CONC. SLAB. | (PHASE 1) |

- PHASE 1 AND PHASE 2 PORTIONS OF WORK RELATE TO PROPOSED CONSTRUCTION SEQUENCE

1	28 SEP 2016	ISSUED FOR PTA-2
5	4 DEC 2015	ISSUED FOR TENDER
4	29 OCT 2015	ISSUED FOR BLDG PERMIT
3	11 SEP 2015	ISSUED FOR CM RFP
2	10 AUG 2015	ISSUED FOR ZONING REVIEW
1	14 MAY 2015	ISSUED FOR PPR
REV.	DATE	ISSUED

ALL MEASUREMENTS MUST BE CHECKED ON THE JOB BY THE CONTRACTOR. DRAWINGS MUST NOT BE SCALED. ALL DRAWINGS AND SPECIFICATIONS ARE THE PROPERTY OF THE ARCHITECT AND MUST BE RETURNED UPON REQUEST.

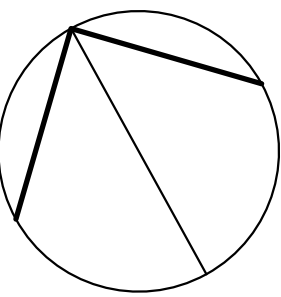

OUR LADY OF PERPETUAL HELP CHURCH
RENOVATIONS & ADDITIONS

TORONTO, ONTARIO

Our Lady of Perpetual Help Parish
78 Clifton Road
Toronto, ON M4T 2G2

**BOGDAN
NEWMAN
CARANCI
INC.**
Architects
Urban Design
Consultants


672 Dupont St. Suite 410
Toronto, Ontario, M6G 1Z6

Tel. 416 . 531 . 7717
Fax. 416 . 531 . 4275

Title :

DEMOLITION BASEMENT
LEVEL PLAN

Drawn : ZS	Scale : 1:100	Date : OCT. 2015
Project Number : 12062	Drawing Number :	
Drawing Stage: CD		A1.41

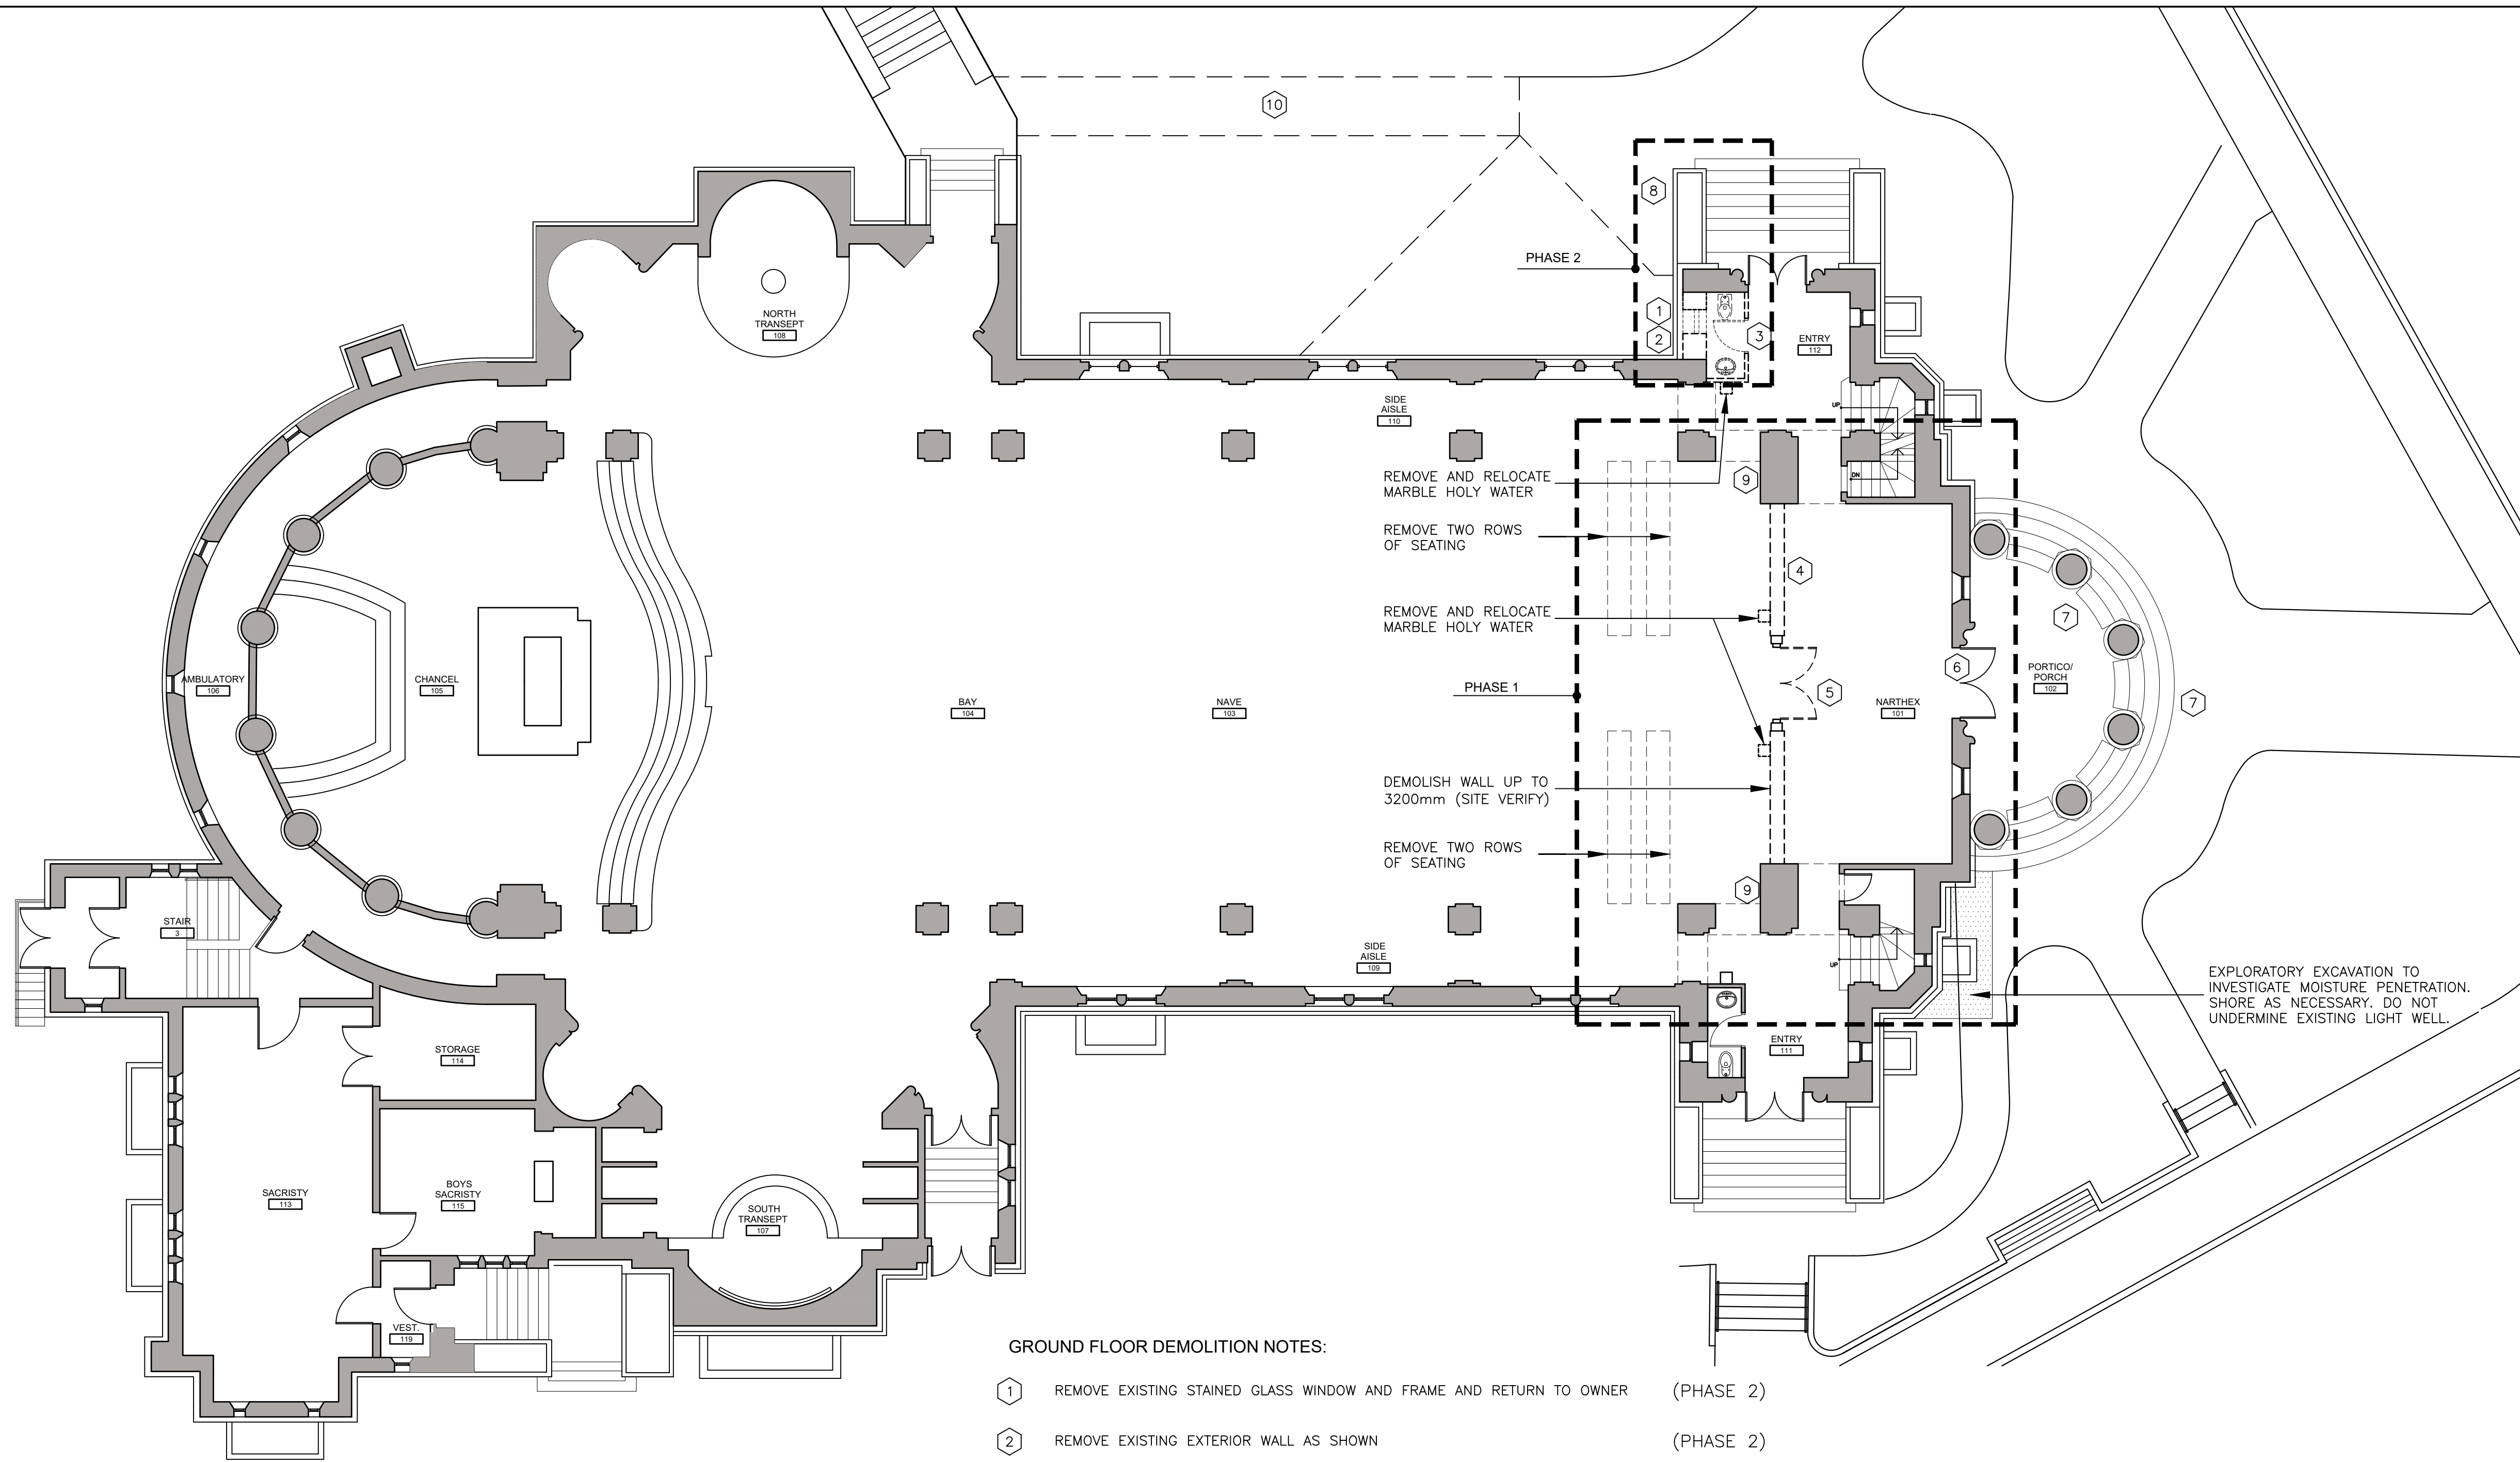


GROUND FLOOR DEMOLITION NOTES:

- | | | |
|----|--|-----------|
| 1 | REMOVE EXISTING STAINED GLASS WINDOW AND FRAME AND RETURN TO OWNER | (PHASE 2) |
| 2 | REMOVE EXISTING EXTERIOR WALL AS SHOWN | (PHASE 2) |
| 3 | DEMOLISH EXISTING WATER CLOSET AND SINK AND ALL PIPING ABOVE THE FLOOR AND REMOVE WASHROOM DOOR AND METAL STUD WALLS. REFER TO MECHANICAL DRAWINGS. | (PHASE 2) |
| 4 | EXISTING NARTHEX WALL TO BE REMOVED THROUGHOUT. THIS IS STRUCTURAL WALL. PROVIDE TEMPORARY SORING FOR GALLERY AS REQUIRED. REFER TO STRUCTURAL DRAWINGS. | (PHASE 1) |
| 5 | DEMOLISH EXISTING NARTHEX DOORS AND FRAMES ETC. | (PHASE 1) |
| 6 | REMOVE EXISTING PORTICO DOORS AND RETAIN FOR RESTORATION AND MODIFICATION BY OWNER | (PHASE 1) |
| 7 | REMOVE ALL EXISTING STONEMWORK ON PORTICO SLAB, STAIRS AND AT PORTICO COLUMNS AND RETAIN FOR RE-USE. DISCARD DAMAGED STONE | (PHASE 1) |
| 8 | REMOVE ALL EXISTING STONEMWORK ON BOTH SIDES OF EXISTING ENTRANCE AND RETAIN FOR RE-INSTATEMENT. RE-INSTALL AFTER COMPLETION OF NEW VESTIBULE. | (PHASE 2) |
| 9 | TEMPORARILY DEMOLISH EXISTING PLASTER COLUMN TO REMOVE EXISTING CONCRETE BLOCK WALL AND TO PLACE NEW STEEL COLUMN. | (PHASE 1) |
| 10 | DEMOLITION OF EXISTING RAMP. | (PHASE 2) |

- PHASE 1 AND PHASE 2 PORTIONS OF WORK RELATE TO PROPOSED CONSTRUCTION SEQUENCE

5	26 SEP 2016	ISSUED FOR PTA-2
4	4 DEC 2015	ISSUED FOR TENDER
3	29 OCT 2015	ISSUED FOR BLDG PERMIT
2	11 SEP 2015	ISSUED FOR CM RFP
1	10 AUG 2015	ISSUED FOR ZONING REVIEW
REV.	DATE	ISSUED

ALL MEASUREMENTS MUST BE CHECKED ON THE JOB BY THE CONTRACTOR. DRAWINGS MUST NOT BE SCALED. ALL DRAWINGS AND SPECIFICATIONS ARE THE PROPERTY OF THE ARCHITECT AND MUST BE RETURNED UPON REQUEST.

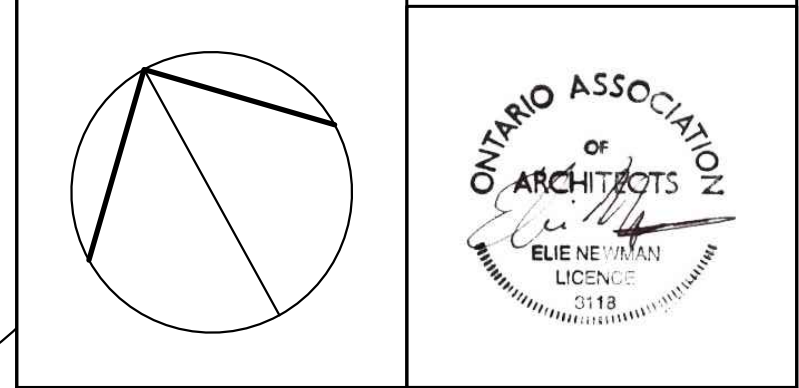

OUR LADY OF PERPETUAL HELP CHURCH RENOVATIONS & ADDITIONS


TORONTO, ONTARIO

Our Lady of Perpetual Help Parish
78 Clifton Road
Toronto, ON M4T 2G2


BOGDAN NEWMAN CARANCI INC. Architects Urban Design Consultants	672 Dupont St. Suite 410 Toronto, Ontario, M6G1Z6
	Tel. 416.531.7717 Fax. 416.531.4275

Title :
DEMOLITION GROUND FLOOR PLAN


Drawn : ZS	Scale : 1:100	Date : OCT. 2015
Project Number : 12062	Drawing Number :	A1.42
Drawing Stage: CD		

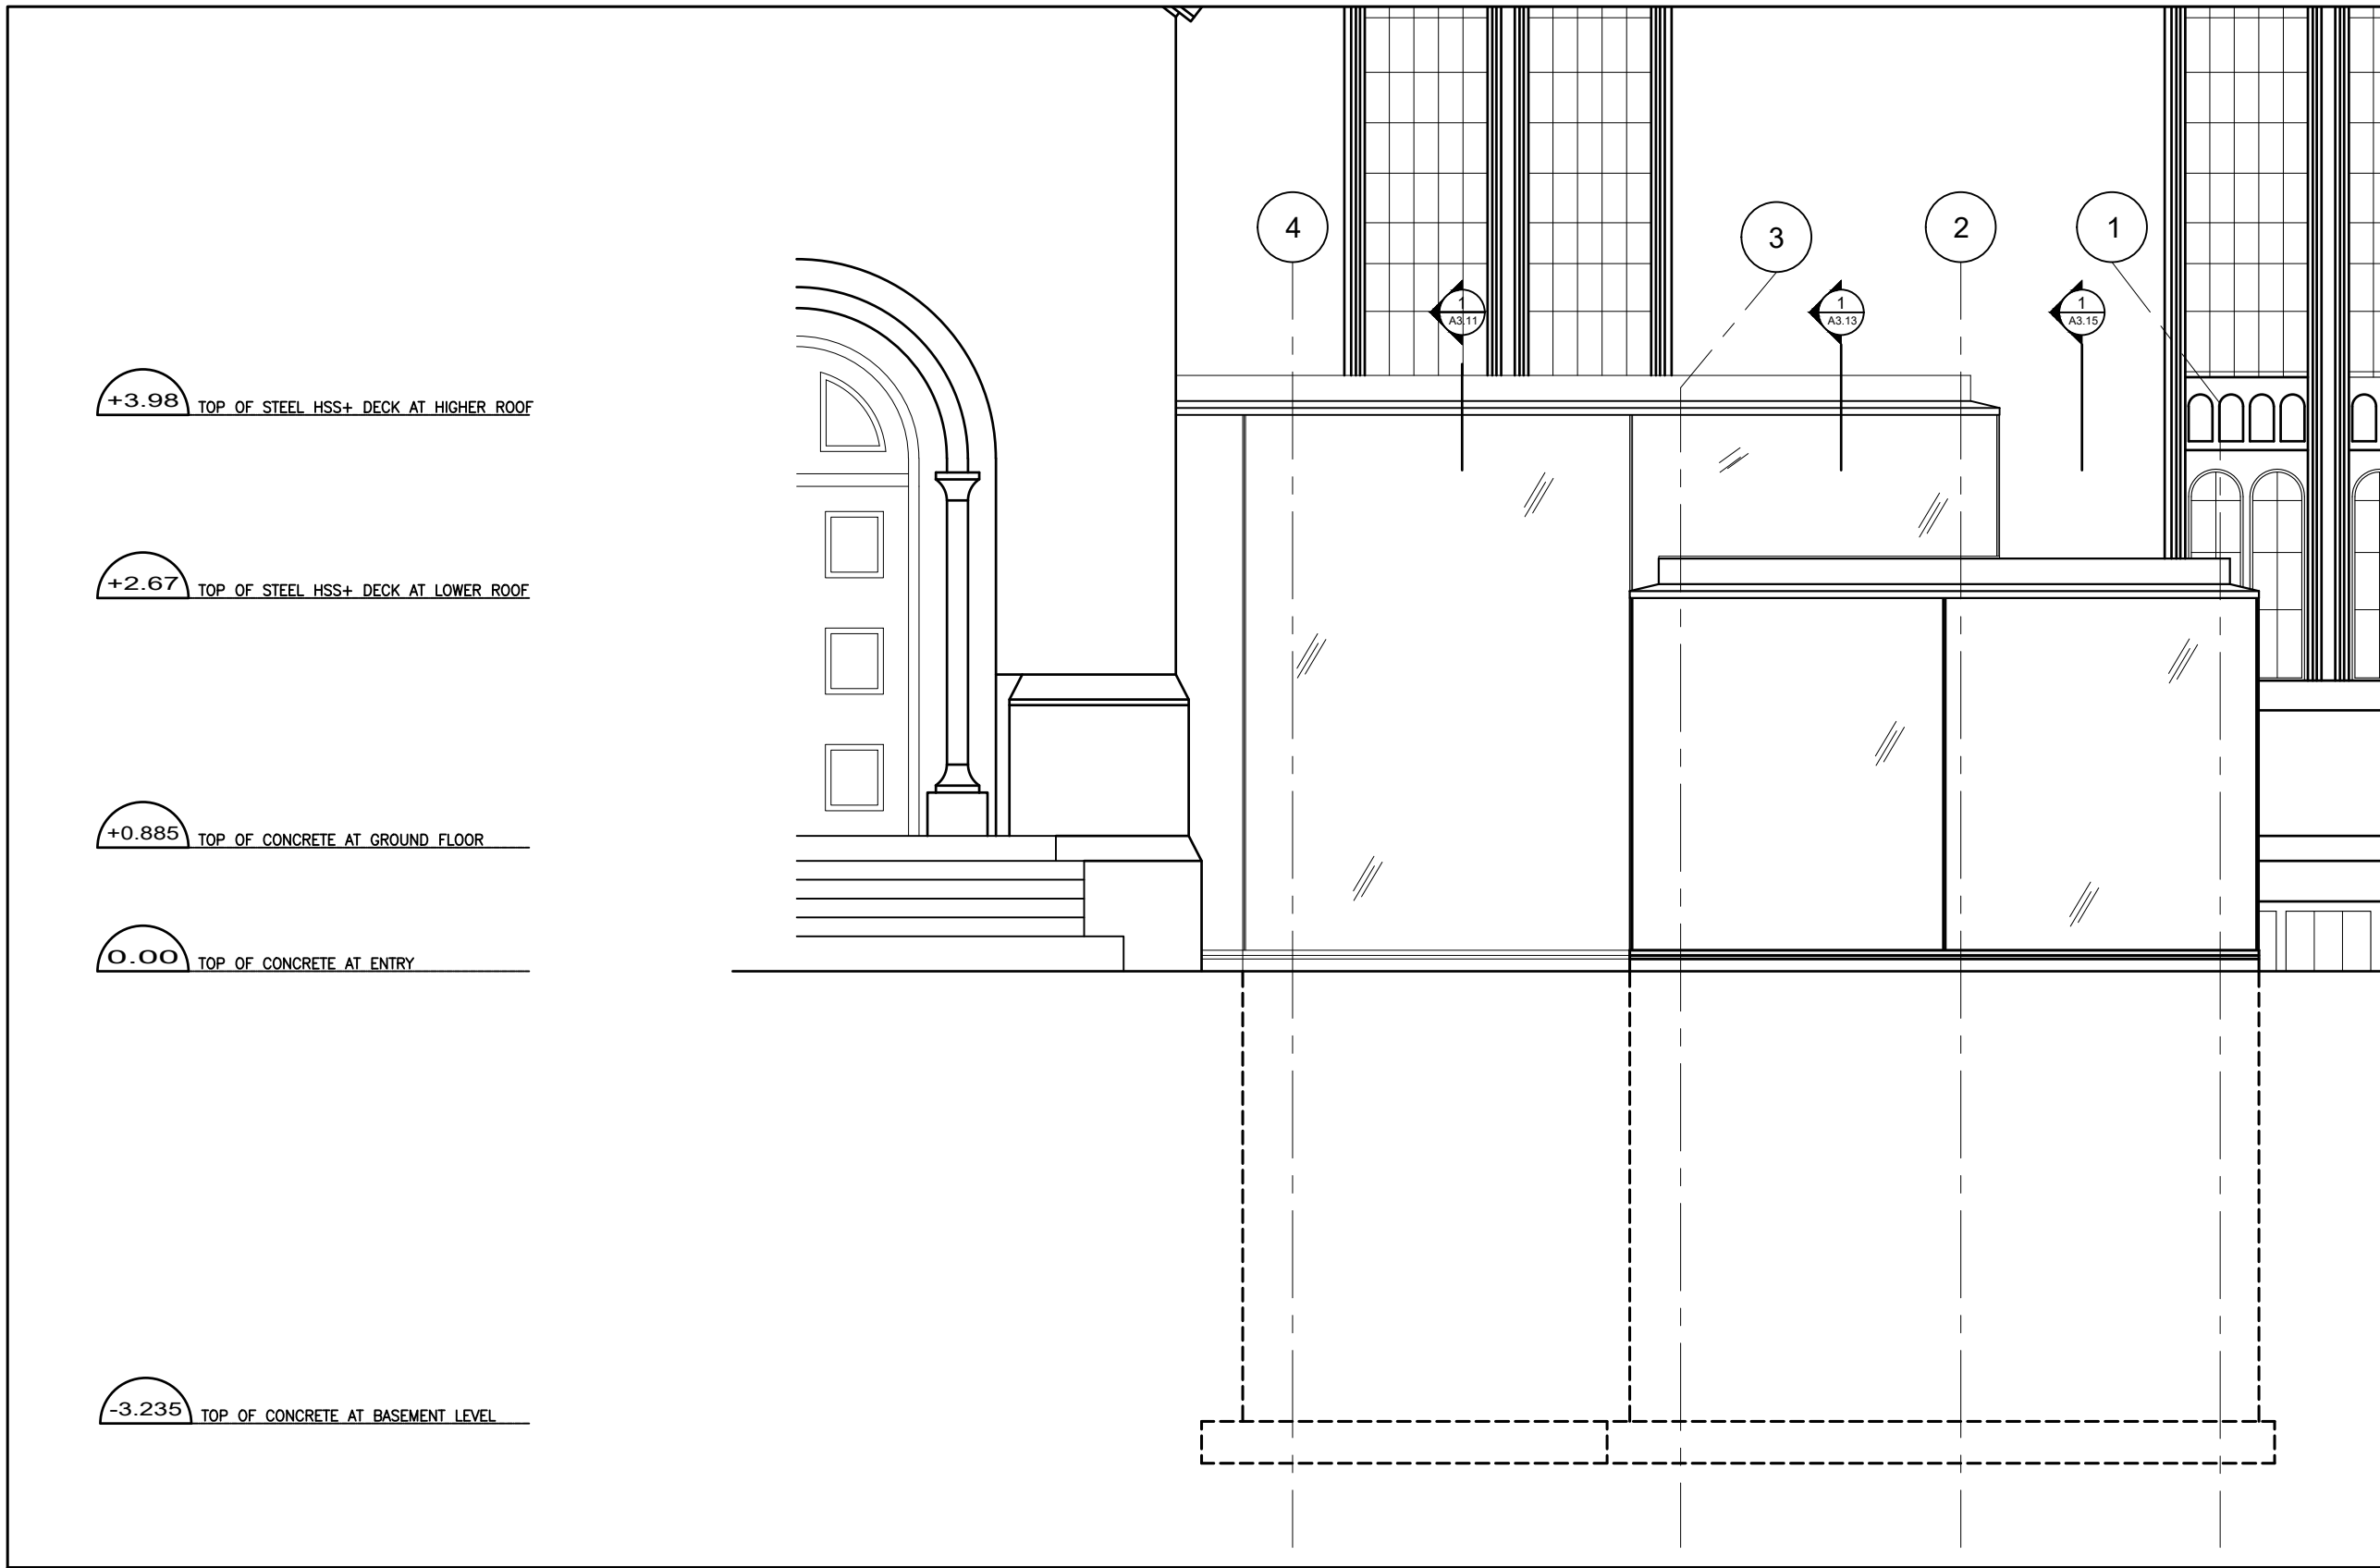

3 NORTH ELEVATION
SCALE - 1:50

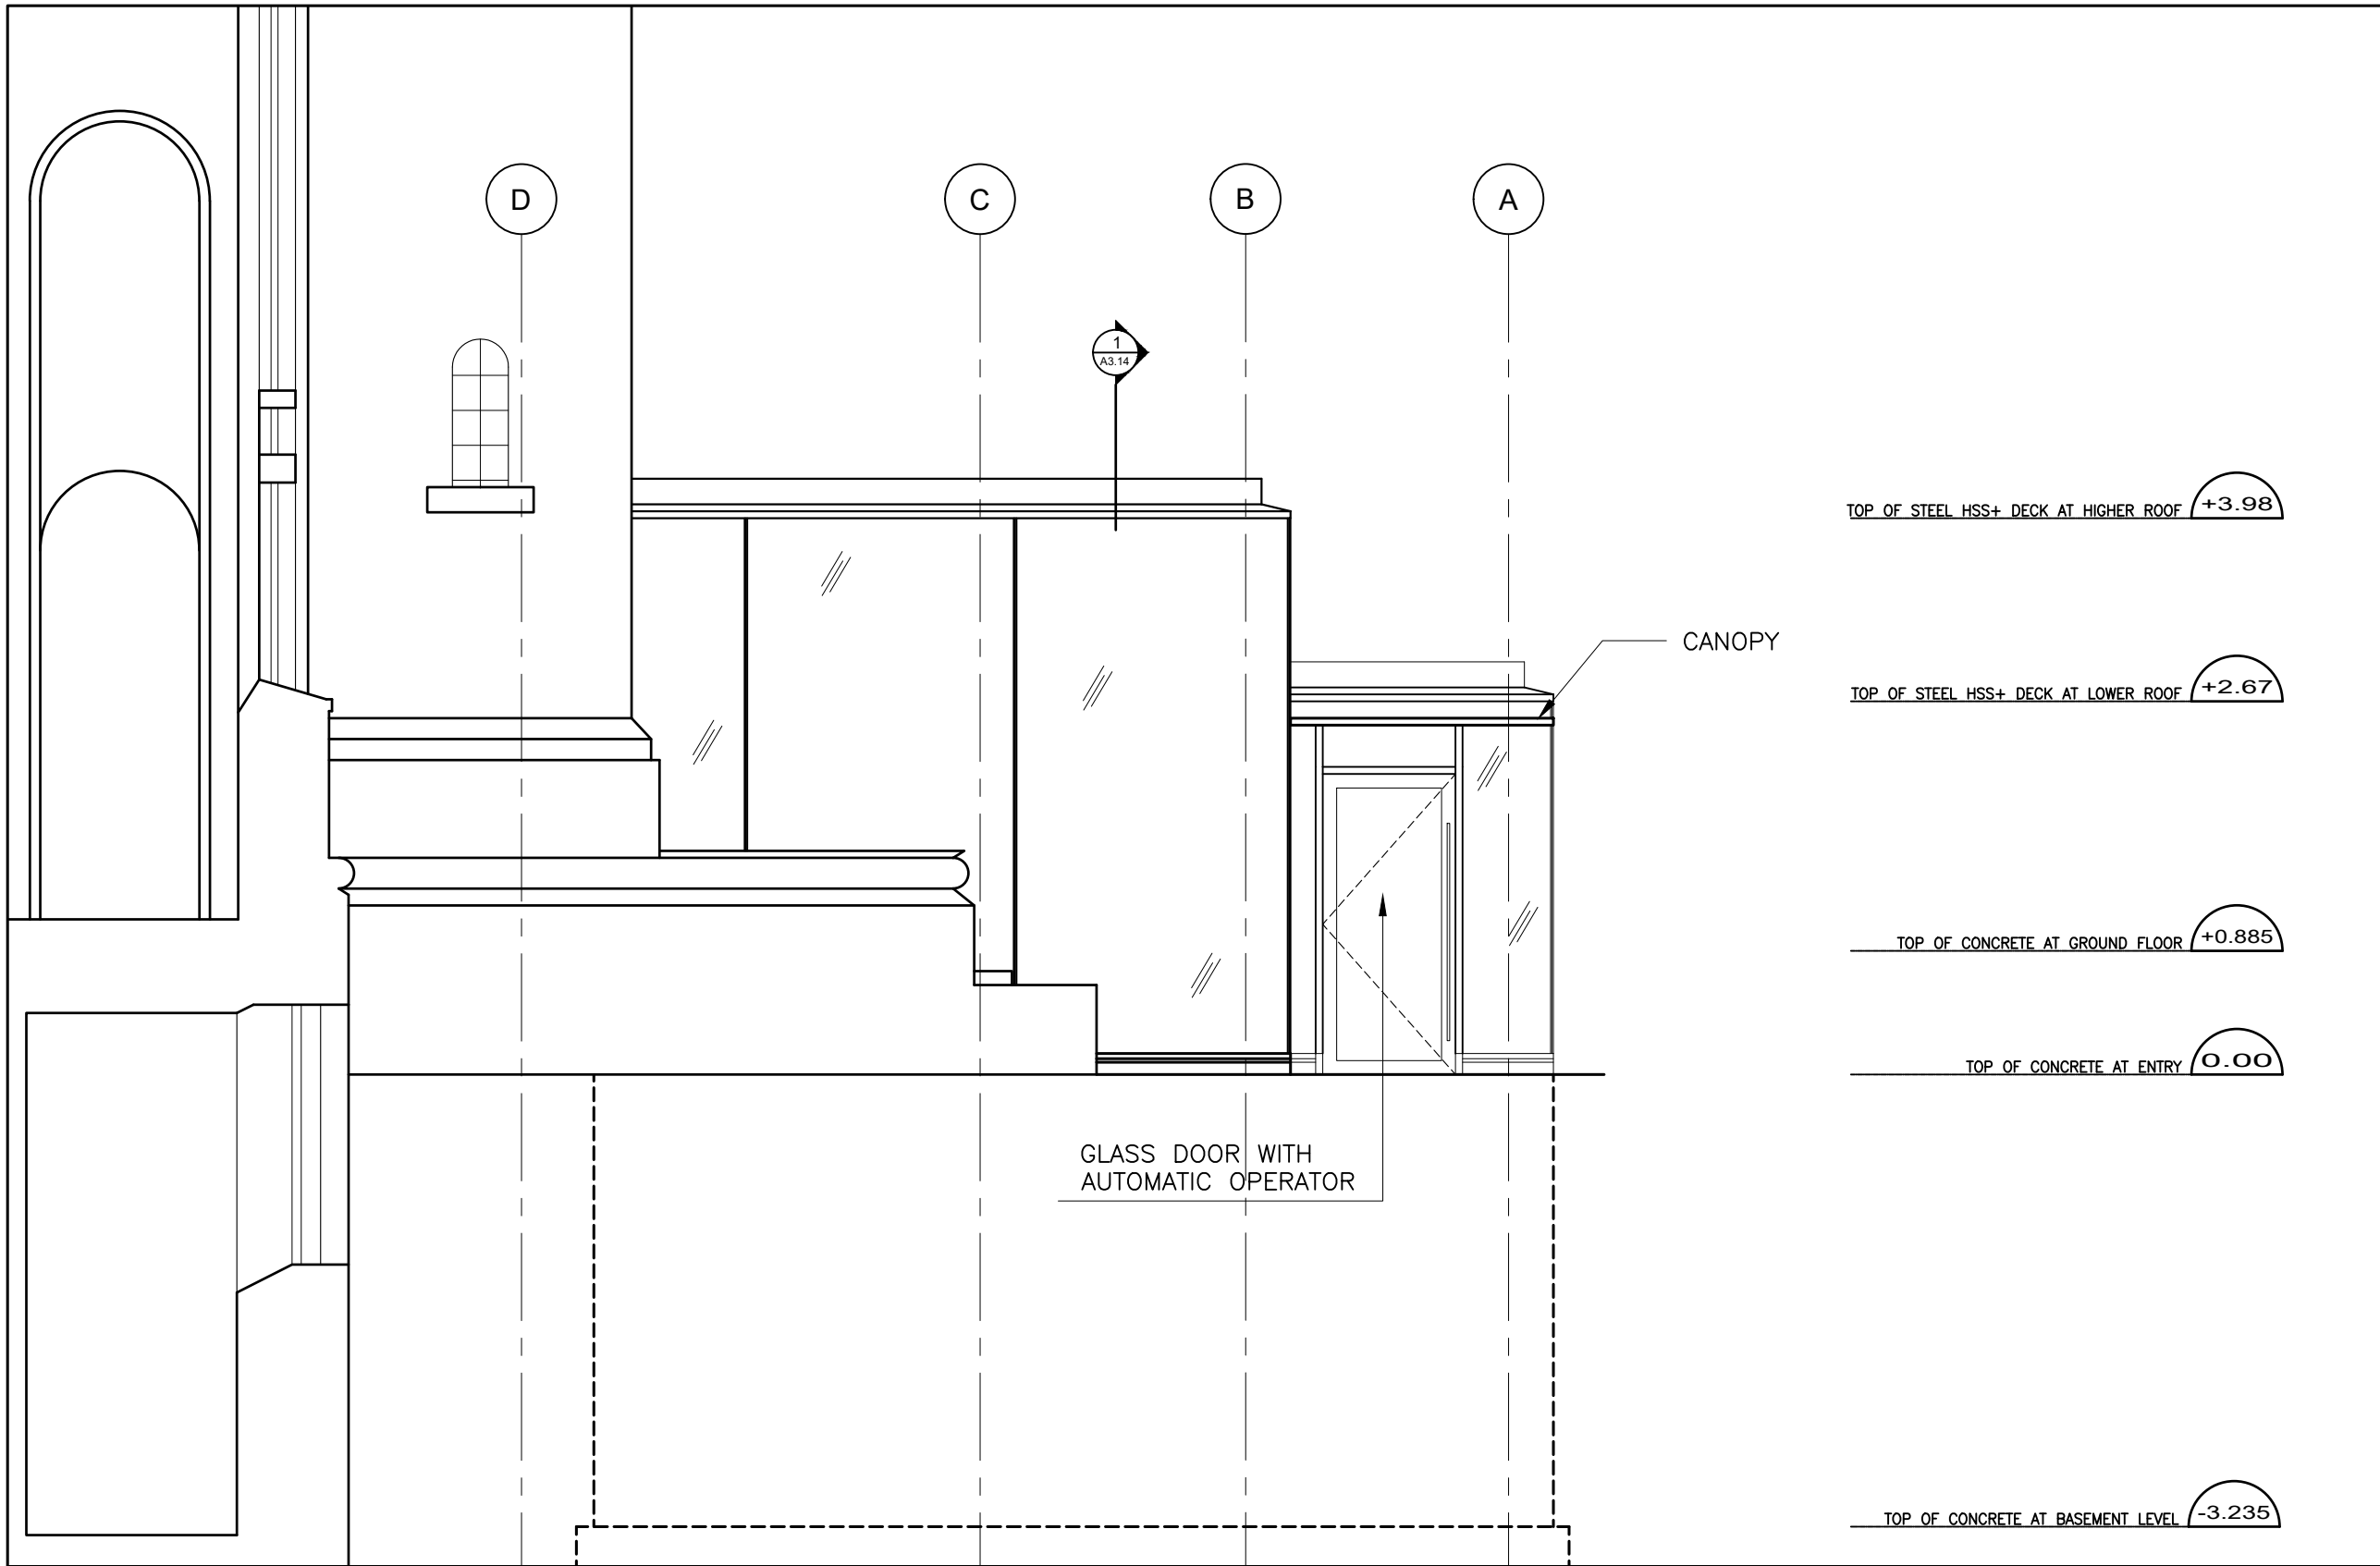

1 EAST ELEVATION
SCALE - 1:50

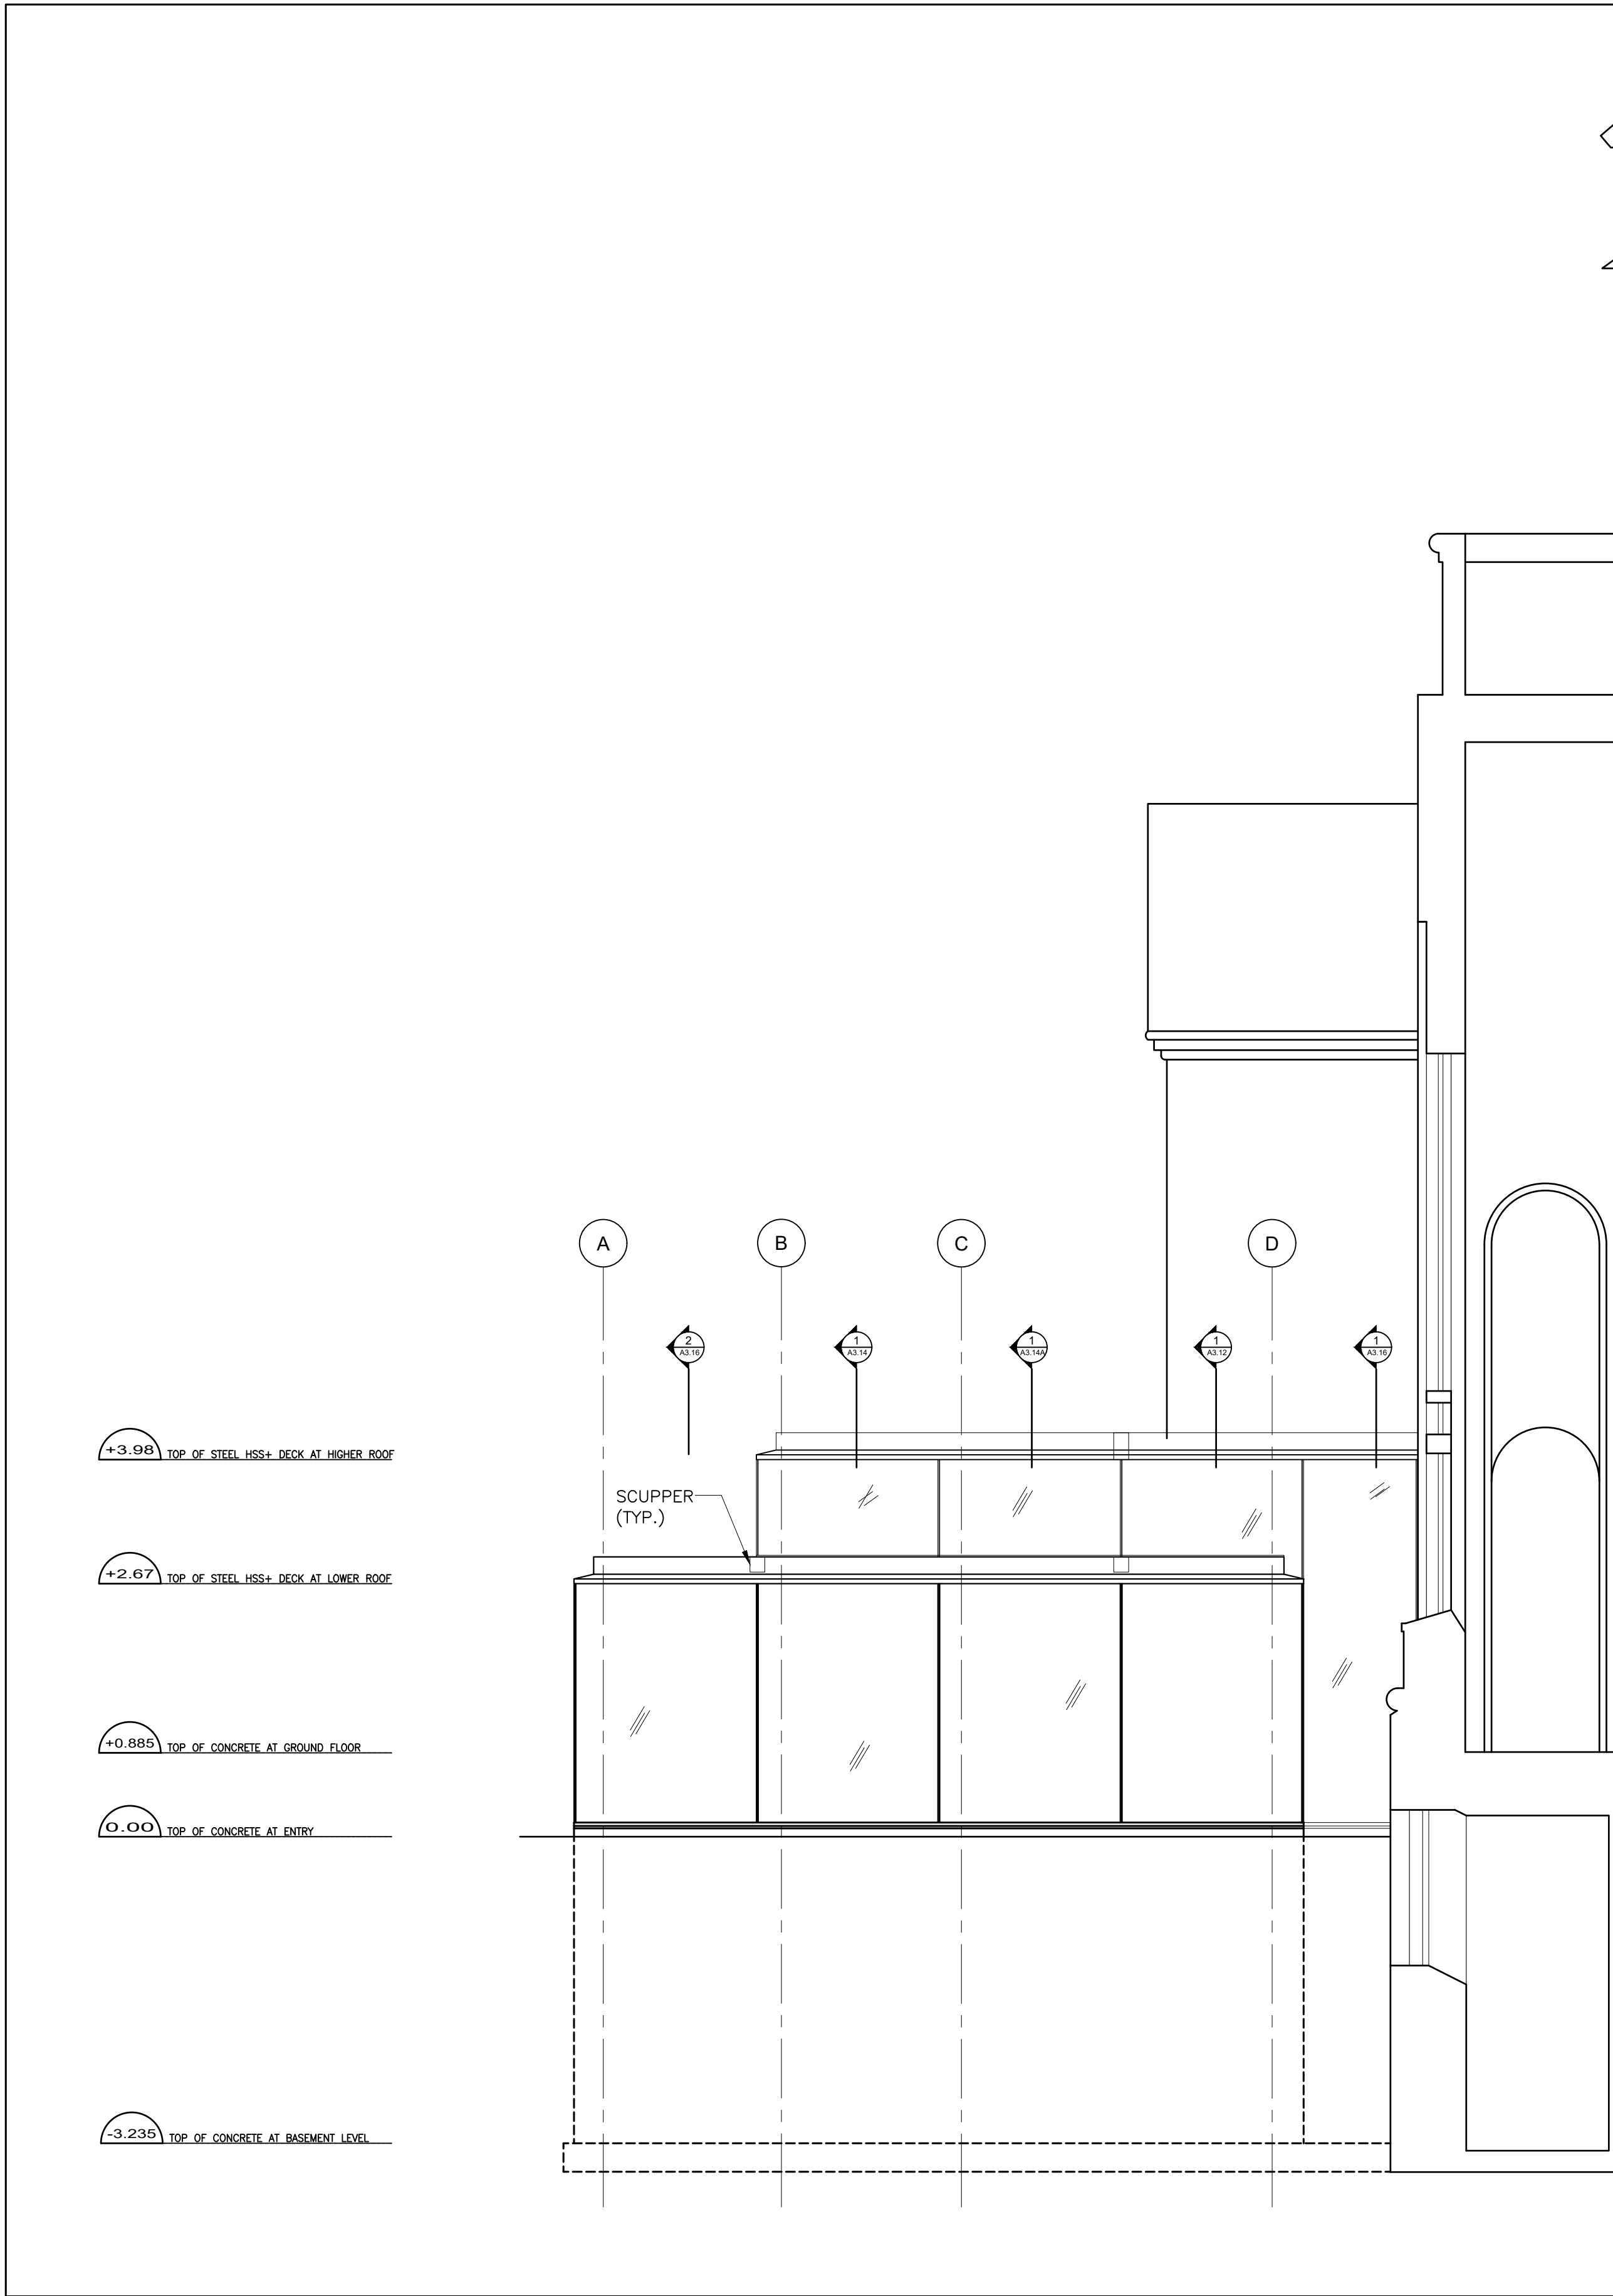

2 WEST ELEVATION
SCALE - 1:50

REV.	DATE	ISSUED
6	28 SEP 2016	ISSUED FOR PTA-2
5	4 DEC 2015	ISSUED FOR TENDER
4	29 OCT 2015	ISSUED FOR BLDG PERMIT
3	11 SEP 2015	ISSUED FOR CM RFP
2	10 AUG 2015	ISSUED FOR ZONING REVIEW
1	14 MAY 2015	ISSUED FOR PPR

ALL MEASUREMENTS MUST BE CHECKED ON THE JOB BY THE CONTRACTOR. DRAWINGS MUST NOT BE SCALED. ALL DRAWINGS AND SPECIFICATIONS ARE THE PROPERTY OF THE ARCHITECT AND MUST BE RETURNED UPON REQUEST.



OUR LADY OF PERPETUAL HELP CHURCH RENOVATIONS & ADDITIONS



TORONTO, ONTARIO

Our Lady of Perpetual Help Parish
78 Clifton Road
Toronto, ON M4T 2G2

**BOGDAN
NEWMAN
CARANCI
INC.** Architects
Urban Design
Consultants
672 Dupont St. Suite 410
Toronto, Ontario, M6G 1Z6
Tel. 416. 531. 7717
Fax. 416. 531. 4275

Title :
ELEVATIONS

Drawn : HH	Scale : 1:50	Date : 0JULY, 2016
Project Number : 12062	Drawing Number : A2.01	
Drawing Stage: CD		

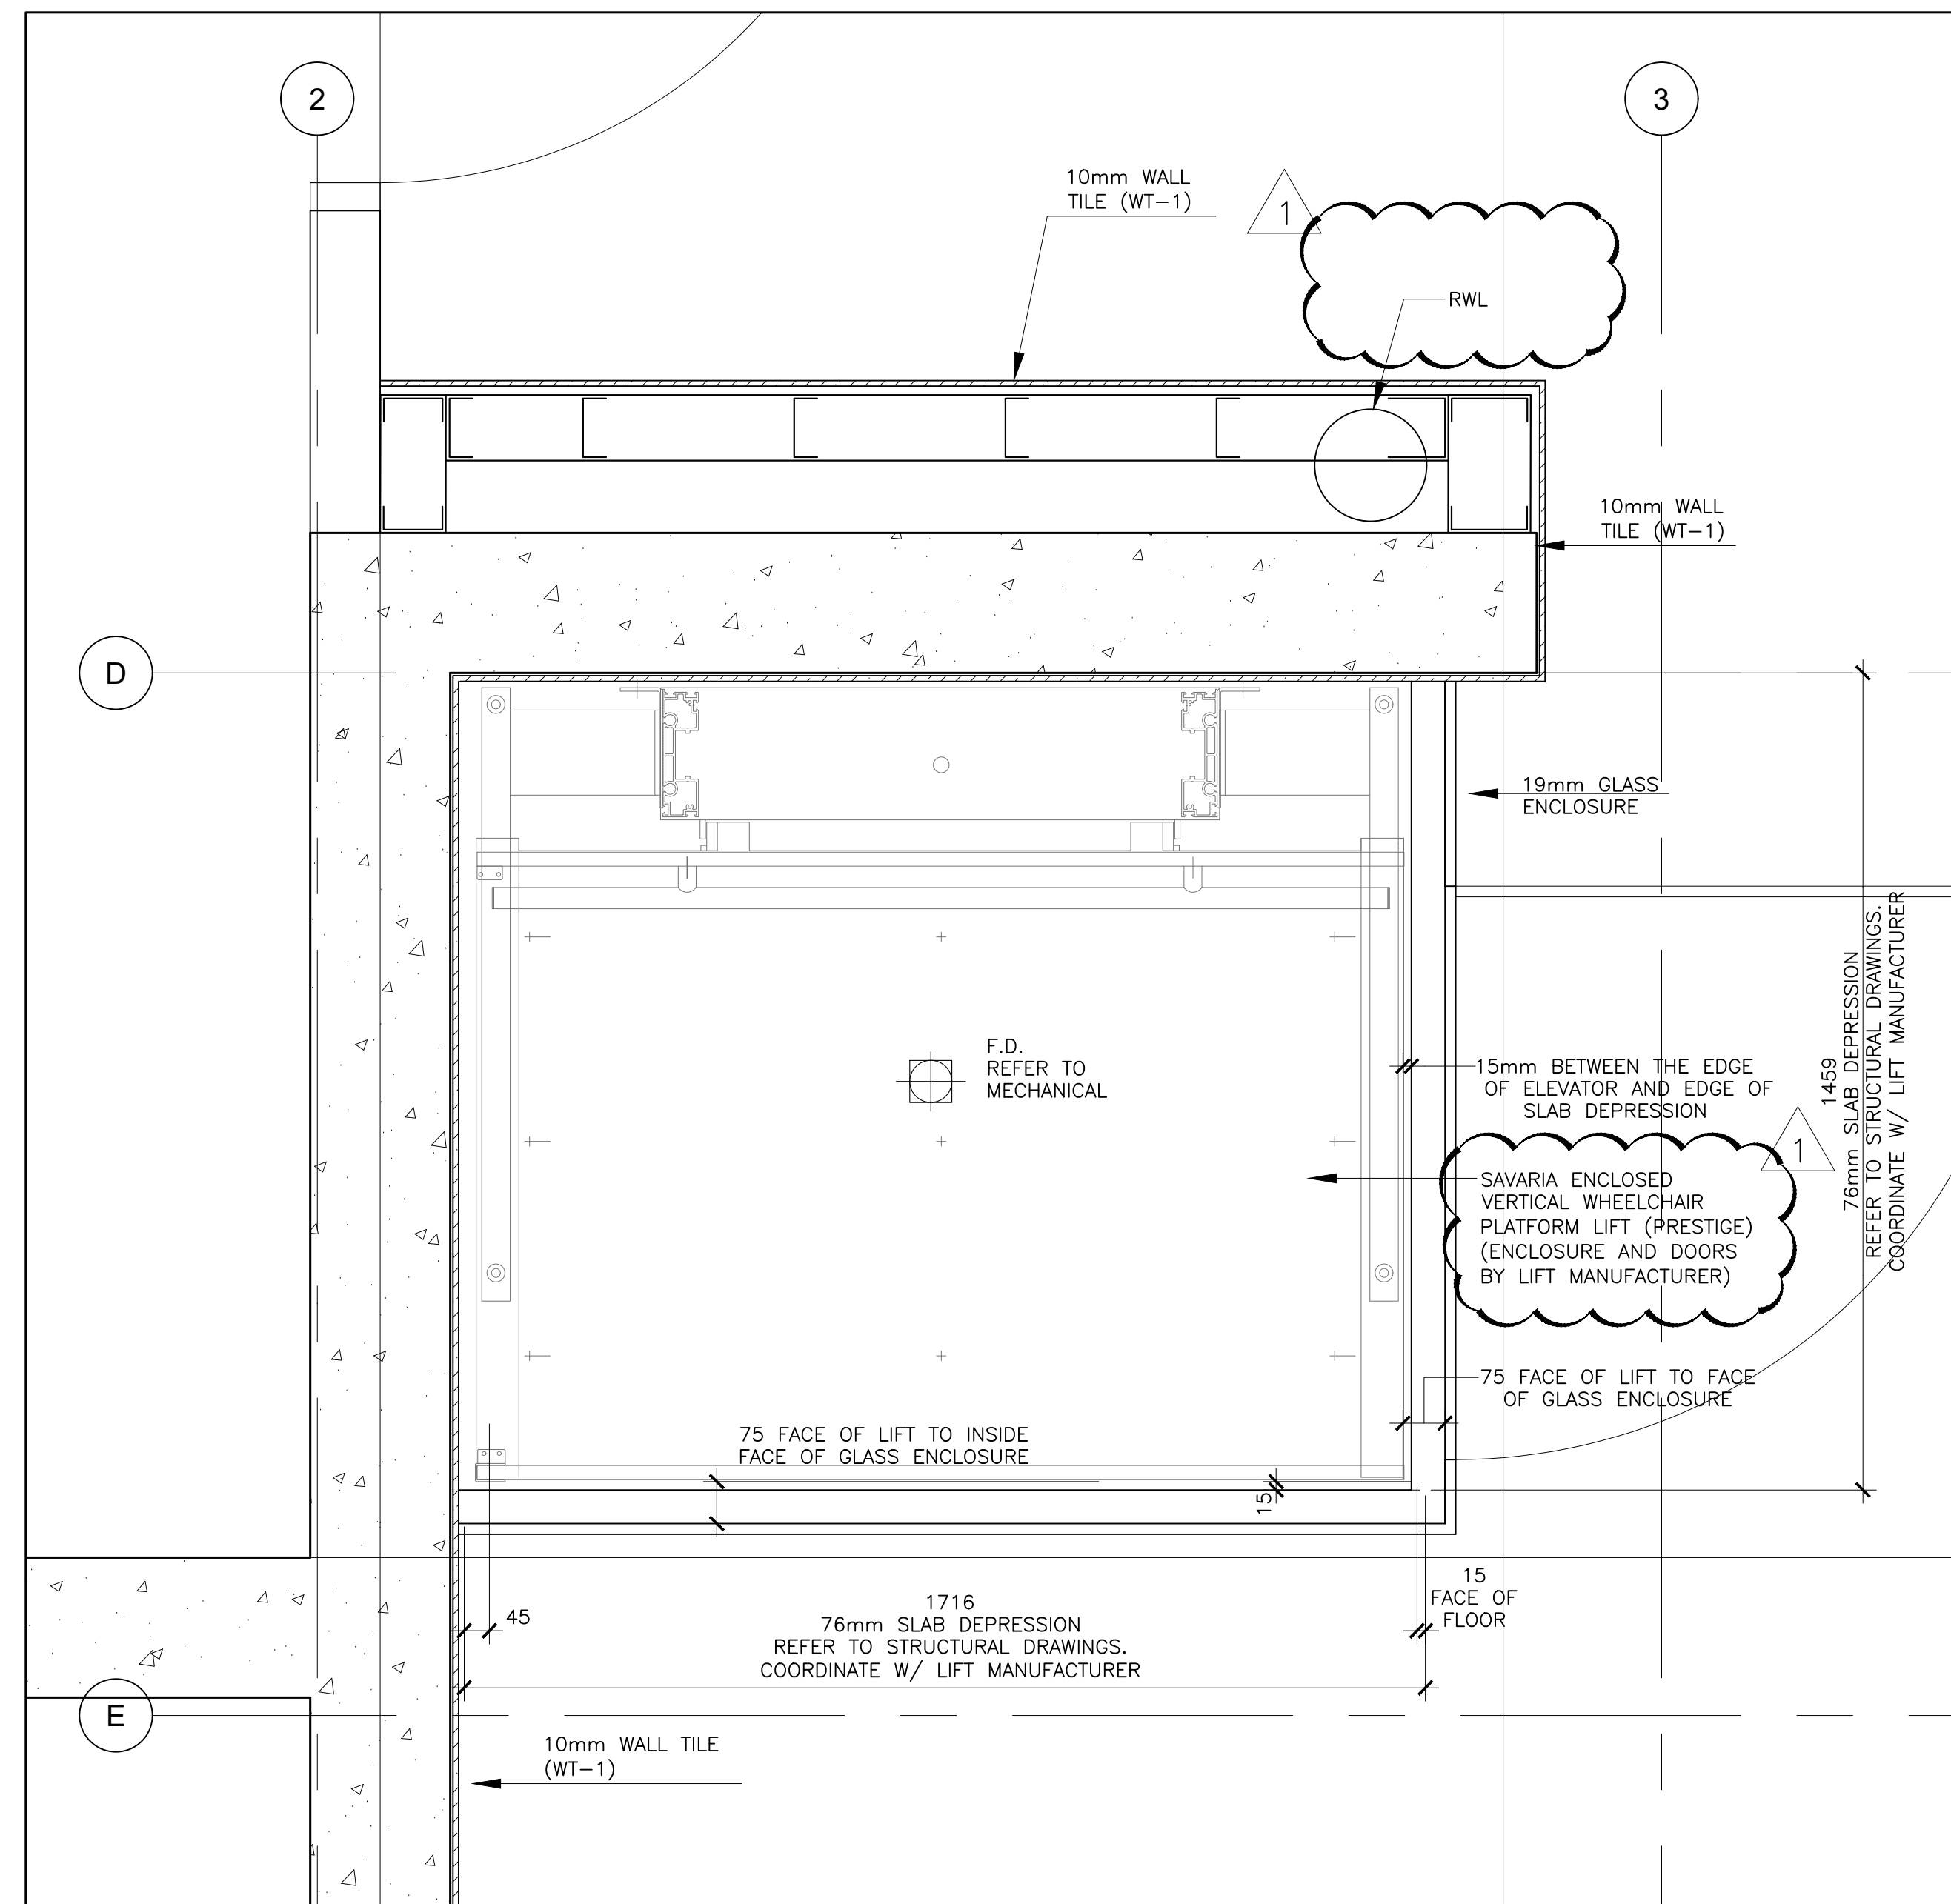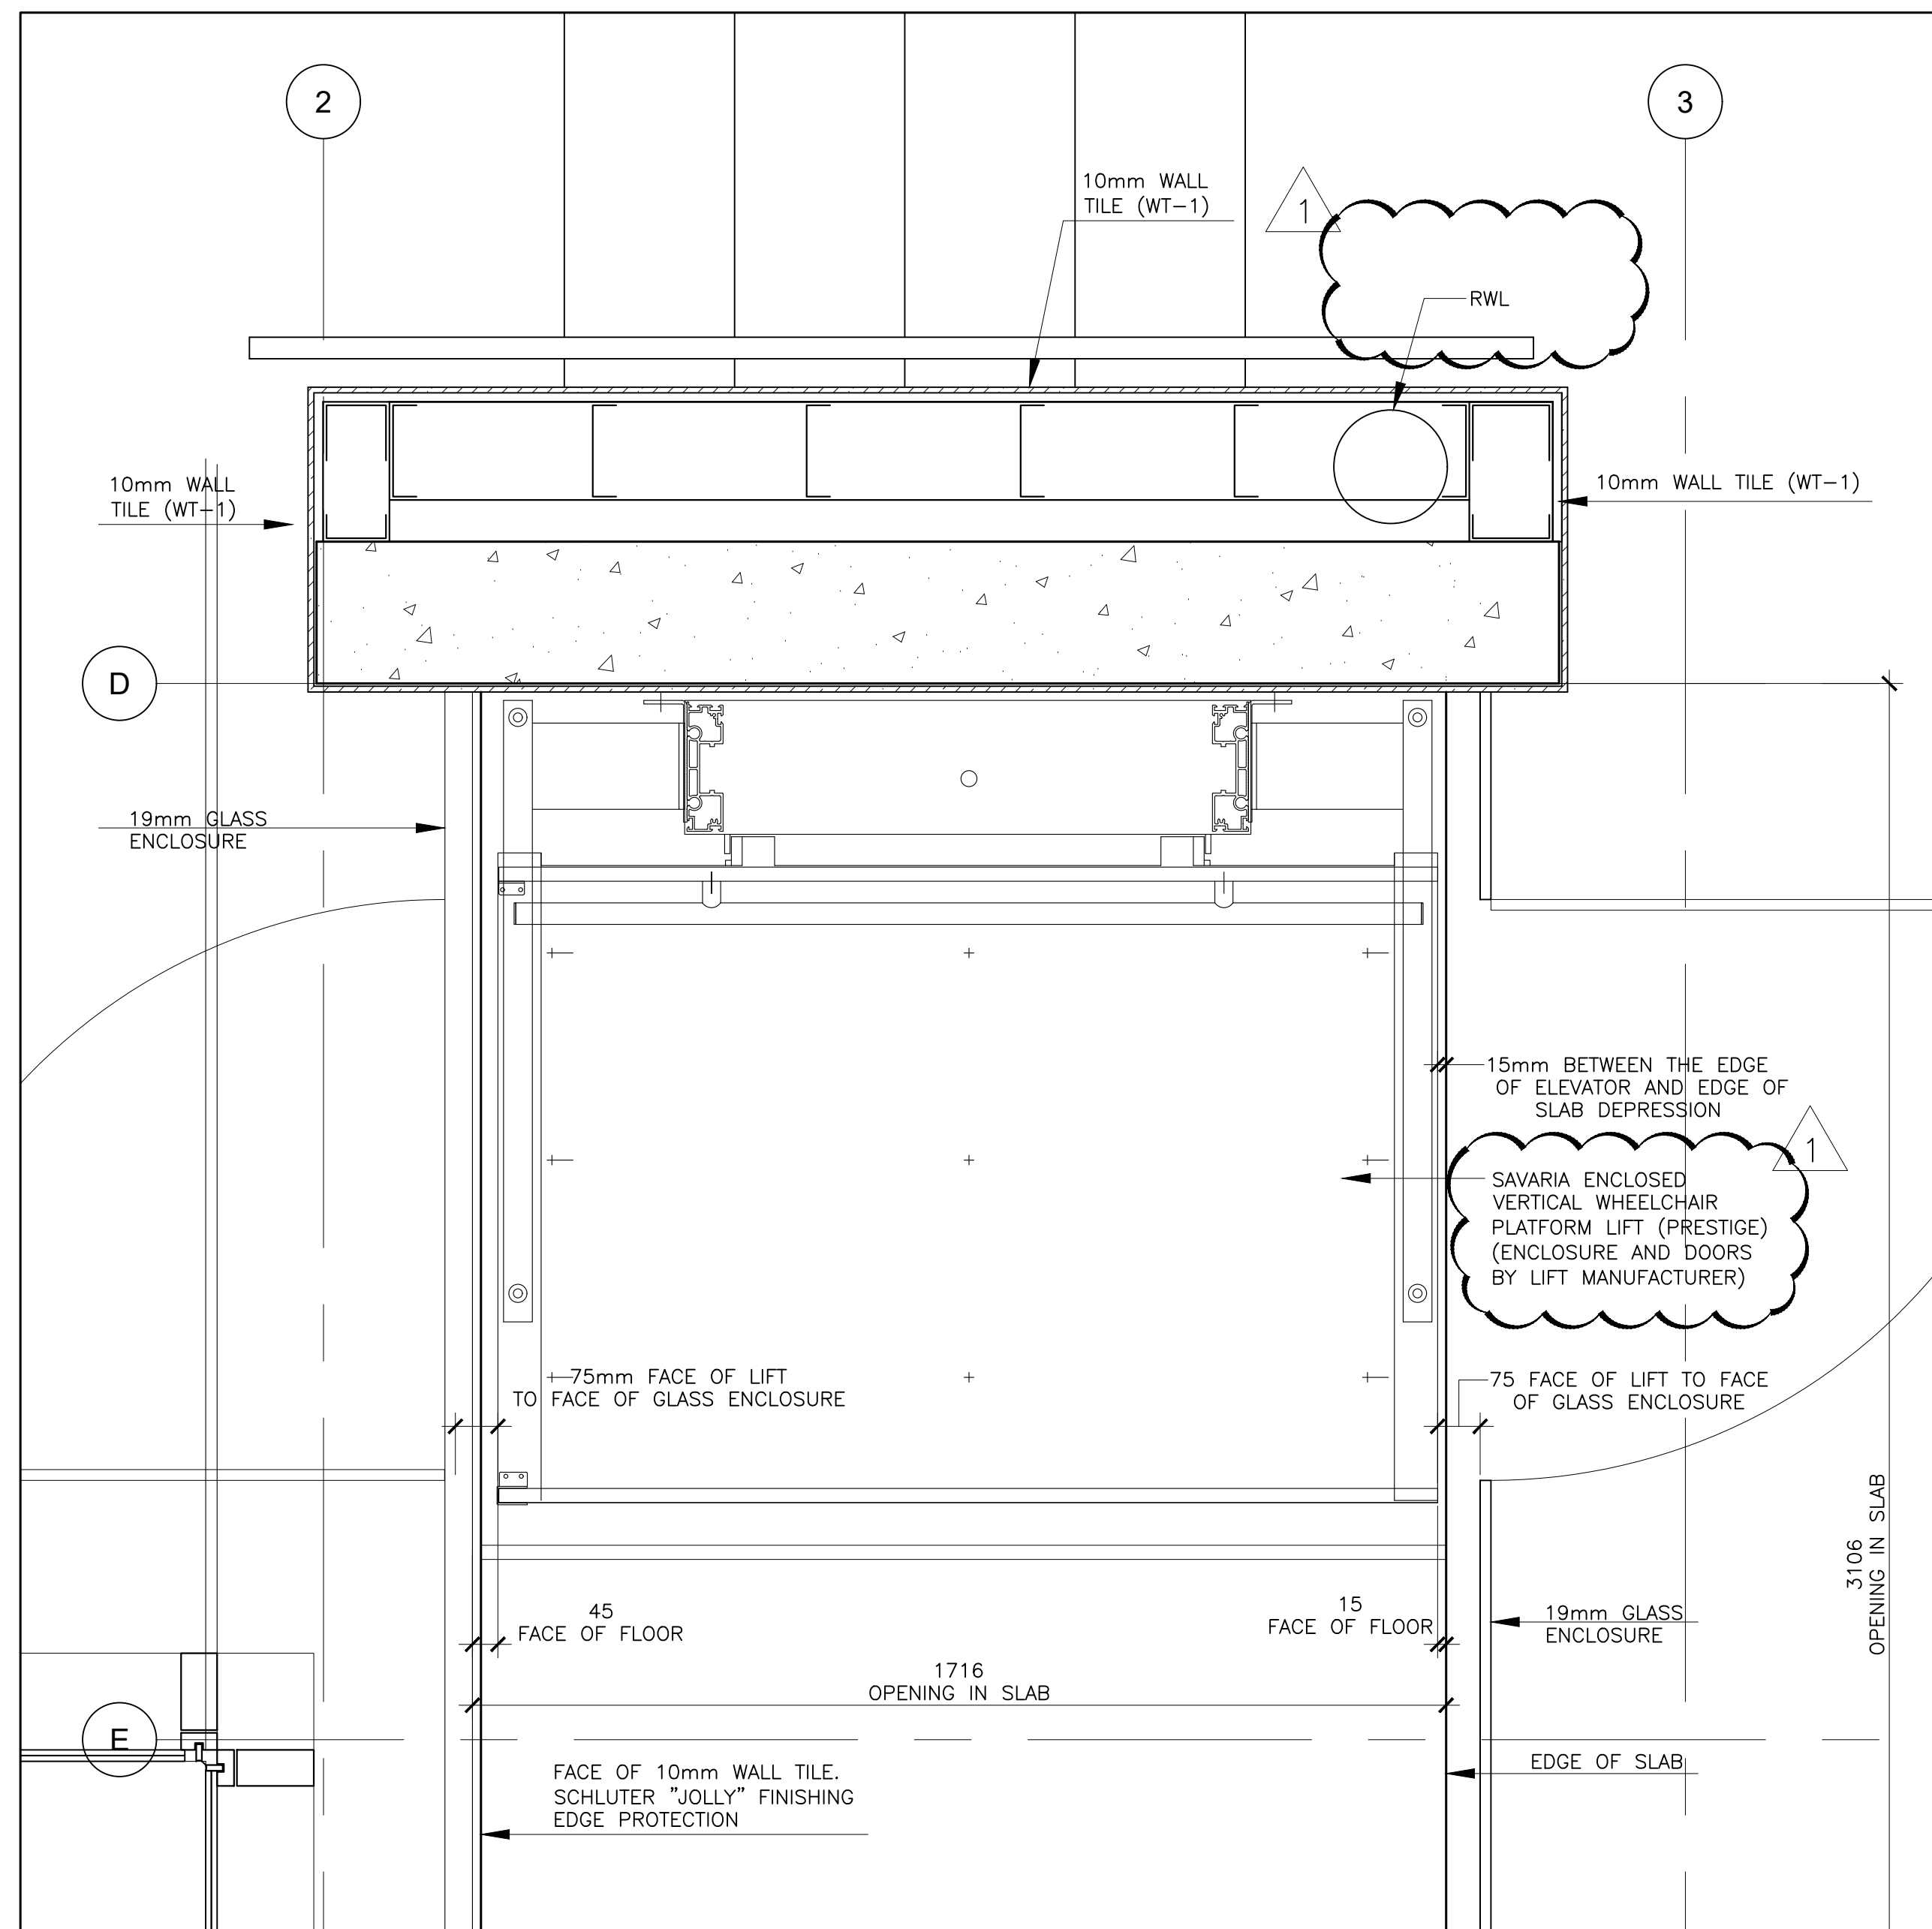

	28 SEP 2016	ISSUED FOR PTA-2
4	4 DEC 2015	ISSUED FOR TENDER
3	29 OCT 2015	ISSUED FOR BLDG PERMIT
2	11 SEP 2015	ISSUED FOR CM RFP
1	10 AUG 2015	ISSUED FOR ZONING REVIEW
REV.	DATE	ISSUED

ALL MEASUREMENTS MUST BE CHECKED ON THE JOB BY THE CONTRACTOR. DRAWINGS MUST NOT BE SCALED. ALL DRAWINGS AND SPECIFICATIONS ARE THE PROPERTY OF THE ARCHITECT AND MUST BE RETURNED UPON REQUEST.



OUR LADY OF
PERPETUAL HELP CHURCH
RENOVATIONS & ADDITIONS

TORONTO, ONTARIO

Our Lady of Perpetual Help Parish
78 Clifton Road
Toronto, ON M4T 2G2

**BOGDAN
NEWMAN
CARANCI
INC.** Architects
Urban Design
Consultants

672 Dupont St. Suite 410
Toronto, Ontario, M6G1Z6

Tel. 416.531.7717
Fax. 416.531.4275

Title :	LIFT PLATFORM DETAILS
---------	-----------------------

Drawn :	ZS	Scale :	1:10	Date :	OCT. 2015
Project Number :	12062	Drawing Number :	A3.01		
Drawing Stage:	CD				

Remove and dispose of all existing batt insulation, craft/tar paper, along with all debris and old building material and garbage that is of no use or function. All attic vault surfaces to be insulated are to be clean and free of debris prior to insulation.

Install new batt insulation with tight joints to adjacent batts, devices, hangers, structures and exterior walls. Insulation to be 6" mineral wool batt insulation, 2'x4', by Roxul or approved equal.



Cover insulation with building paper on attic side to assist in retention to barrel vault shape. Overlap and secure joints of building paper with red tape per manufacturer's recommendations. Install retention grid of wire in a 2' x 2' grid over building paper to hold insulation to barrel vault shape. Wires running laterally (horizontally) to be offset at the quarter points of the batts and wires running vertically on the curve of the vault to be at batt mid-points. Fastenings to be in joints.

Apply prime coat and final coat(s) of painting as per manufacturer's recommendations, to colour selection by architect. Colour will be to match original colour.

PEAK OF ROOF @ 20000 AFF.

REPLACE ALL BAT INSULATION

NAVE CEILING TO BE
CLEANED AND REPAINTED

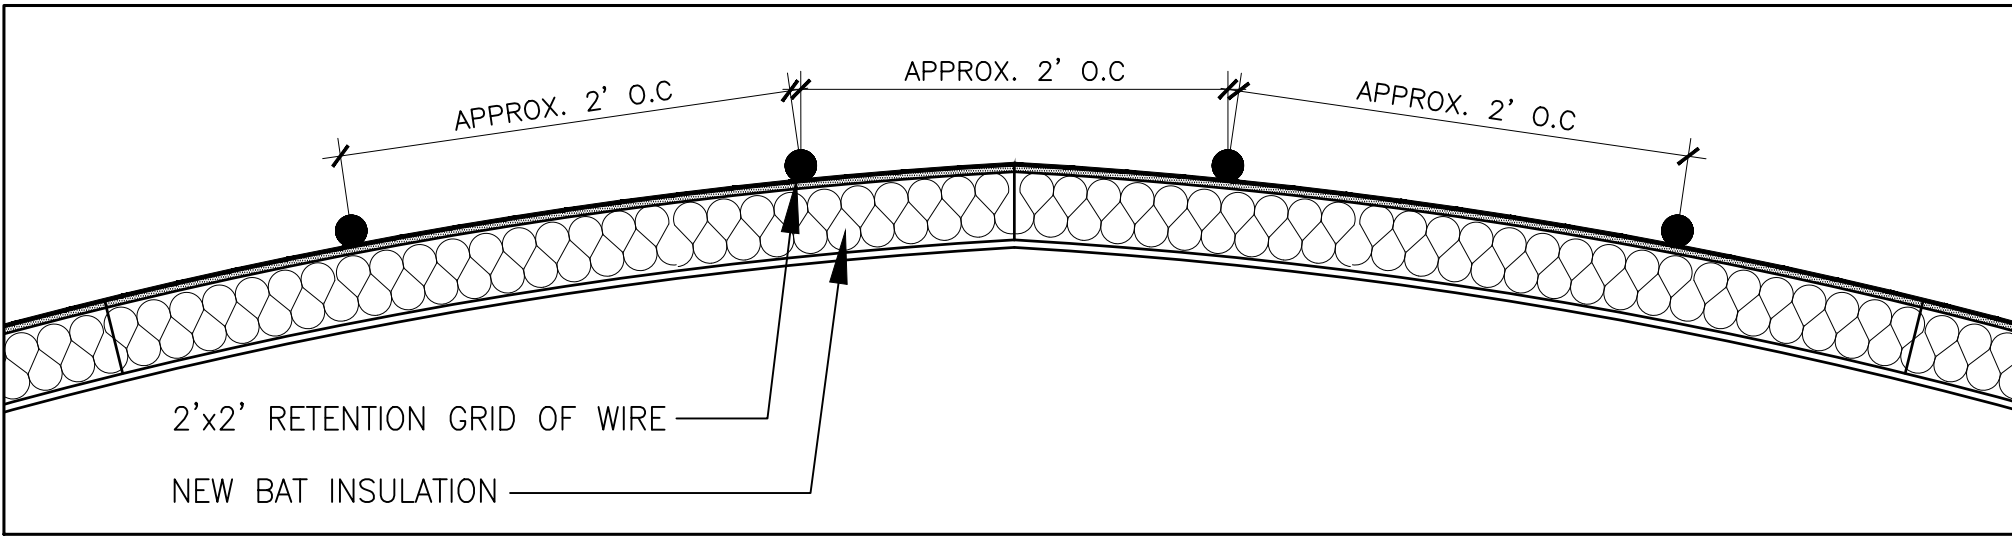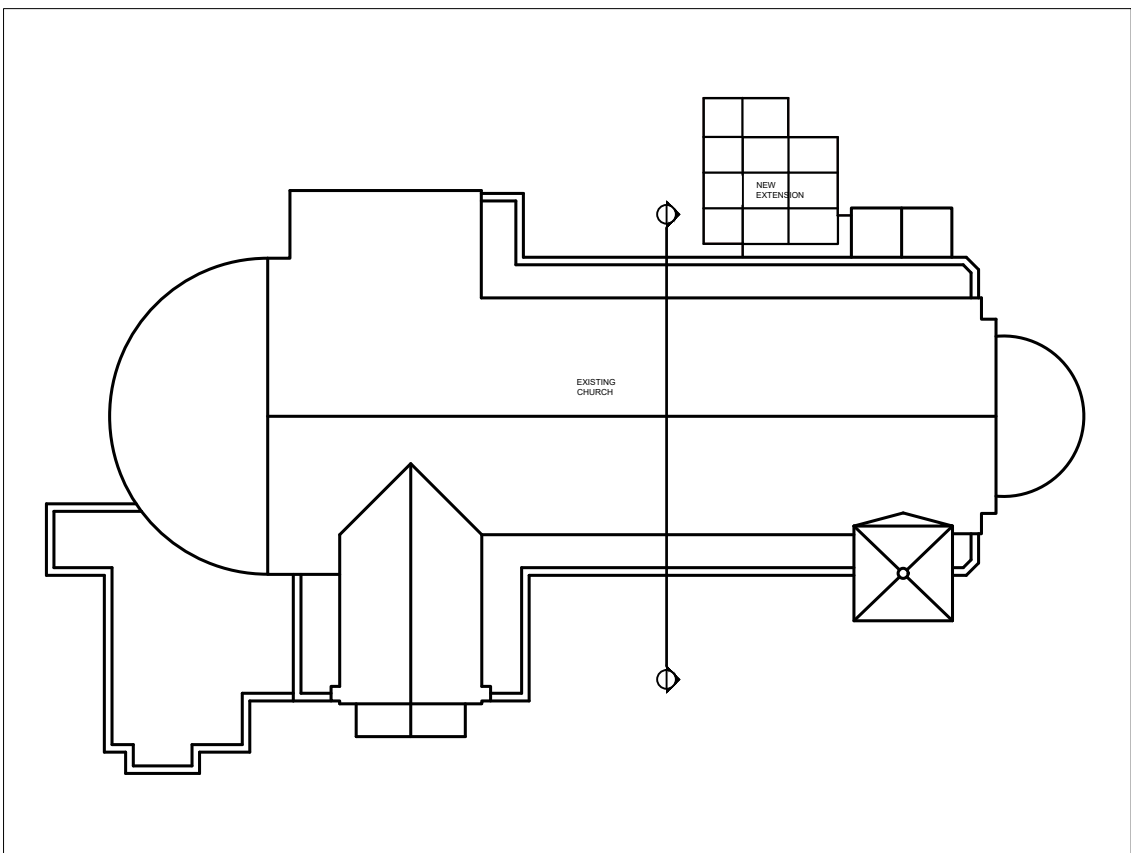

1
A3.02

ROOF SECTION
SCALE - 1:50

2
A3.02

INSULATION DETAIL
SCALE - 1:10

REV.	DATE	ISSUED
5	28 SEP 2016	ISSUED FOR PTA-2
4	4 DEC 2015	ISSUED FOR TENDER
3	29 OCT 2015	ISSUED FOR BLDG PERMIT
2	11 SEP 2015	ISSUED FOR CM RFP
1	10 AUG 2015	ISSUED FOR ZONING REVIEW

ALL MEASUREMENTS MUST BE CHECKED ON THE JOB BY THE CONTRACTOR. DRAWINGS MUST NOT BE SCALED. ALL DRAWINGS AND SPECIFICATIONS ARE THE PROPERTY OF THE ARCHITECT AND MUST BE RETURNED UPON REQUEST.



OUR LADY OF
PERPETUAL HELP CHURCH
RENOVATIONS & ADDITIONS

TORONTO, ONTARIO

Our Lady of Perpetual Help Parish
78 Clifton Road
Toronto, ON M4T 2G2

**BOGDAN
NEWMAN
CARANCI
INC.**
Architects
Urban Design
Consultants



672 Dupont St. Suite 410
Toronto, Ontario, M6G1Z6

Tel. 416. 531. 7717
Fax. 416. 531. 4275

Title:
**BUILDING SECTIONS
AND DETAILS**

Drawn : ZS	Scale : 1:50	Date : OCT. 2015
Project Number : 12062	Drawing Number :	A3.02
Drawing Stage: CD		

DRAWING_LOCATION

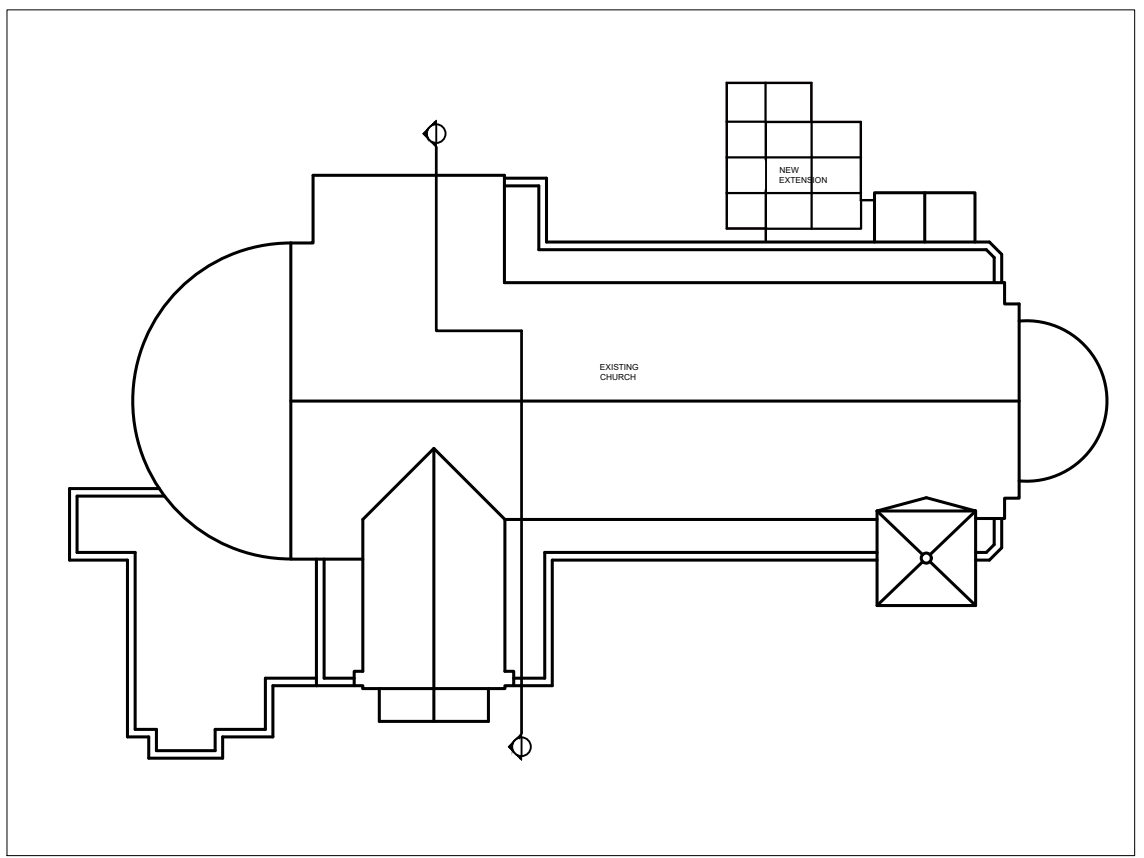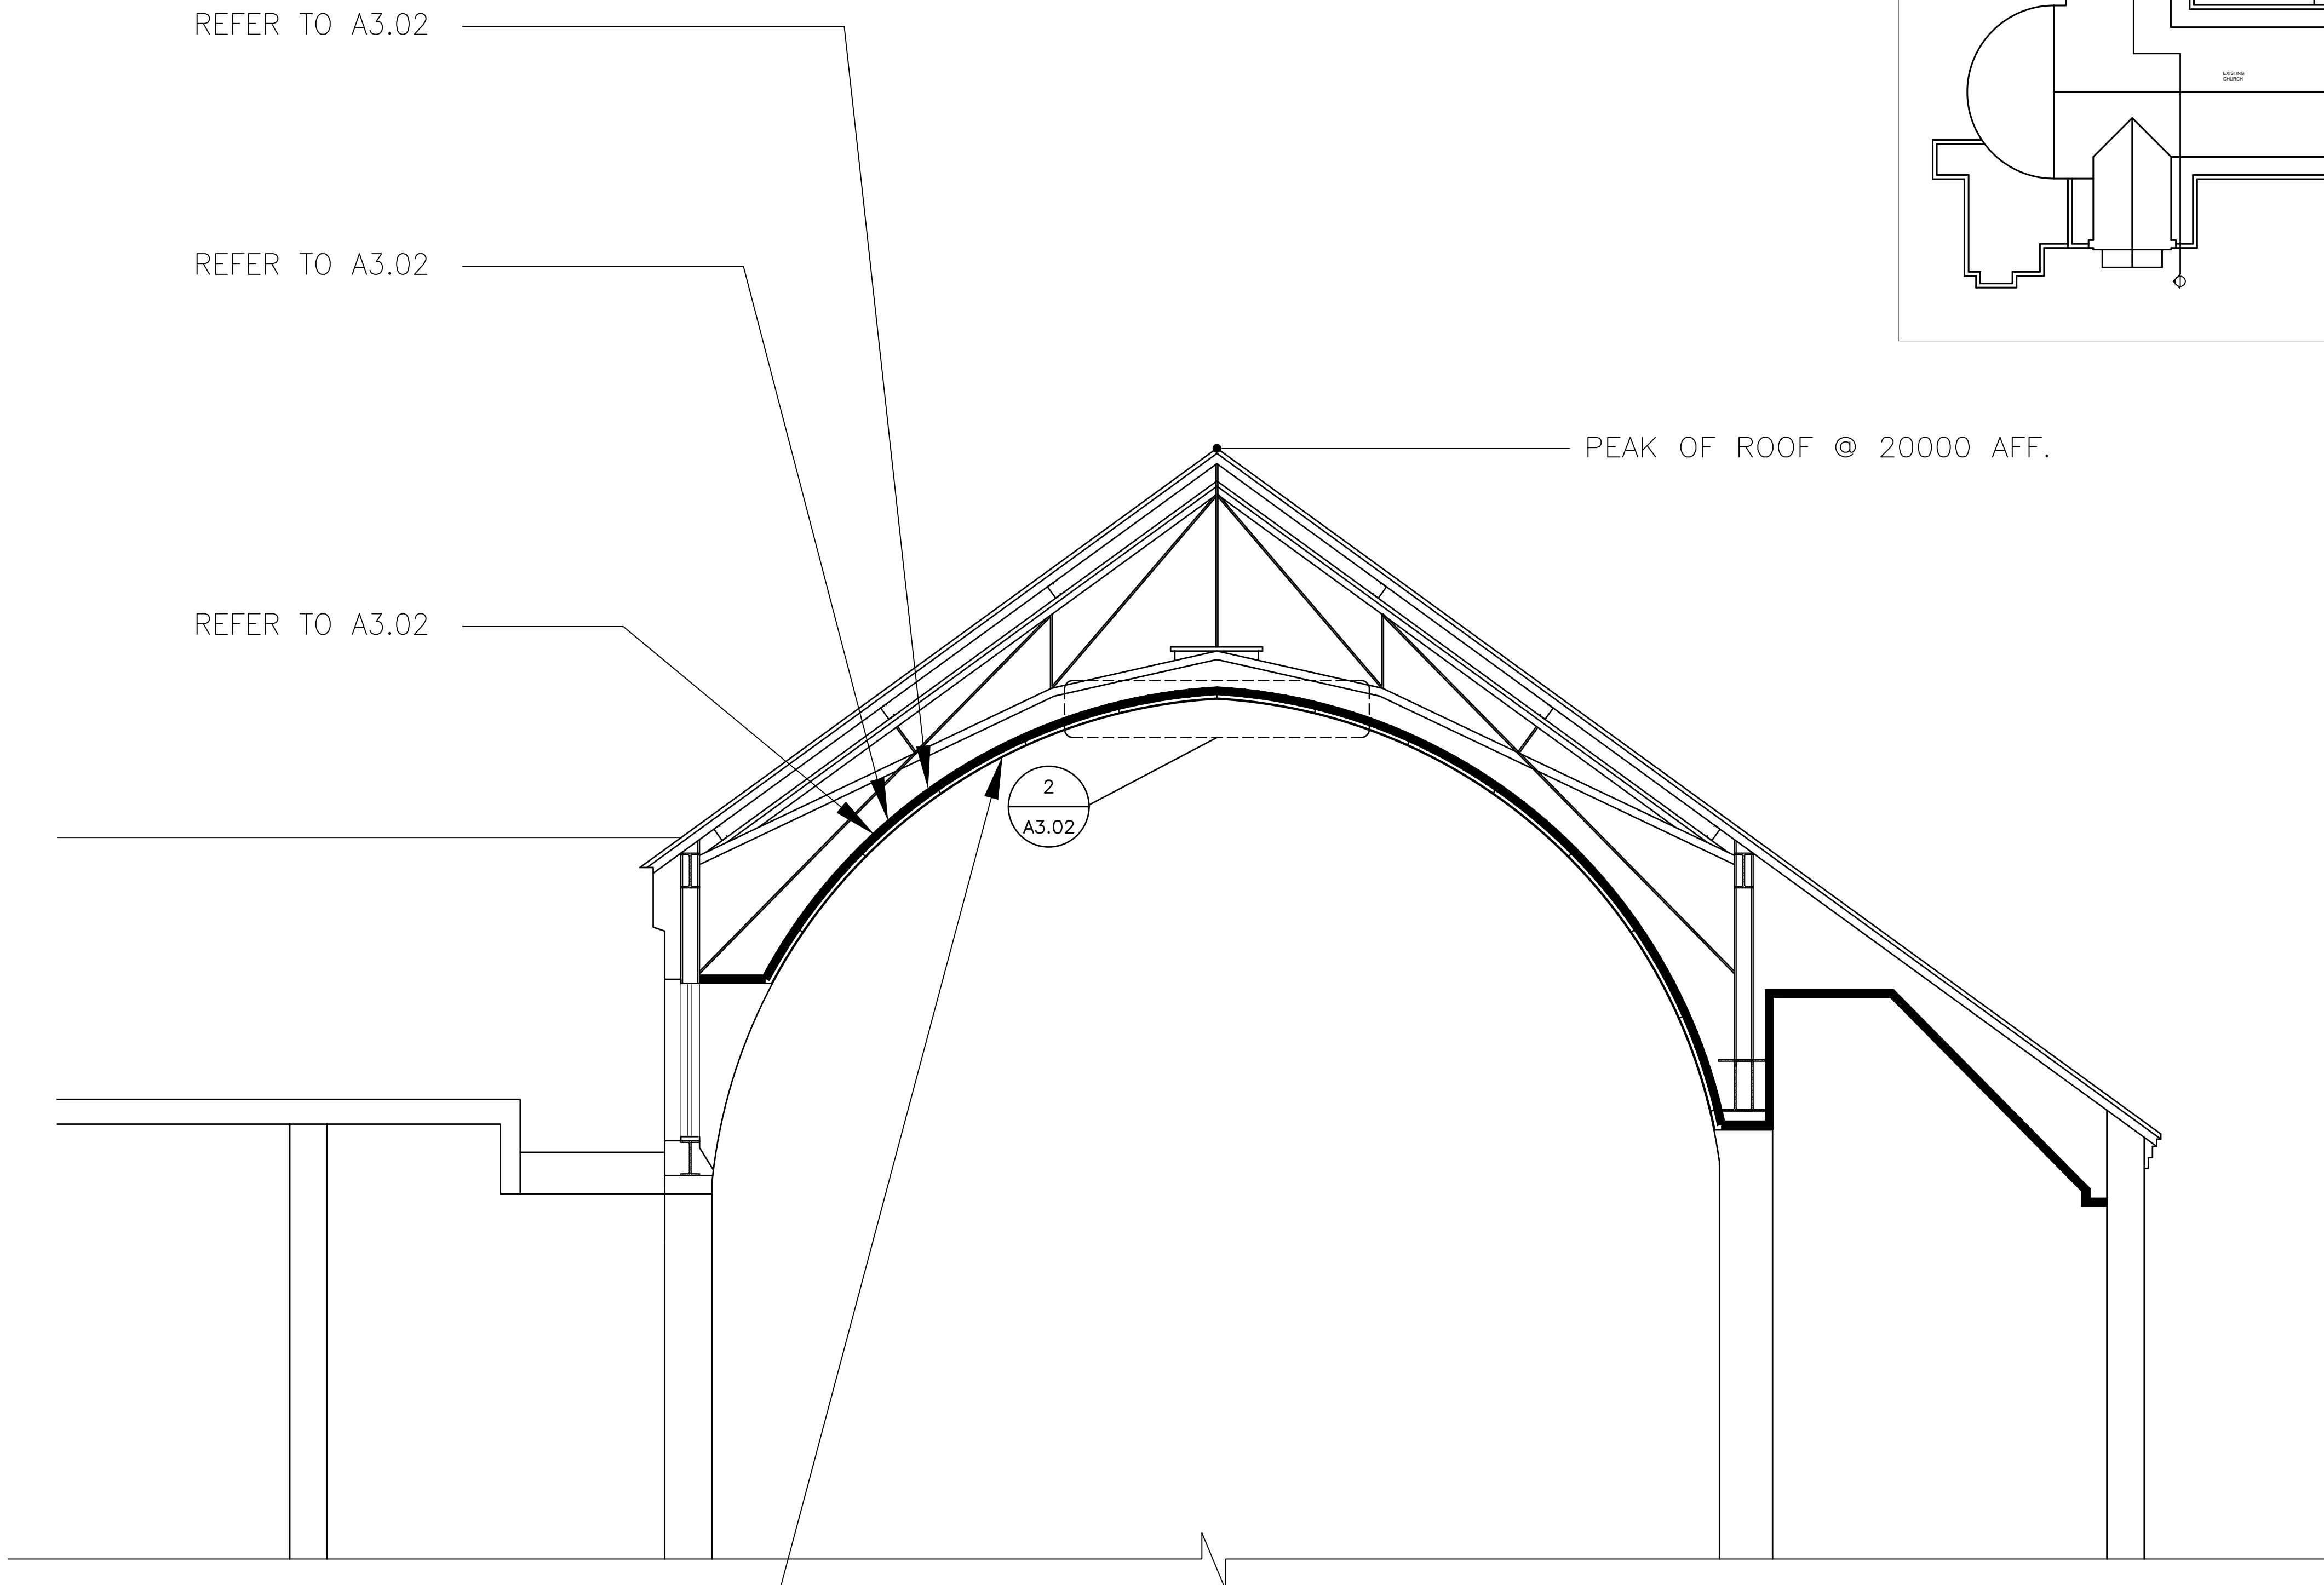

5	28 SEP 2016	ISSUED FOR PTA-2
4	4 DEC 2015	ISSUED FOR TENDER
3	29 OCT 2015	ISSUED FOR BLDG PERMIT
2	11 SEP 2015	ISSUED FOR CM RFP
1	10 AUG 2015	ISSUED FOR ZONING REVIEW
REV.	DATE	ISSUED

ALL MEASUREMENTS MUST BE CHECKED ON THE JOB BY THE CONTRACTOR. DRAWINGS MUST NOT BE SCALED. ALL DRAWINGS AND SPECIFICATIONS ARE THE PROPERTY OF THE ARCHITECT AND MUST BE RETURNED UPON REQUEST.



OUR LADY OF PERPETUAL HELP CHURCH RENOVATIONS & ADDITIONS

TORONTO, ONTARIO

Our Lady of Perpetual Help Parish
78 Clifton Road
Toronto, ON M4T 2G2


**BOGDAN
NEWMAN
CARANCI
INC.**
Architects
Urban Design
Consultants

672 Dupont St. Suite 410
Toronto, Ontario, M6G1Z6

Tel. 416 . 531 . 7717
Fax. 416 . 531 . 4275

BUILDING SECTIONS AND DETAILS

Drawn : ZS	Scale : 1:50	Date : OCT. 2015
Project Number : 12062	Drawing Number : A3.03	
Drawing Stage: CD		

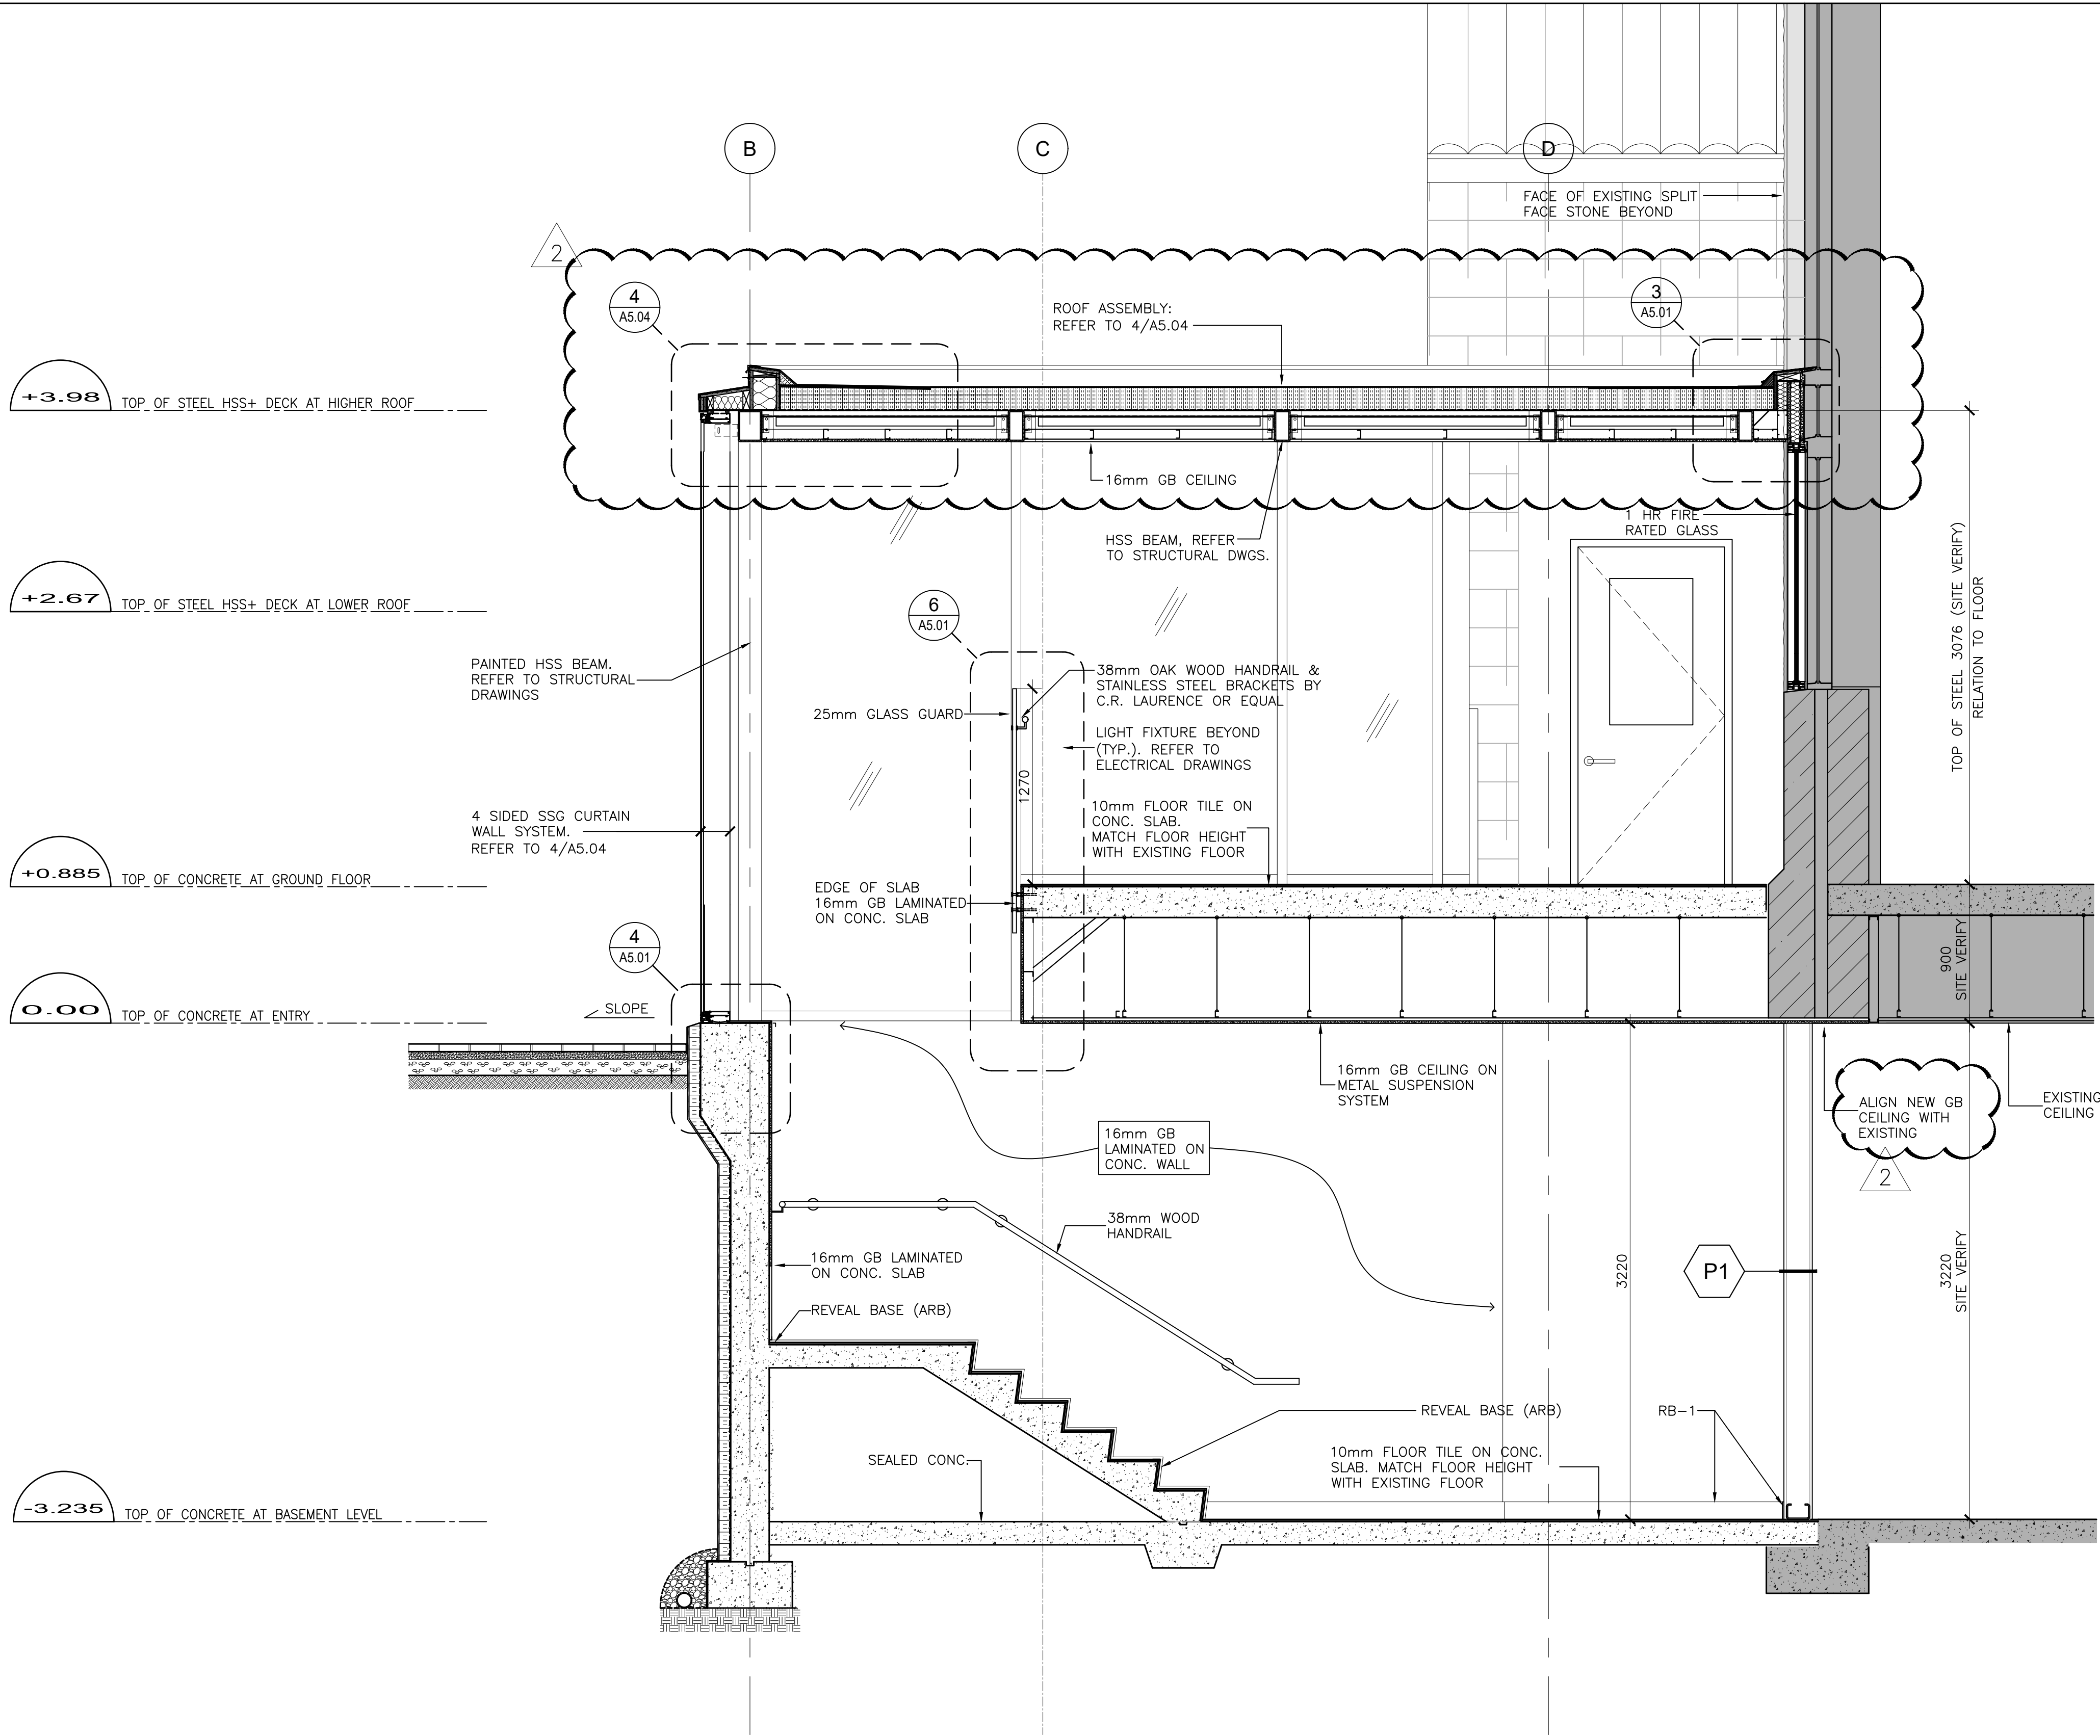

2	28 SEP 2016	ISSUED FOR PTA-2
1	3 JUNE 2016	ISSUED FOR PHASE 2 CONCRETE TENDER
5	4 DEC 2015	ISSUED FOR TENDER
4	29 OCT 2015	ISSUED FOR BLDG PERMIT
3	11 SEP 2015	ISSUED FOR CM RFP
2	10 AUG 2015	ISSUED FOR ZONING REVIEW
1	14 MAY 2015	ISSUED FOR PPR
REV.	DATE	ISSUED

ALL MEASUREMENTS MUST BE CHECKED ON THE JOB BY THE CONTRACTOR. DRAWINGS MUST NOT BE SCALED. ALL DRAWINGS AND SPECIFICATIONS ARE THE PROPERTY OF THE ARCHITECT AND MUST BE RETURNED UPON REQUEST.



OUR LADY OF PERPETUAL HELP CHURCH RENOVATIONS & ADDITIONS

TORONTO, ONTARIO

Our Lady of Perpetual Help Parish
78 Clifton Road
Toronto, ON M4T 2G2

BOGDAN NEWMAN CARANCI INC. Architects
Urban Design Consultants
672 Dupont St. Suite 410
Toronto, Ontario, M6G1Z6
Tel. 416. 531. 7717
Fax. 416. 531. 4275

Title :
BUILDING SECTIONS

Drawn : ZS	Scale : 1:25	Date : OCT. 2015
Project Number : 12062	Drawing Number :	A3.11
Drawing Stage: CD		

DRAWING_LOCATION

+3.98 TOP OF STEEL HSS+ DECK AT HIGHER ROOF

+2.67 TOP OF STEEL HSS+ DECK AT LOWER ROOF

+0.885 TOP OF CONCRETE AT GROUND FLOOR

0.00 TOP OF CONCRETE AT ENTRY

-3.235 TOP OF CONCRETE AT BASEMENT LEVEL

ROOF ASSEMBLY:
REFER TO 5/A5.04

4 SIDED SSG CURTAIN
WALL SYSTEM.
REFER TO 4/A5.04

PAINTED HSS COLUMN
BEYOND. REFER TO
STRUCTURAL DRAWINGS

NEW PAVER TO
MATCH EXISTING

NEW SOD ON
PLANTING SOIL

FLOOR
GRILLE

SEALED
CONC.

ROOF ASSEMBLY:
REFER TO 4/A5.04

RD INSULATED

16mm GB CEILING
PAINTED

10mm WALL
TILE (WT-1)

25mm GLASS GUARD

38mm WOOD
HANDRAIL

10mm FLOOR TILE ON CONC. SLAB.
MATCH FLOOR HEIGHT WITH
EXISTING FLOOR

EDGE OF SLAB
GB LAMINATED ON-
CONC. SLAB

16mm GB CEILING ON
METAL SUSPENSION
SYSTEM

10mm WALL
TILE (WT-1)

10mm FLOOR TILE ON CONC. SLAB.
MATCH FLOOR HEIGHT WITH EXISTING
FLOOR

76mm DEPRESSED SLAB
AT PLATFORM LIFT.
REFER TO STRUCTURAL
DRAWINGS.

2888
SITE VERIFY

4120

1716

3235

4120

76

1716

2
A5.02

2
A5.02

4
A5.04

5
A5.04

1
A5.01

1

2

3

4

1

1
A3.12

BUILDING SECTION

SCALE - 1:25

REV.	DATE	ISSUED
6	27 JULY 2016	ISSUED FOR SI NO. XXX
5	4 DEC 2015	ISSUED FOR TENDER
4	29 OCT 2015	ISSUED FOR BLDG PERMIT
3	11 SEP 2015	ISSUED FOR CM RFP
2	10 AUG 2015	ISSUED FOR ZONING REVIEW
1	14 MAY 2015	ISSUED FOR PPR

ALL MEASUREMENTS MUST BE CHECKED ON THE JOB BY THE CONTRACTOR. DRAWINGS MUST NOT BE SCALED. ALL DRAWINGS AND SPECIFICATIONS ARE THE PROPERTY OF THE ARCHITECT AND MUST BE RETURNED UPON REQUEST.



OUR LADY OF
PERPETUAL HELP CHURCH
RENOVATIONS & ADDITIONS

TORONTO, ONTARIO

Our Lady of Perpetual Help Parish
78 Clifton Road
Toronto, ON M4T 2G2

**BOGDAN
NEWMAN
CARANCI
INC.**
Architects
Urban Design
Consultants

672 Dupont St. Suite 410
Toronto, Ontario, M6G1Z6

Tel. 416. 531. 7717
Fax. 416. 531. 4275

Title :
BUILDING SECTIONS

Drawn : ZS	Scale : 1:25	Date : OCT. 2015
Project Number : 12062	Drawing Number :	A3.12
Drawing Stage: CD		

DRAWING_LOCATION

+3.98 TOP OF STEEL HSS+ DECK AT HIGHER ROOF

+2.67 TOP OF STEEL HSS+ DECK AT LOWER ROOF

+0.885 TOP OF CONCRETE AT GROUND FLOOR

0.00 TOP OF CONCRETE AT ENTRY

-3.235 TOP OF CONCRETE AT BASEMENT LEVEL

PAINTED HSS COLUMN
BYOND. REFER TO
STRUCTURAL DRAWINGS

PAINTED HSS BEAM.
REFER TO STRUCTURAL
DRAWINGS

4 SIDED SSG CURTAIN
WALL SYSTEM.
REFER TO 4/A5.04

SURFACE MOUNTED PEDIMAT
(GRIDLINE, 3/8" DEEP- BY
CONSTRUCTION SPECIALTIES)

NEW PAVER TO
MATCH EXISTING

NEW SOD ON
PLANTING SOIL

600
SLOPE

10mm FLOOR TILE ON
CONC. SLAB.
MATCH FLOOR HEIGHT
WITH EXISTING FLOOR

10mm FLOOR TILE ON
CONC. SLAB.
MATCH FLOOR HEIGHT
WITH EXISTING FLOOR

RB-1
SEALED CONC.

16mm GB LAMINATED
ON CONC. WALL

REVEAL BASE
(ARB)

38mm WOOD
HANDRAIL

38mm WOOD
HANDRAIL

16mm GB LAMINATED
ON CONC. WALL

38mm WOOD
HANDRAIL

300x300 CONC.
COLUMN BEYOND
REFER TO
STRUCTURAL
DRAWINGS

10mm FLOOR TILE ON
CONC. SLAB.
MATCH FLOOR HEIGHT
WITH EXISTING FLOOR

10mm FLOOR TILE ON
CONC. SLAB.
MATCH FLOOR HEIGHT
WITH EXISTING FLOOR

76mm DEPRESSED SLAB
AT PLATFORM LIFT.
REFER TO STRUCTURAL
DRAWINGS.

ROO ASSEMBLY:
REFER TO 4/A5.04

16mm GB CEILING

10mm WALL
TILE (WT-1)

25mm GLASS GUARD

38mm WOOD HANDRAIL

38mm WOOD HANDRAIL

16mm GB CEILING

10mm WALL
TILE (WT-1)

10mm WALL
TILE (WT-1)

16mm GB CEILING
ON METAL
SUSPENSION SYSTEM

16mm GB CEILING
ON METAL
SUSPENSION SYSTEM

16mm GB CEILING
ON METAL
SUSPENSION SYSTEM

10mm FLOOR TILE ON
CONC. SLAB.
MATCH FLOOR HEIGHT
WITH EXISTING FLOOR

10mm FLOOR TILE ON
CONC. SLAB.
MATCH FLOOR HEIGHT
WITH EXISTING FLOOR

10mm FLOOR TILE ON
CONC. SLAB.
MATCH FLOOR HEIGHT
WITH EXISTING FLOOR

10mm FLOOR TILE ON
CONC. SLAB.
MATCH FLOOR HEIGHT
WITH EXISTING FLOOR

10mm FLOOR TILE ON
CONC. SLAB.
MATCH FLOOR HEIGHT
WITH EXISTING FLOOR

EXISTING BUILDING
EXTERIOR

28 SEP 2016	ISSUED FOR PTA-2	
5 4 DEC 2015	ISSUED FOR TENDER	
4 29 OCT 2015	ISSUED FOR BLDG PERMIT	
3 11 SEP 2015	ISSUED FOR CM RFP	
2 10 AUG 2015	ISSUED FOR ZONING REVIEW	
1 14 MAY 2015	ISSUED FOR PPR	
REV.	DATE	ISSUED

ALL MEASUREMENTS MUST BE CHECKED ON THE JOB BY THE CONTRACTOR. DRAWINGS MUST NOT BE SCALED. ALL DRAWINGS AND SPECIFICATIONS ARE THE PROPERTY OF THE ARCHITECT AND MUST BE RETURNED UPON REQUEST.



OUR LADY OF PERPETUAL HELP CHURCH RENOVATIONS & ADDITIONS

TORONTO, ONTARIO

Our Lady of Perpetual Help Parish
78 Clifton Road
Toronto, ON M4T 2G2

BOGDAN NEWMAN CARANCI INC.
Architects
Urban Design
Consultants
672 Dupont St. Suite 410
Toronto, Ontario, M6G1Z6
Tel. 416. 531. 7717
Fax. 416. 531. 4275

Title :
BUILDING SECTIONS

Drawn : ZS	Scale : 1:25	Date : OCT. 2015
Project Number : 12062	Drawing Number :	
Drawing Stage: CD		A3.13

DRAWING_LOCATION


+3.98 TOP_OF STEEL HSS+ DECK AT HIGHER ROOF

+2.67 TOP_OF STEEL HSS+ DECK AT LOWER ROOF

+0.885 TOP_OF CONCRETE AT GROUND FLOOR

0.00 TOP_OF CONCRETE AT ENTRY

-3.235 TOP_OF CONCRETE AT BASEMENT LEVEL

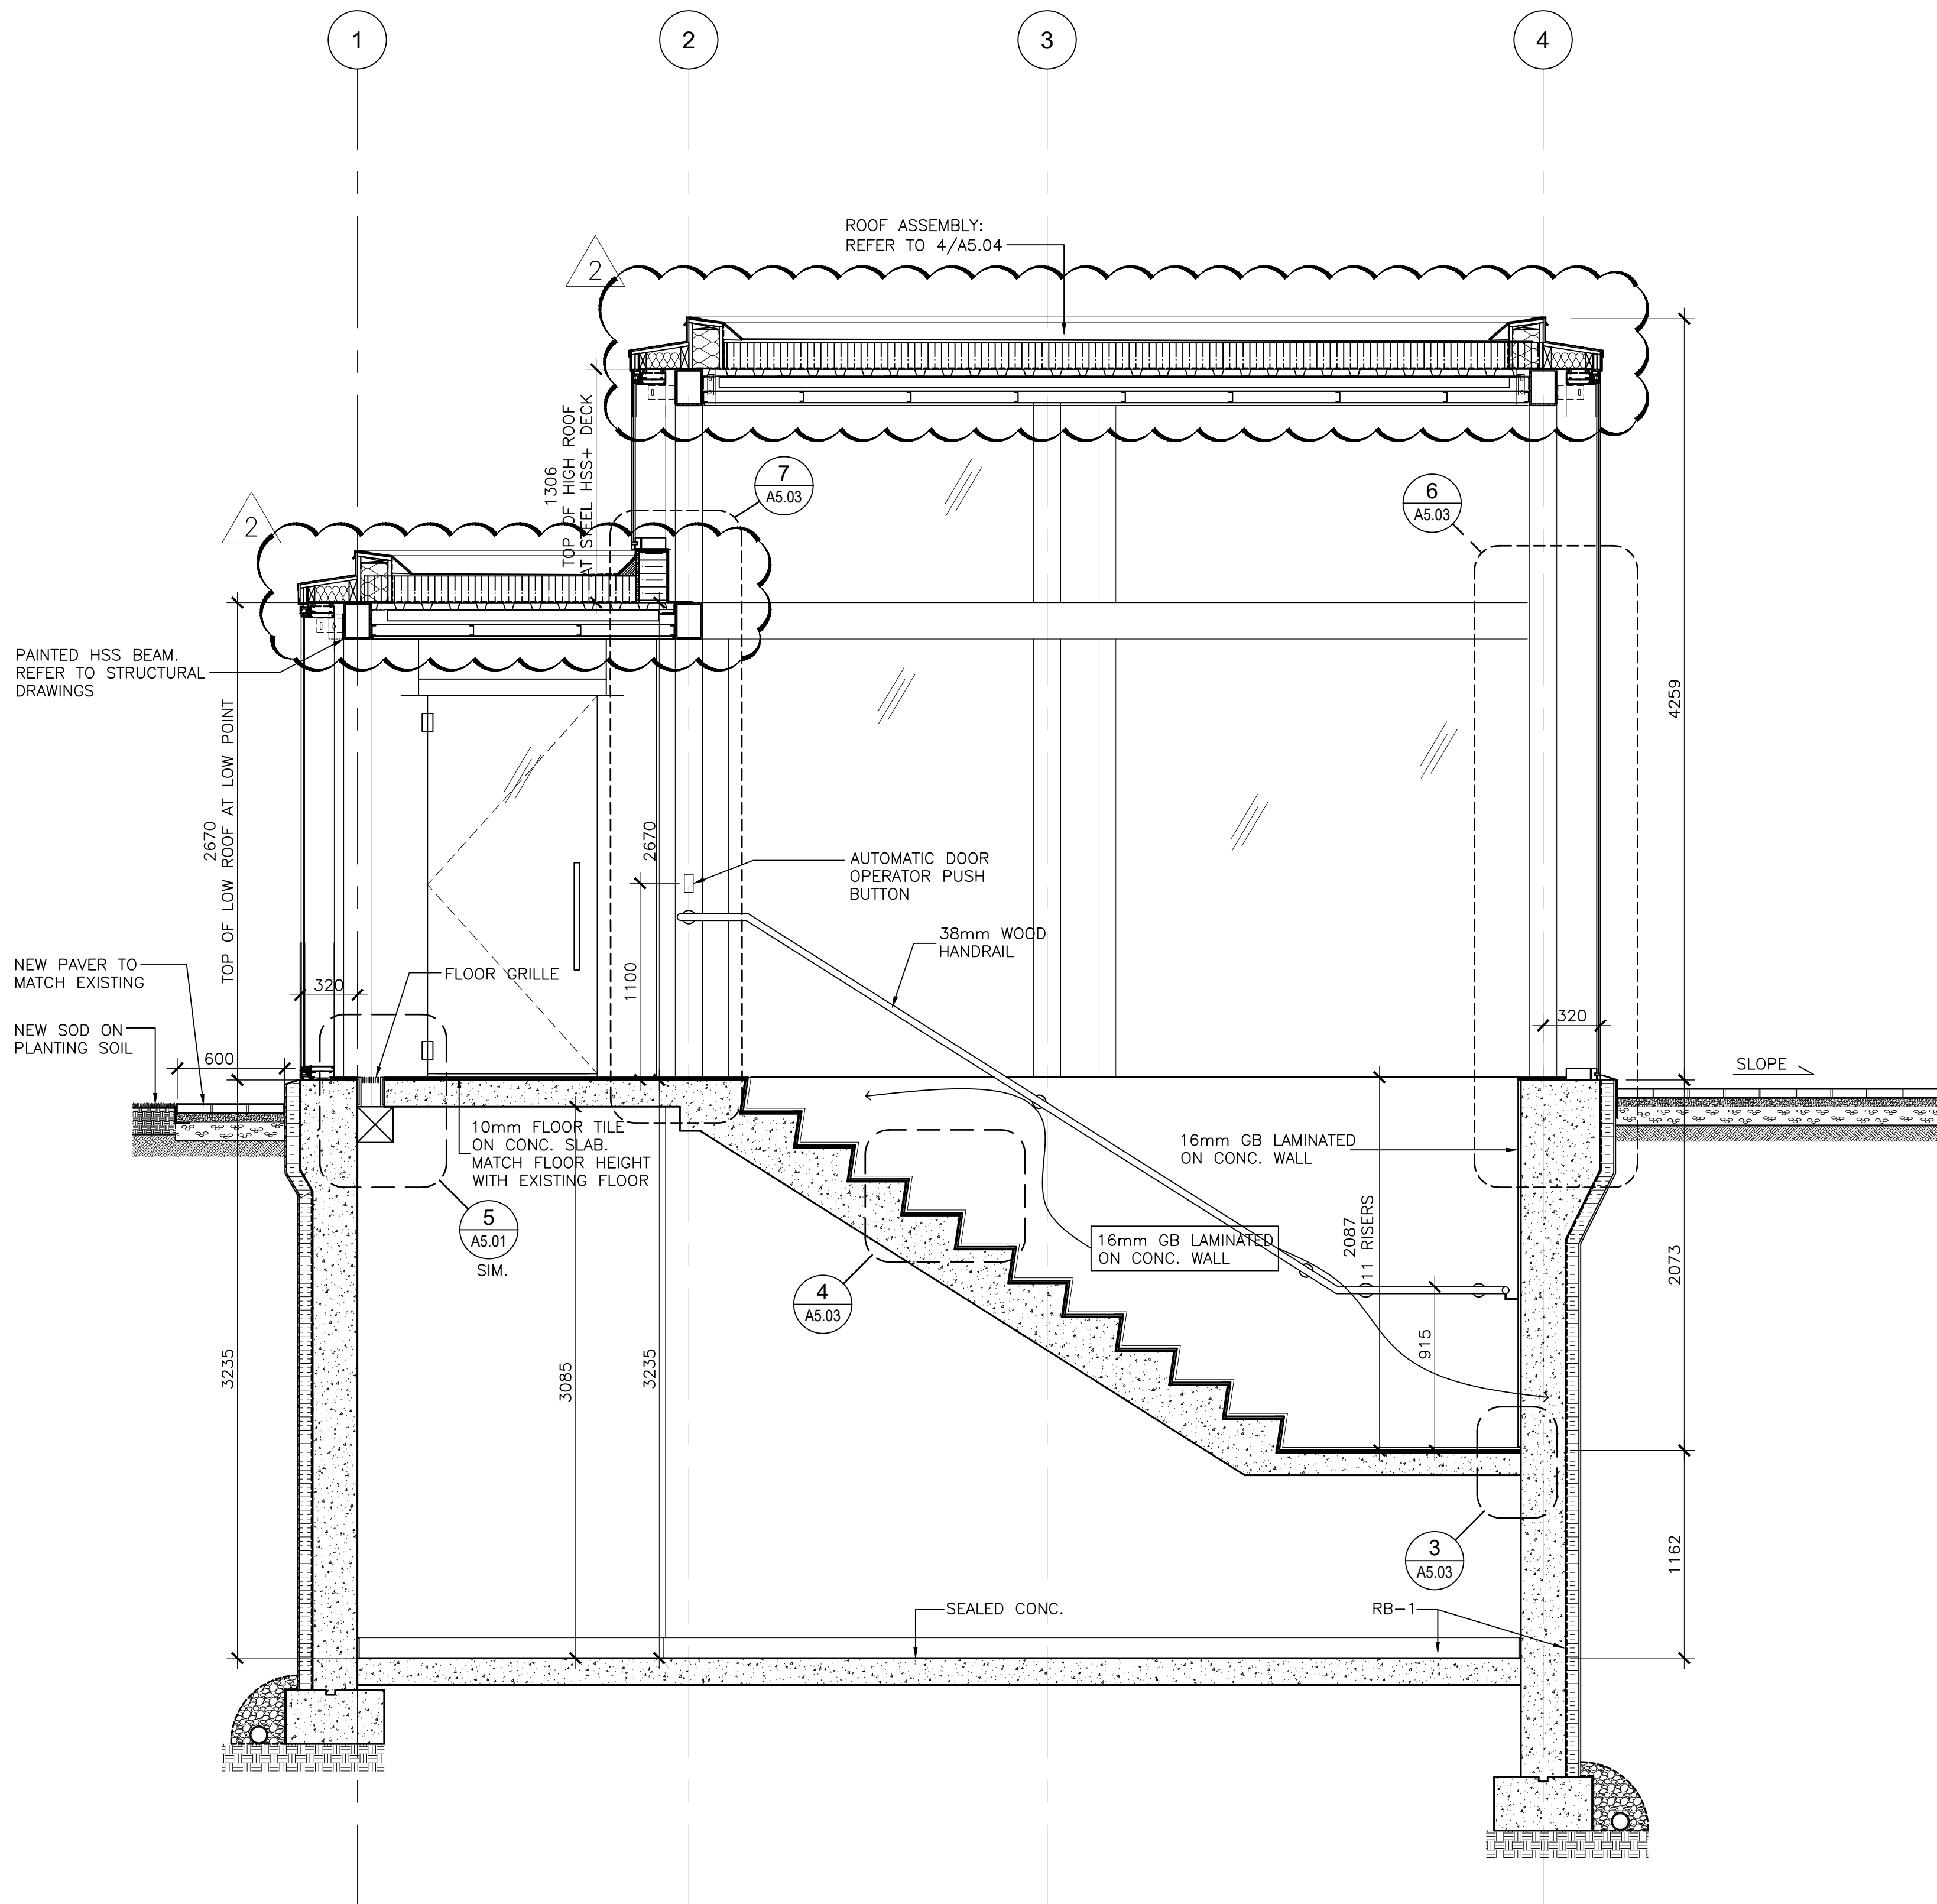

2	28 SEP 2016	ISSUED FOR PTA-2
3	3 JUNE 2016	ISSUED FOR PHASE 2 CONCRETE TENDER
5	4 DEC 2015	ISSUED FOR TENDER
4	29 OCT 2015	ISSUED FOR BLDG PERMIT
3	11 SEP 2015	ISSUED FOR CM RFP
2	10 AUG 2015	ISSUED FOR ZONING REVIEW
1	14 MAY 2015	ISSUED FOR PPR
REV.	DATE	ISSUED

ALL MEASUREMENTS MUST BE CHECKED ON THE JOB BY THE CONTRACTOR. DRAWINGS MUST NOT BE SCALED. ALL DRAWINGS AND SPECIFICATIONS ARE THE PROPERTY OF THE ARCHITECT AND MUST BE RETURNED UPON REQUEST.



OUR LADY OF PERPETUAL HELP CHURCH RENOVATIONS & ADDITIONS

TORONTO, ONTARIO

Our Lady of Perpetual Help Parish
78 Clifton Road
Toronto, ON M4T 2G2

BOGDAN NEWMAN CARANCI INC. Architects
Urban Design Consultants
672 Dupont St. Suite 410
Toronto, Ontario, M6G 1Z6
Tel. 416.531.7717
Fax. 416.531.4275


Title :
BUILDING SECTIONS

Drawn : HH	Scale : 1:25	Date : JULY 2016
Project Number : 12062	Drawing Number :	A3.14
Drawing Stage: CD		

DRAWING_LOCATION

1
A3.14
BUILDING SECTION
SCALE - 1:25

22" x 34"

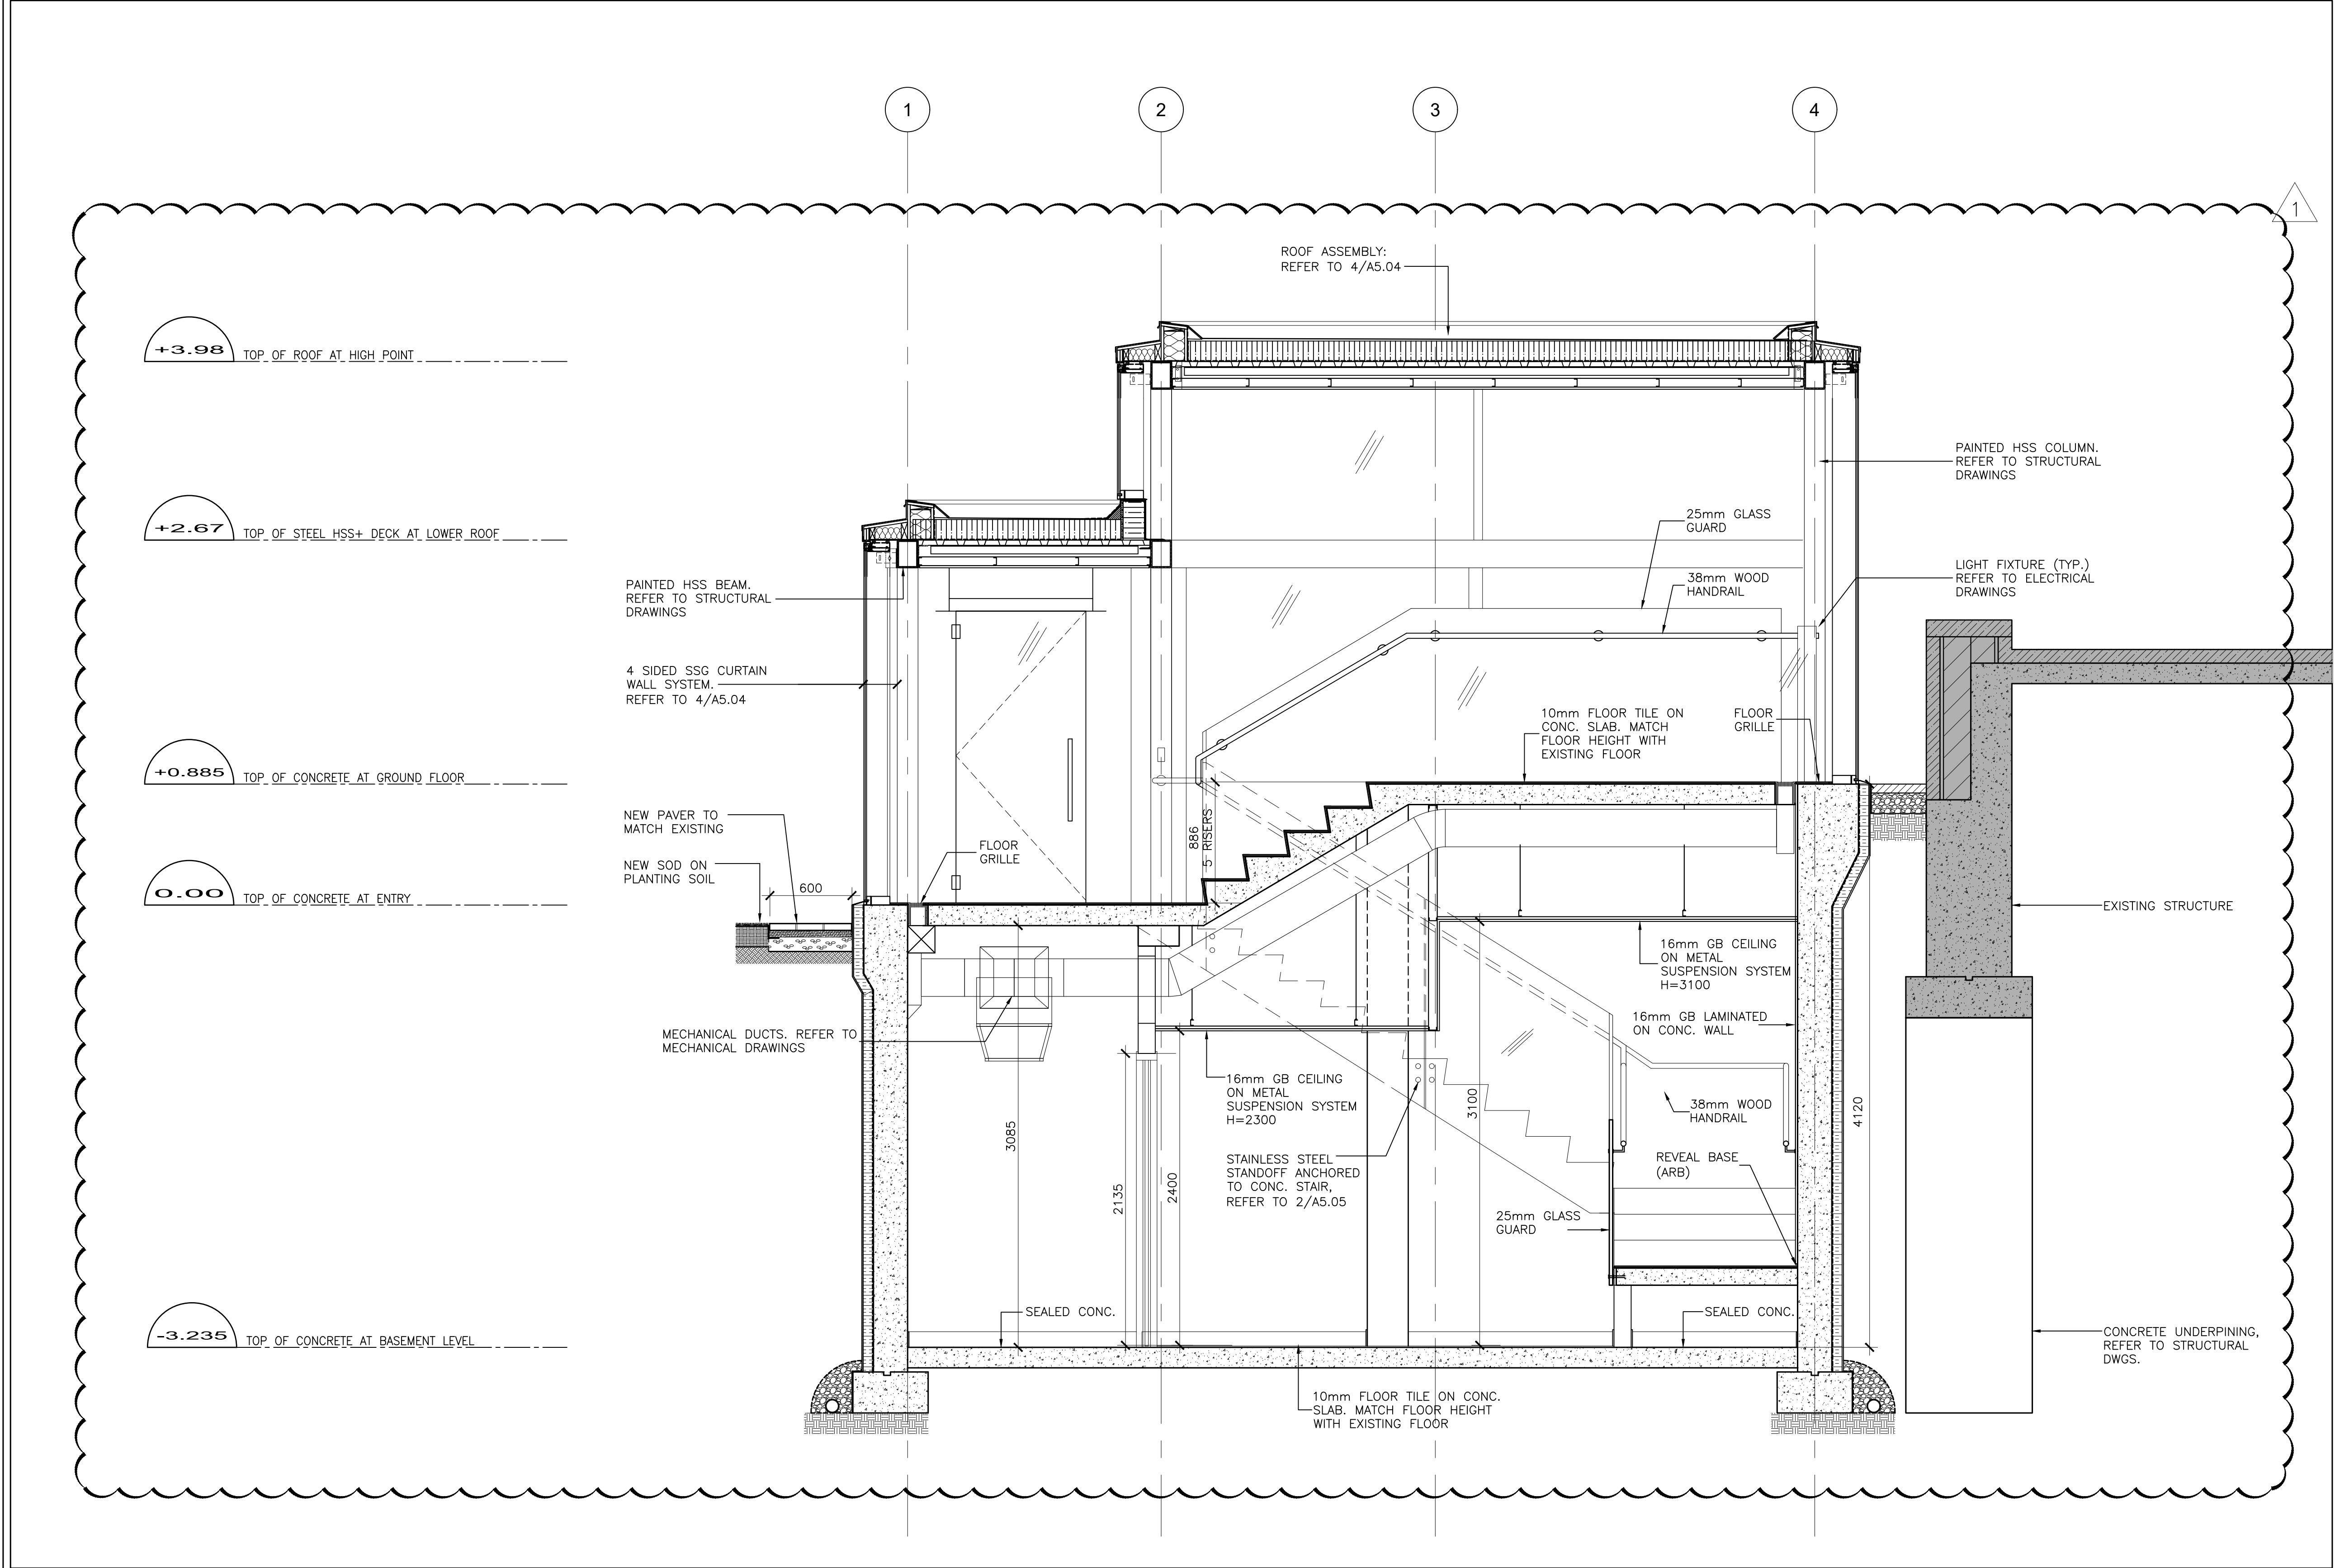

REV.	DATE	ISSUED
1	14 MAY 2015	ISSUED FOR PPR
2	10 AUG 2015	ISSUED FOR ZONING REVIEW
3	11 SEP 2015	ISSUED FOR CM RFP
4	29 OCT 2015	ISSUED FOR BLDG PERMIT
5	4 DEC 2015	ISSUED FOR TENDER
28 SEP 2016	ISSUED FOR PTA-2	

ALL MEASUREMENTS MUST BE CHECKED ON THE JOB BY THE CONTRACTOR. DRAWINGS MUST NOT BE SCALED. ALL DRAWINGS AND SPECIFICATIONS ARE THE PROPERTY OF THE ARCHITECT AND MUST BE RETURNED UPON REQUEST.



OUR LADY OF PERPETUAL HELP CHURCH RENOVATIONS & ADDITIONS

TORONTO, ONTARIO

Our Lady of Perpetual Help Parish
78 Clifton Road
Toronto, ON M4T 2G2

BOGDAN NEWMAN CARANCI INC. Architects
Urban Design Consultants
672 Dupont St. Suite 410
Toronto, Ontario, M6G 1Z6
Tel. 416. 531. 7717
Fax. 416. 531. 4275

Title :
BUILDING SECTIONS

Drawn : ZS	Scale : 1:25	Date : OCT. 2015
Project Number : 12062	Drawing Number :	A3.14A
Drawing Stage: CD		

1
A3.14A
BUILDING SECTION
SCALE - 1:25

+3.98 TOP OF STEEL HSS+ DECK AT HIGHER ROOF

+2.67 TOP OF STEEL HSS+ DECK AT LOWER ROOF

+0.885 TOP OF CONCRETE AT GROUND FLOOR

0.00 TOP OF CONCRETE AT ENTRY

-3.235 TOP OF CONCRETE AT BASEMENT LEVEL

4 SIDED SSG CURTAIN
WALL SYSTEM.
REFER TO 4/A5.04

PAINTED HSS COLUMN
BEYOND. REFER TO
STRUCTURAL DRAWINGS

NEW PAVER TO
MATCH EXISTING

NEW SOD ON
PLANTING SOIL

5
A5.01
SIM.

A

B

C

D

1

5
A5.03

SOLID ROOF
REFER TO 4/A5.04
AND STRUCTURAL DRAWINGS

25mm GLASS GUARD

PAINTED HSS COLUMN
BEYOND.
REFER TO STRUCTURAL
DRAWINGS

38mm WOOD
HANDRAIL

10mm FLOOR TILE
ON CONC. SLAB.
MATCH FLOOR HEIGHT
WITH EXISTING FLOOR

SEALED CONC.

38mm WOOD
HANDRAIL

10mm WALL
TILE (WT-1)

5
A5.01
SIM.

REV.	DATE	ISSUED
1	10 AUG 2015	ISSUED FOR ZONING REVIEW
2	11 SEP 2015	ISSUED FOR CM RFP
3	29 OCT 2015	ISSUED FOR BLDG PERMIT
4	4 DEC 2015	ISSUED FOR TENDER
1	28 SEP 2016	ISSUED FOR PTA-2

ALL MEASUREMENTS MUST BE CHECKED ON THE JOB BY THE CONTRACTOR. DRAWINGS MUST NOT BE SCALED. ALL DRAWINGS AND SPECIFICATIONS ARE THE PROPERTY OF THE ARCHITECT AND MUST BE RETURNED UPON REQUEST.



OUR LADY OF PERPETUAL HELP CHURCH RENOVATIONS & ADDITIONS

TORONTO, ONTARIO

Our Lady of Perpetual Help Parish
78 Clifton Road
Toronto, ON M4T 2G2

**BOGDAN
NEWMAN
CARINCI
INC.**
Architects
Urban Design
Consultants

672 Dupont St. Suite 410
Toronto, Ontario, M6G1Z6

Tel. 416.531.7717
Fax. 416.531.4275

Title :
BUILDING SECTIONS

Drawn : HH	Scale : 1:25	Date : JULY 2016
Project Number : 12062	Drawing Number : A3.15	
Drawing Stage: CD		


+3.98 TOP OF STEEL HSS+ DECK AT HIGHER ROOF

+2.67 TOP OF STEEL HSS+ DECK AT LOWER ROOF


+0.885 TOP OF CONCRETE AT GROUND FLOOR

0.00 TOP OF CONCRETE AT ENTRY

-3.235 TOP OF CONCRETE AT BASEMENT LEVEL

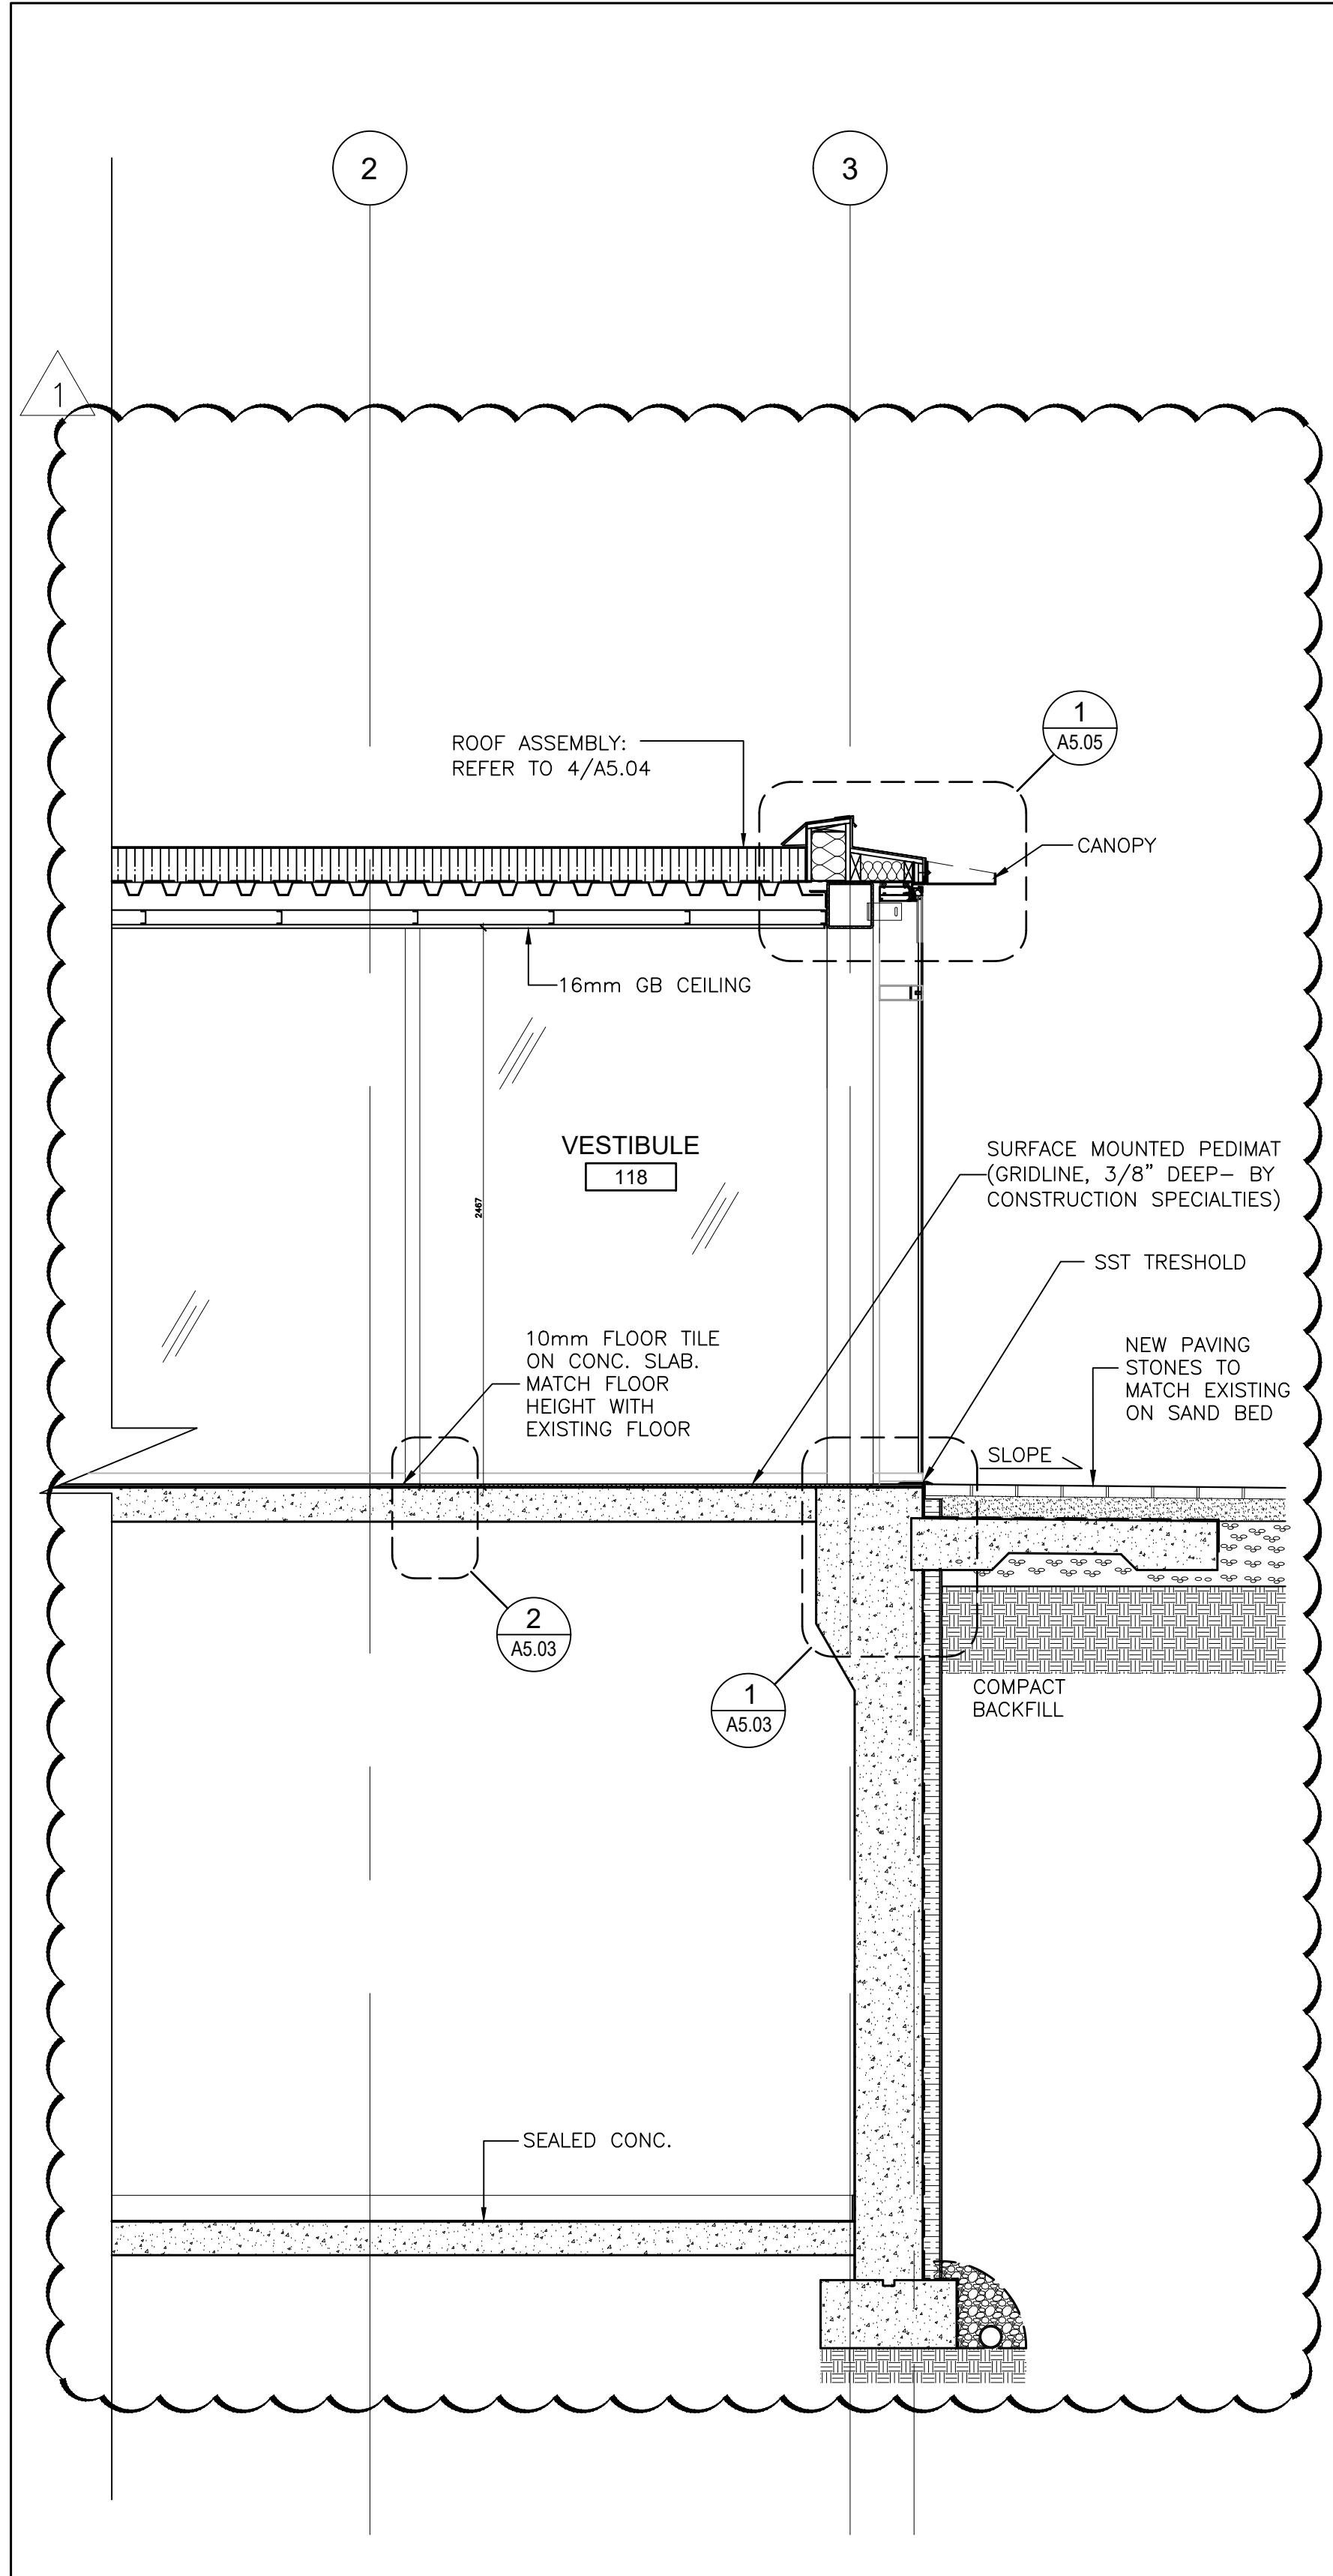

2 BUILDING SECTION
SCALE - 1:25

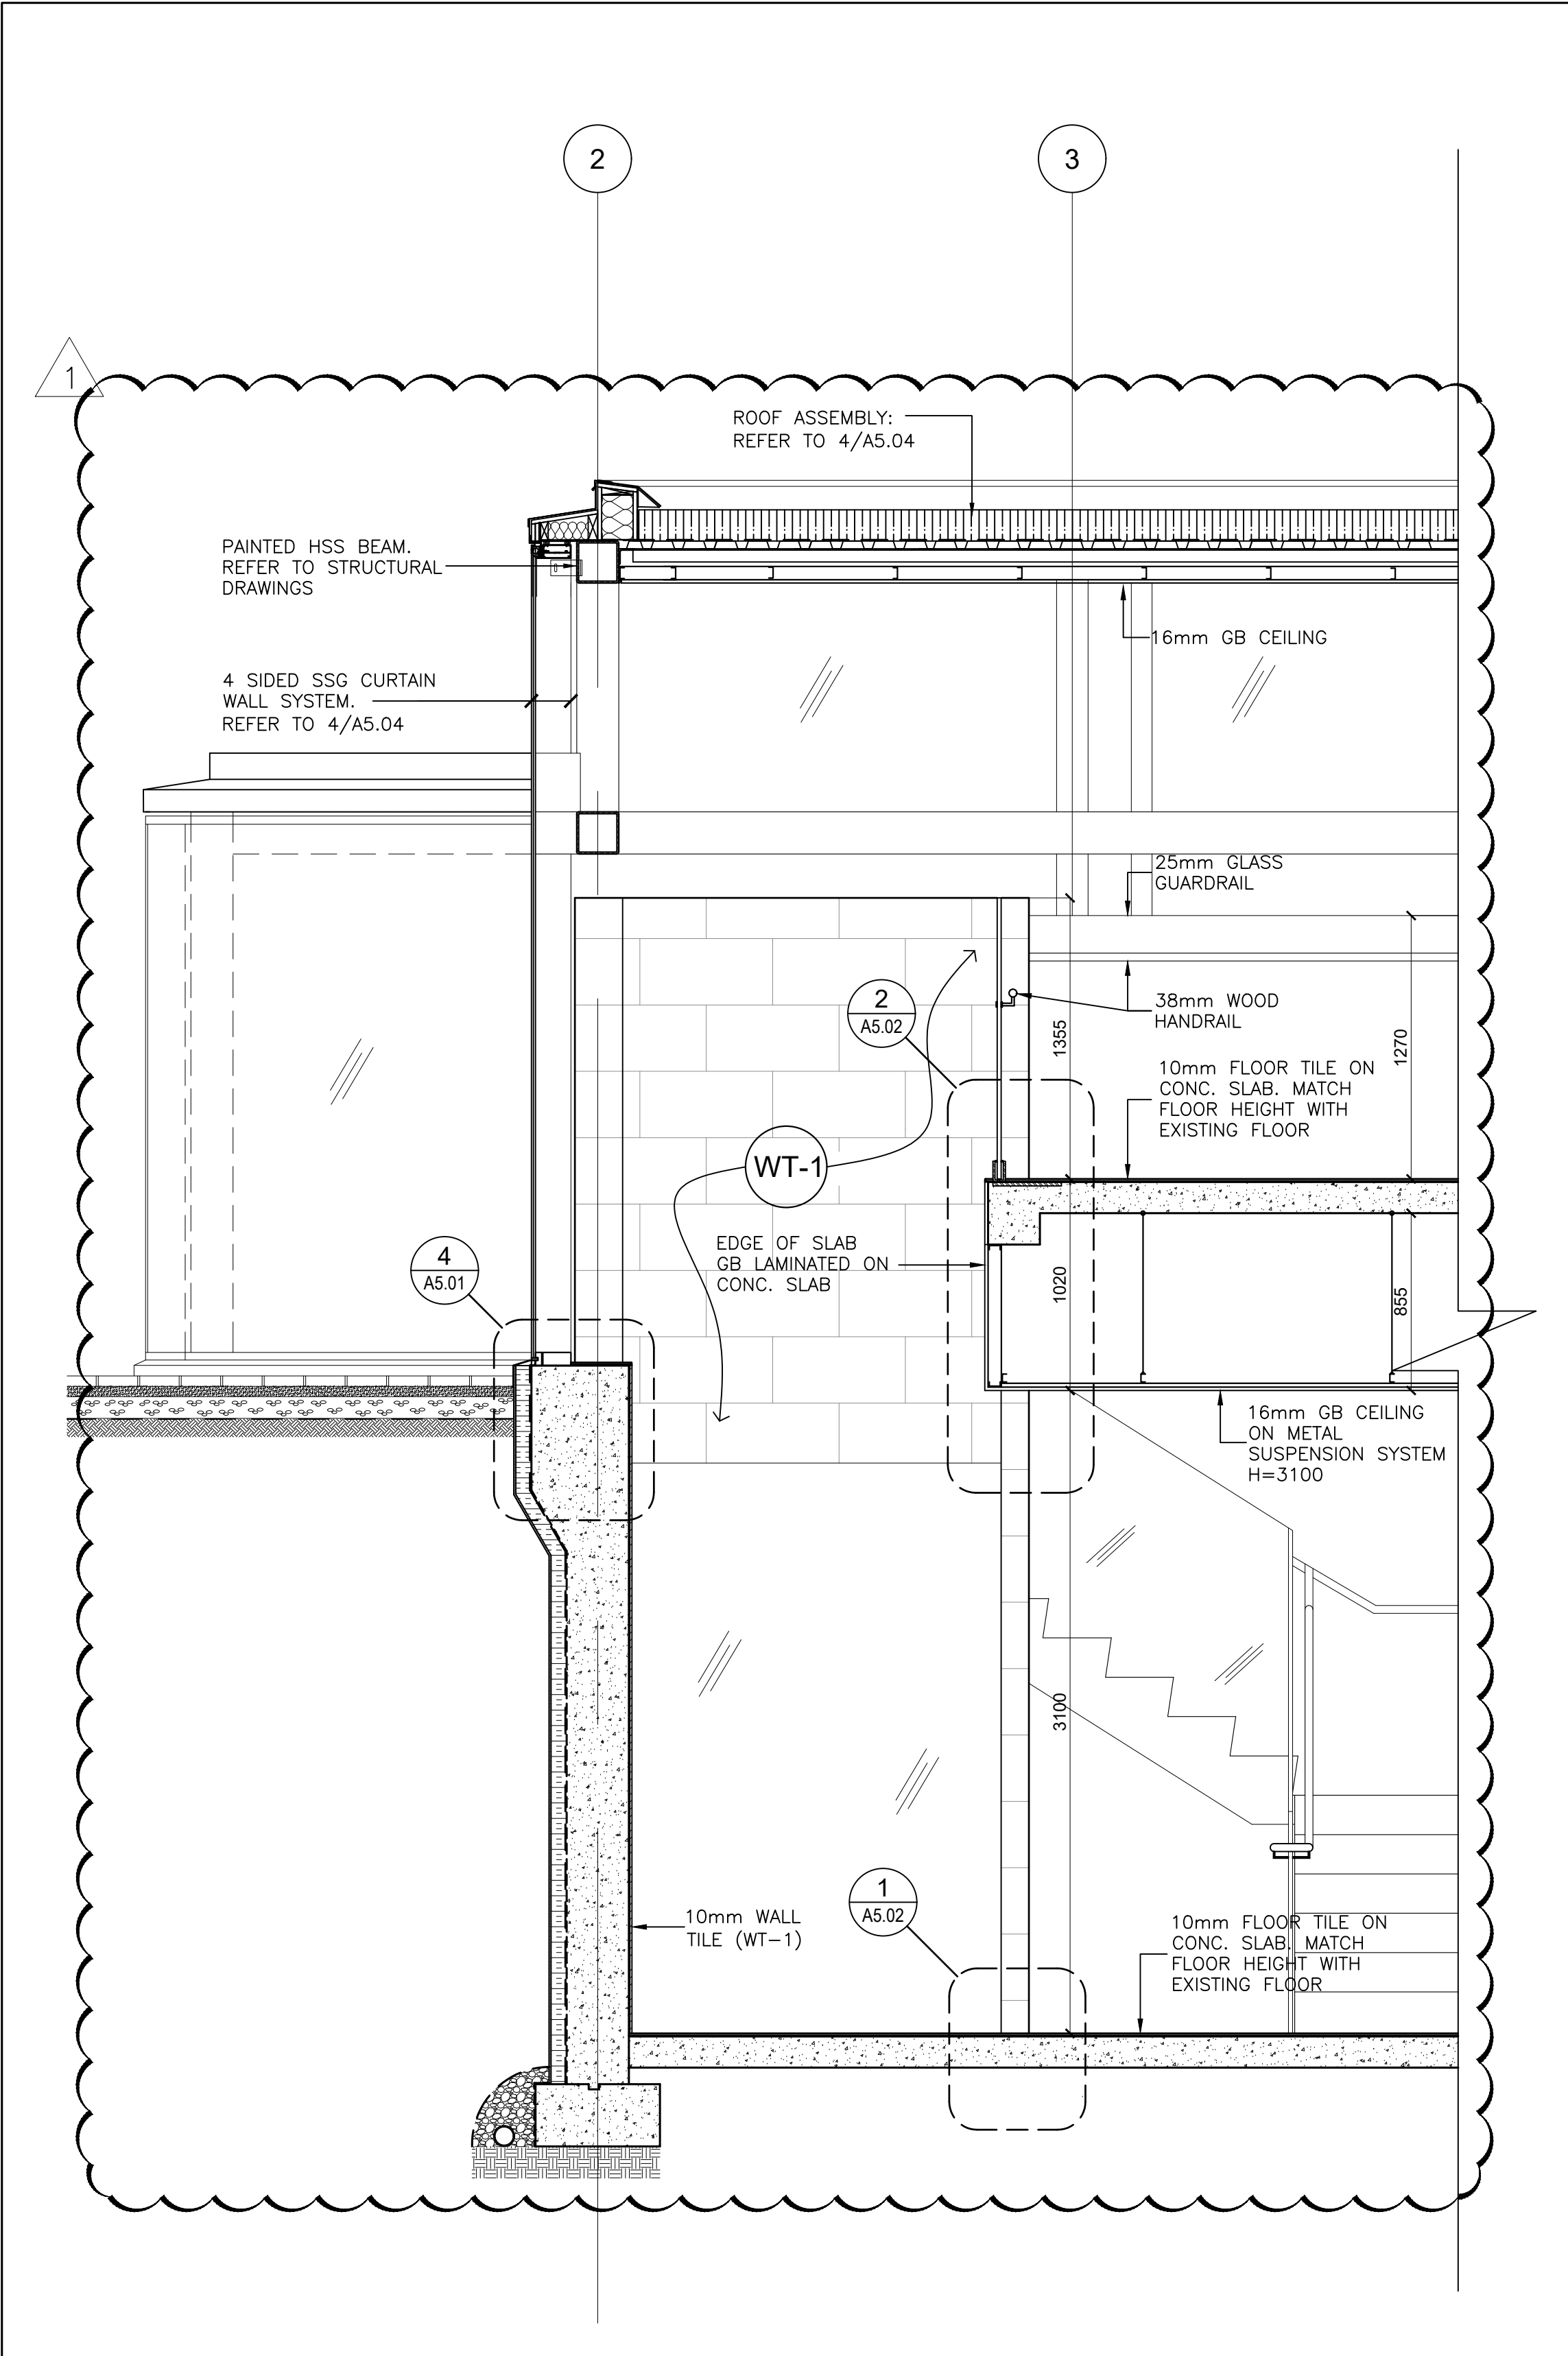

1 BUILDING SECTION
SCALE - 1:25

REV.	DATE	ISSUED
1	10 AUG 2015	ISSUED FOR ZONING REVIEW
2	11 SEP 2015	ISSUED FOR CM RFP
3	29 OCT 2015	ISSUED FOR BLDG PERMIT
4	4 DEC 2015	ISSUED FOR TENDER
1	28 SEP 2016	ISSUED FOR PTA-2

ALL MEASUREMENTS MUST BE CHECKED ON THE JOB BY THE CONTRACTOR. DRAWINGS MUST NOT BE SCALED. ALL DRAWINGS AND SPECIFICATIONS ARE THE PROPERTY OF THE ARCHITECT AND MUST BE RETURNED UPON REQUEST.



OUR LADY OF PERPETUAL HELP CHURCH RENOVATIONS & ADDITIONS


TORONTO, ONTARIO

Our Lady of Perpetual Help Parish
78 Clifton Road
Toronto, ON M4T 2G2


BOGDAN NEWMAN CARANCI INC. Architects
Urban Design Consultants
672 Dupont St. Suite 410
Toronto, Ontario, M6G 1Z6
Tel. 416.531.7717
Fax. 416.531.4275

Title :
BUILDING SECTIONS

Drawn : ZS	Scale : 1:25	Date : OCT. 2015
Project Number : 12062	Drawing Number : A3.16	
Drawing Stage: CD		

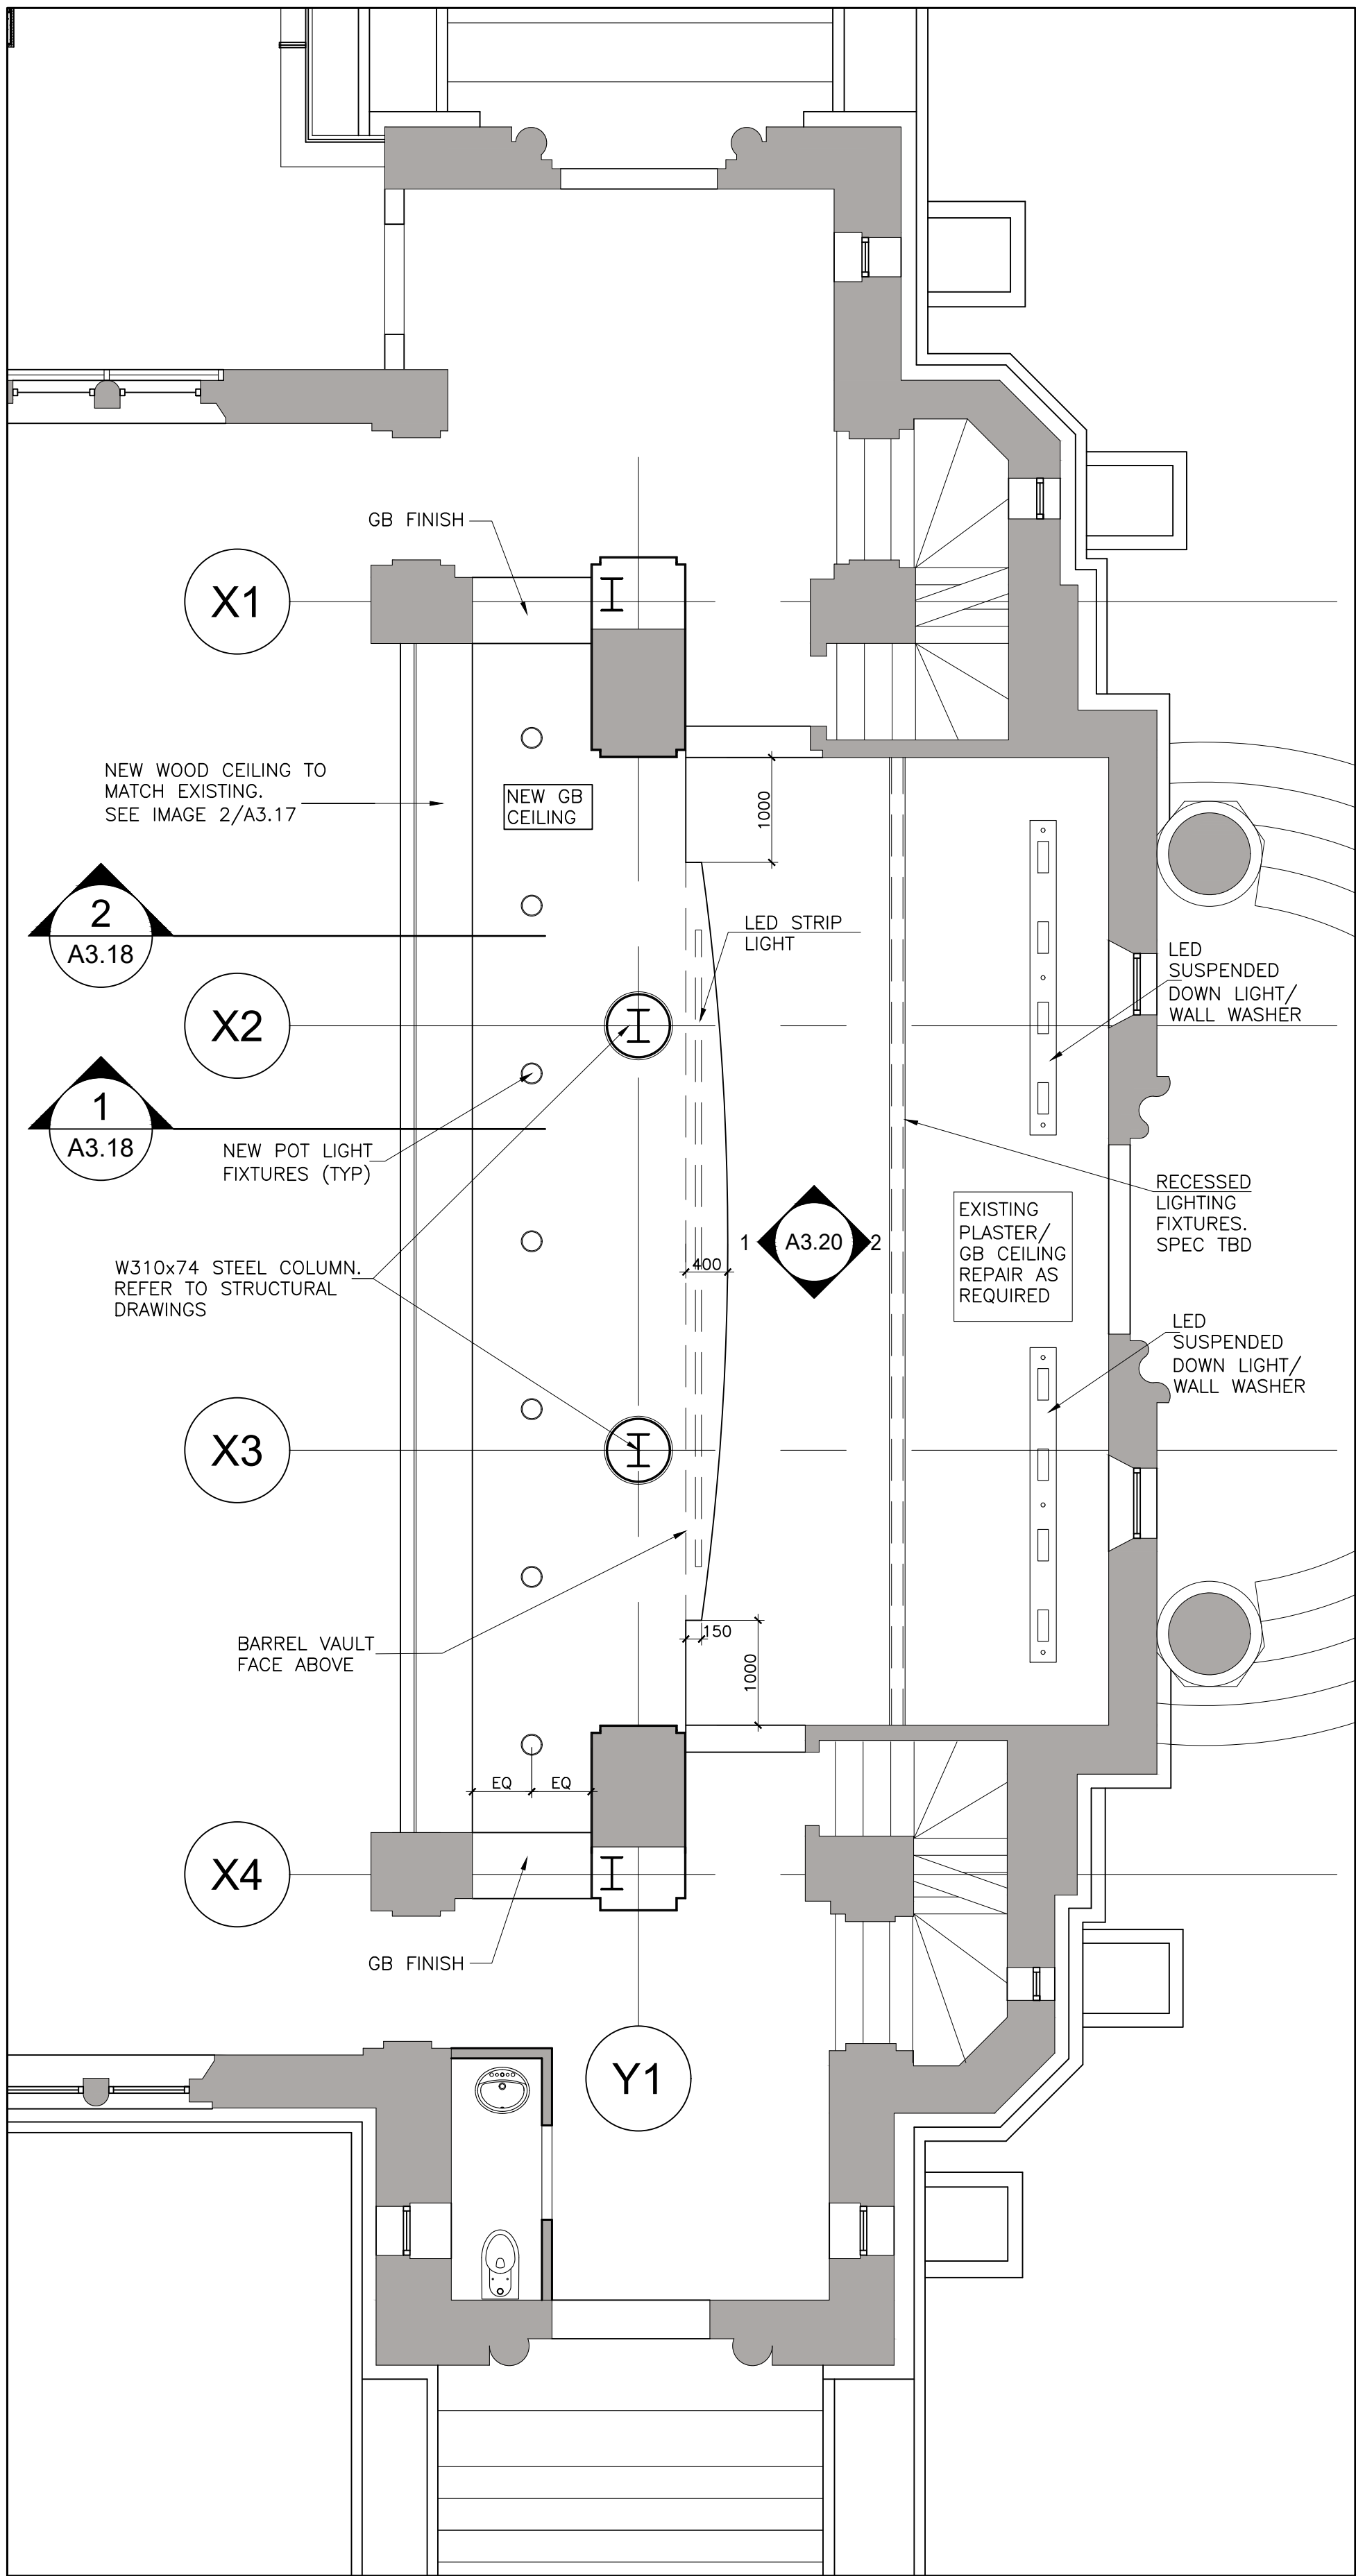

2
A3.17
NARTHEX RCP
SCALE - 1:50

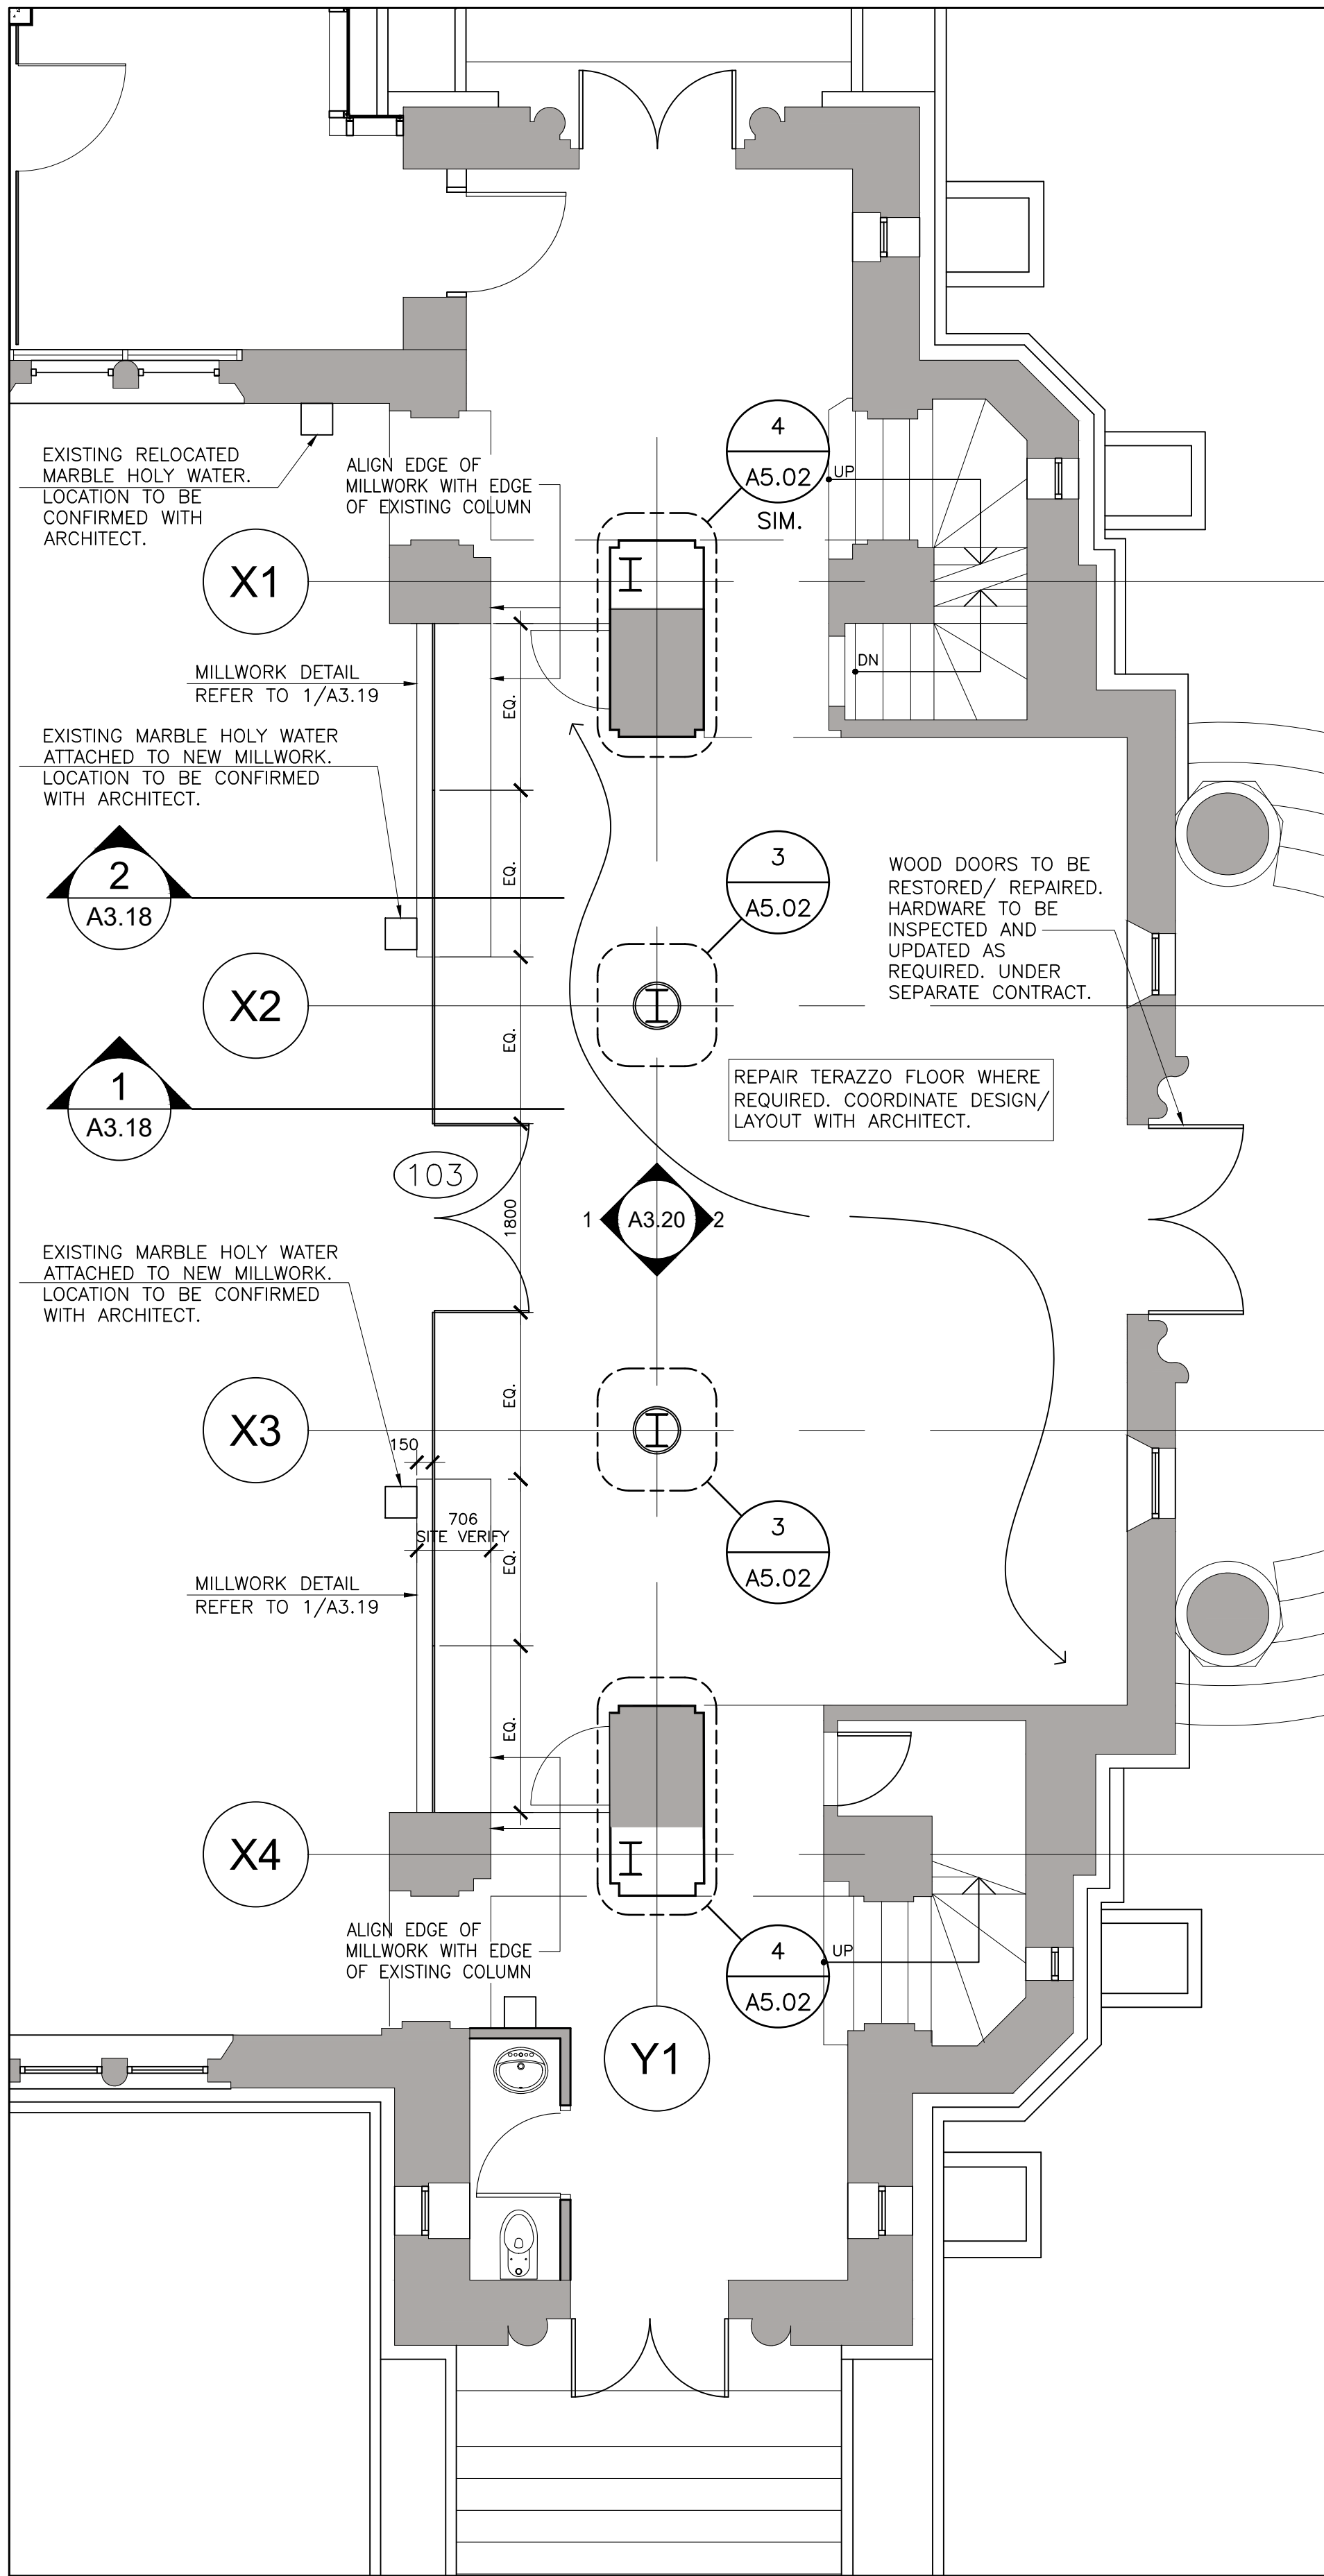

1
A3.17
NARTHEX FLOOR PLAN
SCALE - 1:50

FLOOR & WALL FINISH SCHEDULE		
C-SEA	SEALED CONCRETE	
FT	PORCELAIN FLOOR TILE	
- SIZE: 300x600mm		
- COLOUR: MONTECASSINO SERIES, GRAY MATTE		
- MANUFACTURED BY OLYMPIA TILE OR APPROVED EQUAL		
ET	EXISTING TERRAZZO FLOOR	
- REPAIR DAMAGED TERRAZZO FLOOR TO MATCH EXISTING		
FT-2	PORCELAIN FLOOR TILE	
- SIZE: 150x610mm		
- COLOUR: REGAL SERIES, CHARCOAL BLACK MATTE		
- MANUFACTURED BY OLYMPIA TILE OR APPROVED EQUAL		
PT	PAINT	
- COLOUR: P2089-00, WHITEWASH WHITE		
- MANUFACTURED BY PARA		
WT	PORCELAIN WALL TILE	
- SIZE: 300x600x10mm		
- COLOUR: MONTECASSINO SERIES, GRAY MATTE		
- MANUFACTURED BY OLYMPIA TILE OR APPROVED EQUAL		
WT-2	PORCELAIN WALL TILE	
- SIZE: 150x610mm, 100x610mm, 50x610mm (CUT).		
- COLOUR: REGAL SERIES, SHELL WHITE MATTE		
- MANUFACTURED BY OLYMPIA TILE OR APPROVED EQUAL		
TC	ALUMINUM TILE CAP & VERTICAL TRIM	
- TRAPEZOID PERFORMED ANCHORING LEG		
- "JOLLY" BY SCHLUTER SYSTEMS OR APPROVED EQUAL		
ARB	ALUMINUM REVEAL BASE	
- 16mm HIGHx16mm DEEP PRE-FINISHED CONTINUOUS ALUM. REVEAL BASE (Z TYPE)		
- COLOUR: BLACK		
- MANUFACTURED BY FRY REGLET		
RB	RUBBER BASE	
- 114mm HIGHx9.5mm THICK MILLWORK LOOK "EQUINOX" PROFILE		
- COLOUR: BLACK		
- MANUFACTURED BY JOHNSONITE		

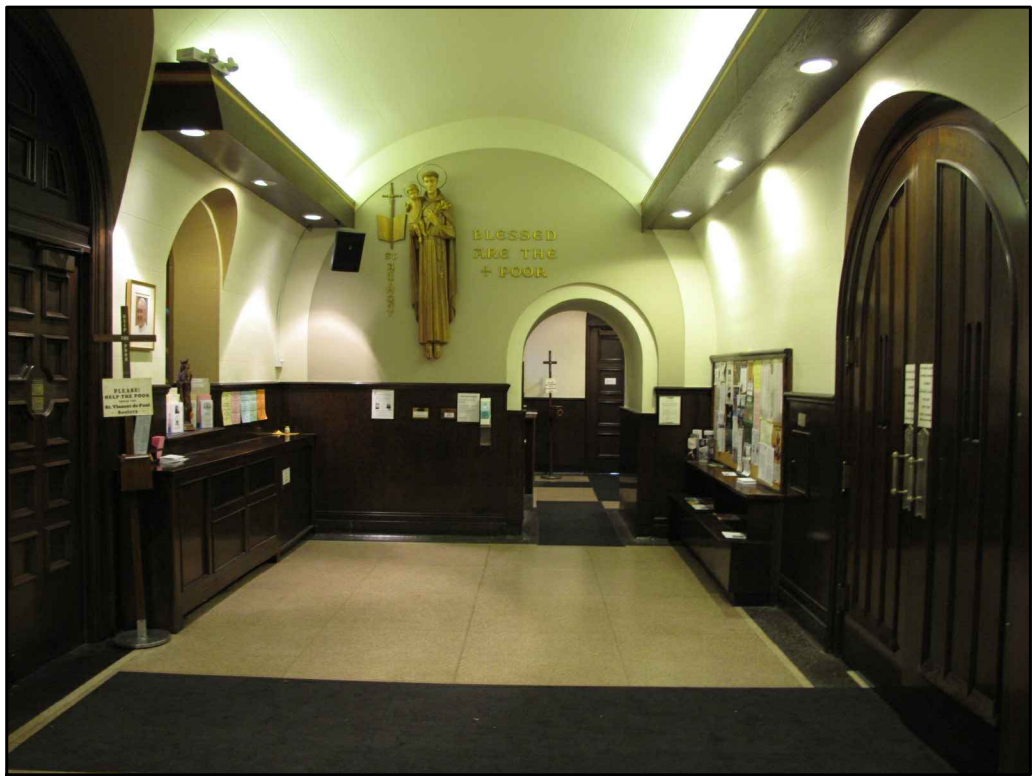


IMAGE 1/A3.17
EXISTING NARTHEX

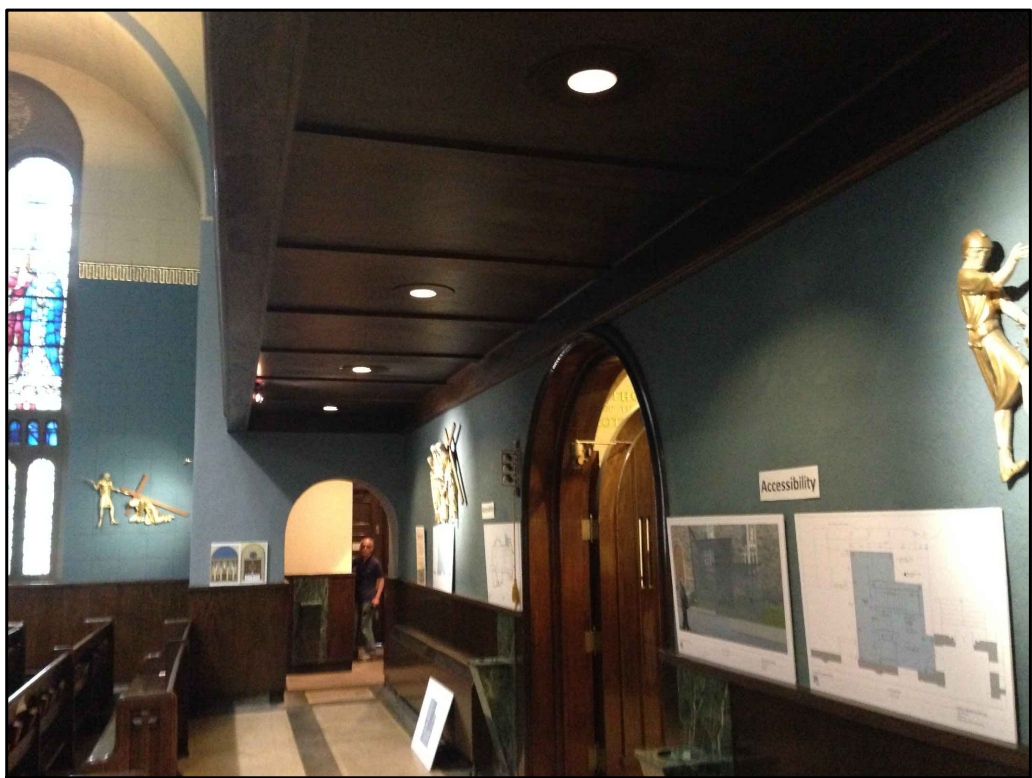


IMAGE 2/A3.17
EXISTING NAVE

REV.	DATE	ISSUED
5	28 SEP 2016	ISSUED FOR PTA-2
4	20 JULY 2016	ISSUED FOR SI NO.10
4	4 DEC 2015	ISSUED FOR TENDER
3	29 OCT 2015	ISSUED FOR BLDG PERMIT
2	11 SEP 2015	ISSUED FOR CM RFP
1	10 AUG 2015	ISSUED FOR ZONING REVIEW

ALL MEASUREMENTS MUST BE CHECKED ON THE JOB BY THE CONTRACTOR. DRAWINGS MUST NOT BE SCALED. ALL DRAWINGS AND SPECIFICATIONS ARE THE PROPERTY OF THE ARCHITECT AND MUST BE RETURNED UPON REQUEST.



OUR LADY OF PERPETUAL HELP CHURCH RENOVATIONS & ADDITIONS

TORONTO, ONTARIO

Our Lady of Perpetual Help Parish
78 Clifton Road
Toronto, ON M4T 2G2


BOGDAN NEWMAN CARINCI
INC. Architects
Urban Design
Consultants

672 Dupont St. Suite 410
Toronto, Ontario, M6G 1Z6


Tel. 416. 531. 7717
Fax. 416. 531. 4275

Title :
NARTHEX PLAN & RCP

Drawn : HH	Scale : 1:50	Date : JULY. 2016
Project Number : 12062	Drawing Number :	A3.17
Drawing Stage: CD		

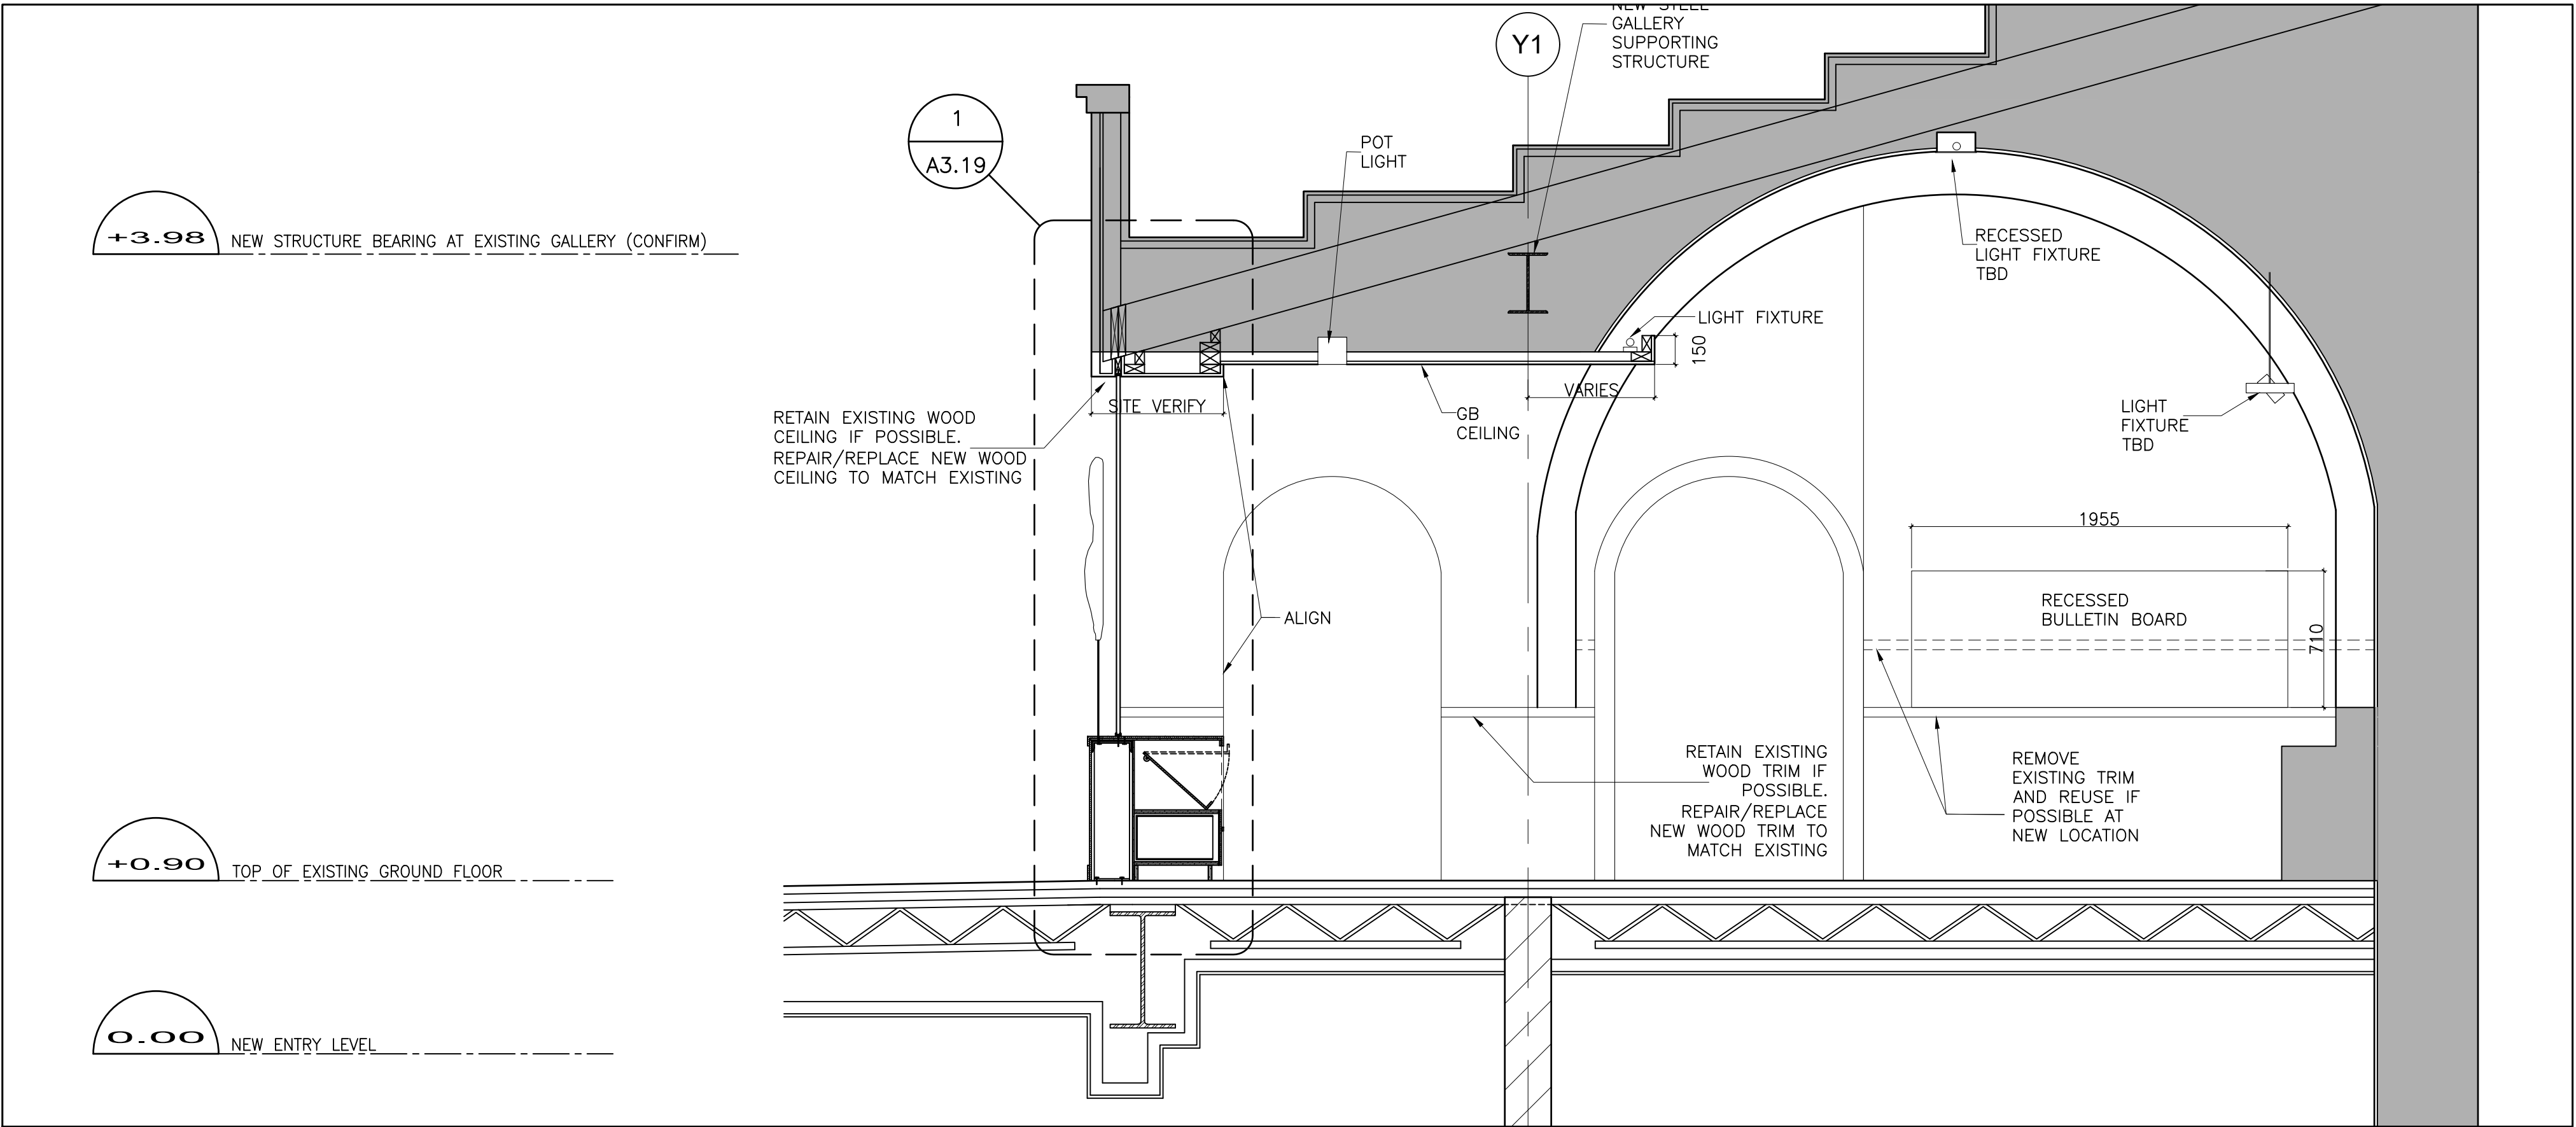

2 WALL SECTION
SCALE - 1:25

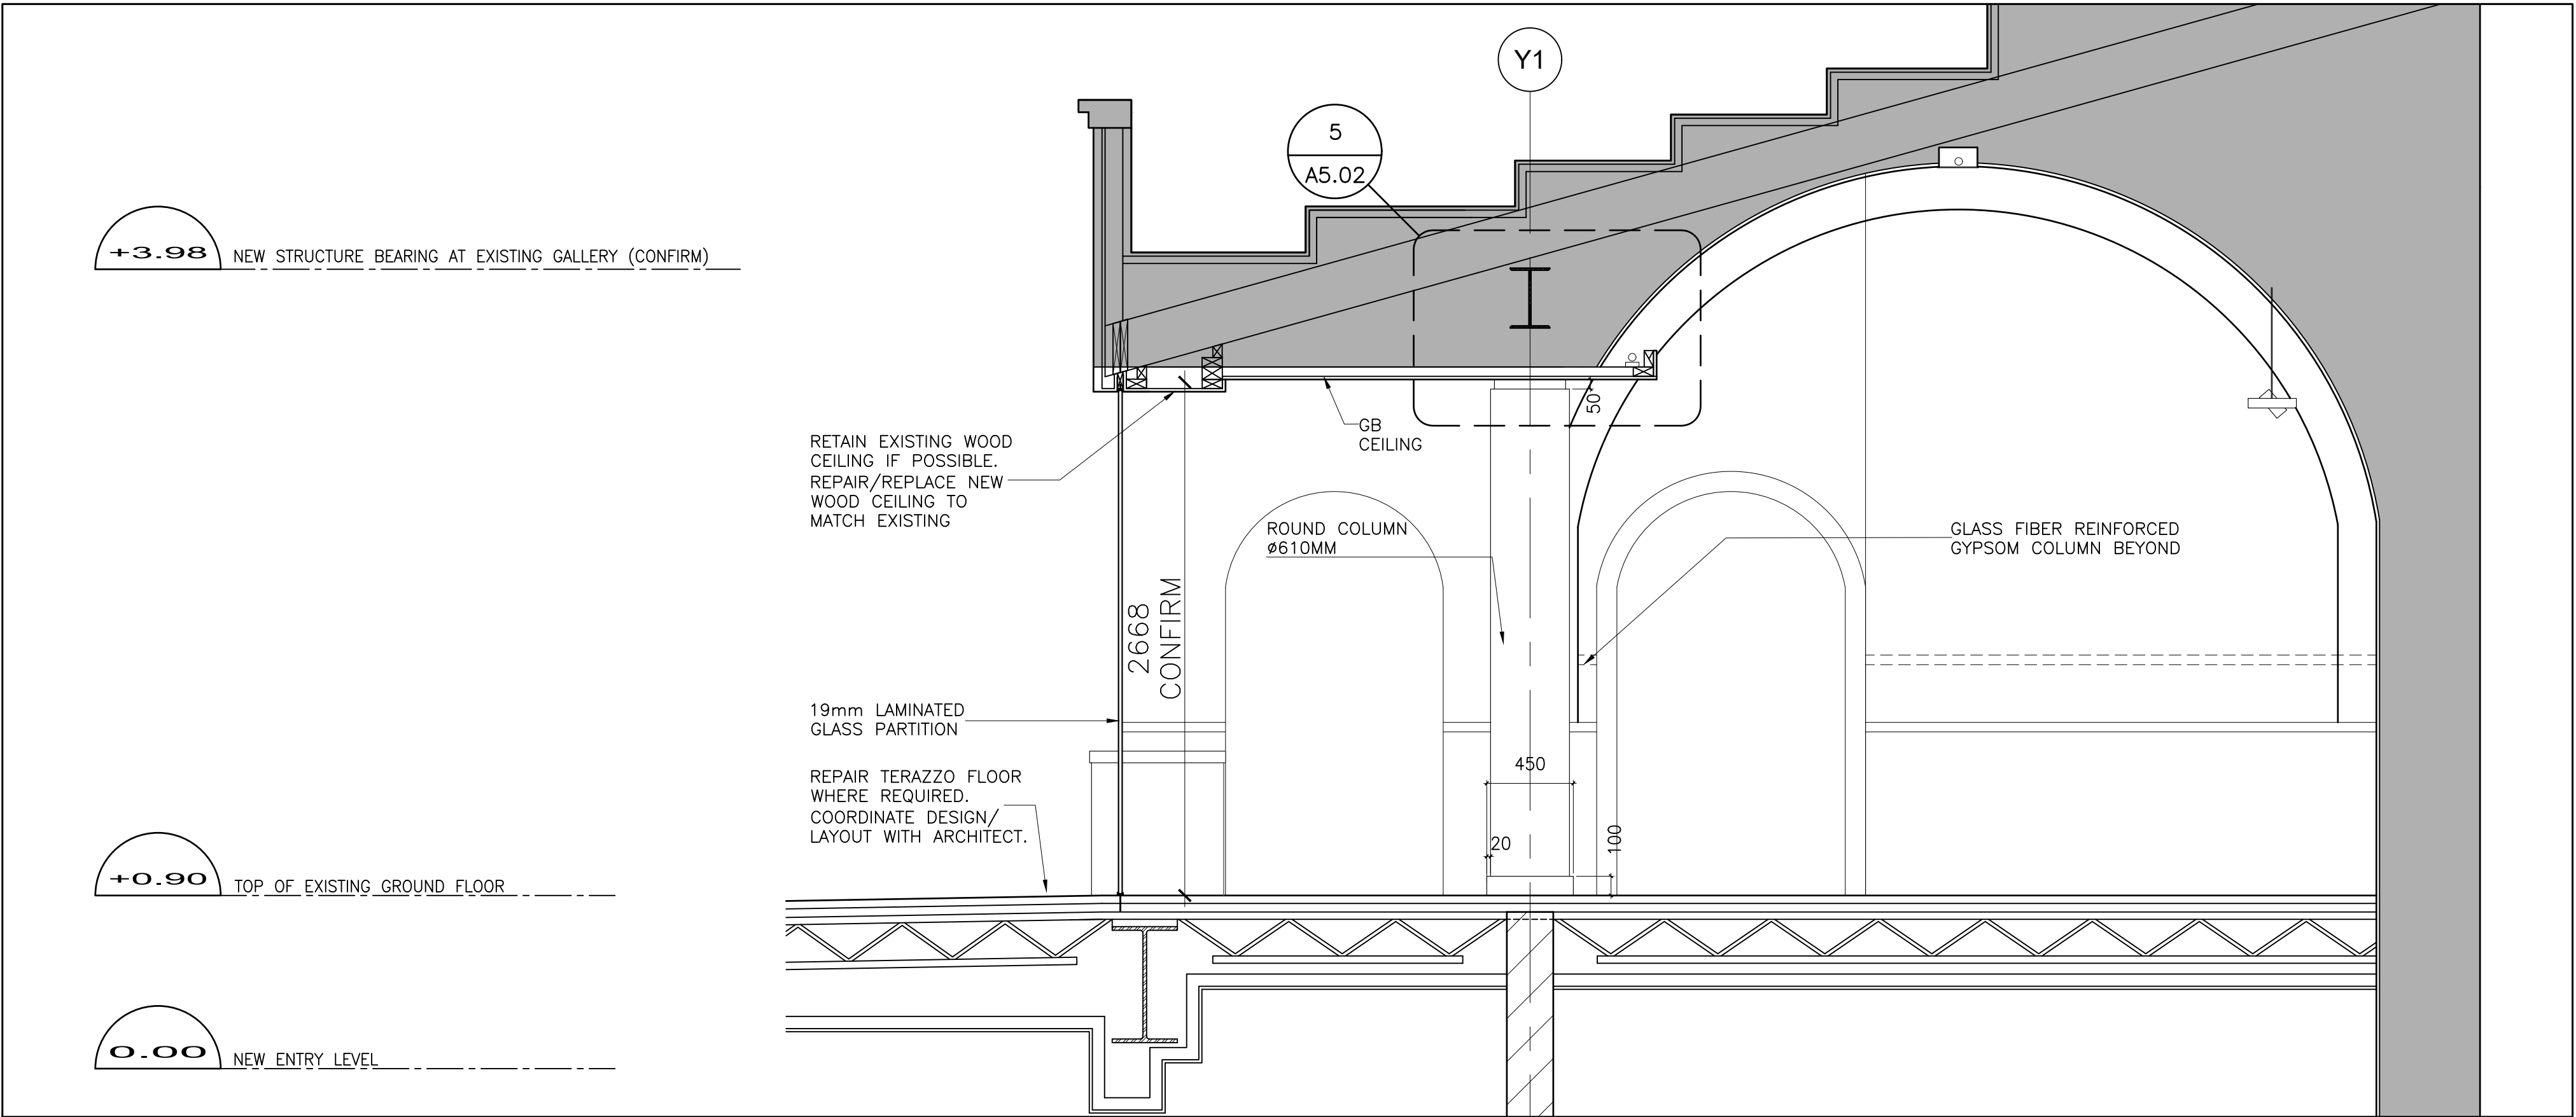

1 WALL SECTION
SCALE - 1:25

REV.	DATE	ISSUED
5	28 SEP 2016	ISSUED FOR PTA-2
4	4 DEC 2015	ISSUED FOR TENDER
3	29 OCT 2015	ISSUED FOR BLDG PERMIT
2	11 SEP 2015	ISSUED FOR CM RFP
1	10 AUG 2015	ISSUED FOR ZONING REVIEW

ALL MEASUREMENTS MUST BE CHECKED ON THE JOB BY THE CONTRACTOR. DRAWINGS MUST NOT BE SCALED. ALL DRAWINGS AND SPECIFICATIONS ARE THE PROPERTY OF THE ARCHITECT AND MUST BE RETURNED UPON REQUEST.



OUR LADY OF PERPETUAL HELP CHURCH RENOVATIONS & ADDITIONS

TORONTO, ONTARIO

Our Lady of Perpetual Help Parish
78 Clifton Road
Toronto, ON M4T 2G2

BOGDAN NEWMAN CARANCI INC. Architects
Urban Design Consultants
672 Dupont St. Suite 410
Toronto, Ontario, M6G 1Z6
Tel. 416.531.7717
Fax. 416.531.4275

Title :
NARTHEX WALL SECTIONS

Drawn : HH	Scale : 1:25	Date : JULY 2016
Project Number : 12062	Drawing Number :	A3.18
Drawing Stage: CD		


DRAWING_LOCATION




SCALE - 1:5

ARCHITECTS ASSOCIATION
 OF
 ARCHITECTS
 ELIE NEWMAN
 LICENCE
 3118

Drawn : ZS	Scale : 1:5	Date : JULY 2016
Project Number : 12062	Drawing Number :	
Drawing Stage: CD	A3.19	

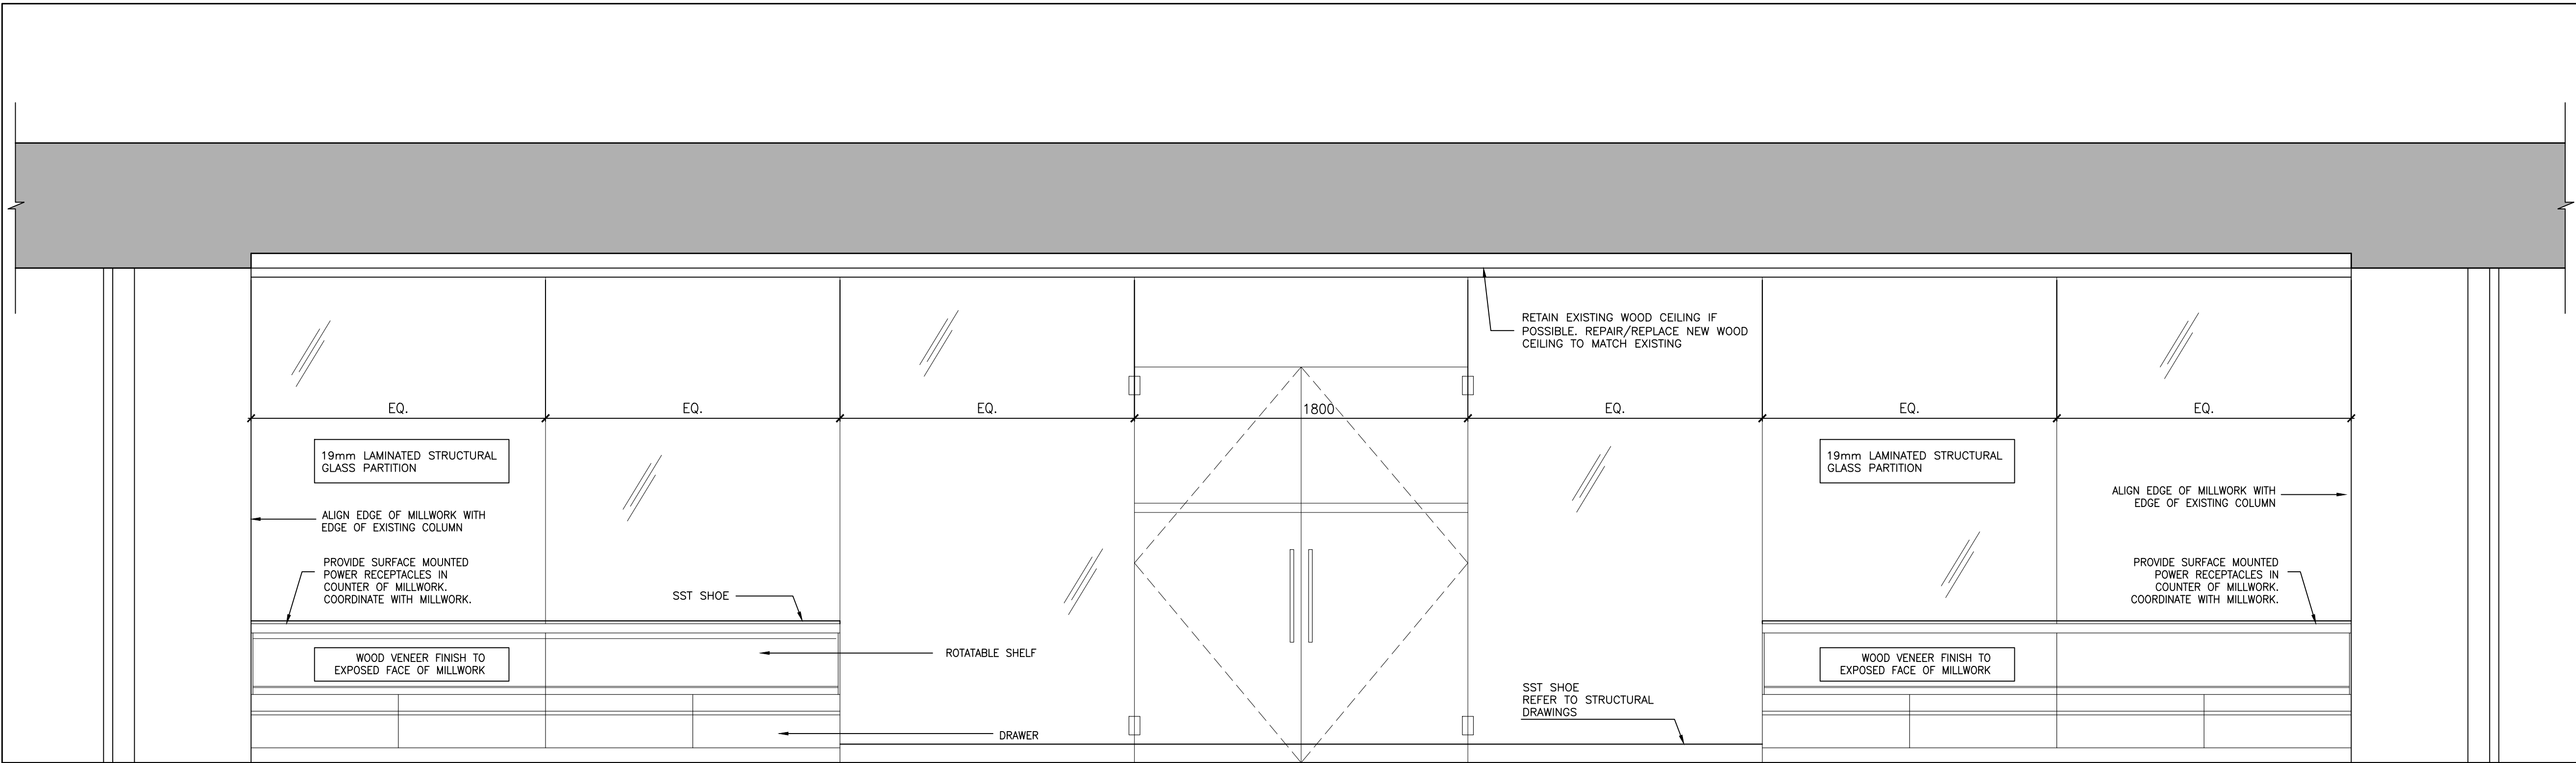

1
A3.20 NARTHEX- WEST ELEVATION
SCALE - 1:20

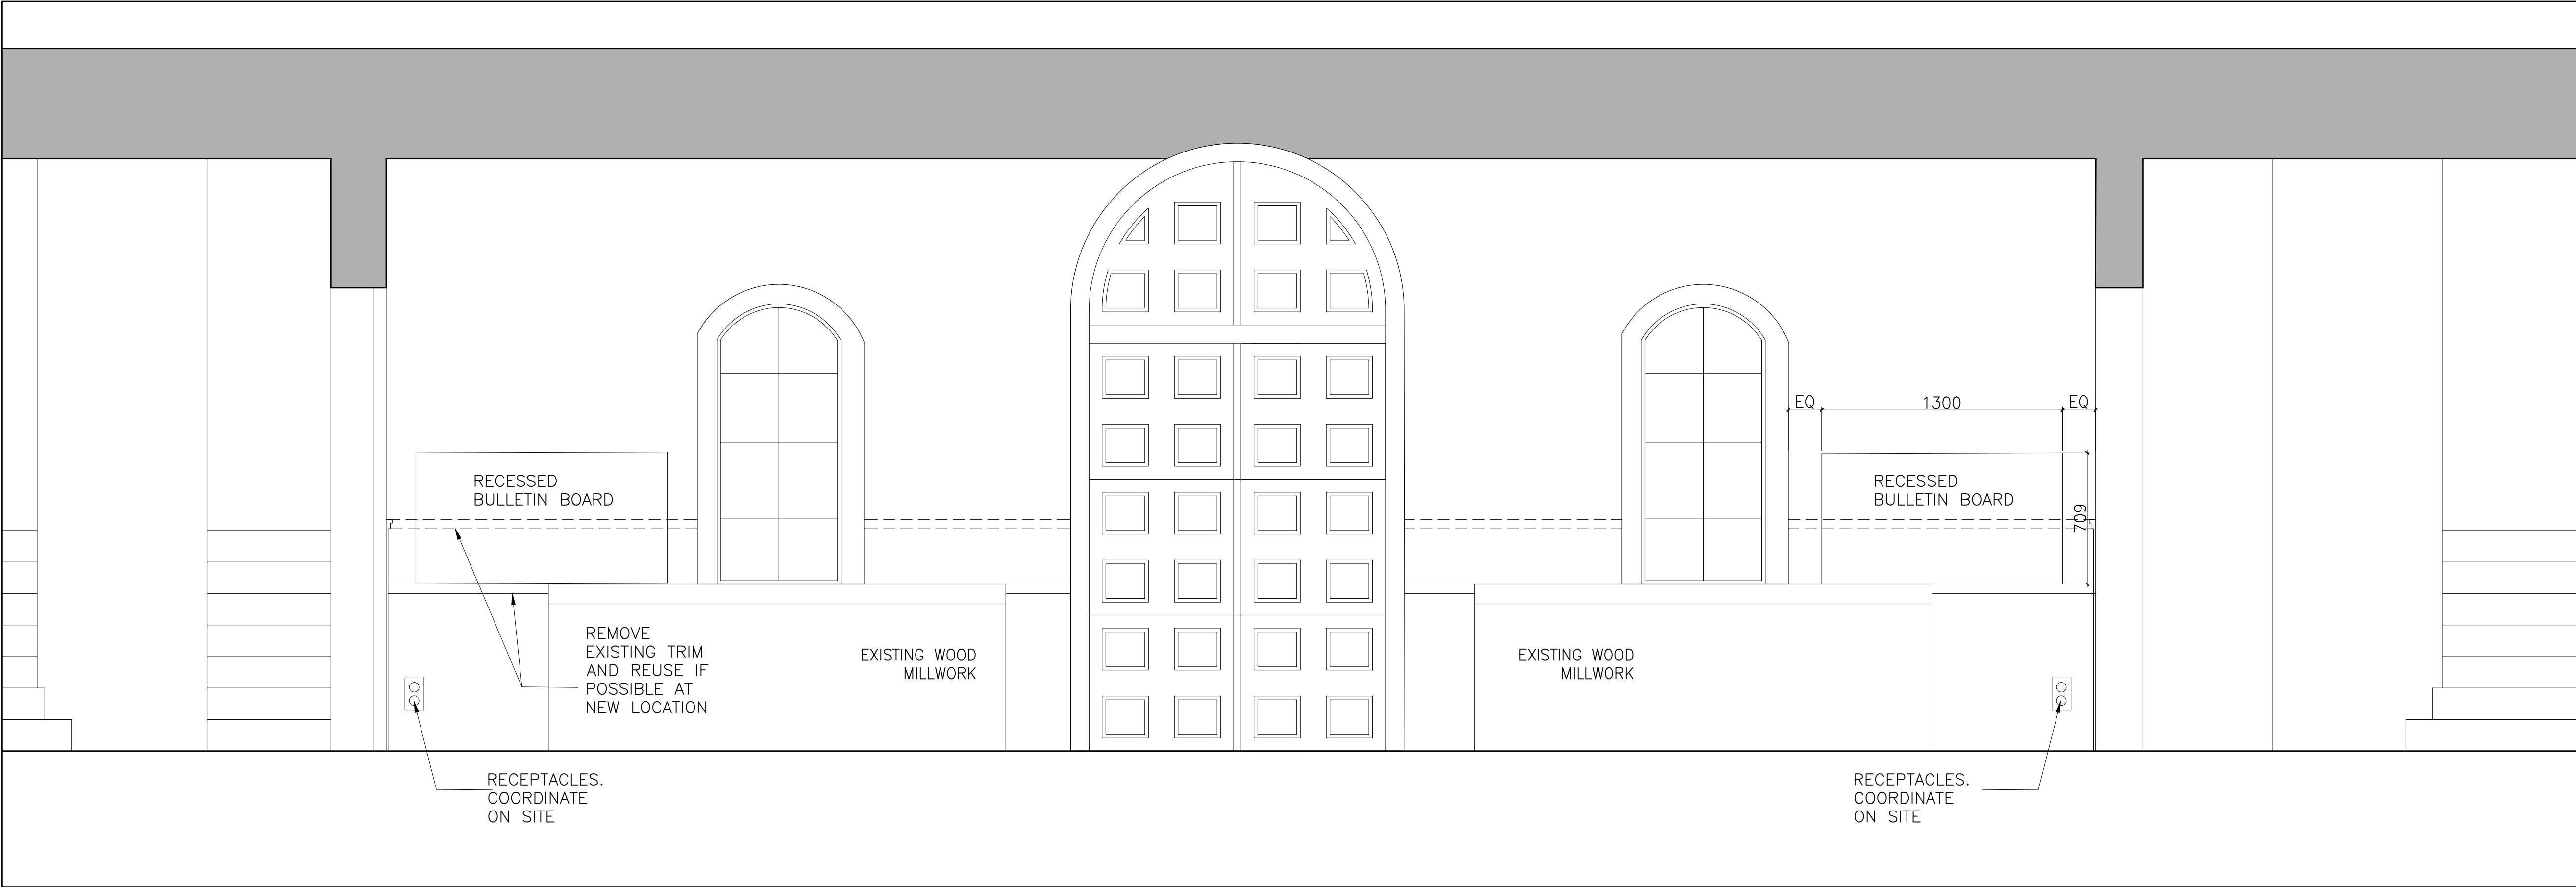

2
A3.20 NARTHEX EAST ELEVATION
SCALE - 1:20

5	28 SEP 2016	ISSUED FOR PTA-2
4	25 JULY 2016	ISSUED FOR SI NO. 11
4	4 DEC 2015	ISSUED FOR TENDER
3	29 OCT 2015	ISSUED FOR BLDG PERMIT
2	11 SEP 2015	ISSUED FOR CM RFP
1	10 AUG 2015	ISSUED FOR ZONING REVIEW
REV.	DATE	ISSUED

ALL MEASUREMENTS MUST BE CHECKED ON THE JOB BY THE CONTRACTOR. DRAWINGS MUST NOT BE SCALED. ALL DRAWINGS AND SPECIFICATIONS ARE THE PROPERTY OF THE ARCHITECT AND MUST BE RETURNED UPON REQUEST.



OUR LADY OF PERPETUAL HELP CHURCH RENOVATIONS & ADDITIONS


TORONTO, ONTARIO

Our Lady of Perpetual Help Parish
78 Clifton Road
Toronto, ON M4T 2G2


BOGDAN NEWMAN CARANCI INC. Architects
Urban Design Consultants
672 Dupont St. Suite 410
Toronto, Ontario, M6G 1Z6
Tel. 416 . 531 . 7717
Fax. 416 . 531 . 4275

Title :
NARTHEX ELEVATIONS


Drawn : HH	Scale : 1:20	Date : JULY 2016
Project Number : 12062	Drawing Number :	A3.20
Drawing Stage: CD		

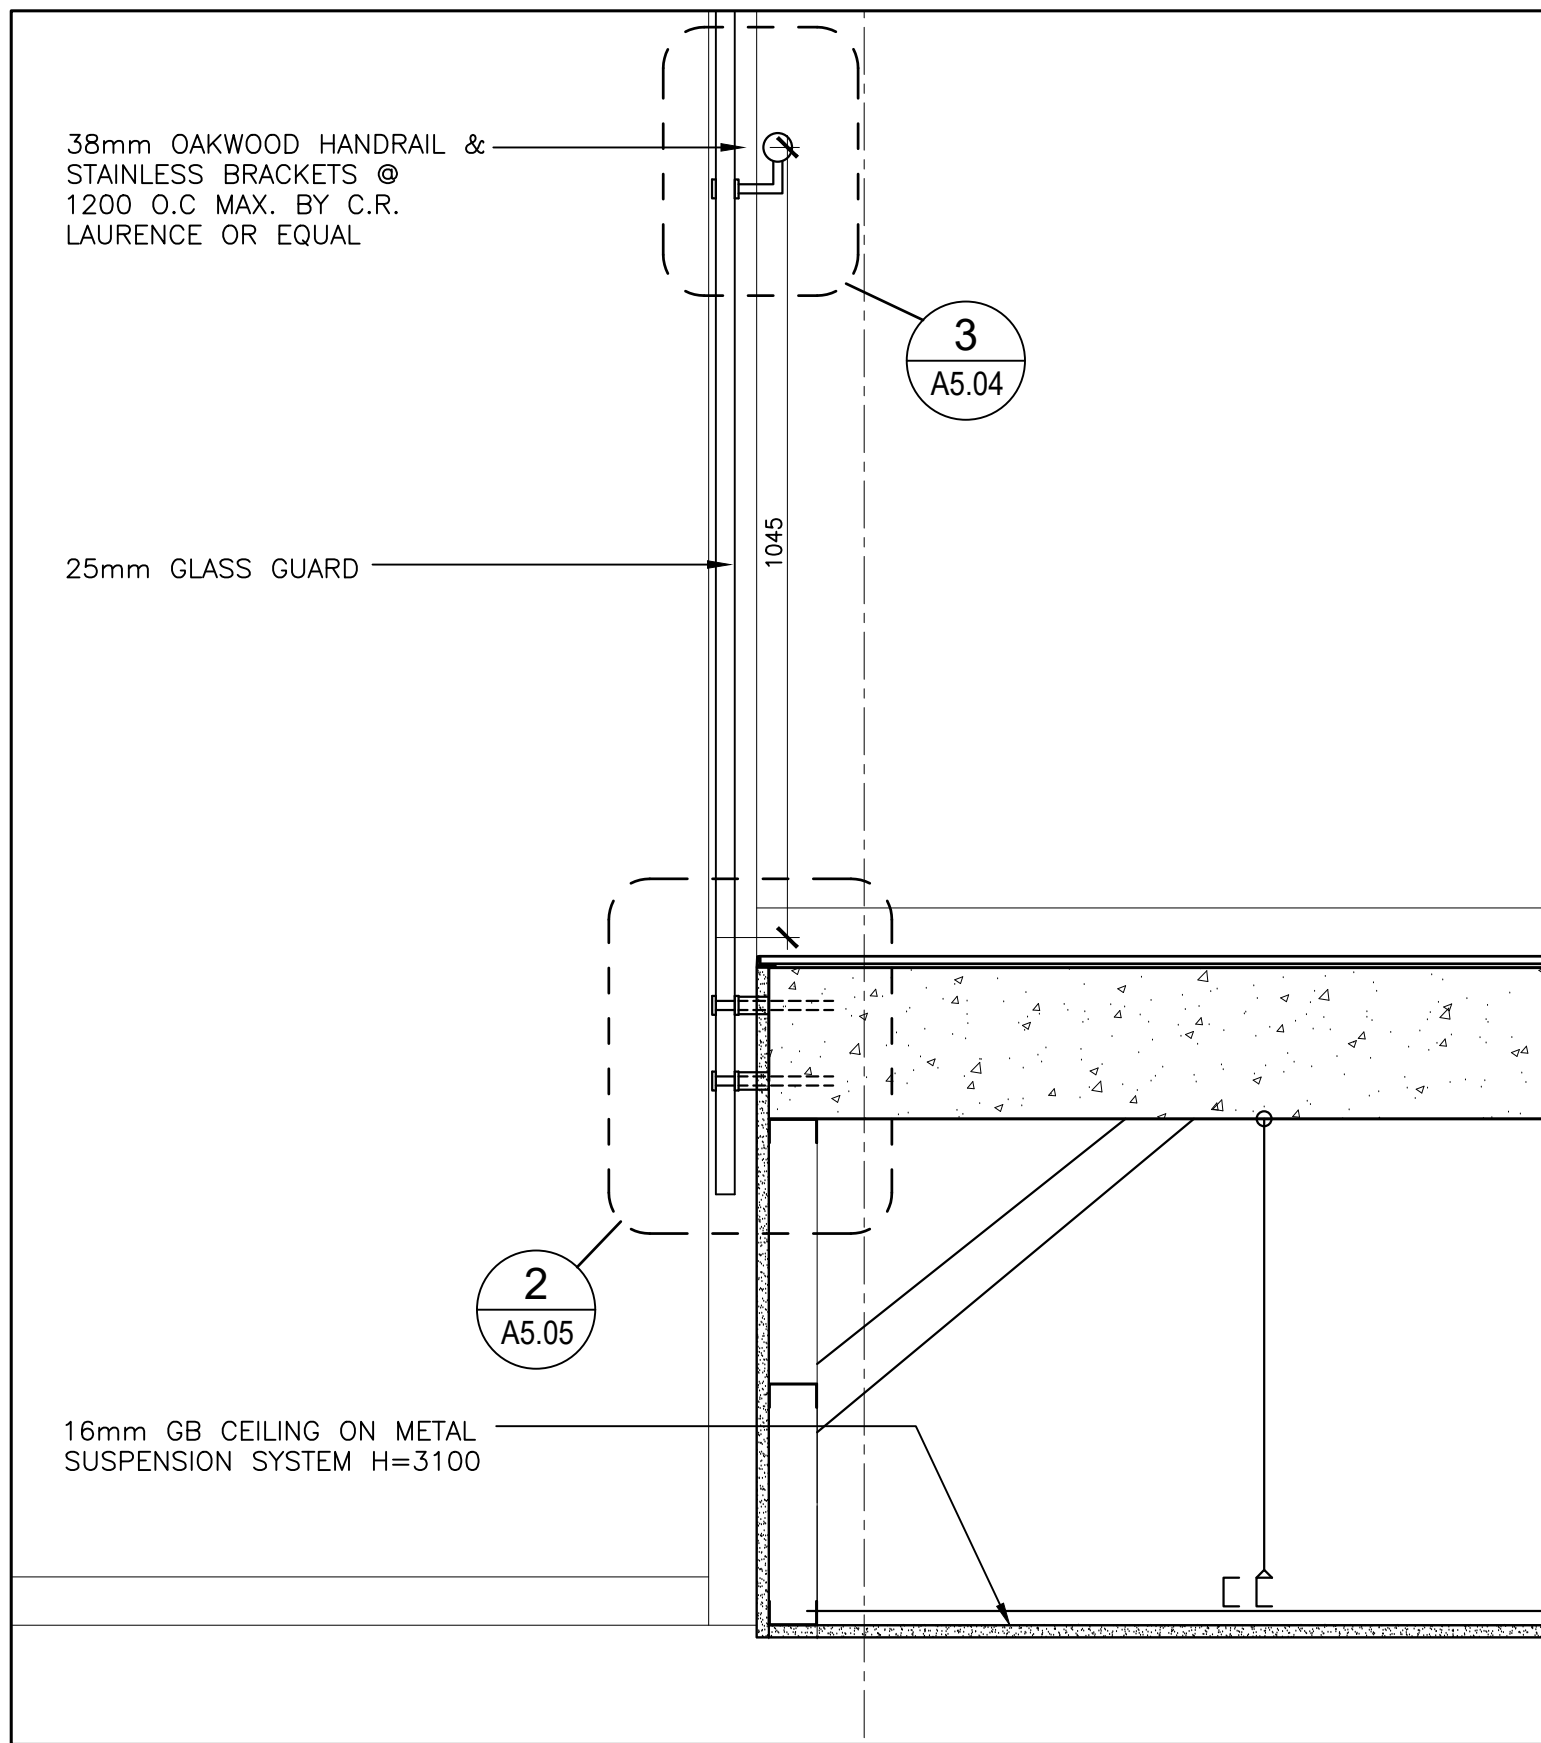


6 SECTION DETAIL
A5.01 SCALE - 1:10

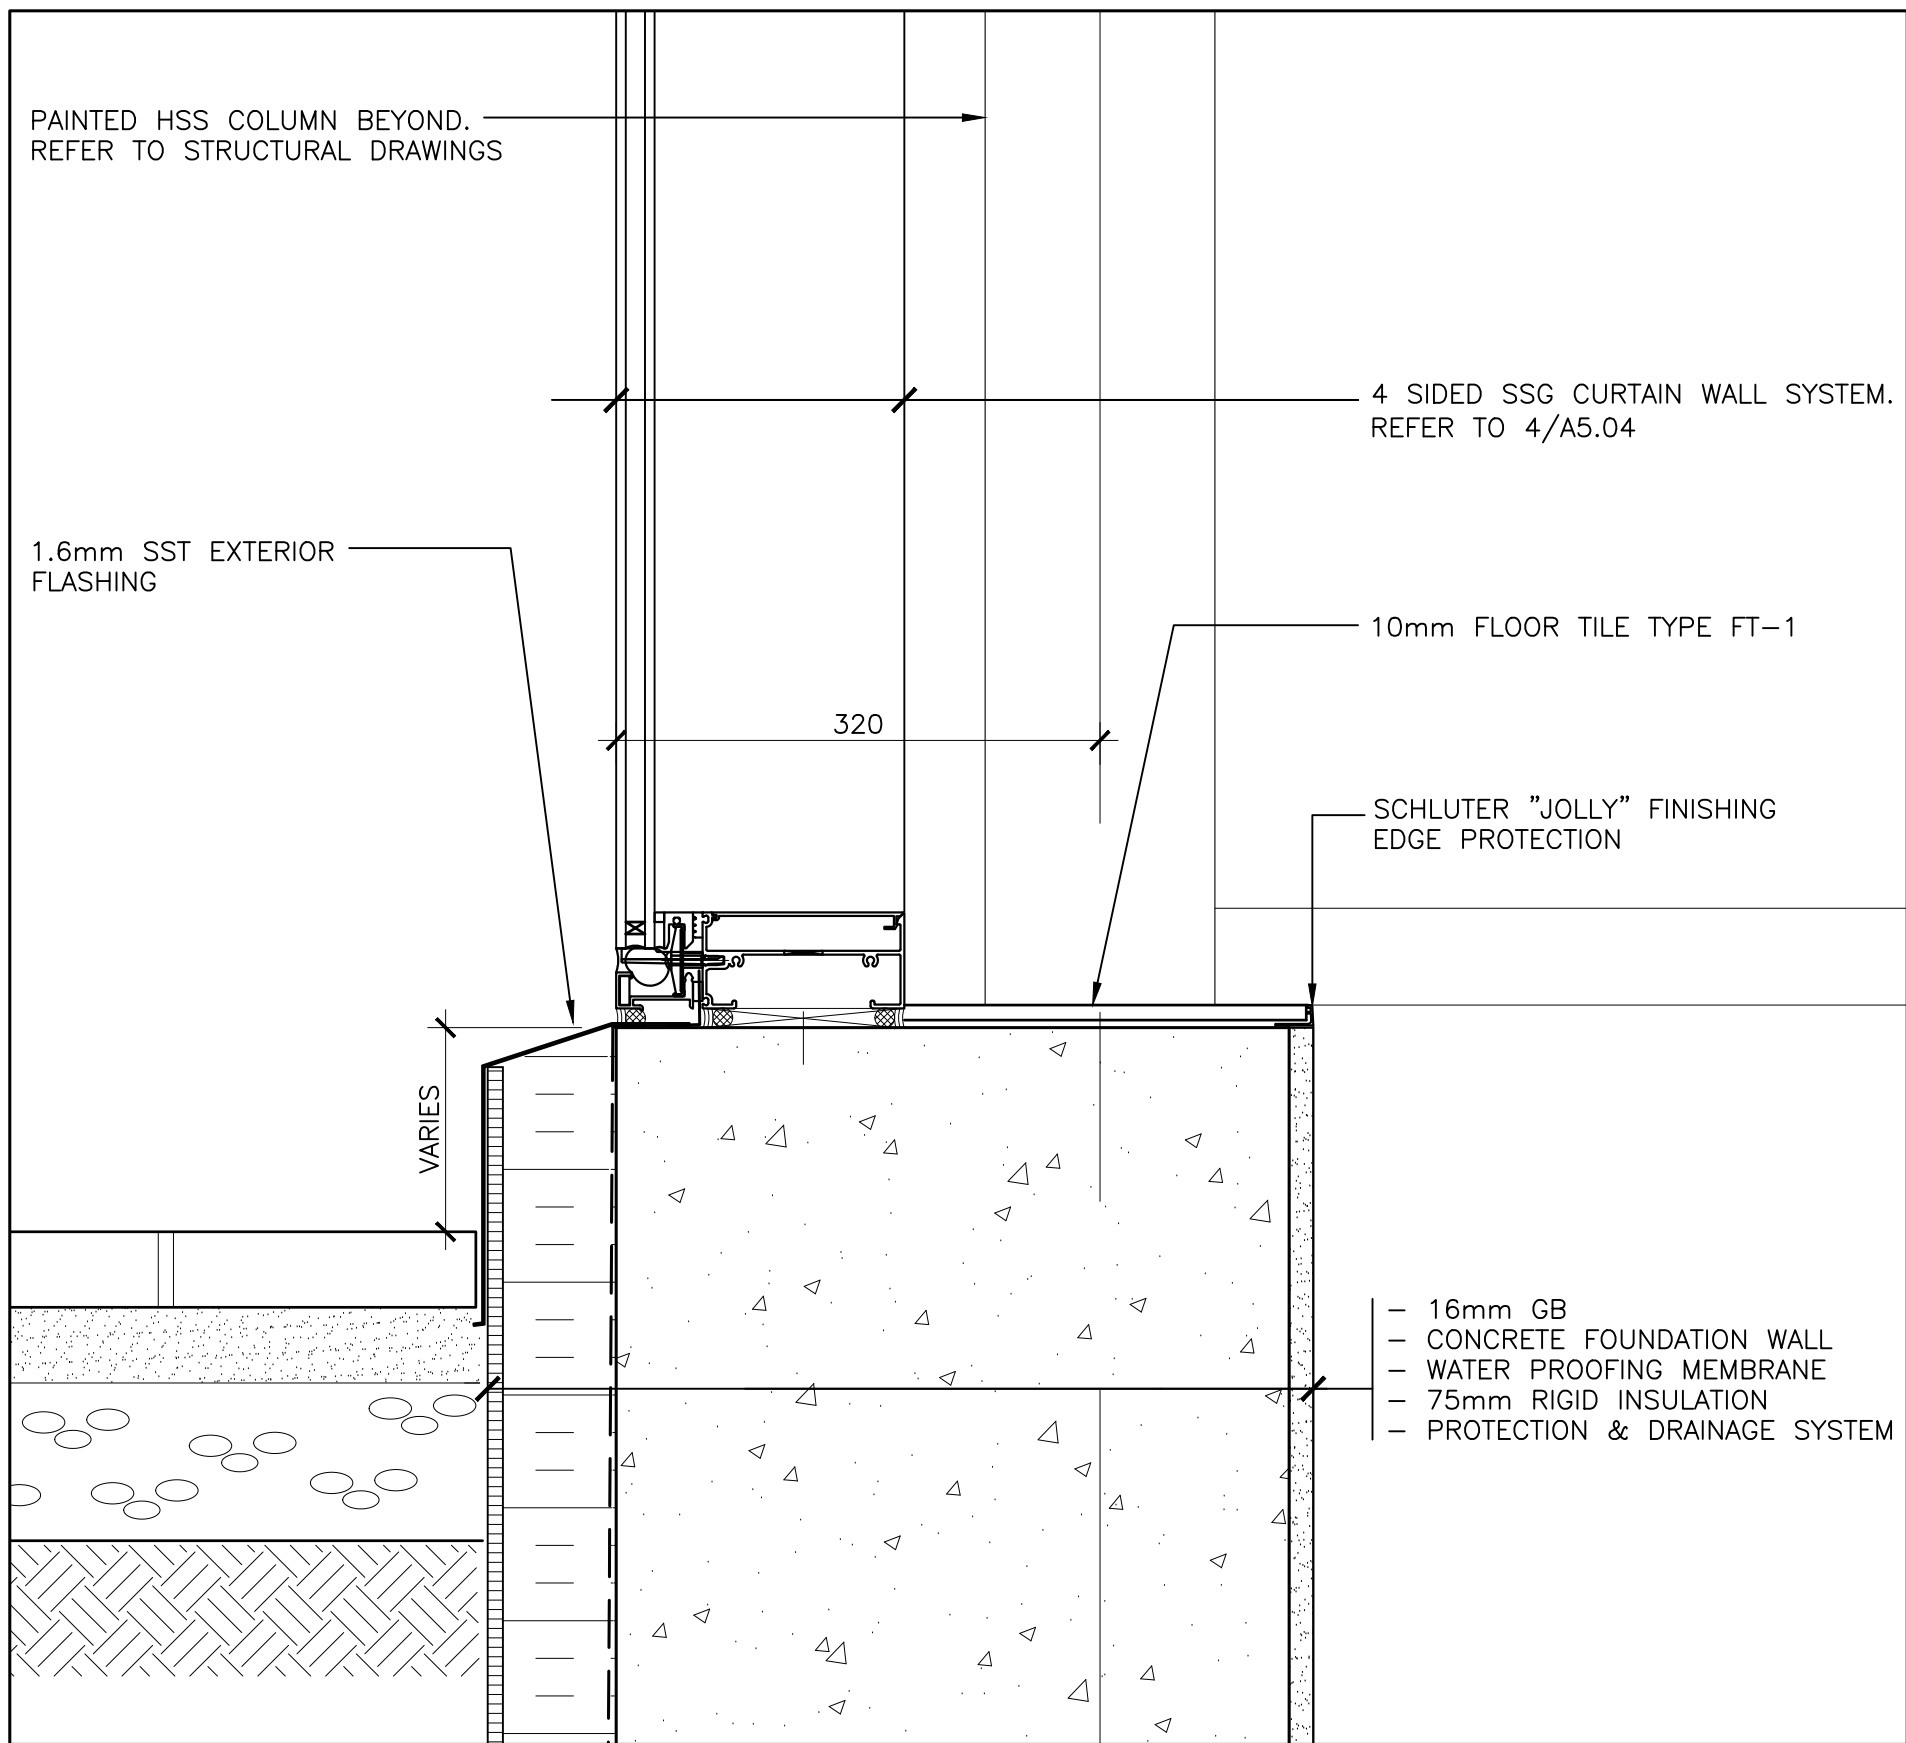


4 SECTION DETAIL
A5.01 SCALE - 1:5

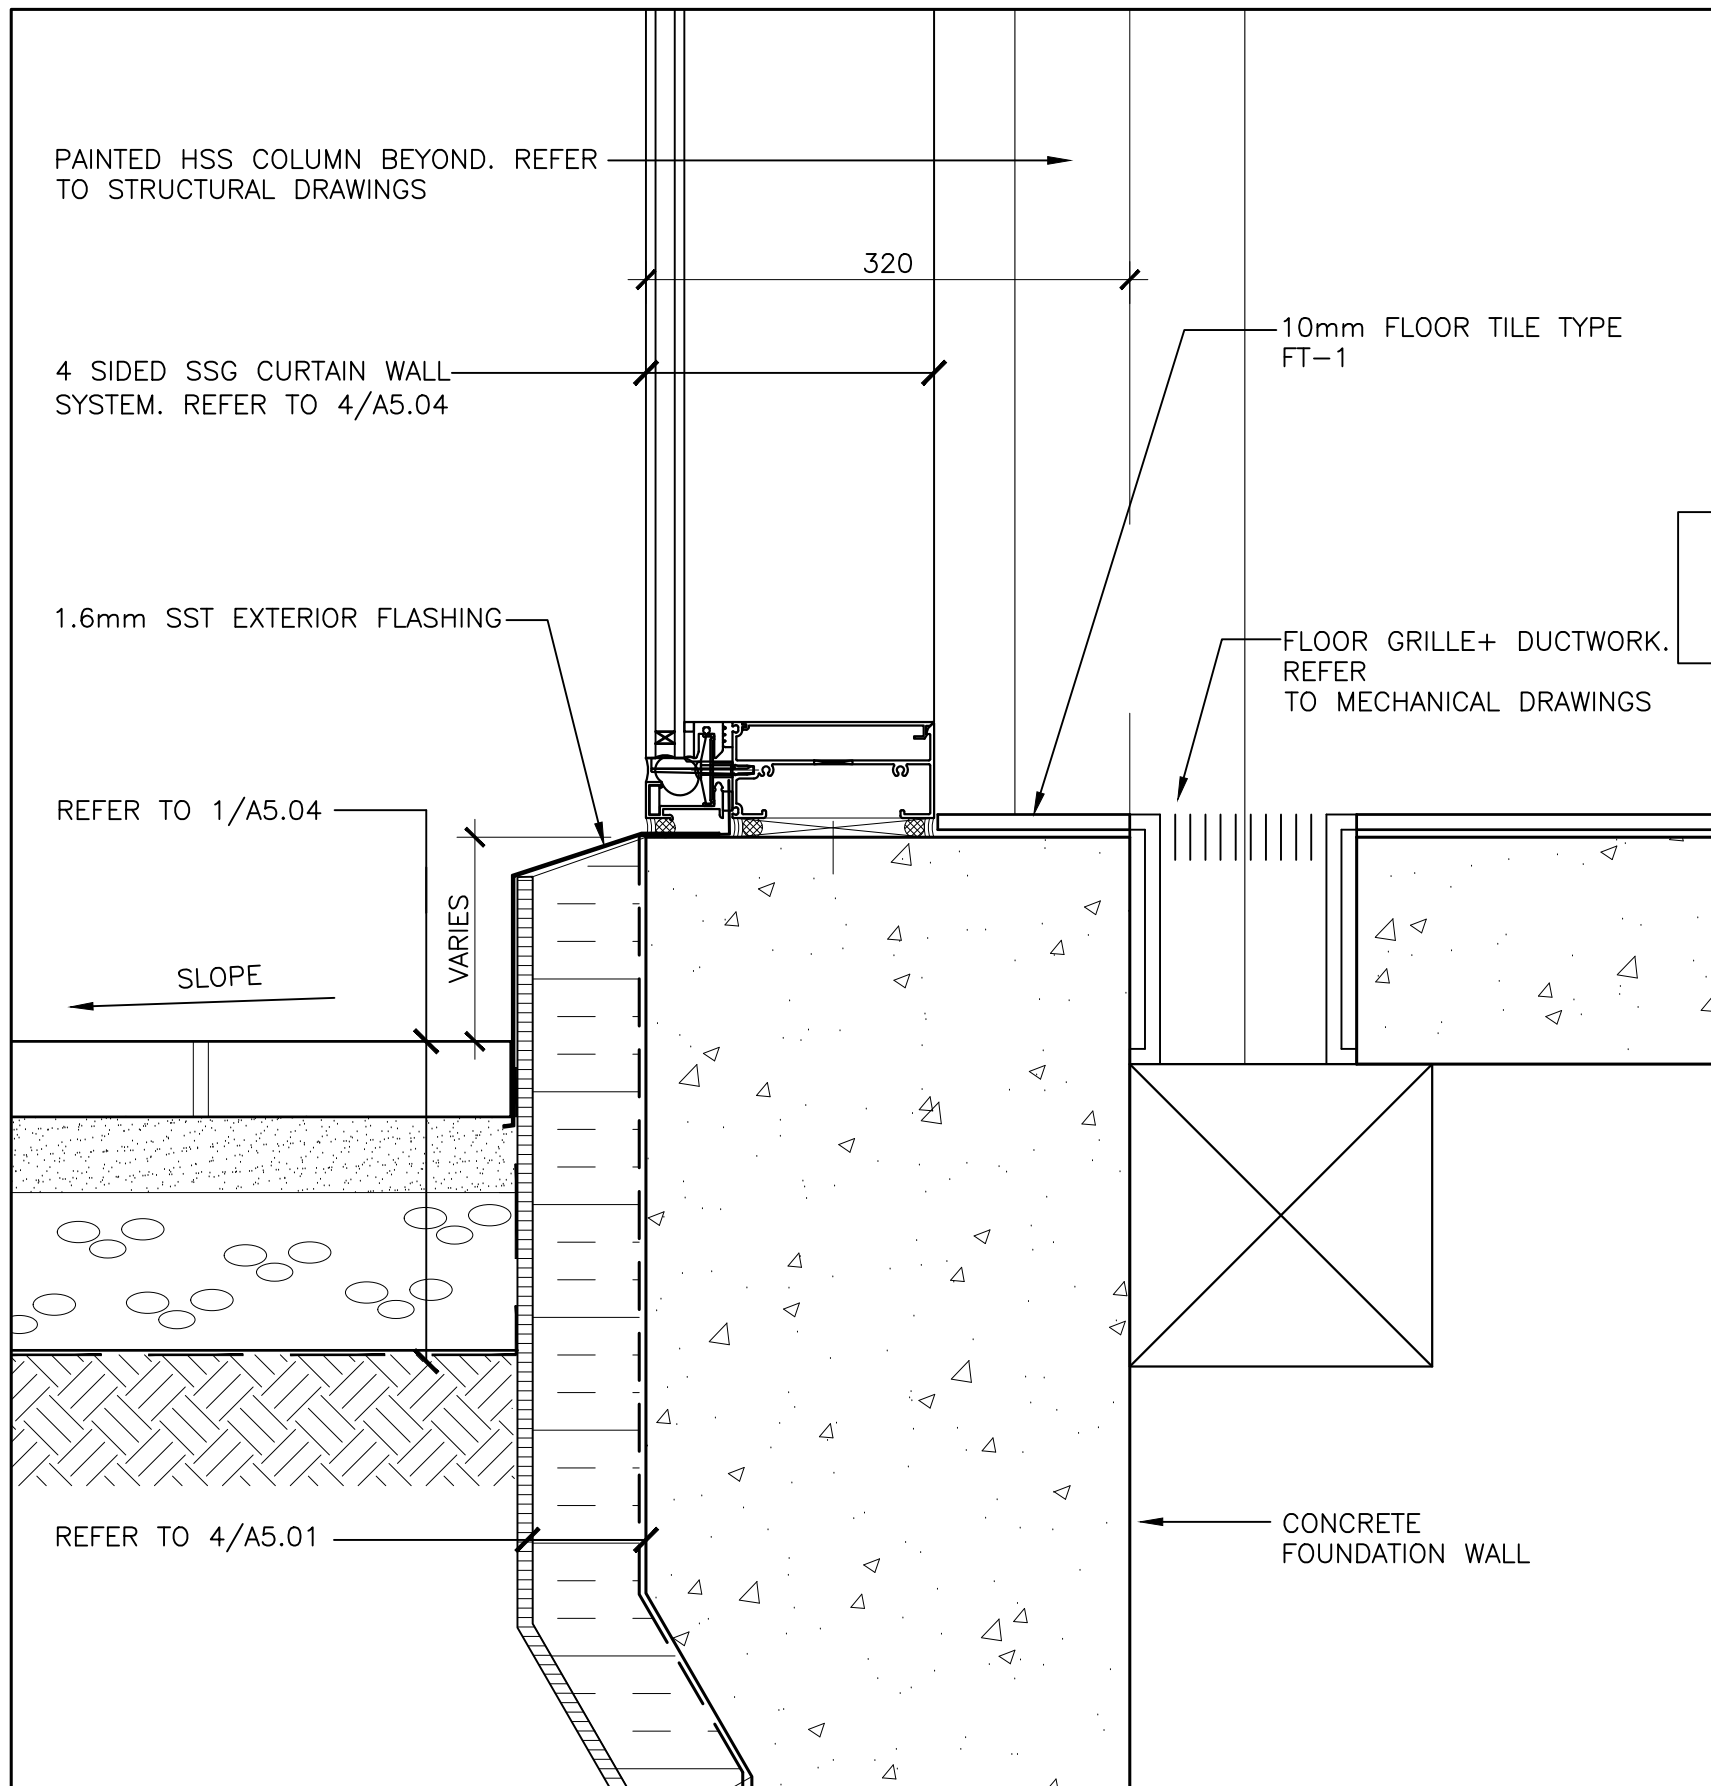


5 SECTION DETAIL
A5.01 SCALE - 1:5

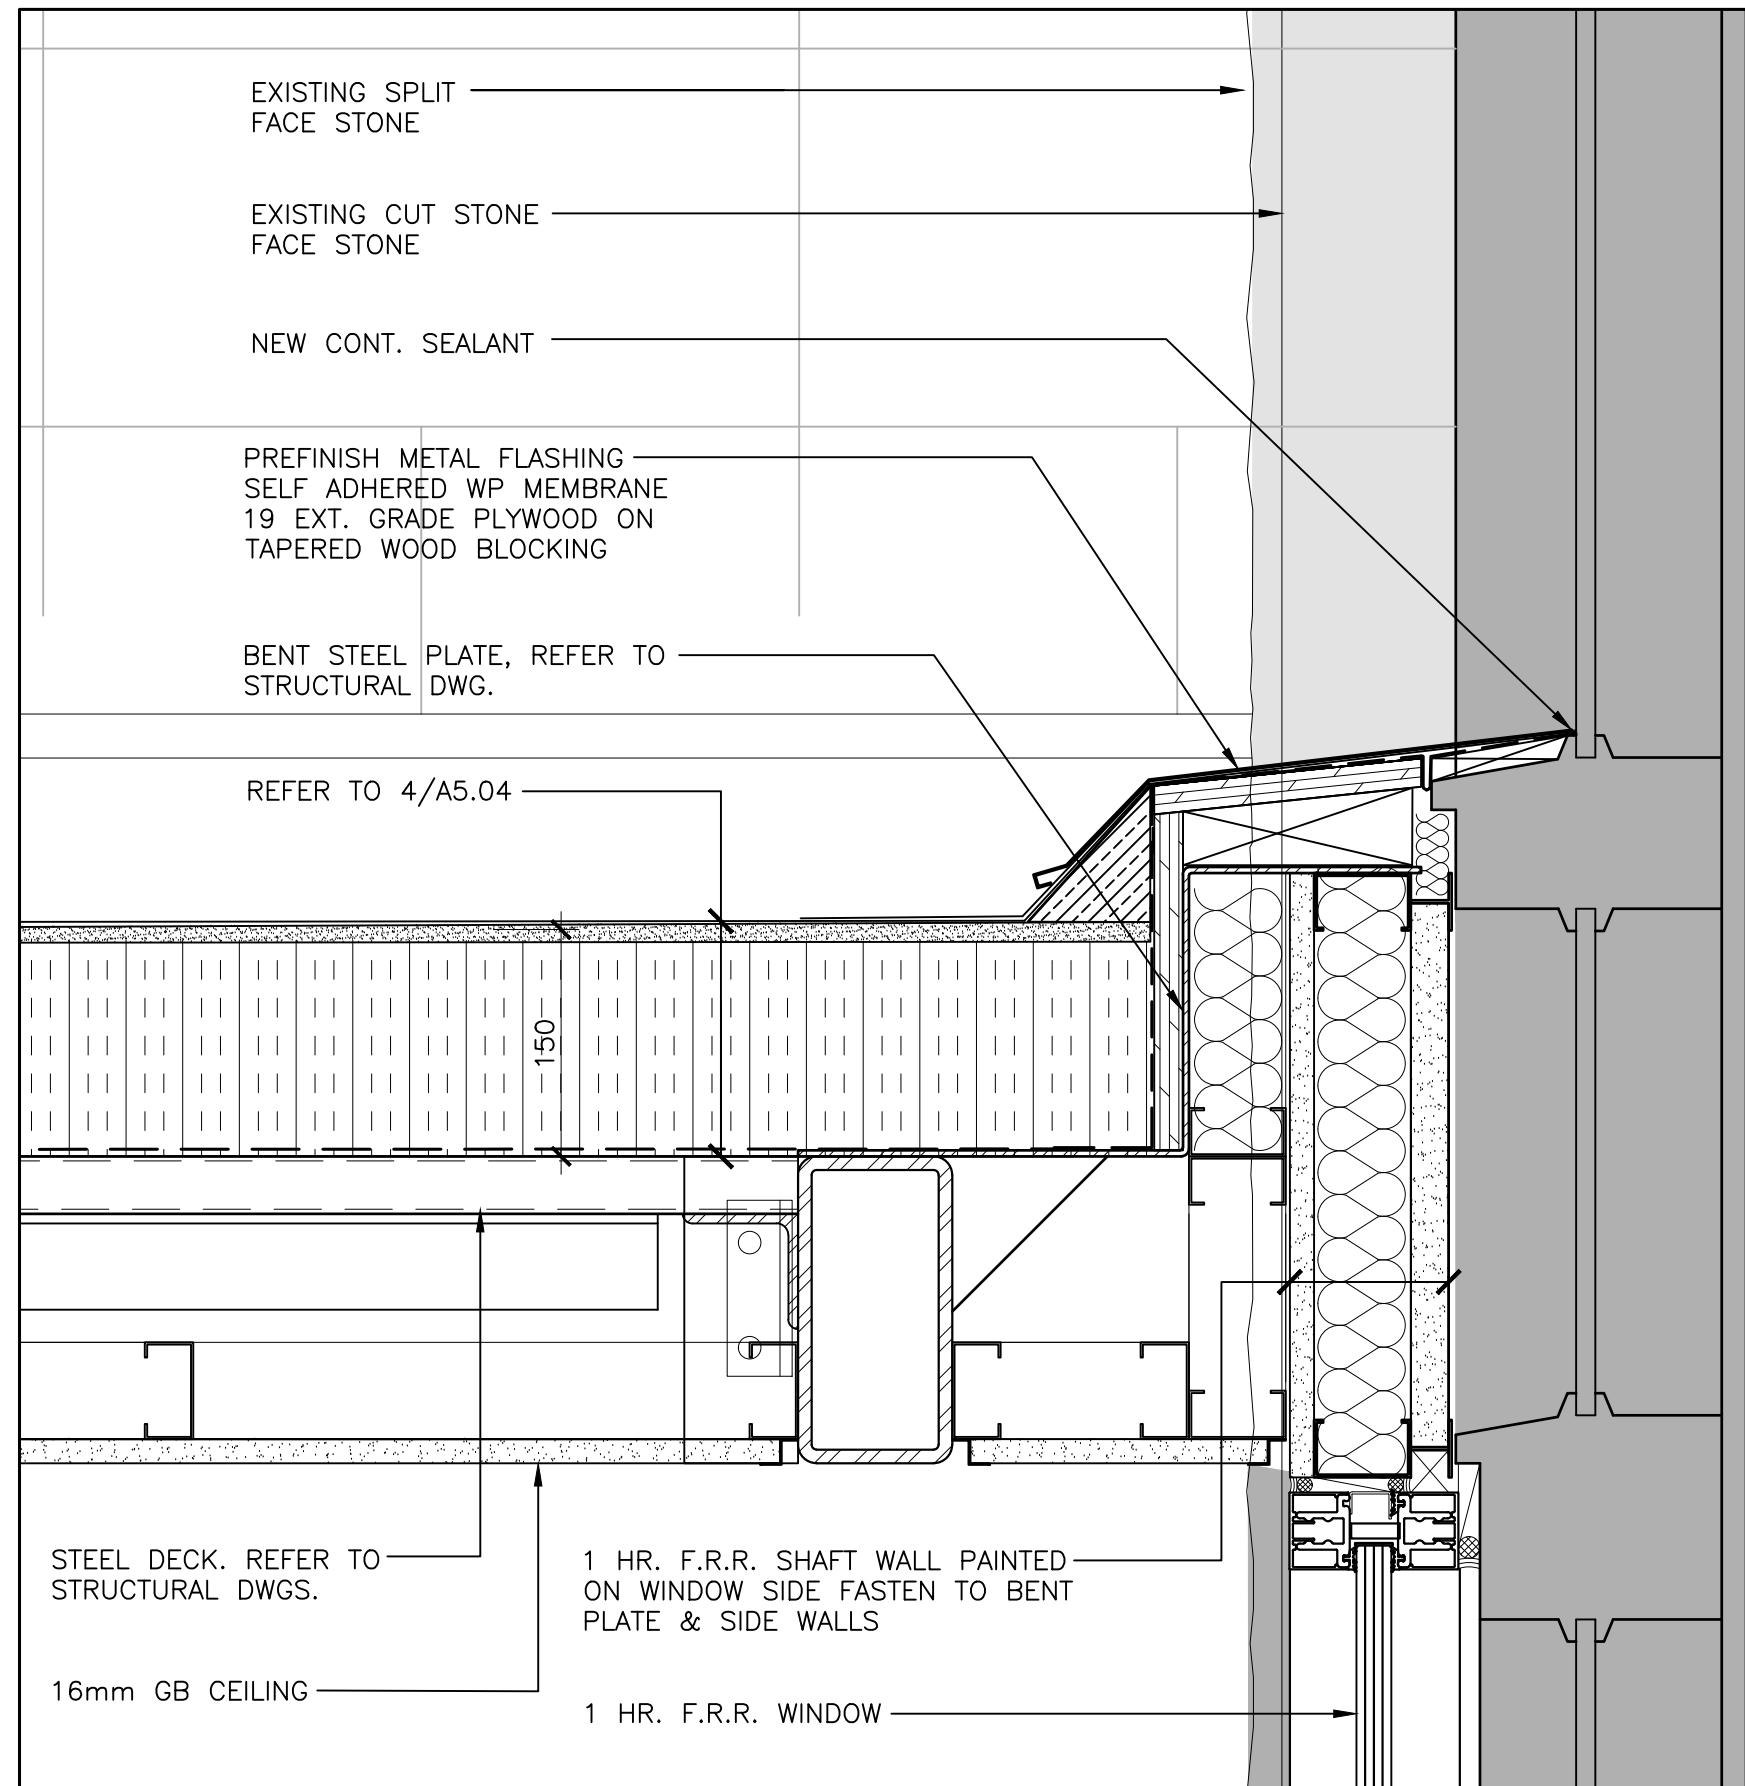

3 SECTION DETAIL
A5.01 SCALE - 1:5

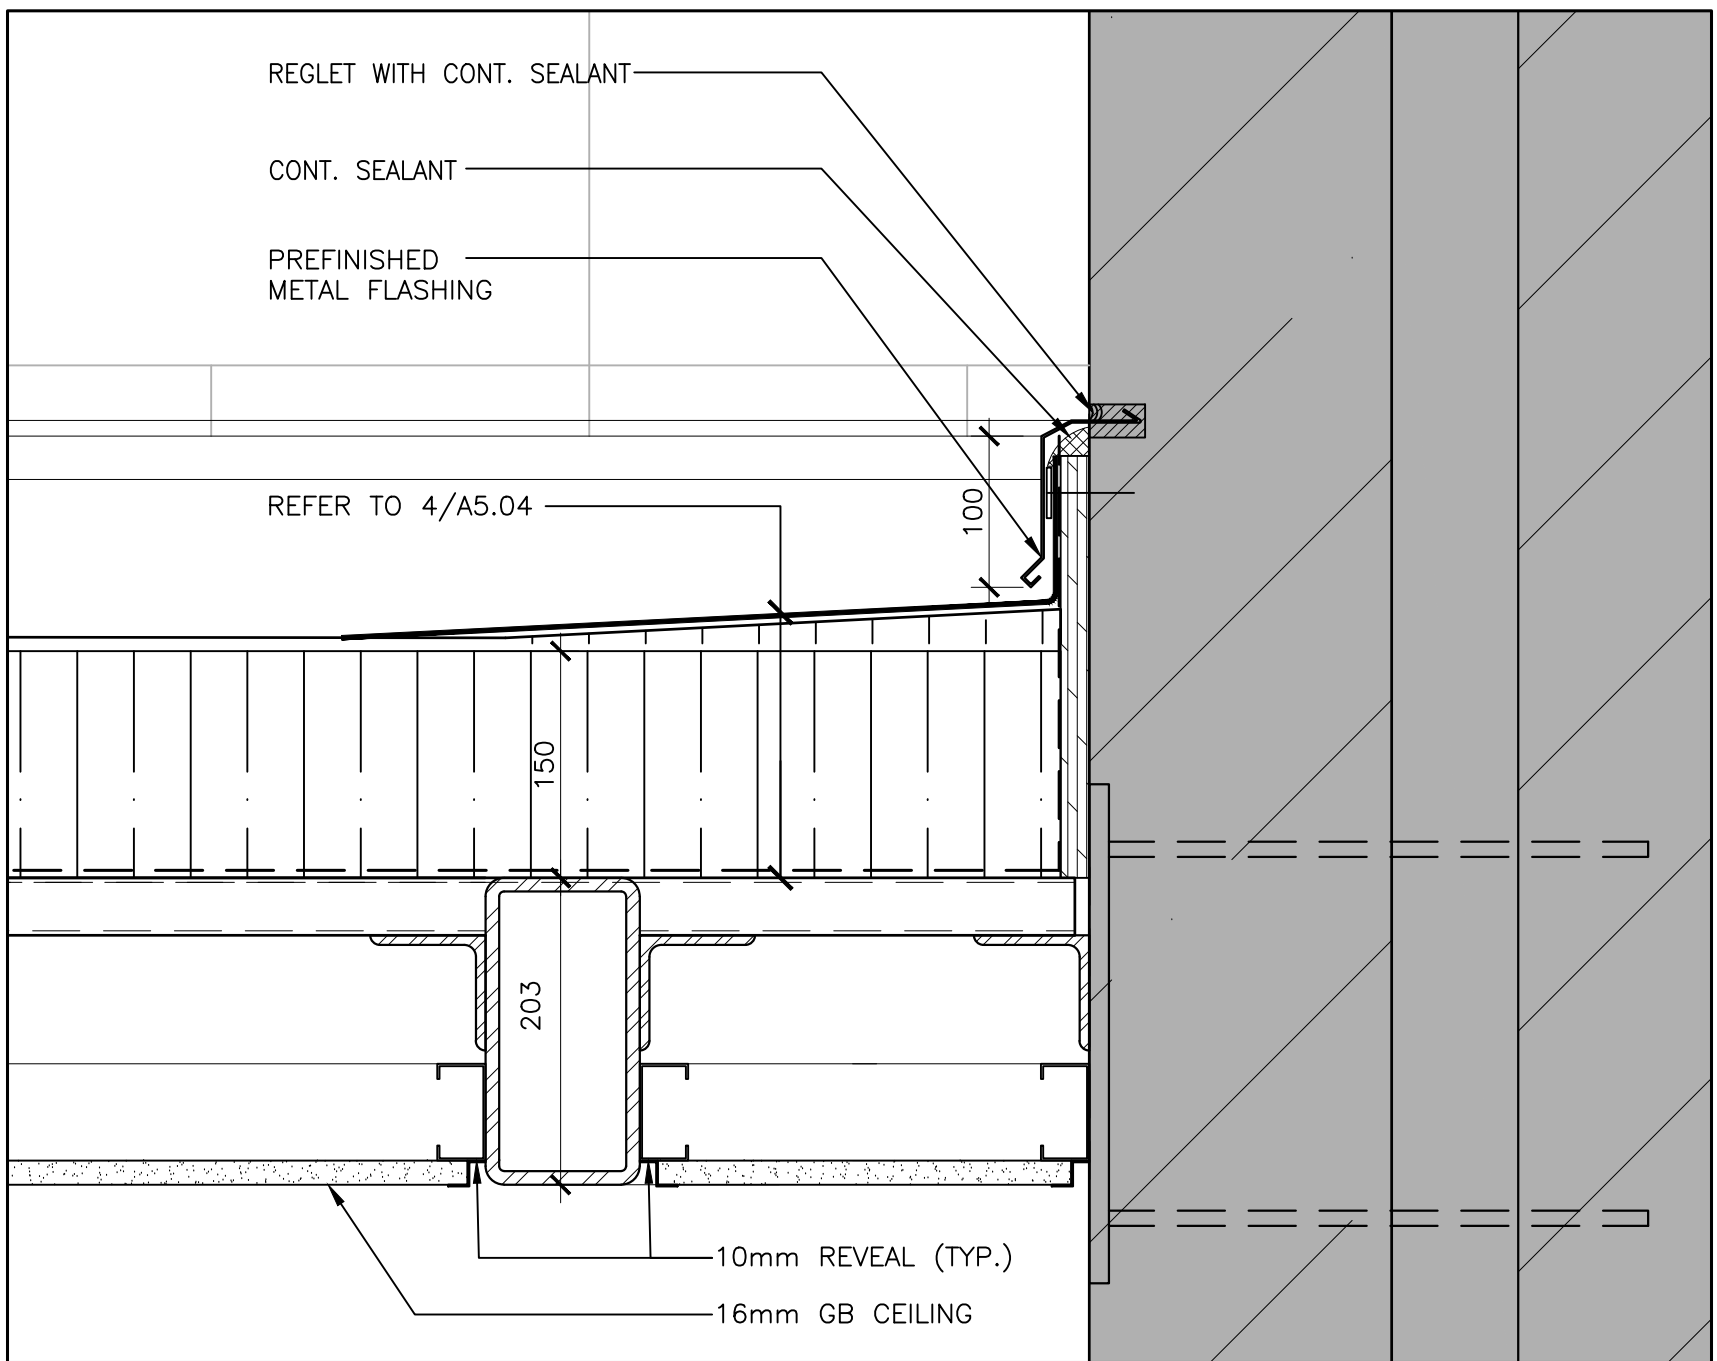

2 SECTION DETAIL
A5.01 SCALE - 1:5

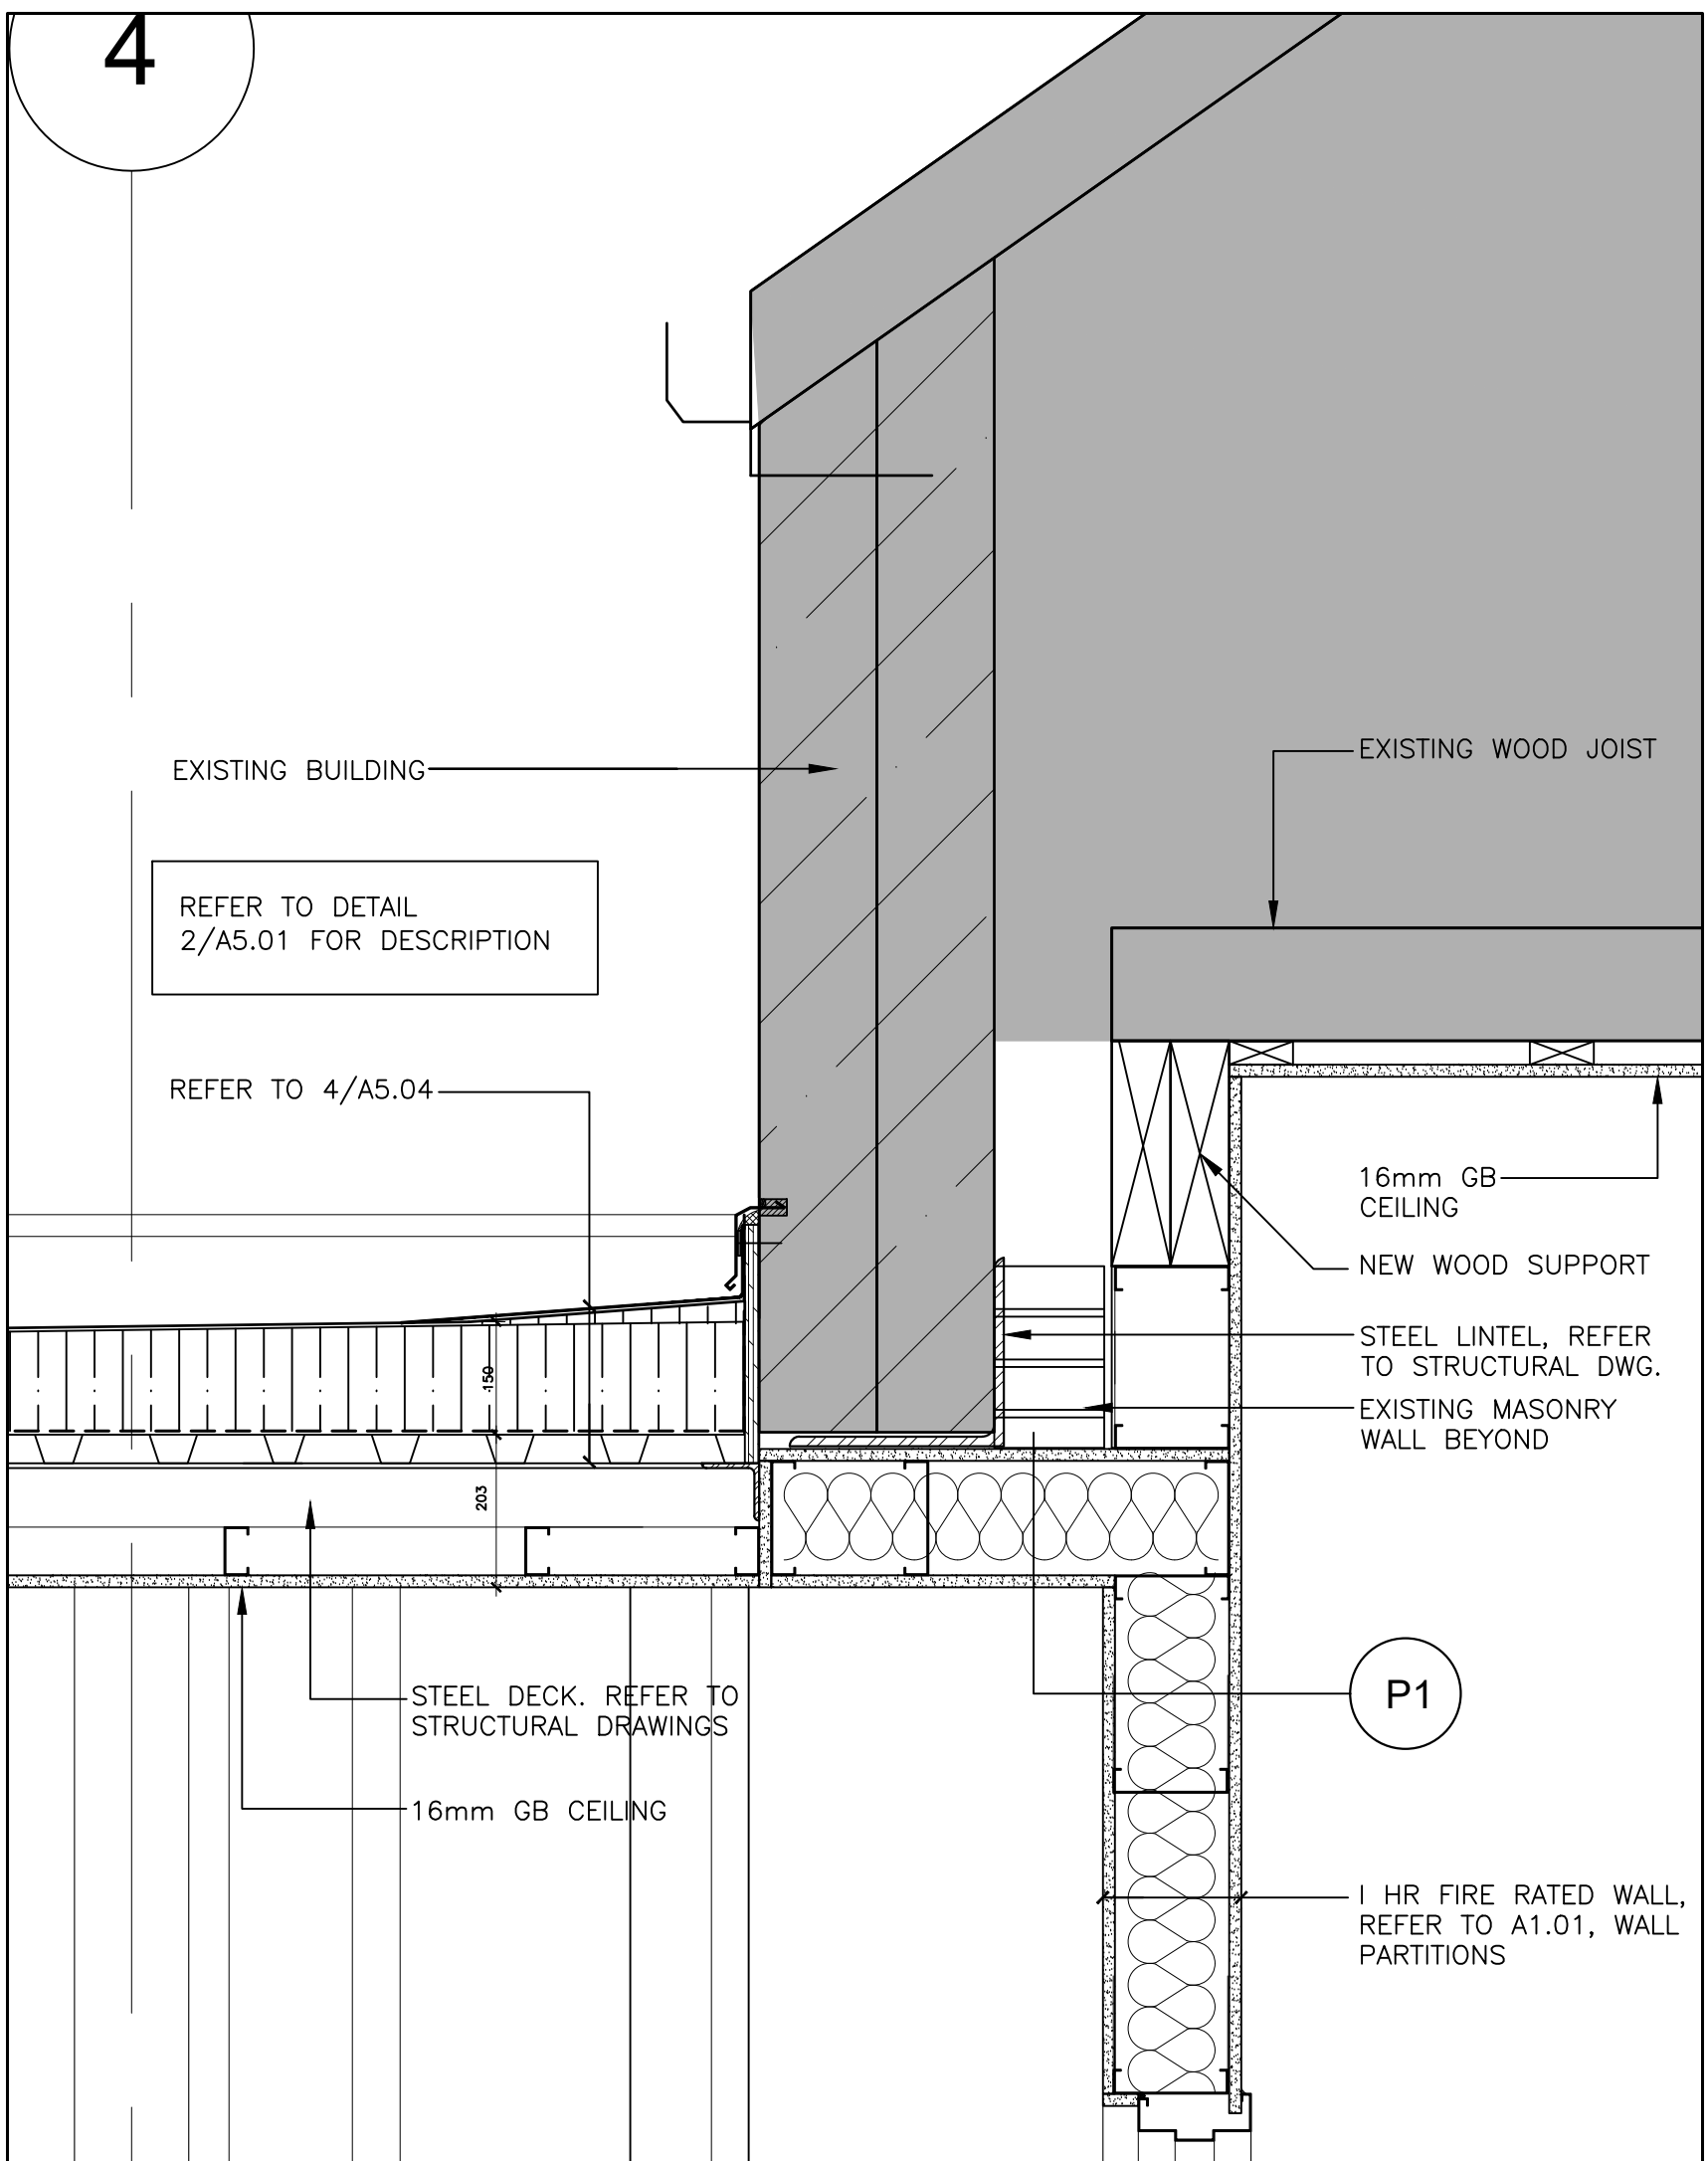

1 SECTION DETAIL
A5.01 SCALE - 1:10

1

REV.	DATE	ISSUED
1	10 AUG 2015	ISSUED FOR ZONING REVIEW
2	11 SEP 2015	ISSUED FOR CM RFP
3	29 OCT 2015	ISSUED FOR BLDG PERMIT
4	4 DEC 2015	ISSUED FOR TENDER
Δ	28 SEP 2016	ISSUED FOR PTA-2

ALL MEASUREMENTS MUST BE CHECKED ON THE JOB BY THE CONTRACTOR. DRAWINGS MUST NOT BE SCALED. ALL DRAWINGS AND SPECIFICATIONS ARE THE PROPERTY OF THE ARCHITECT AND MUST BE RETURNED UPON REQUEST.



OUR LADY OF PERPETUAL HELP CHURCH RENOVATIONS & ADDITIONS

TORONTO, ONTARIO

Our Lady of Perpetual Help Parish
78 Clifton Road
Toronto, ON M4T 2G2

BOGDAN NEWMAN CARANCI INC.
Architects
Urban Design
Consultants

672 Dupont St. Suite 410
Toronto, Ontario, M6G1Z6


Tel. 416 . 531 . 7717
Fax. 416 . 531 . 4275

Title:


SECTION DETAILS

Drawn : ZS	Scale : AS NOTED	Date : SEP. 2015
Project Number : 12062	Drawing Number :	A5.01
Drawing Stage: CD		


DRAWING_LOCATION

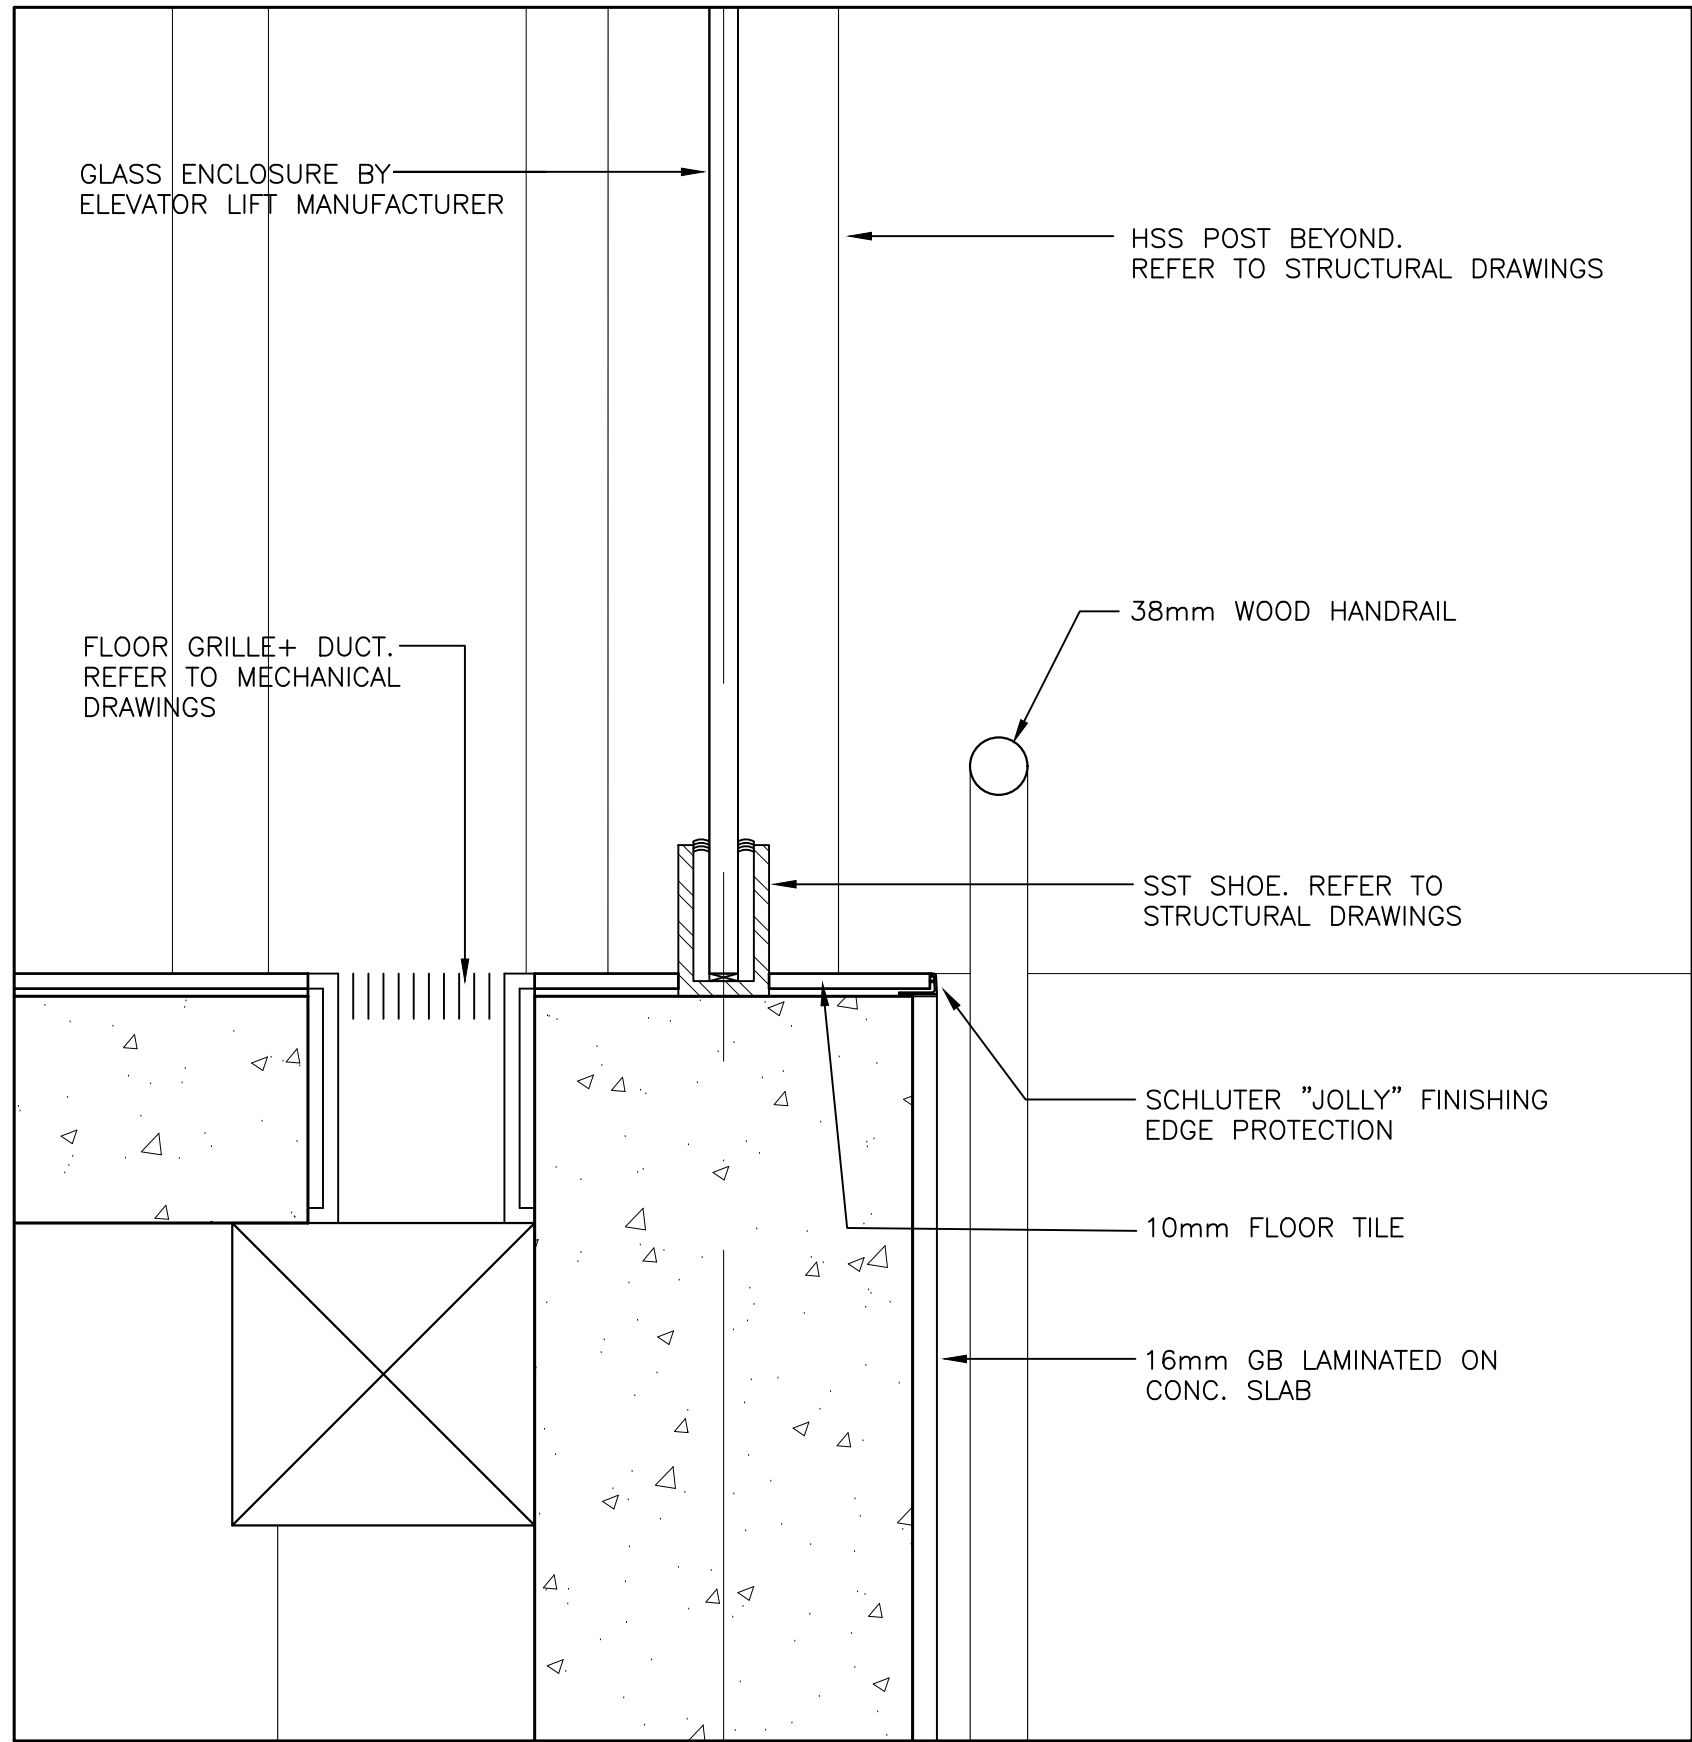


6
A5.02 SECTION DETAIL
SCALE - 1:5

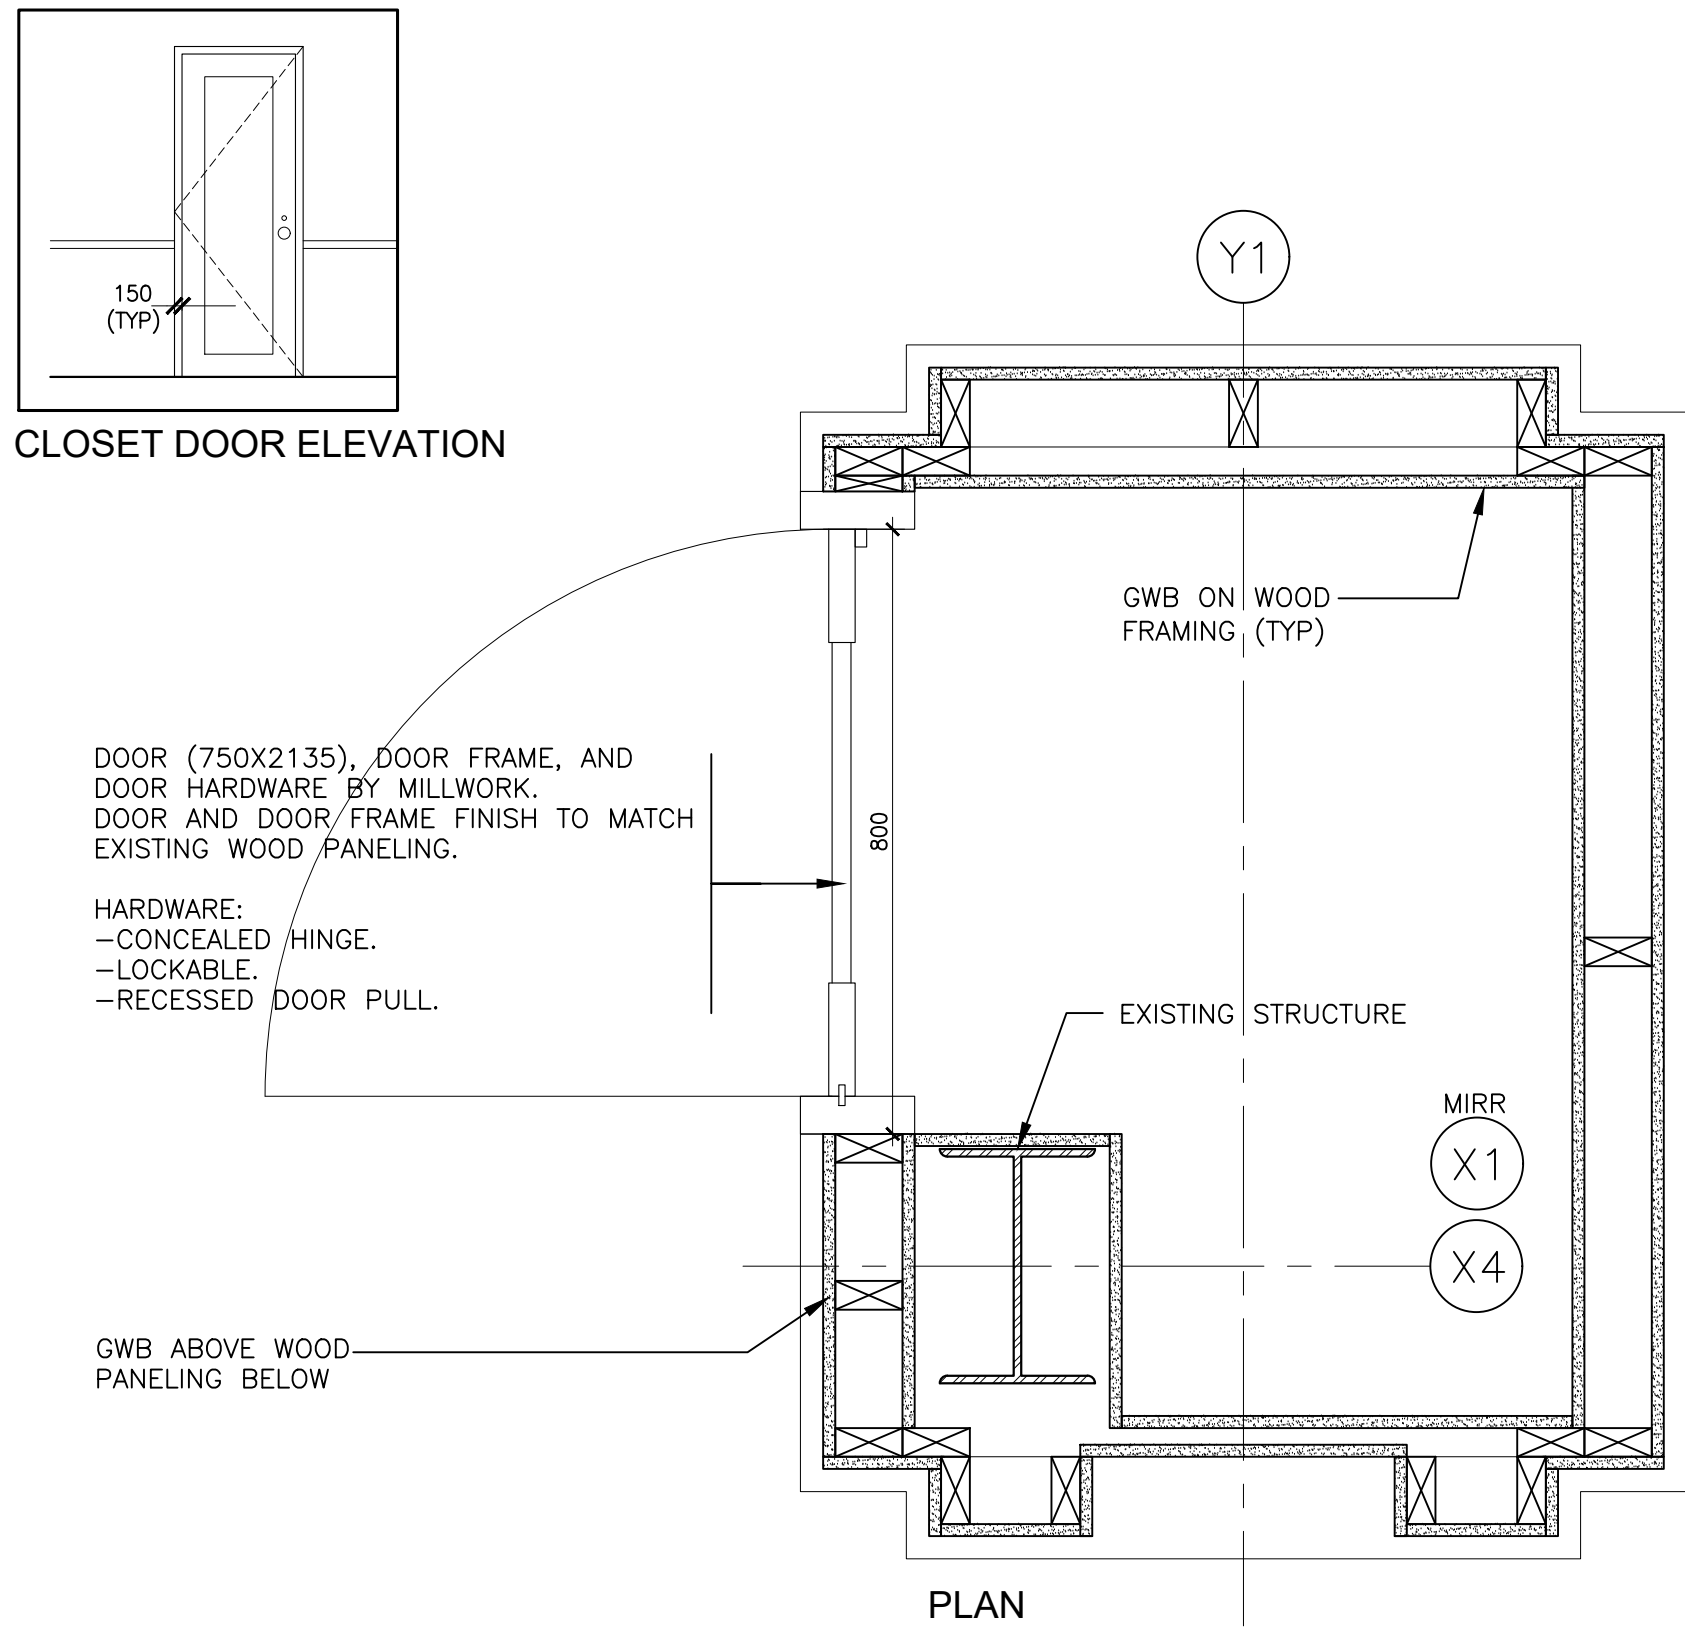


4
A5.02 CLOSET IN NARTHAX
SCALE - 1:10

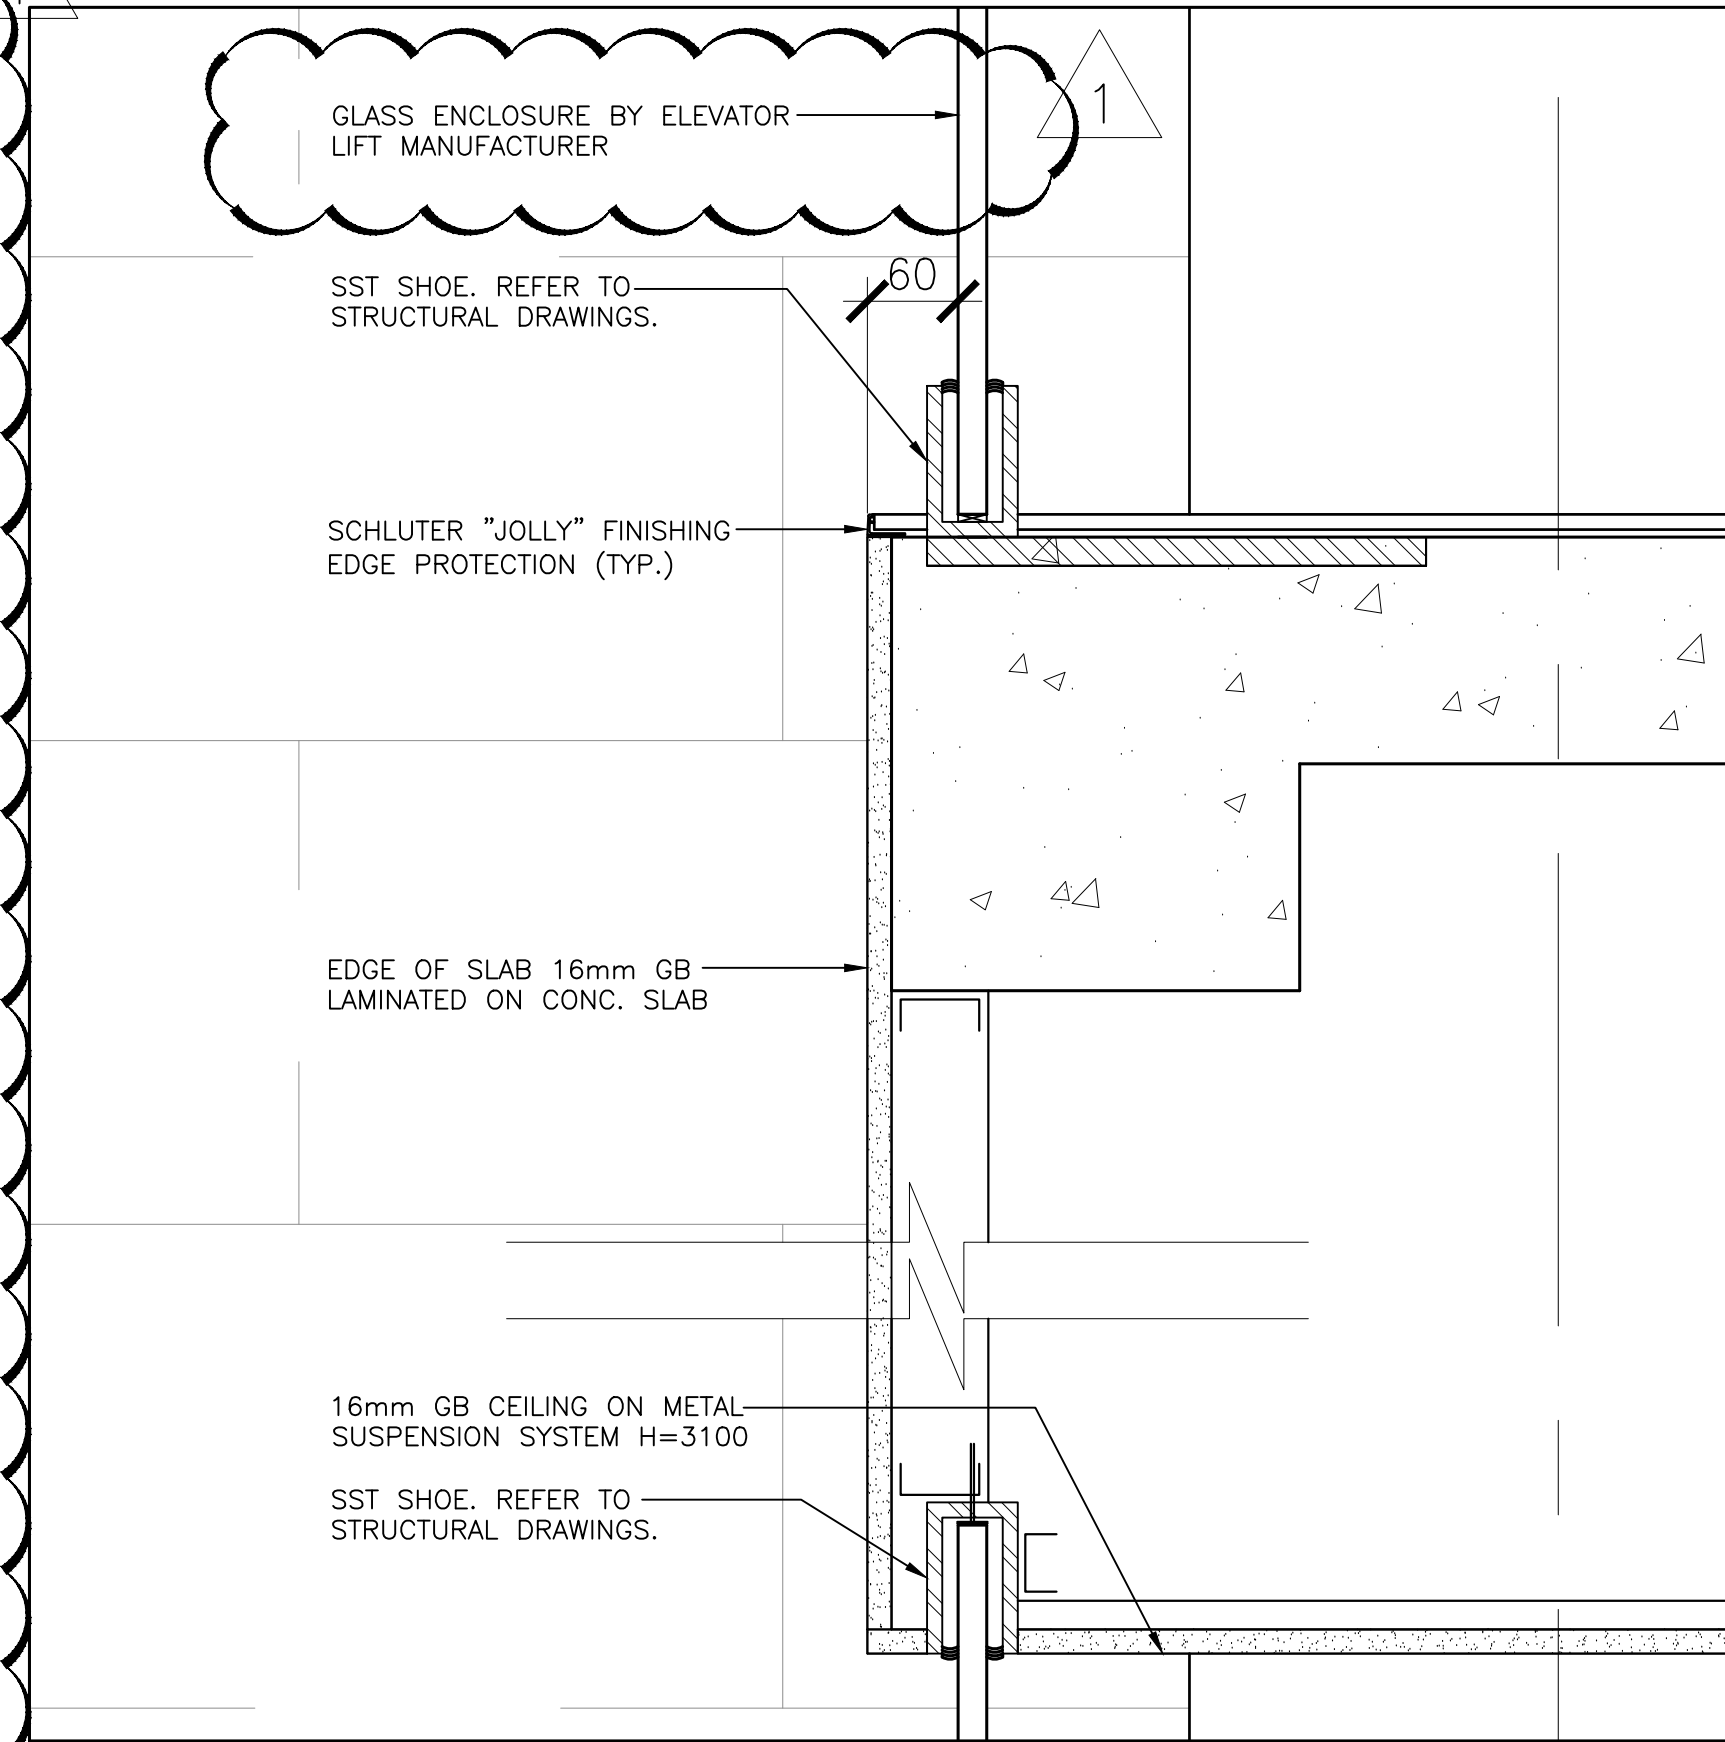


2
A5.02 SECTION DETAIL
SCALE - 1:5

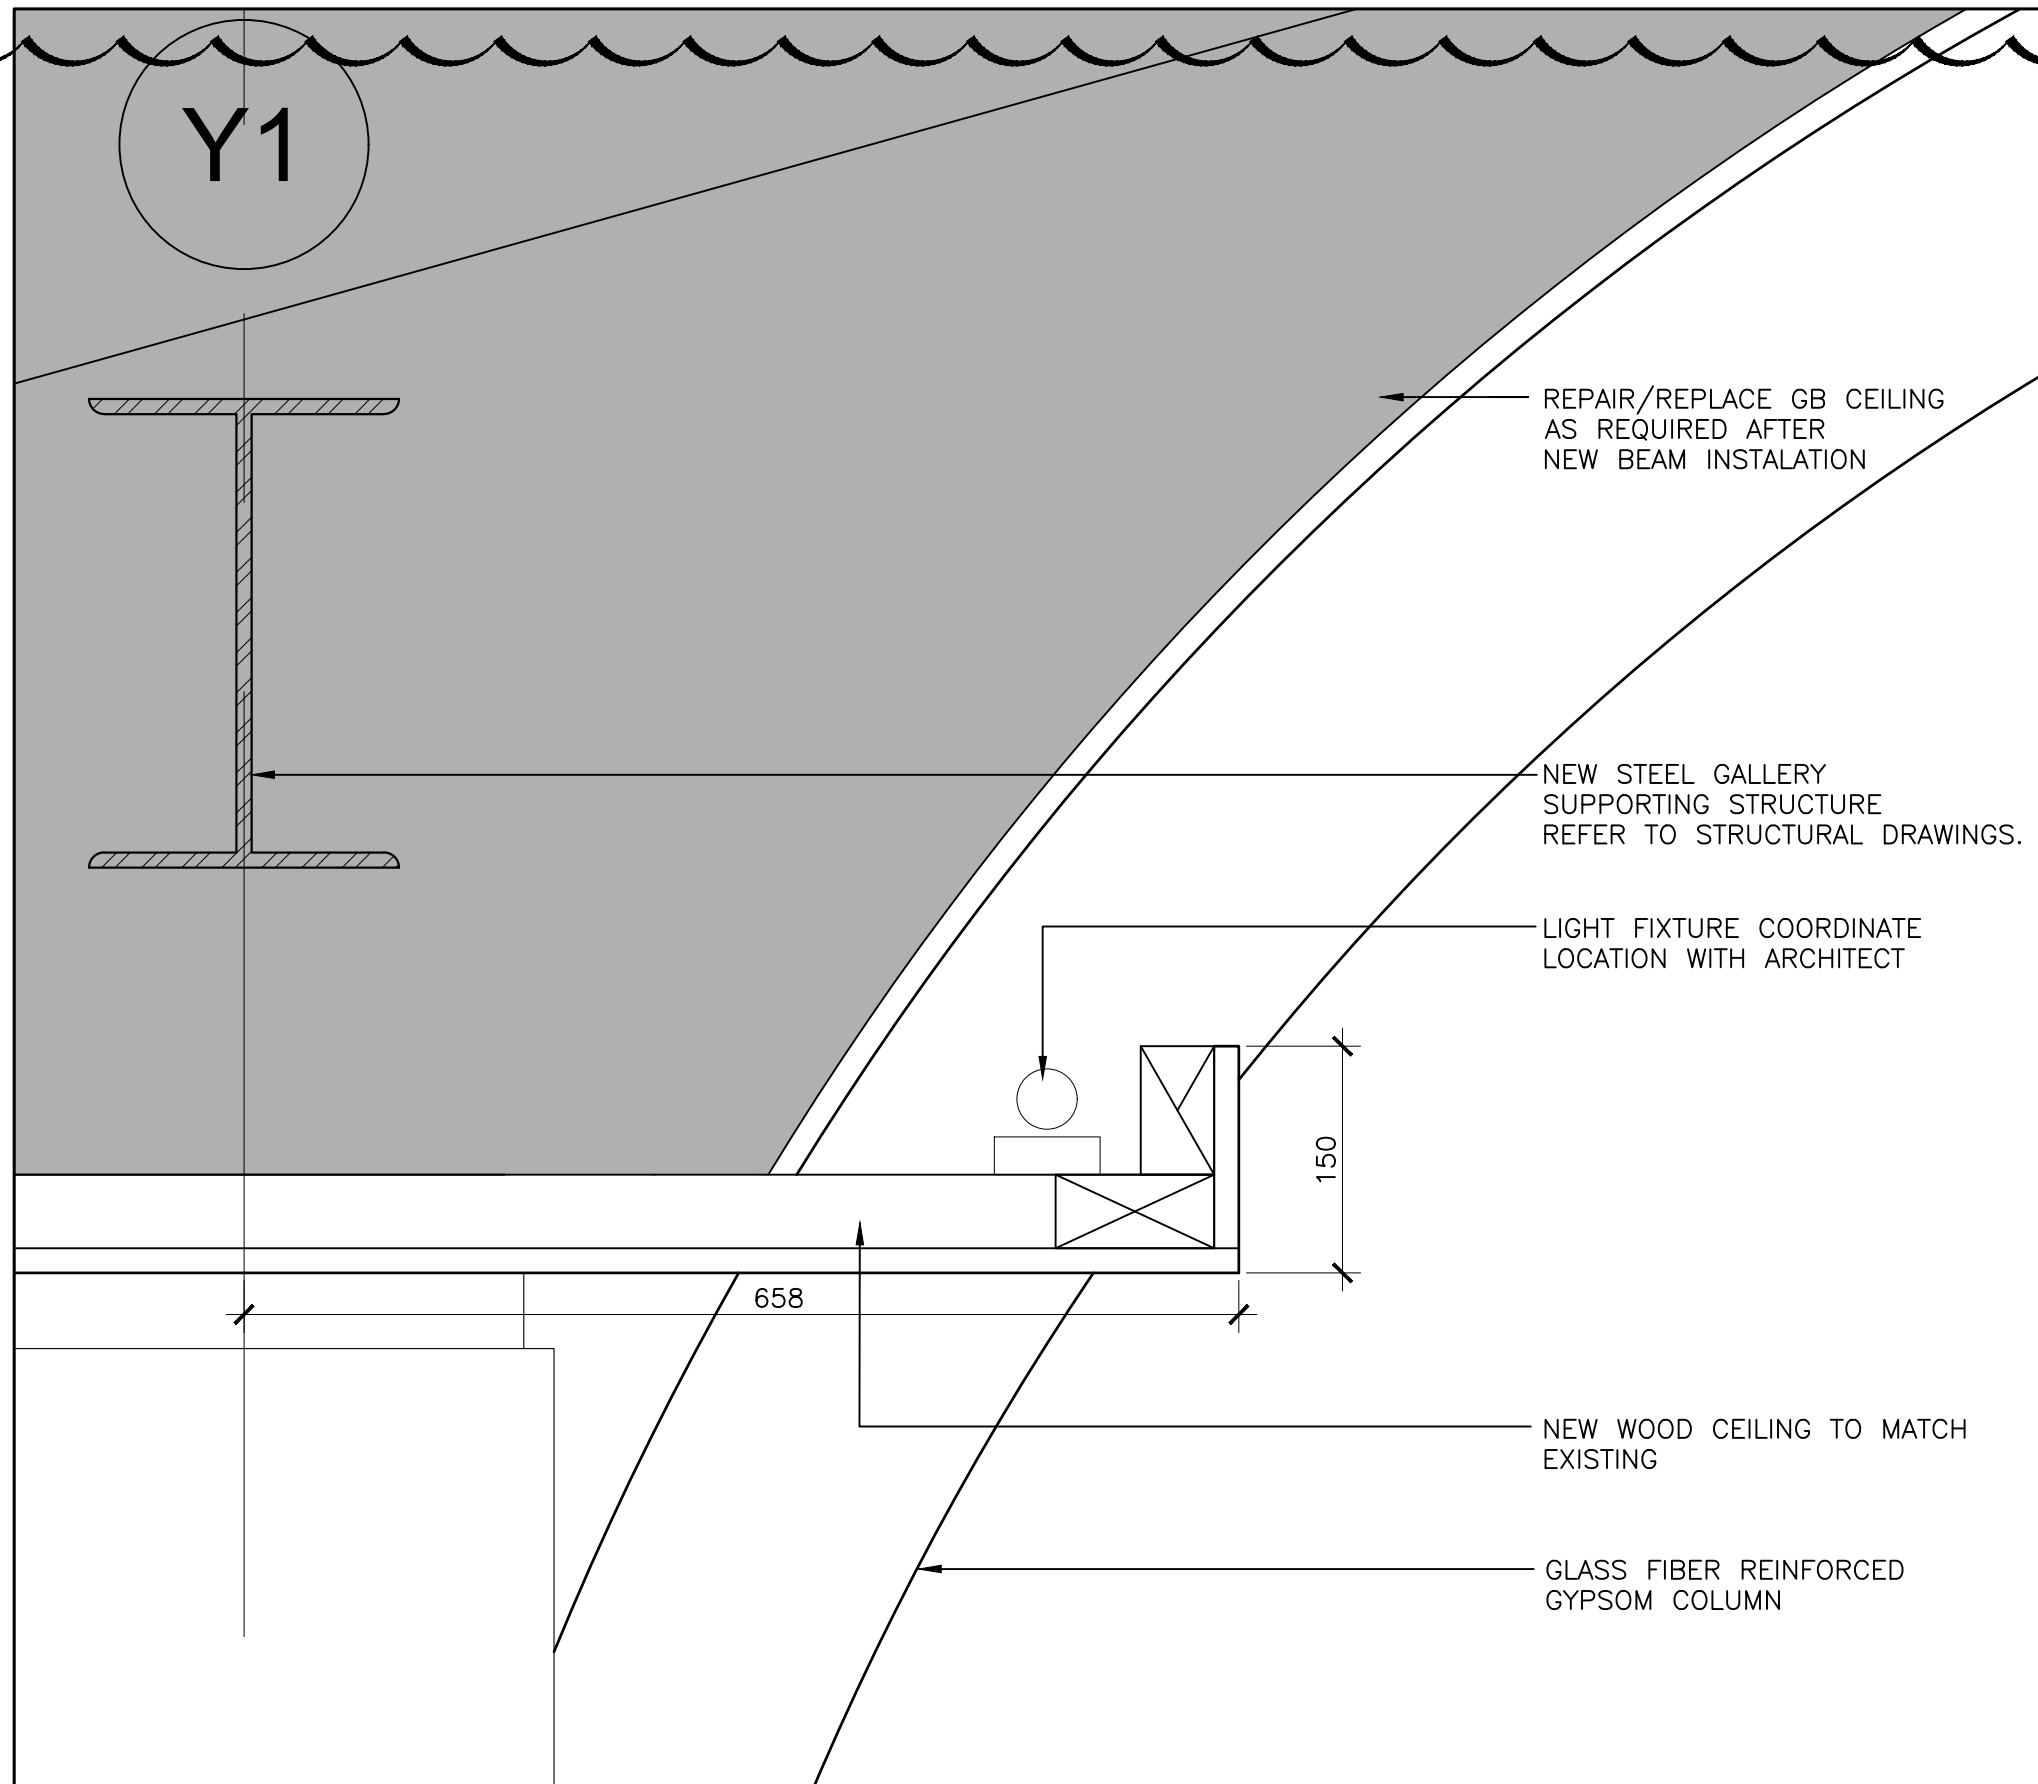

5
A5.02 SECTION DETAIL
SCALE - 1:5

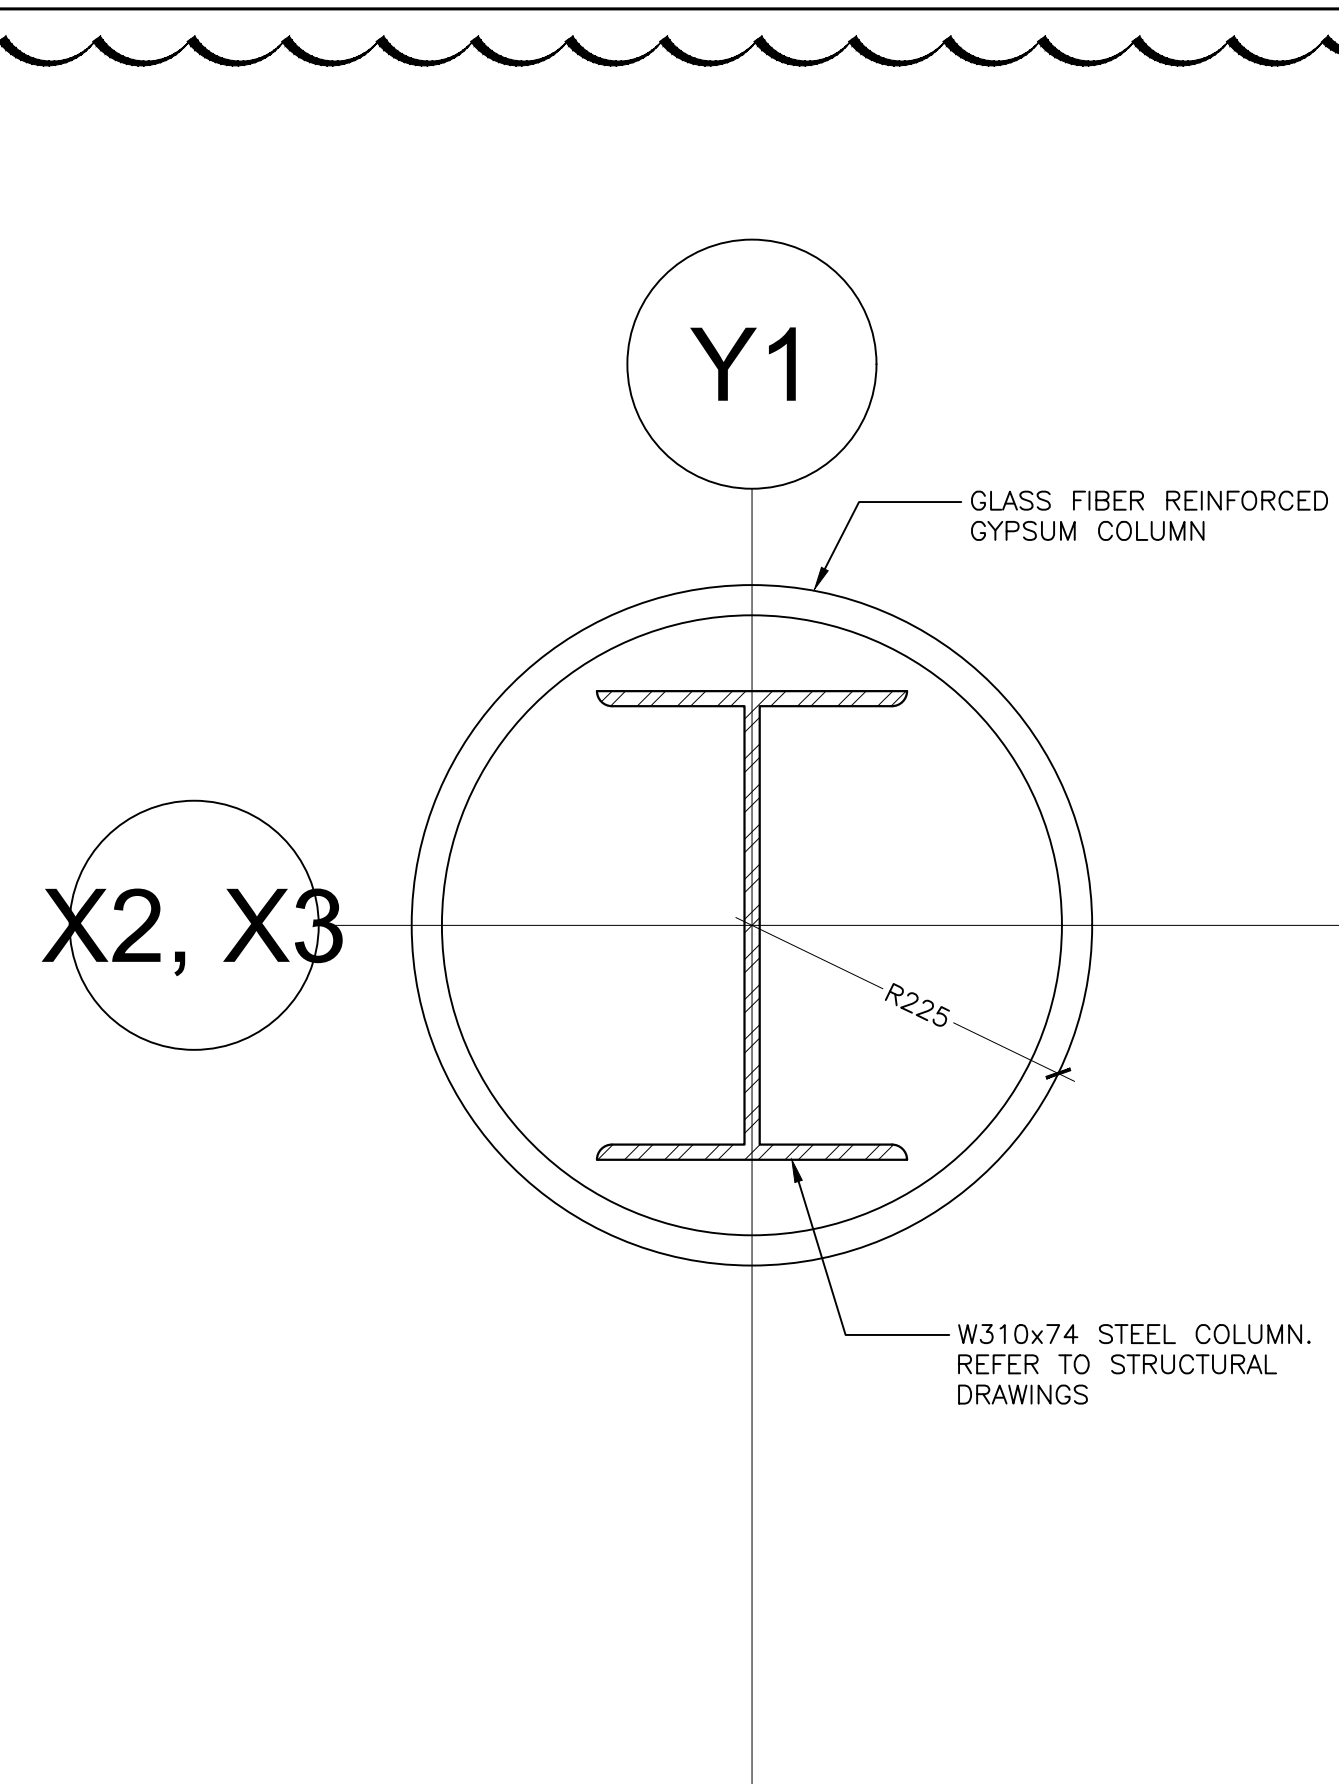

3
A5.02 SECTION DETAIL
SCALE - 1:5

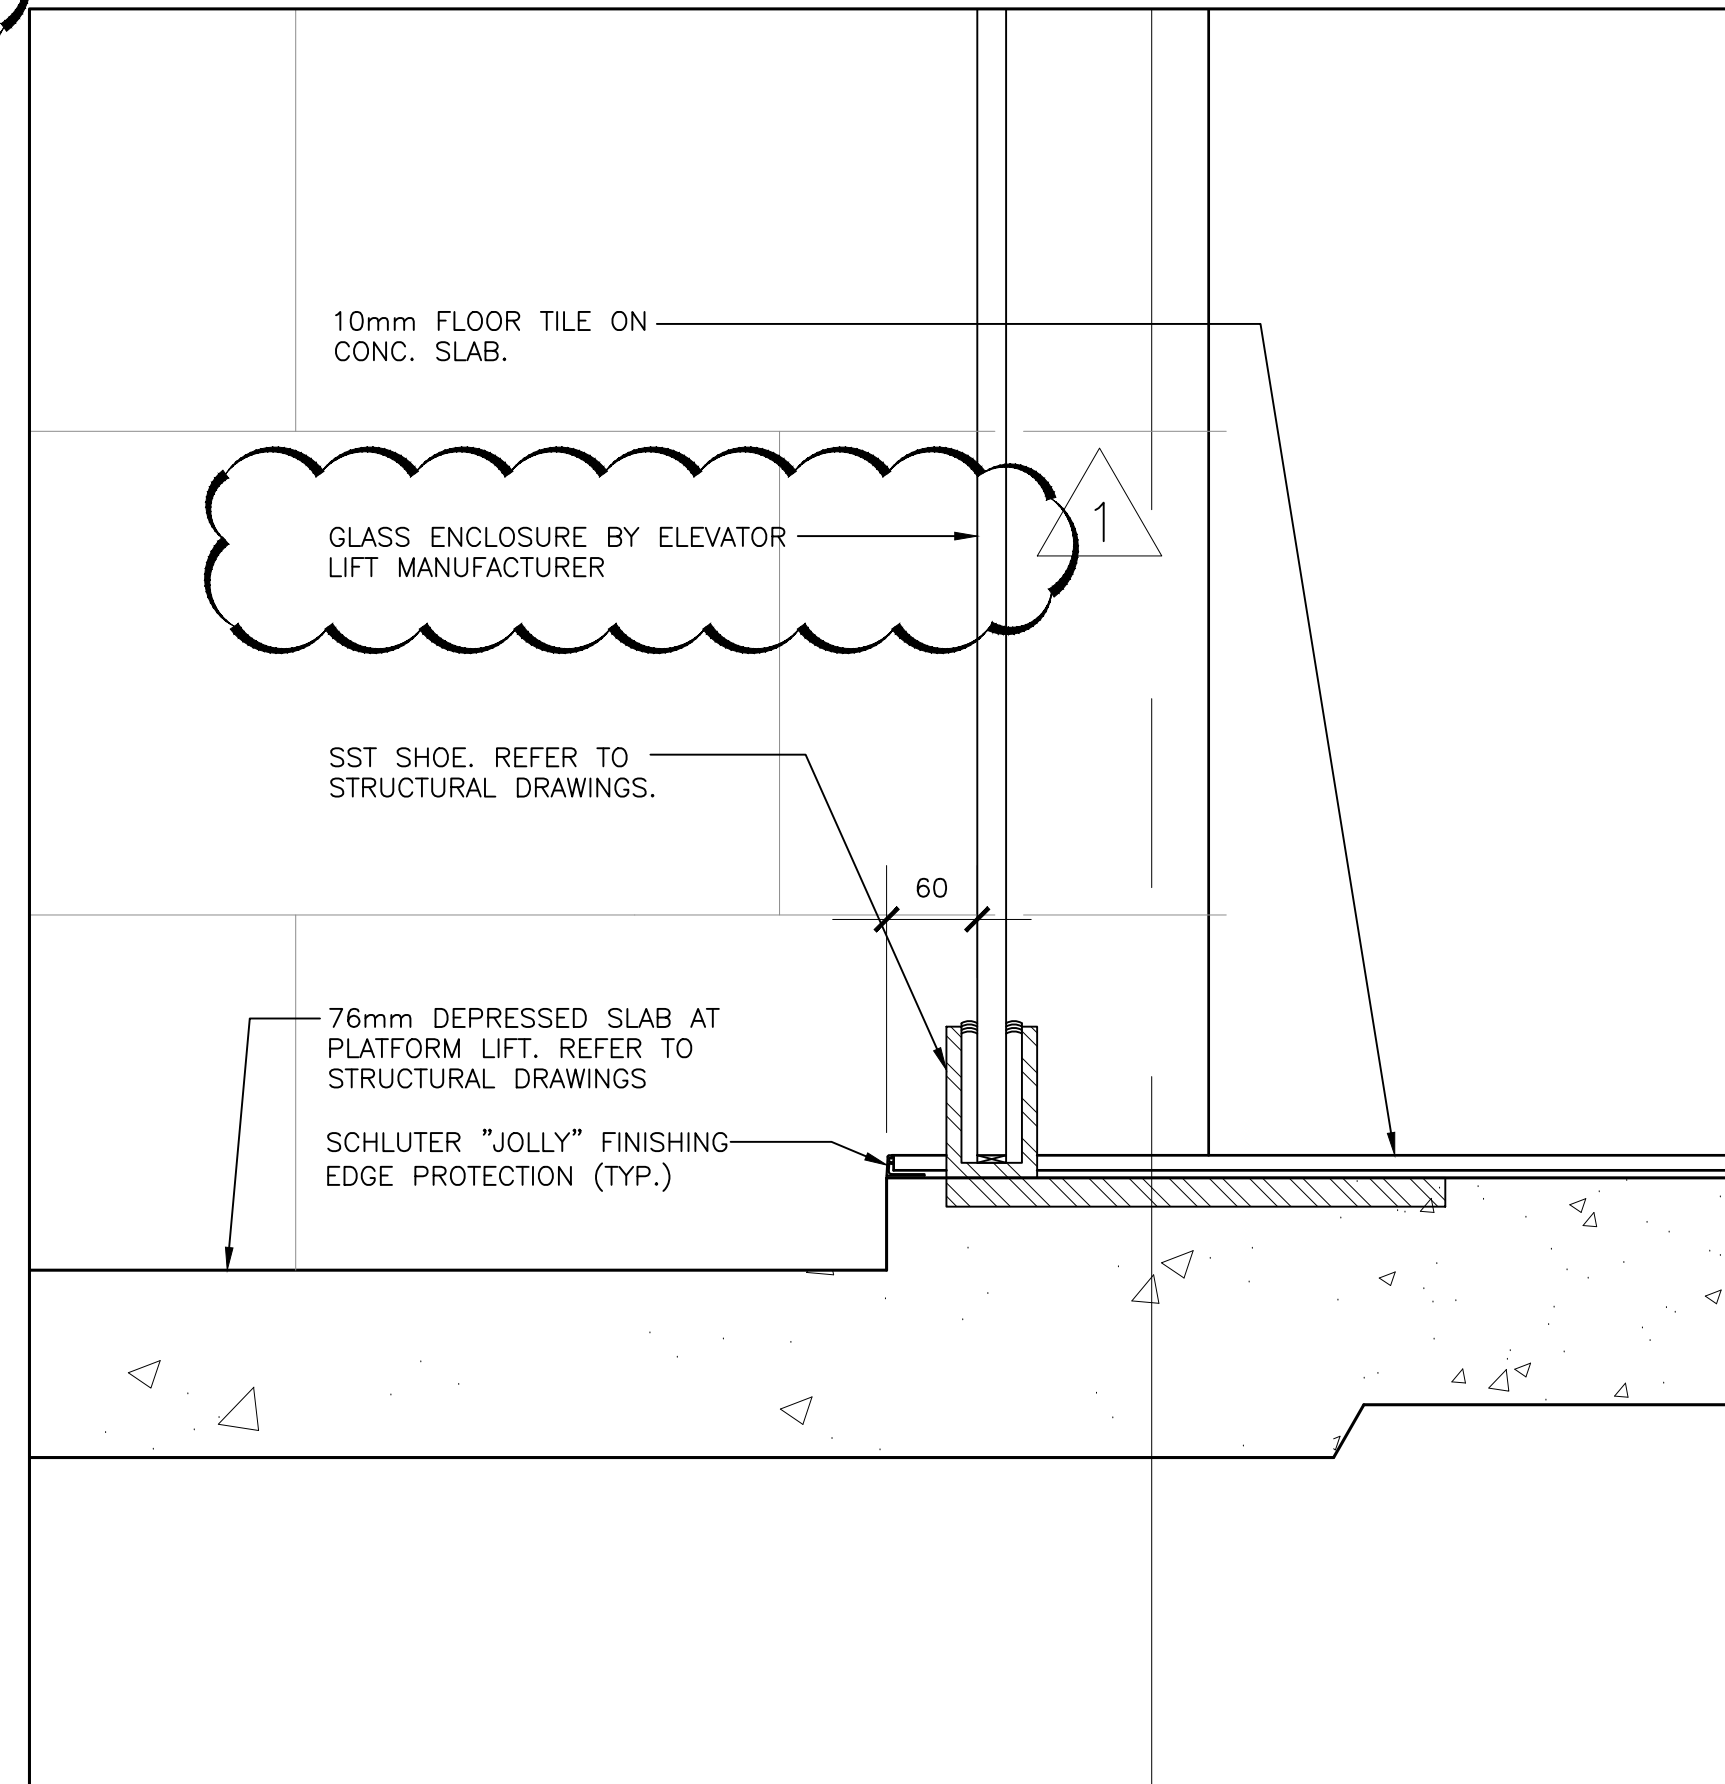

1
A5.02 SECTION DETAIL
SCALE - 1:5

REV.	DATE	ISSUED
1	10 AUG 2015	ISSUED FOR ZONING REVIEW
2	11 SEP 2015	ISSUED FOR CM RFP
3	29 OCT 2015	ISSUED FOR BLDG PERMIT
4	4 DEC 2015	ISSUED FOR TENDER
1	28 SEP 2016	ISSUED FOR PTA-2

ALL MEASUREMENTS MUST BE CHECKED ON THE JOB BY THE CONTRACTOR. DRAWINGS MUST NOT BE SCALED. ALL DRAWINGS AND SPECIFICATIONS ARE THE PROPERTY OF THE ARCHITECT AND MUST BE RETURNED UPON REQUEST.



OUR LADY OF PERPETUAL HELP CHURCH RENOVATIONS & ADDITIONS


TORONTO, ONTARIO

Our Lady of Perpetual Help Parish
78 Clifton Road
Toronto, ON M4T 2G2


BOGDAN NEWMAN CARANCI INC. Architects
Urban Design Consultants
672 Dupont St. Suite 410
Toronto, Ontario, M6G 1Z6
Tel. 416. 531. 7717
Fax. 416. 531. 4275

Title :
SECTION DETAILS


Drawn : ZS	Scale : AS NOTED	Date : SEP. 2015
Project Number : 12062	Drawing Number :	
Drawing Stage: CD		A5.02

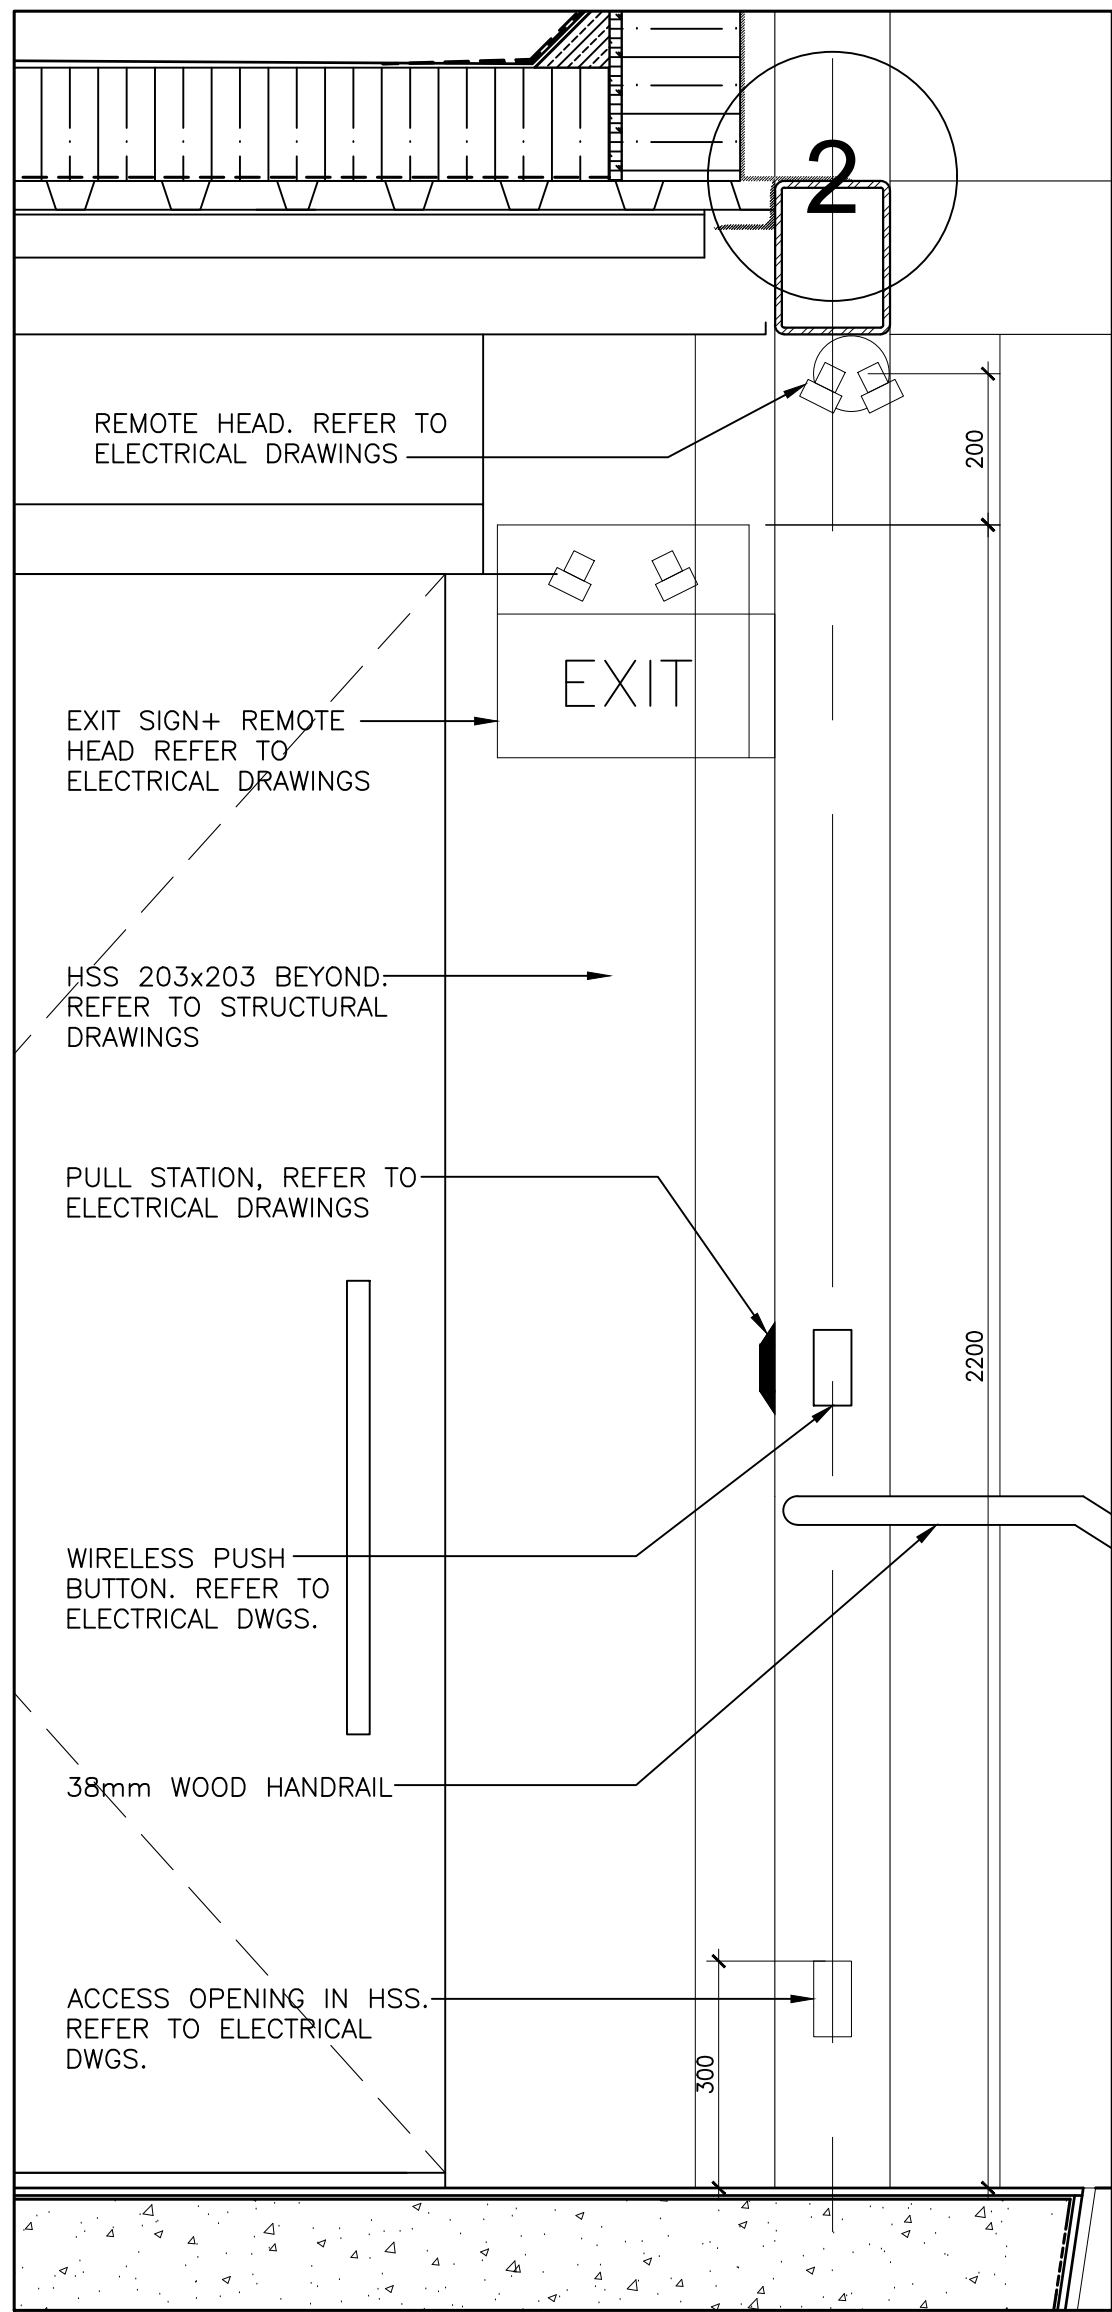


7 HSS ON GRIDLINE 2,B - NORTH ELEVATION
A5.03 SCALE - 1:10

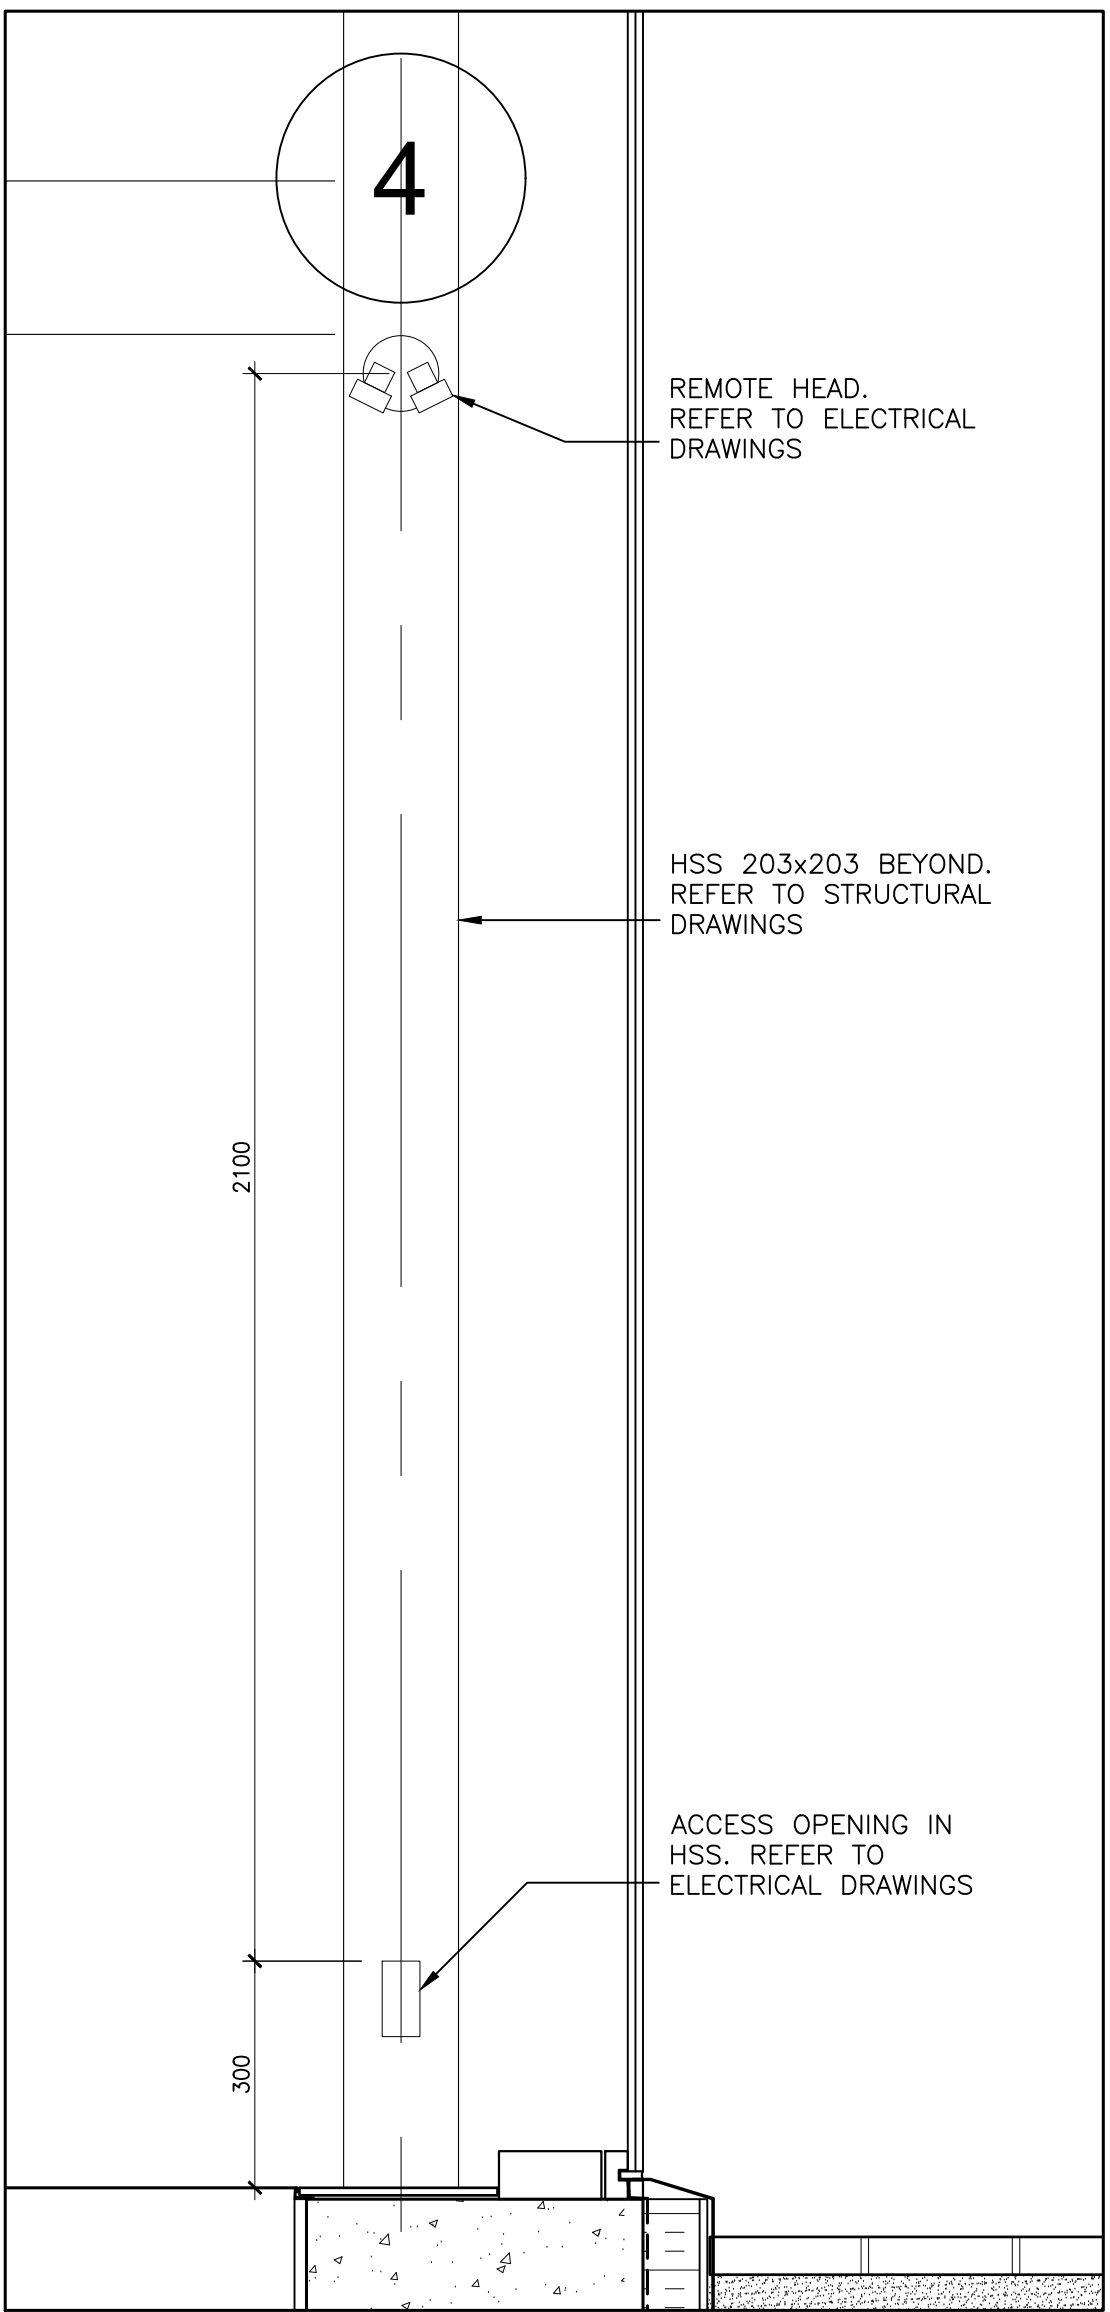


6 HSS ON GRIDLINE 4,B - NORTH ELEVATION
A5.03 SCALE - 1:10

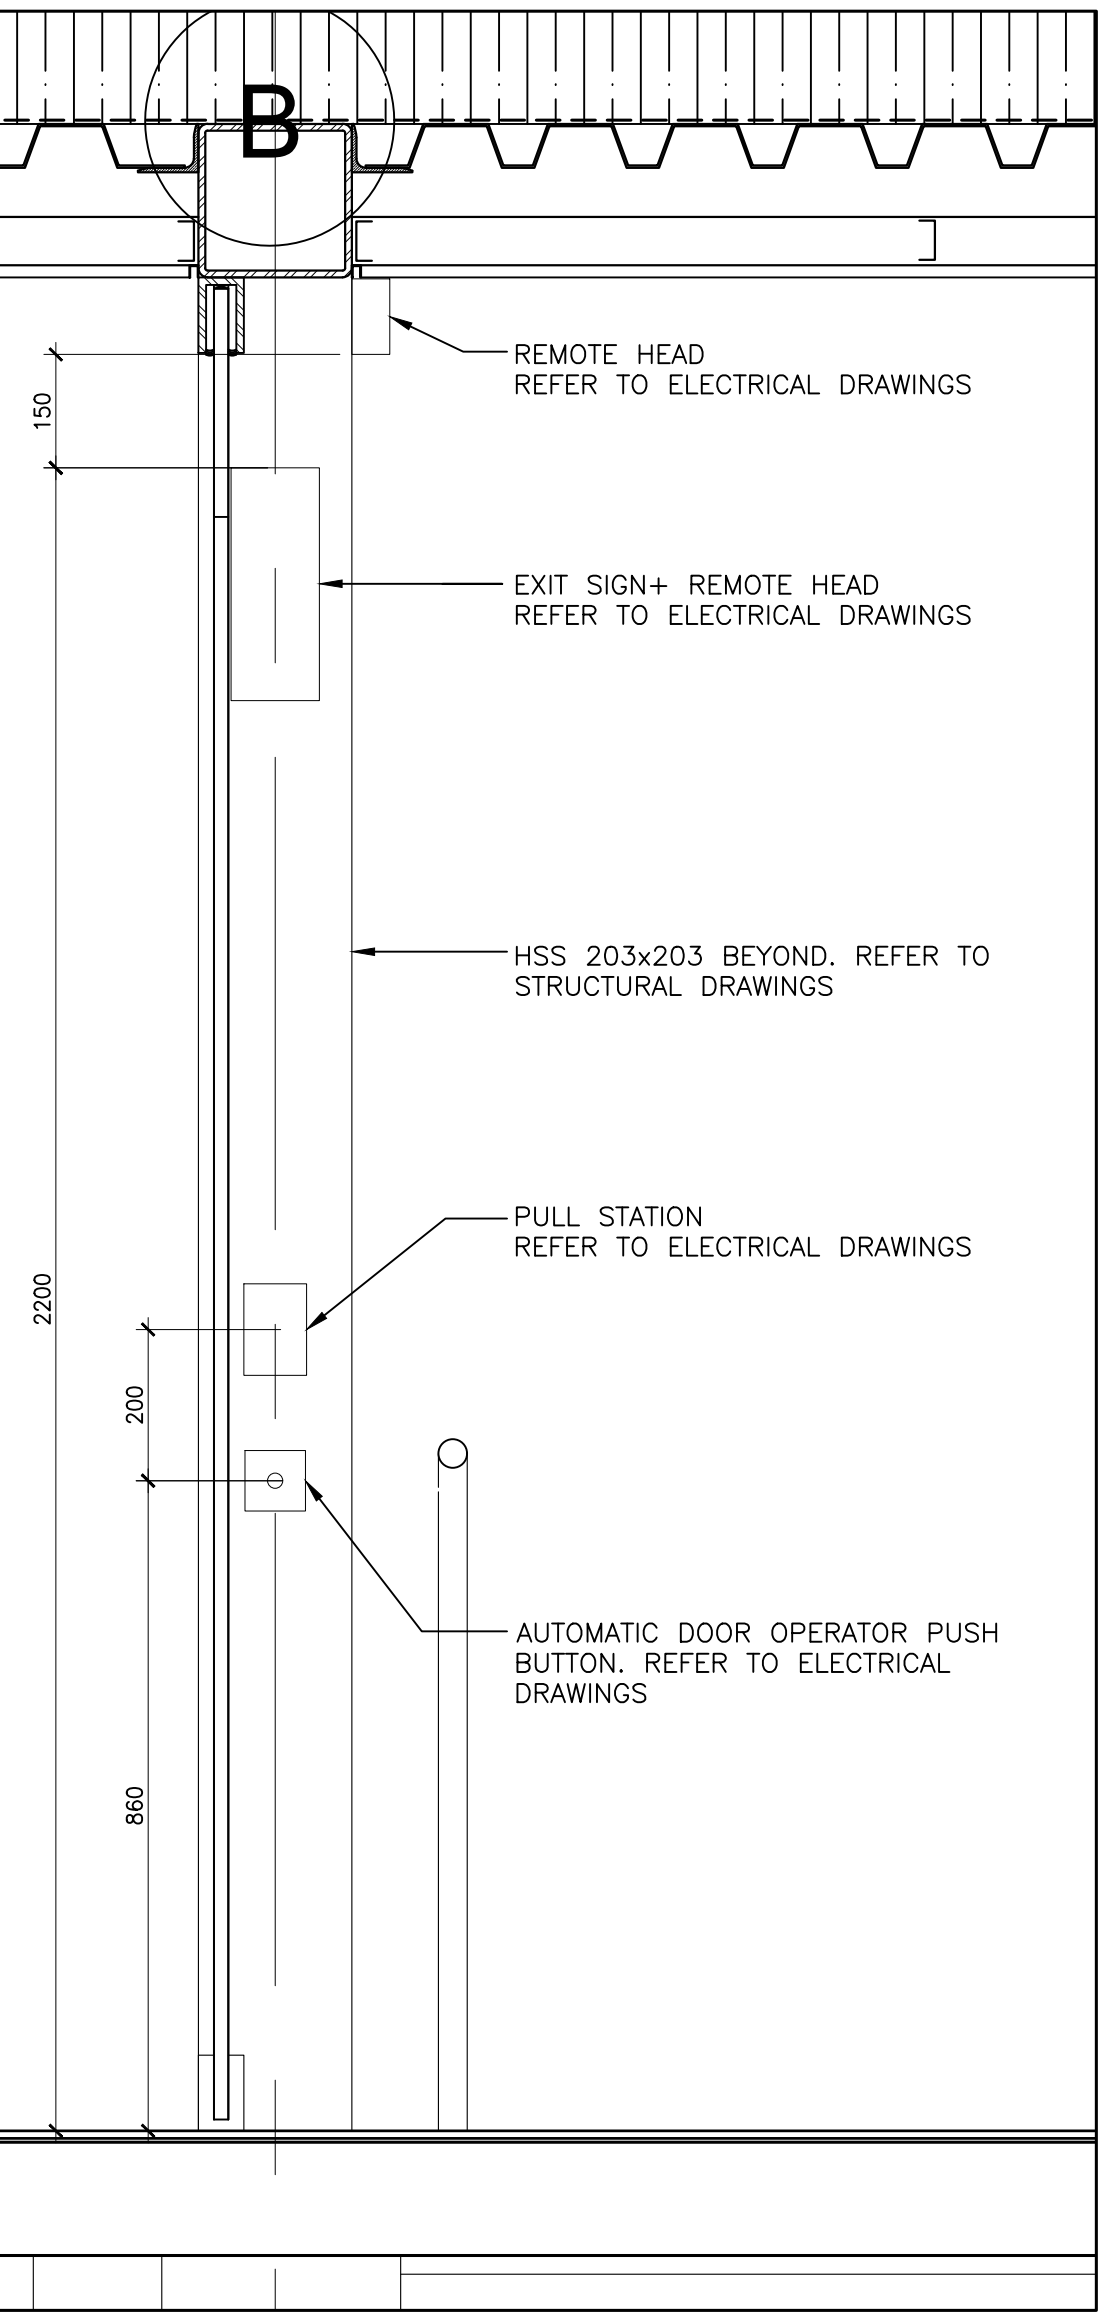


5 HSS ON GRIDLINE 2,B - EAST ELEVATION
A5.03 SCALE - 1:10

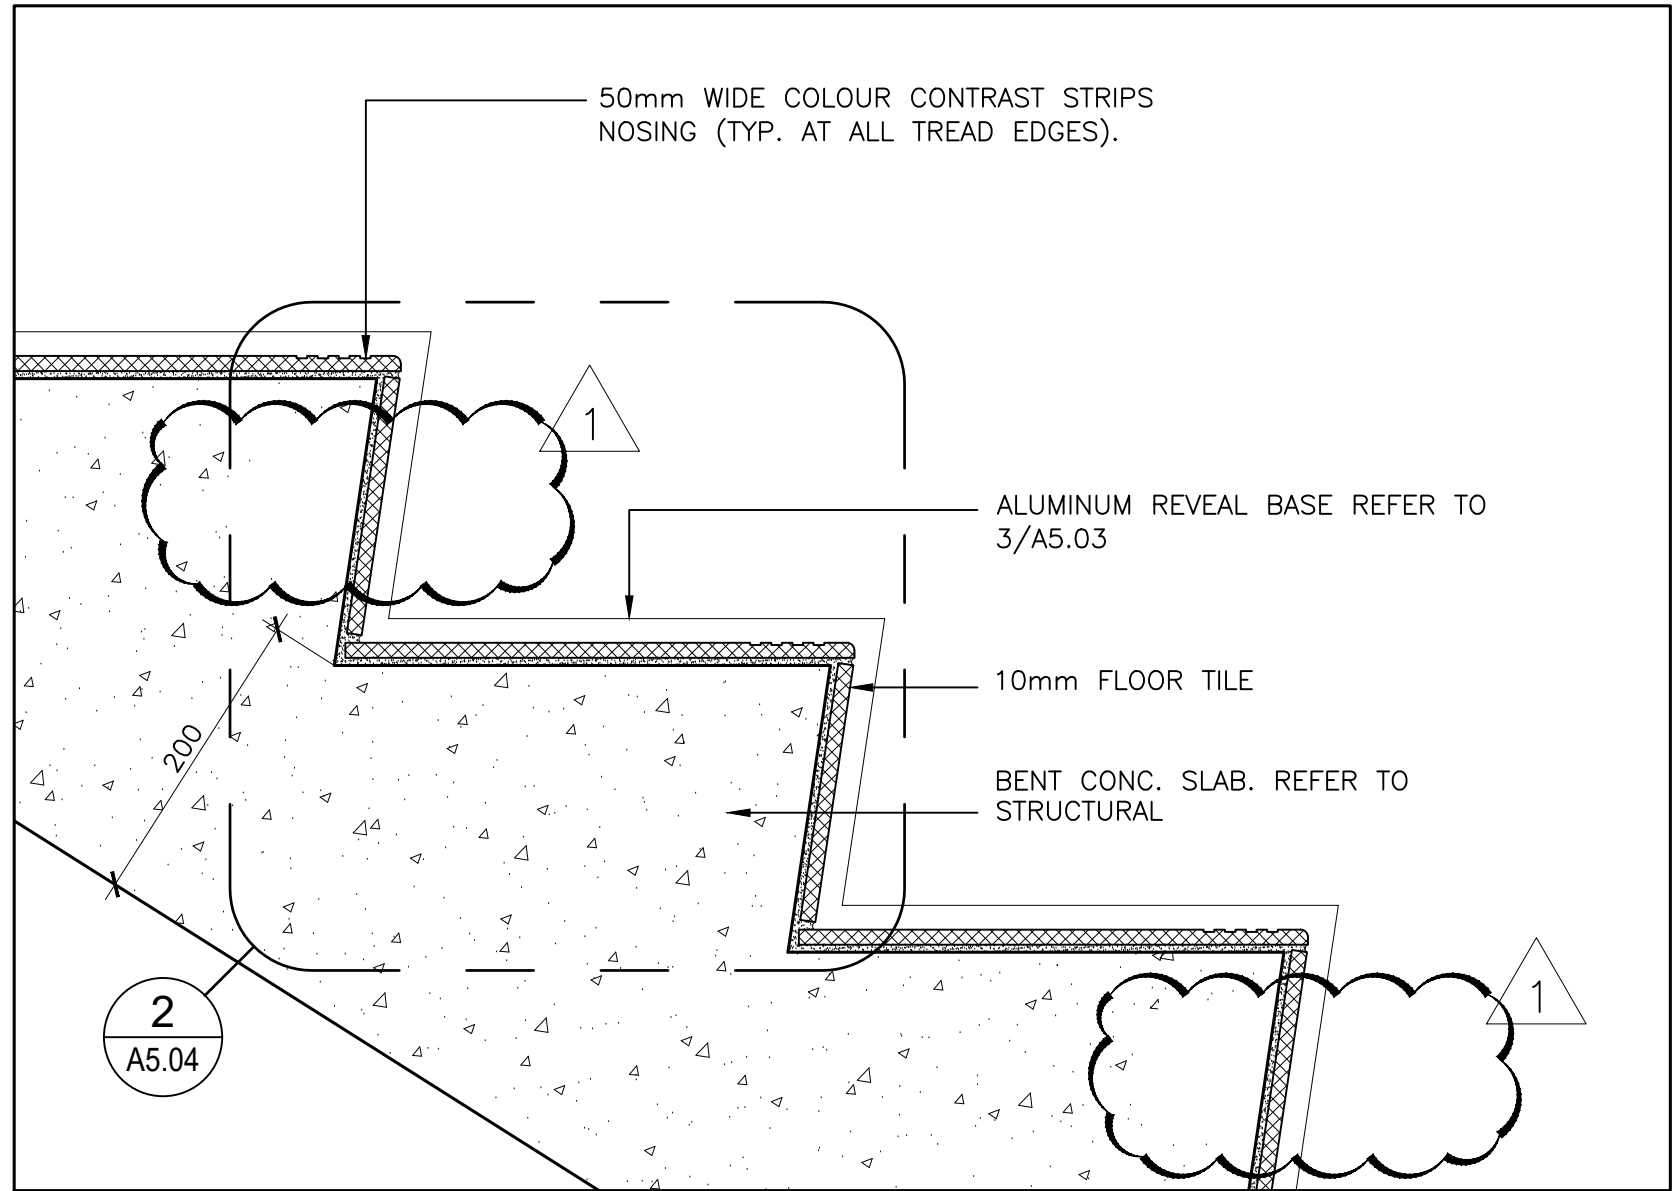


4 STAIRS DETAIL
A5.03 SCALE - 1:5

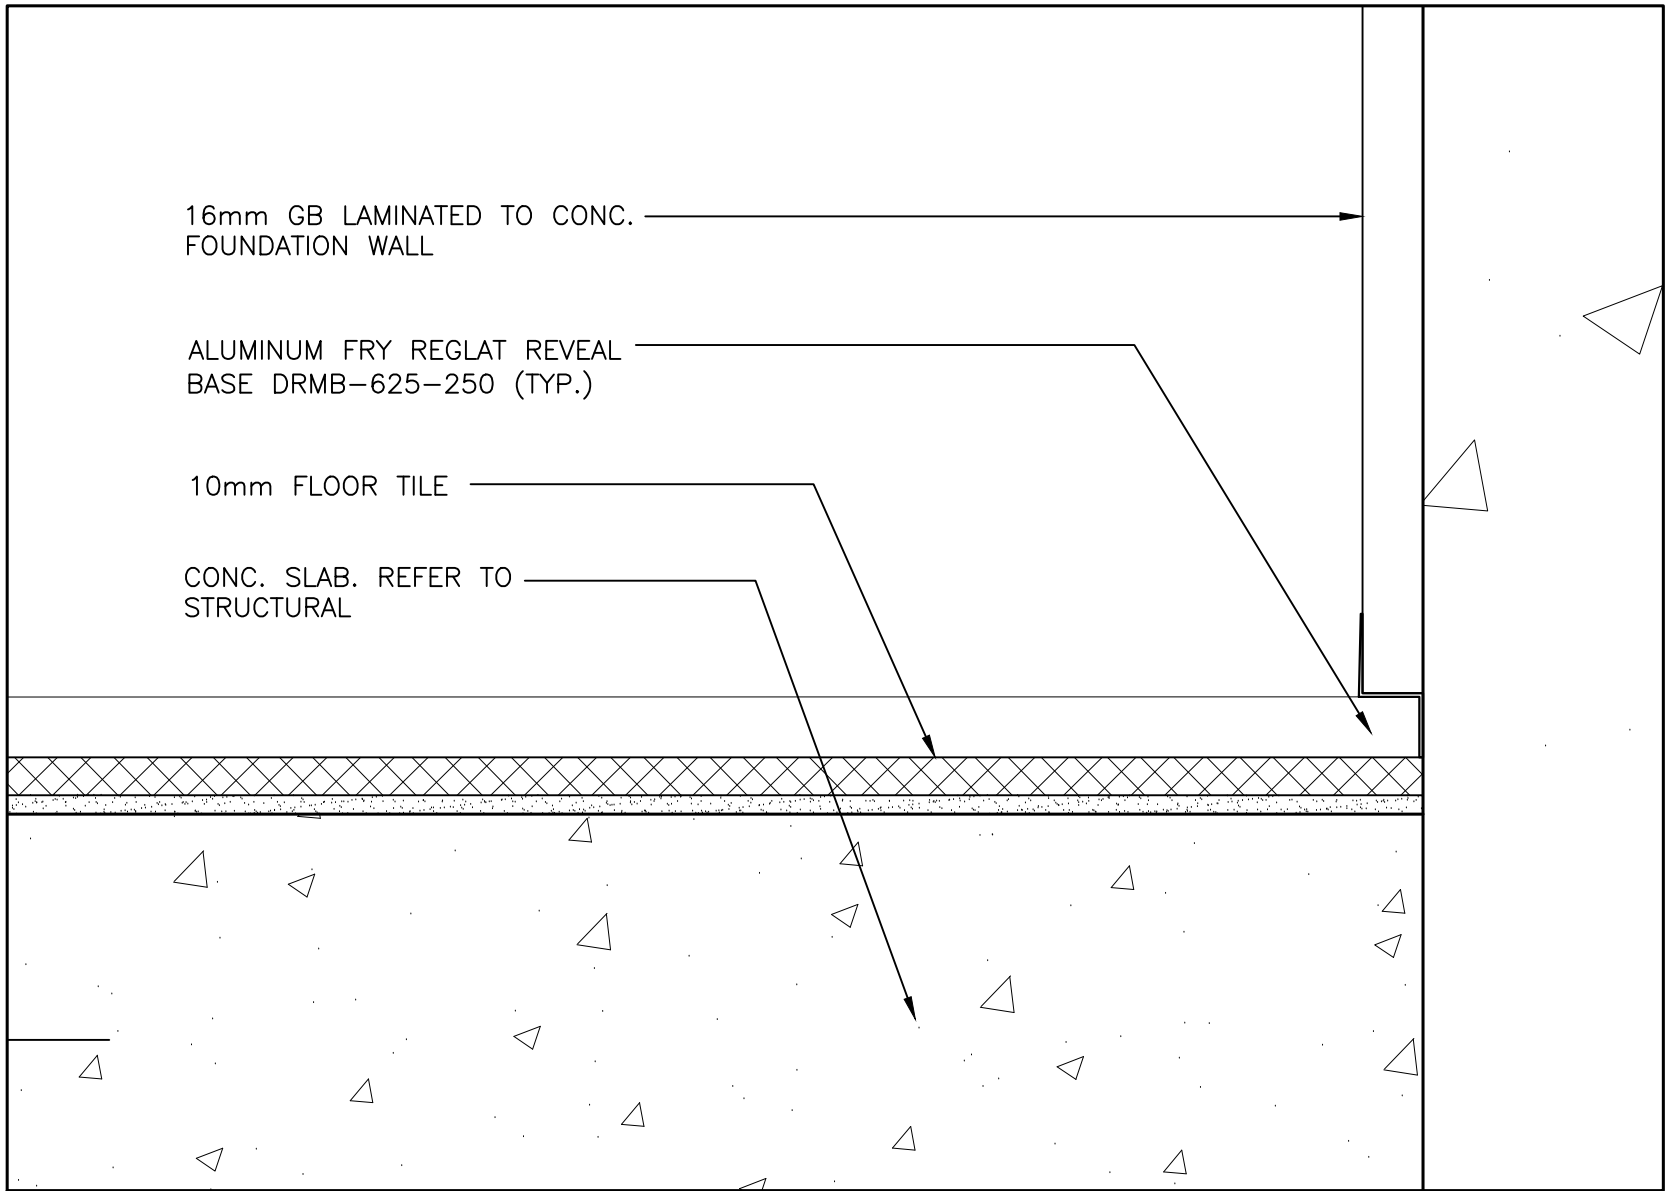

3 STAIRS DETAIL
A5.03 SCALE - 1:2

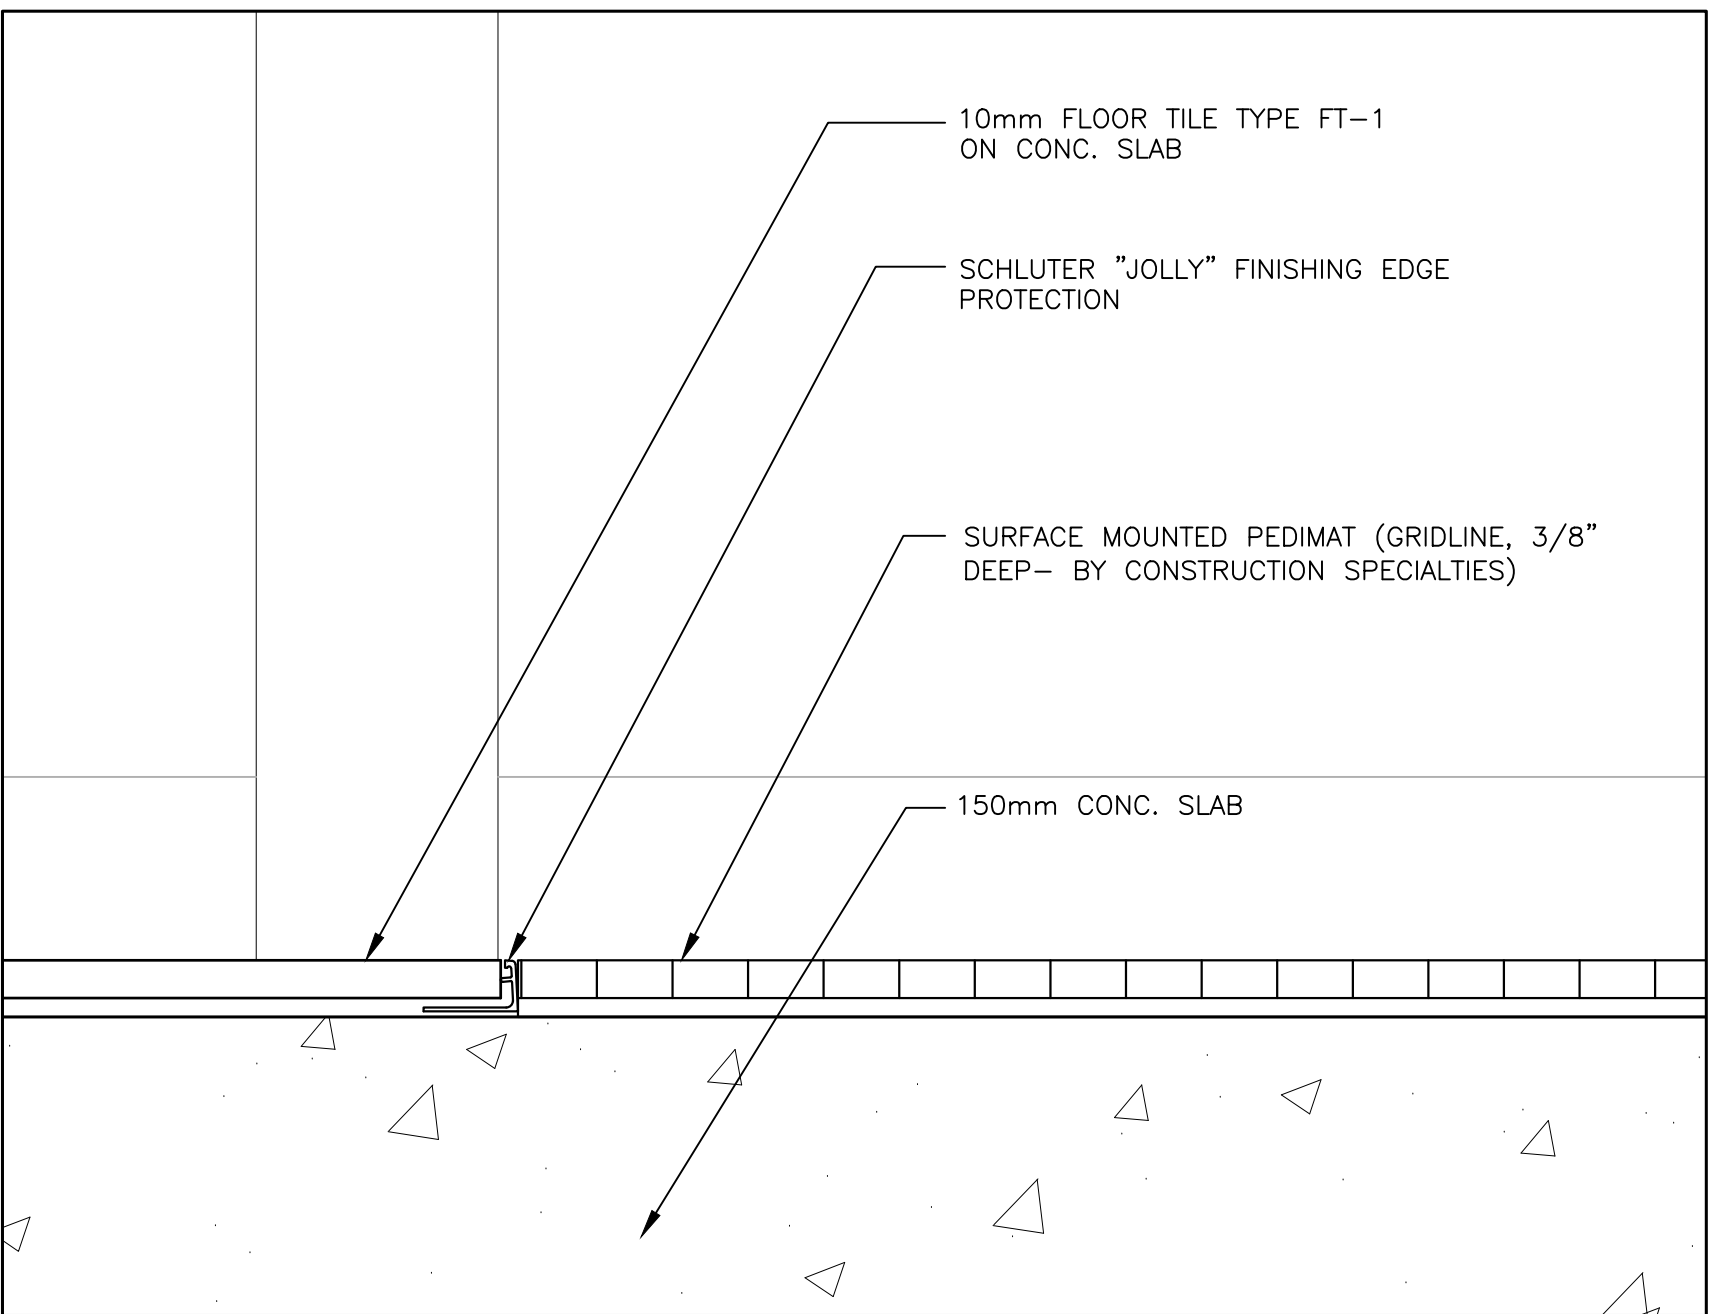

2 SECTION DETAIL
A5.03 SCALE - 1:2

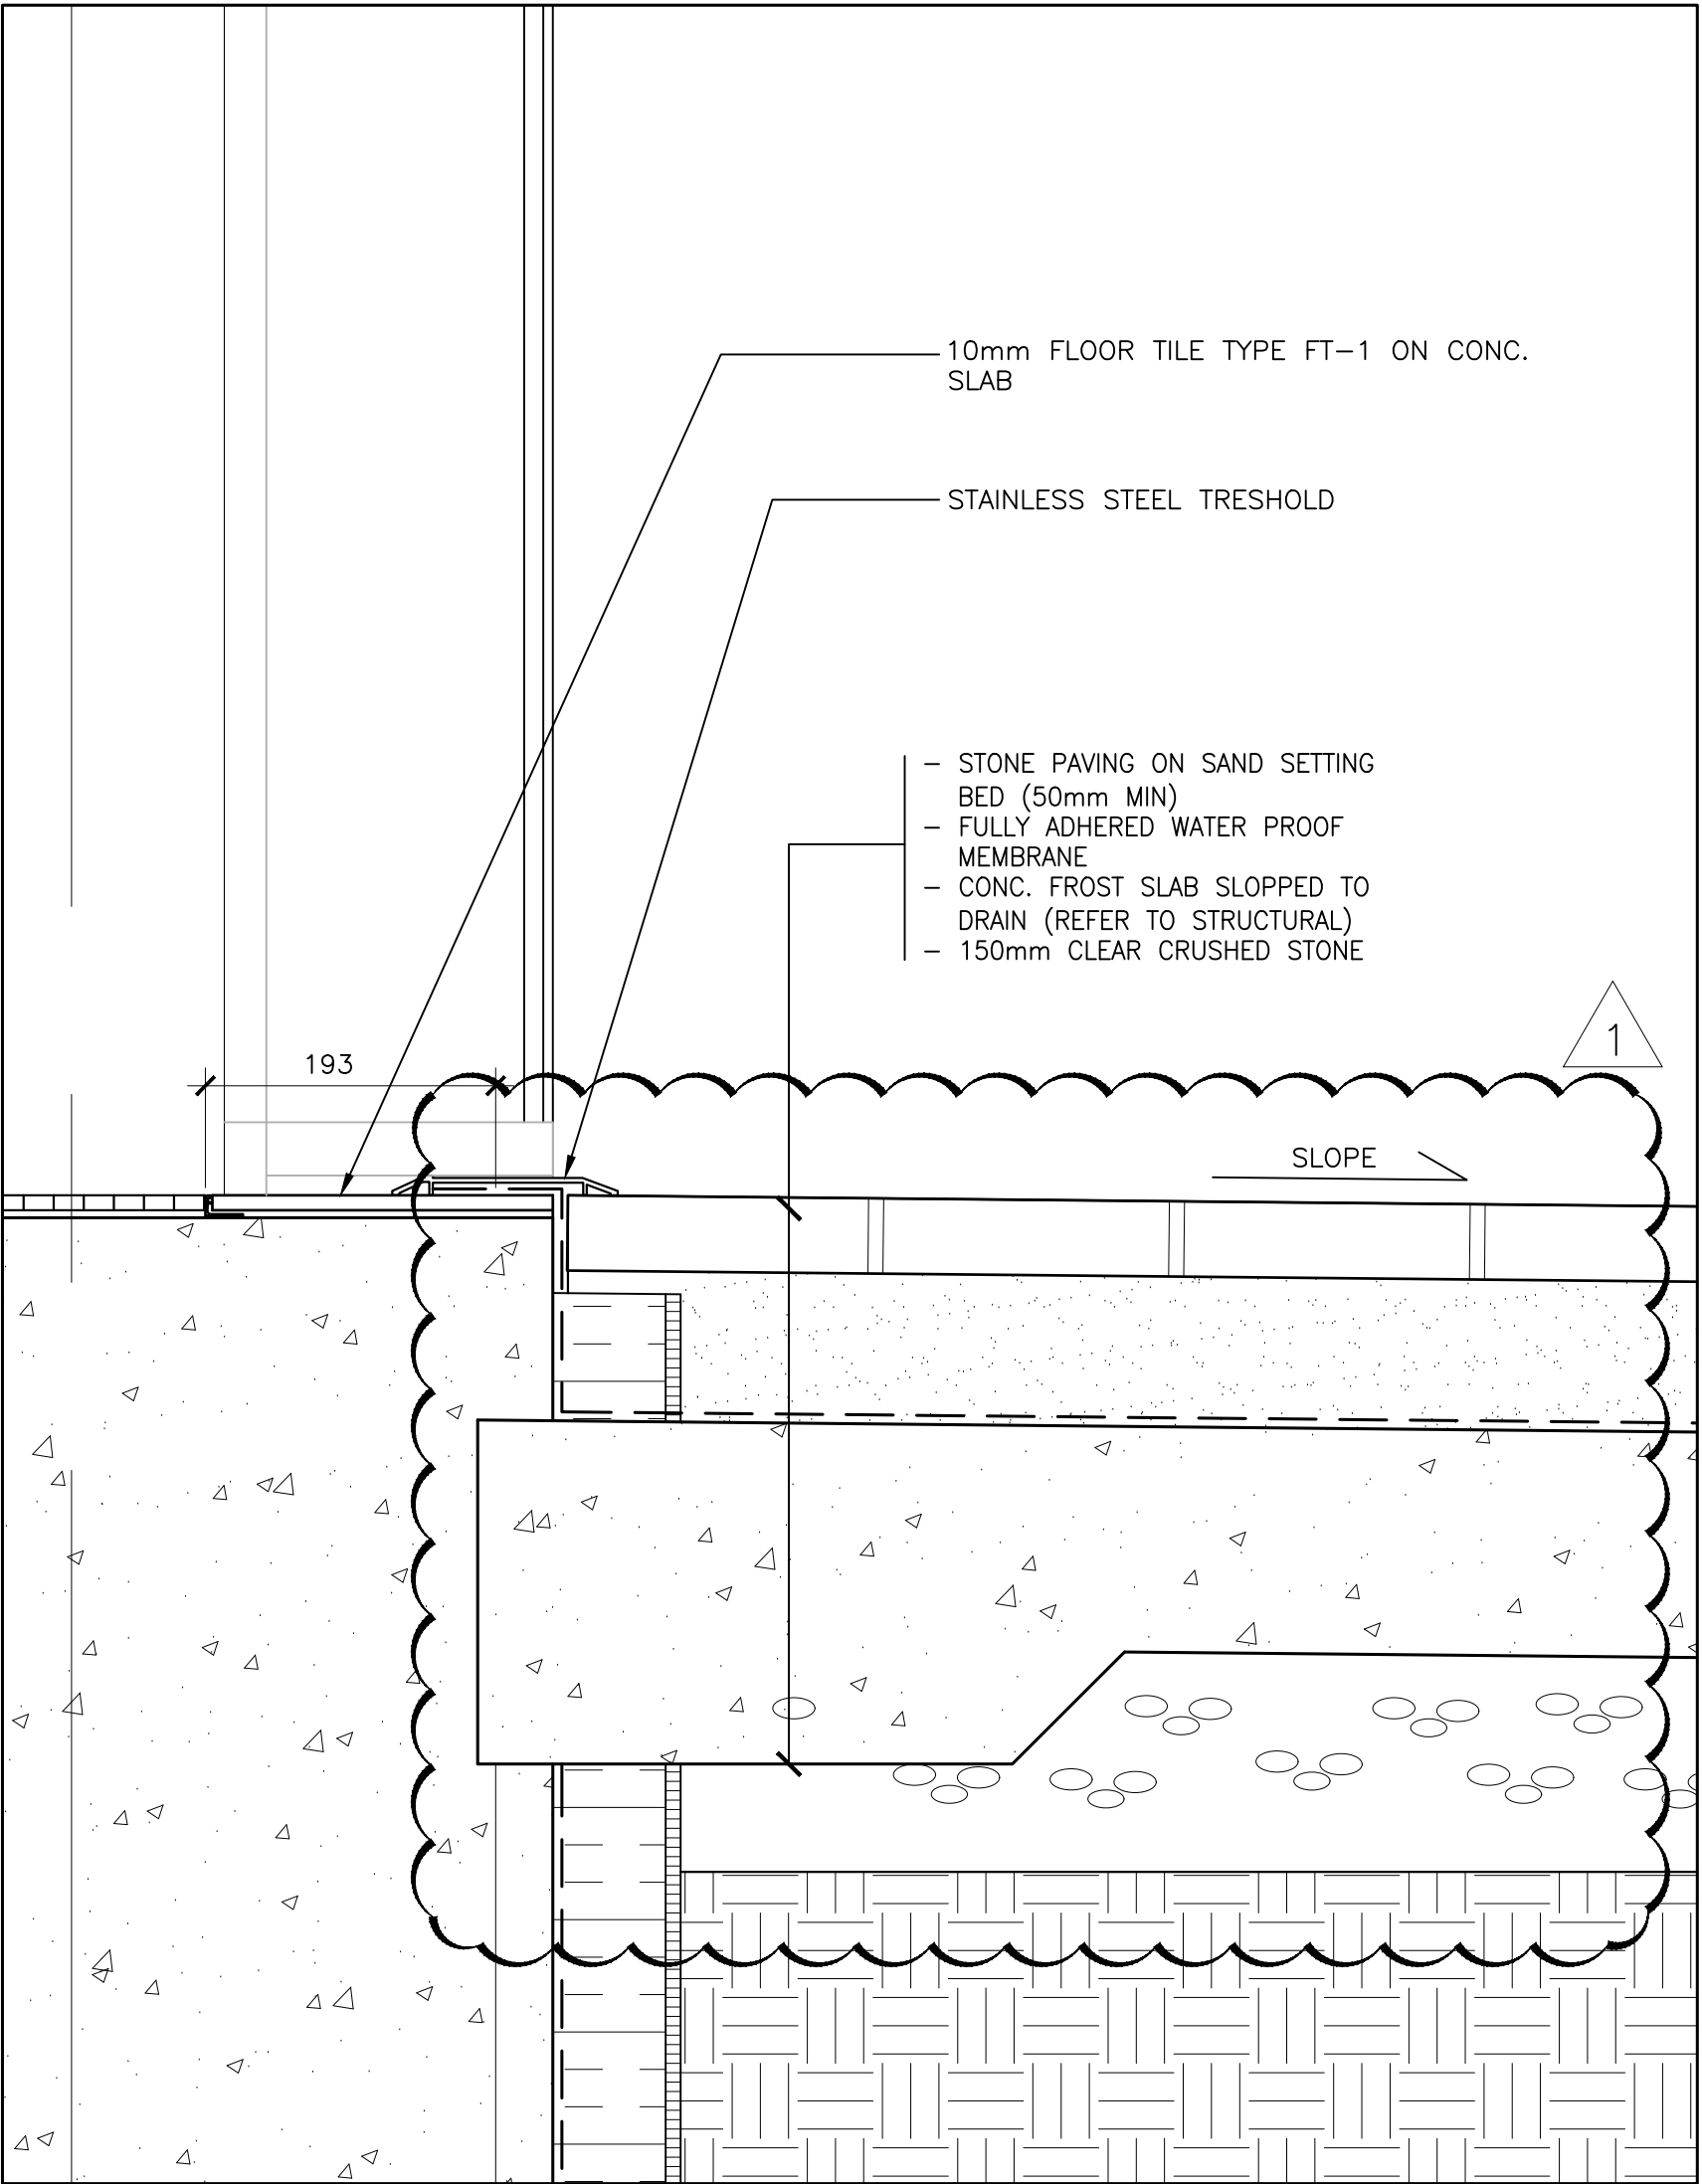

1 SECTION DETAIL
A5.03 SCALE - 1:5

REV.	DATE	ISSUED
1	10 AUG 2015	ISSUED FOR ZONING REVIEW
2	11 SEP 2015	ISSUED FOR CM RFP
3	29 OCT 2015	ISSUED FOR BLDG PERMIT
4	4 DEC 2015	ISSUED FOR TENDER
1	28 SEP 2016	ISSUED FOR PTA-2

ALL MEASUREMENTS MUST BE CHECKED ON THE JOB BY THE CONTRACTOR. DRAWINGS MUST NOT BE SCALED. ALL DRAWINGS AND SPECIFICATIONS ARE THE PROPERTY OF THE ARCHITECT AND MUST BE RETURNED UPON REQUEST.




OUR LADY OF PERPETUAL HELP CHURCH RENOVATIONS & ADDITIONS

TORONTO, ONTARIO

Our Lady of Perpetual Help Parish
78 Clifton Road
Toronto, ON M4T 2G2

BOGDAN NEWMAN CARANCI INC. Architects
Urban Design Consultants
672 Dupont St. Suite 410
Toronto, Ontario, M6G1Z6
Tel. 416. 531. 7717
Fax. 416. 531. 4275


Title : SECTION DETAILS		
Drawn : Project Number : Drawing Stage:	ZS 12062 CD	Scale : AS NOTED Drawing Number : Date : SEP. 2015 A5.03

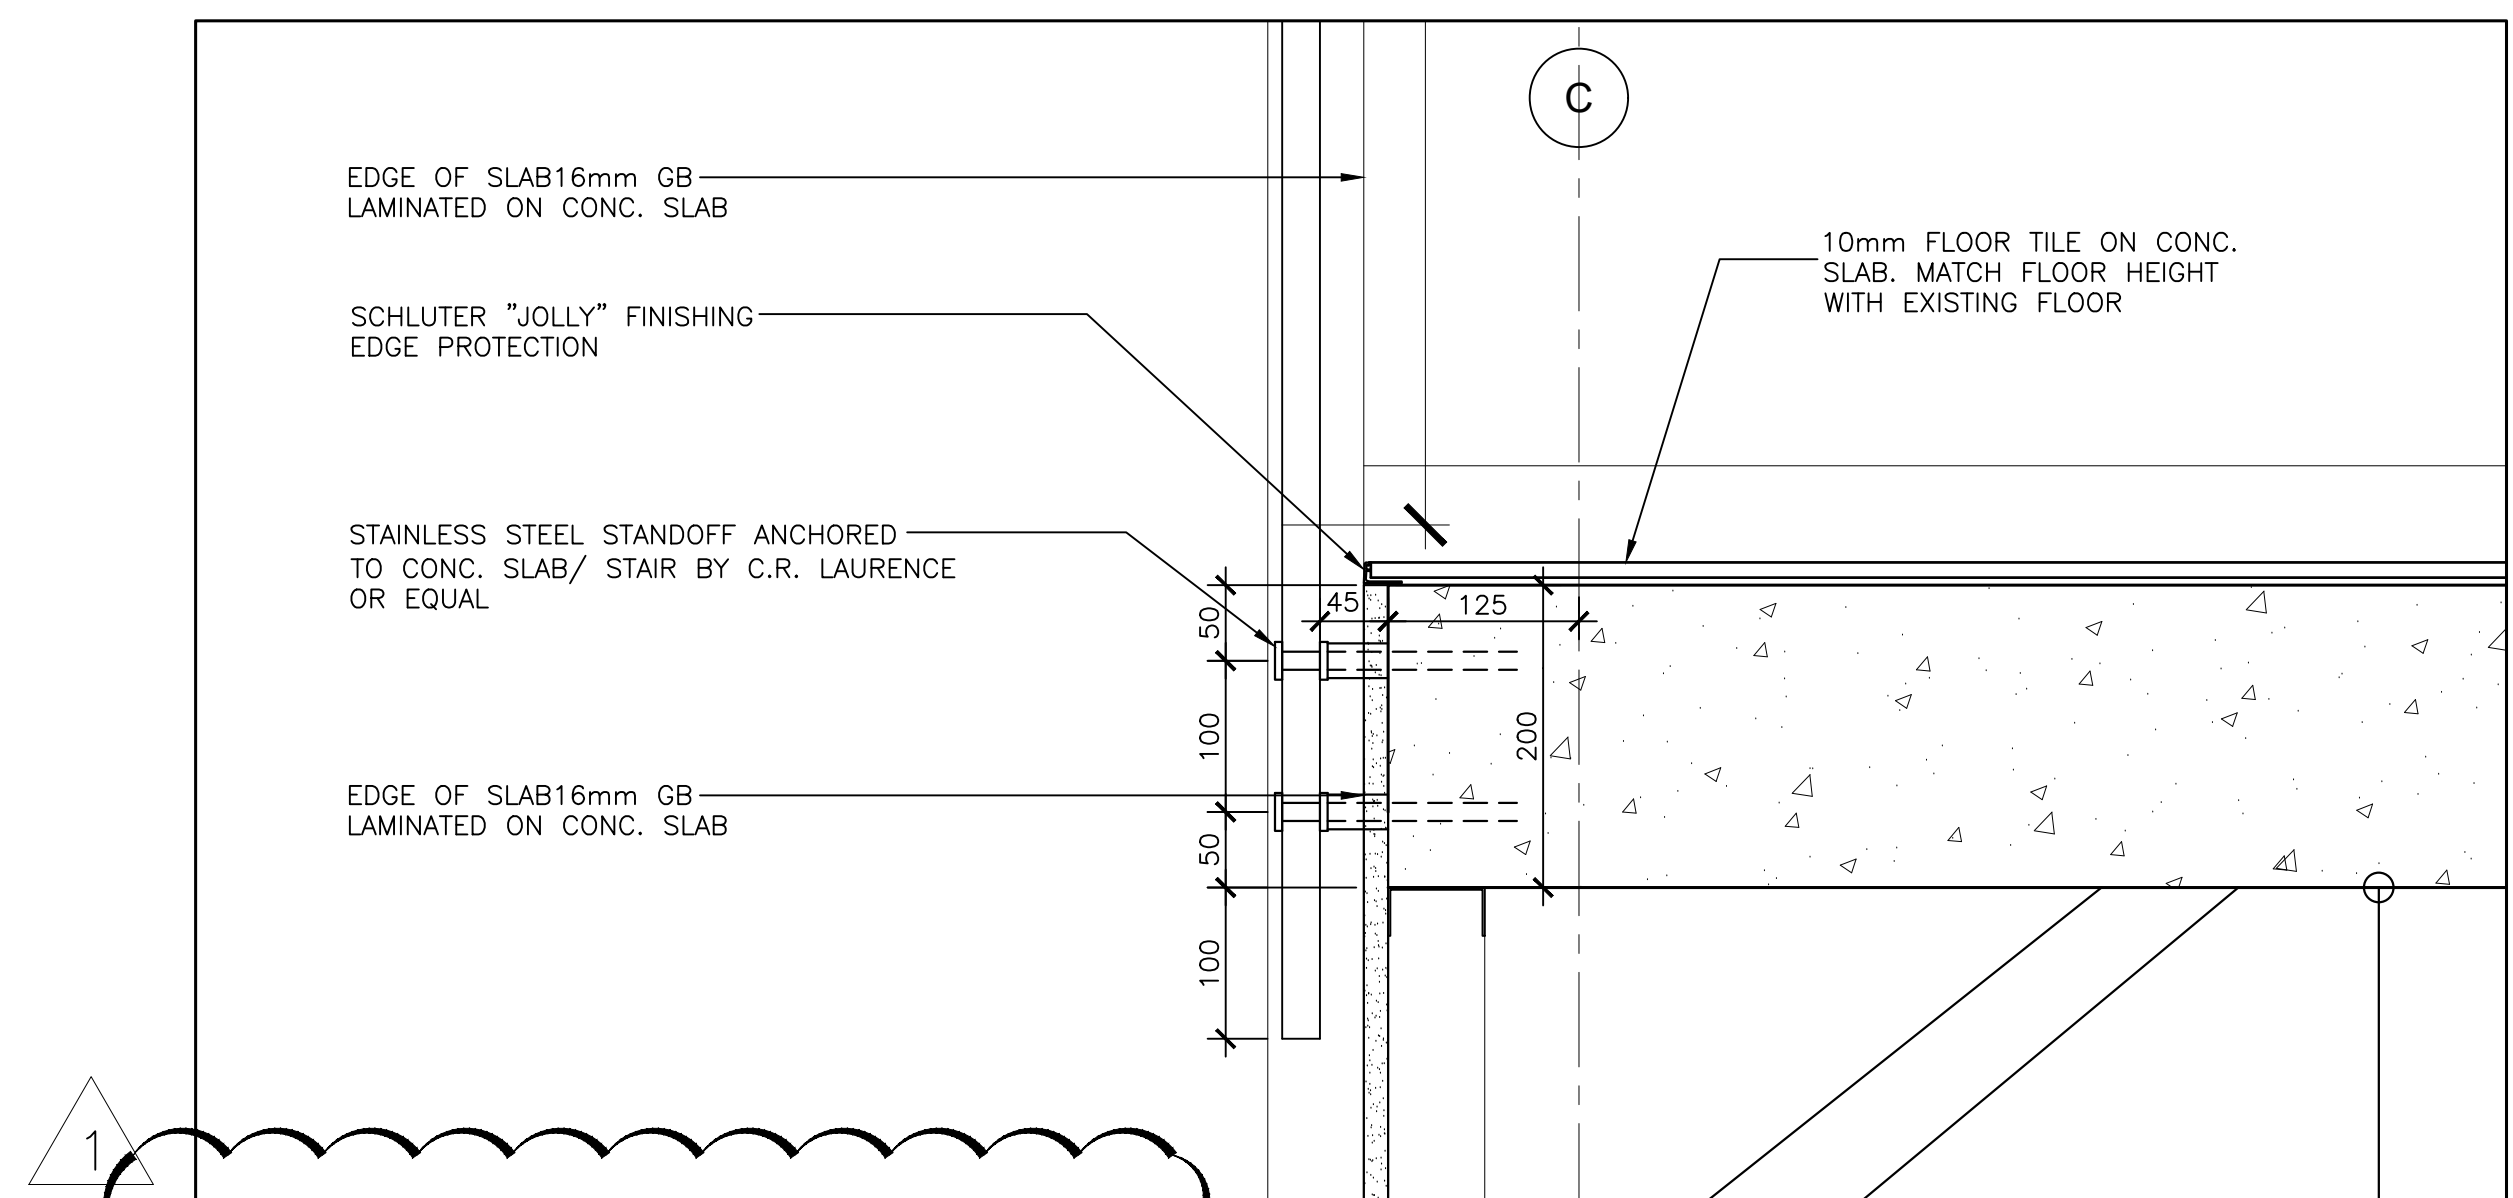

1

2
A5.05

SECTION DETAIL
SCALE - 1:5

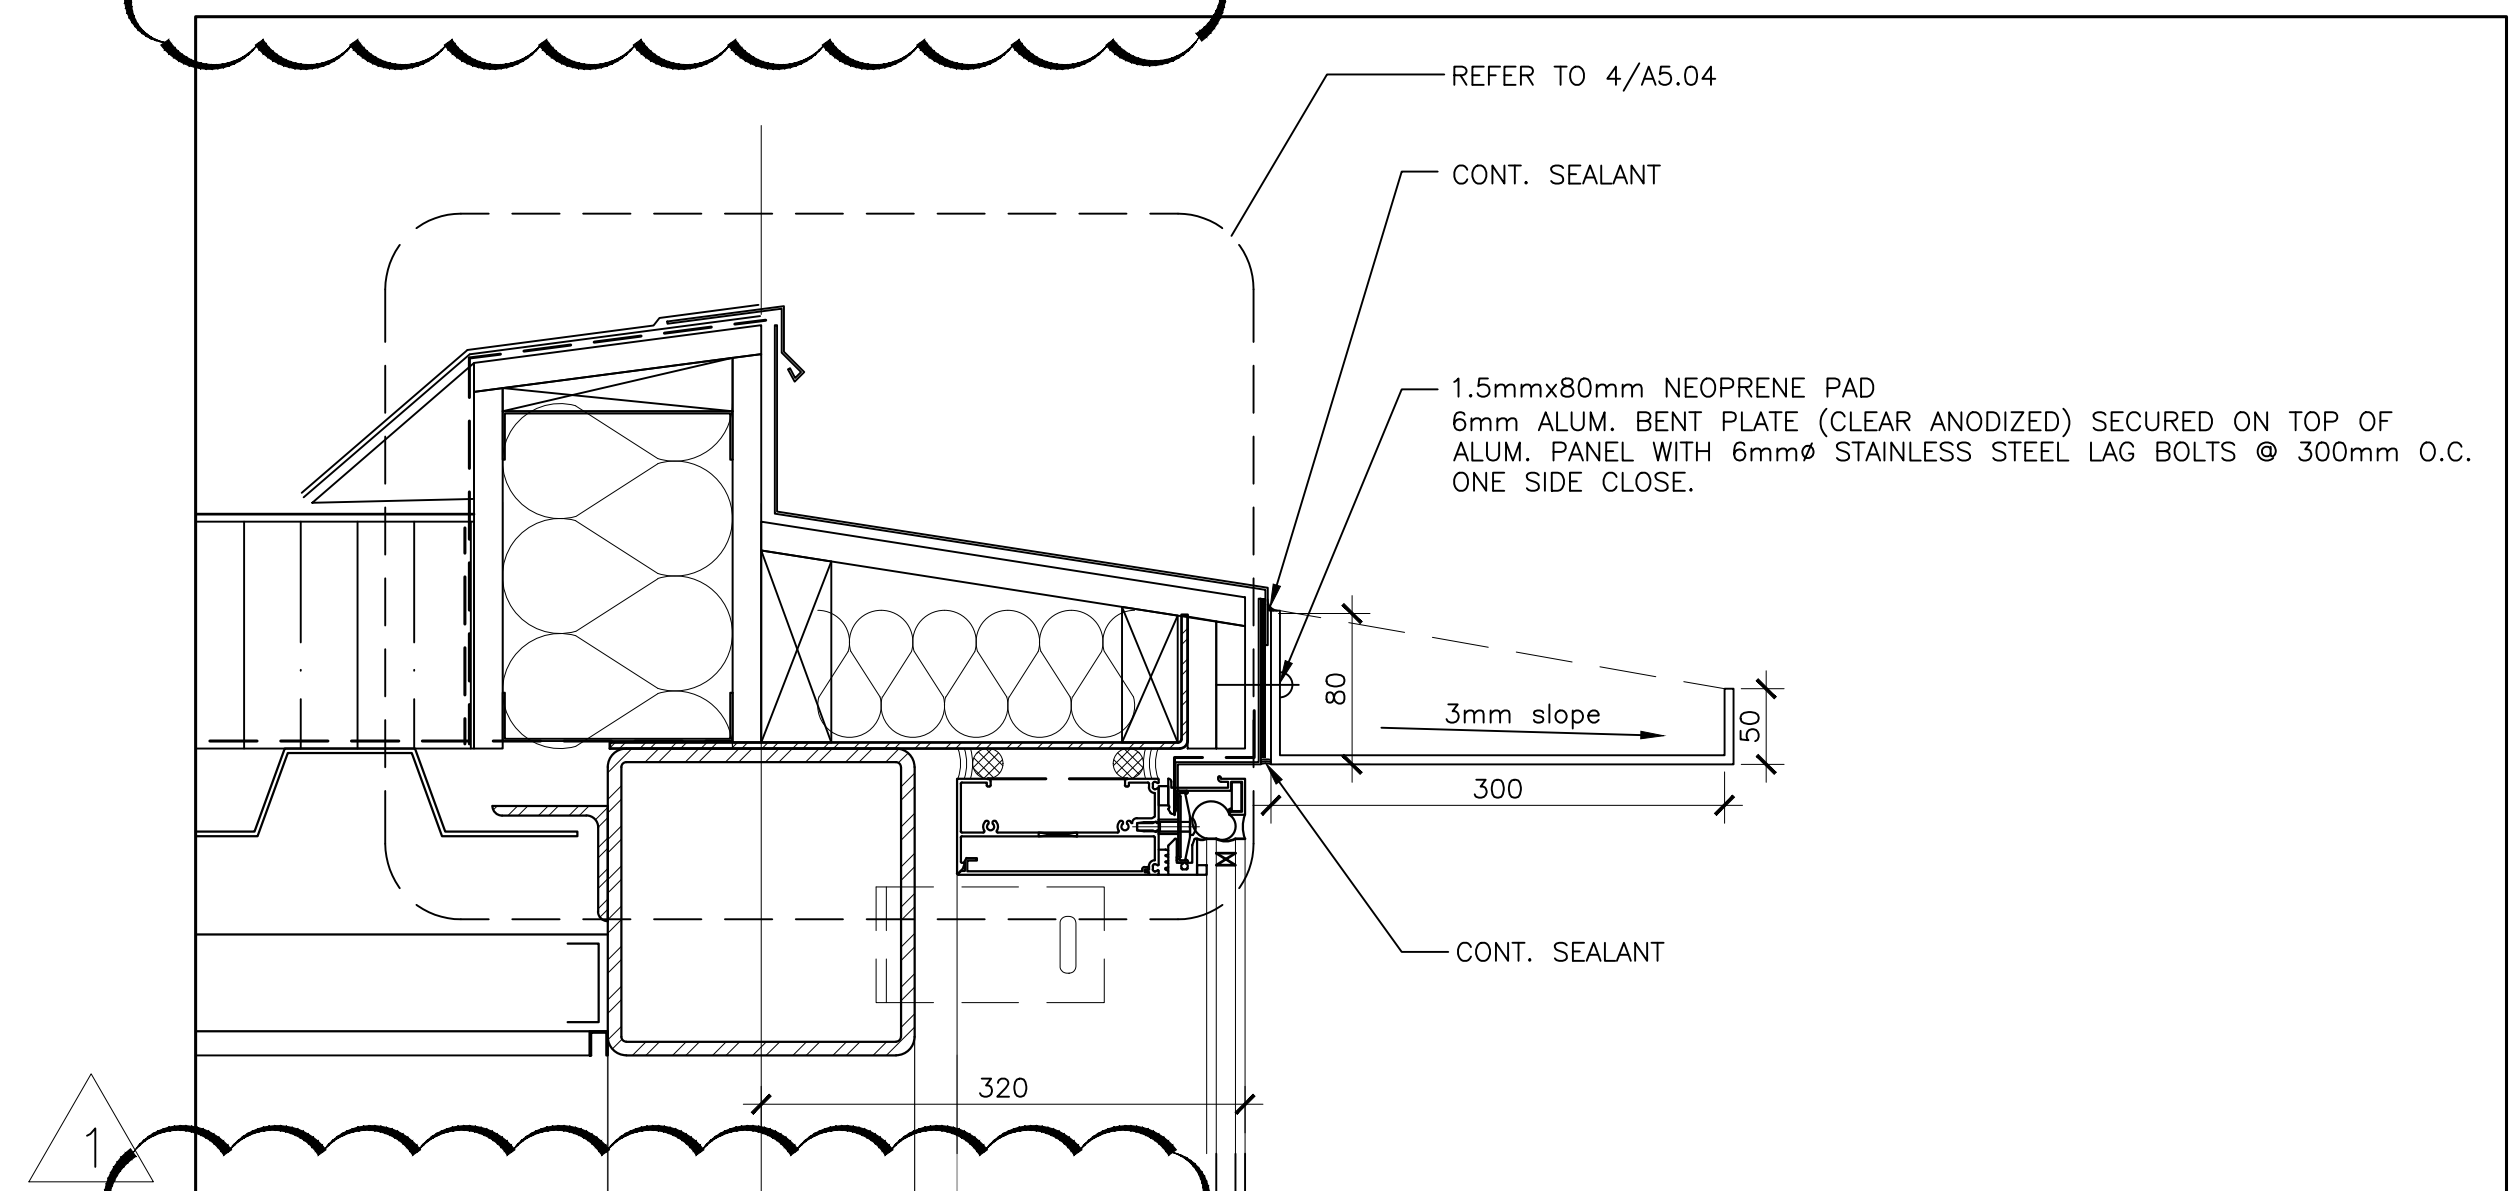

1

320

1
A5.05

SECTION DETAIL - CANOPY

SCALE - 1:5

[illegible]

ALL MEASUREMENTS MUST BE CHECKED ON THE JOB BY THE CONTRACTOR. DRAWINGS MUST NOT BE SCALED. ALL DRAWINGS AND SPECIFICATIONS ARE THE PROPERTY OF THE ARCHITECT AND MUST BE RETURNED UPON REQUEST.



OUR LADY OF
PERPETUAL HELP CHURCH
RENOVATIONS & ADDITIONS

TORONTO, ONTARIO

Our Lady of Perpetual Help Parish
78 Clifton Road
Toronto, ON M4T 2G2

**BOGDAN
NEWMAN
CARANCI
INC.** Architects
Urban Design
Consultants


672 Dupont St. Suite 410
Toronto, Ontario, M6G1Z6

Tel. 416 . 531 . 7717
Fax. 416 . 531 . 4275


Title :

SECTION DETAILS


Drawn : ZS	Scale : AS NOTED	Date : SEP. 2015
Project Number : 12062	Drawing Number : A5.05	
Drawing Stage: CD		

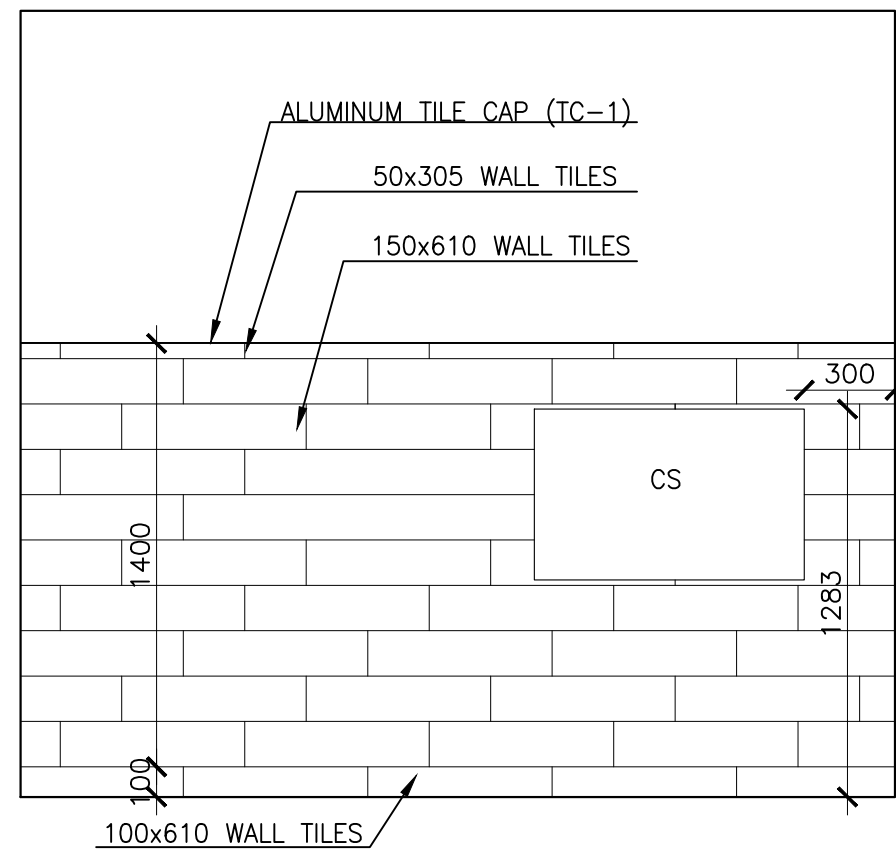


NORTH ELEVATION

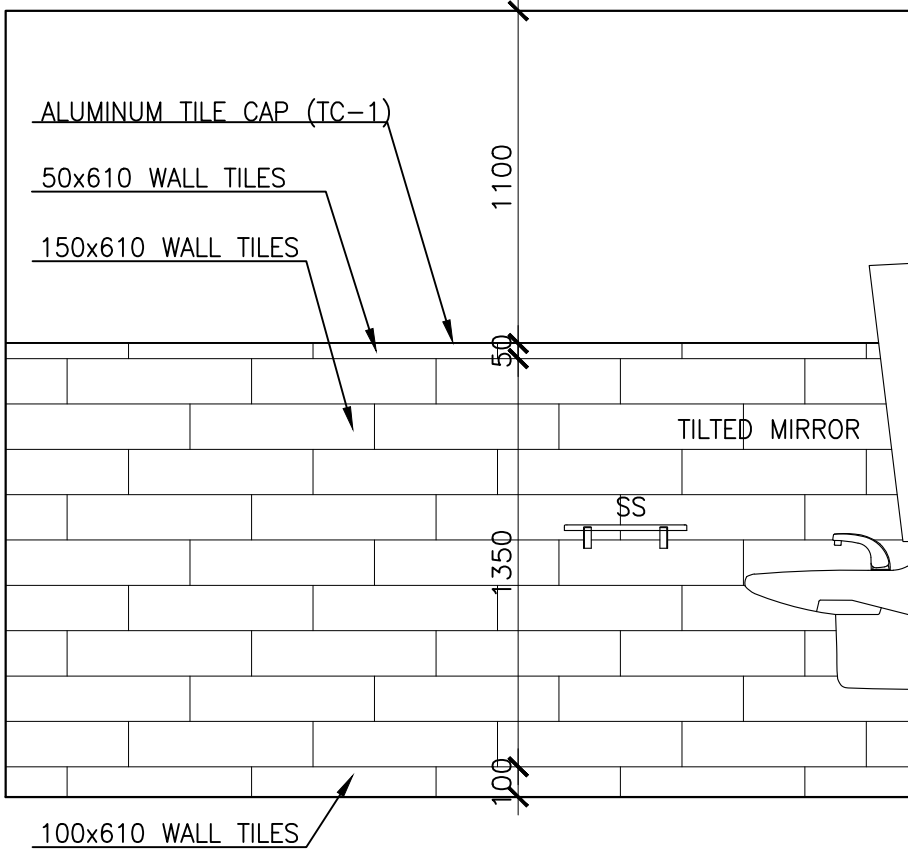

EAST ELEVATION

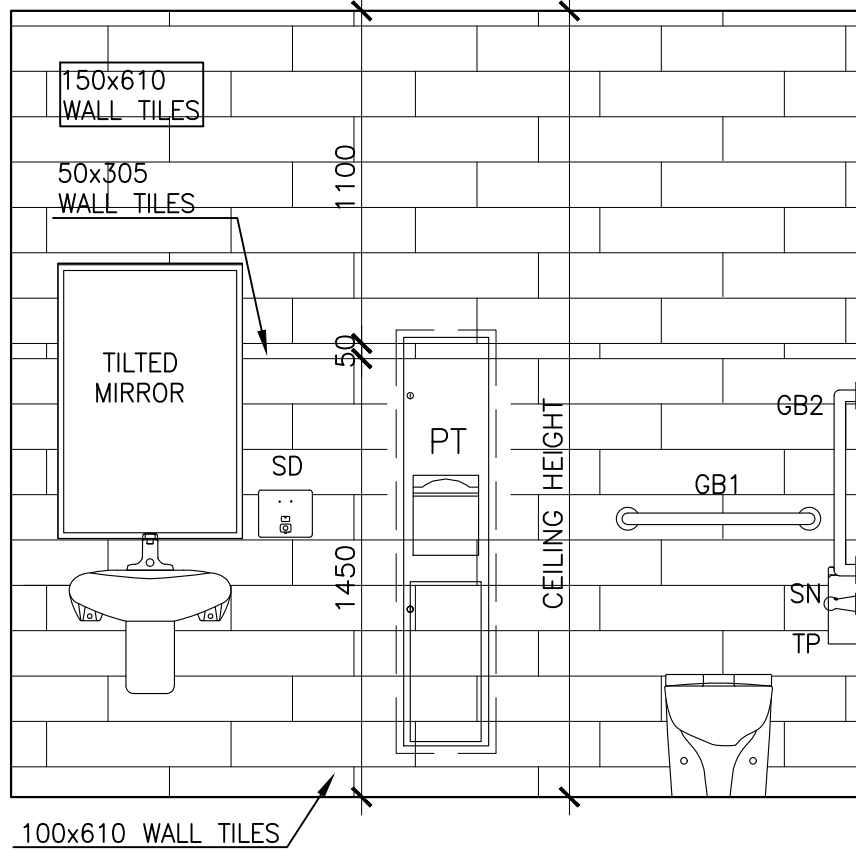


SOUTH ELEVATION

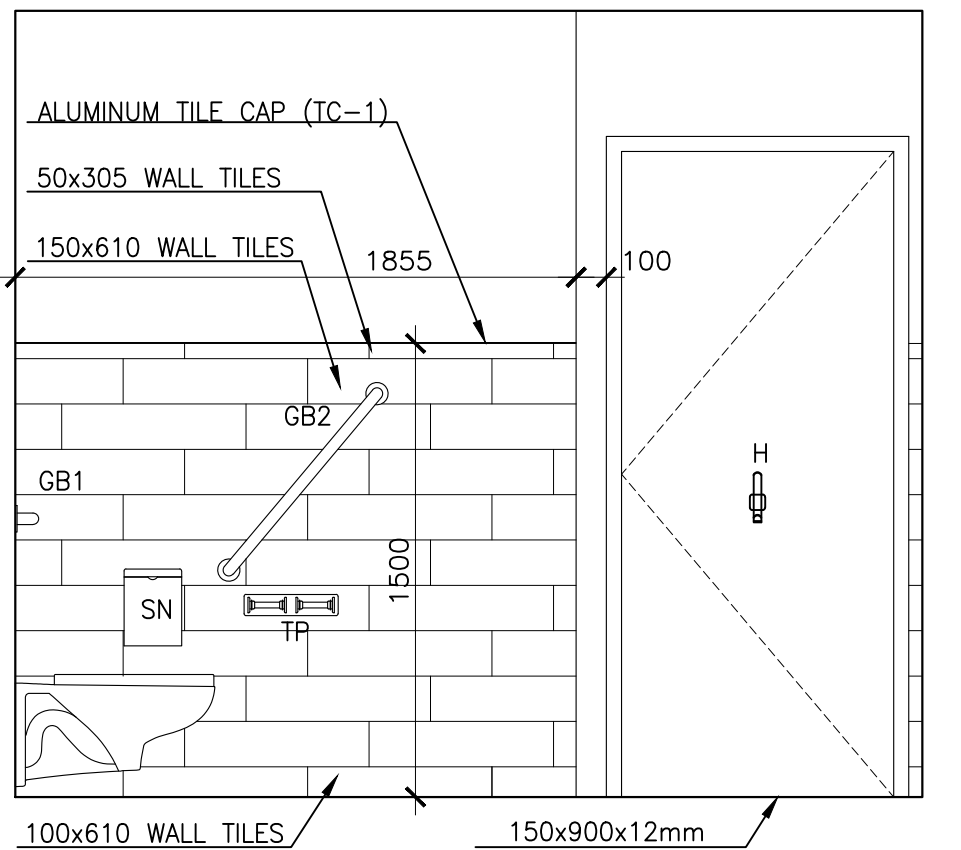

WEST ELEVATION


5
A6.01

BARRIER FREE WASHROOM ELEVATIONS
SCALE - 1:25

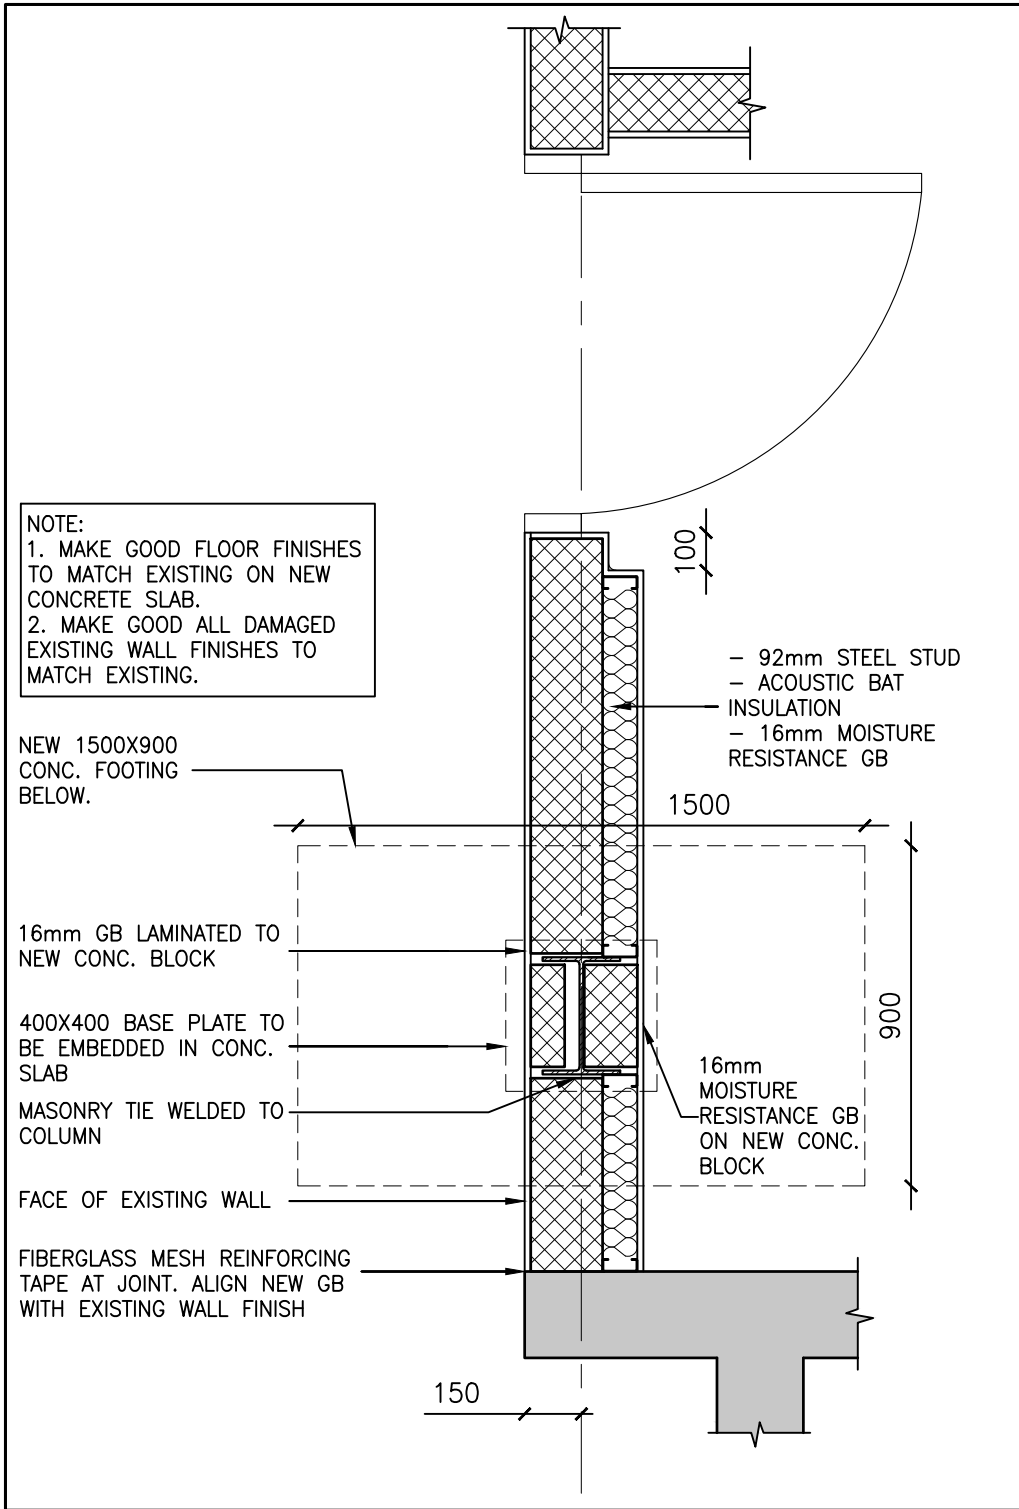


7
A6.01

STEEL COLUMN DETAIL
SCALE - 1:20

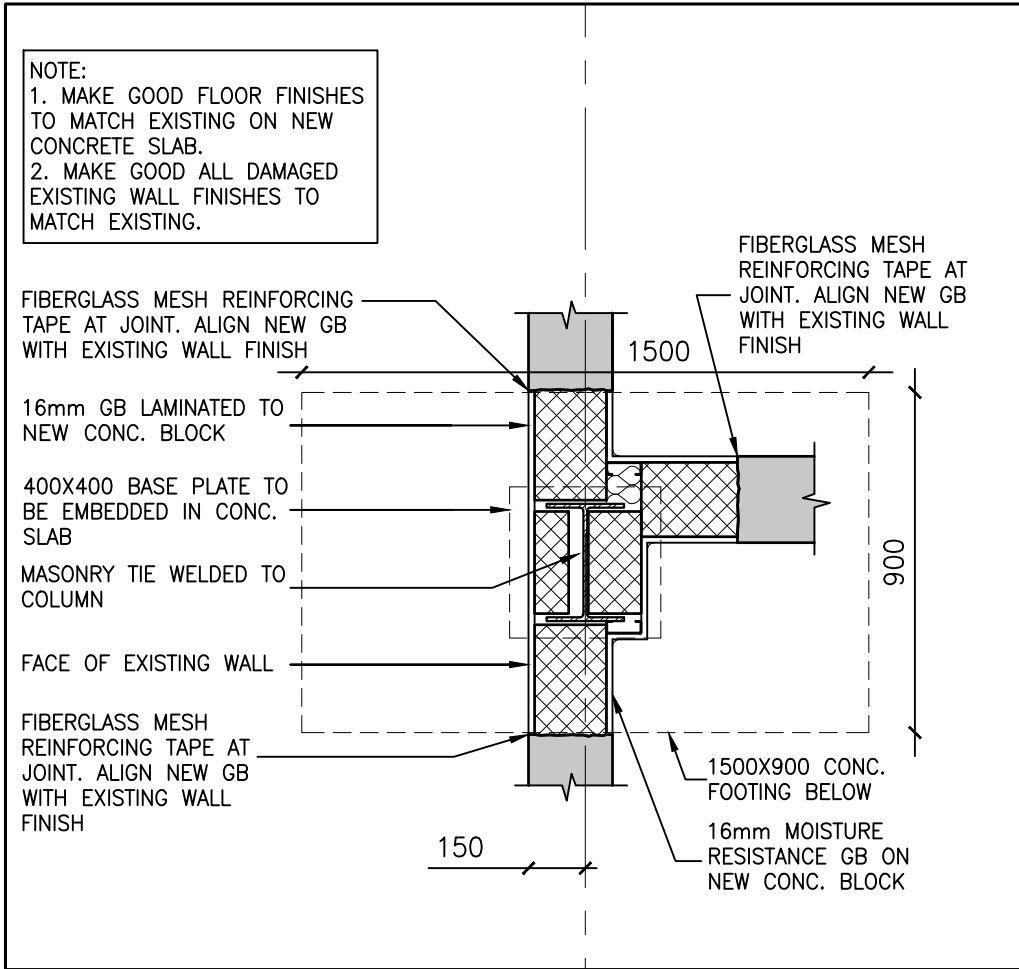


6
A6.01

STEEL COLUMN DETAIL
SCALE - 1:20

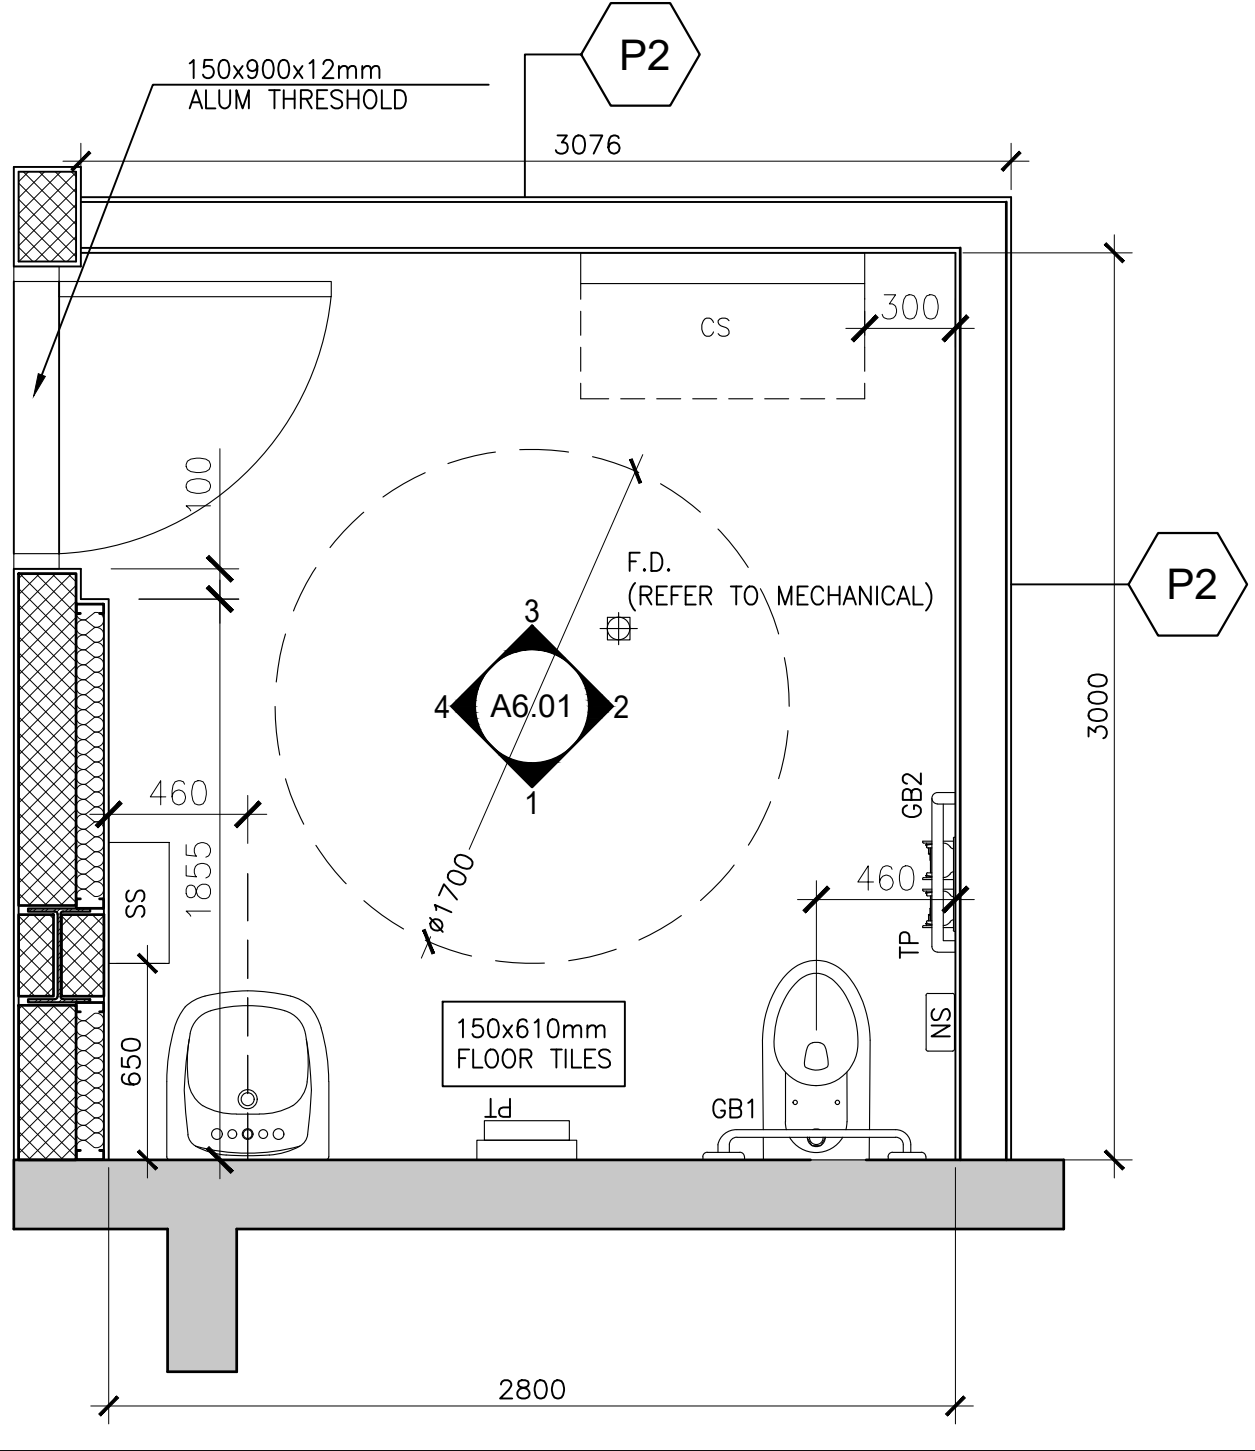


2
A6.01

BARRIER FREE WASHROOM PLAN
SCALE - 1:25

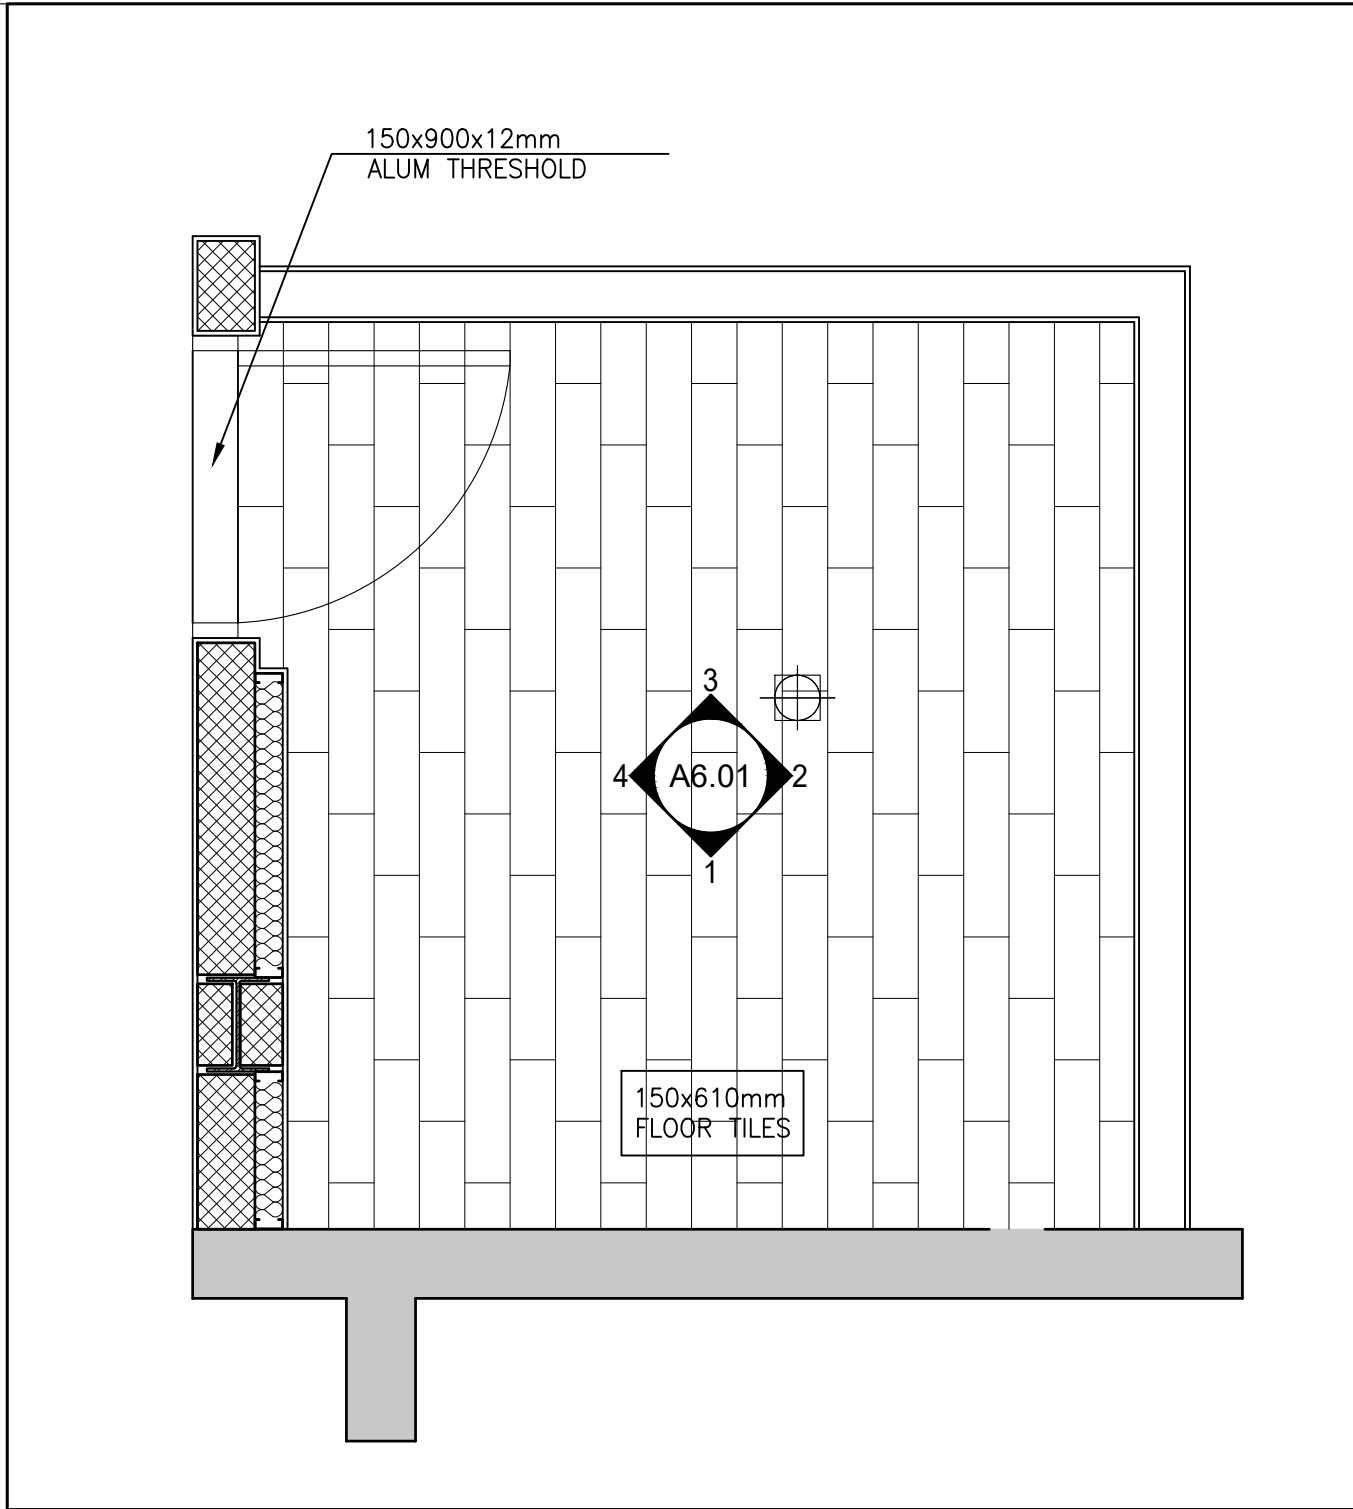

3
A6.01

BARRIER FREE WASHROOM FLOORING PLAN
SCALE - 1:25

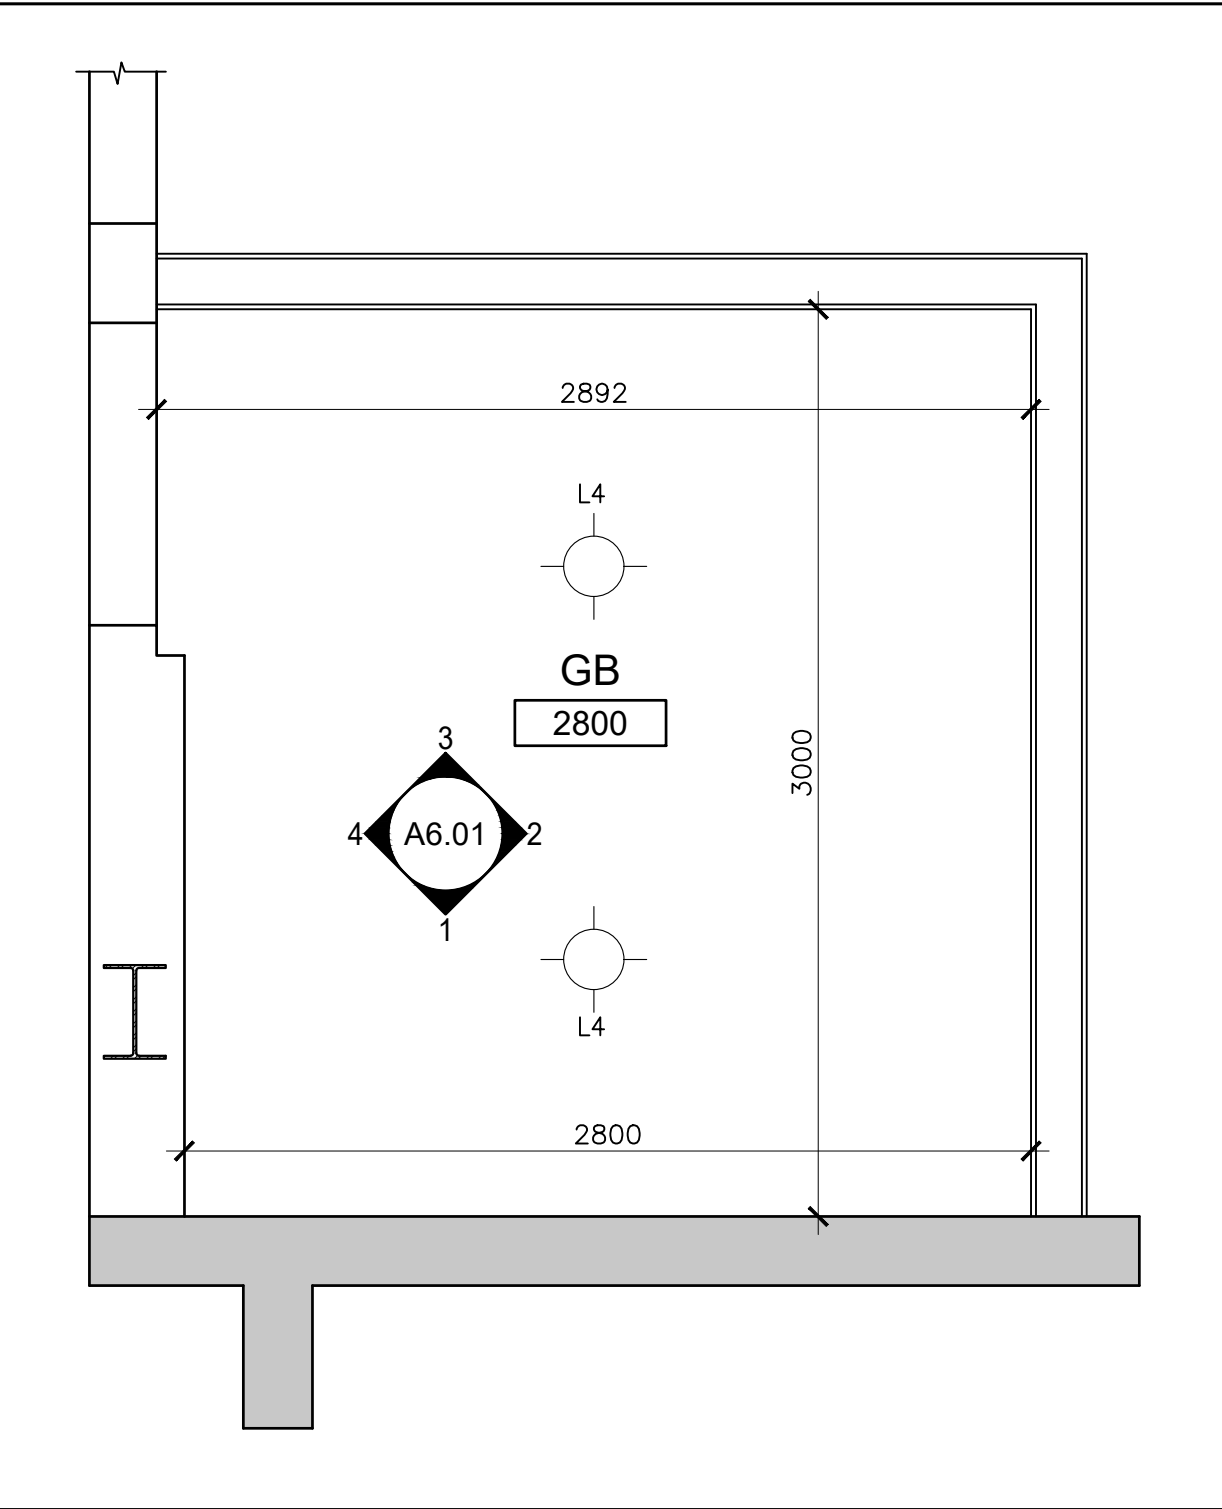


4
A6.01


BARRIER FREE WASHROOM CEILING PLAN
SCALE - 1:25

WASHROOM FIXTURE LIST:


- PT SEMI-RECESSED PAPER TOWEL DISPENSER AND WASTE RECEPTACLE BY BOBRICK, MODEL B-38032
- SN SANITARY NAPKIN DISPOSAL BY BOBRICK, MODEL B-270, SURFACE-MOUNTED.
- TP DOUBLE-ROLL TOILET TISSUE DISPENSER WITH CONTROLLED DELIVERY BY BOBRICK, MODEL B-265.
- SD SOAP DISPENSER BY BOBRICK, MODEL B-4112, SURFACE-MOUNTED.
- M MIRROR: TILT MIRROR (610x920) WITH STAINLESS STEEL FRAME BY BOBRICK, MODEL B-293 2436.
- SS STAINLESS STEEL SHELF BY BOBRICK, MODEL B-295x16.
- H HAT AND COAT HOOK, SURFACE MOUNTED, MODEL B-6827.
- GB1 GRAB BAR, 610mm LENGTH BY BOBRICK, MODEL B-5806x24.
- GB2 GRAB BAR, 762mm LENGTH BY BOBRICK, MODEL B-5806x30.
- CS FOLD DOWN BABY CHANGE STATION, KB200

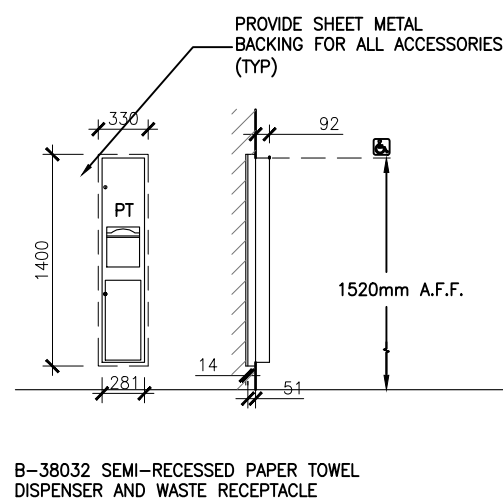


B-270 SURFACE-MOUNTED SANITARY NAPKIN DISPOSAL

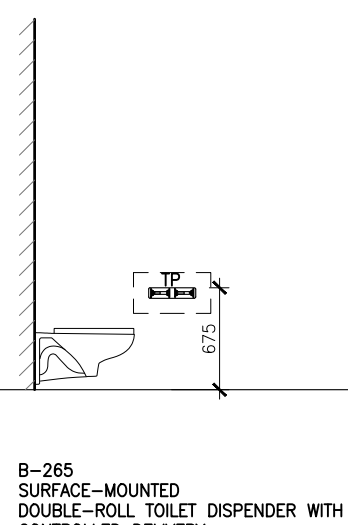


B-4112 SURFACE-MOUNTED SOAP DISPENSER

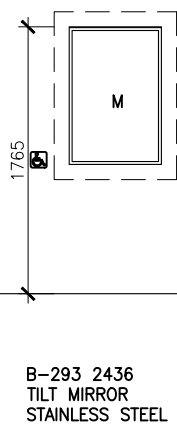


B-293 2436 TILT MIRROR STAINLESS STEEL FRAME

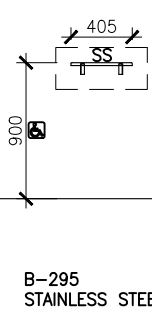


B-295 STAINLESS STEEL SHELF

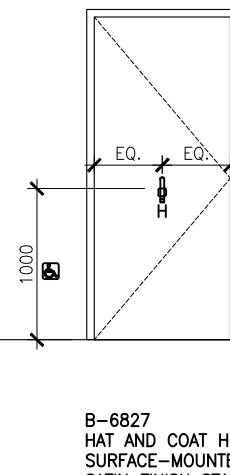


B-6827 HAT AND COAT HOOK SURFACE-MOUNTED SATIN FINISH STAINLESS STEEL

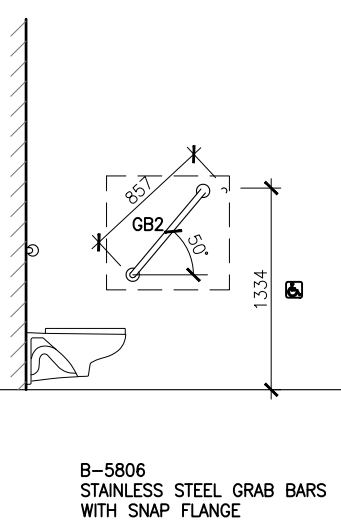

B-5806 STAINLESS STEEL GRAB BARS WITH SNAP FLANGE

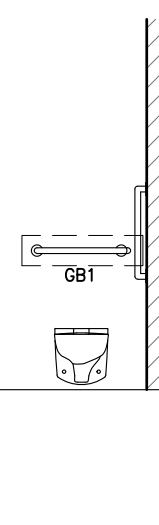


B-5806 STAINLESS STEEL GRAB BARS WITH SNAP FLANGE

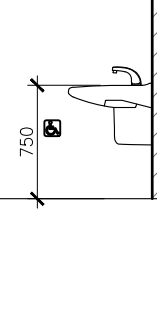

B-5806 STAINLESS STEEL GRAB BARS WITH SNAP FLANGE



B-5806 STAINLESS STEEL GRAB BARS WITH SNAP FLANGE

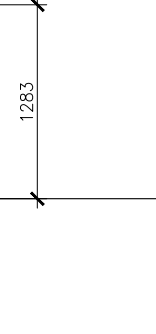

B-5806 STAINLESS STEEL GRAB BARS WITH SNAP FLANGE

1
A6.01

FIXTURE LIST AND MOUNTING HEIGHTS
SCALE - 1:50

6	28 SEP 2016	ISSUED FOR PTA-2
5	24 JUNE 2016	ISSUED FOR SI NO. 08
5	4 DEC 2015	ISSUED FOR TENDER
4	29 OCT 2015	ISSUED FOR BLDG PERMIT
3	11 SEP 2015	ISSUED FOR CM RFP
2	10 AUG 2015	ISSUED FOR ZONING REVIEW
1	14 MAY 2015	ISSUED FOR PPR
REV.	DATE	ISSUED

ALL MEASUREMENTS MUST BE CHECKED ON THE JOB BY THE CONTRACTOR. DRAWINGS MUST NOT BE SCALED. ALL DRAWINGS AND SPECIFICATIONS ARE THE PROPERTY OF THE ARCHITECT AND MUST BE RETURNED UPON REQUEST.



OUR LADY OF PERPETUAL HELP CHURCH RENOVATIONS & ADDITIONS

TORONTO, ONTARIO

Our Lady of Perpetual Help Parish
78 Clifton Road
Toronto, ON M4T 2G2

BOGDAN NEWMAN CARANCI INC.
Architects
Urban Design Consultants
672 Dupont St. Suite 410
Toronto, Ontario, M6G 1Z6
Tel. 416. 531. 7717
Fax. 416. 531. 4275

Title :
BARRIER FREE WASHROOM DETAILS

Drawn : ZS	Scale : AS NOTED	Date : SEP. 2015
Project Number : 12062	Drawing Number :	A6.01
Drawing Stage: CD		