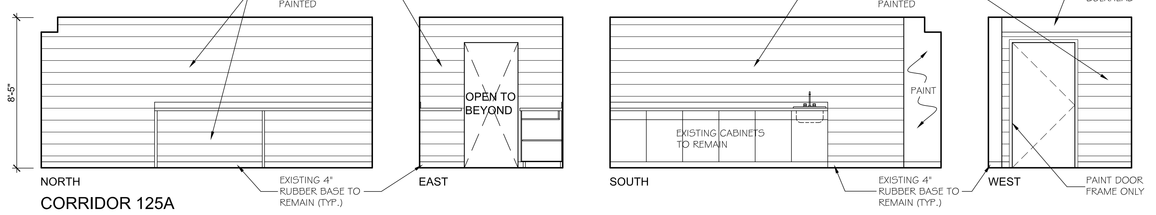

CORRIDOR 125A

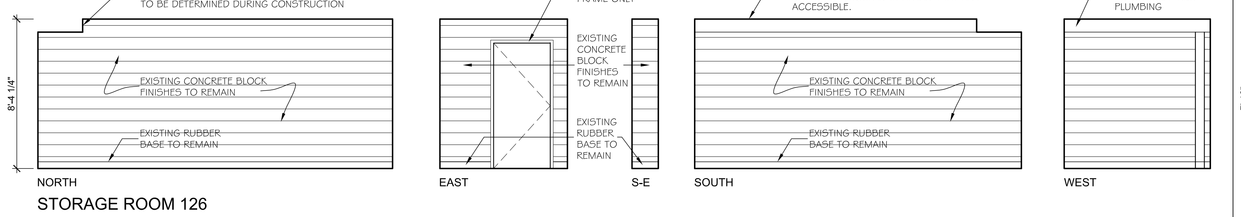

STORAGE ROOM 126

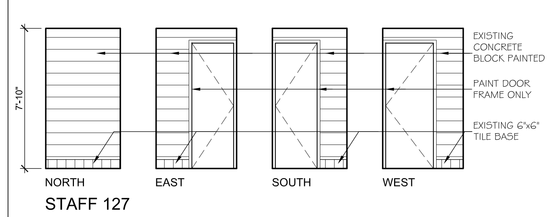

STAFF 127

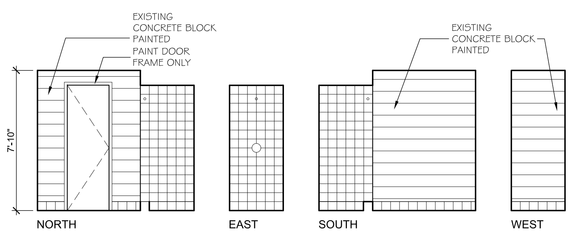

SHOWER 128

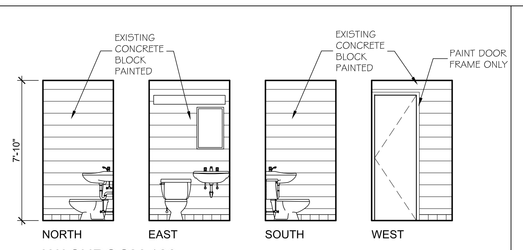

WASHROOM 129

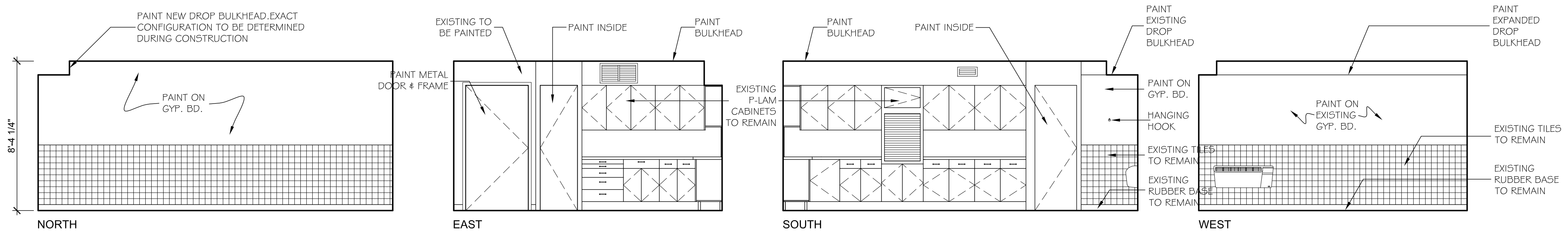

PREPARATION ROOM 130

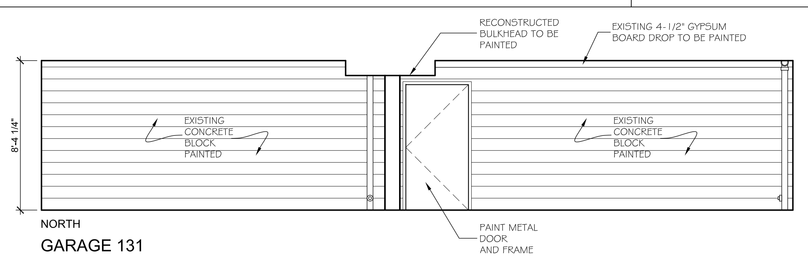

GARAGE 131

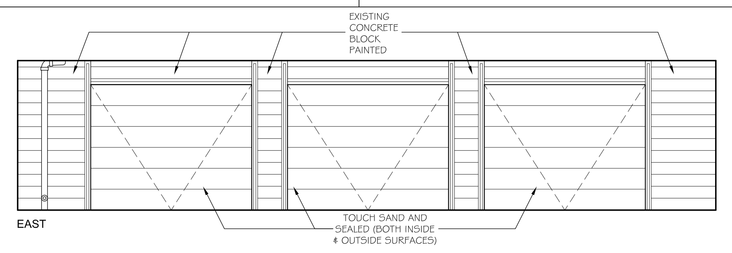

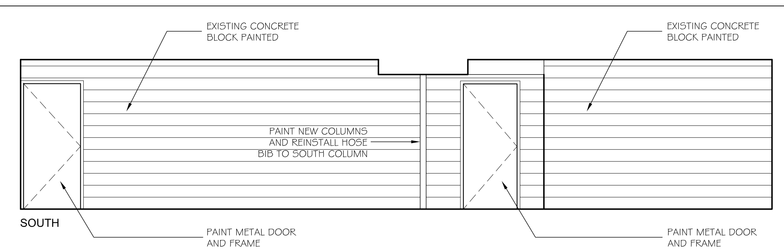

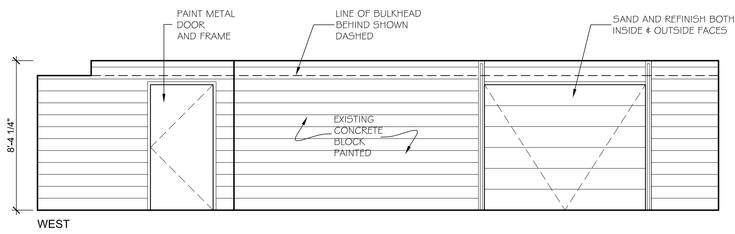

GARAGE 131

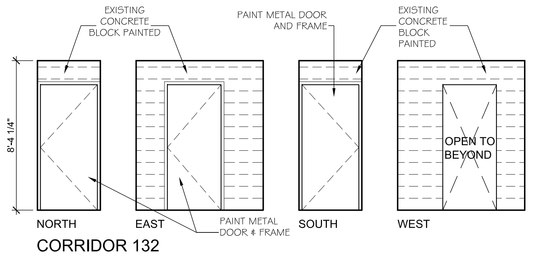

CORRIDOR 132

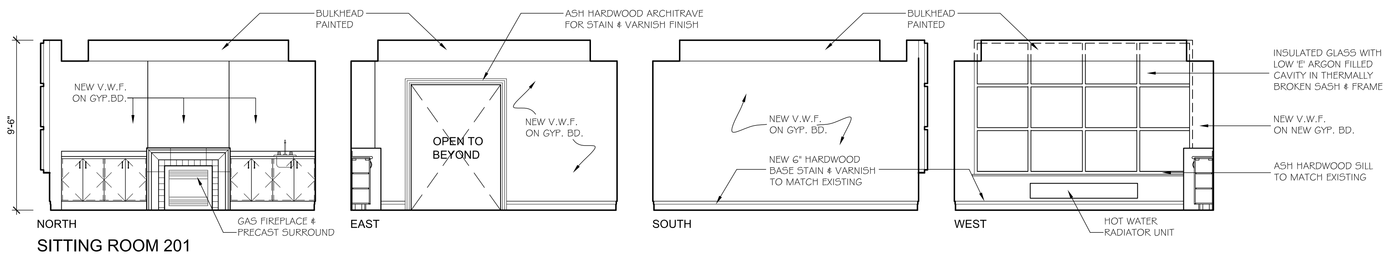

SITTING ROOM 201

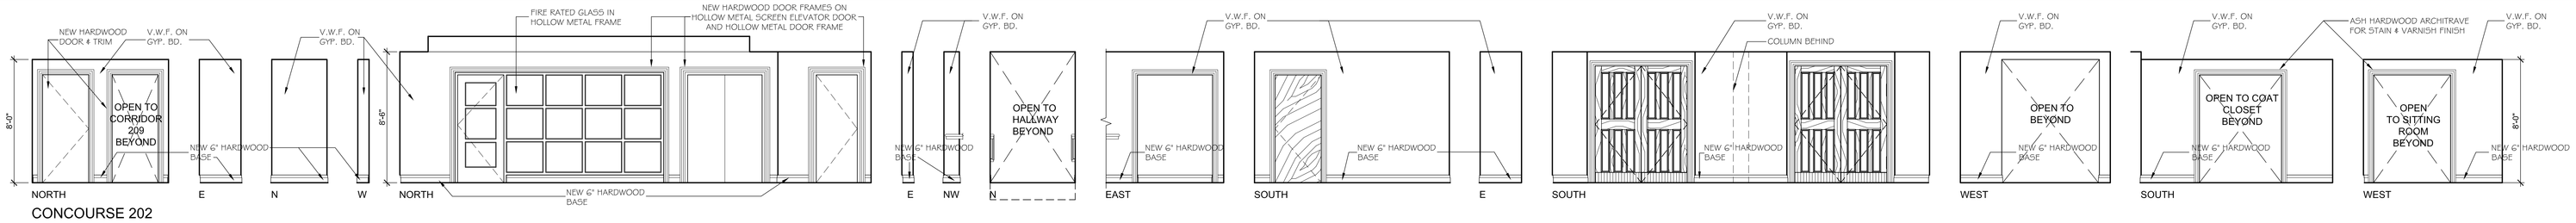

CONCOURSE 202

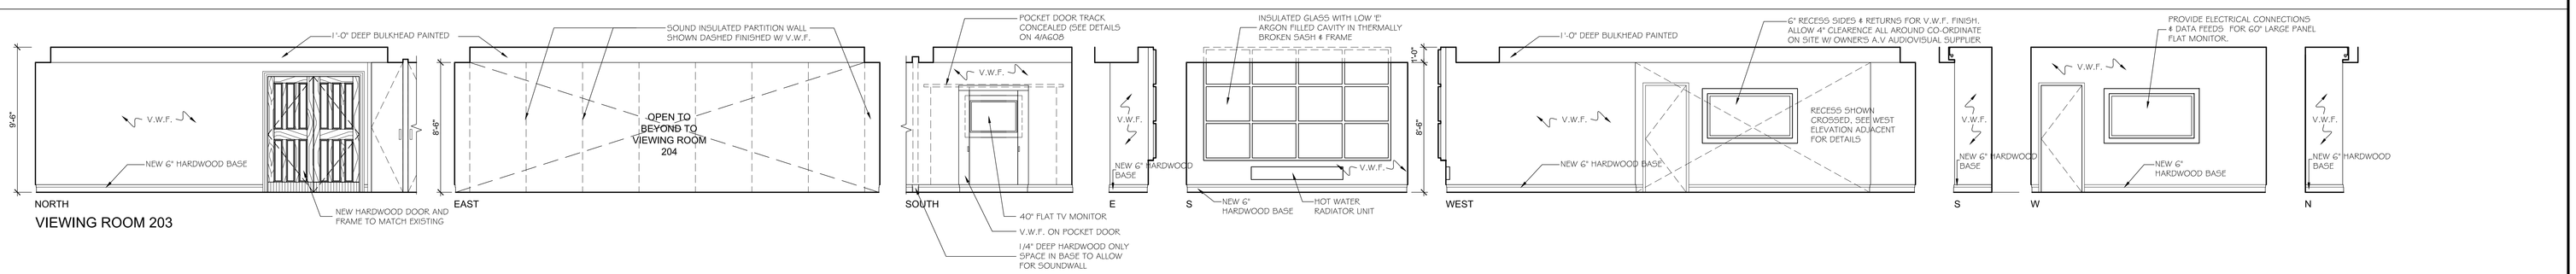

VIEWING ROOM 203

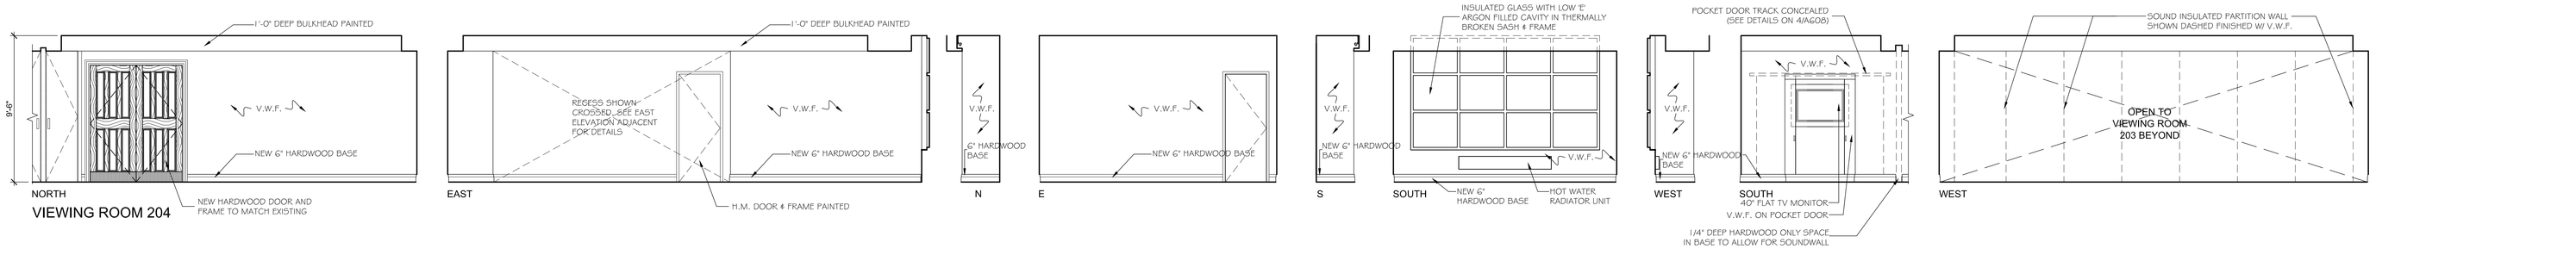

VIEWING ROOM 204

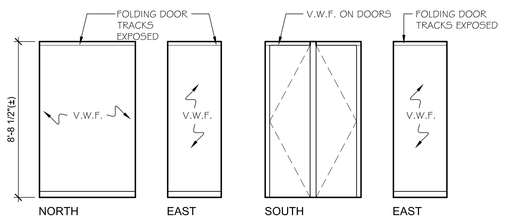

CLOSET 205

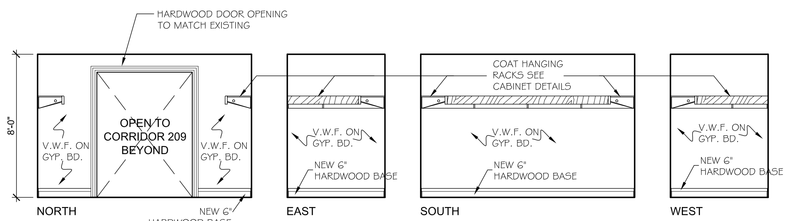

COATS 206

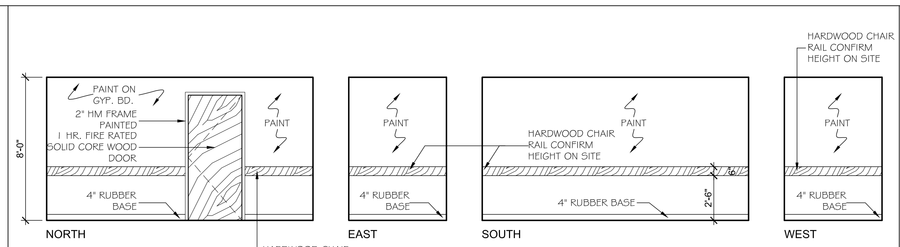

STORAGE 207

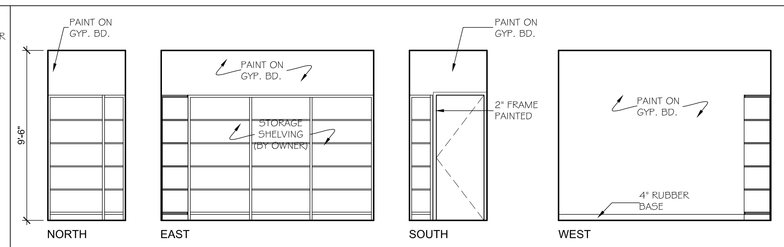

STORAGE 208

GEORGE ROBB ARCHITECT
4800 DUNDAS STREET WEST, SUITE 201
TORONTO ONTARIO M9A 1B1
(TEL) 416-596-8301
(FAX) 416-596-1508

ONTARIO ASSOCIATION OF ARCHITECTS
DONALD F. SCOTT
LICENCE
3816

ALL DIMENSIONS TO BE CHECKED AND VERIFIED ON THE JOB.

ANY AND ALL DISCREPENCIES TO BE REPORTED TO THE ARCHITECT.

ALL DRAWINGS REMAIN THE PROPERTY OF THE ARCHITECT.

DO NOT SCALE DRAWINGS.

No.	Issue	Date
00	ISSUED FOR PERMIT	10.01.28
01	ISSUED FOR TENDER	10.06.01

ADDITION & ALTERATIONS - EGAN FUNERAL HOME

203 Queen St. S., Bolton, ON

Interior Elevations
Ground Floor Plan &
Second Floor Plan

PROJECT NUMBER	0660
SCALE	AS SHOWN
DATE	28 JANUARY 2010
DRAWN	M.D./U.M.
CHECKED	D.F.S.
SET NO.	DRAWING NO.

A803