


WOMEN'S WASHROOM 228

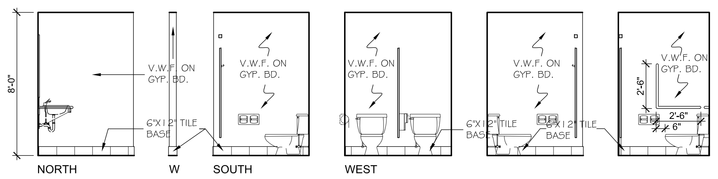


CORRIDOR 229




MEN'S WASHROOM 230

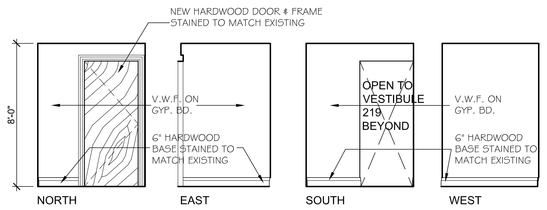


BEDROOM 241

STORAGE 133

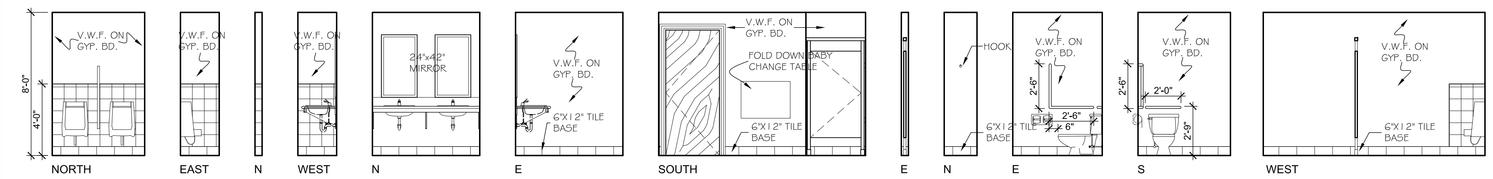


CLOSET (134)

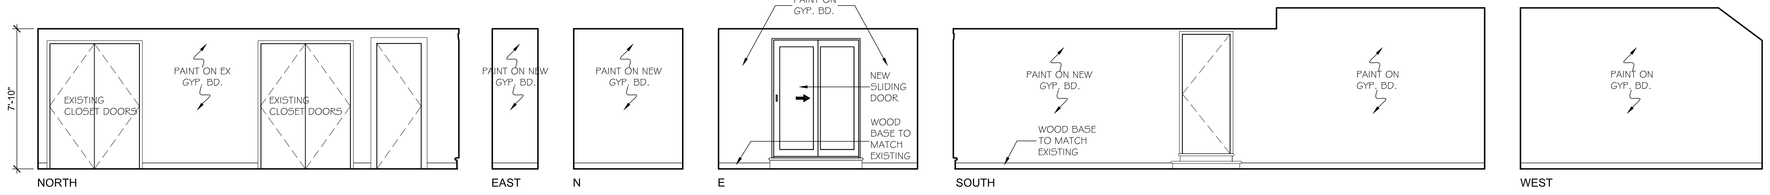CLOSET (134)




EXISTING STAIR NO.2

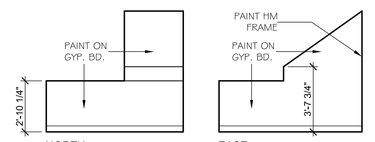


STAIR NO.1

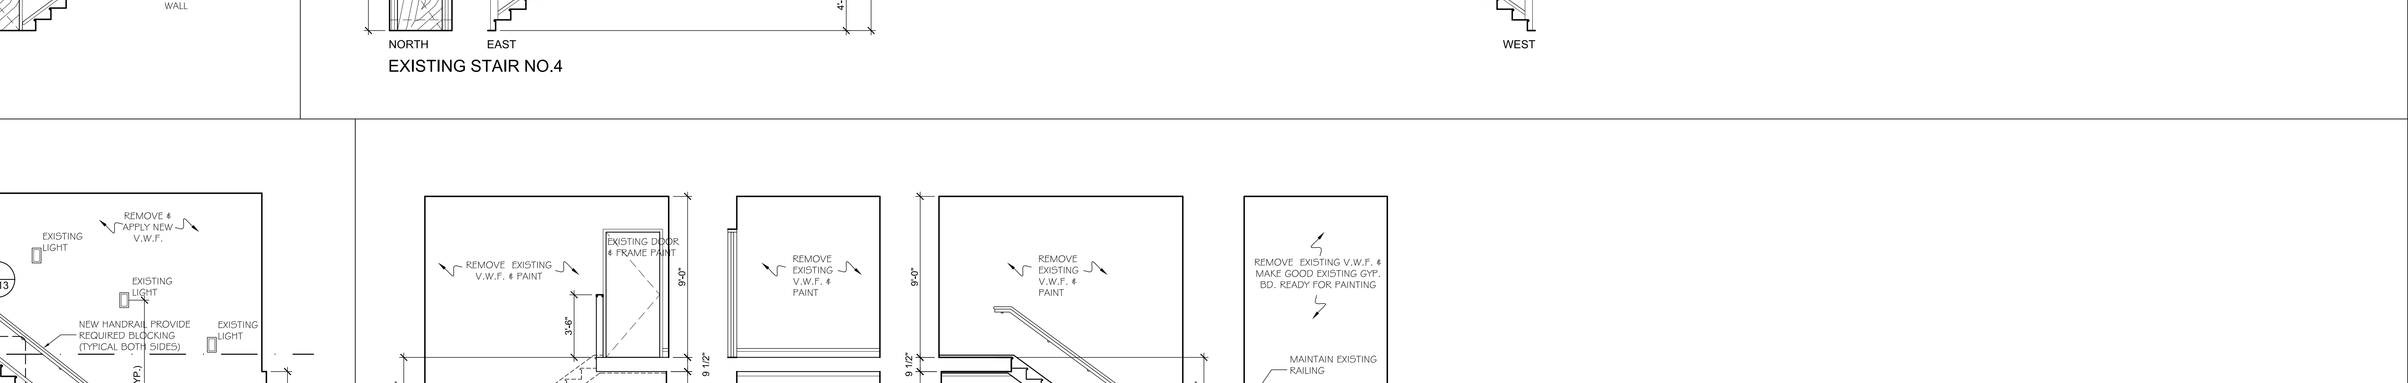


EXISTING STAIR NO.3

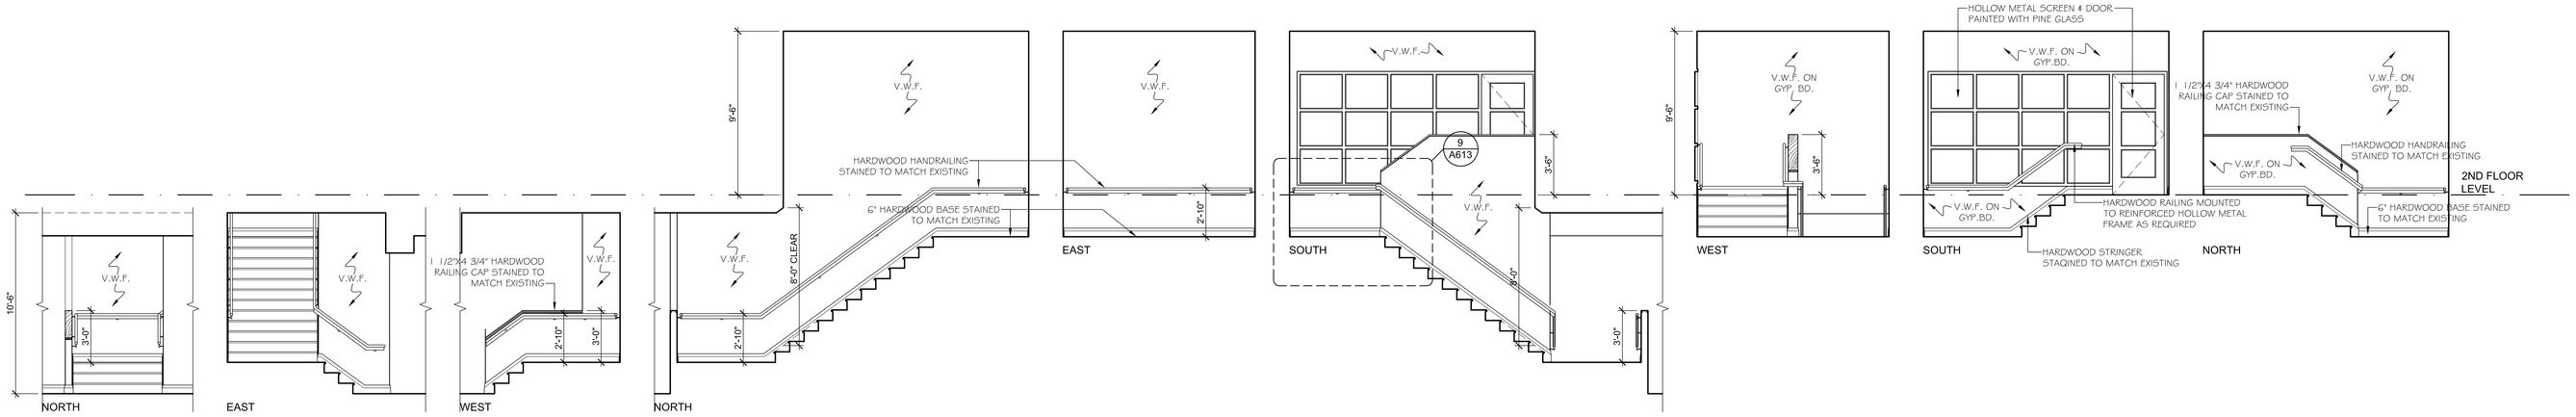


EXISTING STAIR NO.4

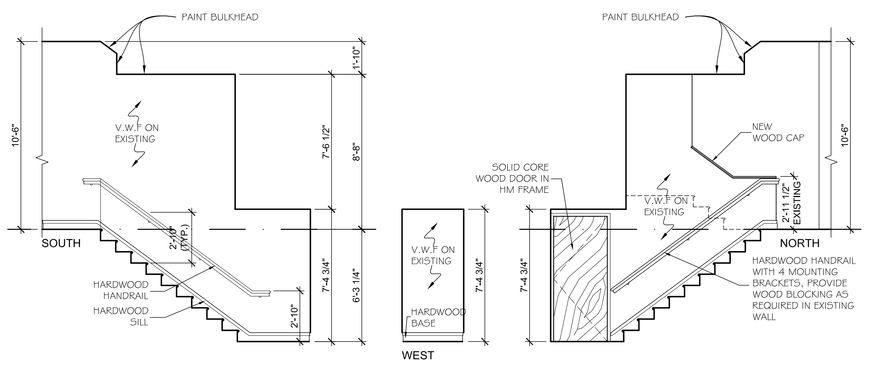


EXISTING STAIR NO.5

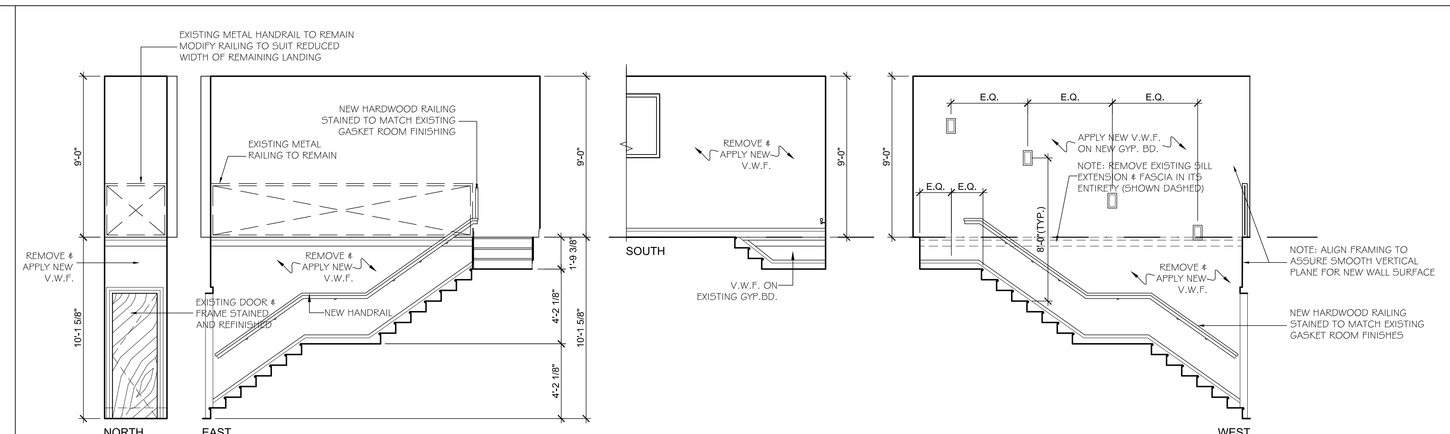


EXISTING STAIR NO.6


GEORGE ROBB
ARCHITECT
4800 DUNDAS STREET WEST, SUITE 201
TORONTO ONTARIO M9A 1B1
(TEL) 416-596-8301
(FAX) 416-596-1508

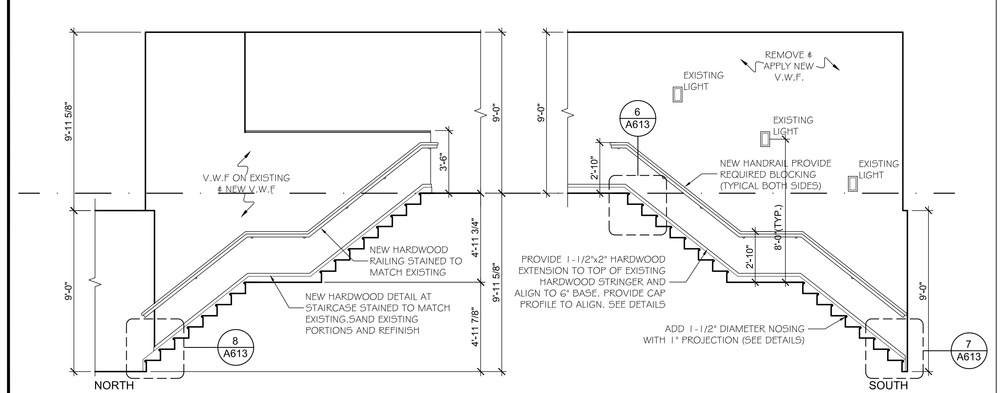
ONTARIO ASSOCIATION OF ARCHITECTS
DONALD F. SCOTT
LICENCE
3816


ALL DIMENSIONS TO BE CHECKED AND VERIFIED ON THE JOB.

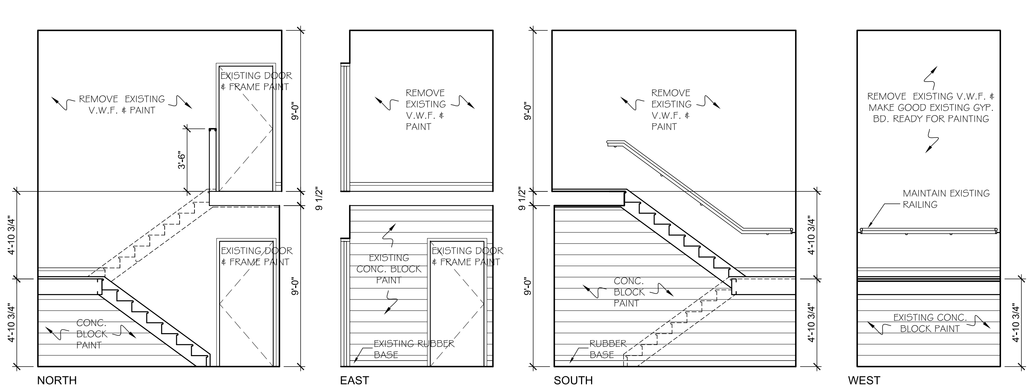ANY AND ALL DISCREPENCIES TO BE REPORTED TO THE ARCHITECT.

ALL DRAWINGS REMAIN THE PROPERTY OF THE ARCHITECT.

DO NOT SCALE DRAWINGS.


| No. | Issue | Date |
|---|---|---|
| 00 | ISSUED FOR PERMIT | 10.01.28 |
| 01 | ISSUED FOR TENDER | 10.06.01 |

ADDITION & ALTERATIONS - EGAN FUNERAL HOME

203 Queen St. S., Bolton, ON

Interior Elevations
Second Floor Plan
& Stairs

| | |
|---|---|
| PROJECT NUMBER | 0660 |
| SCALE | AS SHOWN |
| DATE | 28 JANUARY 2010 |
| DRAWN | M.D./U.M. |
| CHECKED | D.F.S. |
| SET NO. | DRAWING NO. |

**A805**