

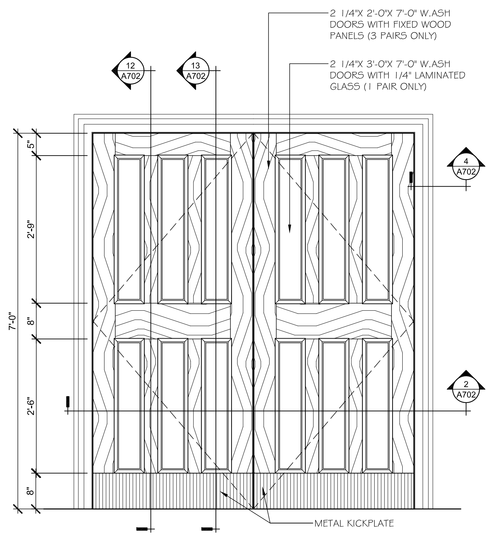



1 A702 ELEVATION OF PANEL DOOR
SCALE: 3/4"=1'-0"

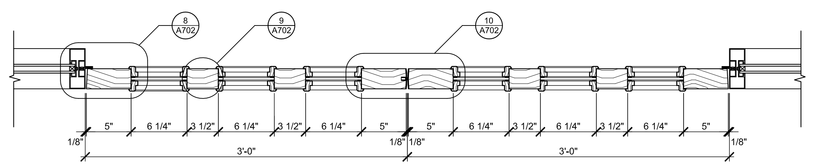


2 A702 DOOR PLAN VIEW
SCALE: 1 1/2"=1'-0"

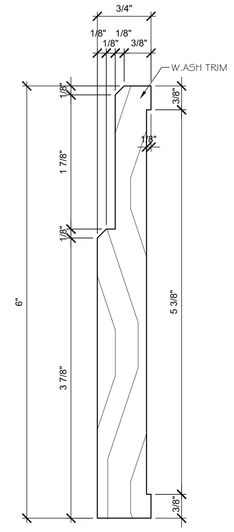


3 A702 TYPICAL BASE DETAIL
FULL SIZE

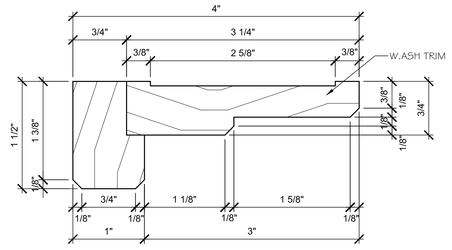


4 A702 TYPICAL DOOR FRAME TRIM
FULL SIZE

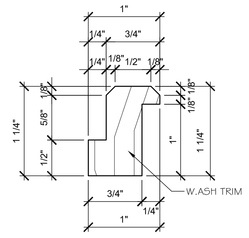


5 A702 TYPICAL GLAZING STOP
FULL SIZE

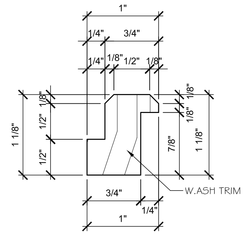


6 A702 TYPICAL WOOD STOP
FULL SIZE

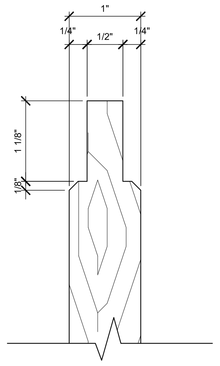


18 A702 TYPICAL INSERT PANEL
FULL SIZE

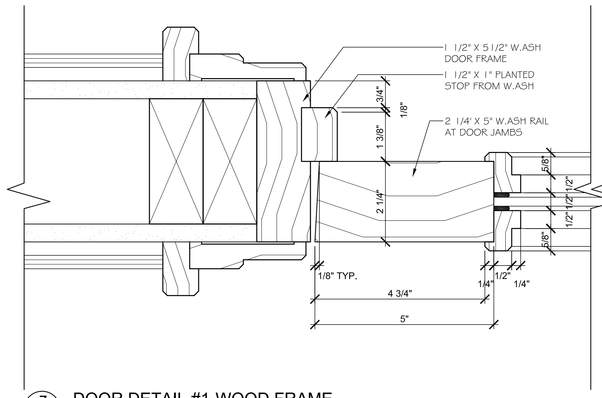


7 A702 DOOR DETAIL #1-WOOD FRAME
SCALE: 6"=1'-0"

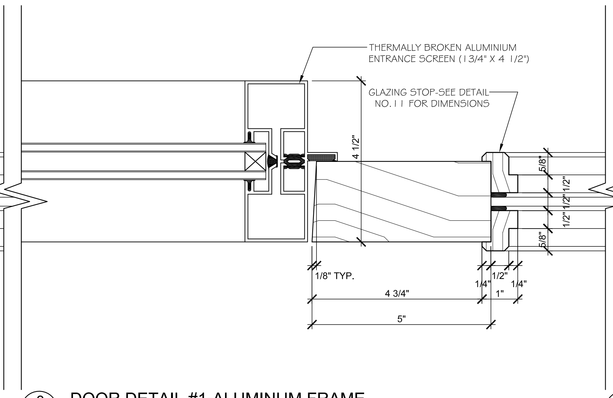


8 A702 DOOR DETAIL #1-ALUMINUM FRAME
SCALE: 6"=1'-0"

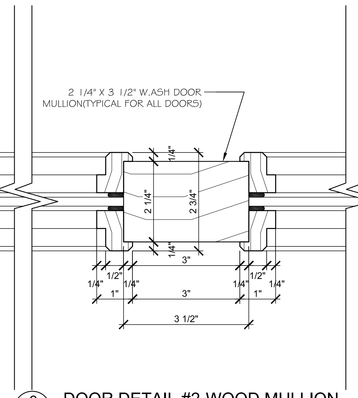

9 A702 DOOR DETAIL #2-WOOD MULLION
SCALE: 6"=1'-0"

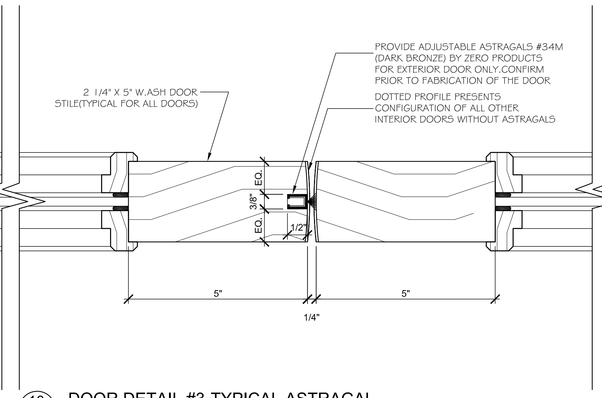


10 A702 DOOR DETAIL #3-TYPICAL ASTRAGAL
SCALE: 6"=1'-0"

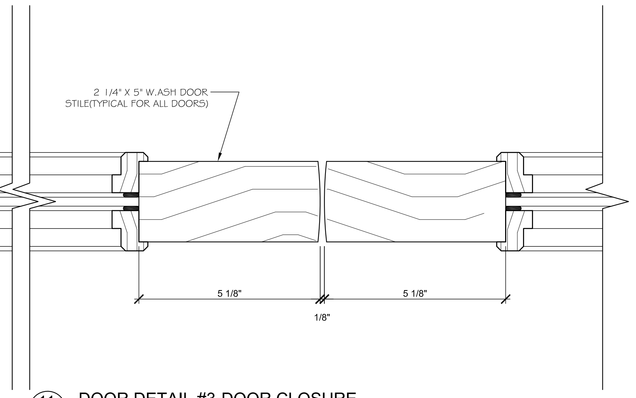

11 A702 DOOR DETAIL #3-DOOR CLOSURE
SCALE: 6"=1'-0"


12 A702 DOOR DETAIL #5
SCALE: 6"=1'-0"

13 A702 DOOR DETAIL #4
SCALE: 6"=1'-0"

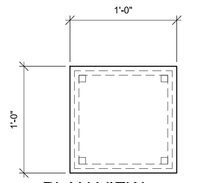


14 A702 URN CABINET AT CASKET RM. 217
SCALE: 1 1/2"=1'-0"

NOTE: PROVIDE 2 UNITS

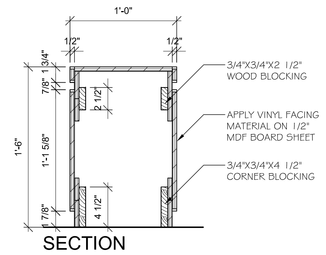


SECTION

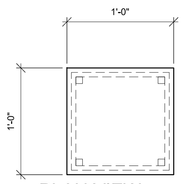


15 A702 URN CABINET AT CASKET RM. 217
SCALE: 1 1/2"=1'-0"

NOTE: PROVIDE 2 UNITS

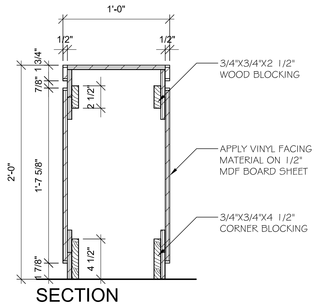


SECTION

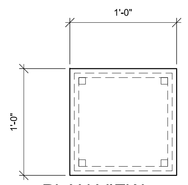


16 A702 URN CABINET AT CASKET RM. 217
SCALE: 1 1/2"=1'-0"

NOTE: PROVIDE 2 UNITS

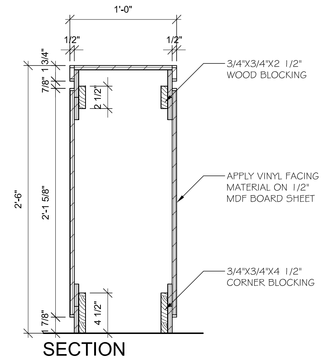


SECTION

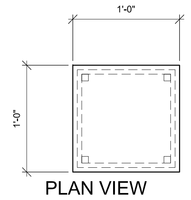

17 A702 URN CABINET AT CASKET RM. 217
SCALE: 1 1/2"=1'-0"

NOTE: PROVIDE 2 UNITS

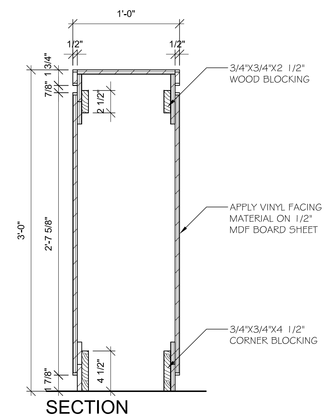

SECTION

GEORGE ROBB
ARCHITECT
4800 DUNDAS STREET WEST, SUITE 201
TORONTO ONTARIO M9A 1B1
(TEL) 416-596-8301
(FAX) 416-596-1508

ONTARIO ASSOCIATION OF ARCHITECTS
DONALD F. SCOTT
LICENCE
3816

ALL DIMENSIONS TO BE CHECKED AND VERIFIED ON THE JOB.
ANY AND ALL DISCREPENCIES TO BE REPORTED TO THE ARCHITECT.
ALL DRAWINGS REMAIN THE PROPERTY OF THE ARCHITECT.
DO NOT SCALE DRAWINGS.

No.	Issue	Date
00	ISSUED FOR PERMIT	10.01.28
01	ISSUED FOR TENDER	10.06.01

ADDITION & ALTERATIONS - EGAN FUNERAL HOME

203 Queen St. S., Bolton, ON

Millwork Details
Accordion Cover

PROJECT NUMBER	0660
SCALE	AS SHOWN
DATE	28 JANUARY 2010
DRAWN	MGD
CHECKED	D.F.S.
SET NO.	DRAWING NO.

A702