




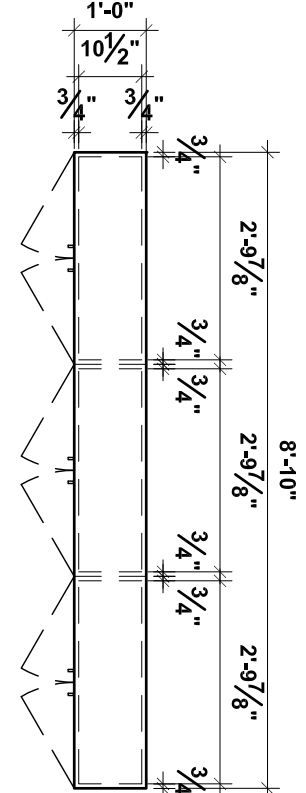


UPPER PLAN
(CABINETS AT STORAGE 223)
3/8" = 1'-0"

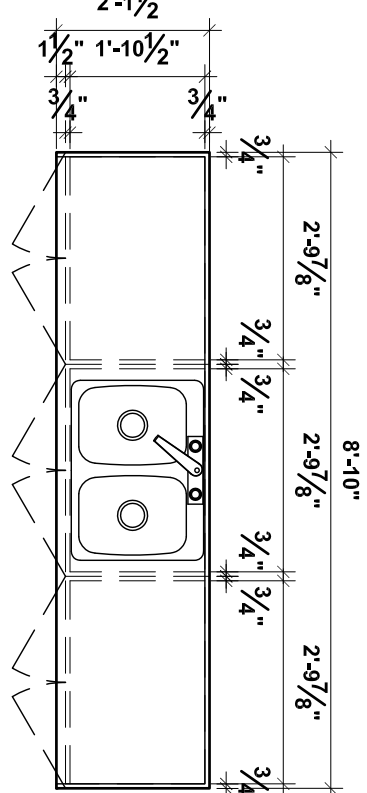


LOWER PLAN
(CABINETS AT STORAGE 223)
3/8" = 1'-0"

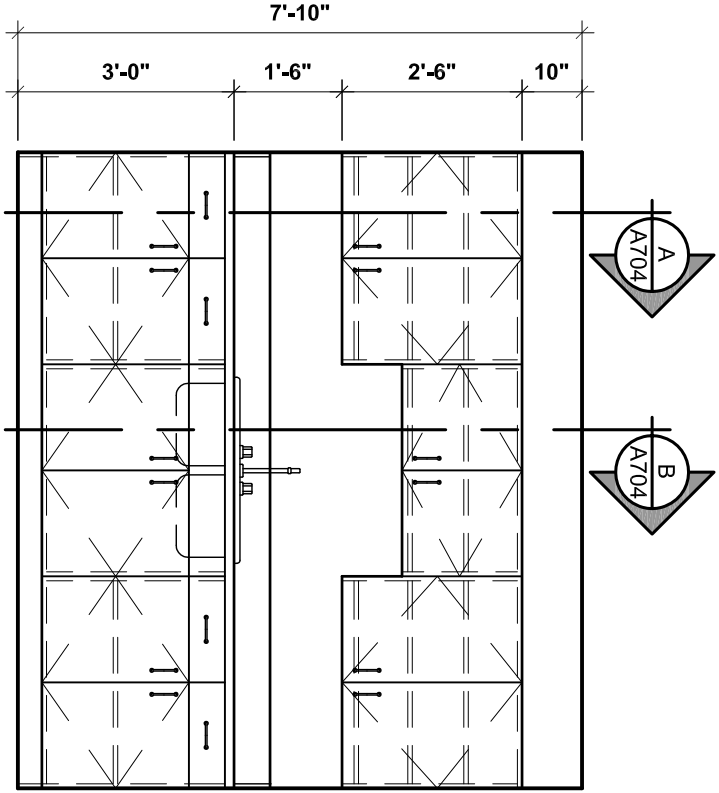


ELEVATION
(CABINETS AT STORAGE 223)
3/8" = 1'-0"

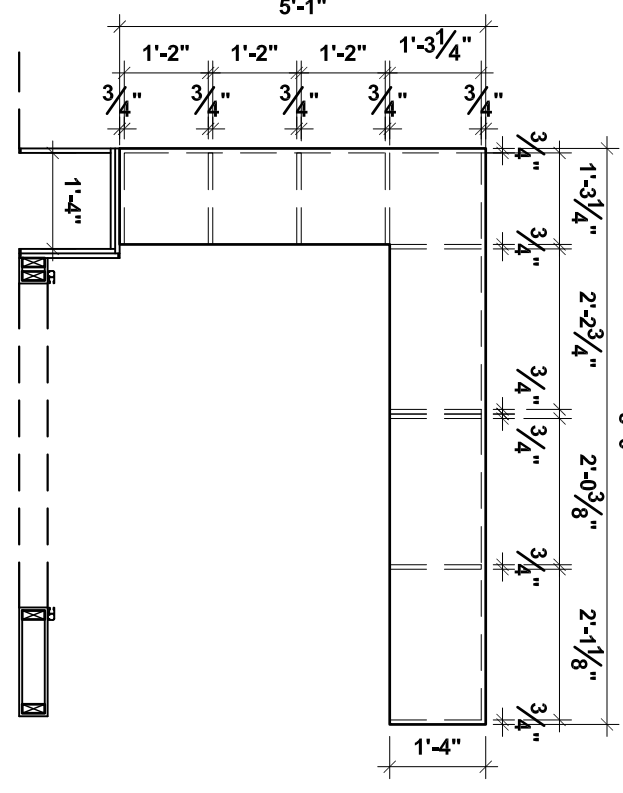


UPPER PLAN
(CABINETS AT SERVERY 226)
3/8" = 1'-0"

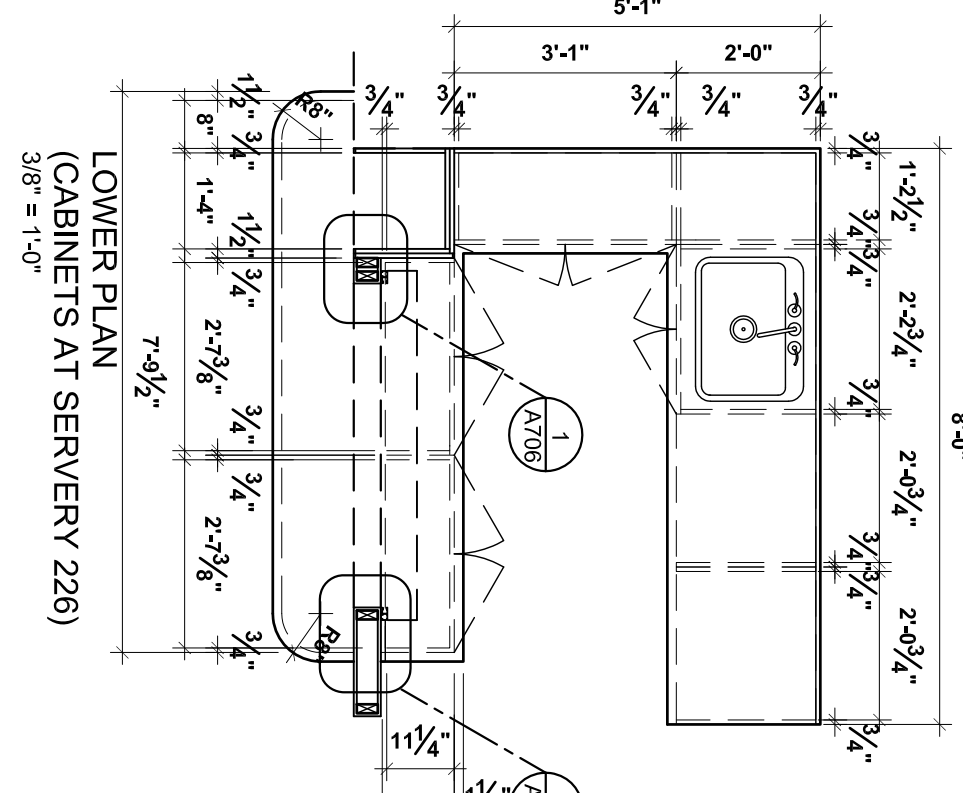


LOWER PLAN
(CABINETS AT SERVERY 226)
3/8" = 1'-0"

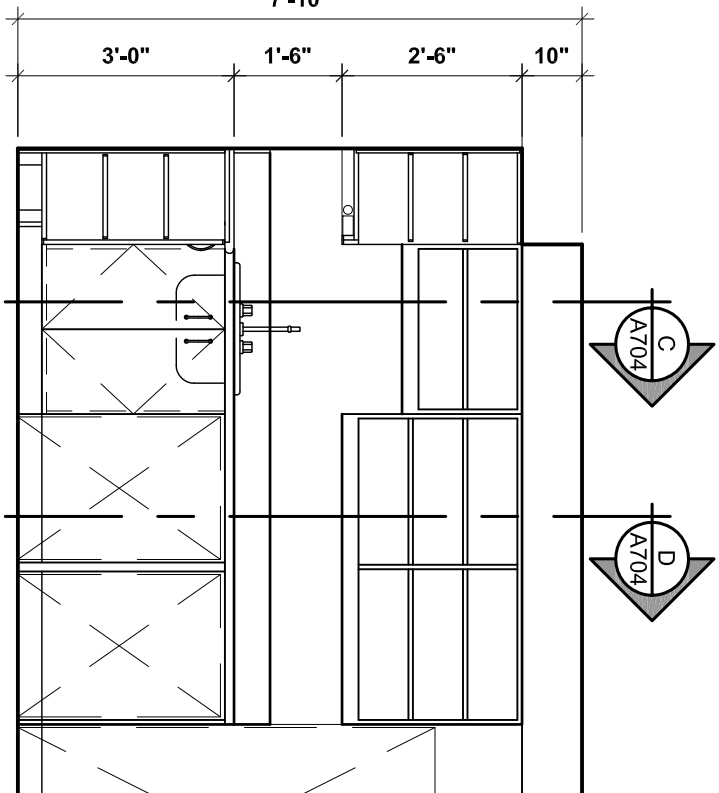


WEST ELEVATION
(CABINETS AT SERVERY 226)
3/8" = 1'-0"

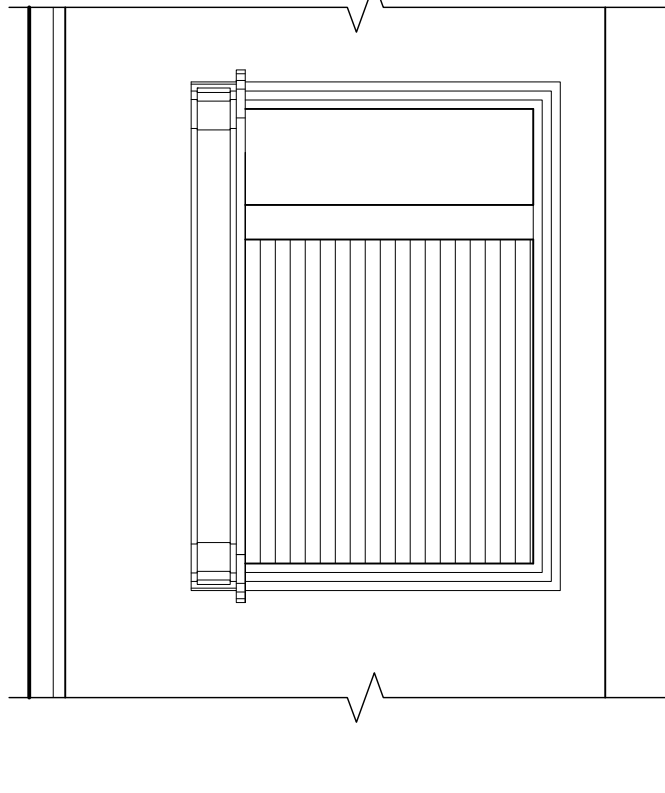


WEST ELEVATION
(RECEPTION ROOM 222)
3/8" = 1'-0"

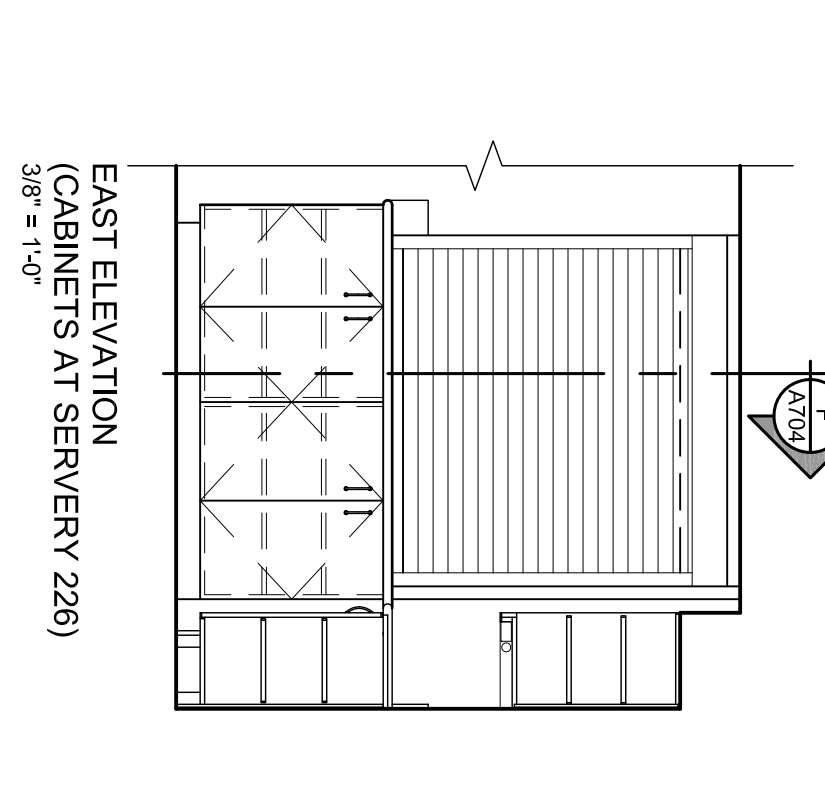


EAST ELEVATION
(CABINETS AT SERVERY 226)
3/8" = 1'-0"

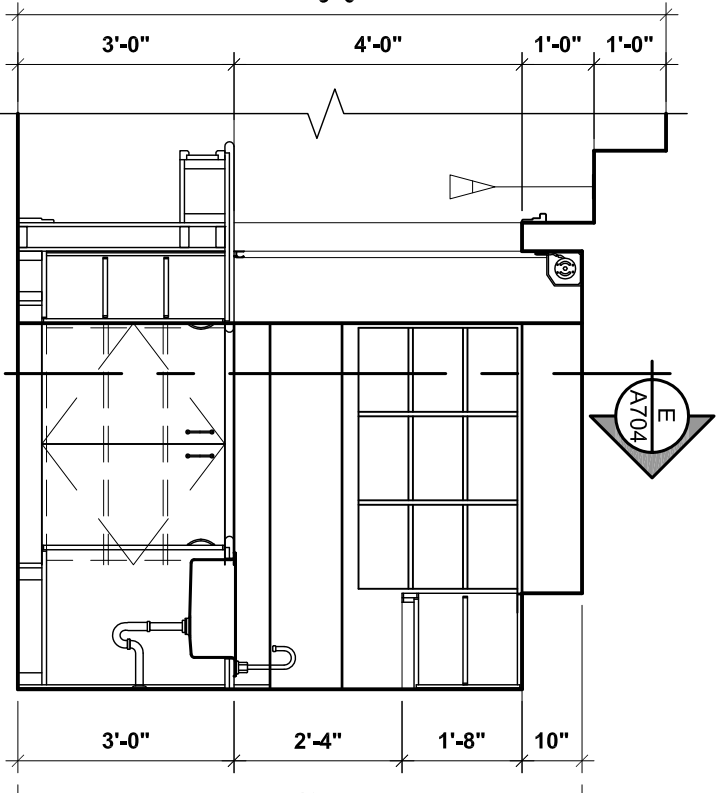


SOUTH ELEVATION
(CABINETS AT SERVERY 226)
3/8" = 1'-0"

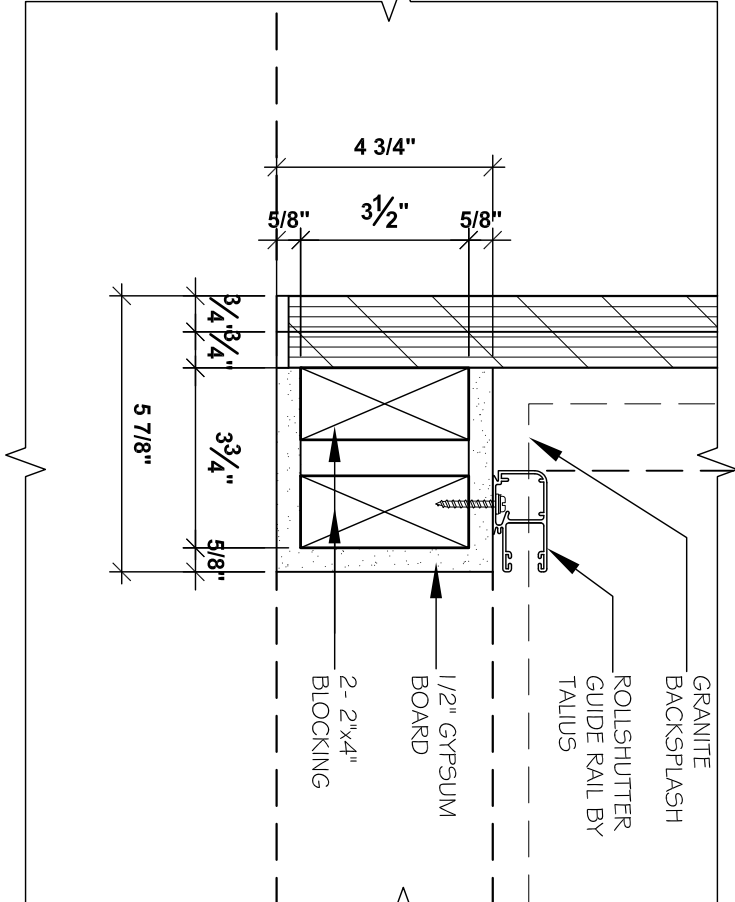


DETAIL PLAN - 1
3/8" = 1'-0"

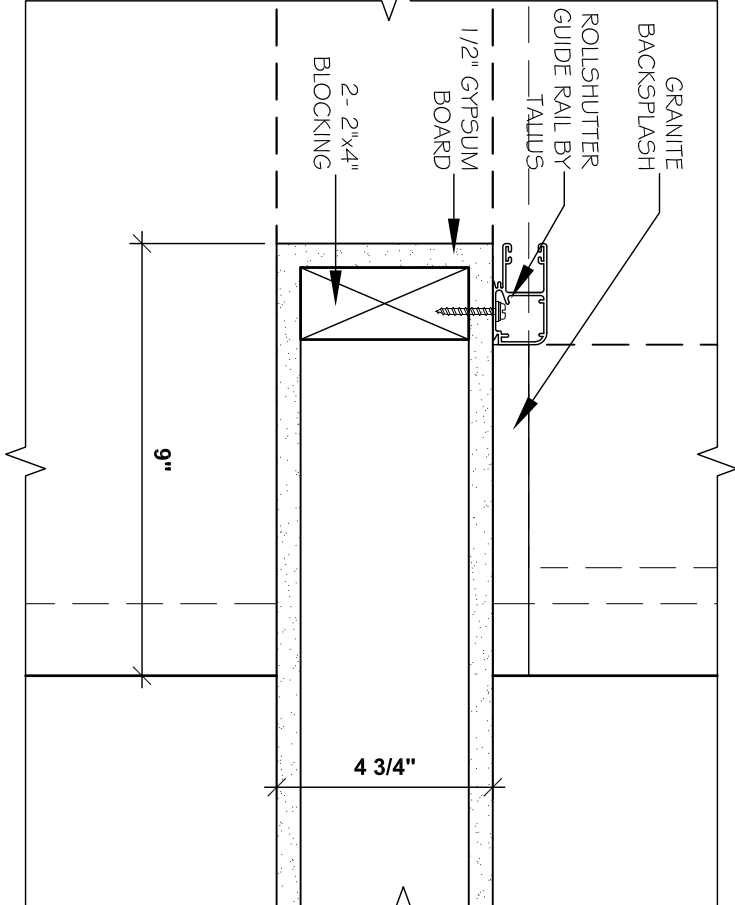


DETAIL PLAN - 2
3/8" = 1'-0"

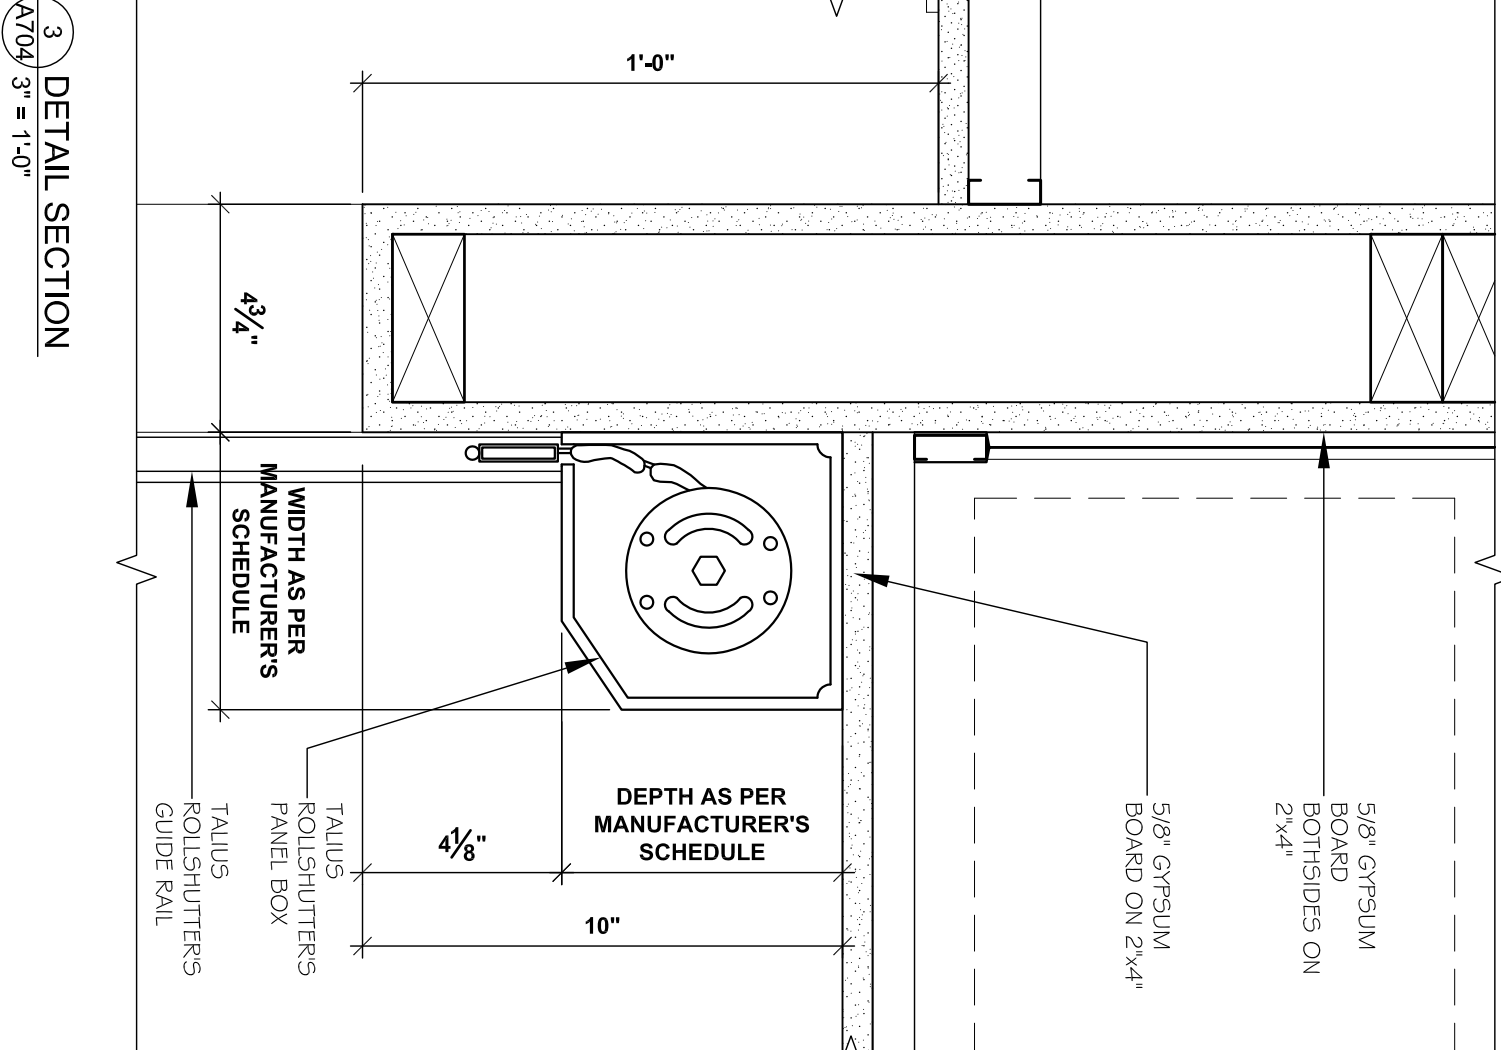


DETAIL SECTION
3/8" = 1'-0"

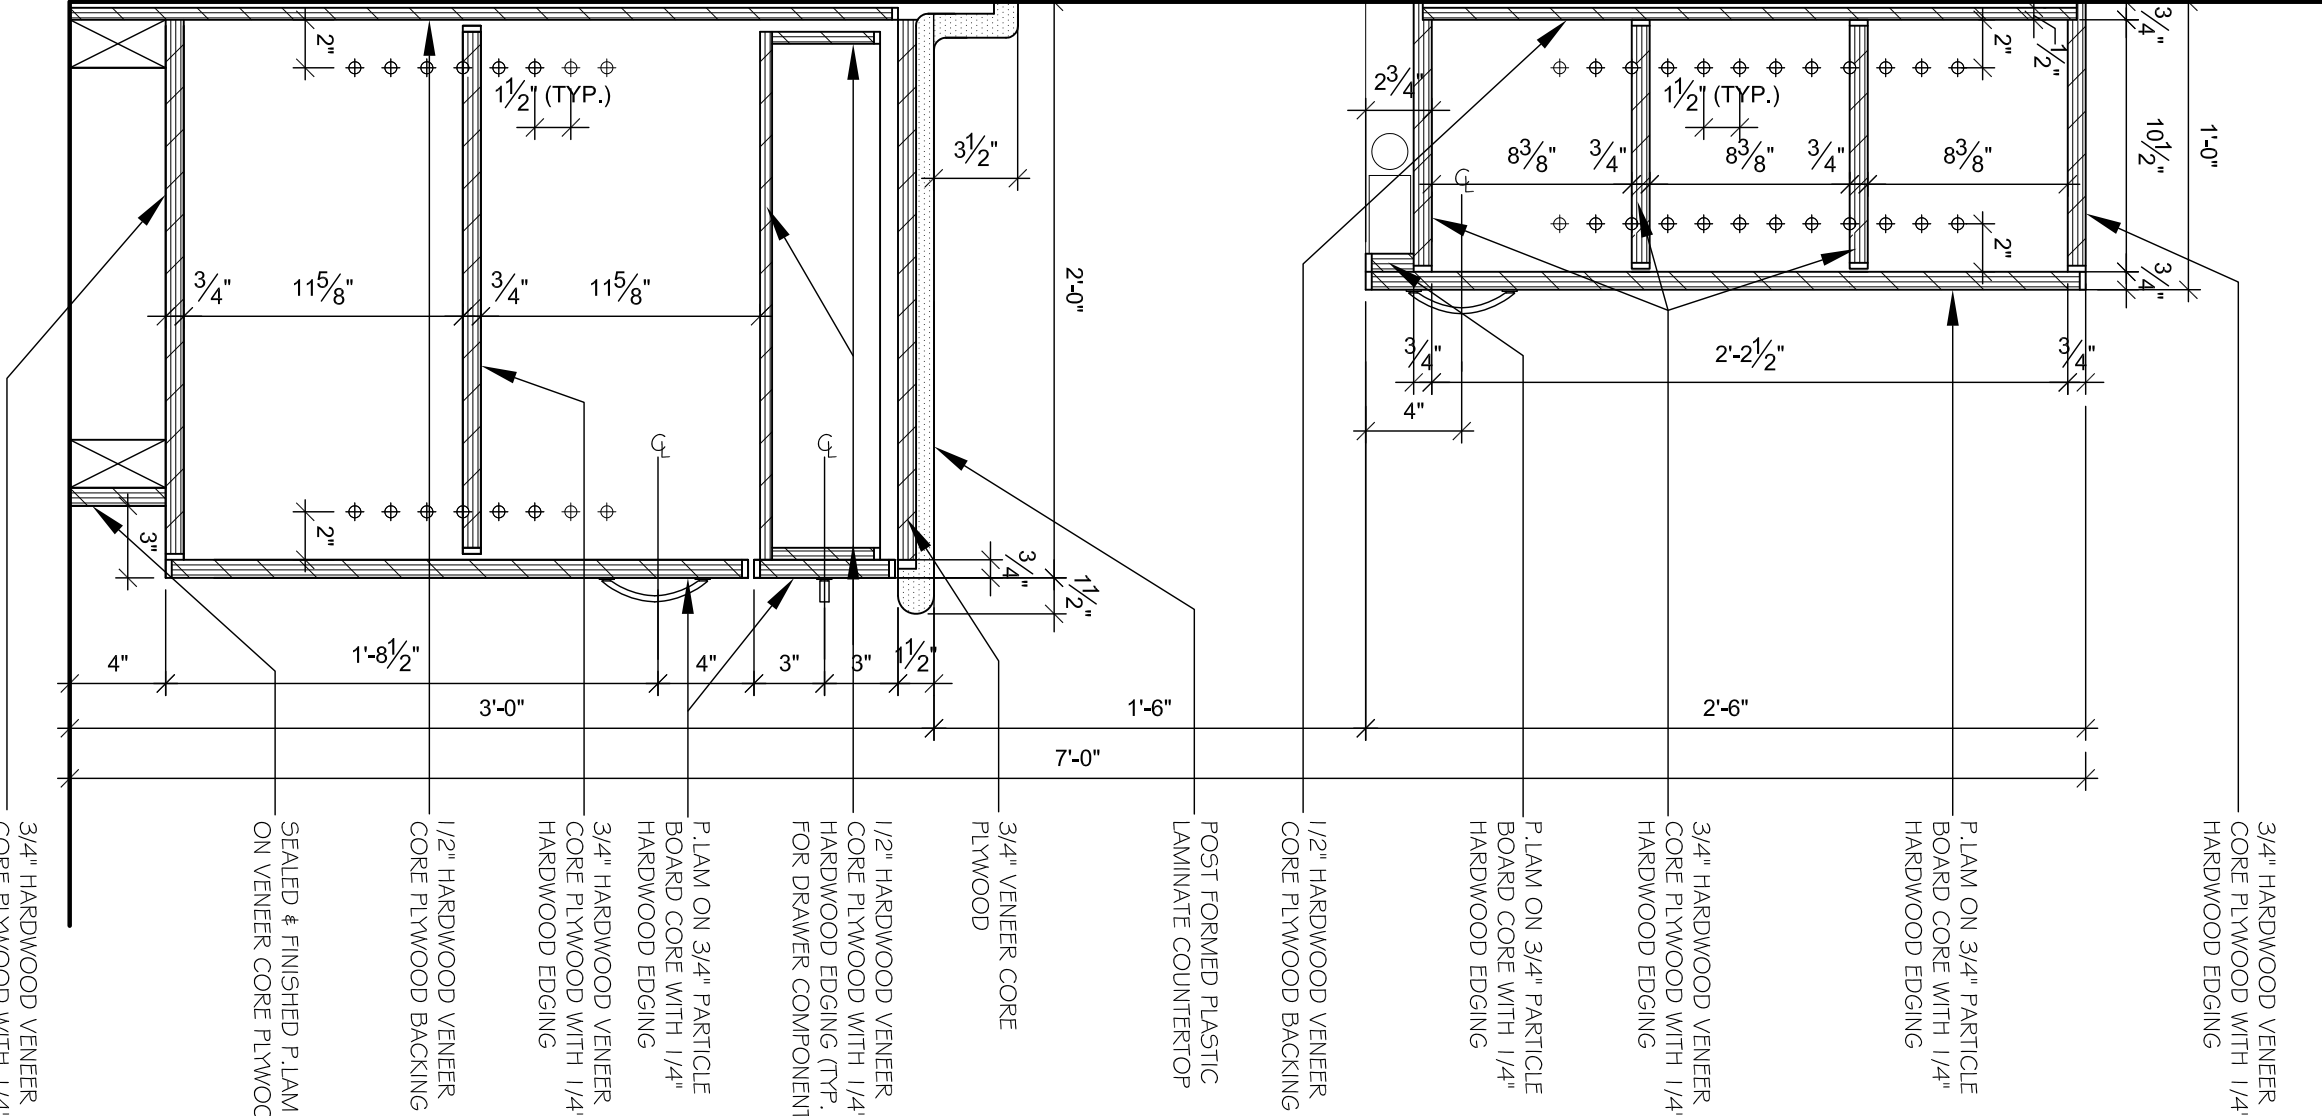


SECTION - A
3/8" = 1'-0"

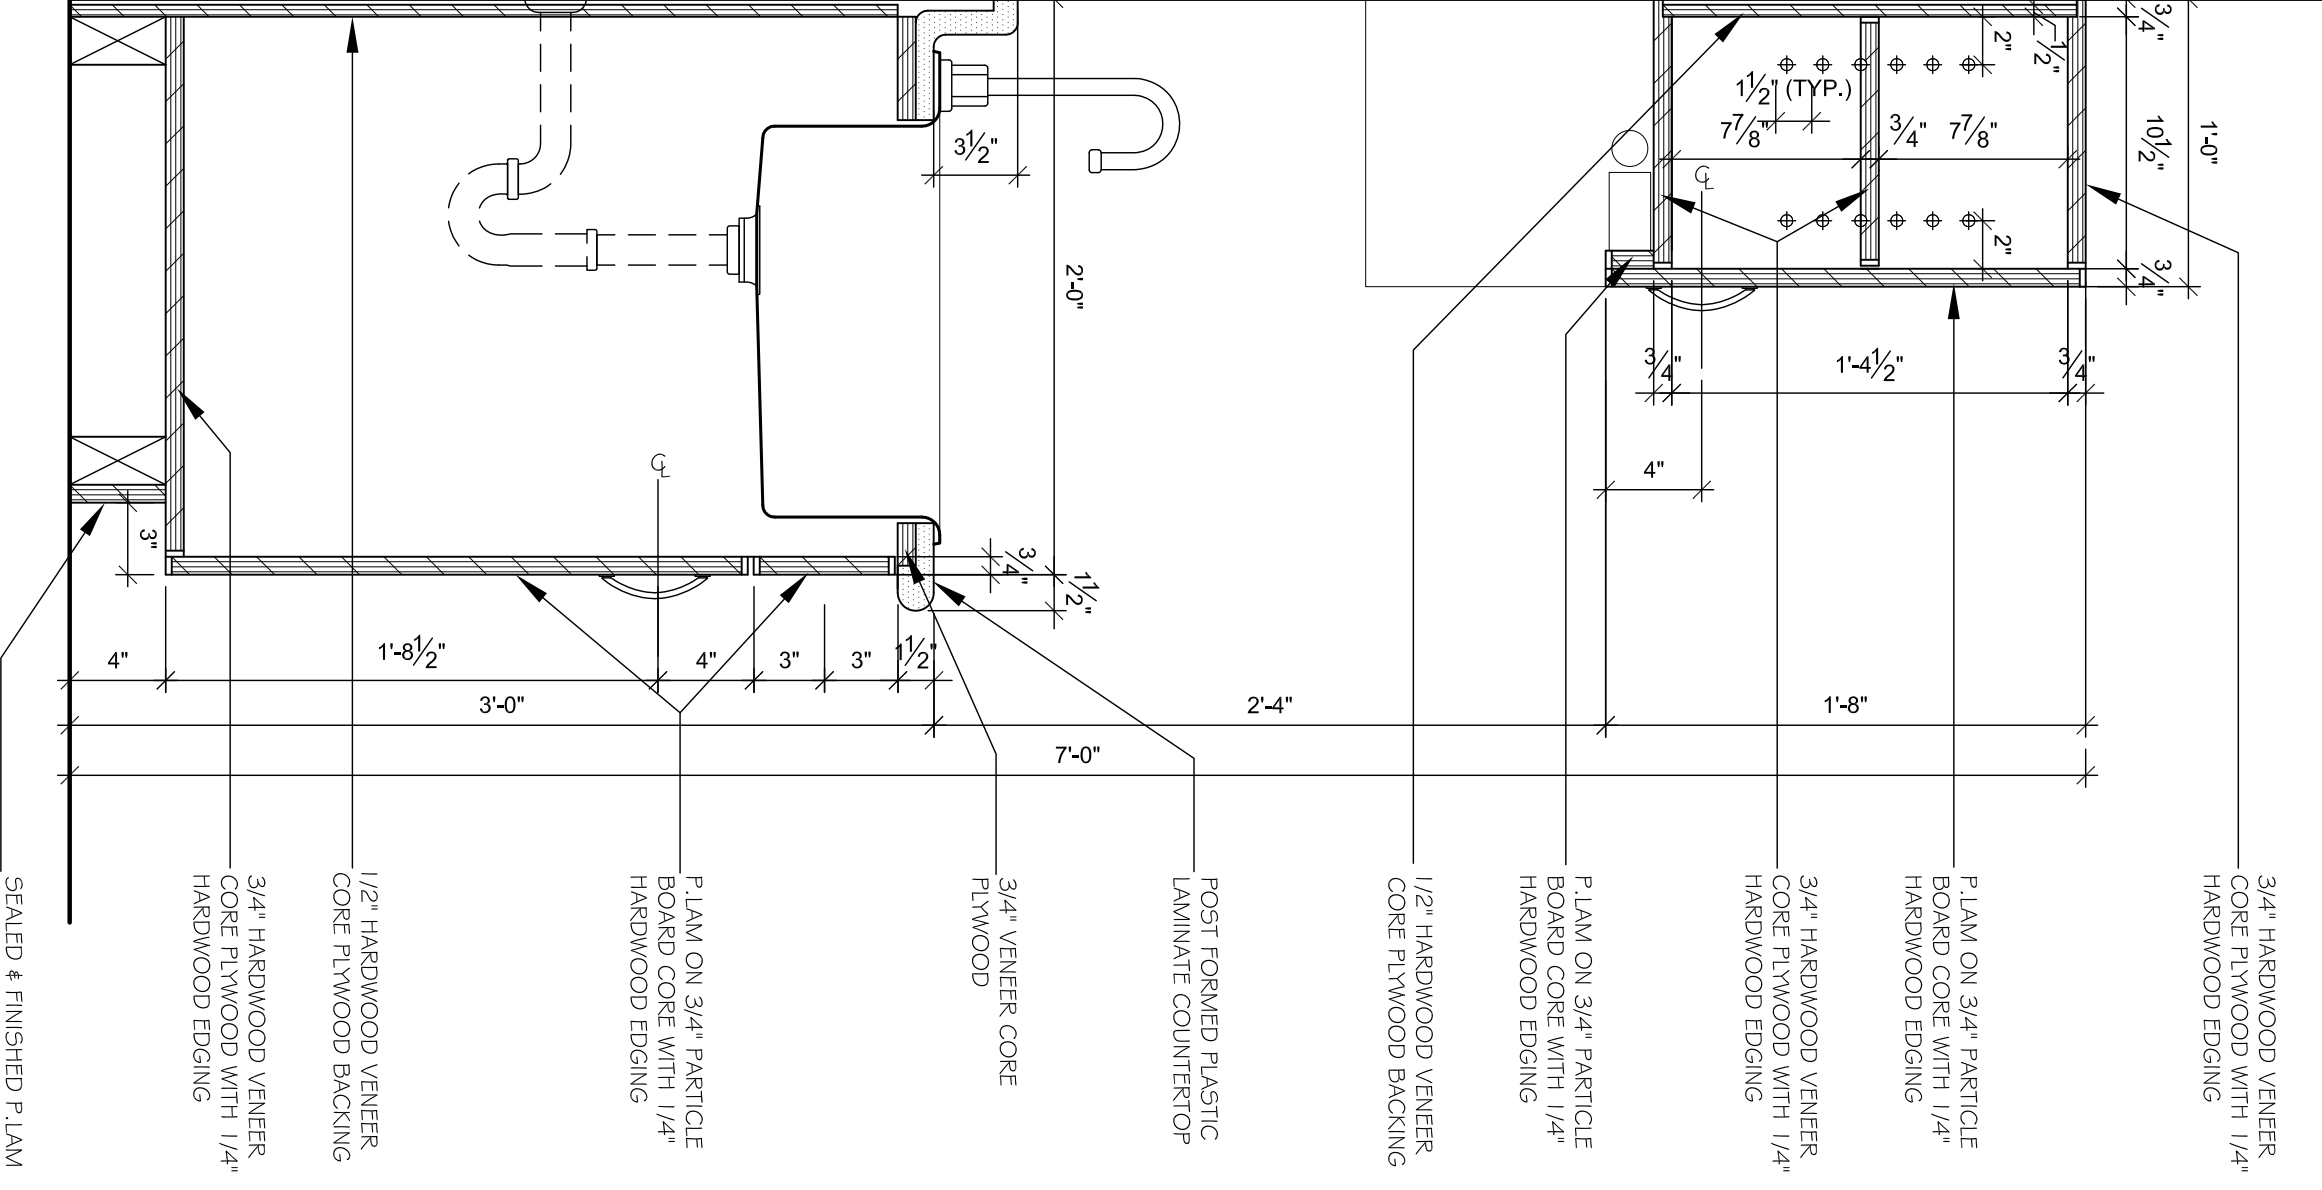


SECTION - B
3/8" = 1'-0"

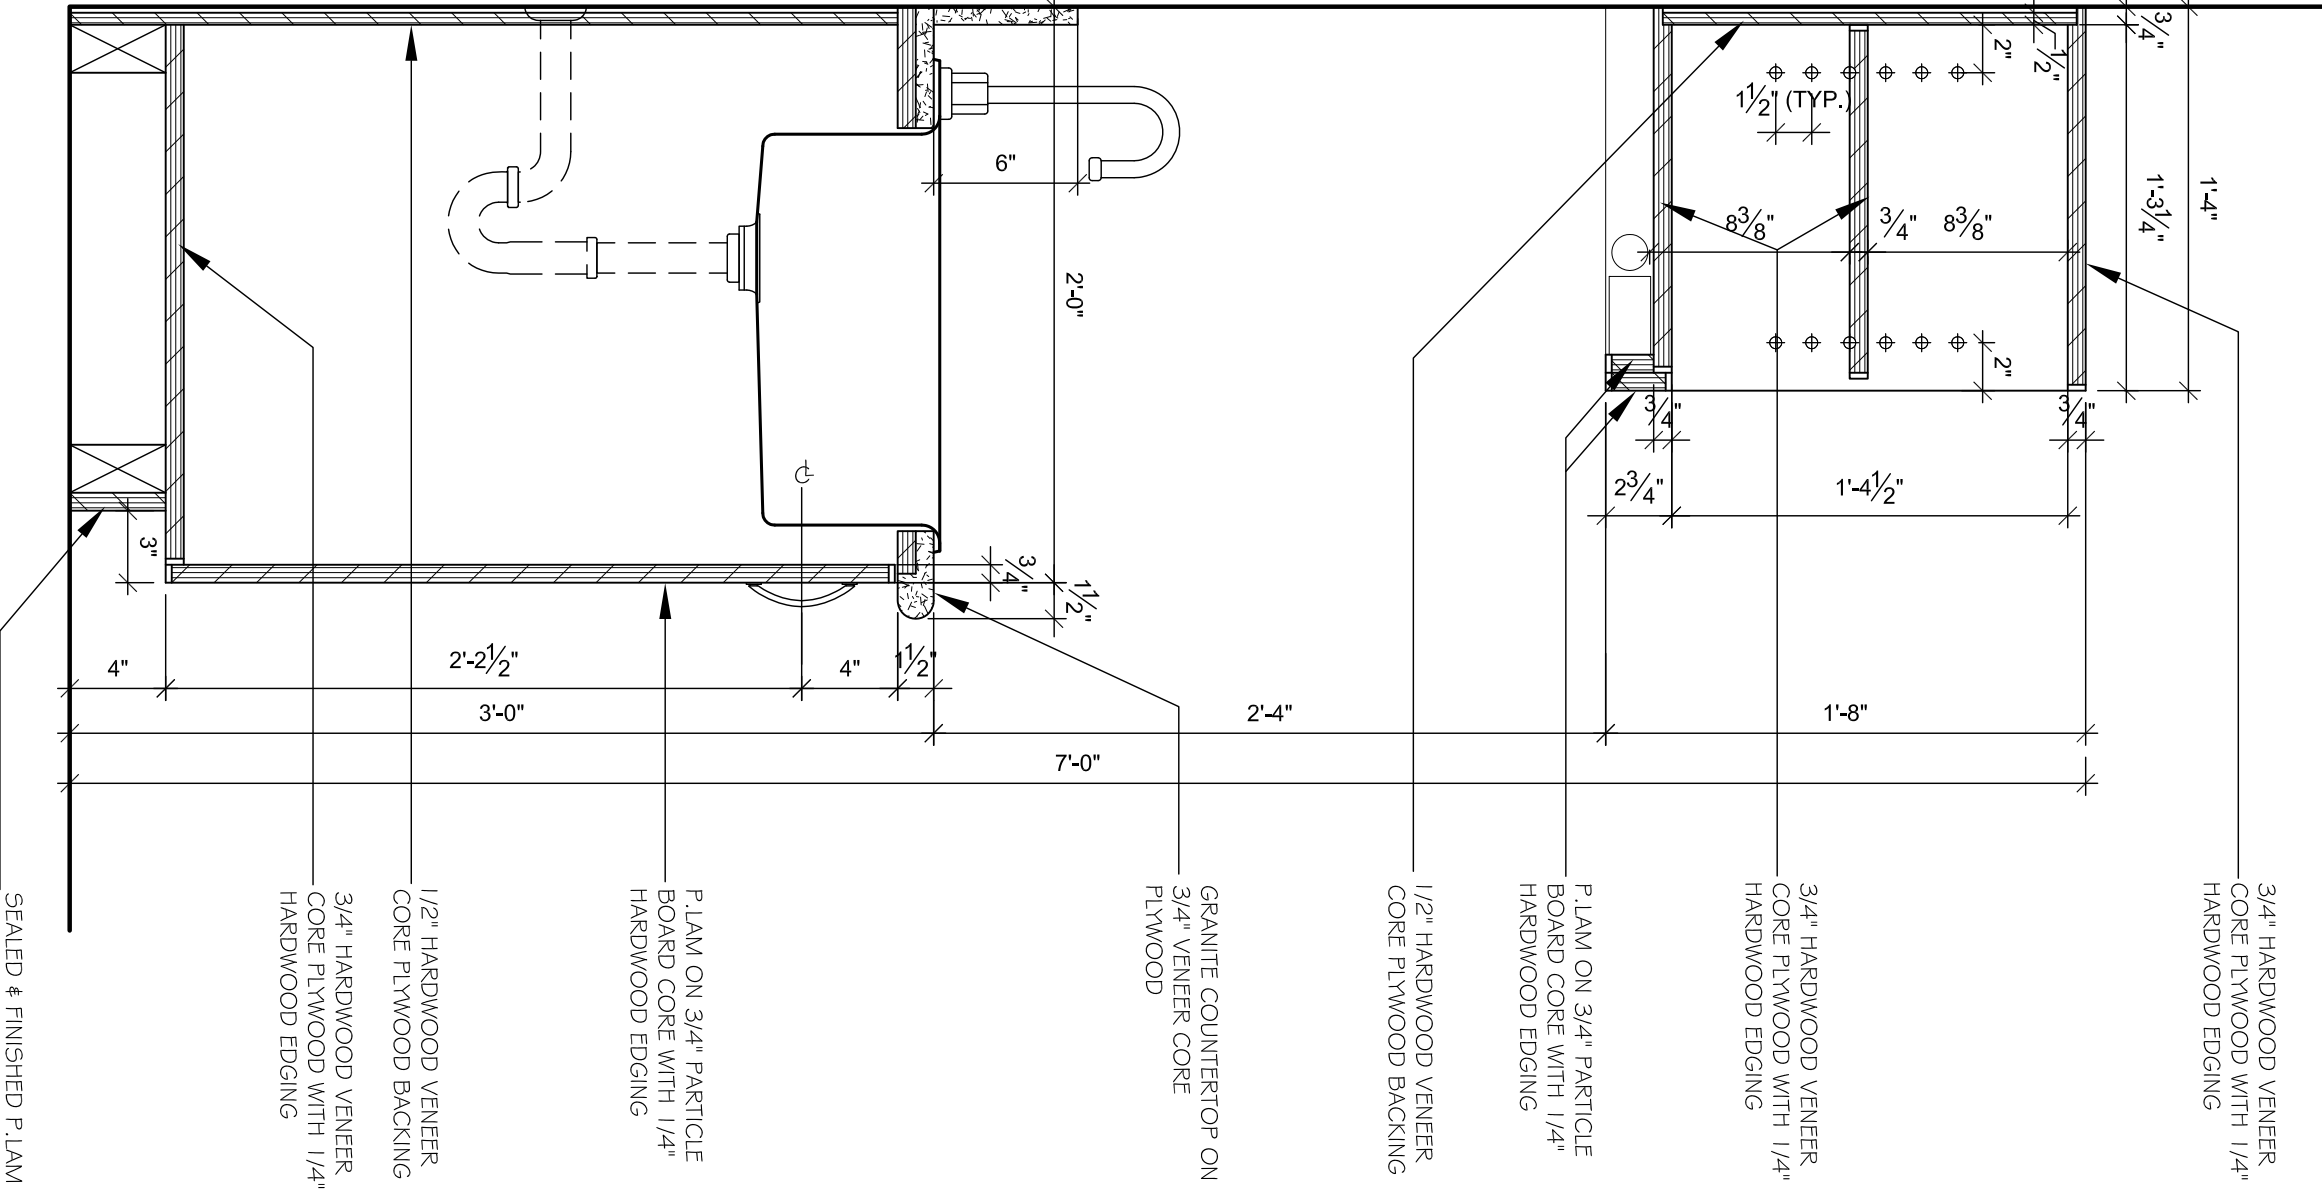


SECTION - C
3/8" = 1'-0"

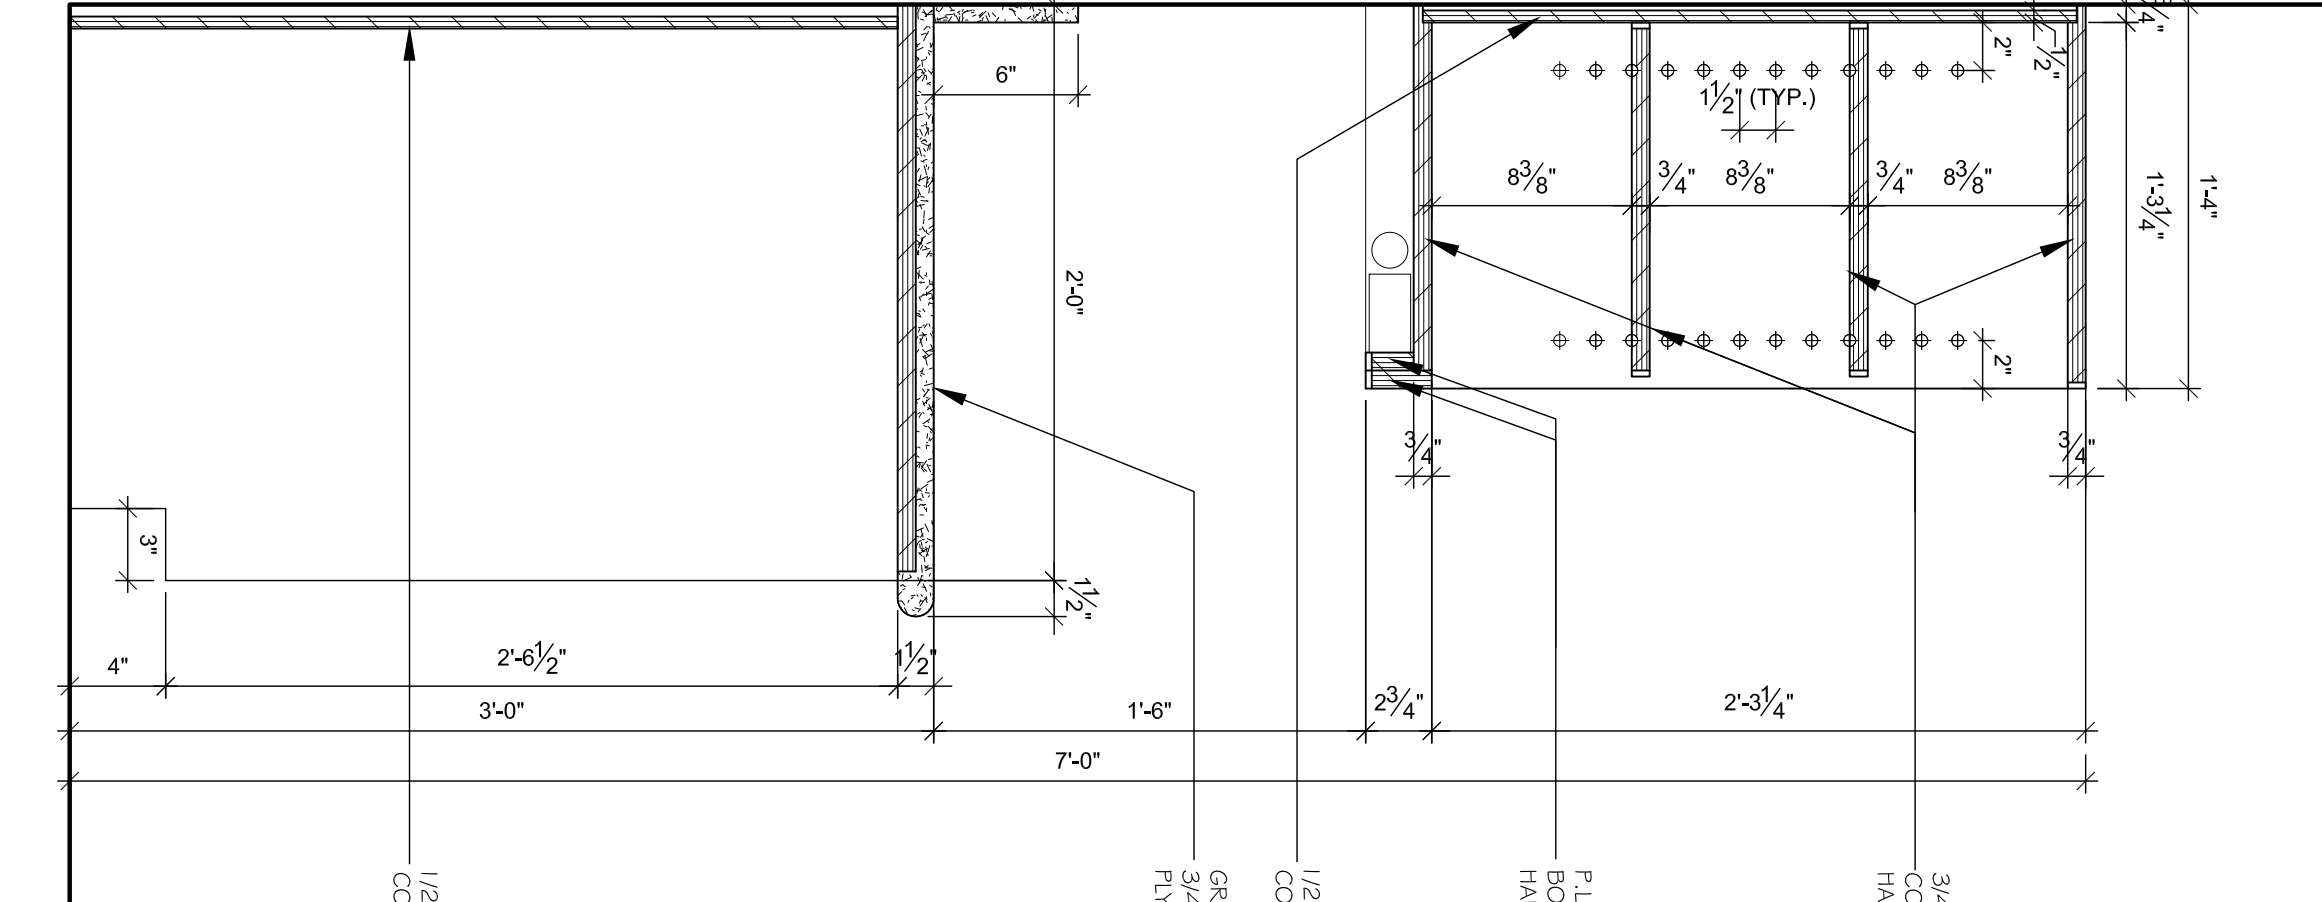

SECTION - D
3/8" = 1'-0"

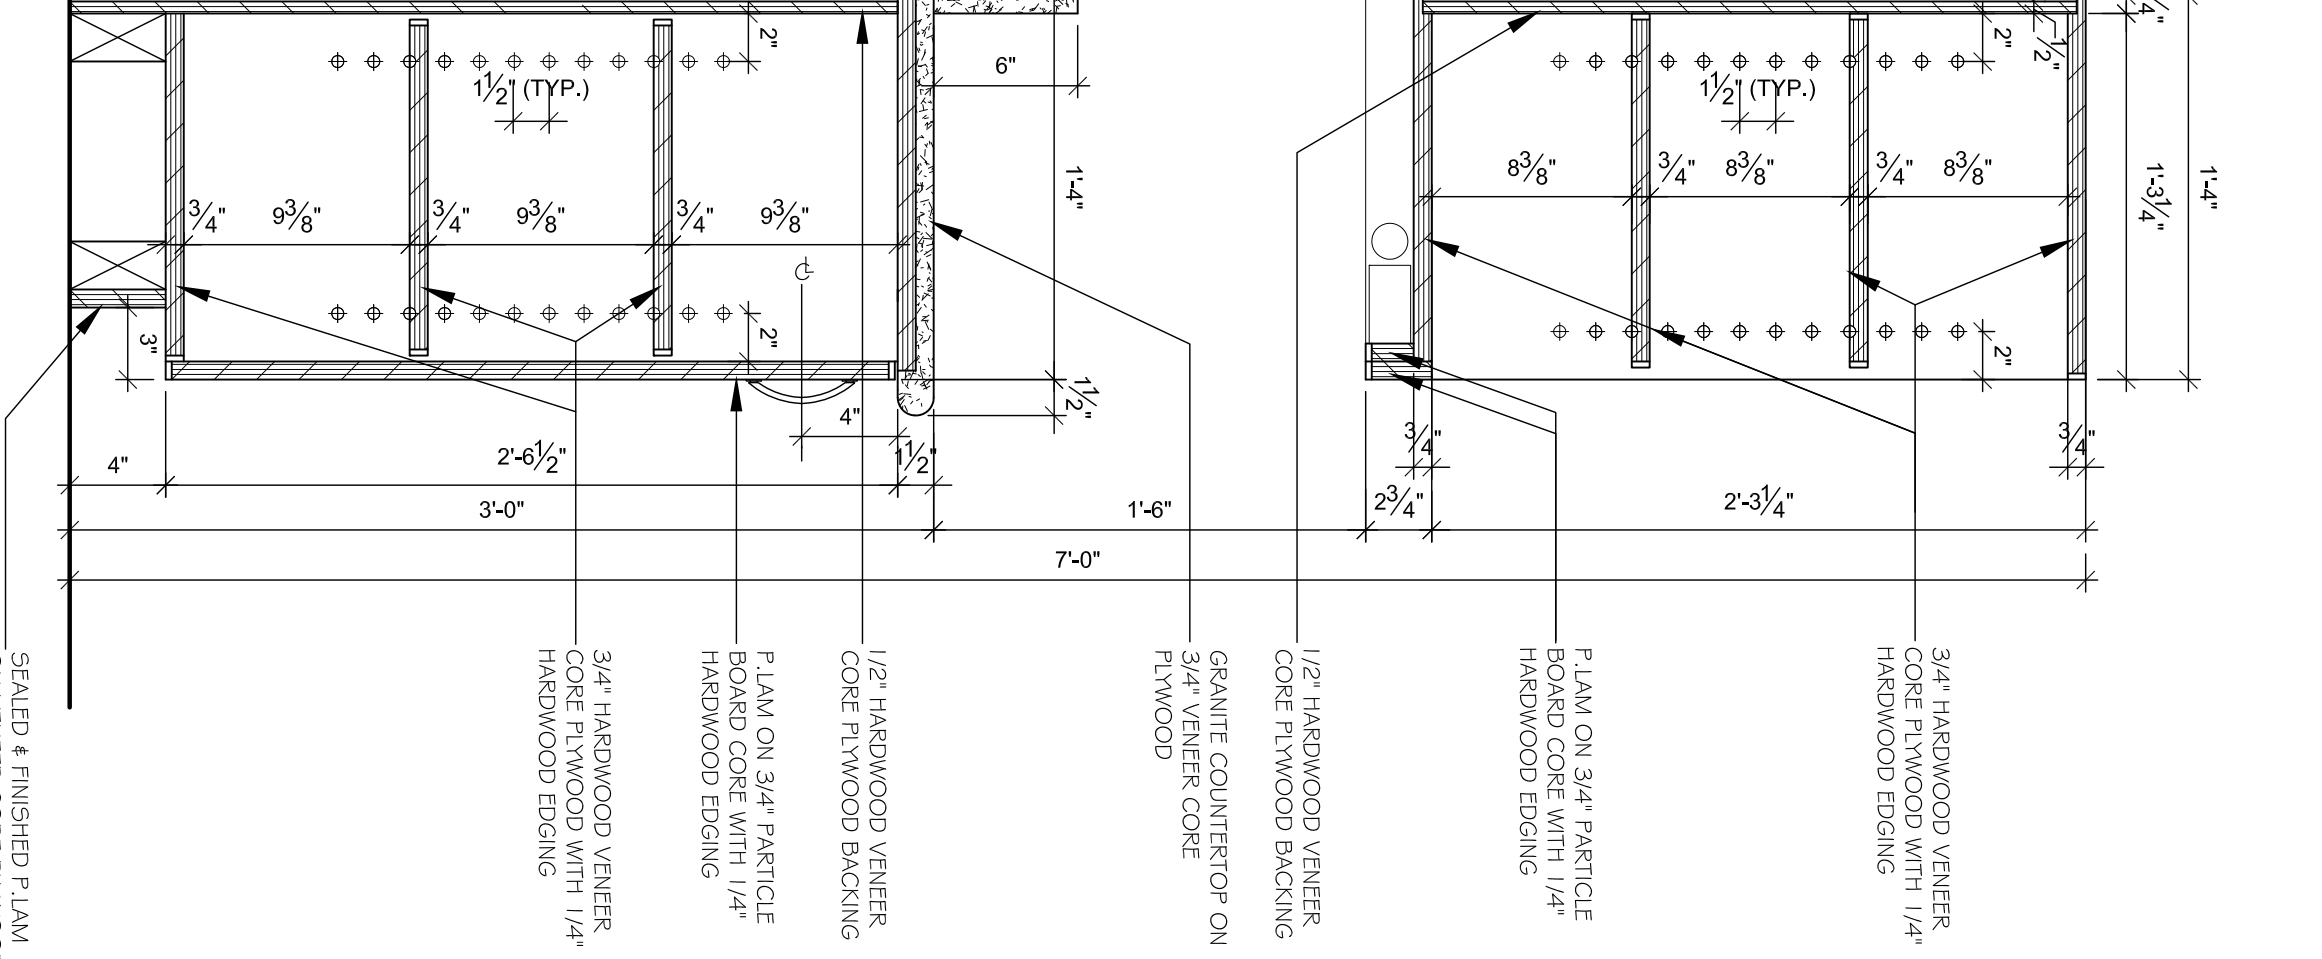

SECTION - E
3/8" = 1'-0"

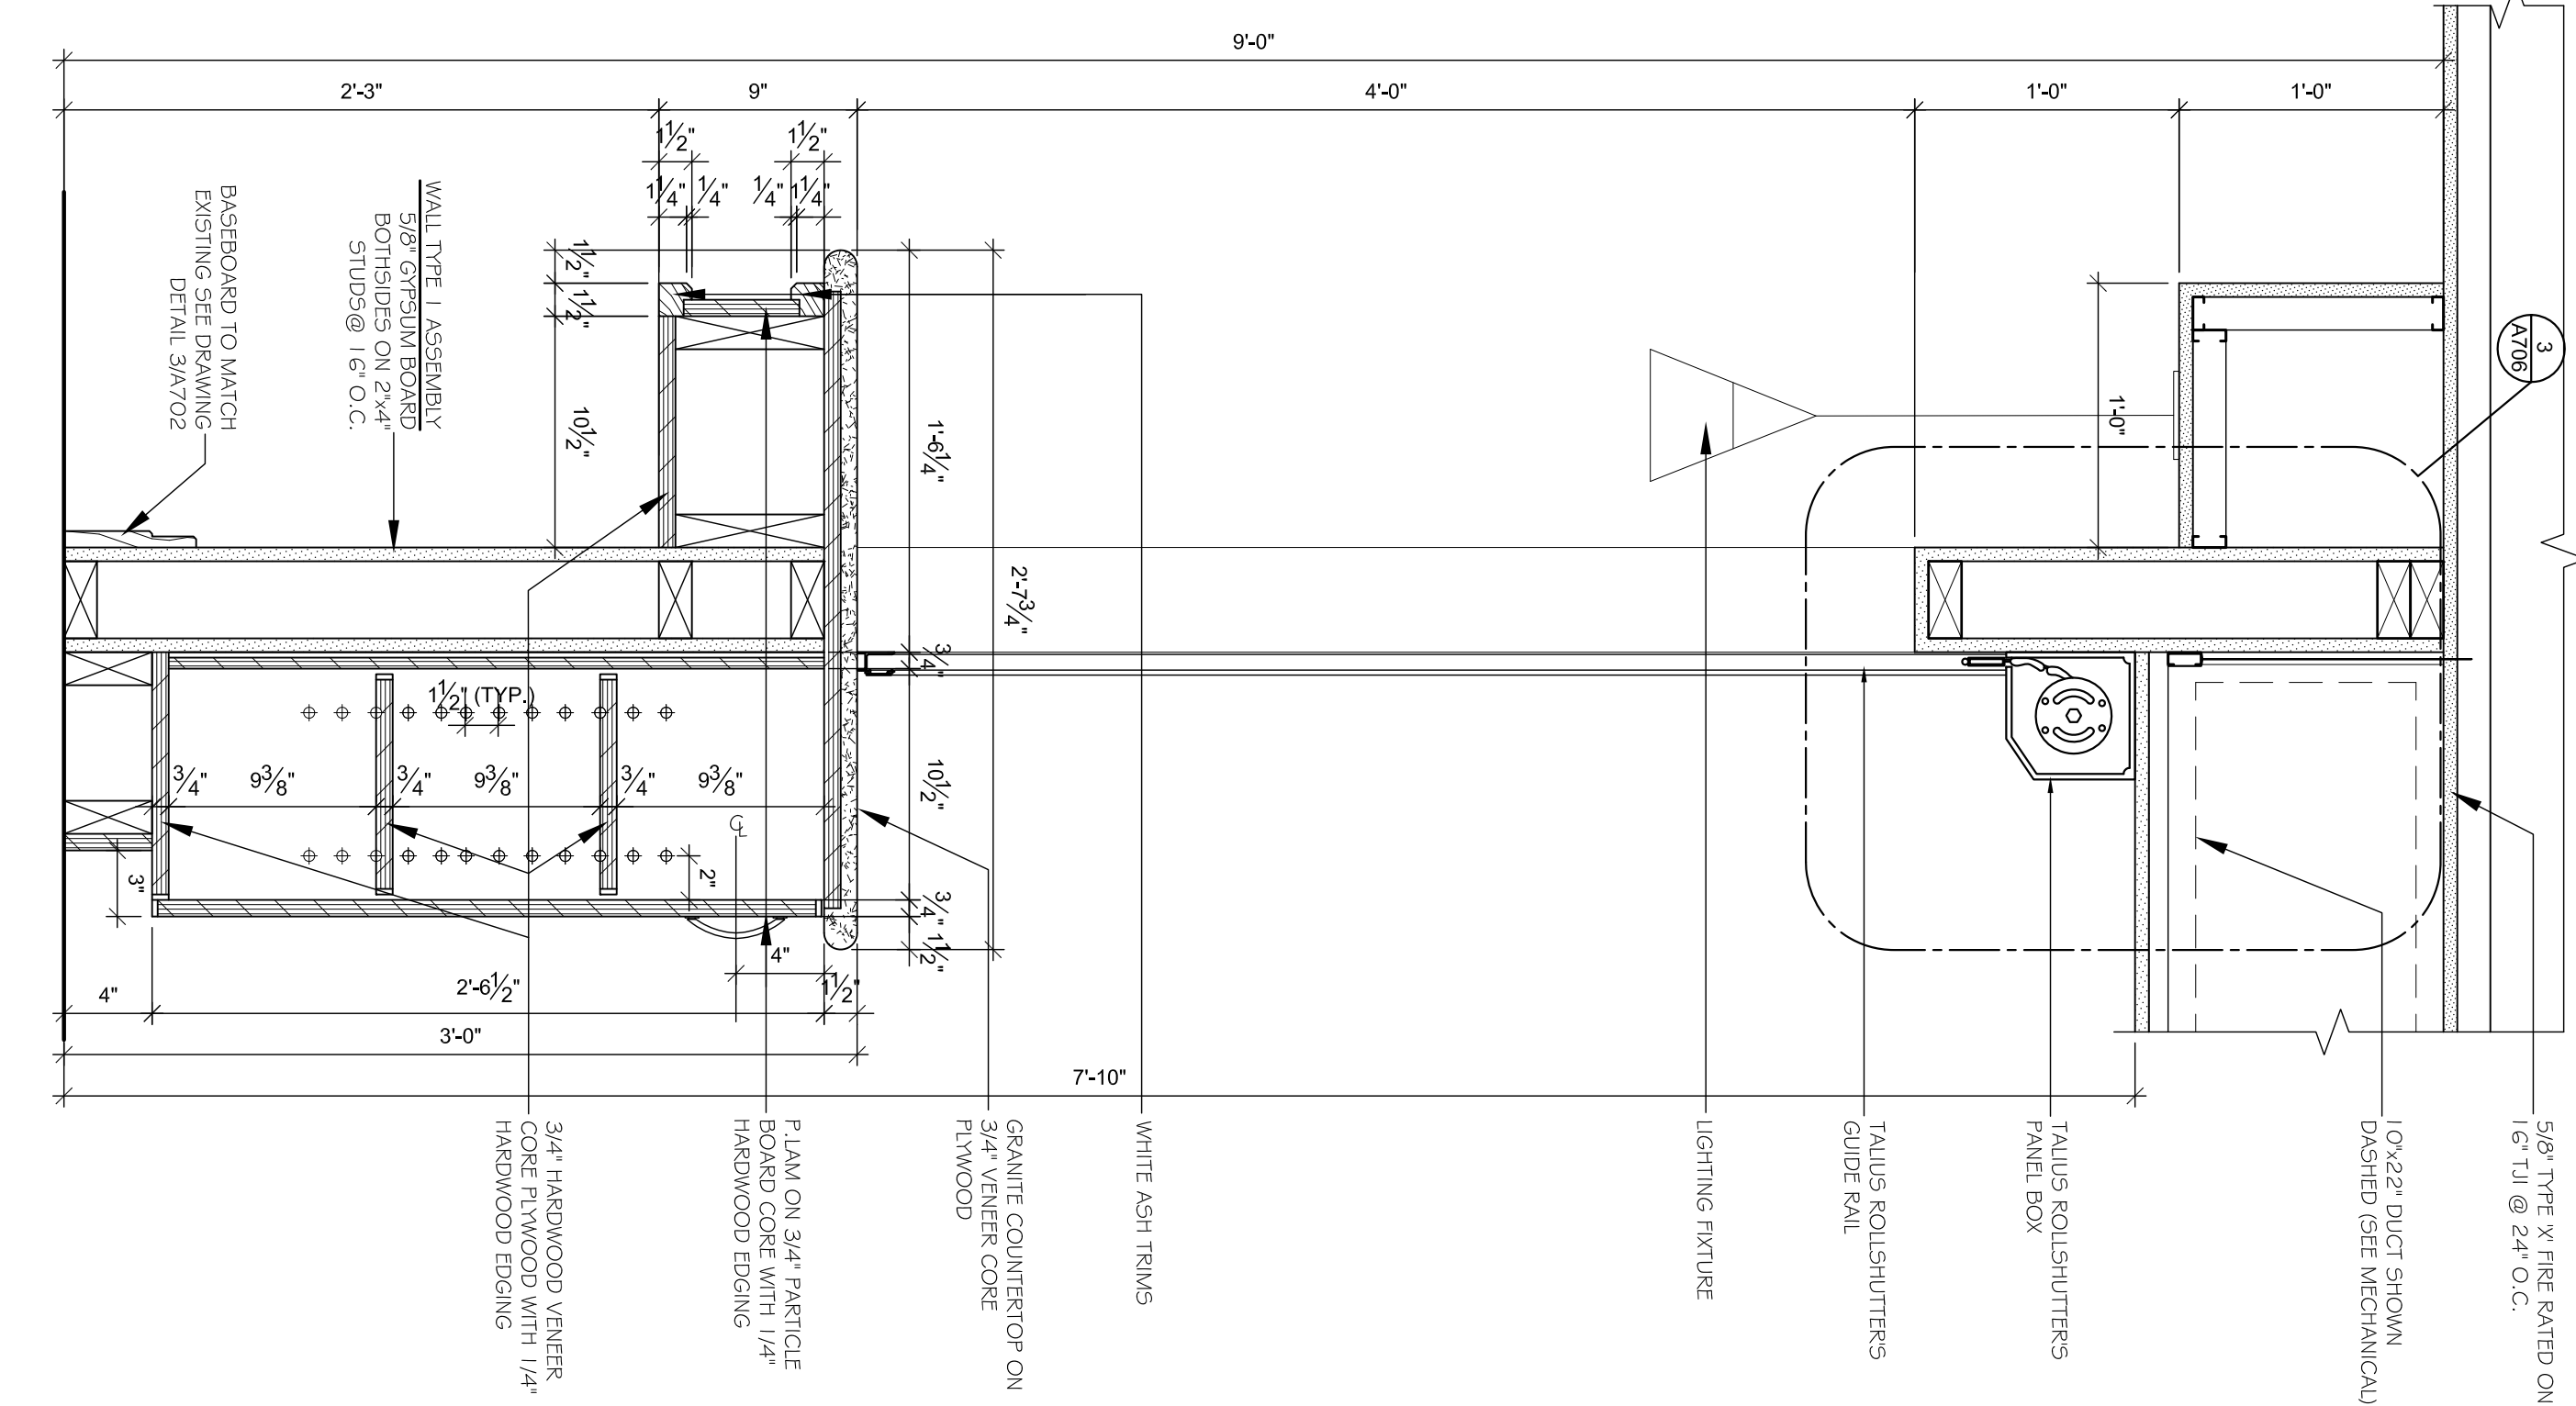

SECTION - F
3/8" = 1'-0"