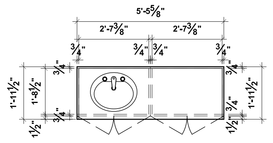

PLAN
(CABINET AT MEN'S WR 210)
3/8" = 1'-0"

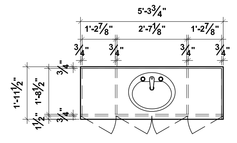

PLAN
(CABINET AT WOMEN'S WR 212)
3/8" = 1'-0"

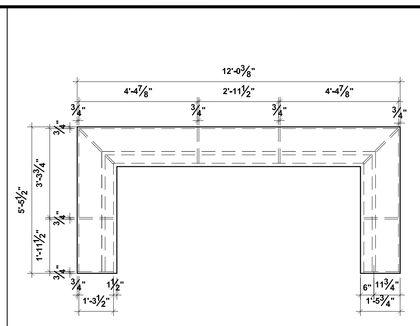

PLAN
(CABINET AT COAT RM. 206)
3/8" = 1'-0"

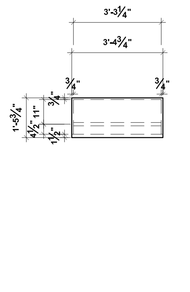

PLAN
(CABINETS AT HALLWAY 104)
3/8" = 1'-0"

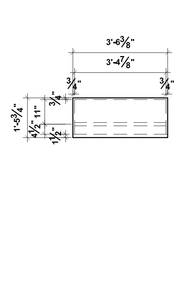

PLAN
(CABINETS AT RECEPTION RM. 222)
3/8" = 1'-0"

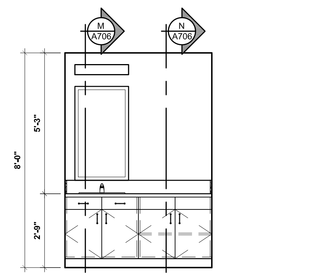

ELEVATION
(CABINET AT MEN'S WR 210)
3/8" = 1'-0"

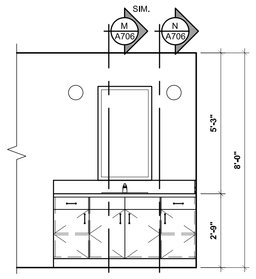

ELEVATION
(CABINET AT WOMEN'S WR 212)
3/8" = 1'-0"

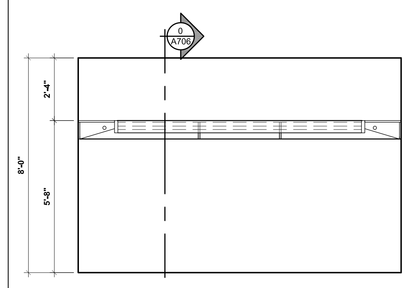

ELEVATION
(CABINET AT COAT RM. 206)
3/8" = 1'-0"

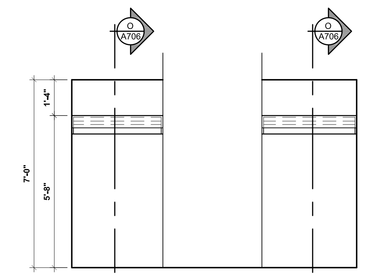

ELEVATION
(CABINETS AT HALLWAY 104)
3/8" = 1'-0"

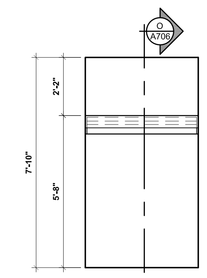

ELEVATION
(CABINETS AT RECEPTION RM. 222)
3/8" = 1'-0"

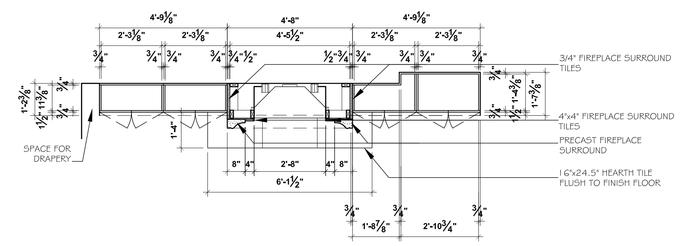

1 A706 LOWER PLAN (FIREPLACE/CABINET AT SITTING RM. 201)
3/8" = 1'-0"

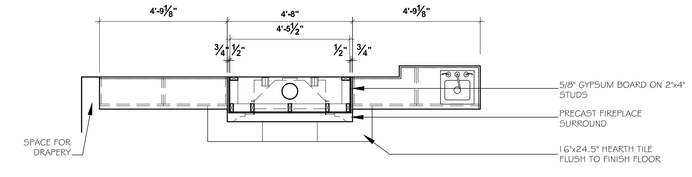

2 A706 UPPER PLAN (FIREPLACE/CABINET AT SITTING RM. 201)
3/8" = 1'-0"

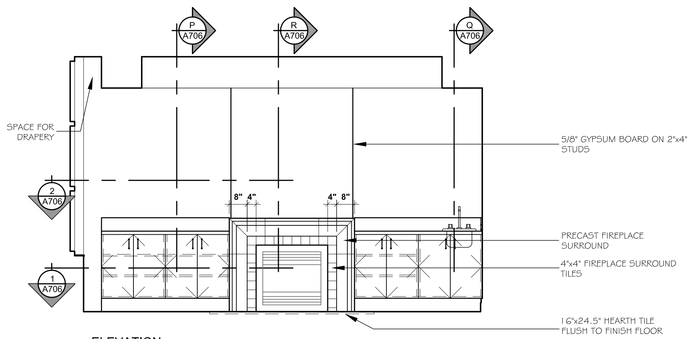

ELEVATION
(CHIMNEY CABINET AT SITTING ROOM 201)
3/8" = 1'-0"

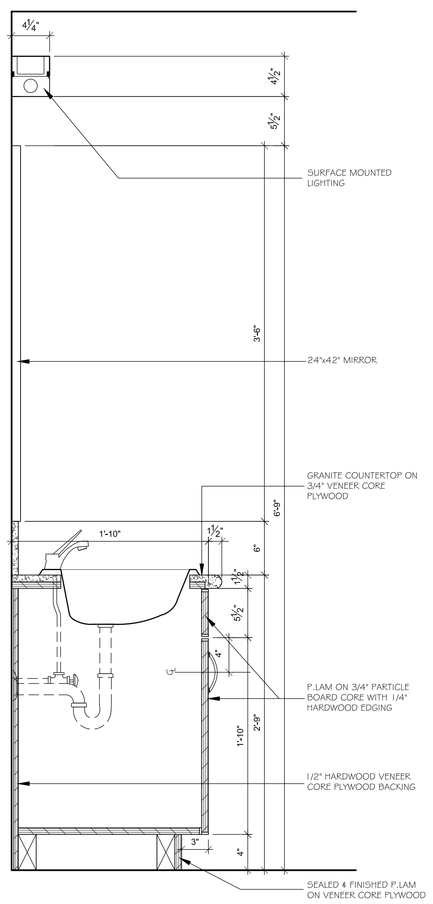

M A706 SECTION - M
1-1/2" = 1'-0"

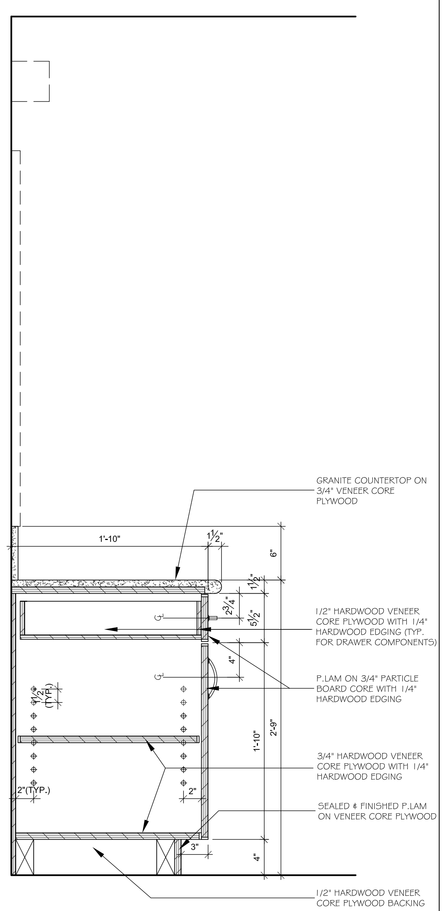

N A706 SECTION - N
1-1/2" = 1'-0"

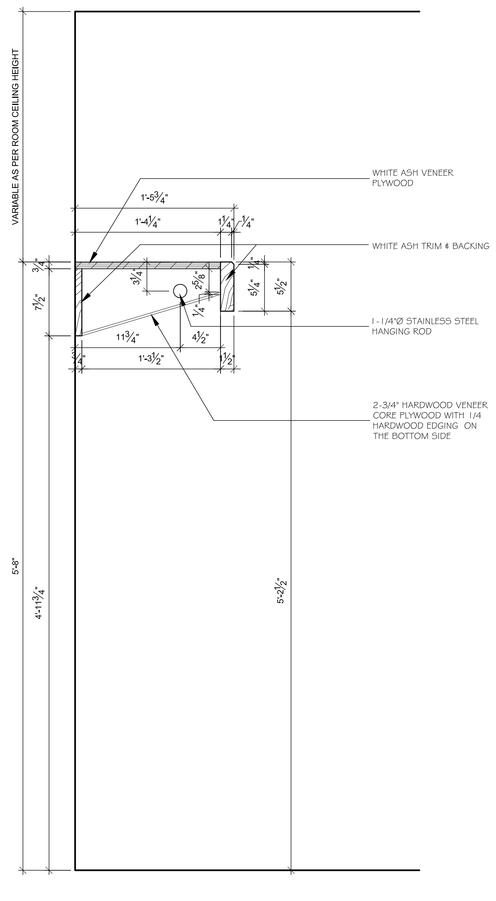

O A706 SECTION - O
1-1/2" = 1'-0"

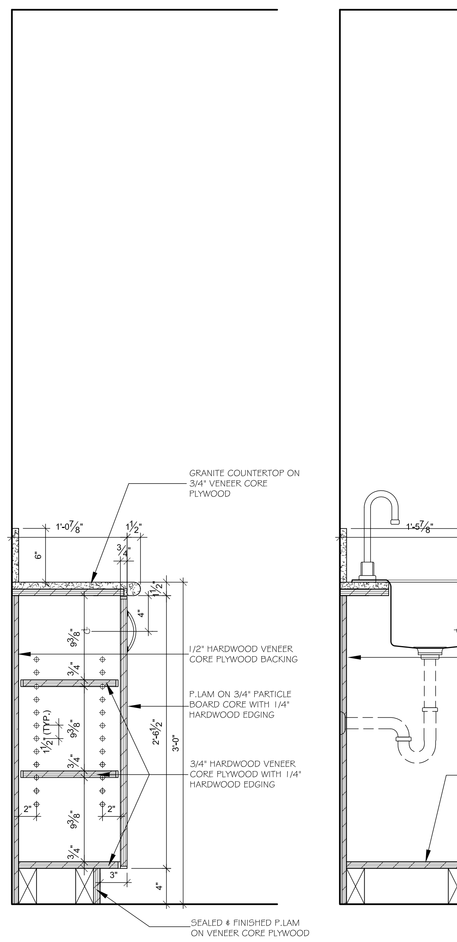

P A706 SECTION - P
1-1/2" = 1'-0"

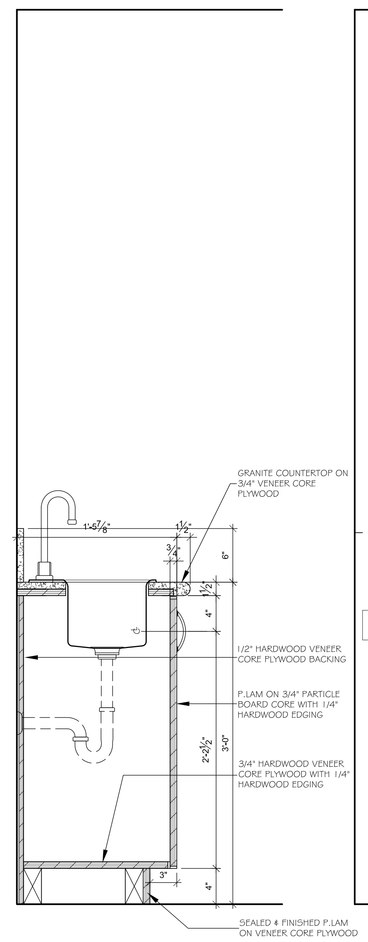

Q A706 SECTION - Q
1-1/2" = 1'-0"

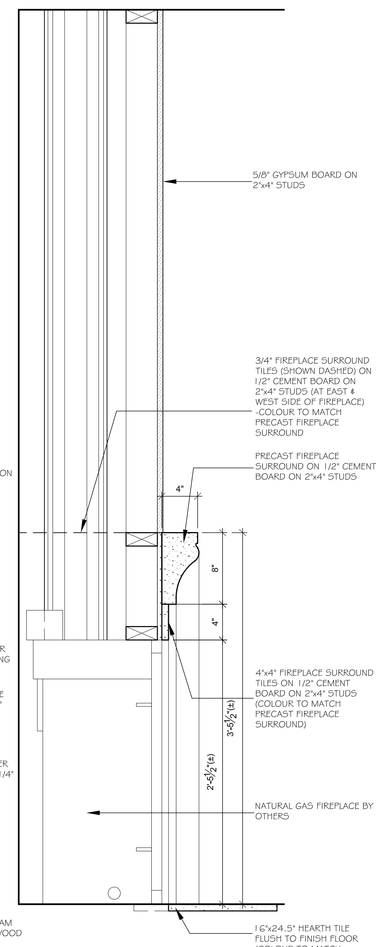

R A706 SECTION - R
1-1/2" = 1'-0"

GEORGE ROBB
ARCHITECT
4800 DUNDAS STREET WEST, SUITE 201
TORONTO ONTARIO M9A 1B1
(TEL) 416-596-8301
(FAX) 416-596-1508

ONTARIO ASSOCIATION OF ARCHITECTS
DONALD F. SCOTT
LICENCE
3816

ALL DIMENSIONS TO BE CHECKED AND VERIFIED ON THE JOB.
ANY AND ALL DISCREPENCIES TO BE REPORTED TO THE ARCHITECT.
ALL DRAWINGS REMAIN THE PROPERTY OF THE ARCHITECT.
DO NOT SCALE DRAWINGS.

No.	Issue	Date
00	ISSUED FOR PERMIT	10.01.28
01	ISSUED FOR TENDER	10.06.01

ADDITION & ALTERATIONS - EGAN FUNERAL HOME

203 Queen St. S., Bolton, ON

Millwork Details
Fireplace Detail

PROJECT NUMBER	0660
SCALE	AS SHOWN
DATE	28 JANUARY 2010
DRAWN	UM
CHECKED	D.F.S.
SET NO.	DRAWING NO.

A706