
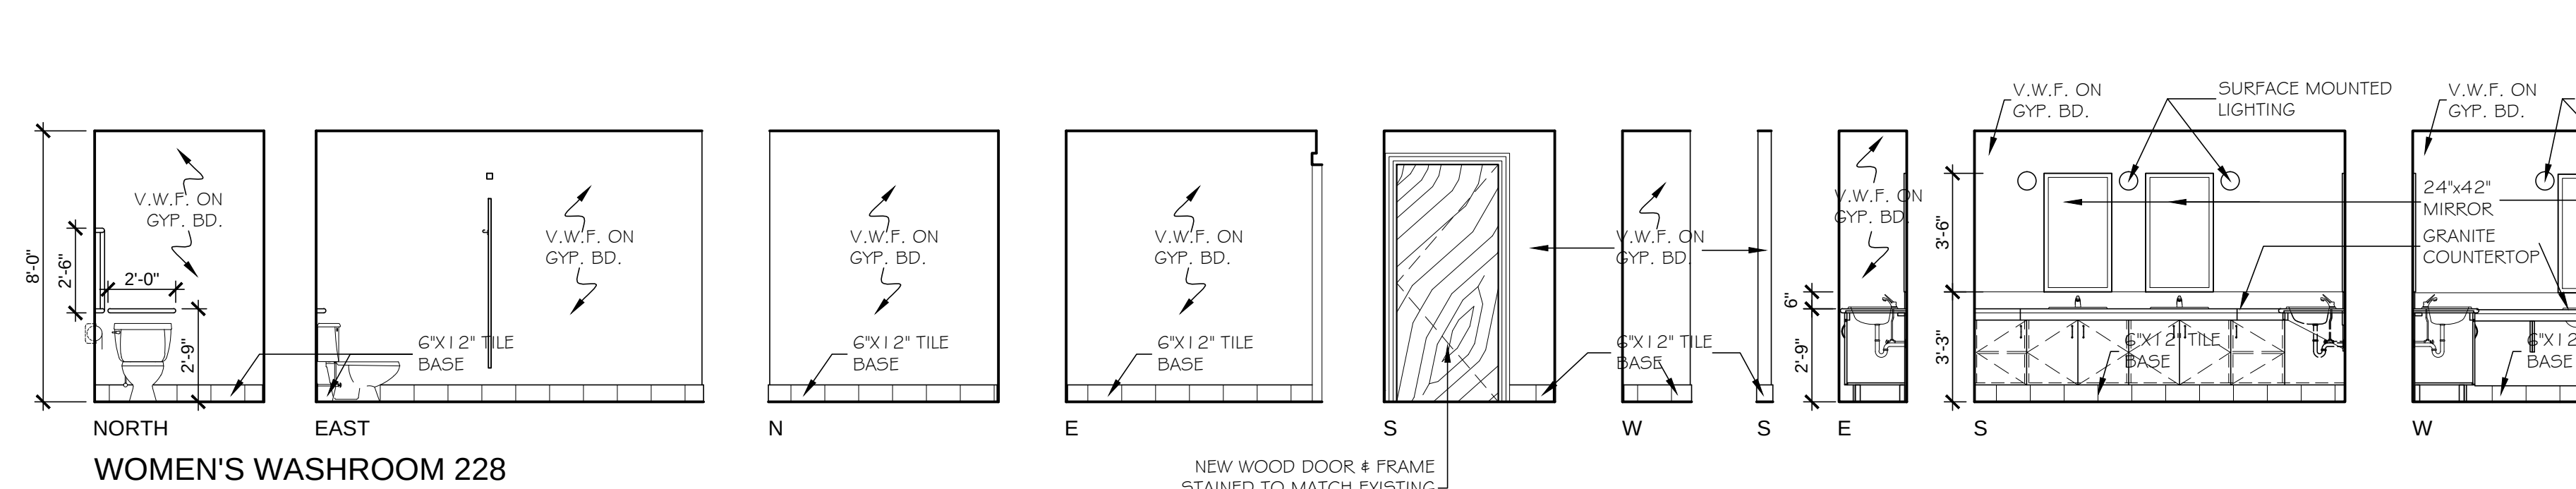
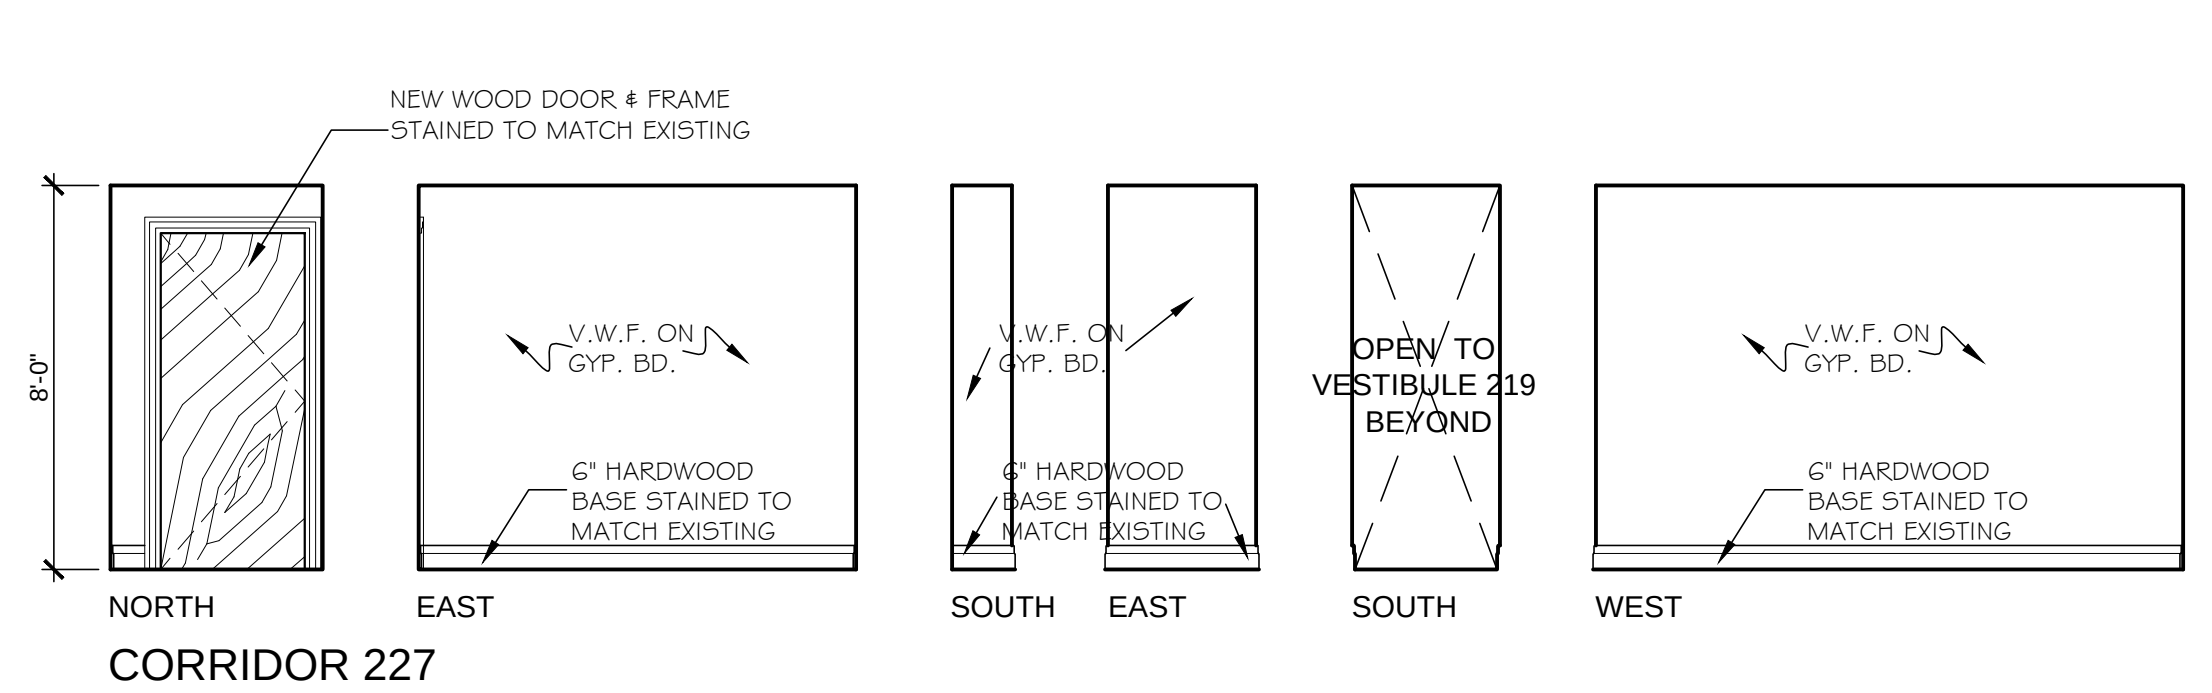
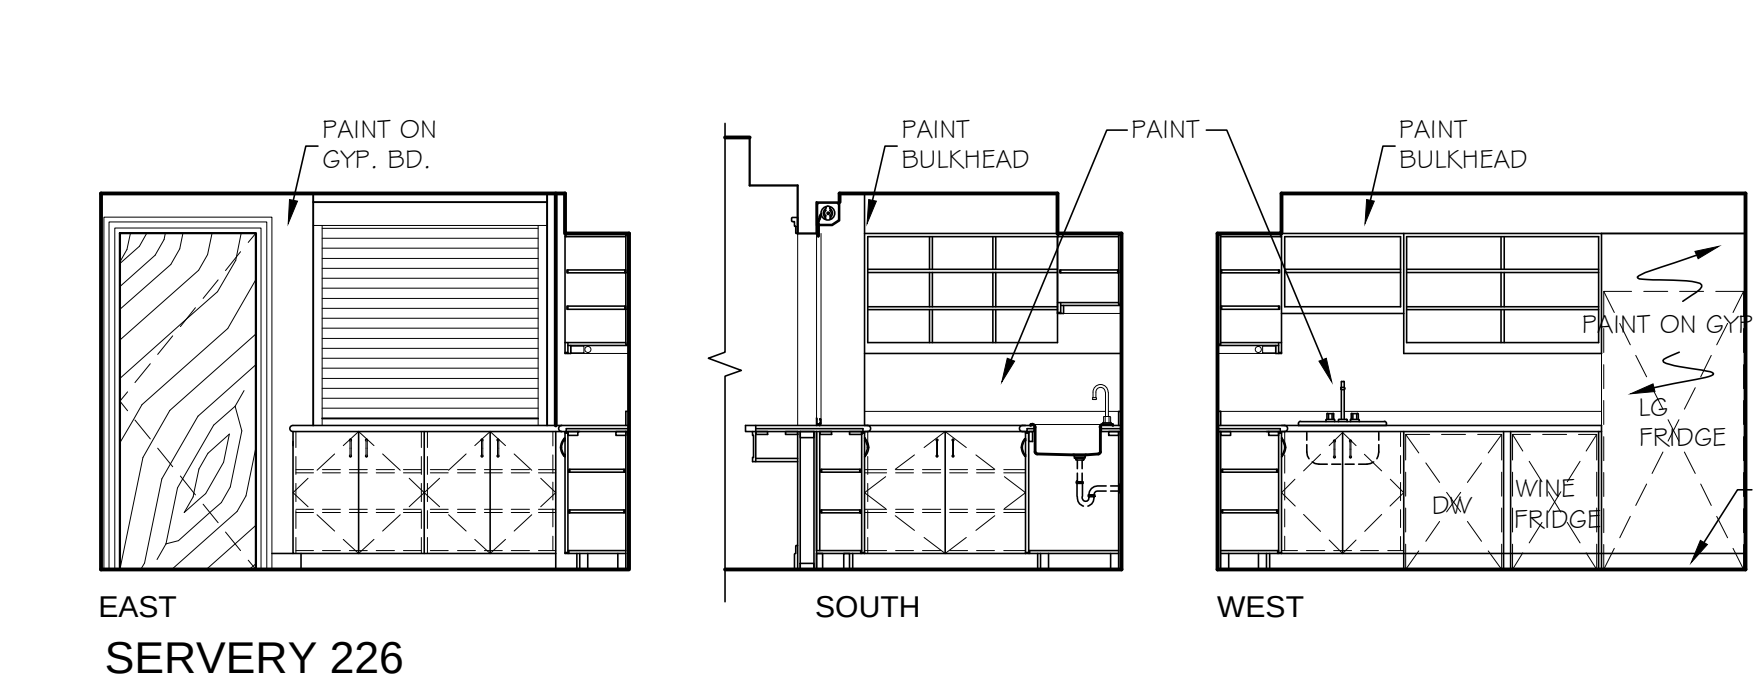
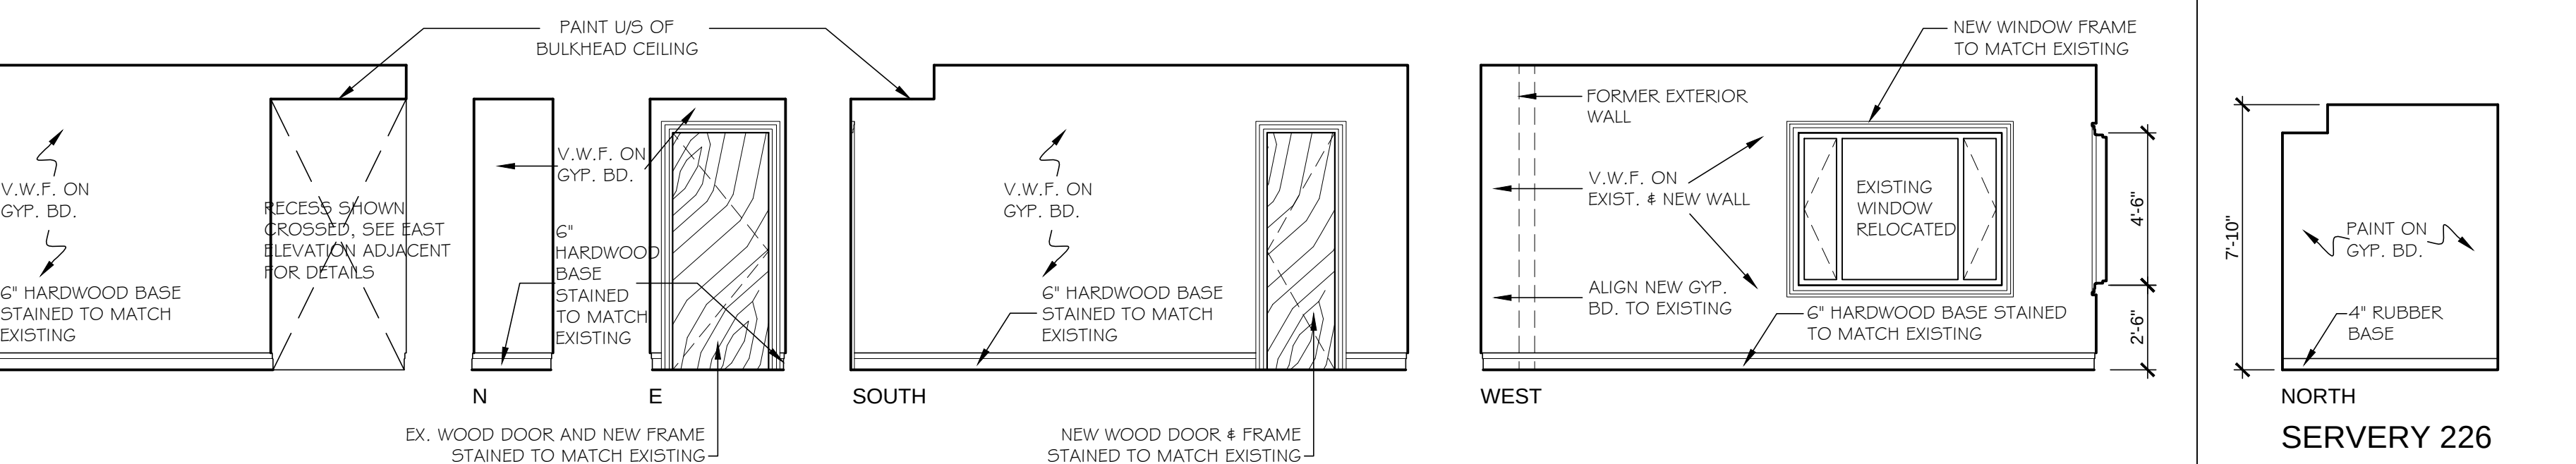
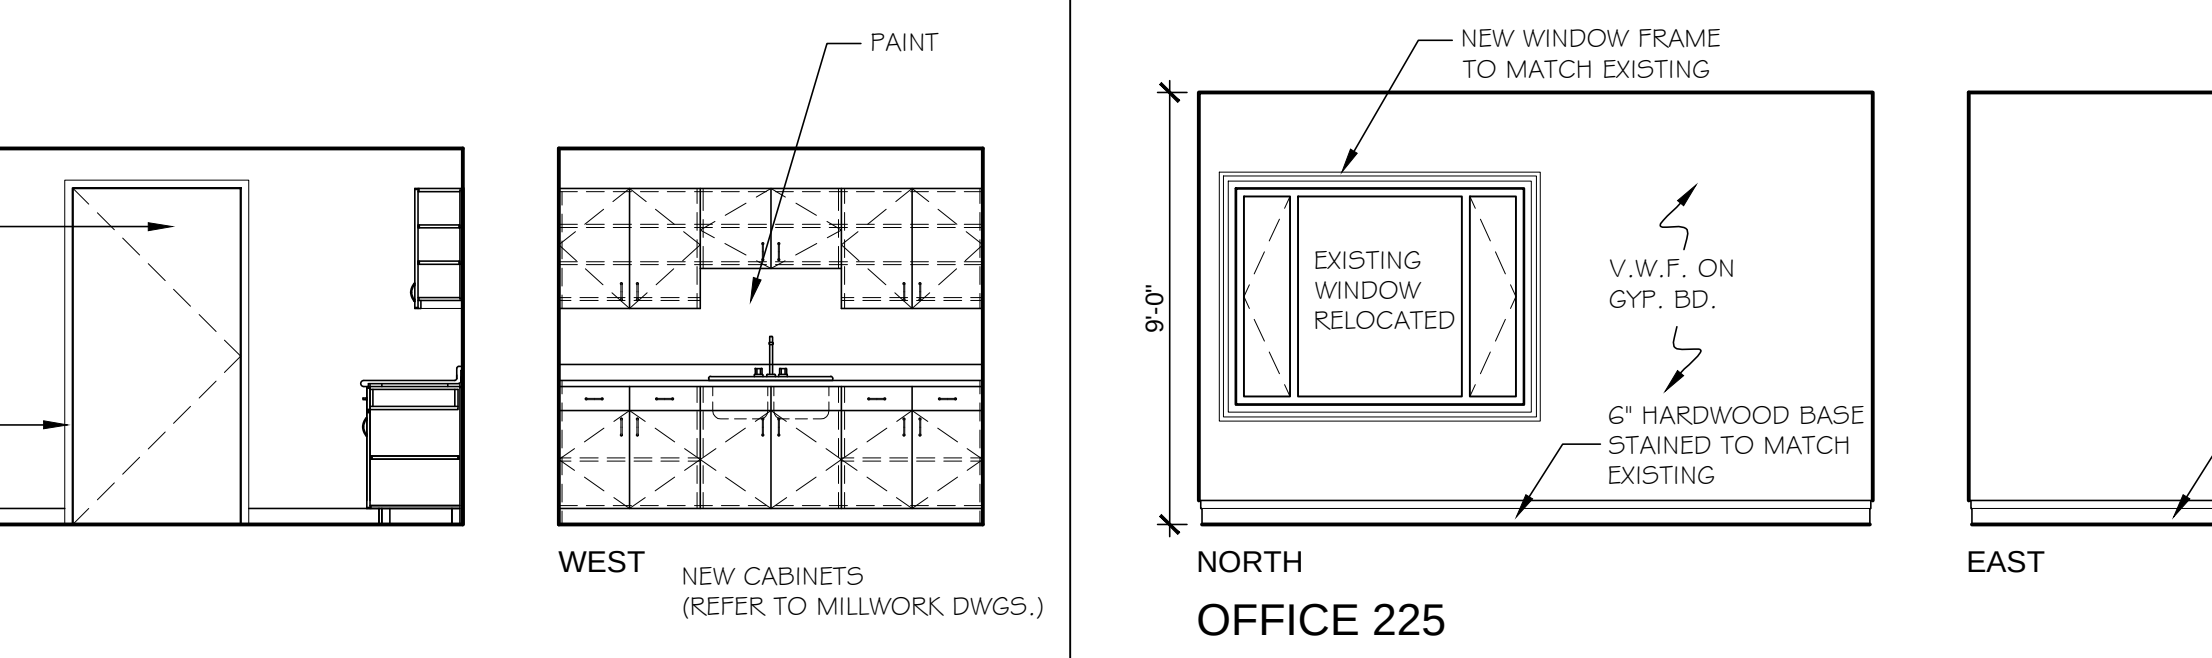
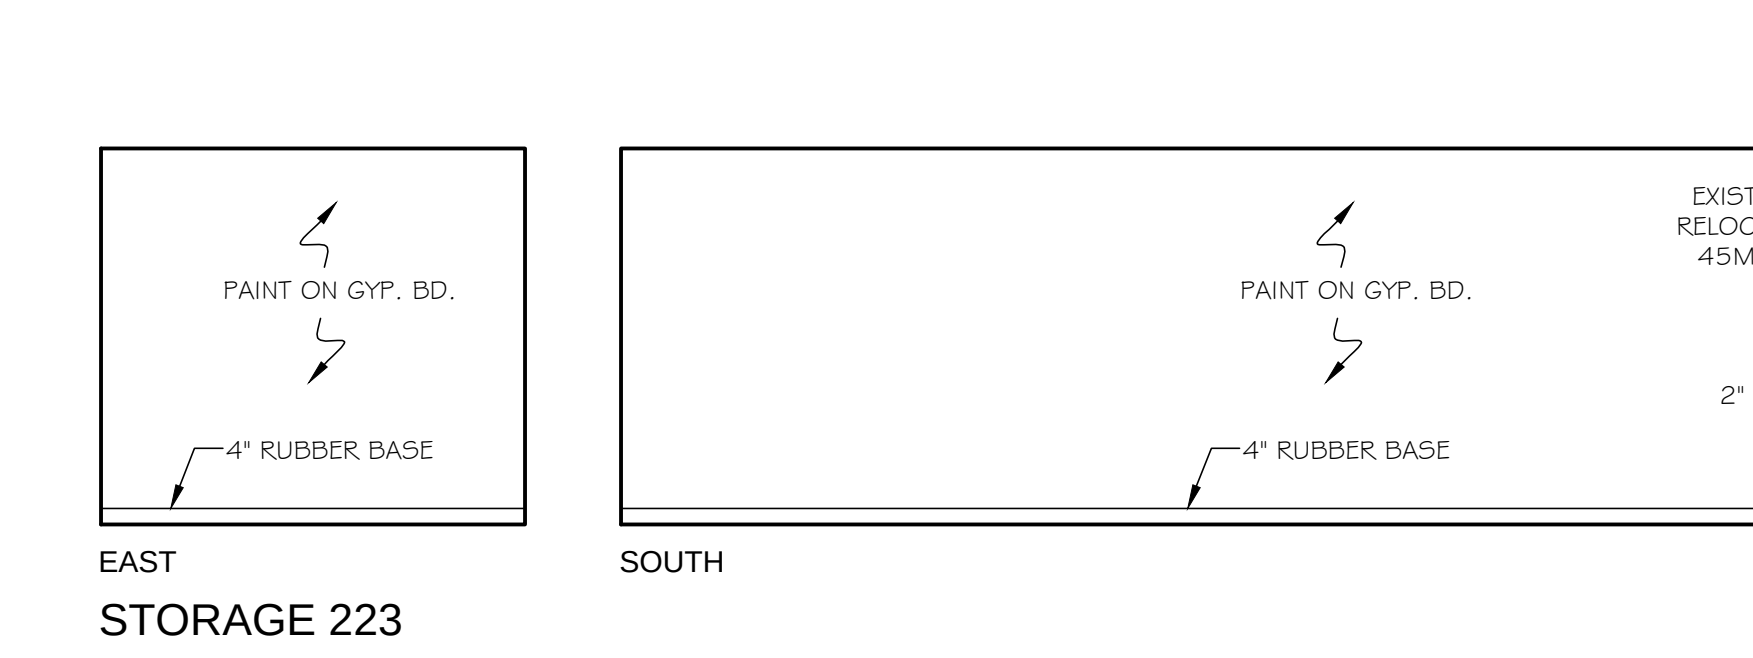
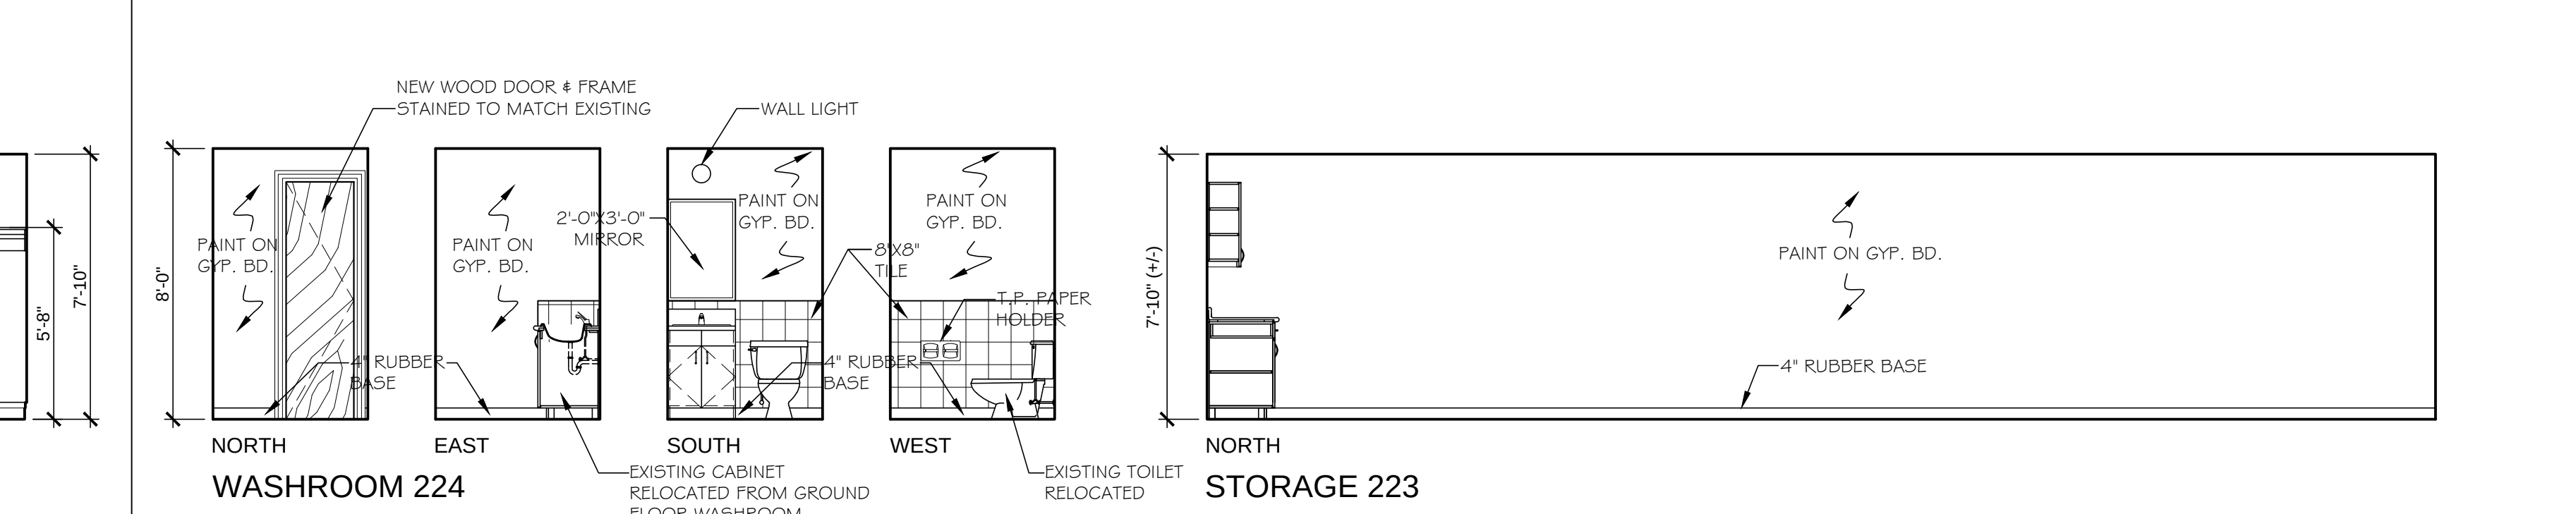
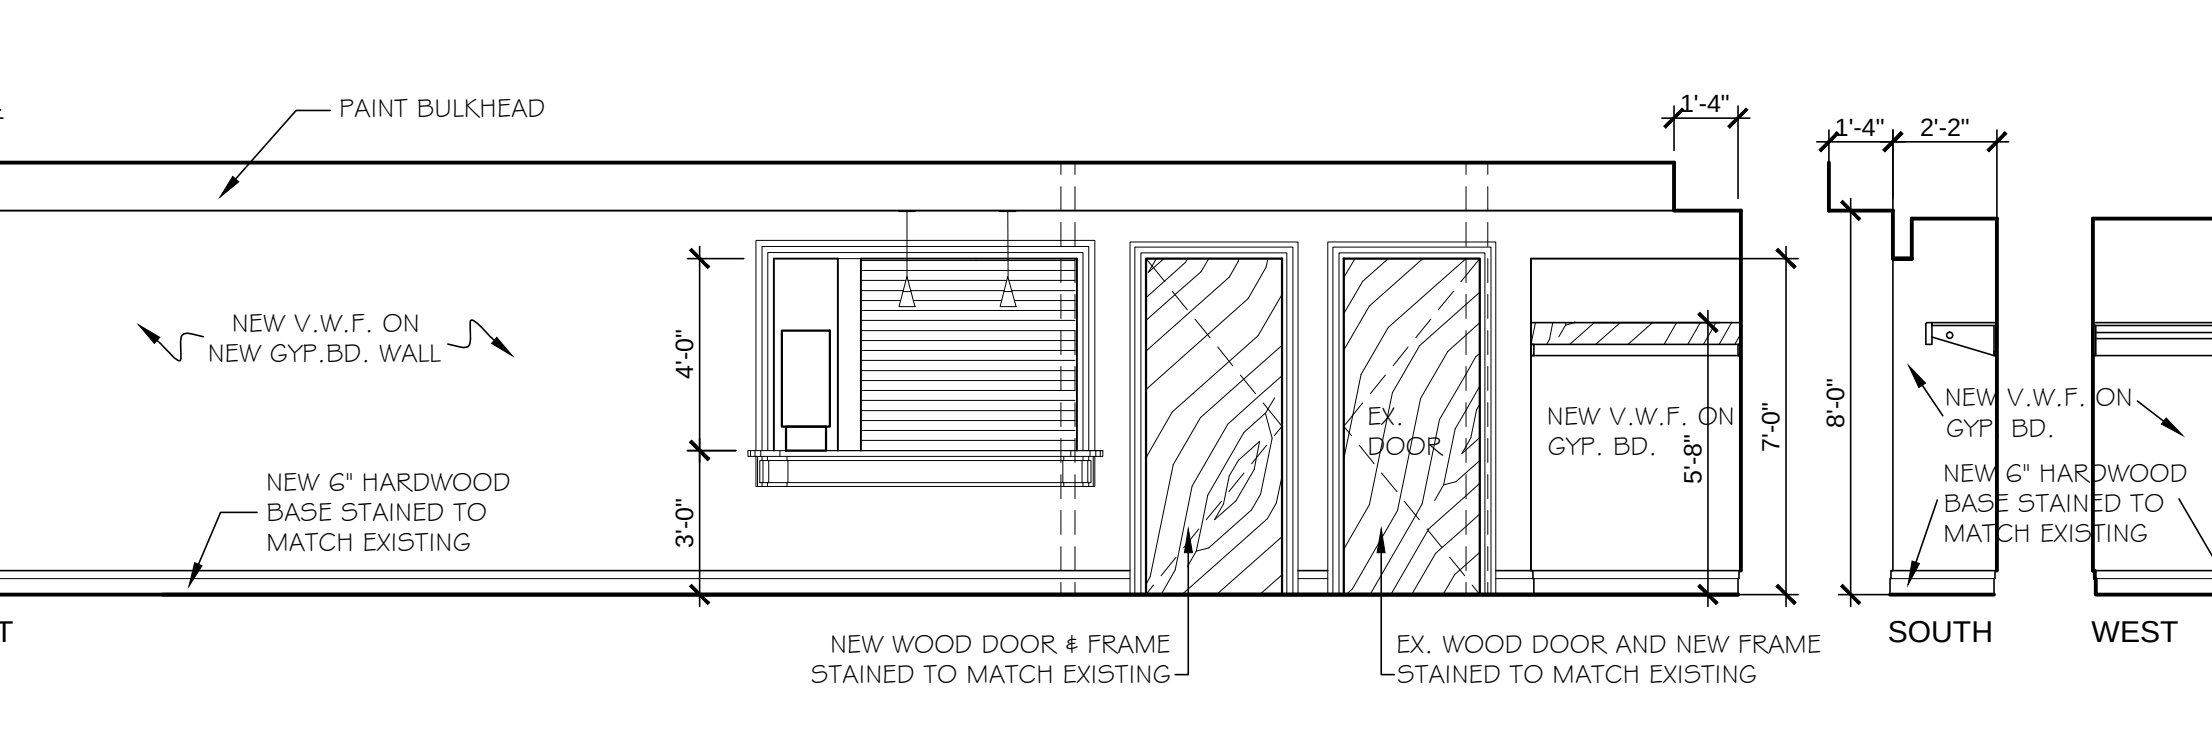
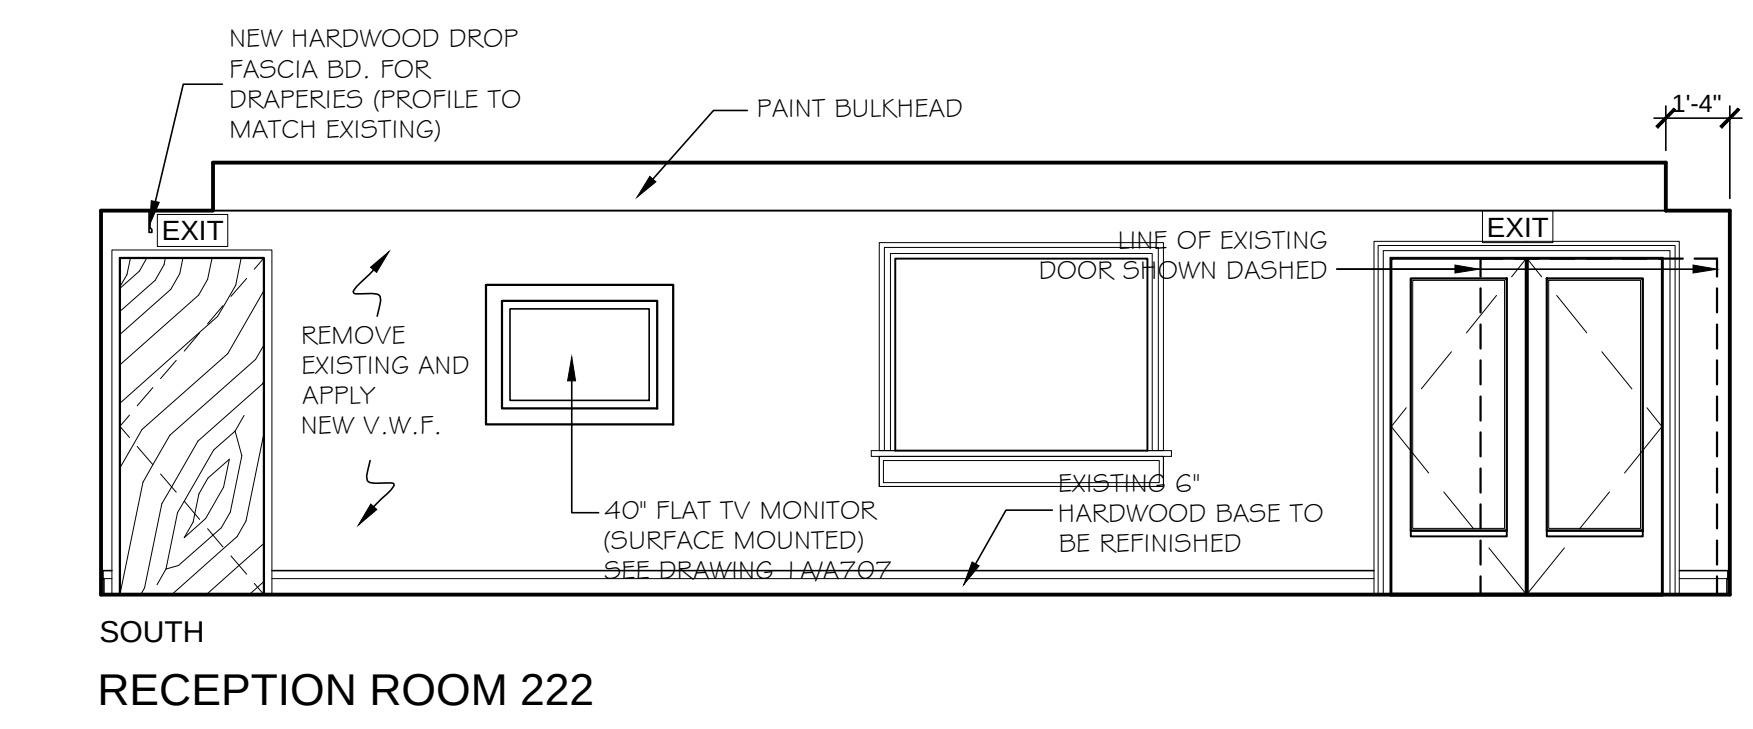
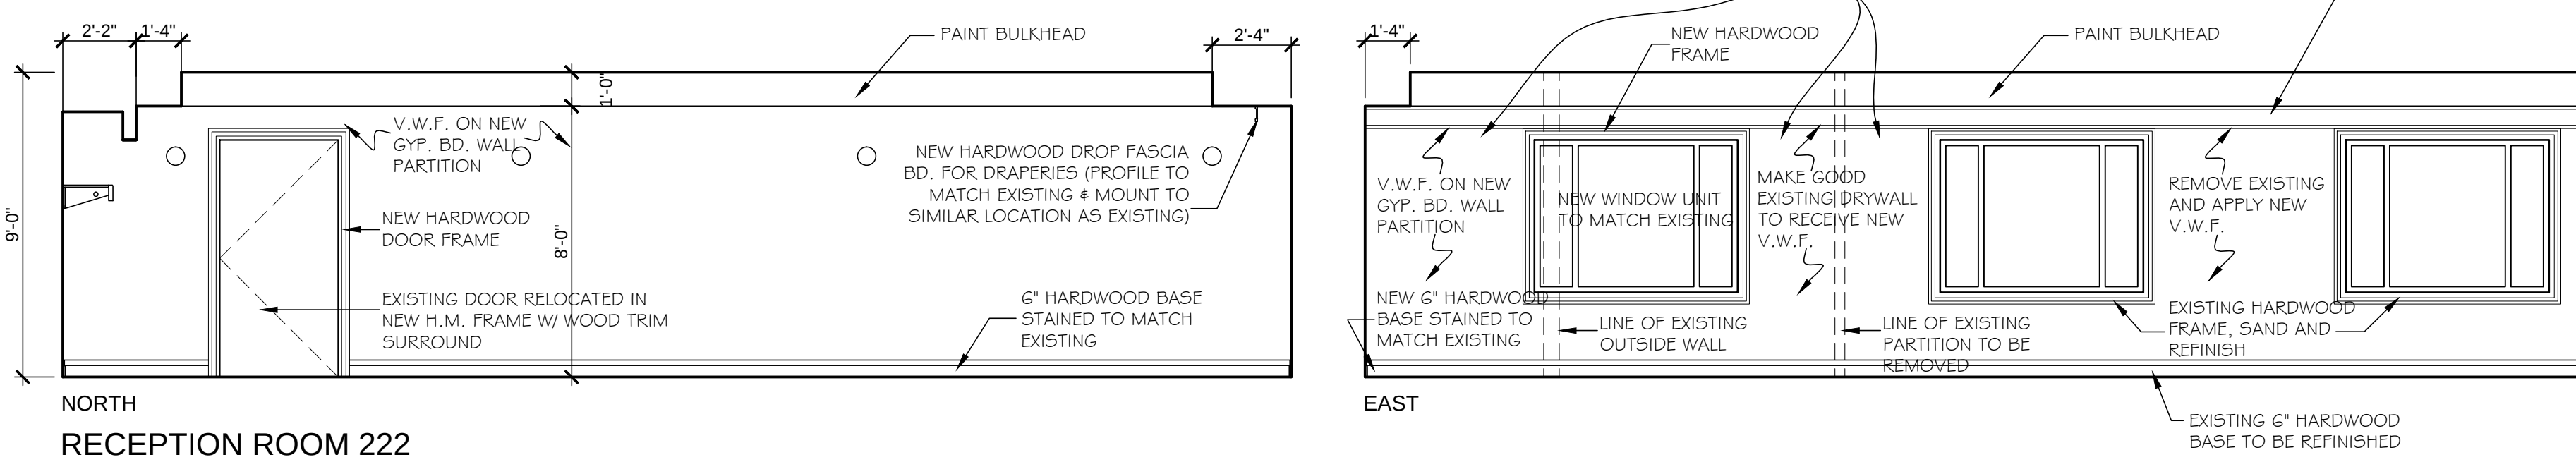
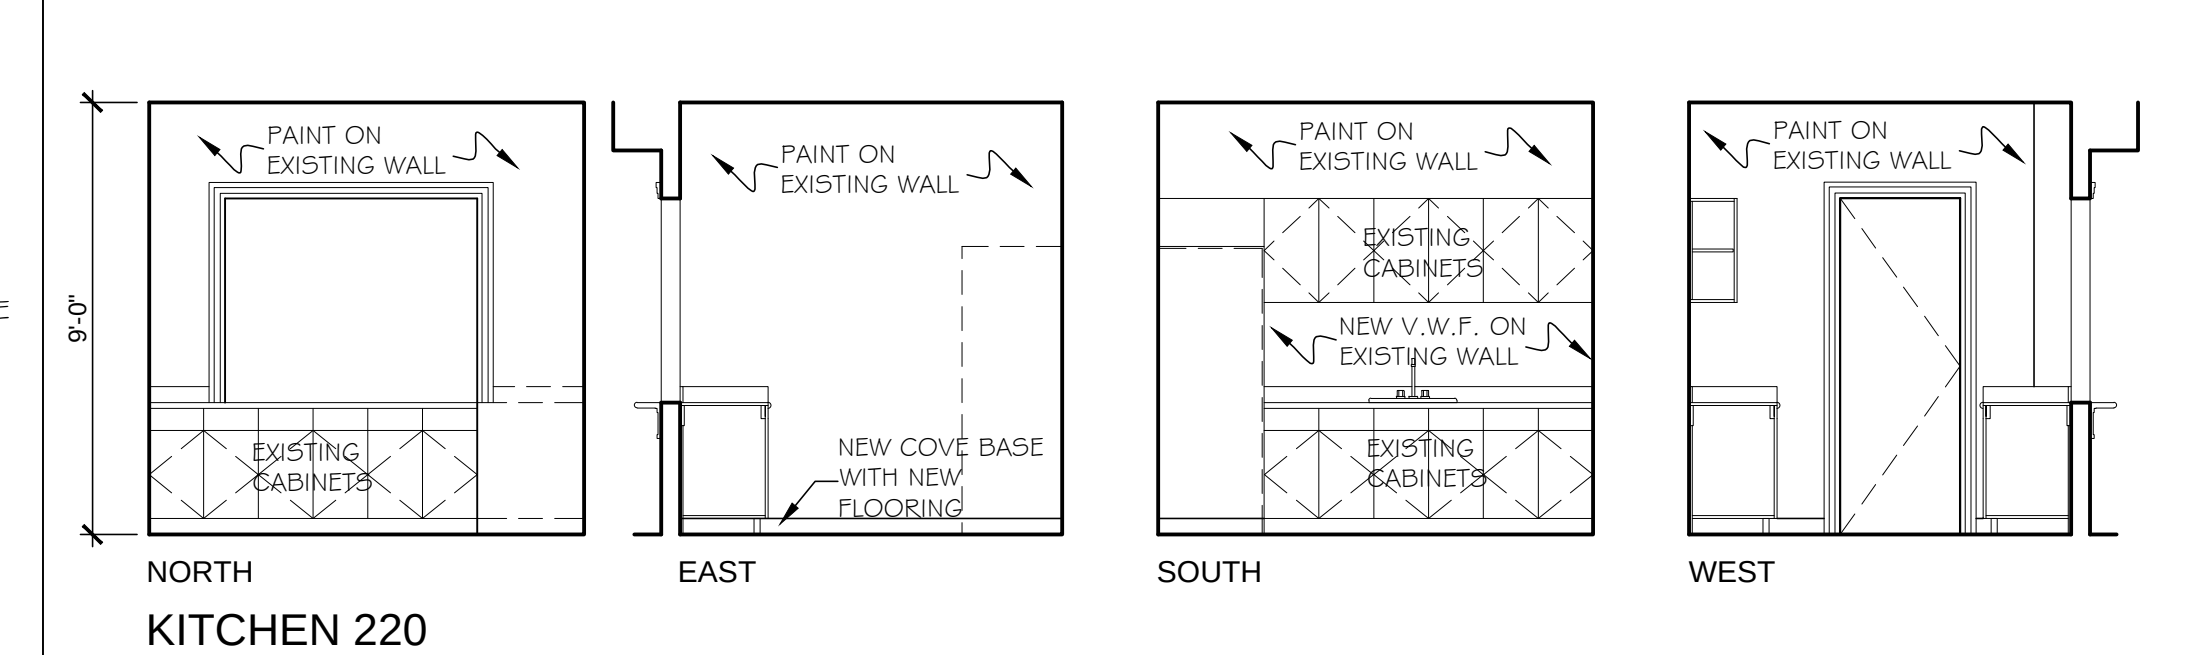
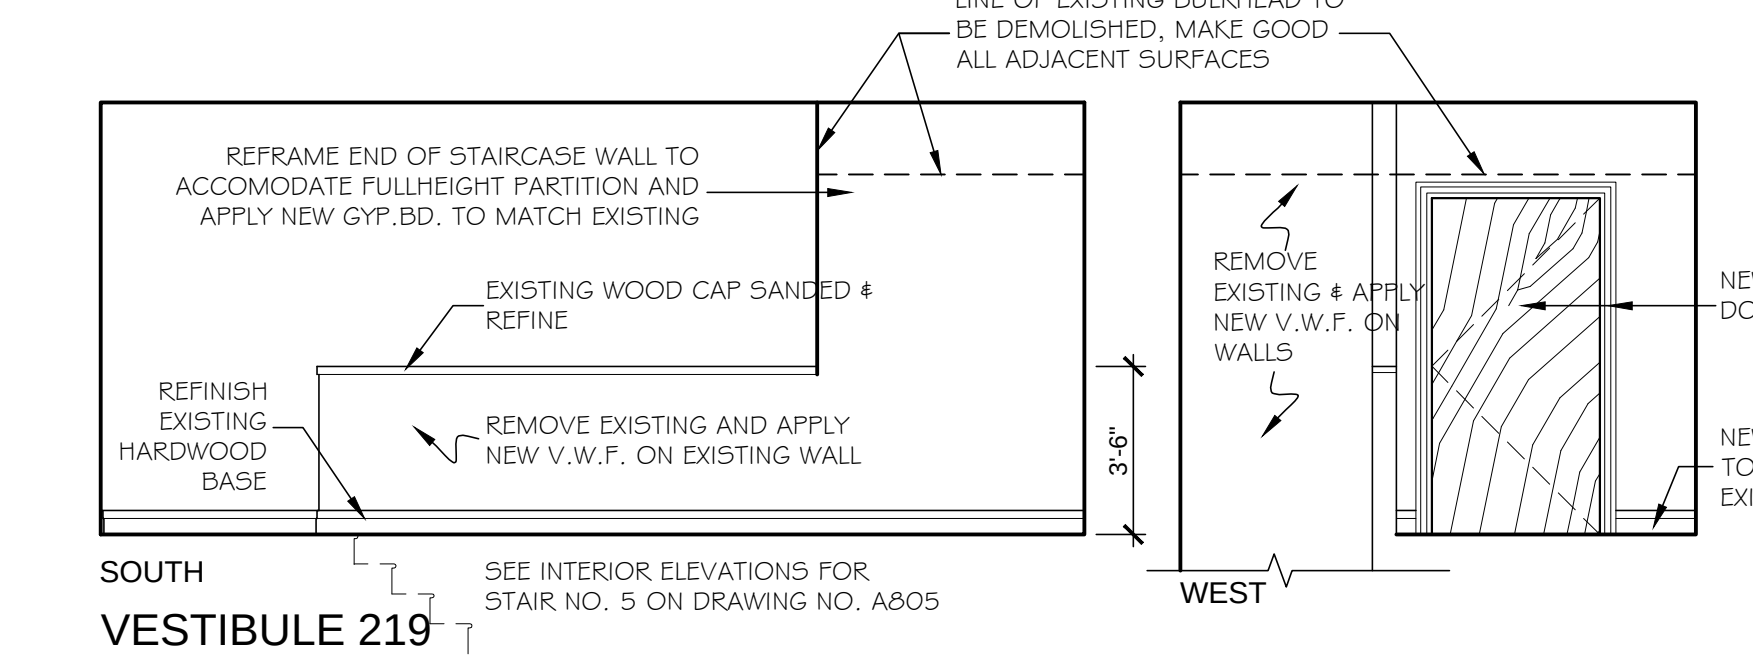
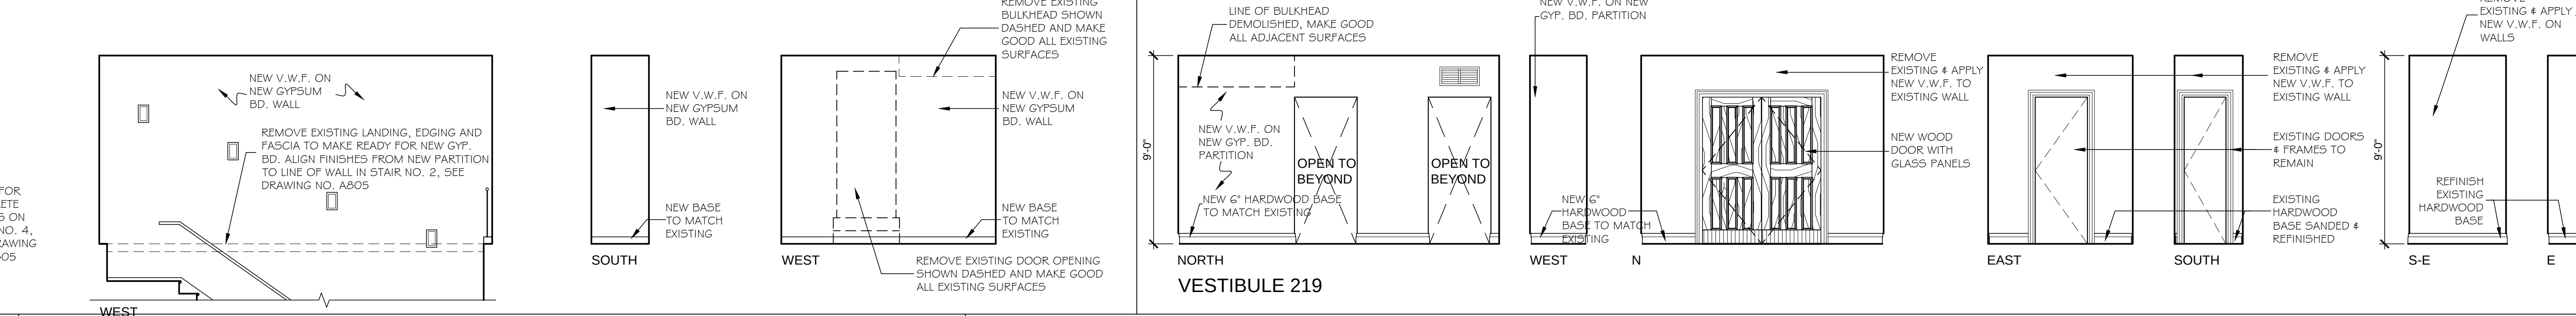
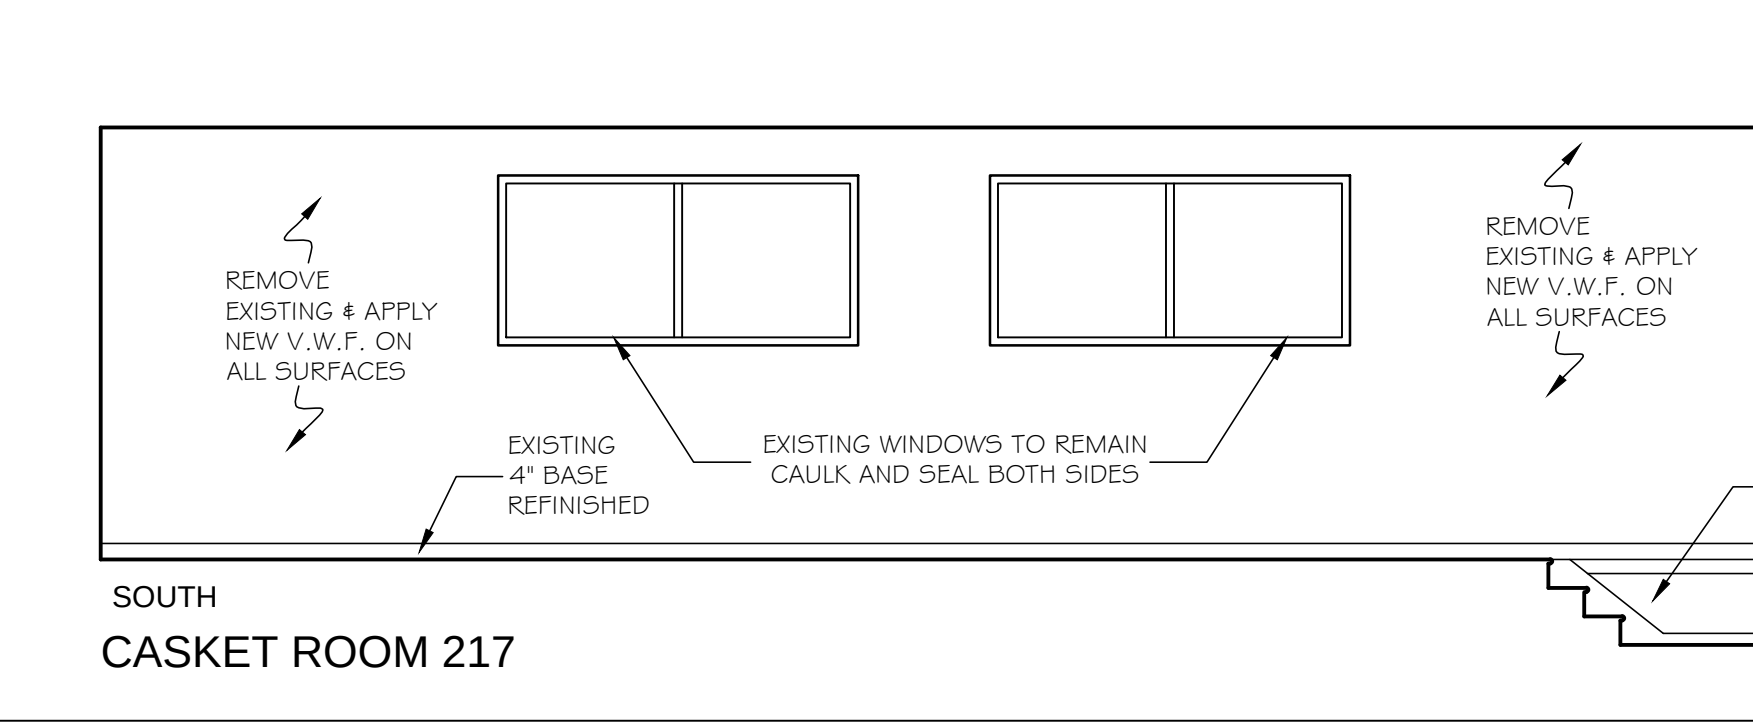
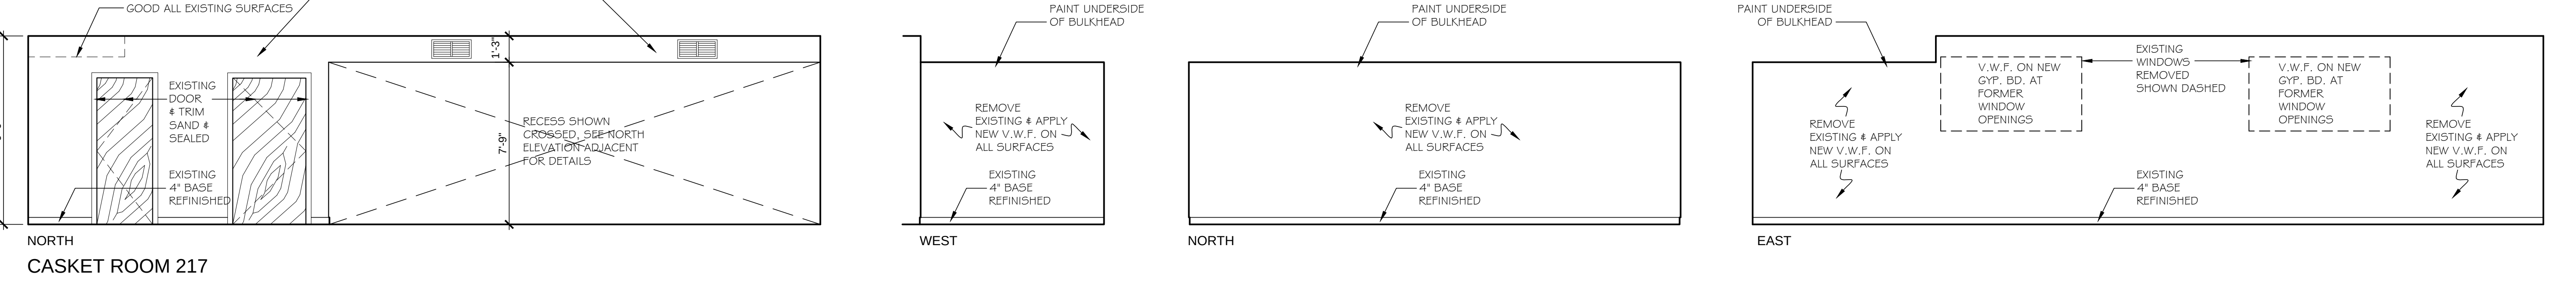
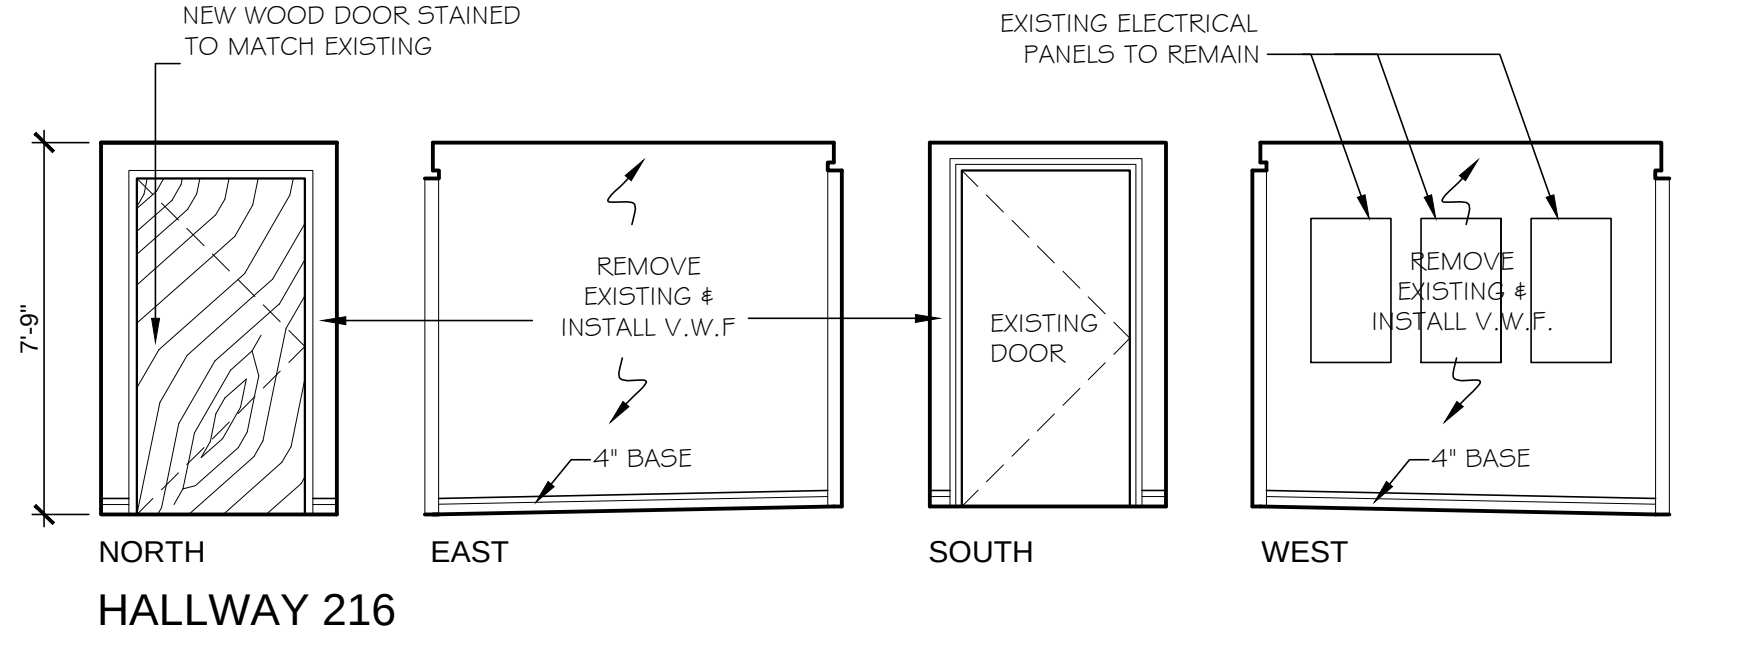
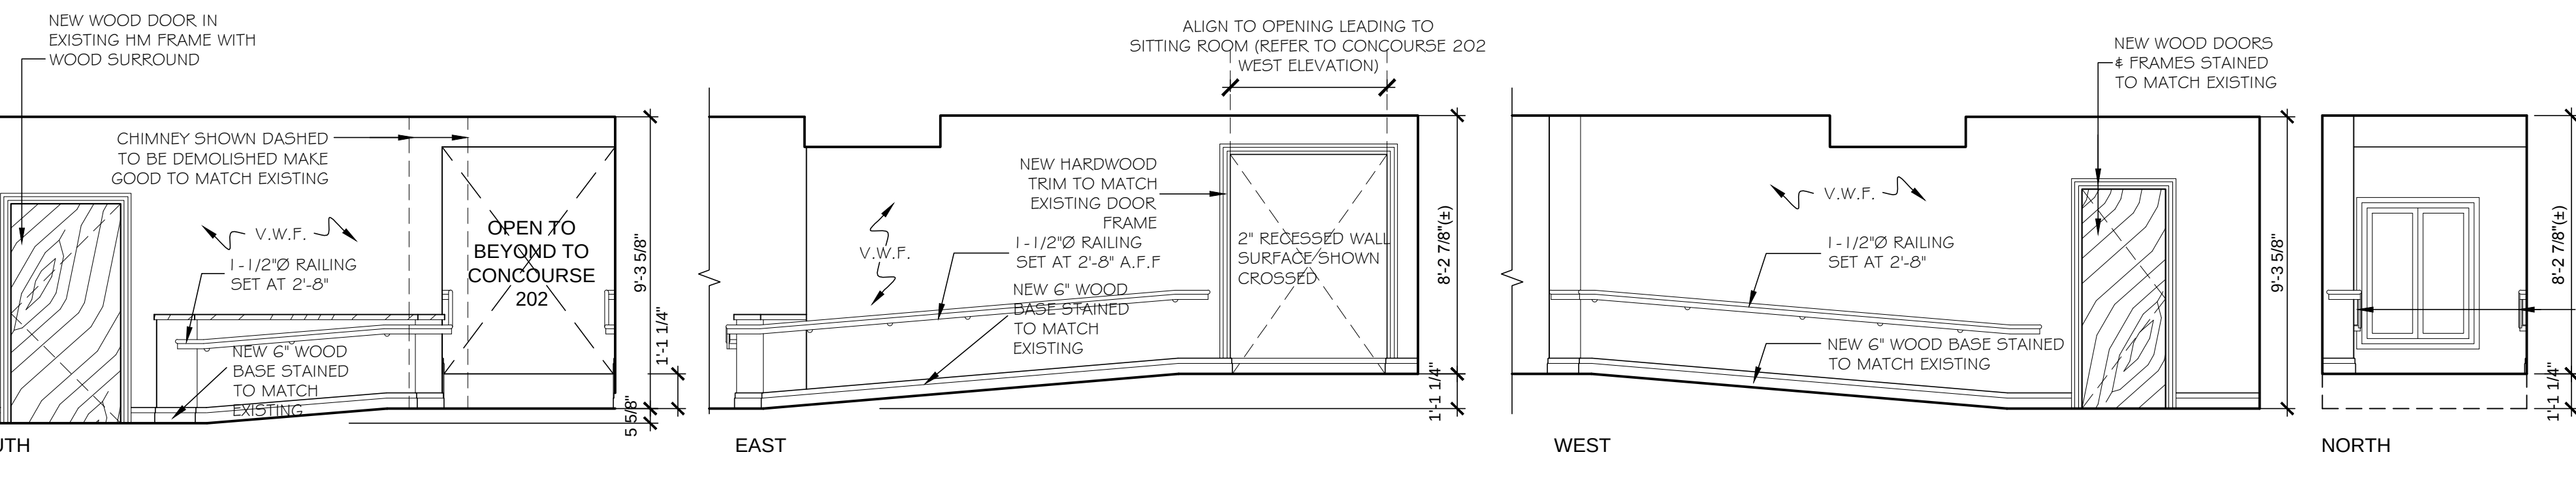
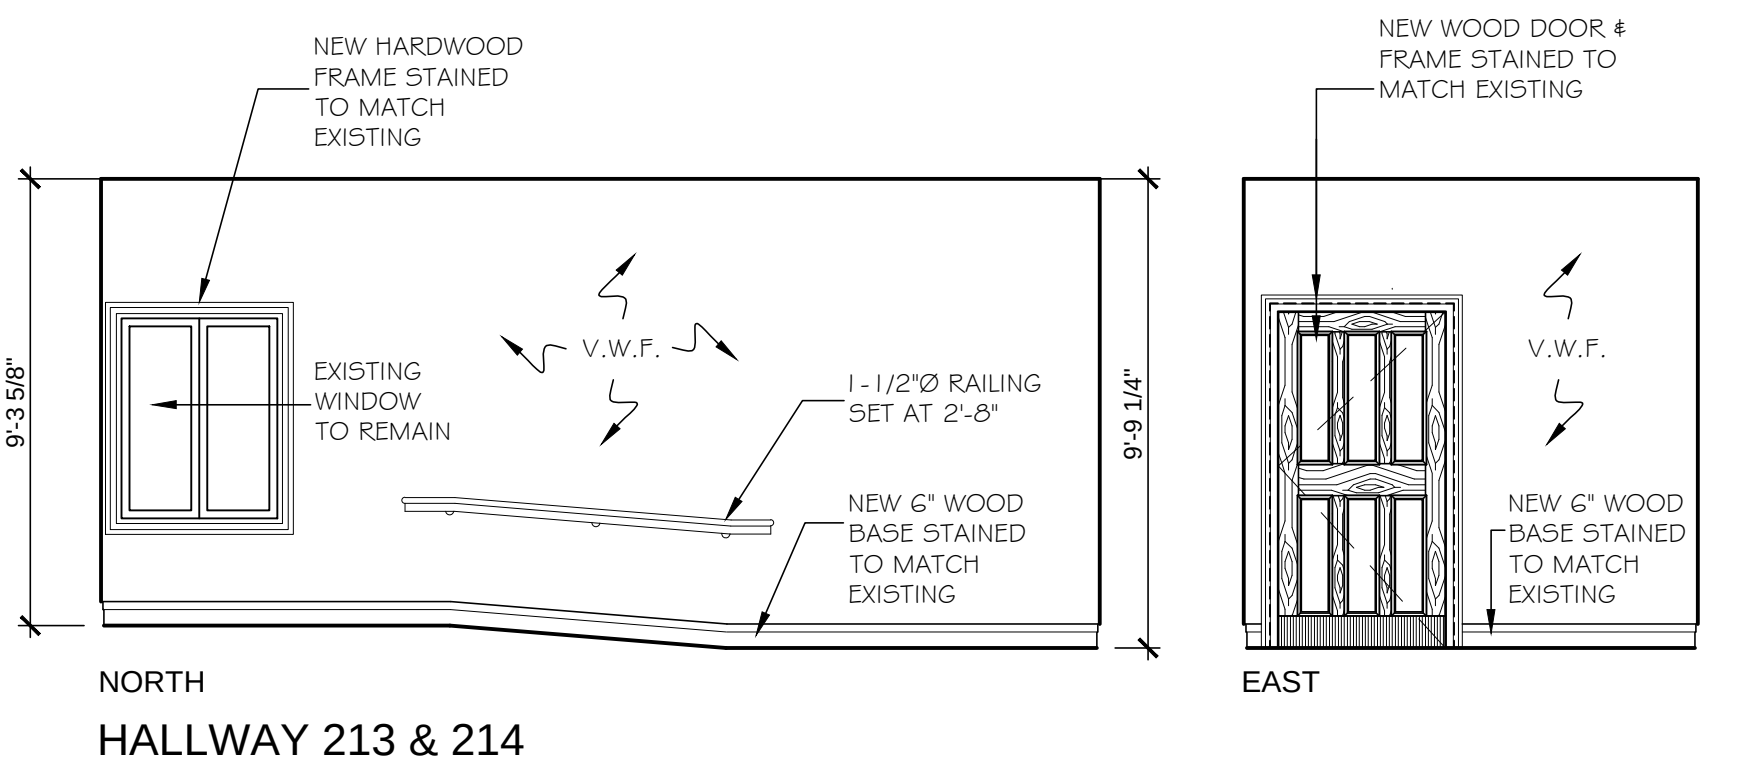
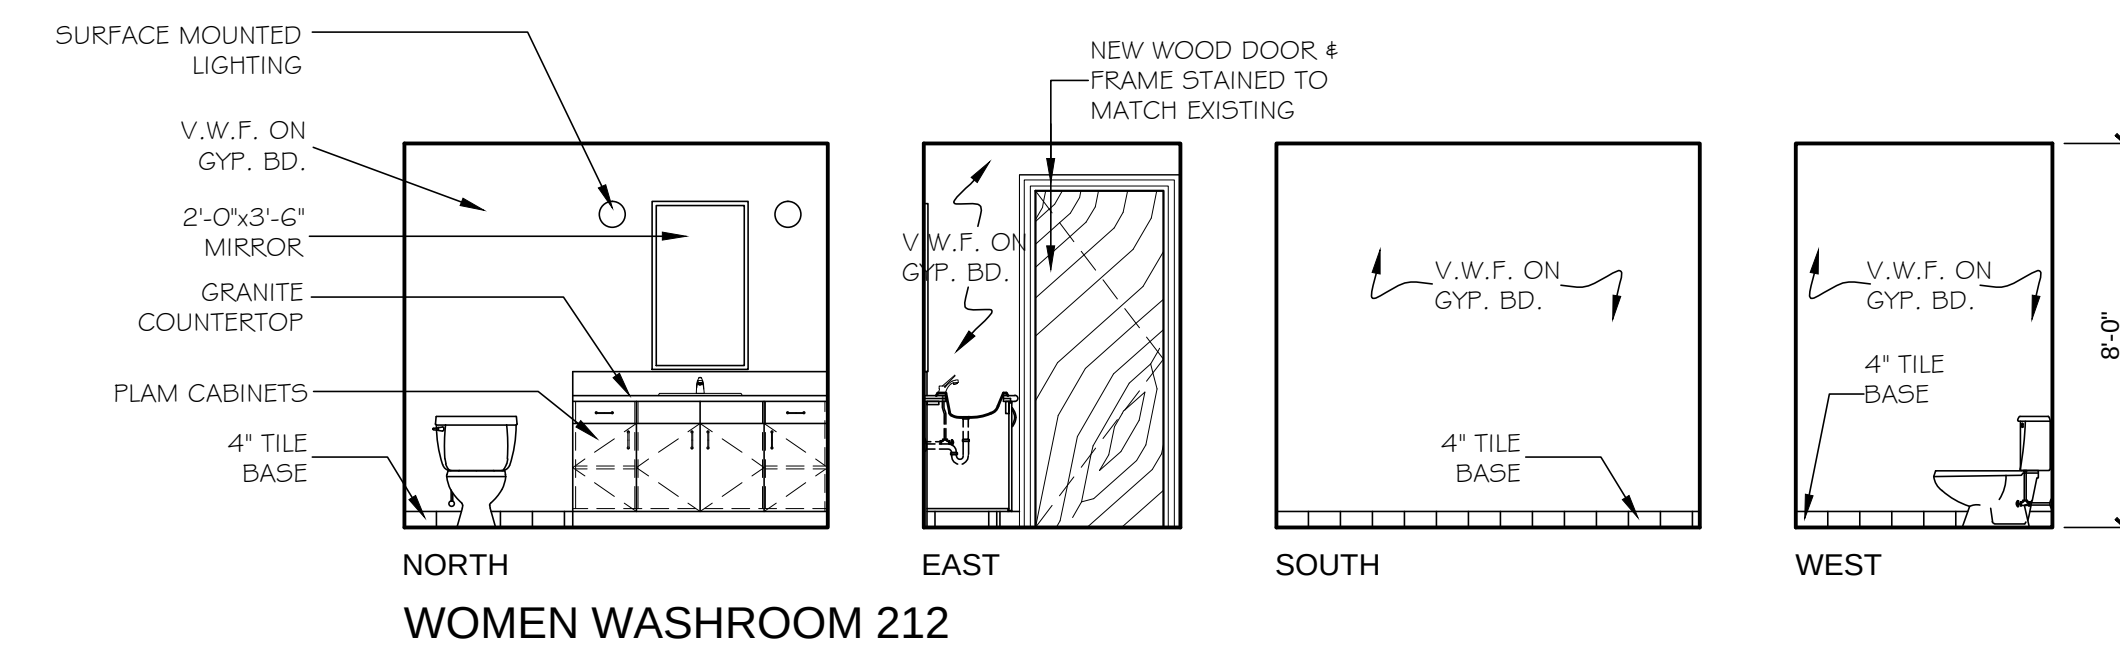
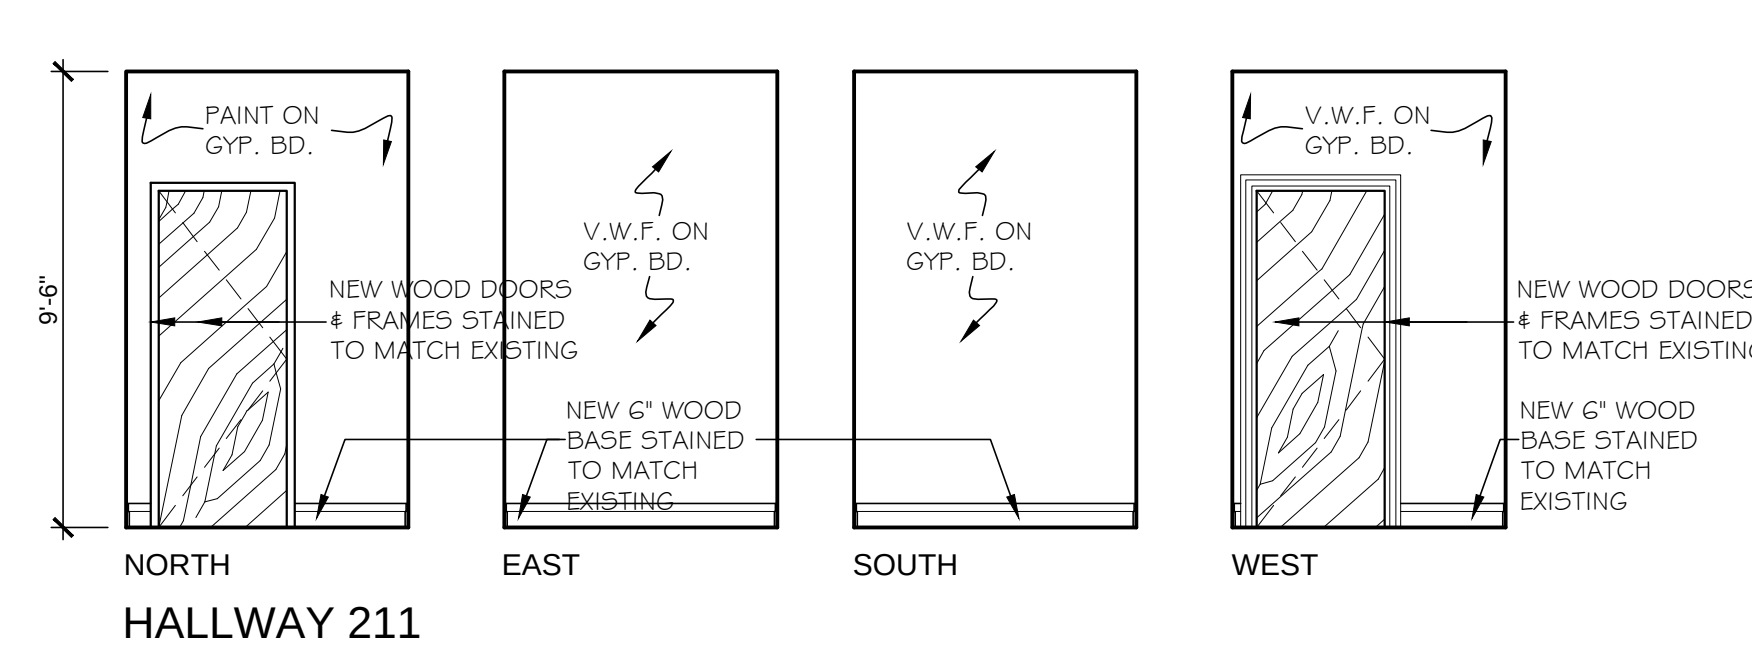
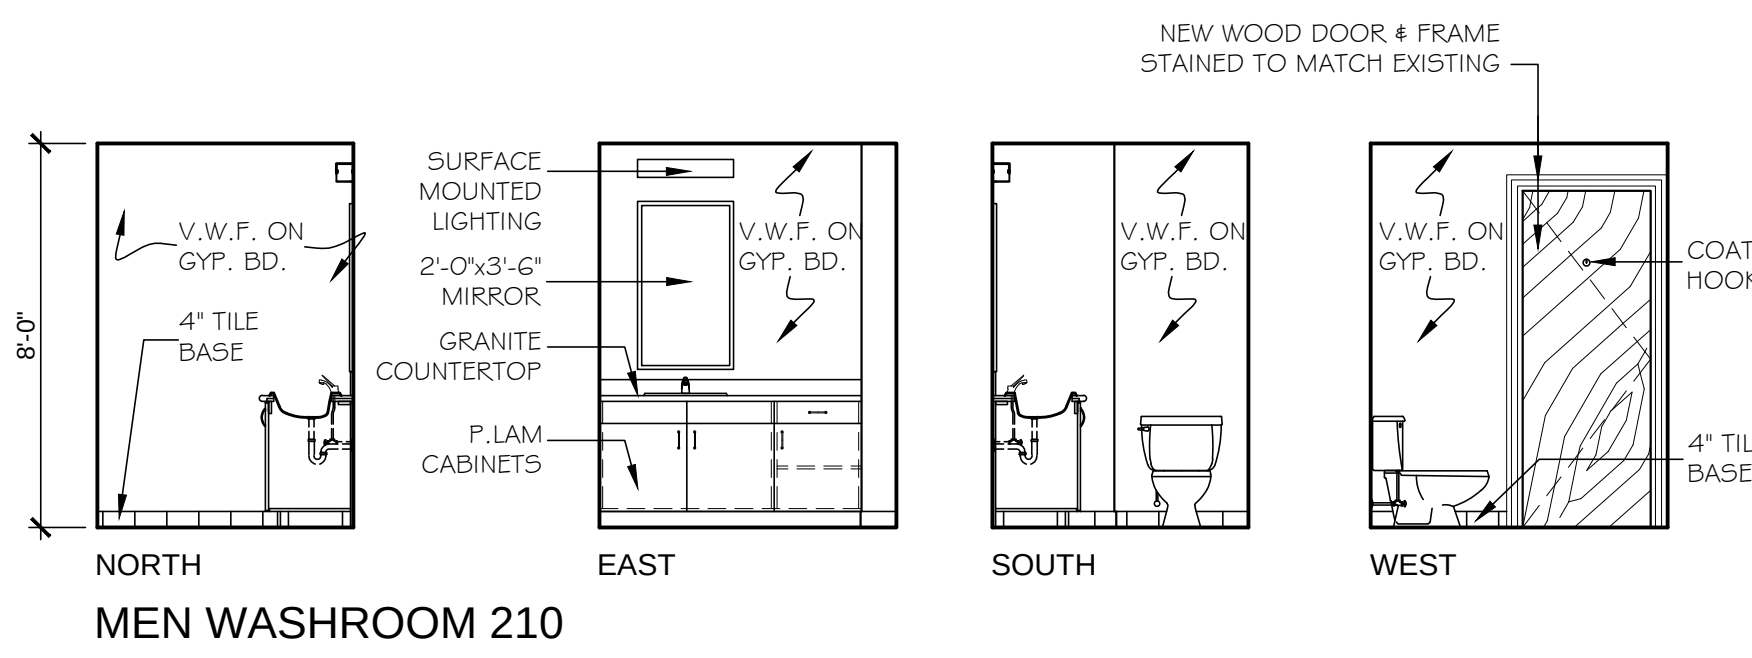


No.	Issue	Date
00	ISSUED FOR PERMIT	10.01.28
01	ISSUED FOR TENDER	10.06.01
02	RE-ISSUED FOR TENDER	11.04.08

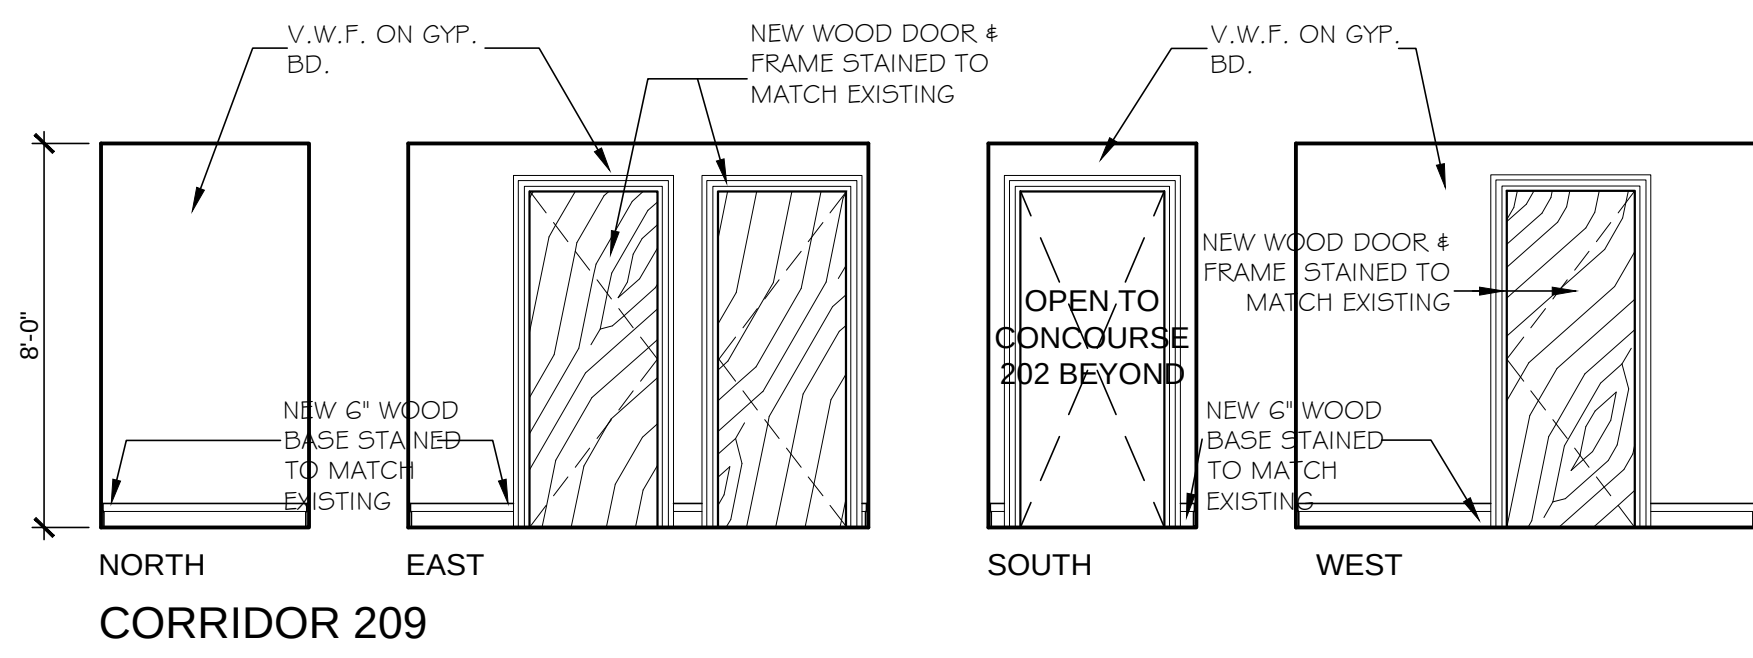

PROJECT NUMBER	0660
SCALE	AS SHOWN
DATE	28 JANUARY 2010
DRAWN	M.D./J.M.
CHECKED	D.F.S.
SET NO.	DRAWING NO.