


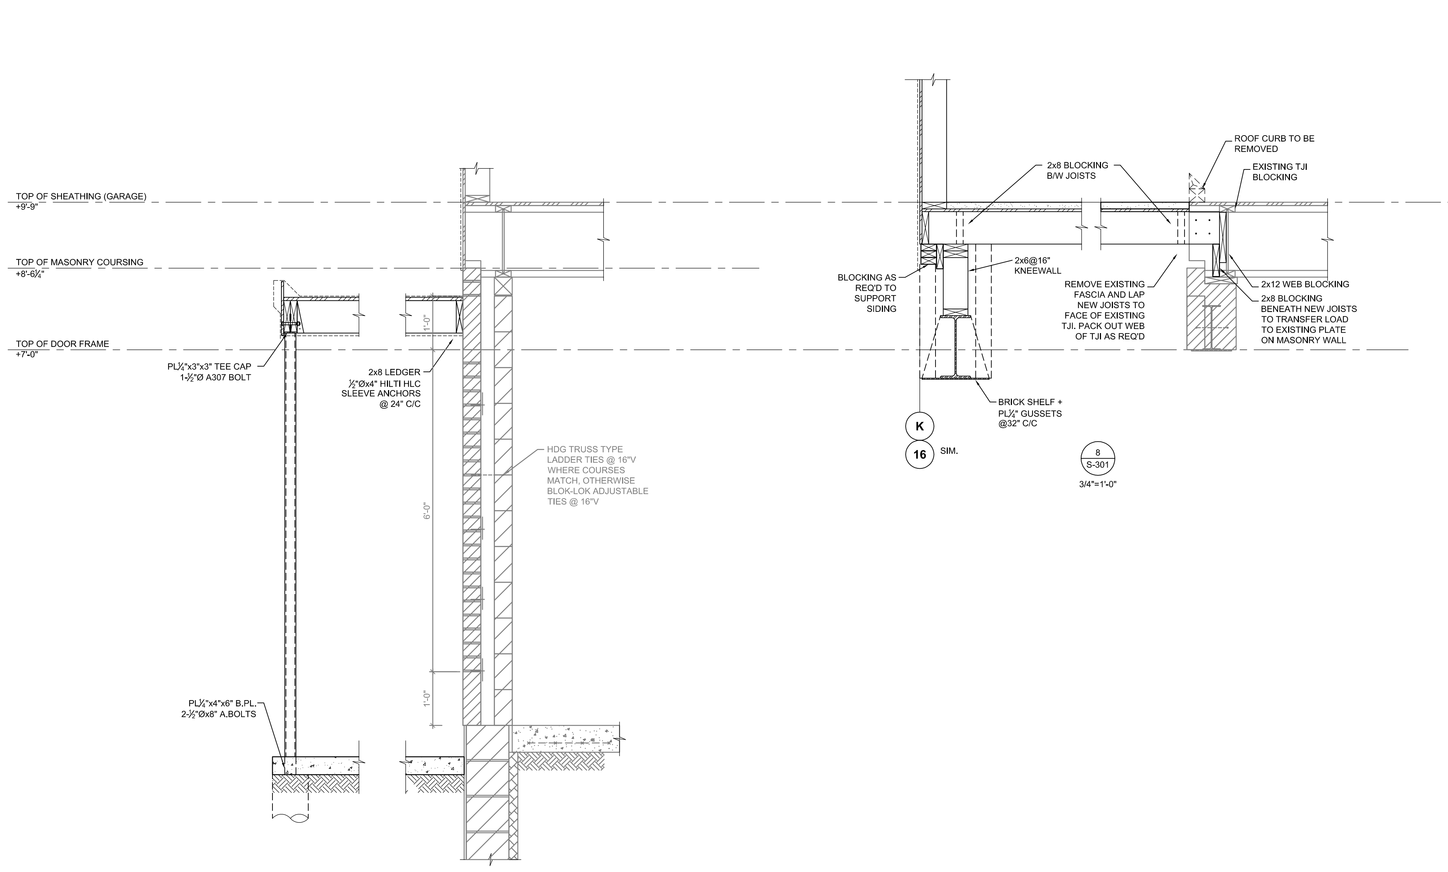

BLACKWELL • BOWICK
Structural Engineers

Suite 405
19 Duncan Street
Toronto, Ontario
M5b 3n1

416-593-5300
blackwellbowick.com

ALL DIMENSIONS TO BE CHECKED AND VERIFIED ON THE JOB.

ANY AND ALL DISCREPENCIES TO BE REPORTED TO THE ARCHITECT.

ALL DRAWINGS REMAIN THE PROPERTY OF THE ARCHITECT.

DO NOT SCALE DRAWINGS.

No.	Issue	Date
00	BUILDING PERMIT	28.JAN.2010
01	TENDER	04.JUN.2010

ADDITION & ALTERATIONS - EGAN FUNERAL HOME

203 Queen St. S., Bolton, ON

FRAMING SECTIONS

PROJECT NUMBER	0660
SCALE	3/4"=1'-0"
DATE	29 JANUARY 2010
DRAWN	
CHECKED	C.B.
SET NO.	DRAWING NO.

S-301