
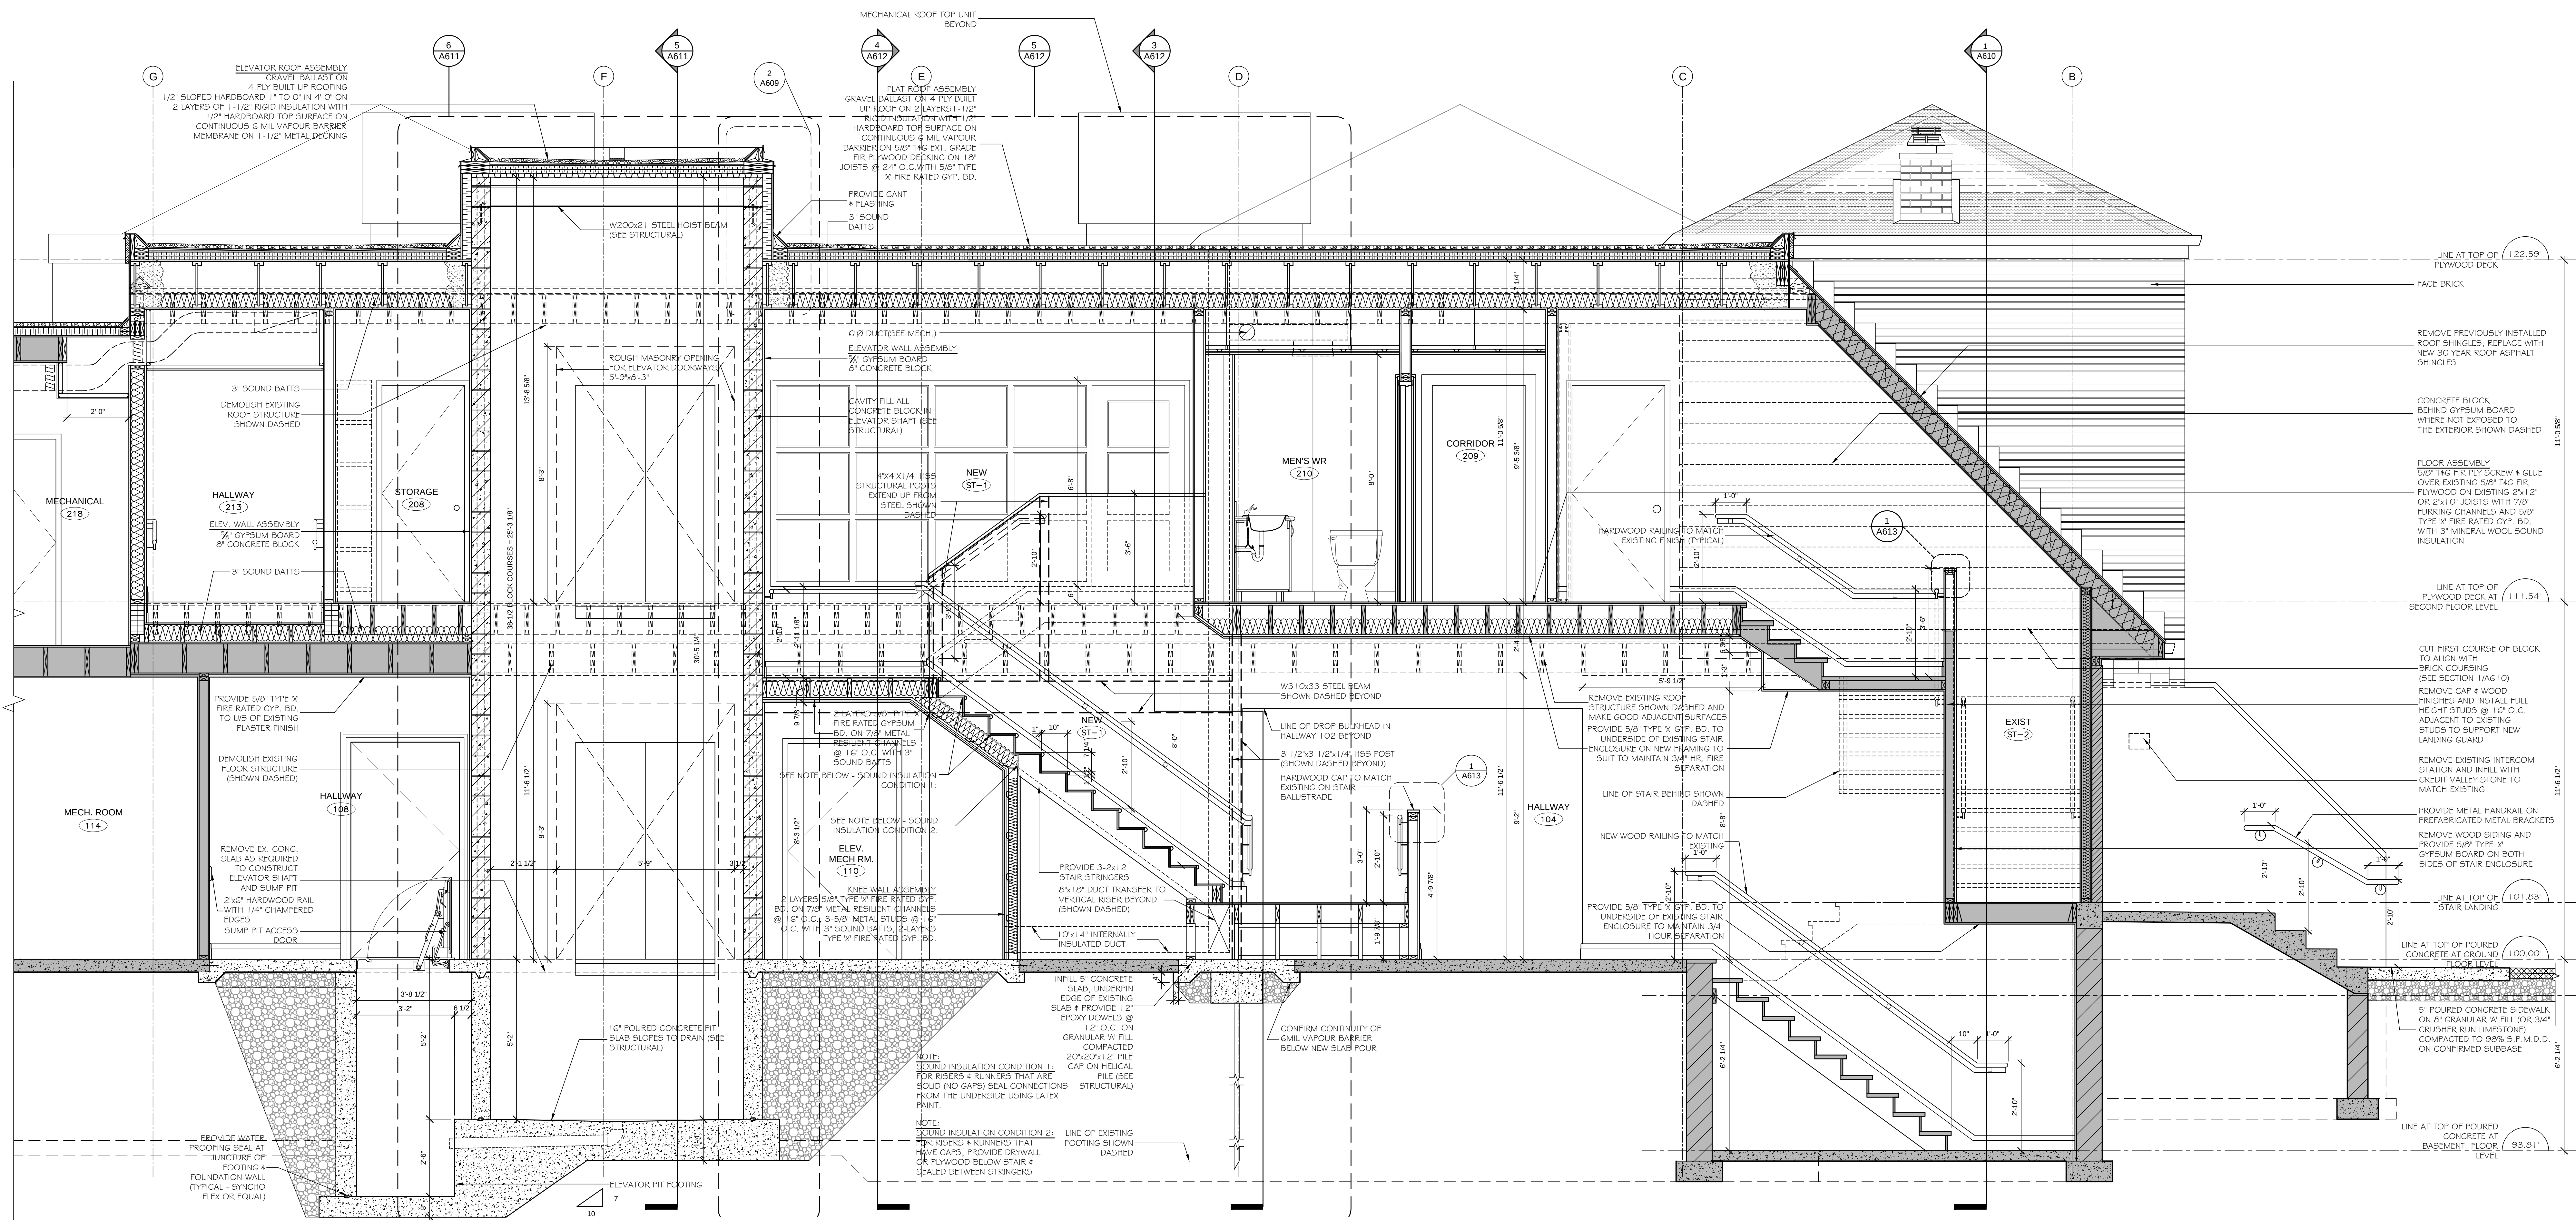


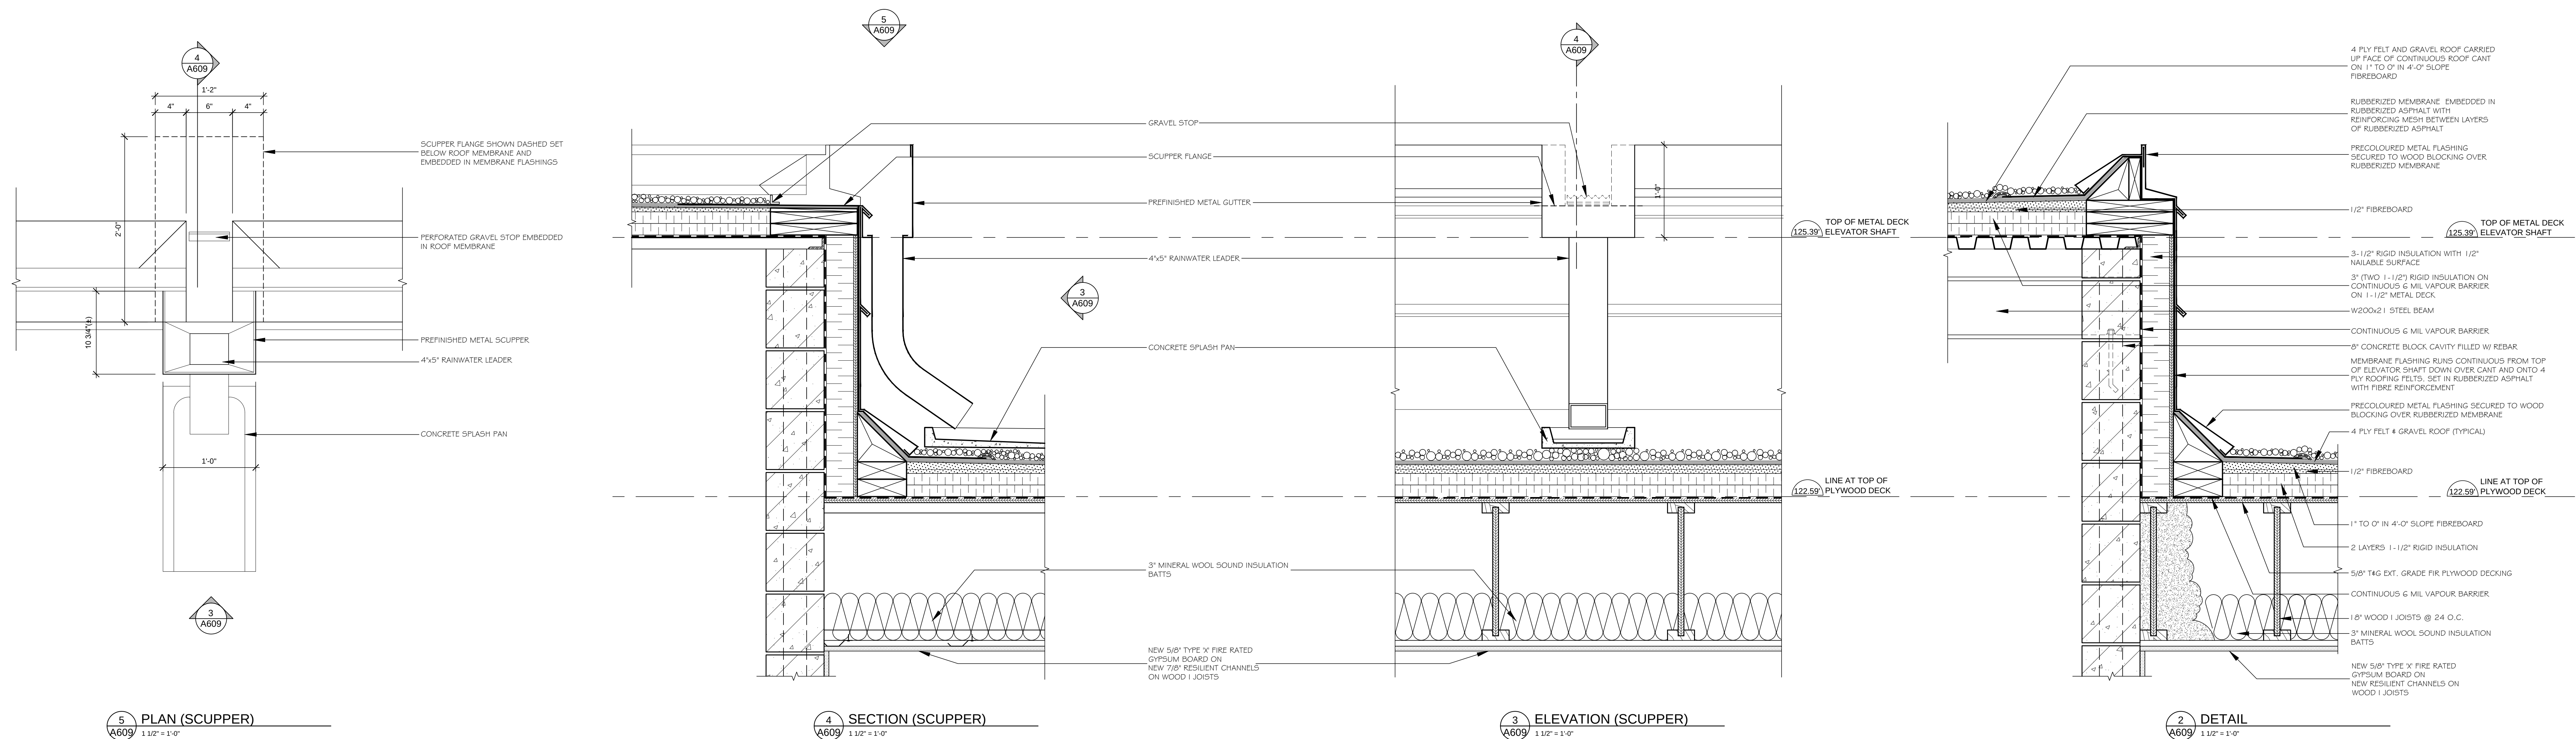

1 SECTION No. 17
A609 1/2" = 1'-0"