



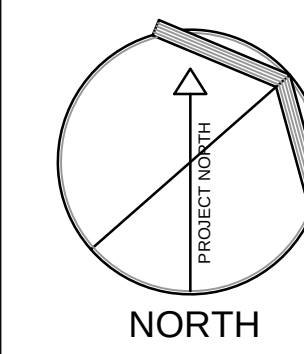


ALL DIMENSIONS TO BE CHECKED AND VERIFIED ON THE JOB.
ANY AND ALL DISCREPANCIES TO BE REPORTED TO THE ARCHITECT.

ALL DRAWINGS REMAIN THE PROPERTY OF THE ARCHITECT.
DO NOT SCALE DRAWINGS.


No.	Issue	Date
00	ISSUED FOR PERMIT	10.01.28
01	ISSUED FOR TENDER	10.06.01
02	RE-ISSUED FOR TENDER	11.04.08

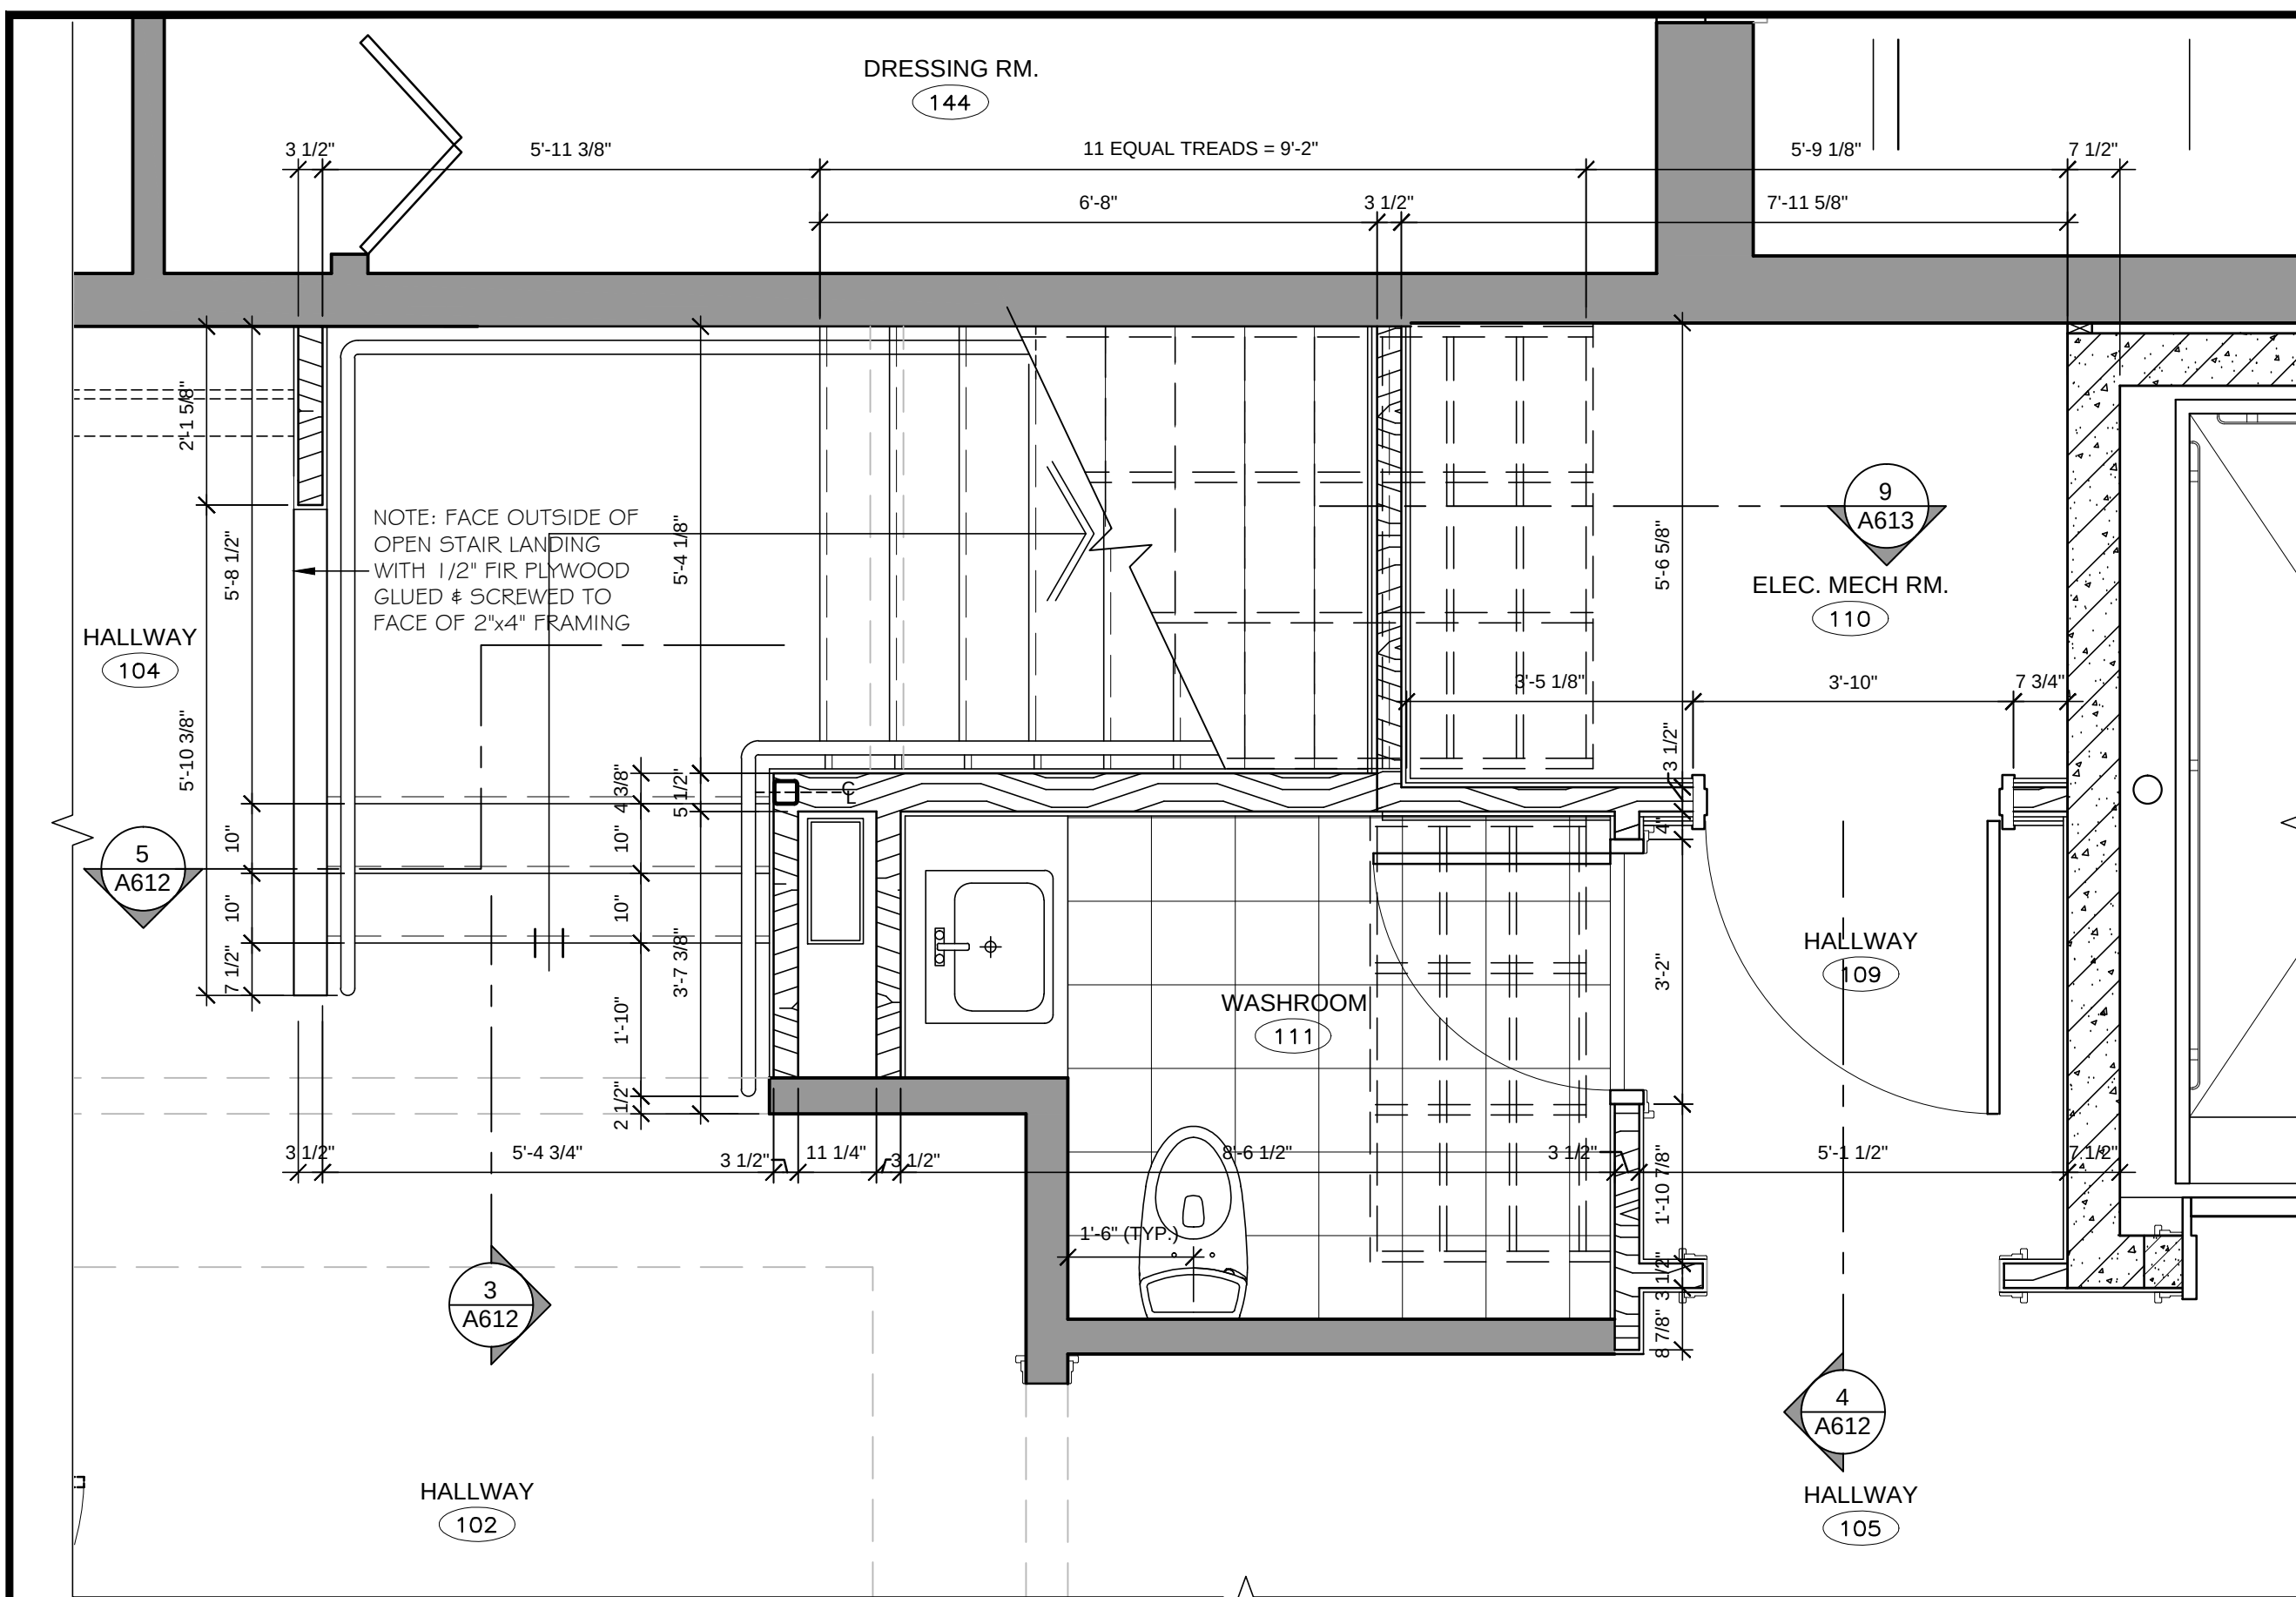


1 ST-1 LOWER PLAN
A612 1/2" = 1'-0"

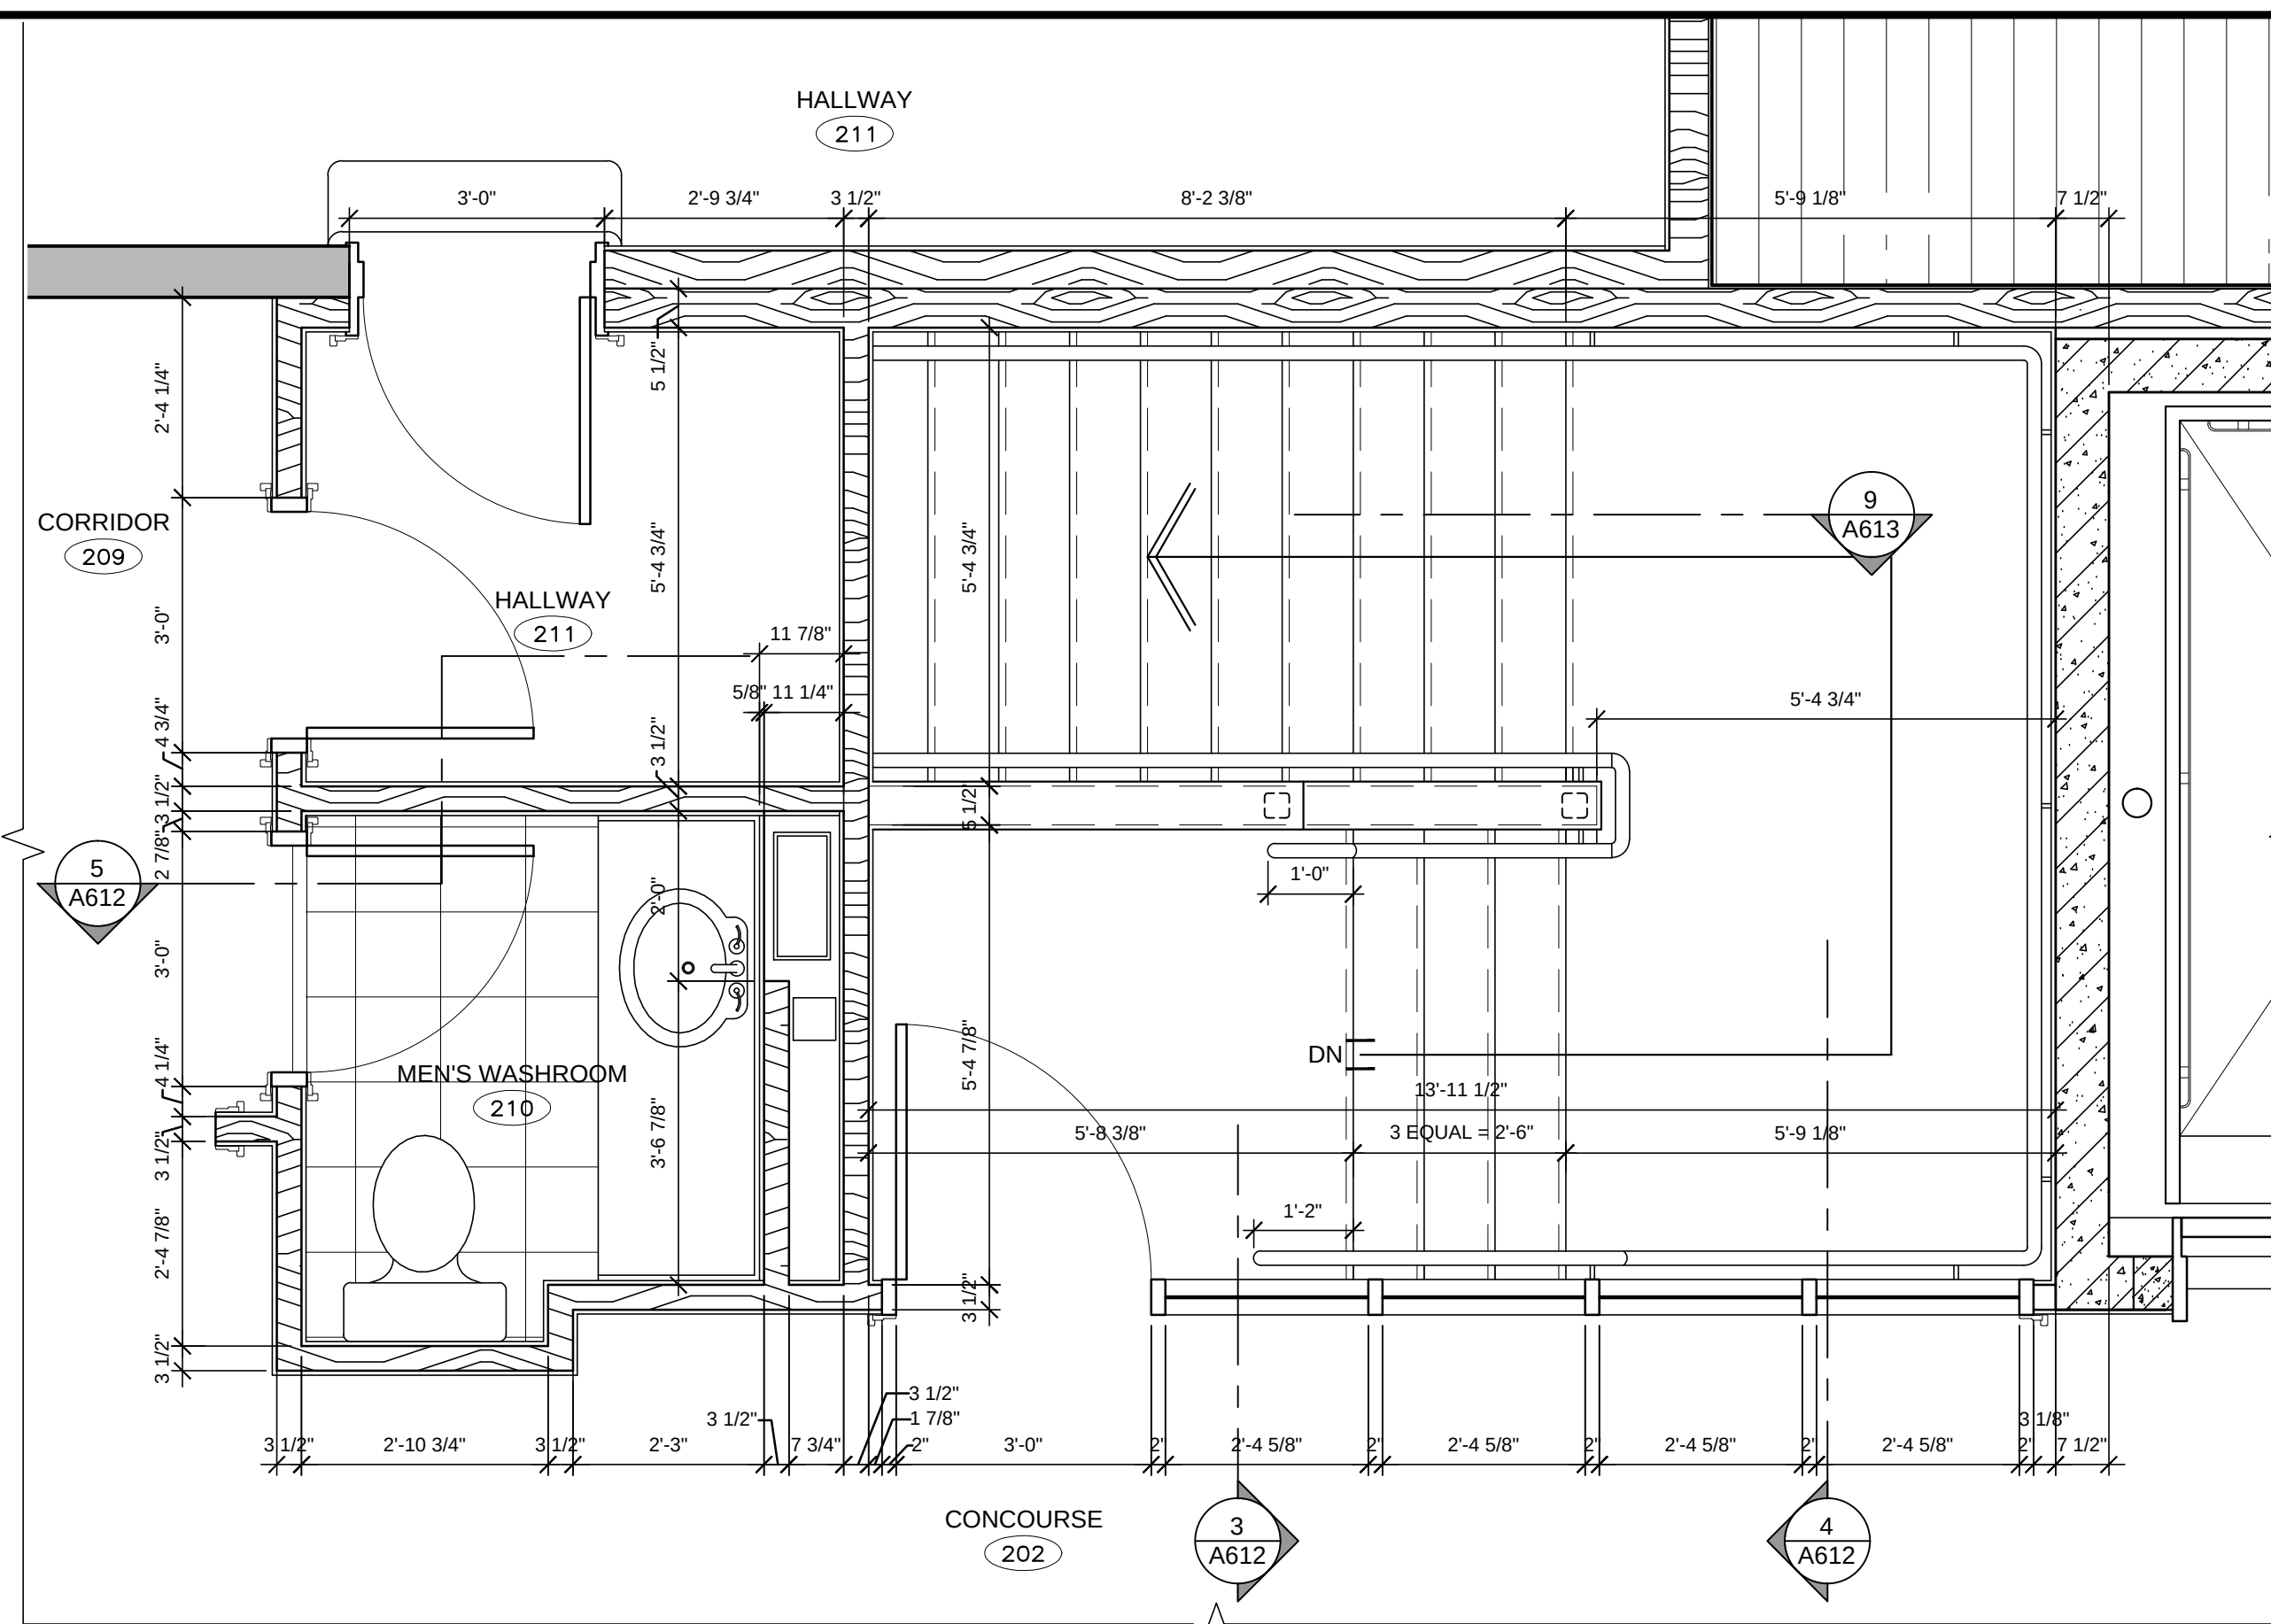


2 ST-1 UPPER PLAN
A612 1/2" = 1'-0"

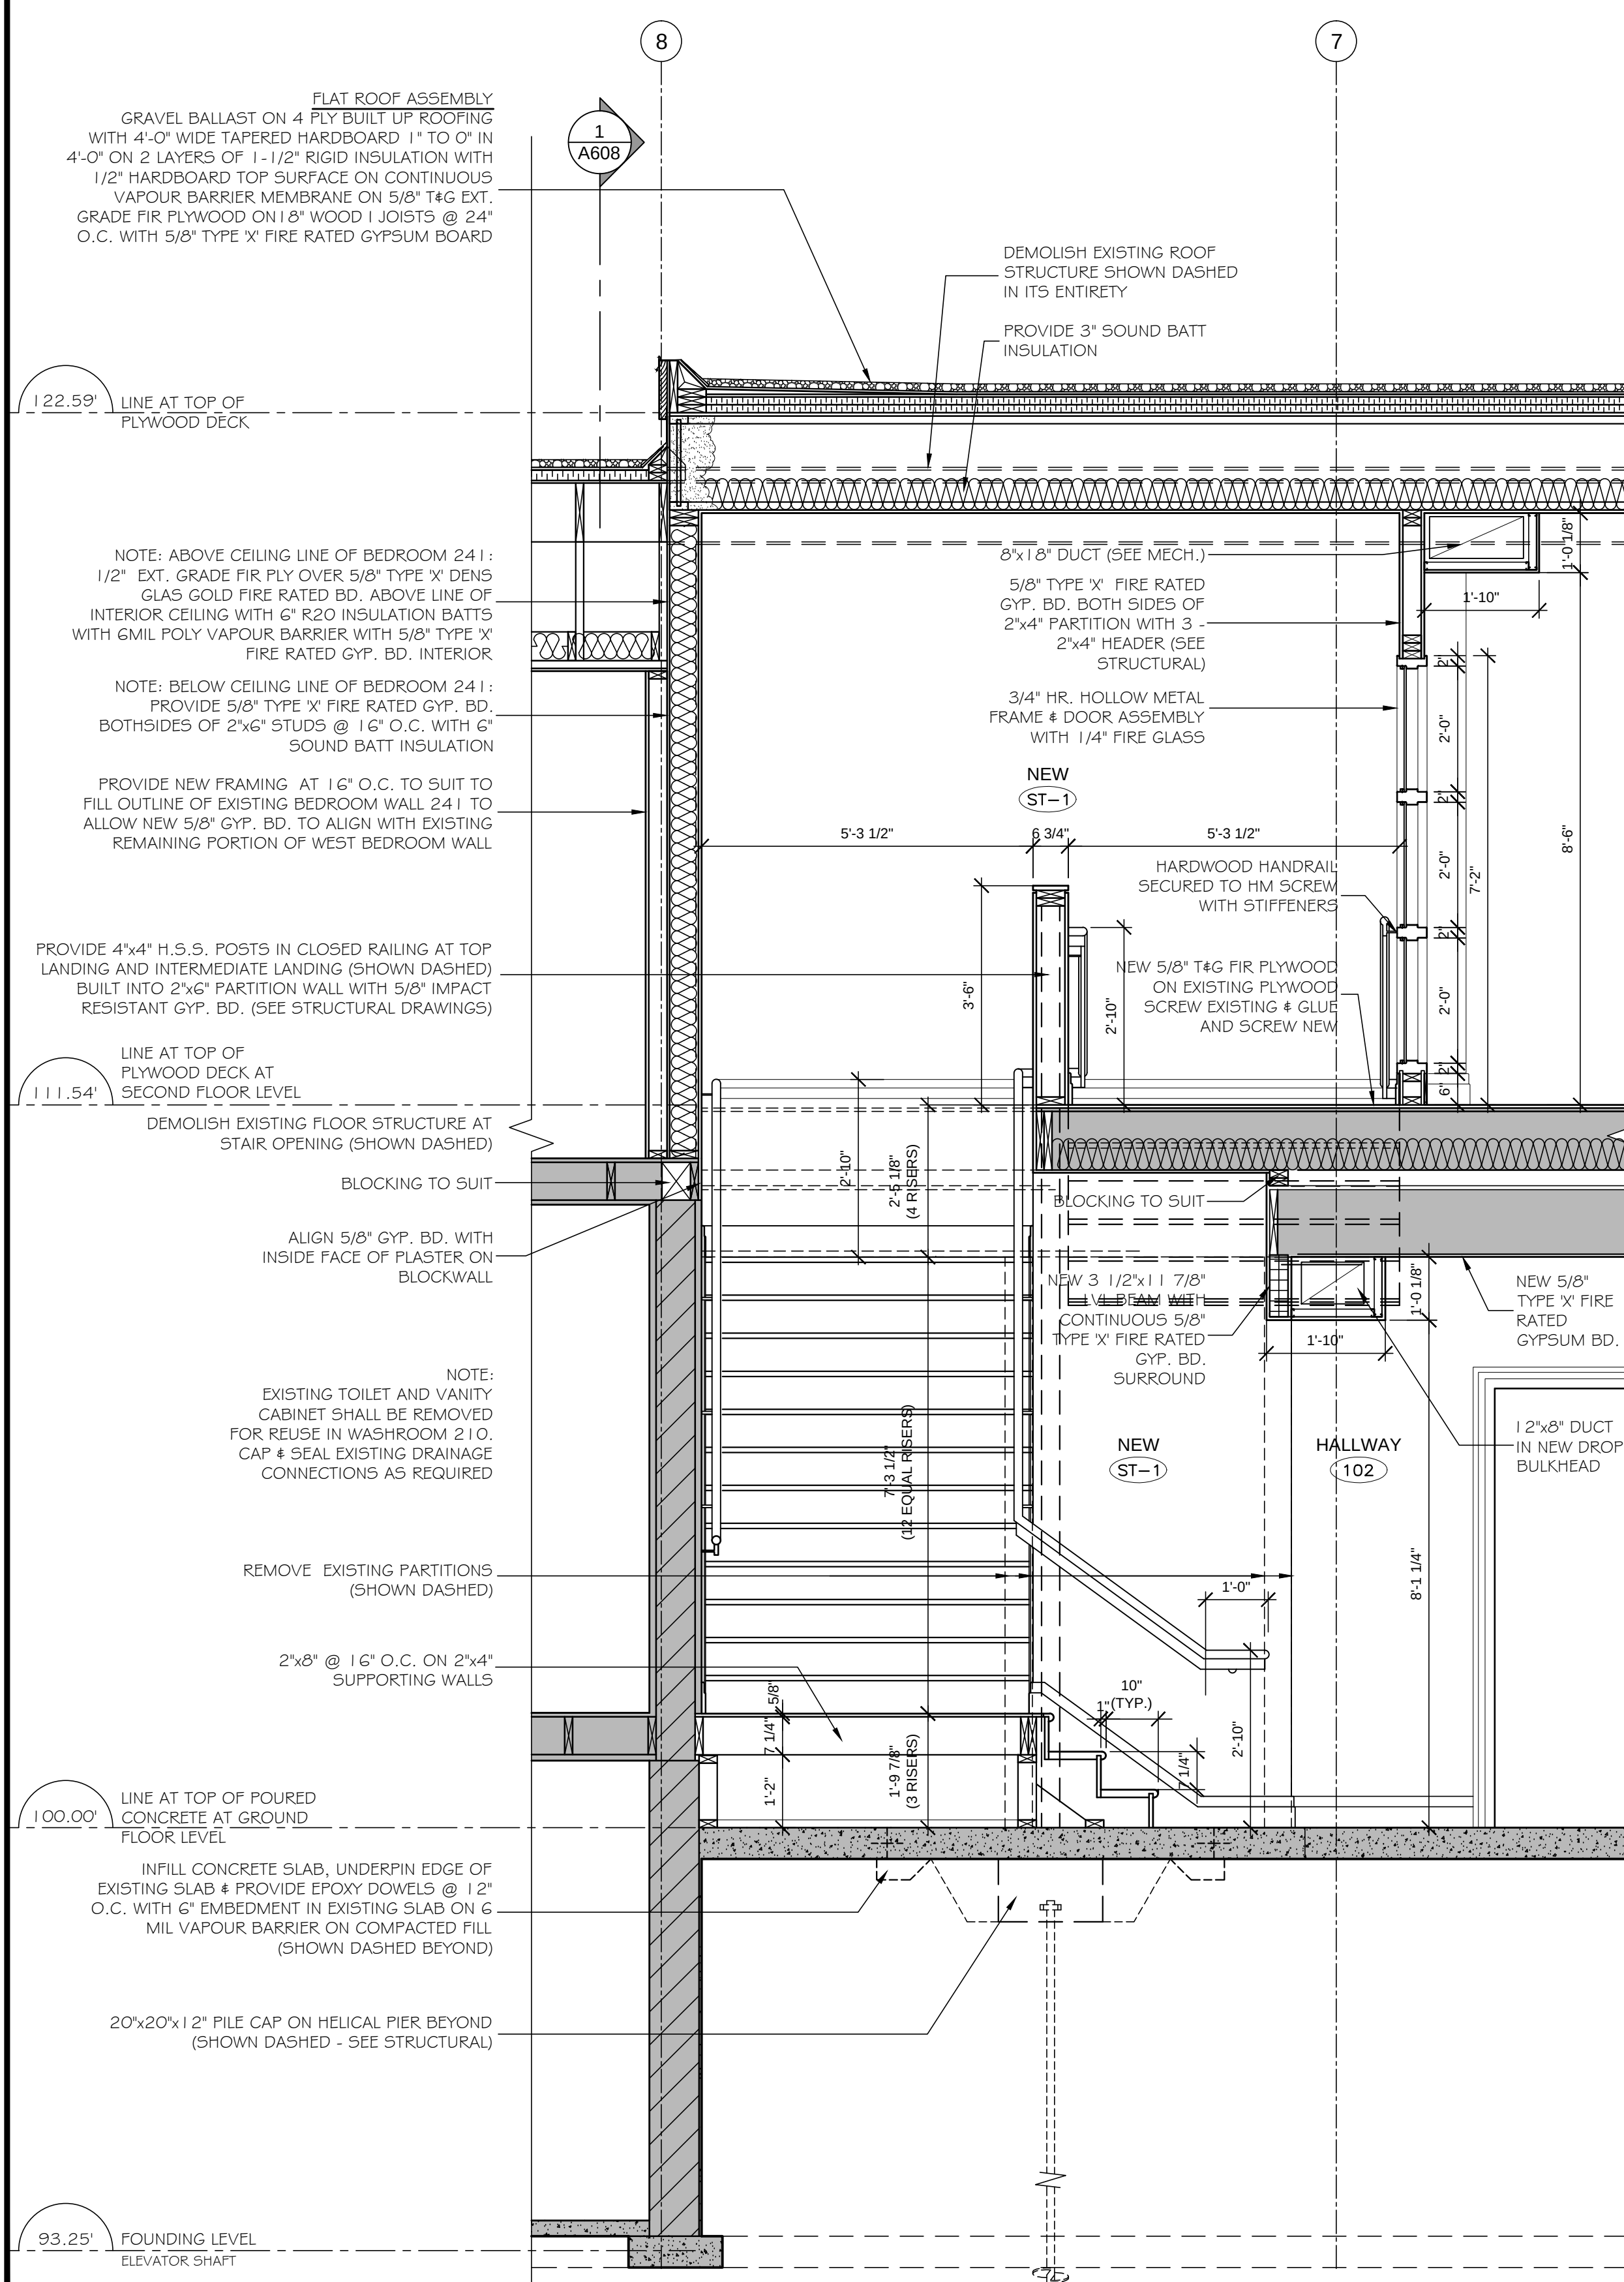

3 ST-1 SECTION
A612 1/2" = 1'-0"

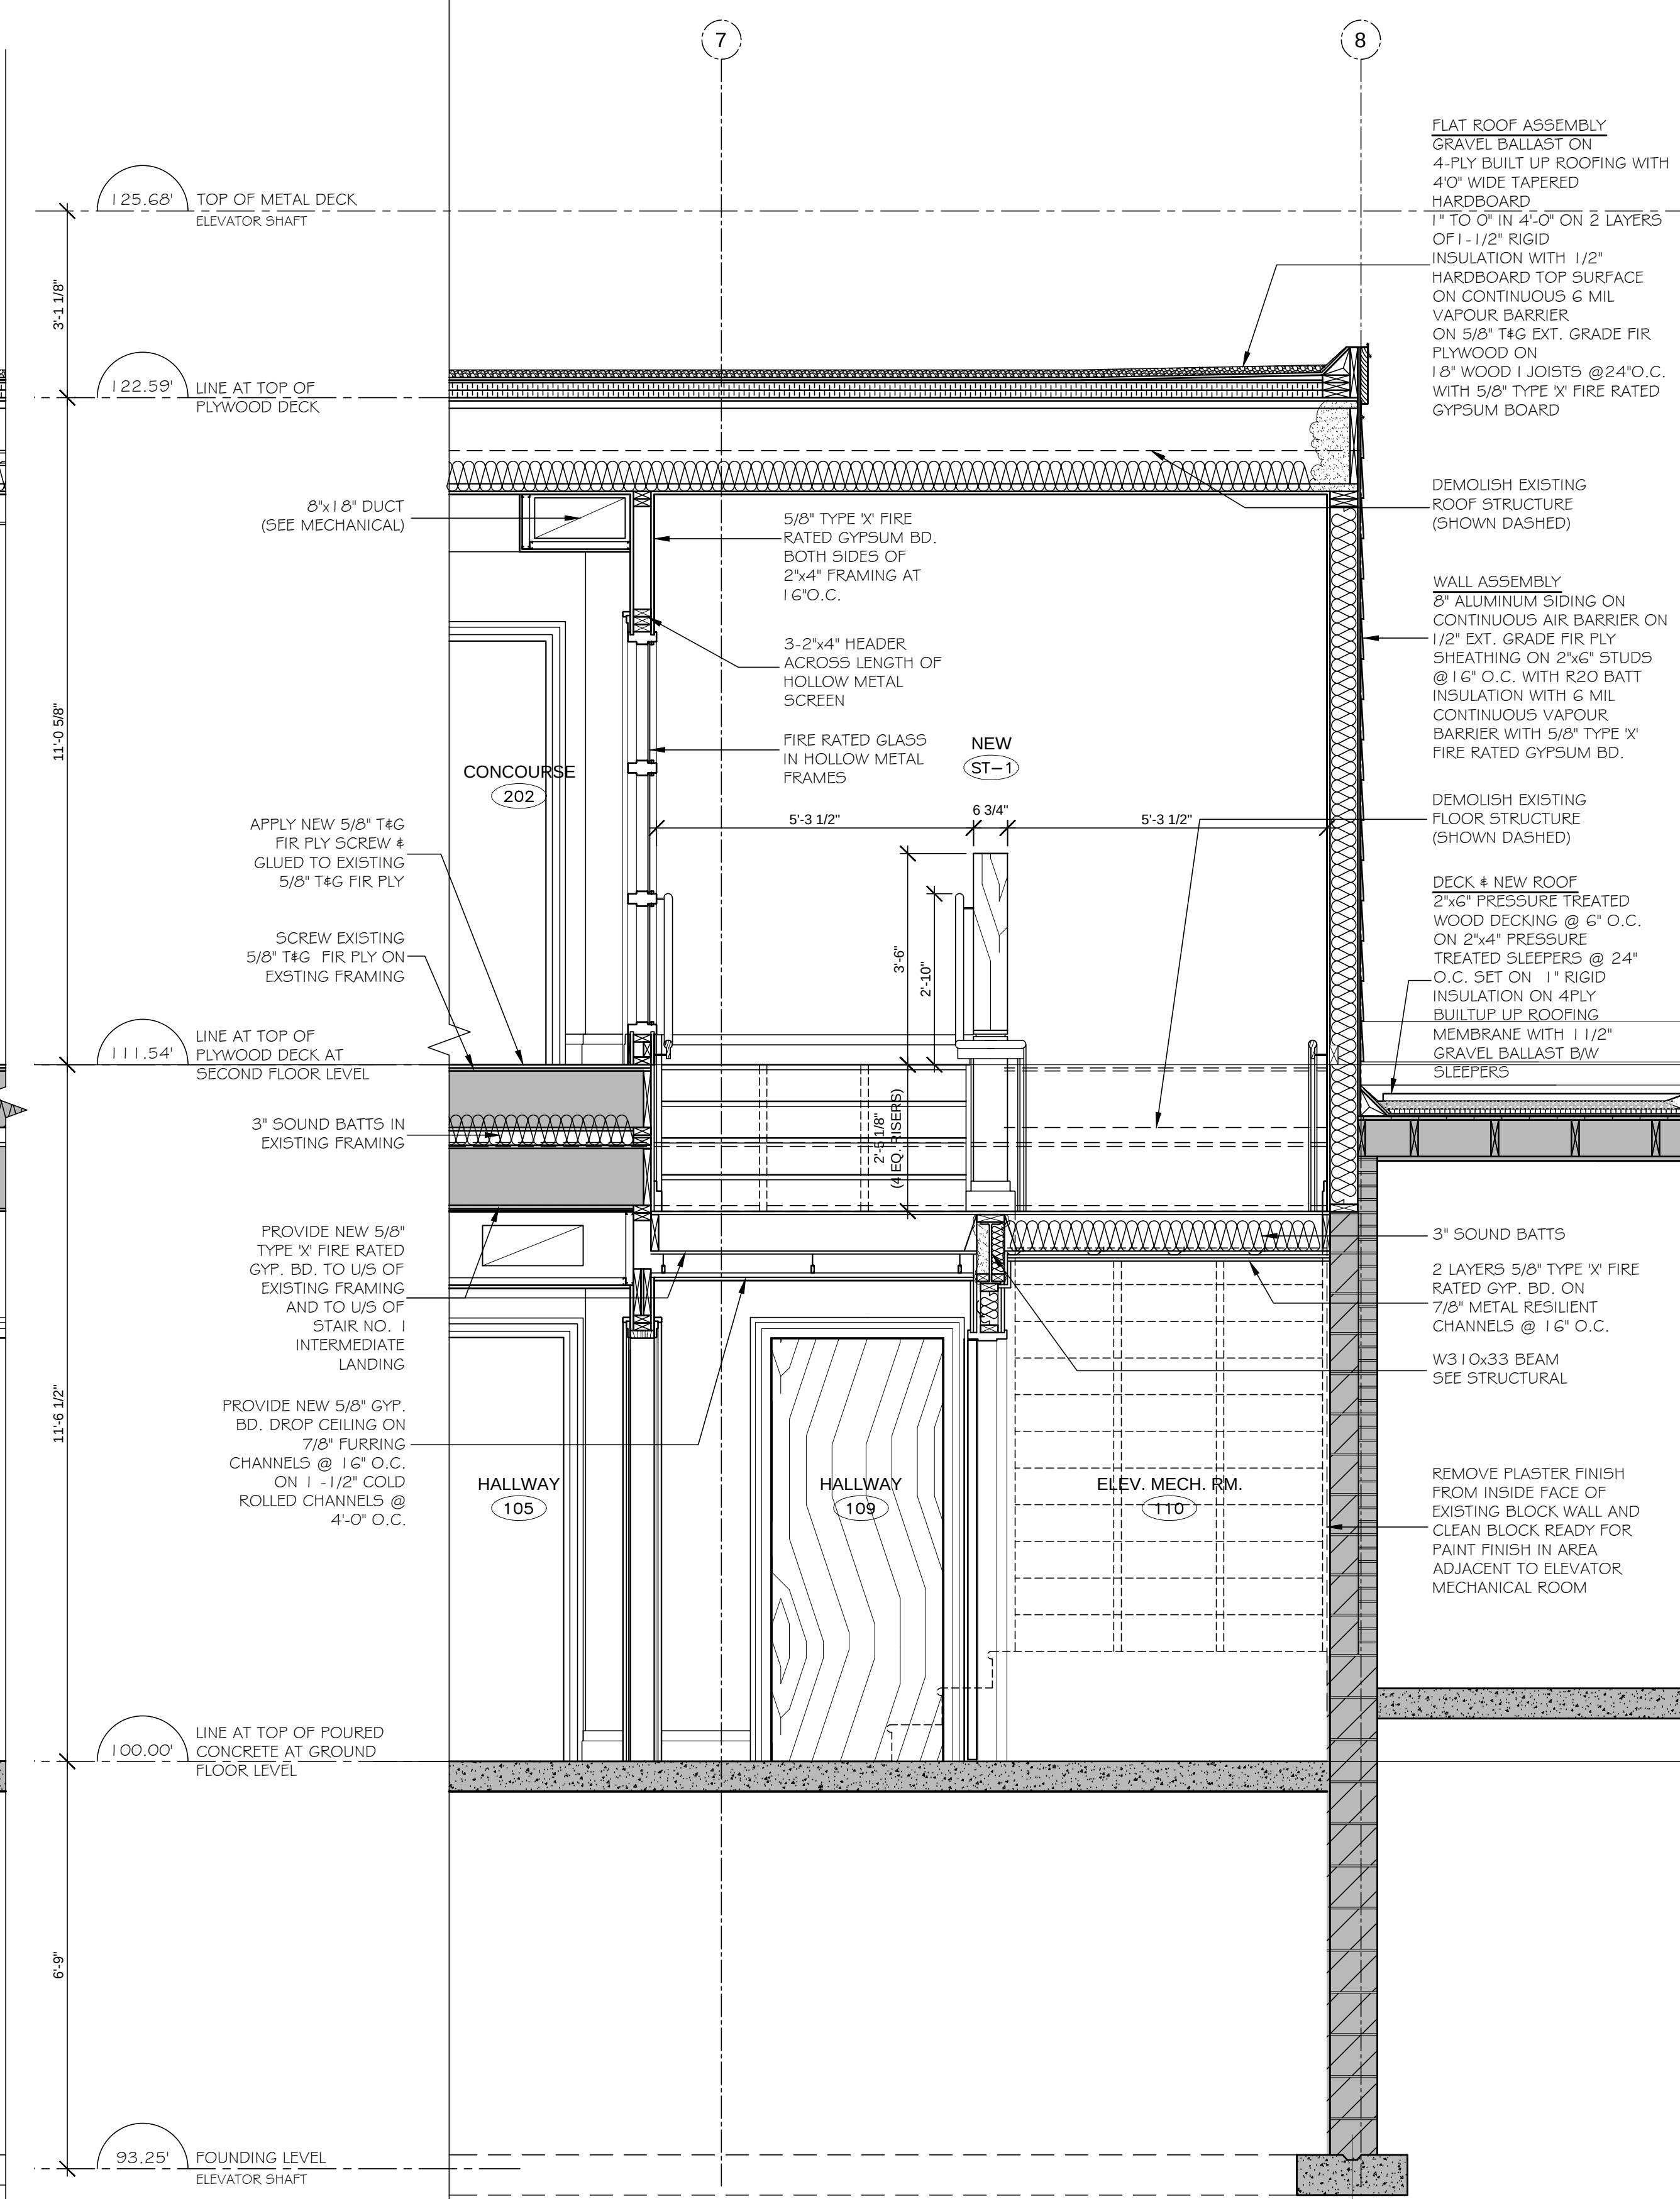

4 ST-1 SECTION
A612 1/2" = 1'-0"

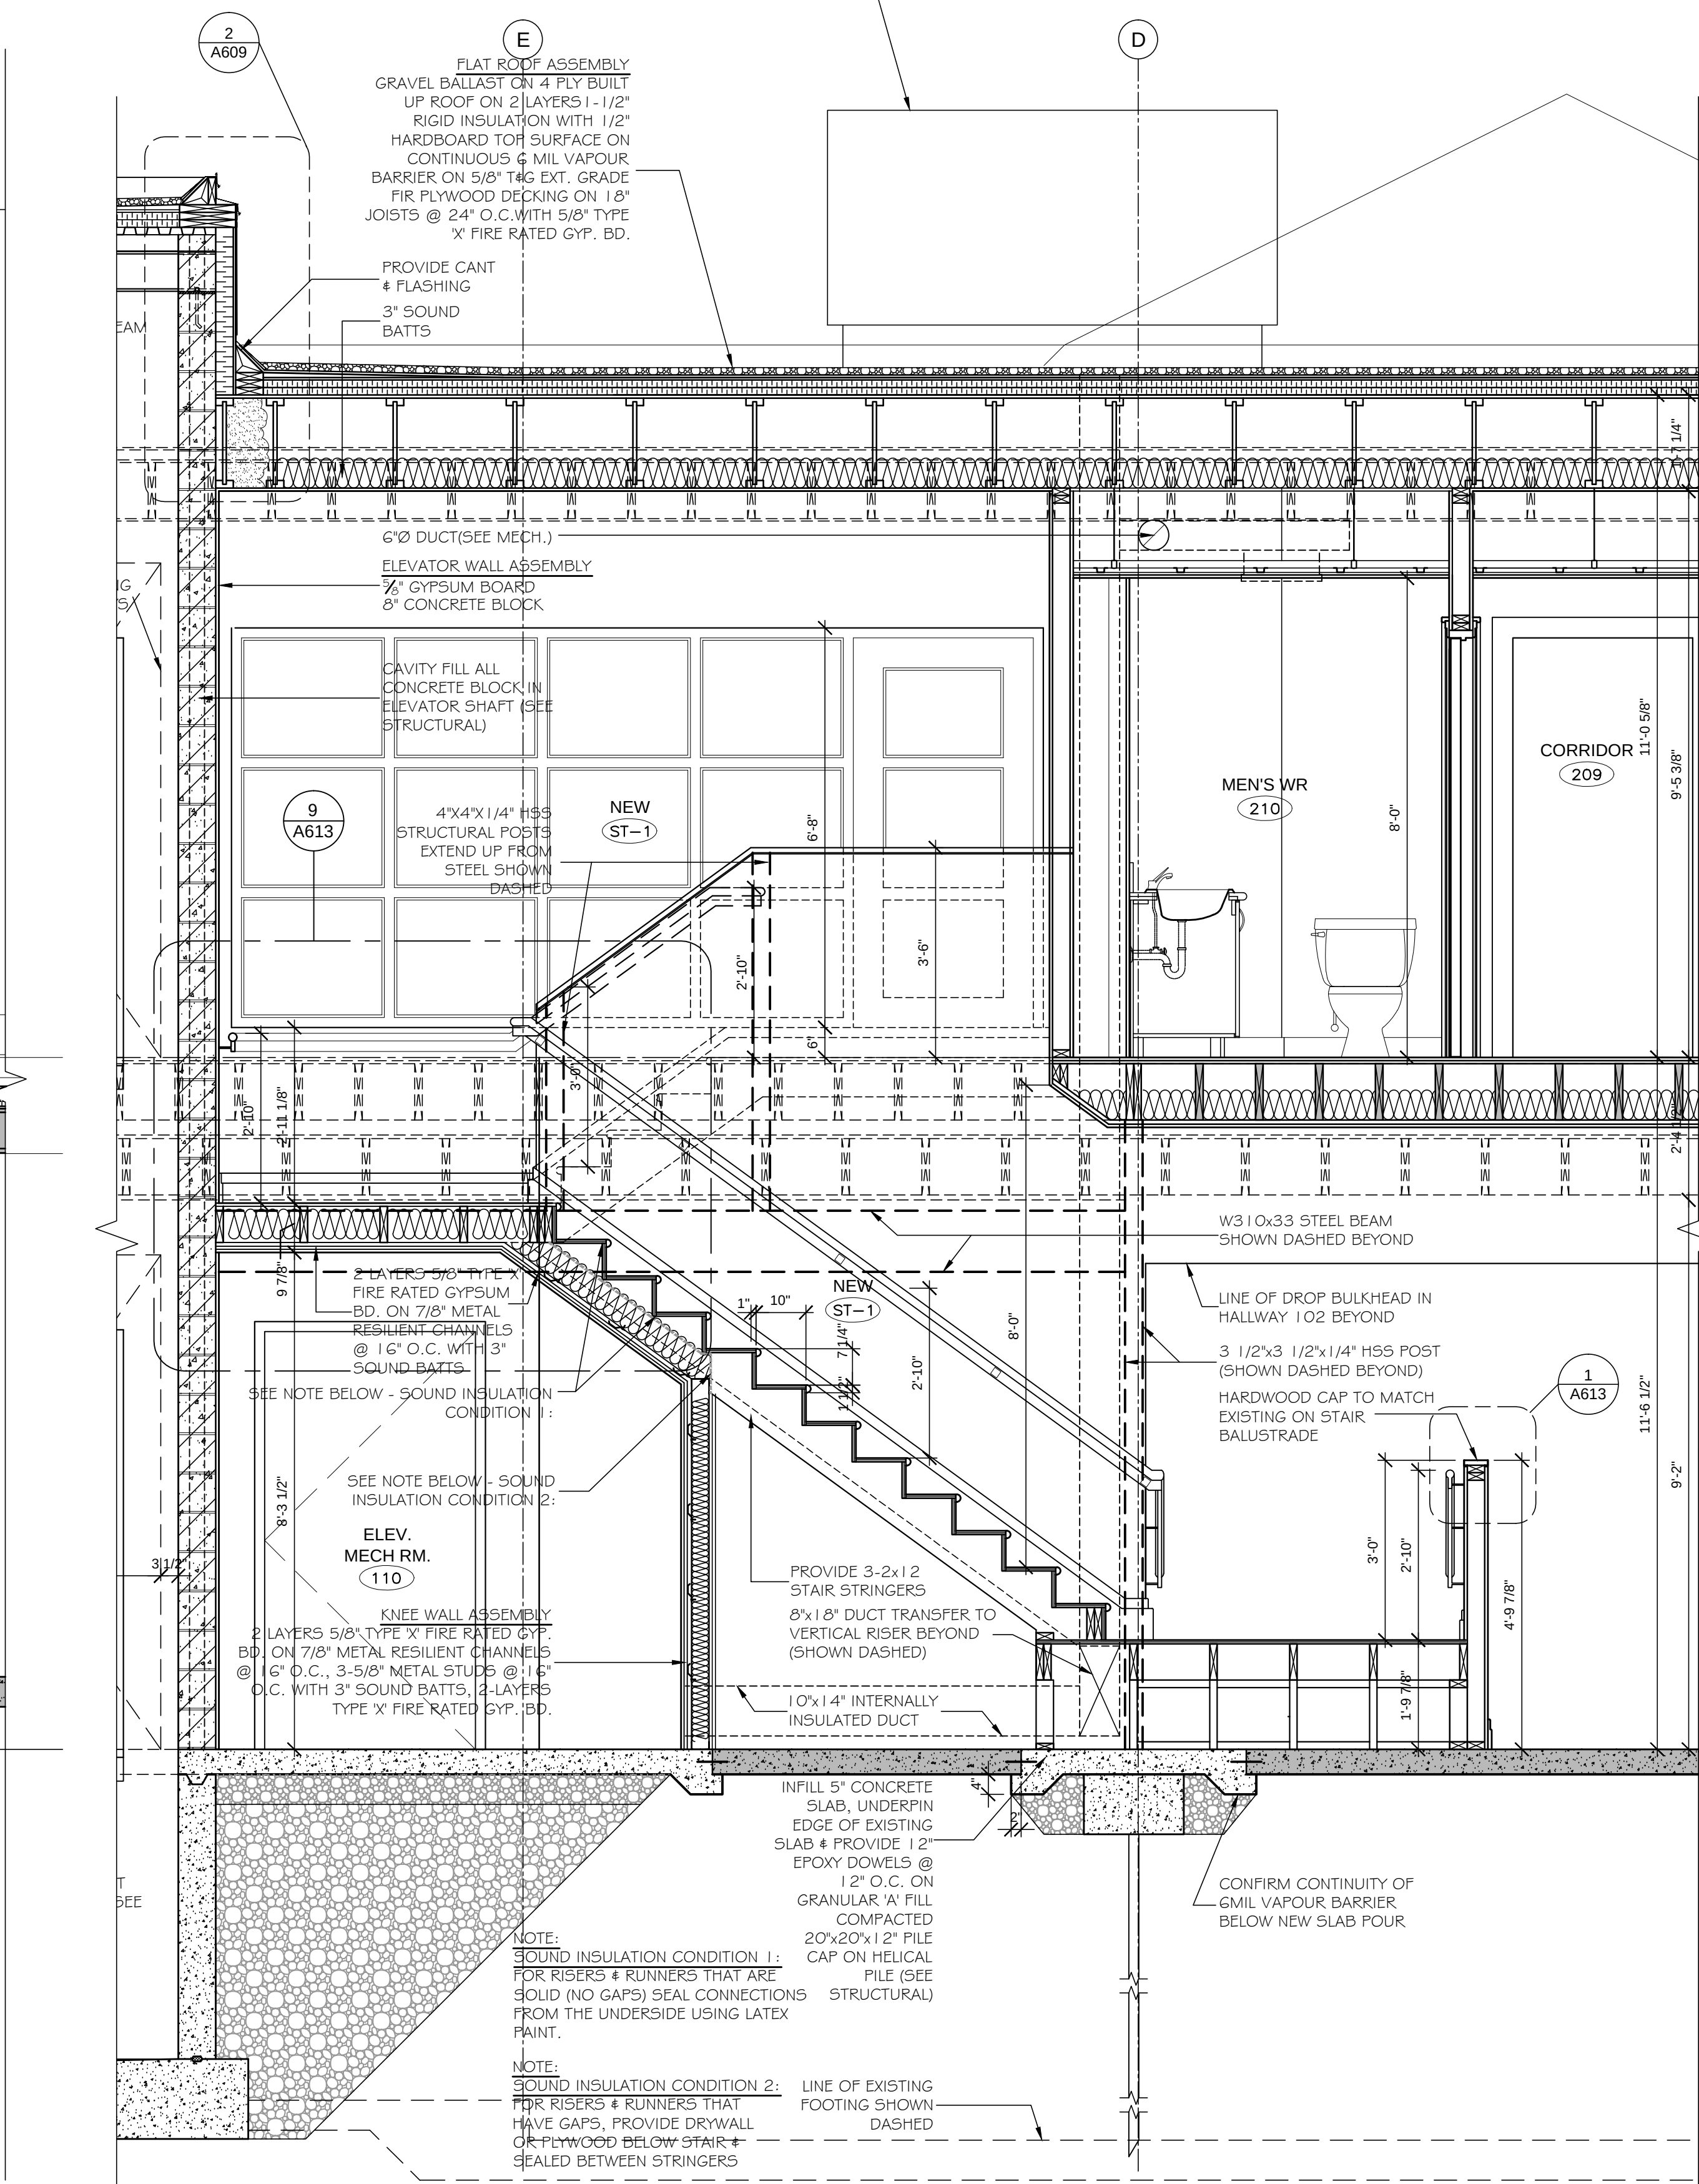

5 ST-1 SECTION
A612 1/2" = 1'-0"

ADDITION & ALTERATIONS -
EGAN FUNERAL HOME

203 Queen St. S., Bolton, ON

Stair ST-1
Plans + Sections

PROJECT NUMBER	0660
SCALE	AS SHOWN
DATE	28 JANUARY 2010
DRAWN	SB/CW/UM
CHECKED	D.F.S.
SET NO.	DRAWING NO.

A612