

GEORGE ROBB
ARCHITECT

4800 DUNDAS STREET WEST, SUITE 201
TORONTO ONTARIO M7A 1B1
(TEL) 416-596-5301
(FAX) 416-596-1508




ALL DIMENSIONS TO BE CHECKED AND VERIFIED ON THE JOB.
ANY AND ALL DISCREPANCIES TO BE REPORTED TO THE ARCHITECT.


ALL DRAWINGS REMAIN THE PROPERTY OF THE ARCHITECT.
DO NOT SCALE DRAWINGS.

No.	Issue	Date
00	ISSUED FOR PERMIT	10.01.28
01	ISSUED FOR TENDER	10.06.01
02	RE-ISSUED FOR TENDER	11.04.08


A701A

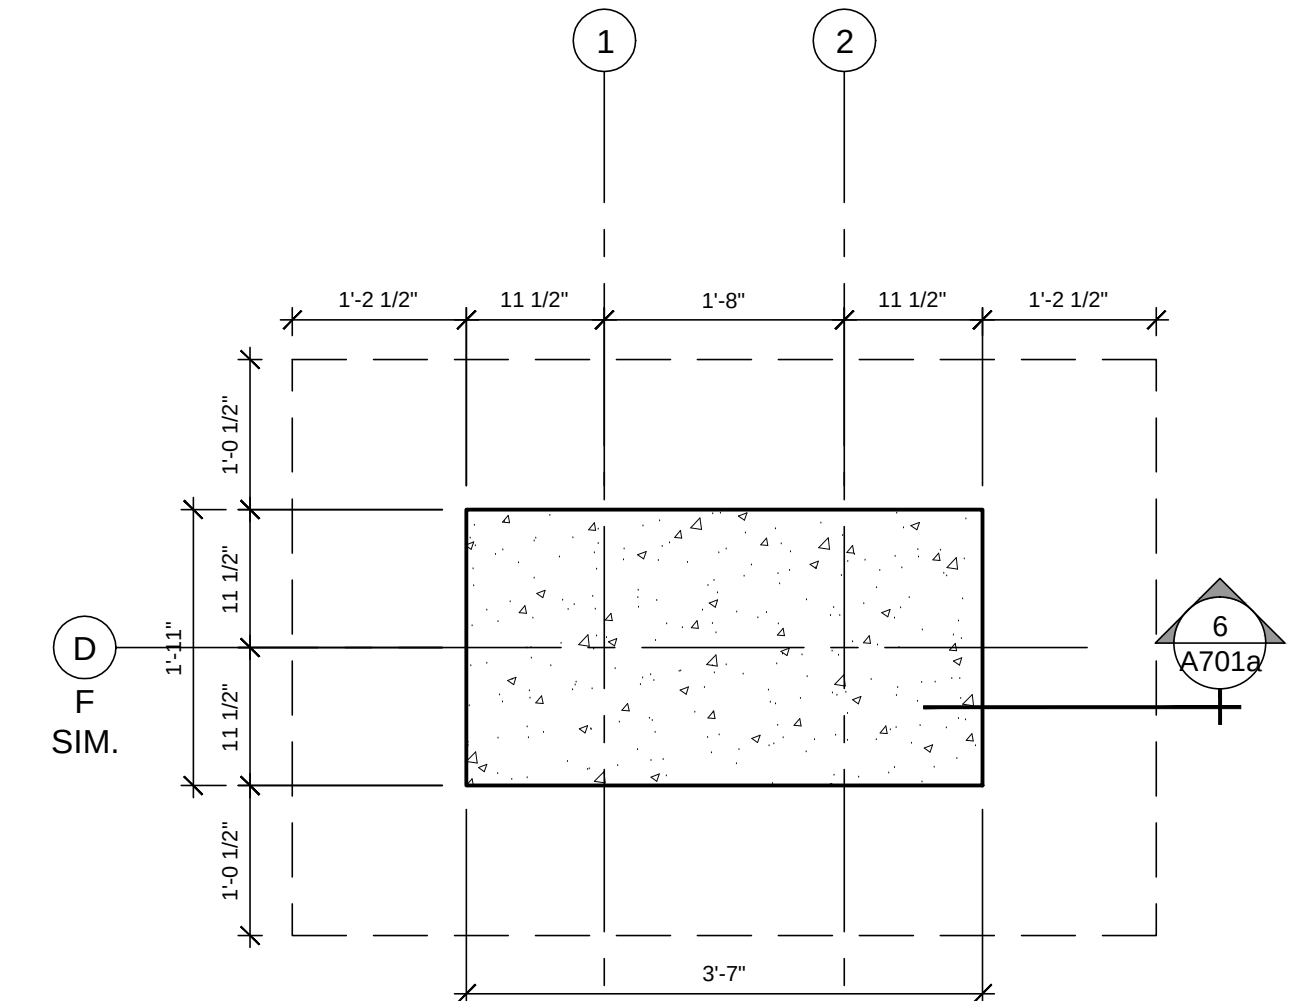


PIER D1.2, PIER F1.2 (SIM) - FOUNDATION PLAN

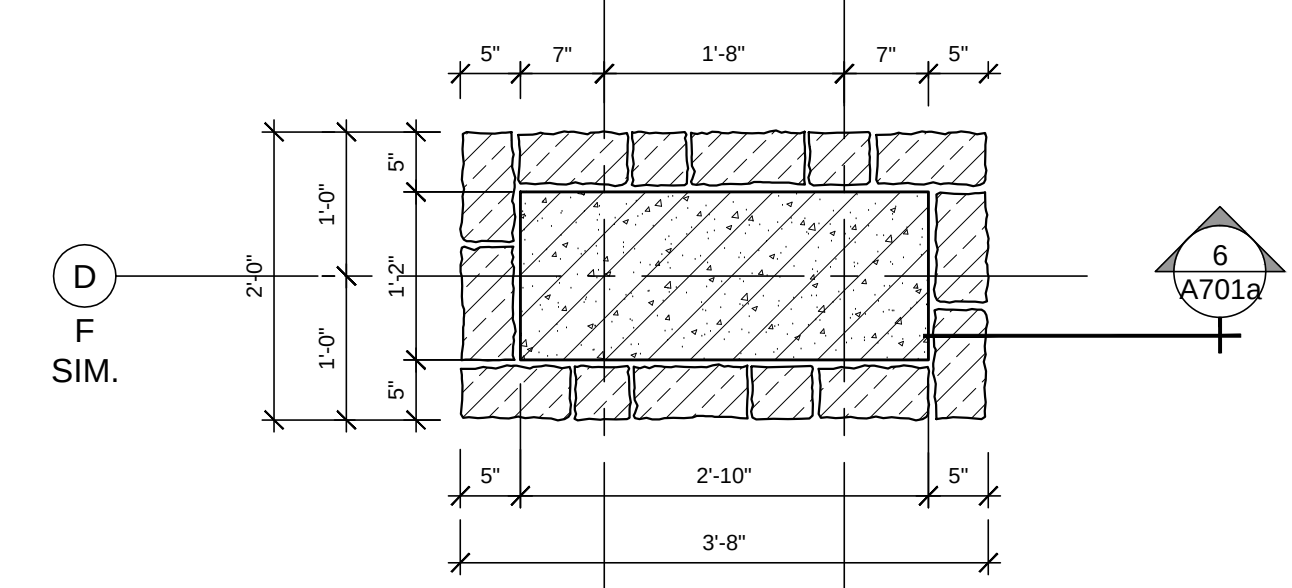


PIER D1.2, PIER F1.2 (SIM) - GROUND PLAN

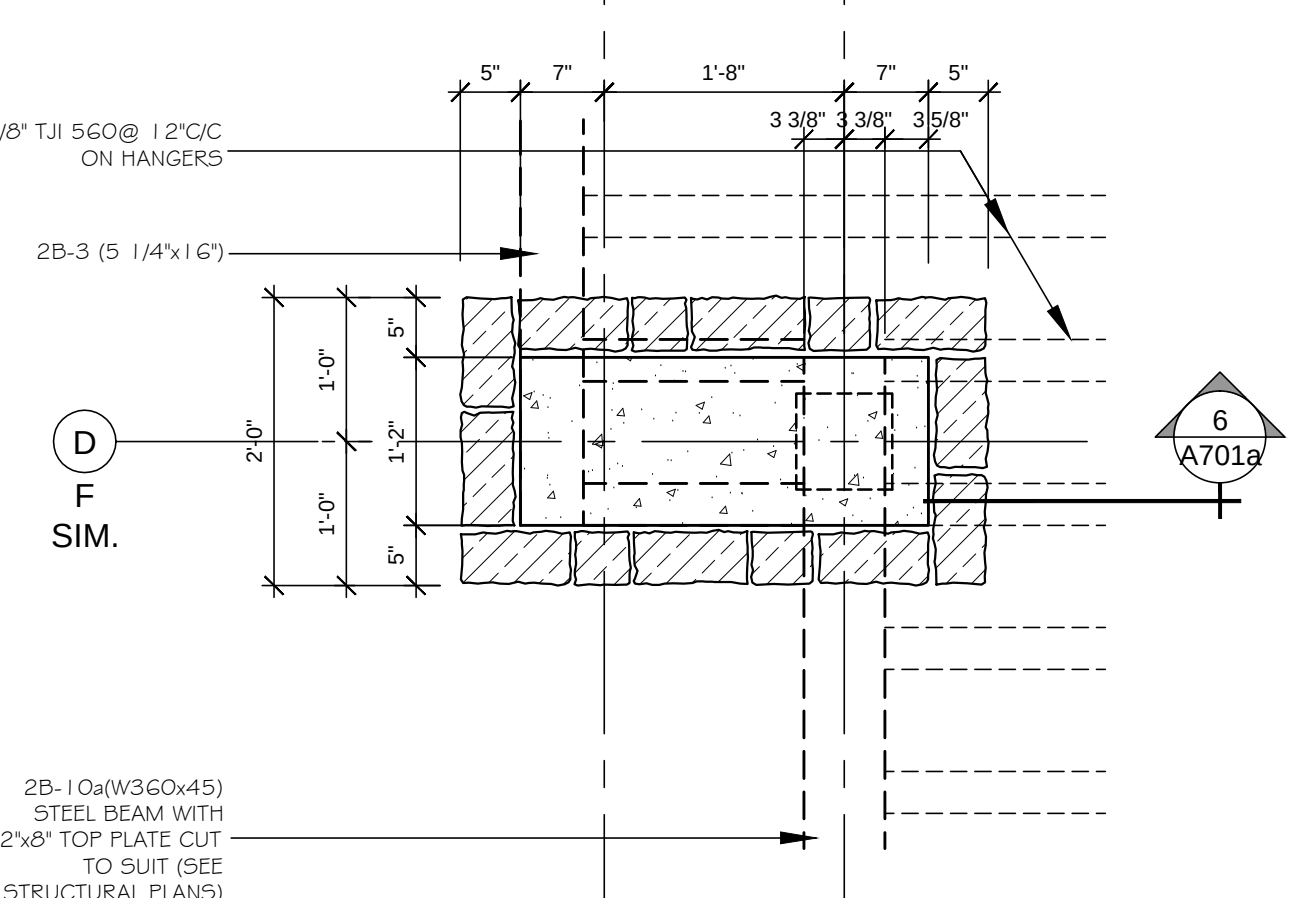


PIER D1.2, PIER F1.2 (SIM) - UPPER PLAN

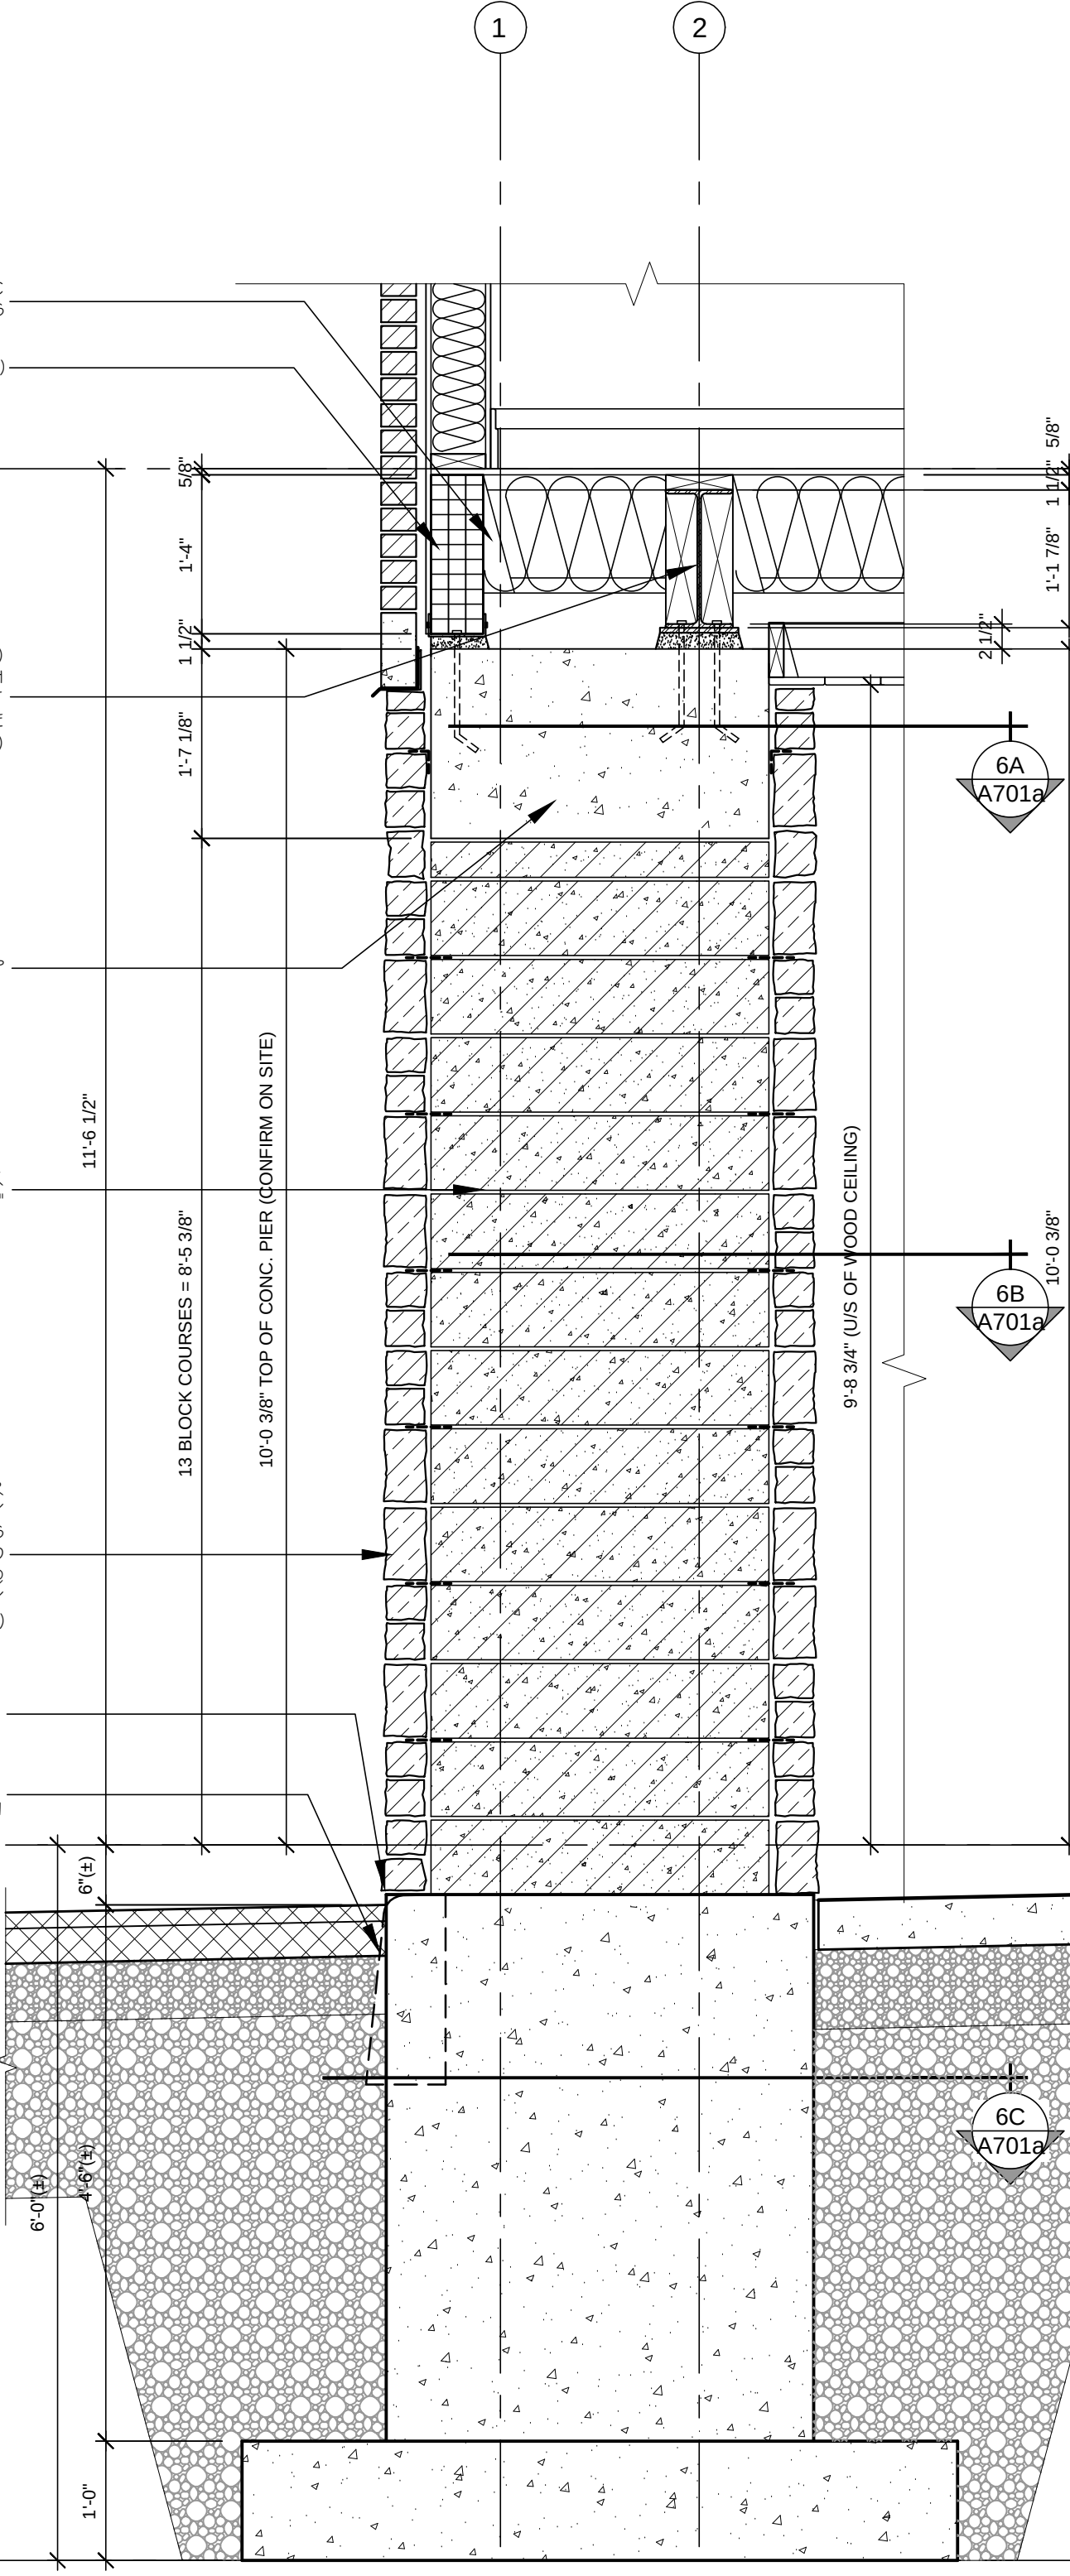


PIER D1.2, PIER F1.2 (SIM) - SECTION

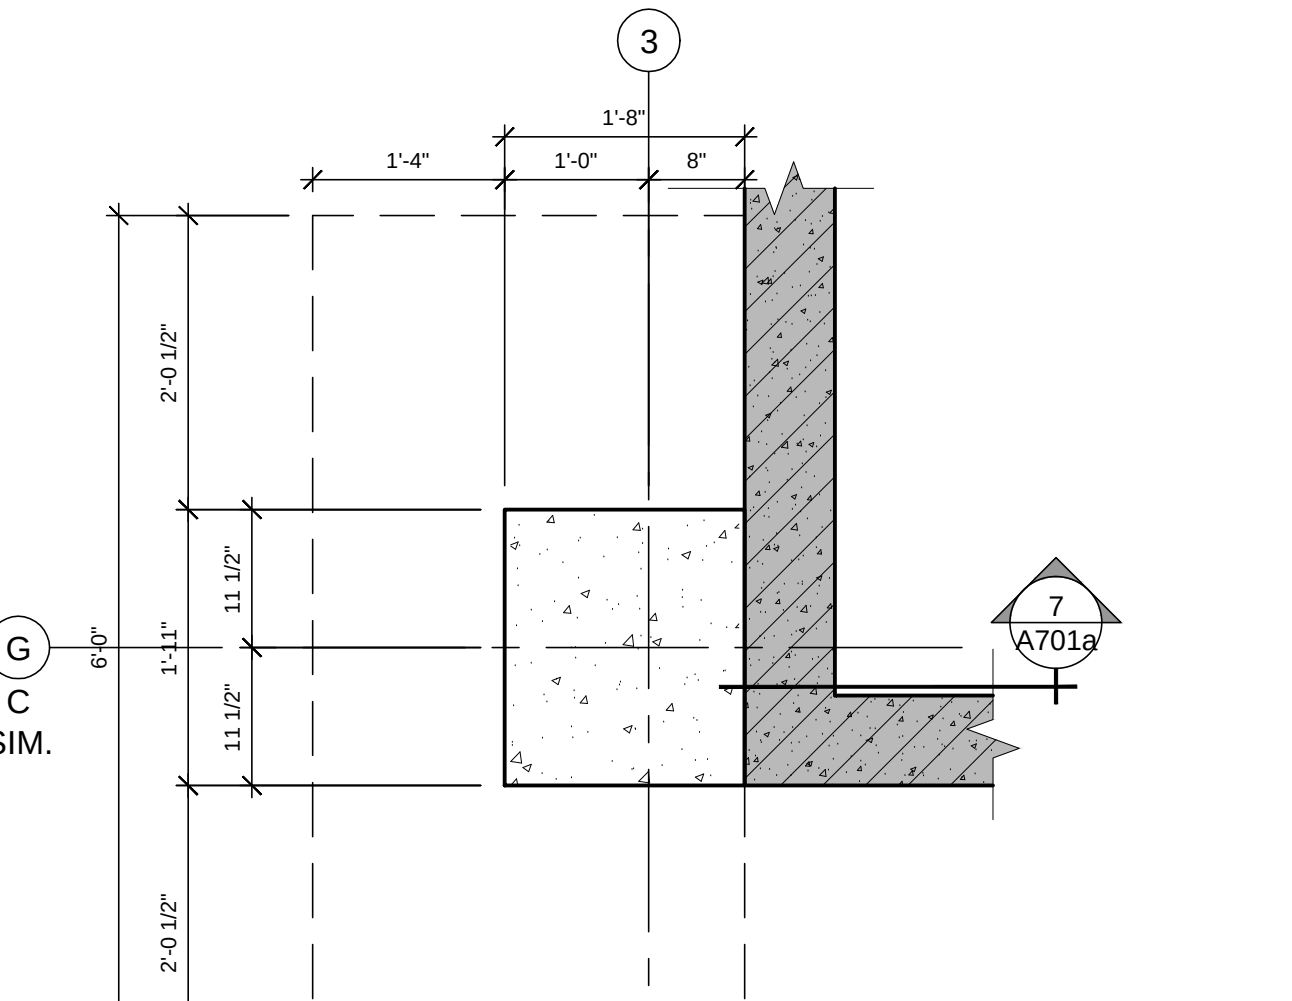


PIERS C3, D3, E3 & F3 - FOUNDATION PLAN

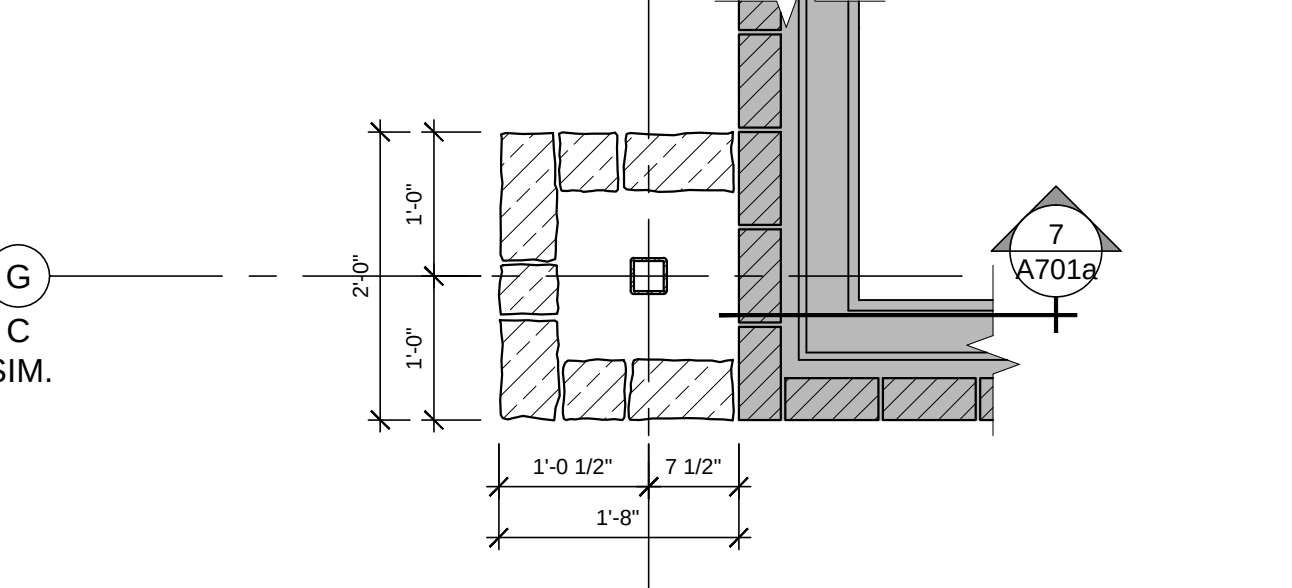


PIER C3, D3, E3 & F3 - GROUND PLAN

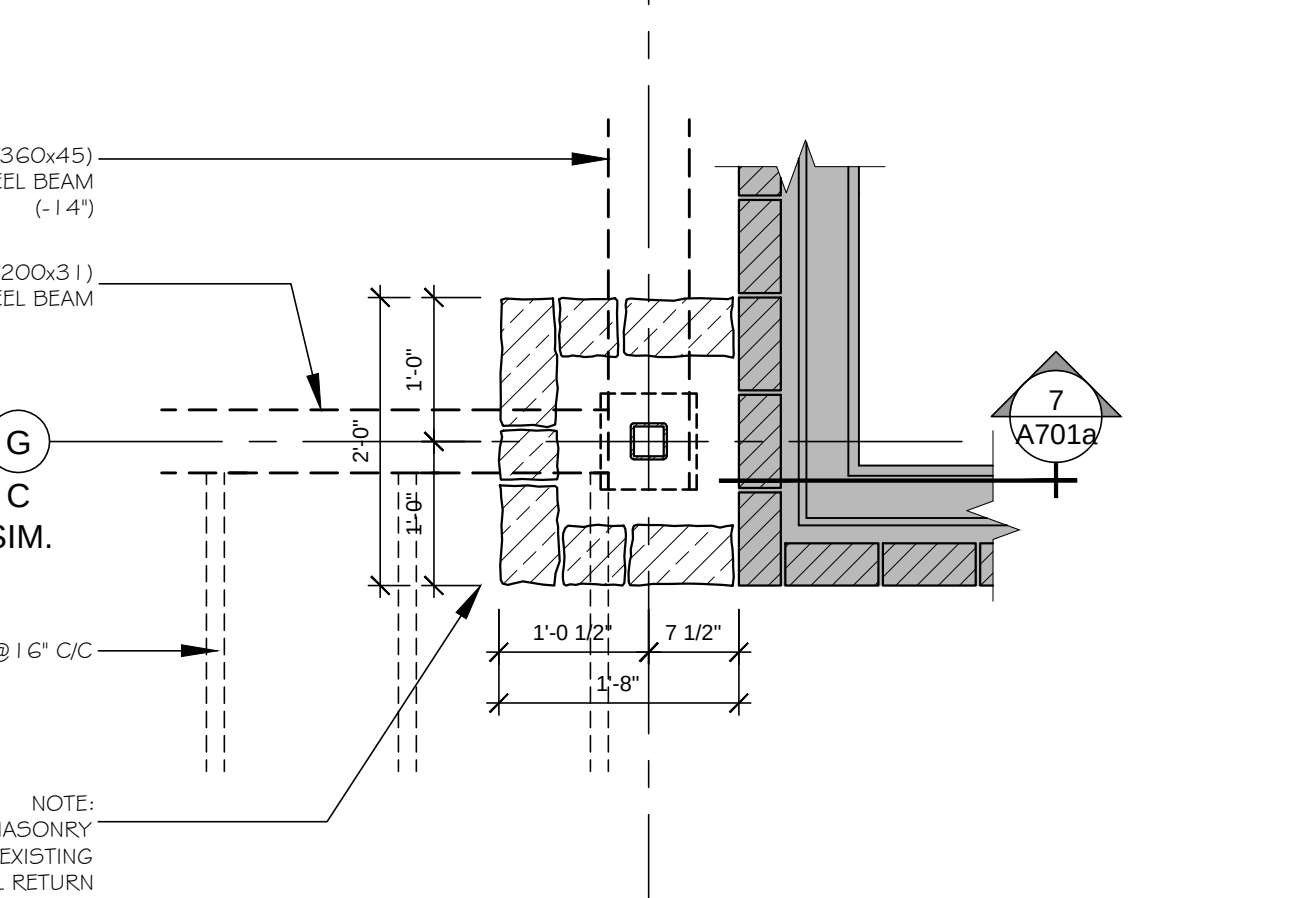


PIER C3, D3, E3 & F3 - UPPER PLAN

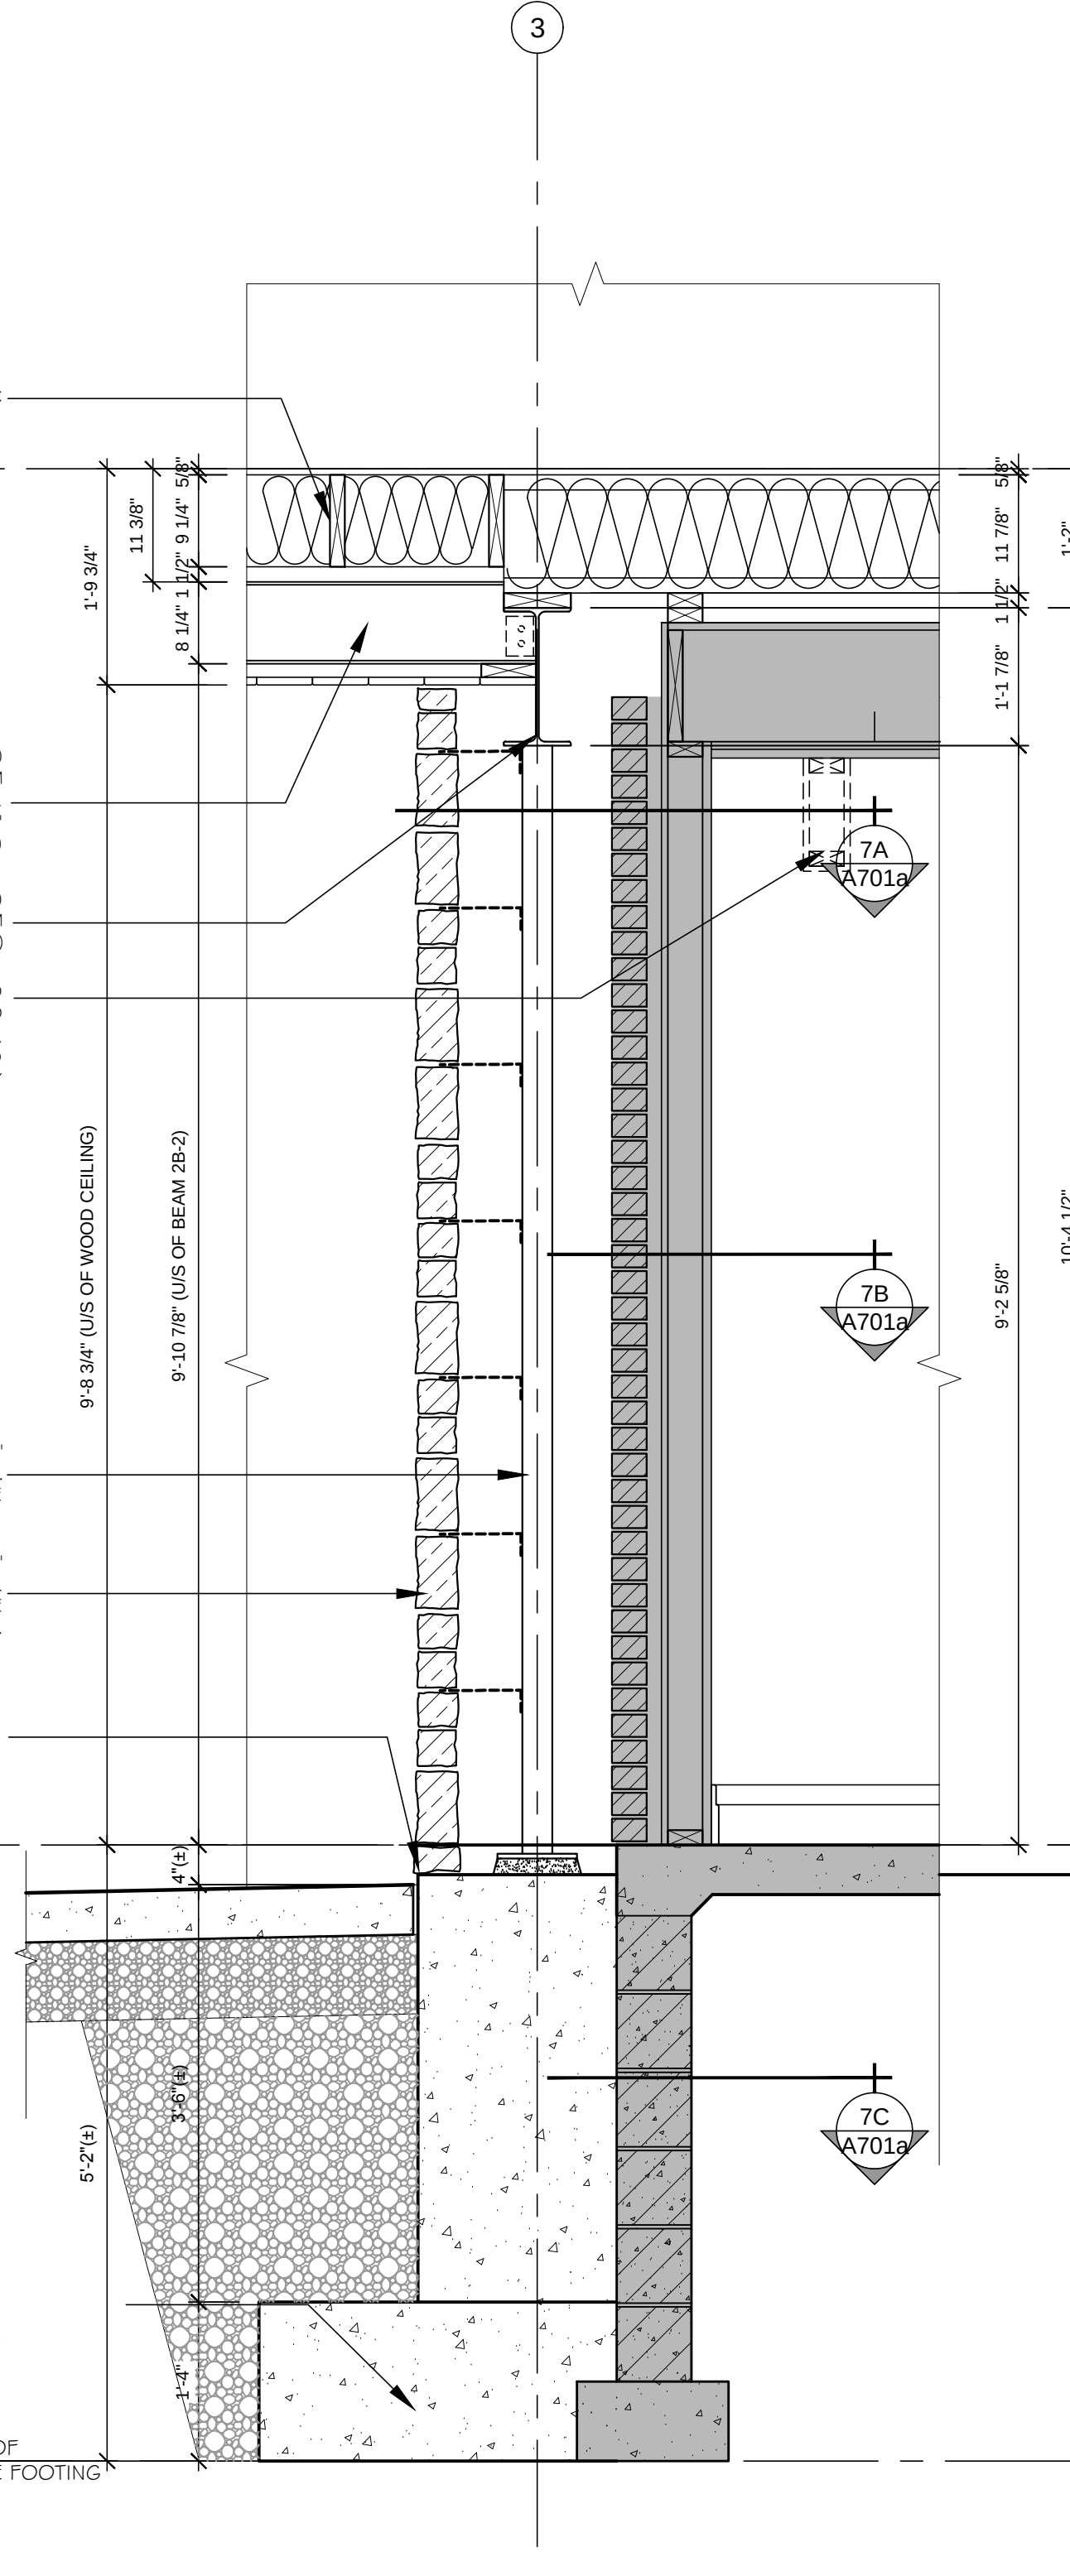


PIER C3, D3, E3 & F3 - SECTION

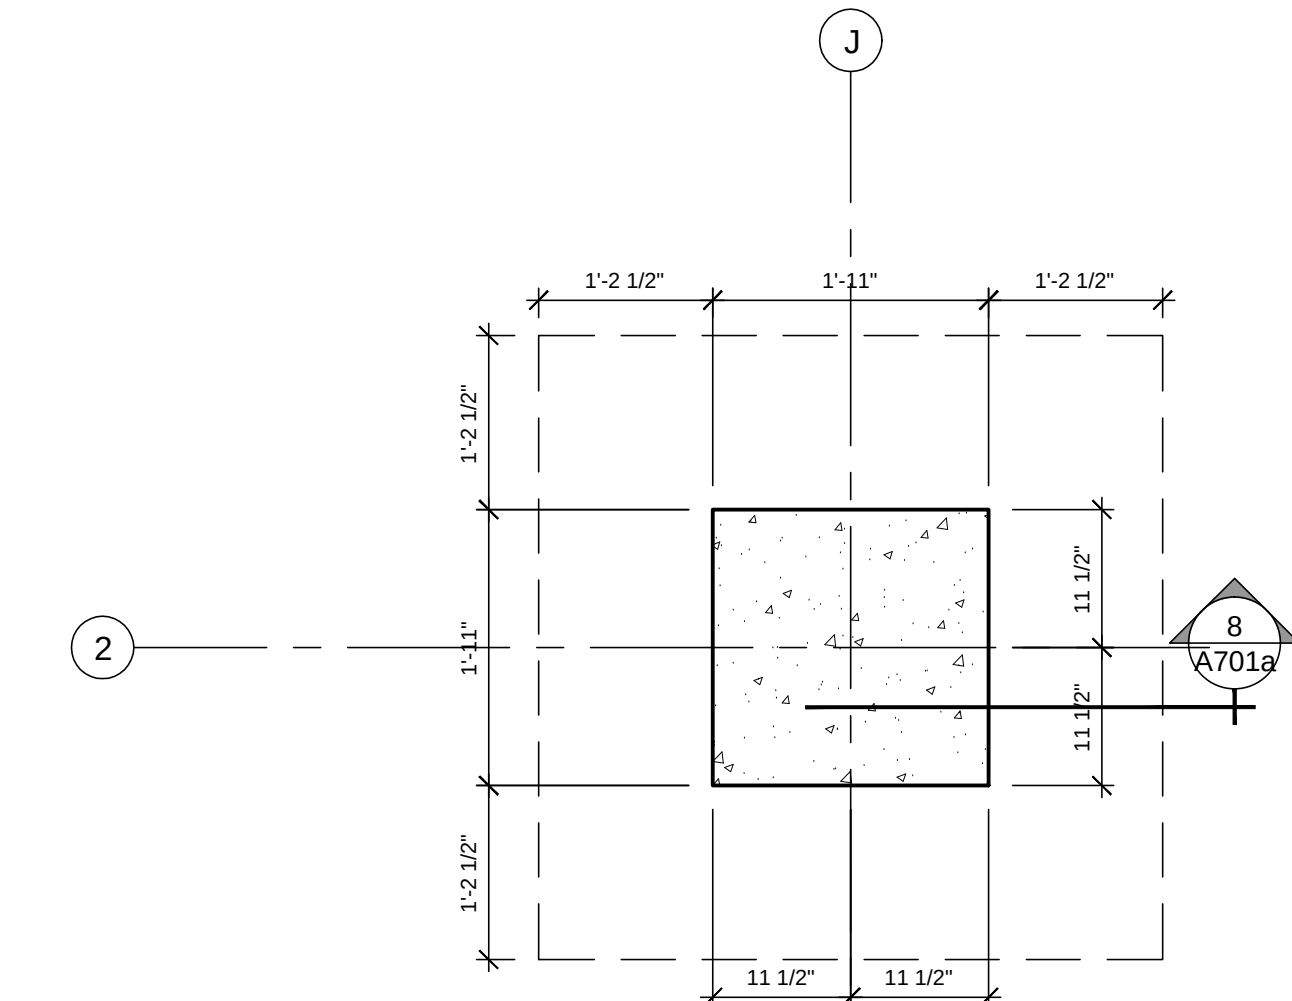


PIER J2 - FOUNDATION PLAN

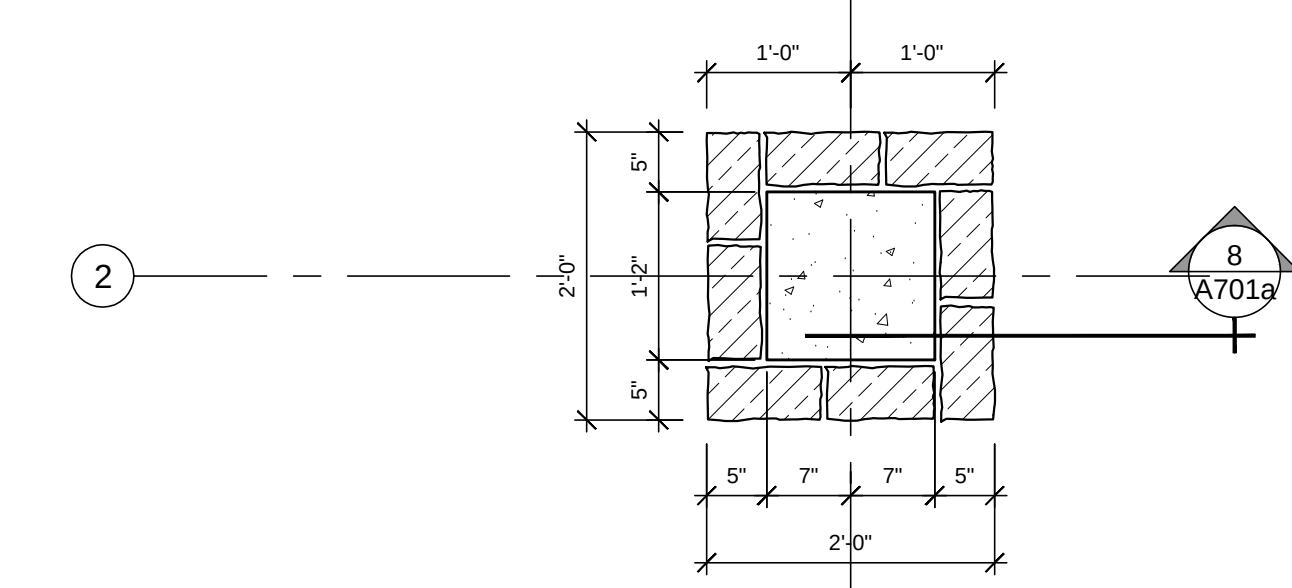


PIER J2 - GROUND PLAN

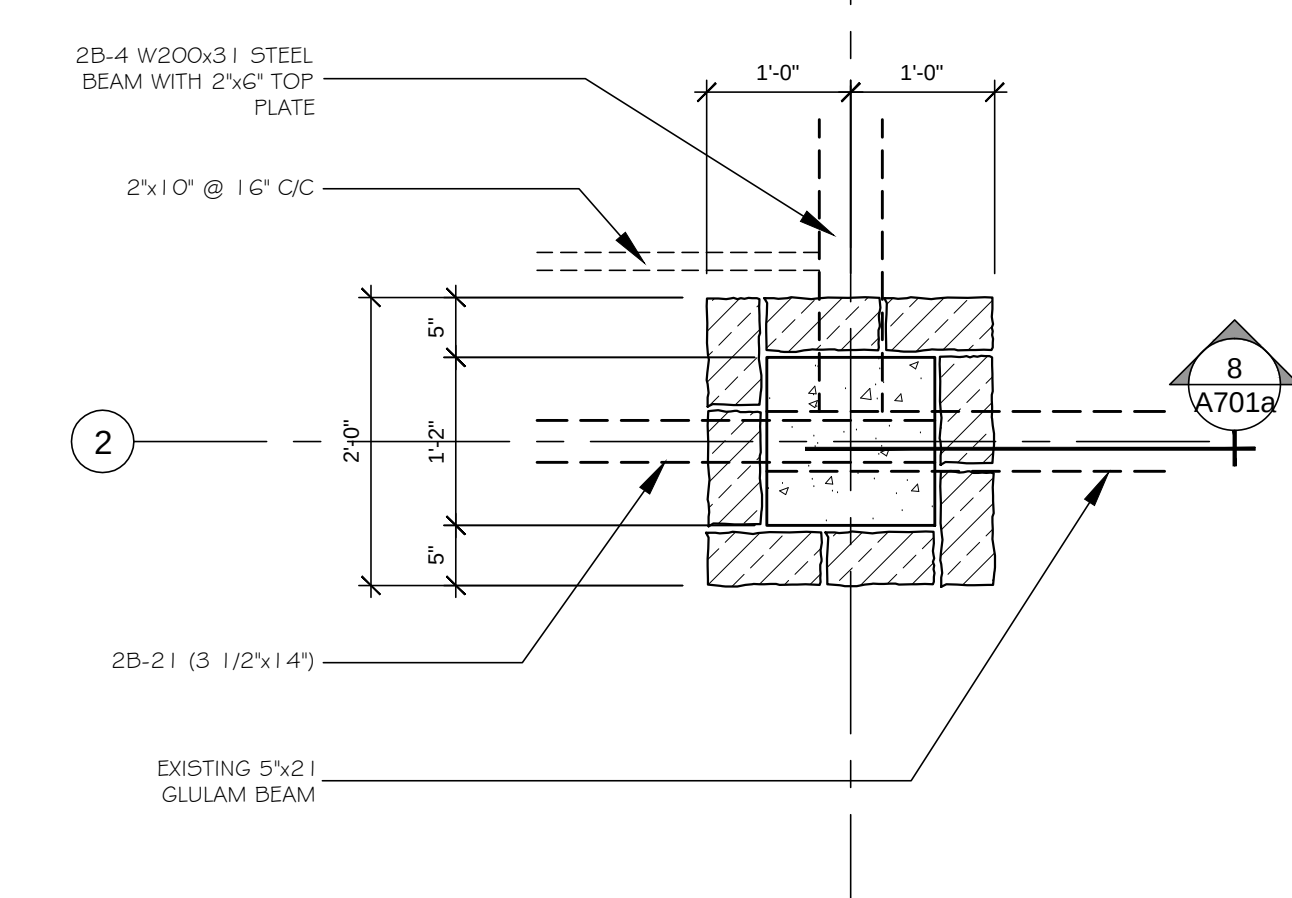


PIER J2 - UPPER PLAN

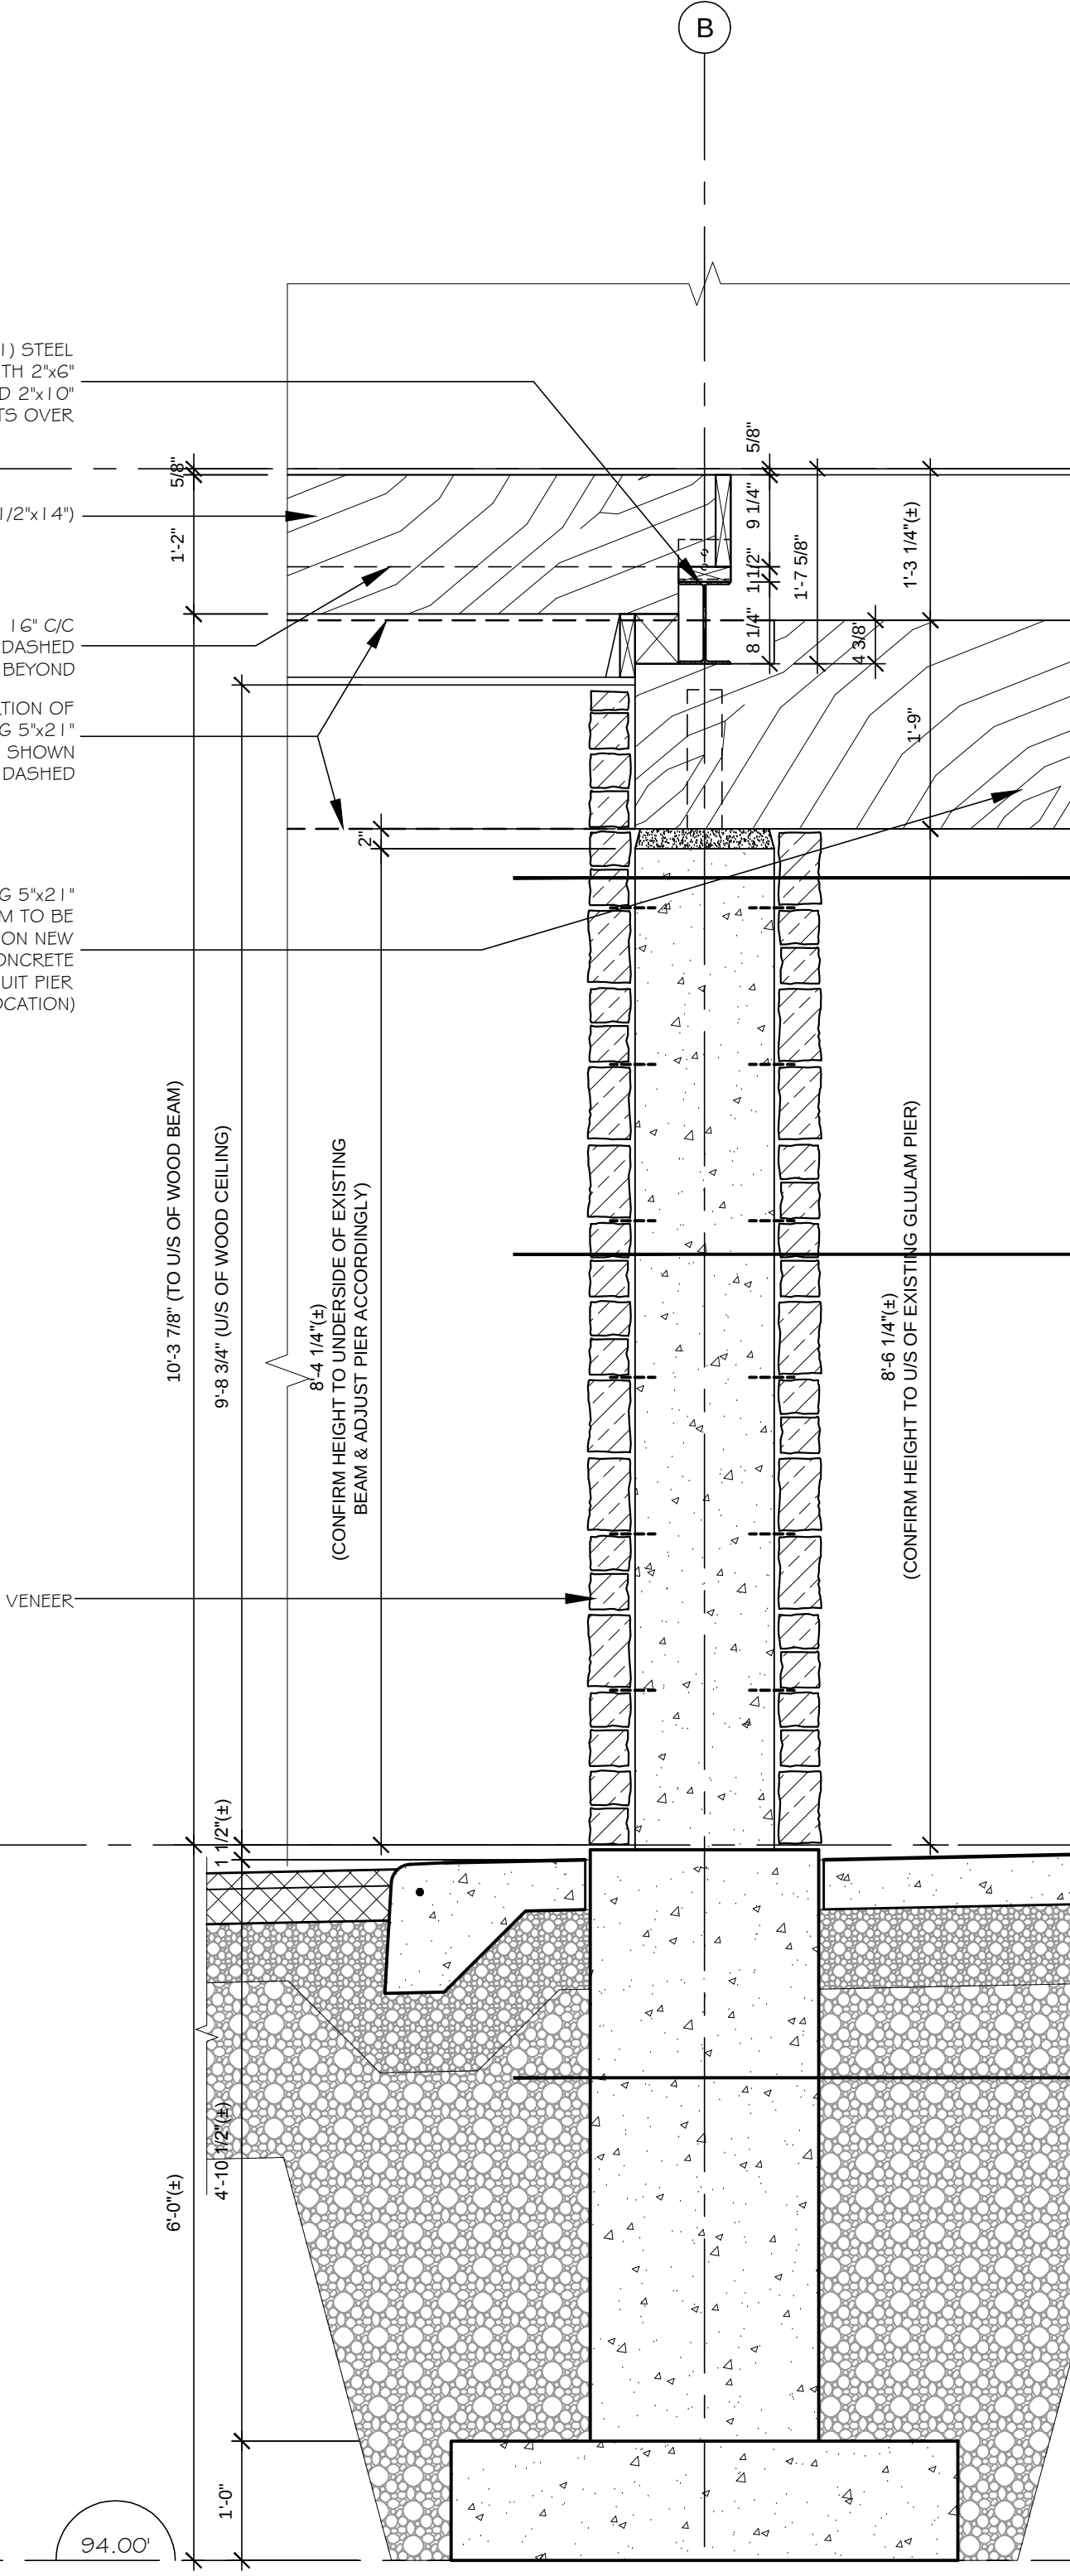


PIER J2 - SECTION

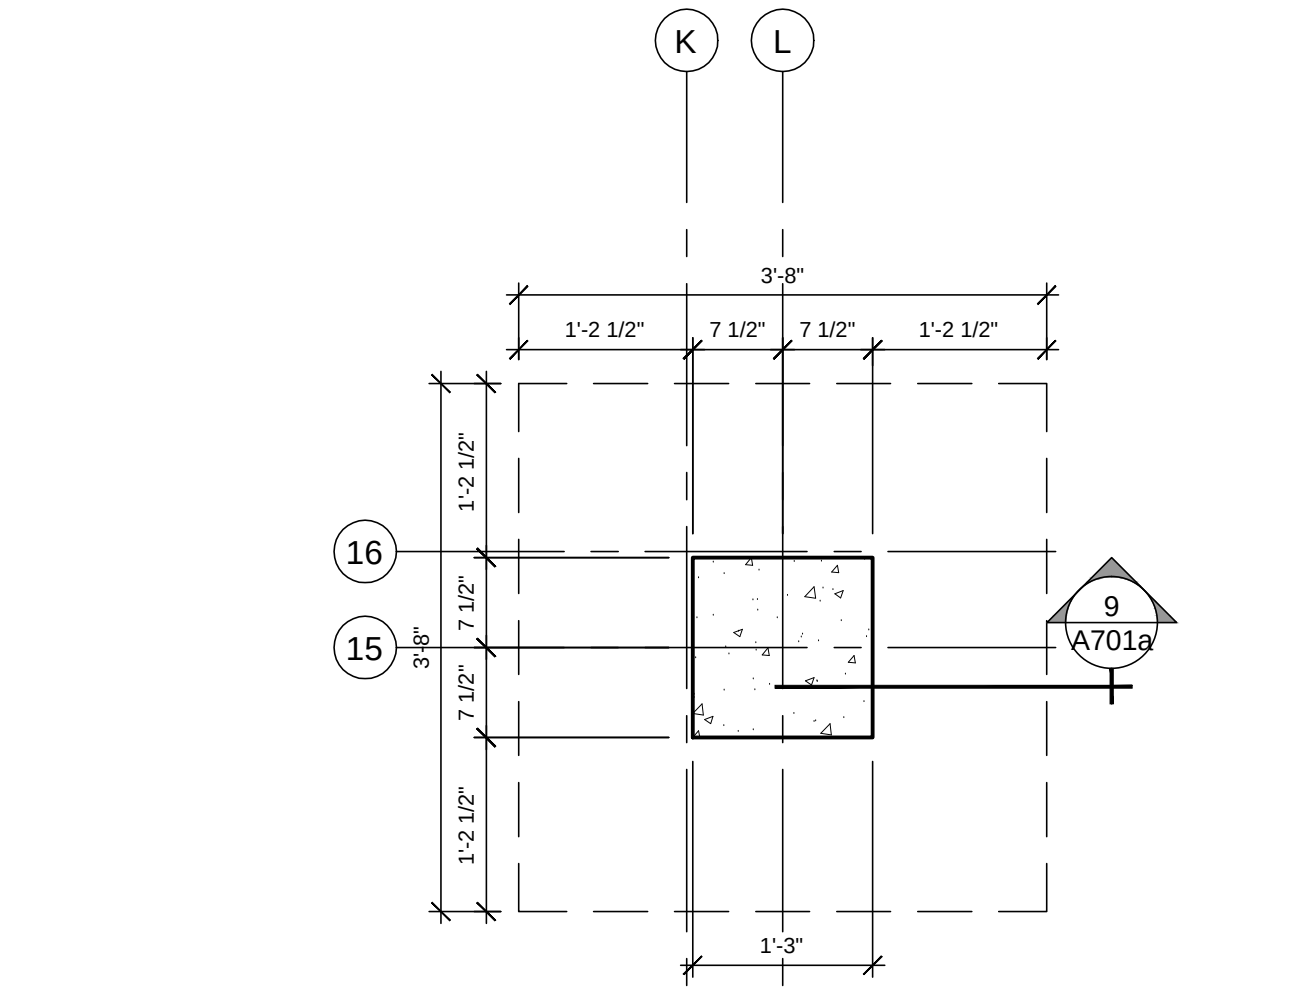


PIER L15 - FOUNDATION PLAN

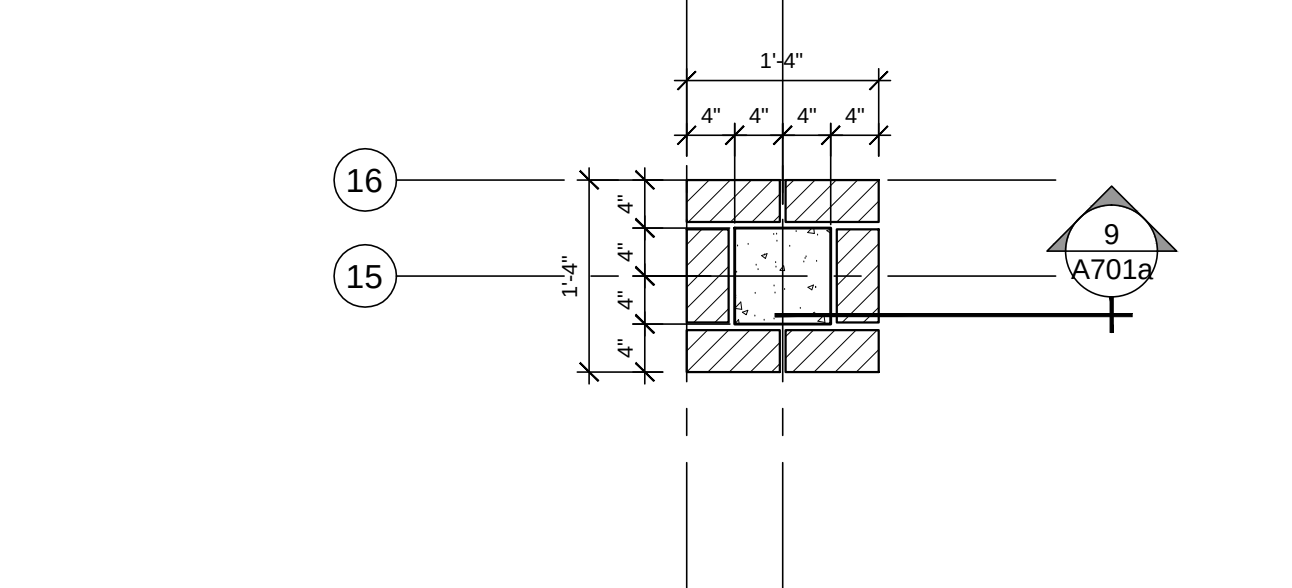

PIER L15 - GROUND PLAN

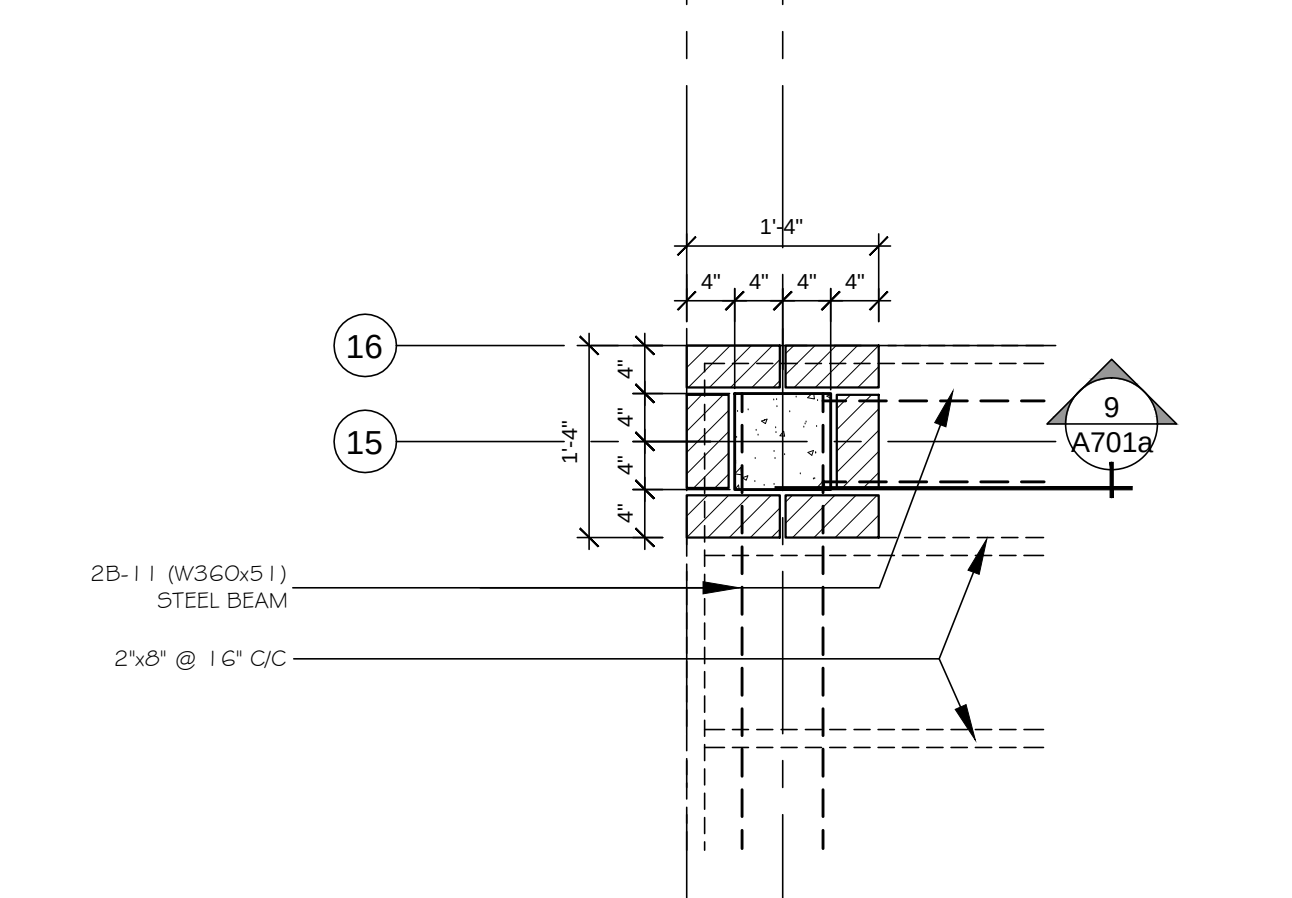

PIER L15 - UPPER PLAN

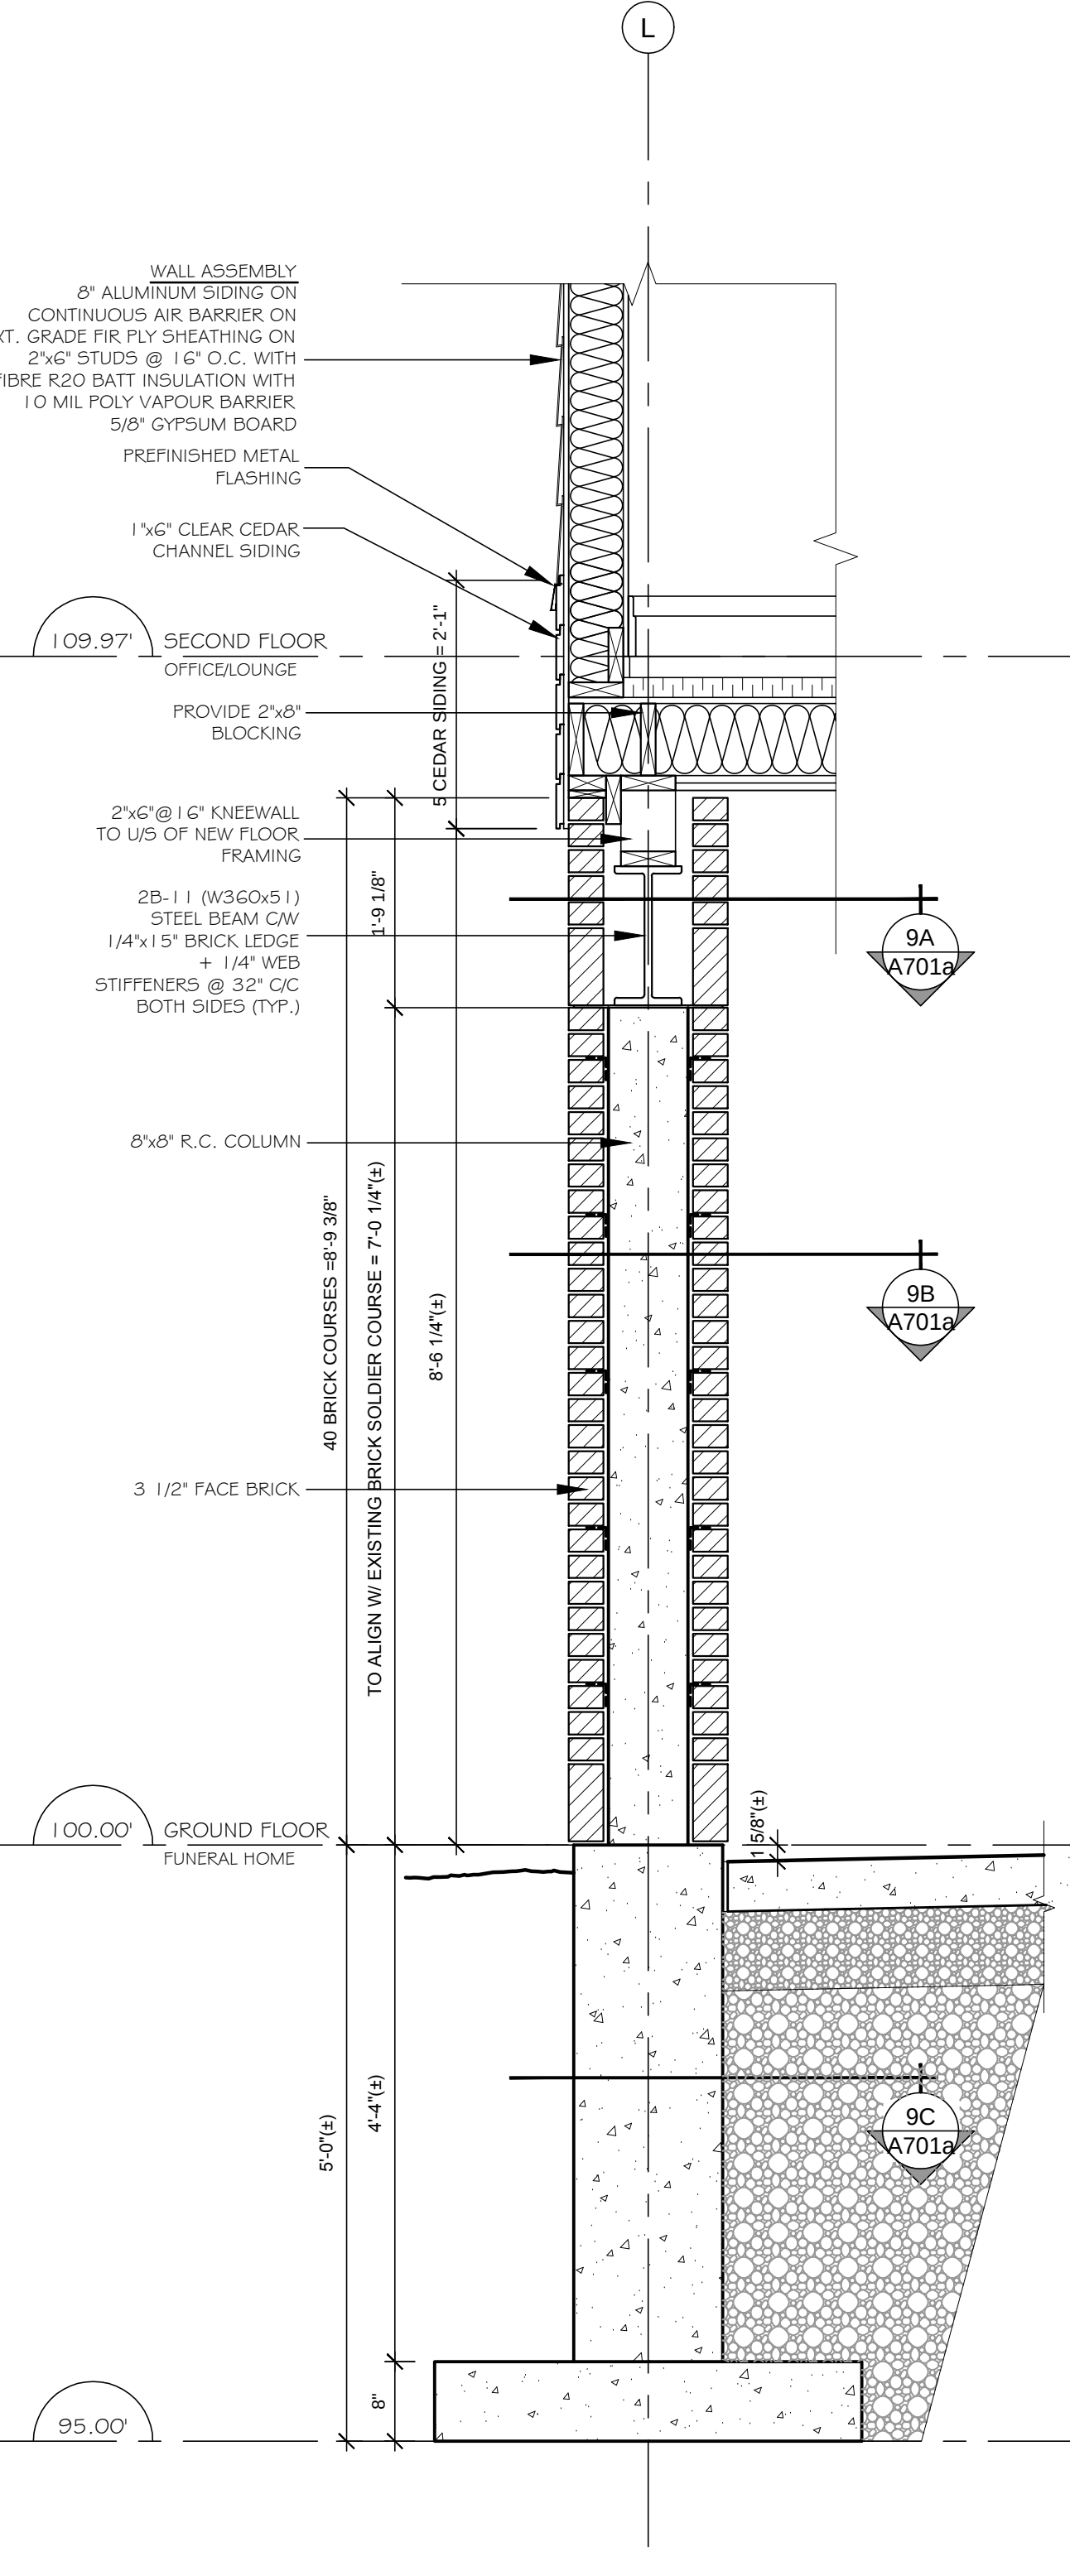

PIER L15 - SECTION