
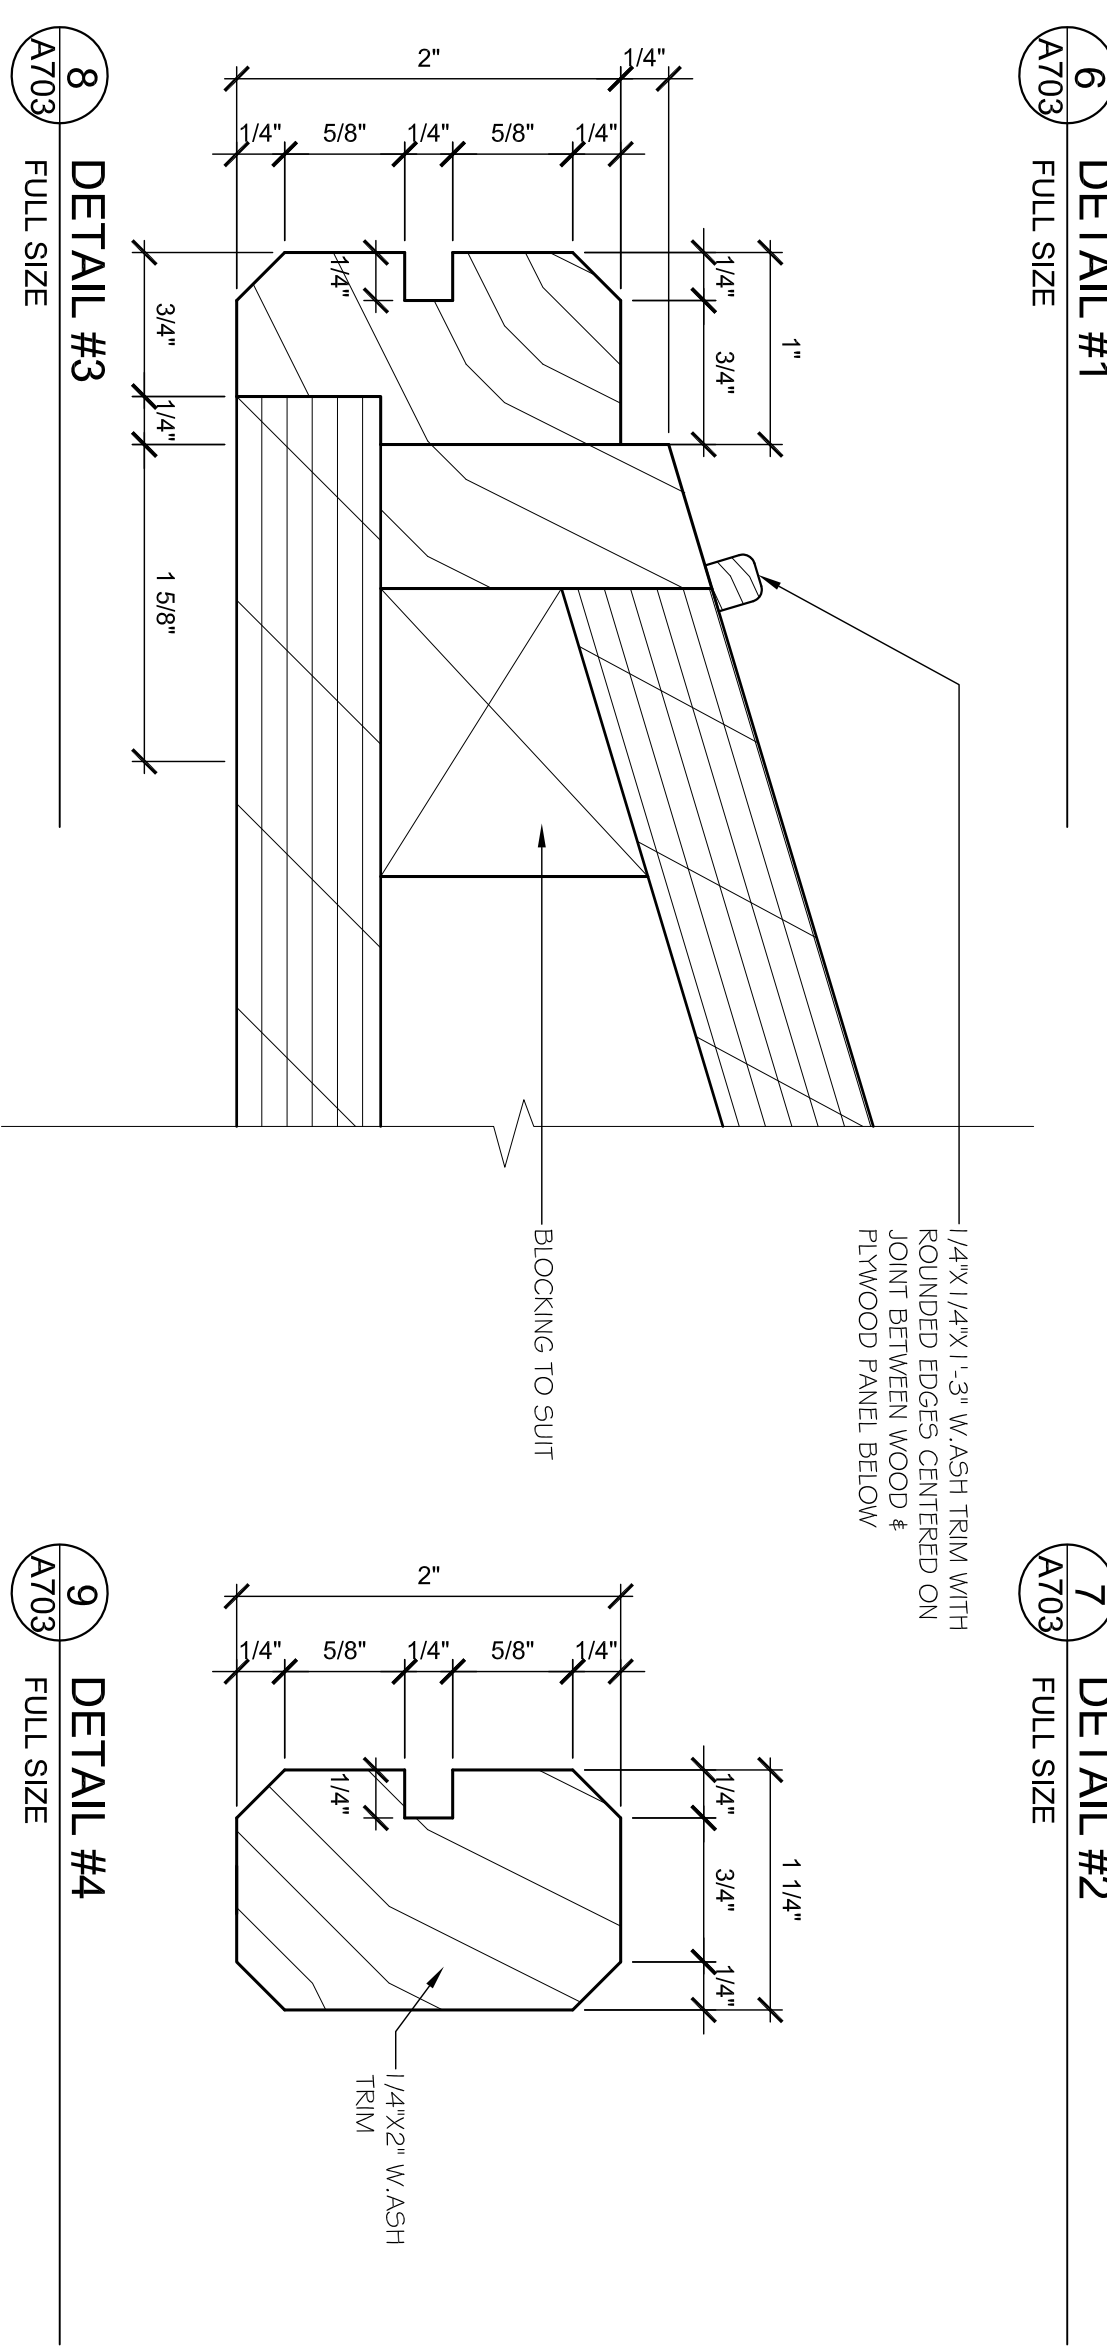
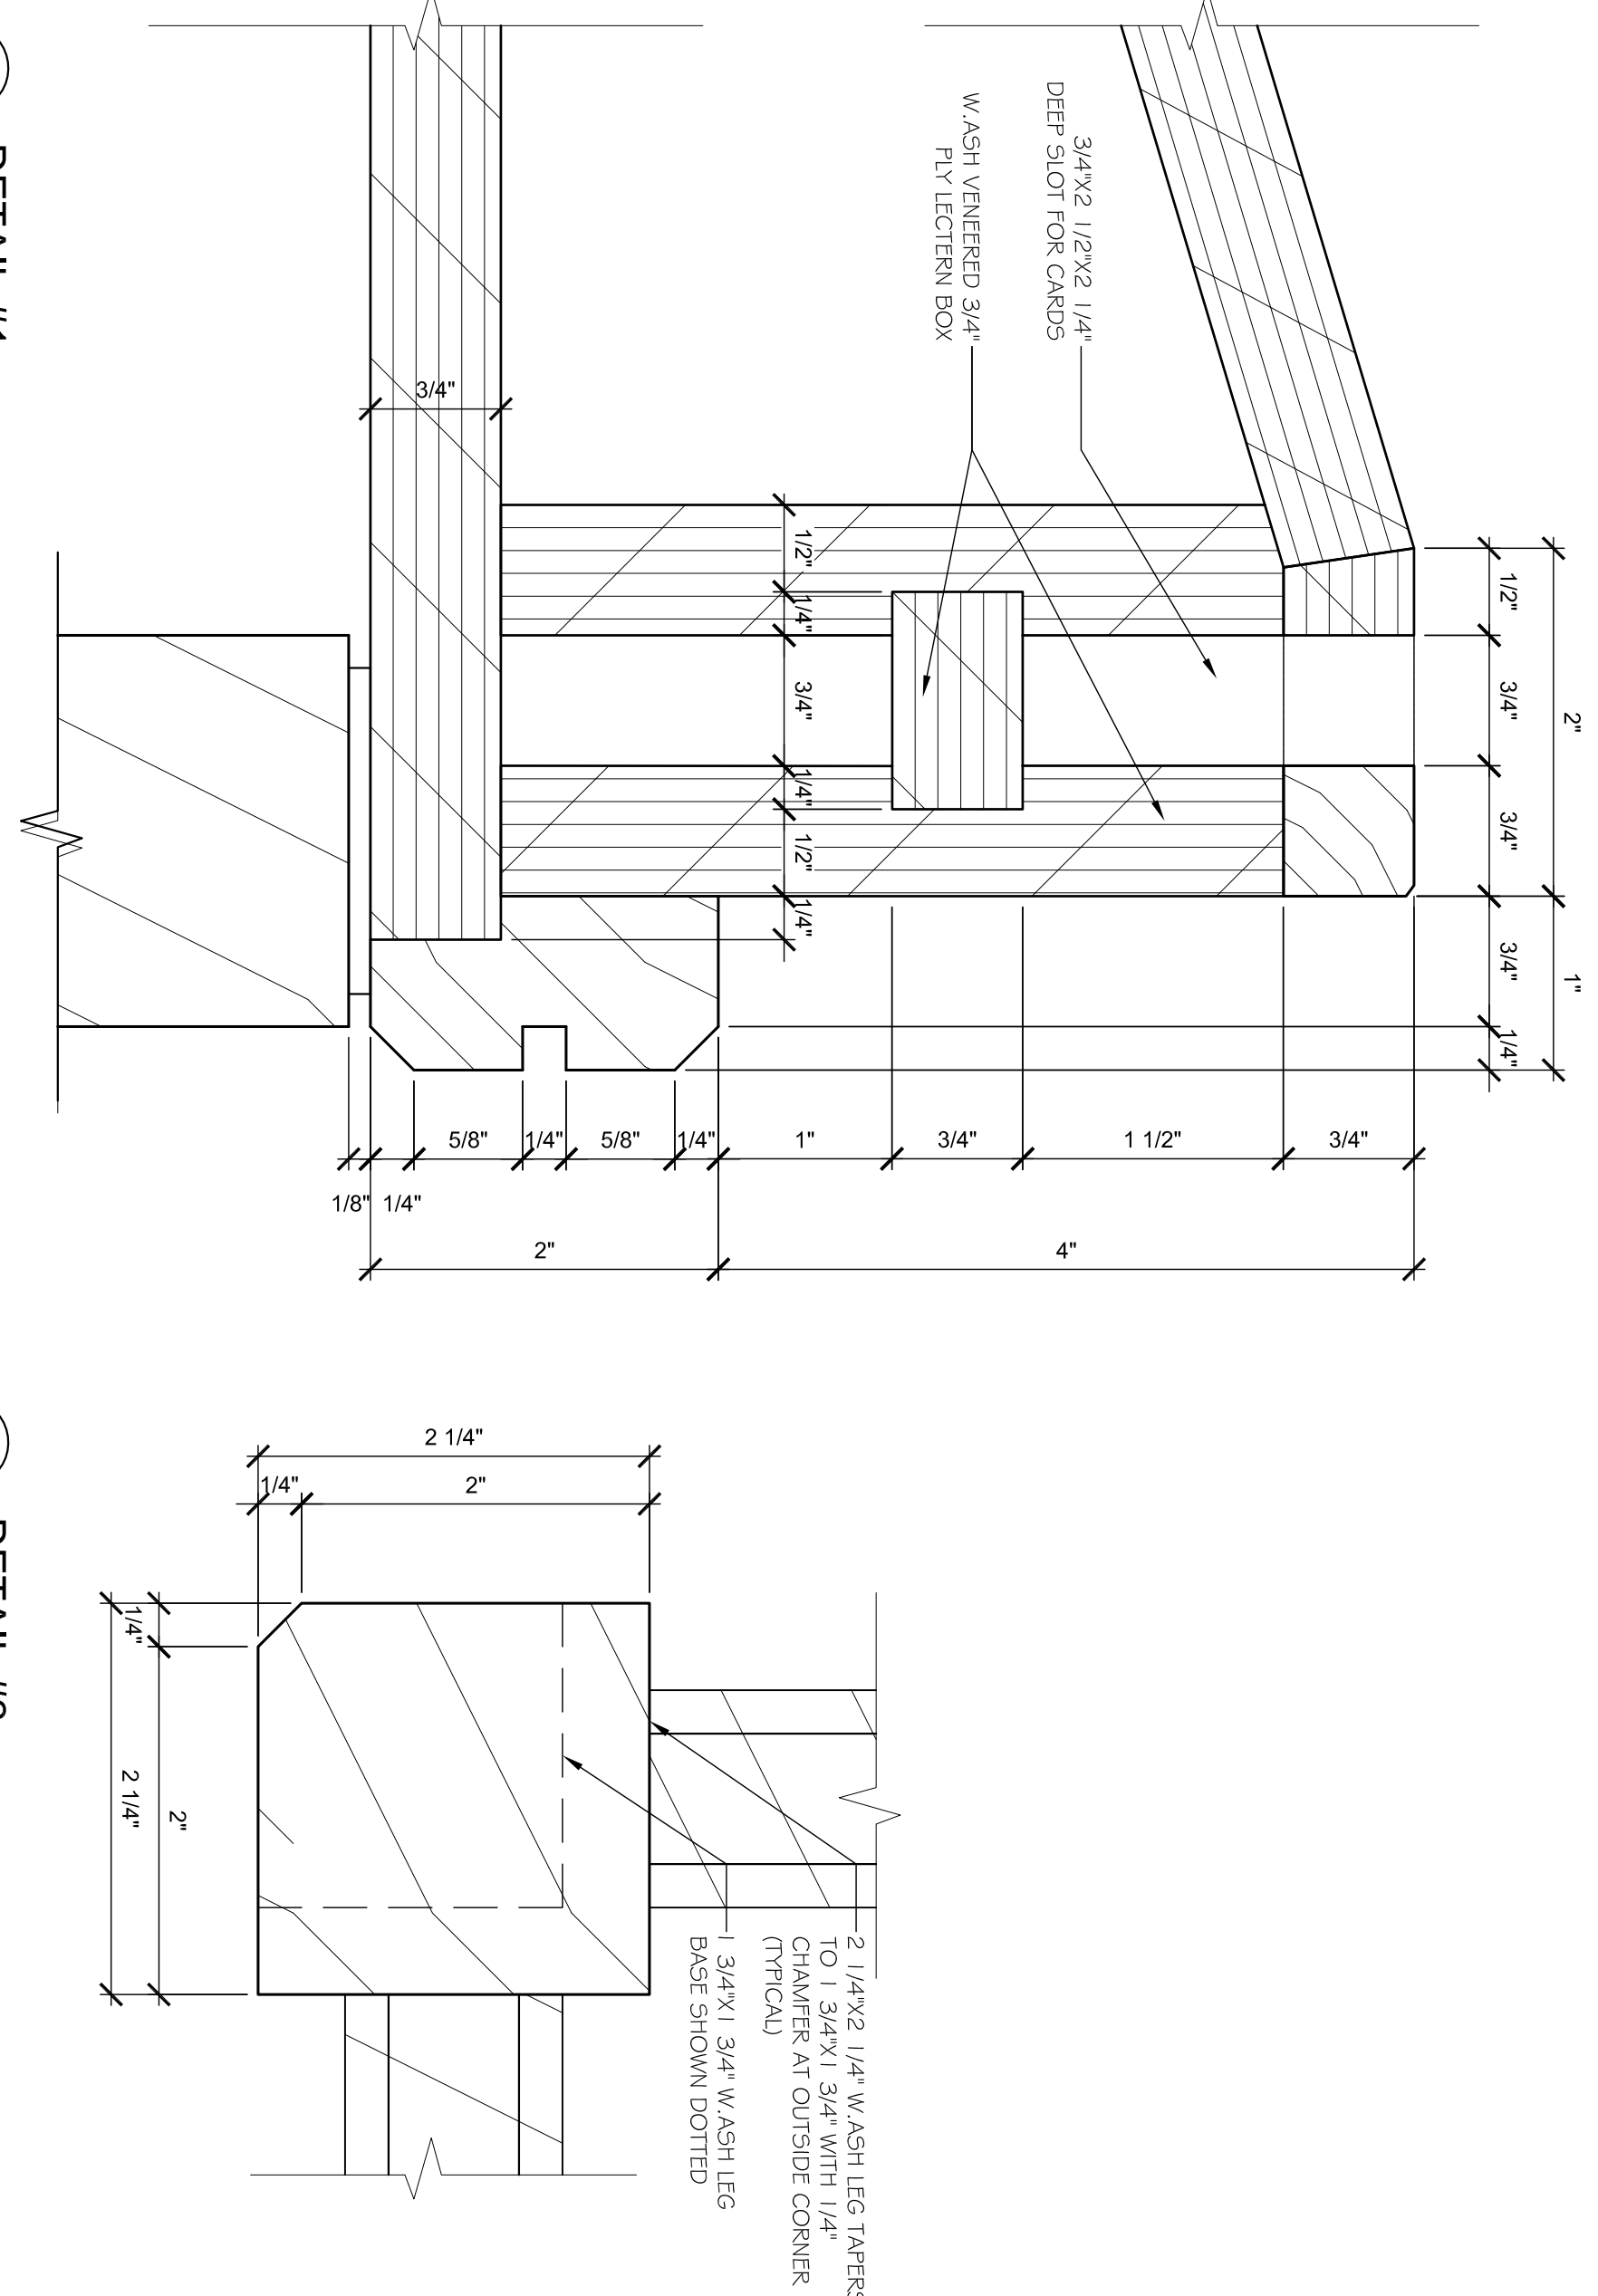


DRAWINGS REMAIN THE PROPERTY OF THE ARCHITECT.

NOT SCALE DRAWINGS.

Q.	ISSUE	DATE
00	ISSUED FOR PERMIT	10.01.28
01	ISSUED FOR TENDER	10.06.01

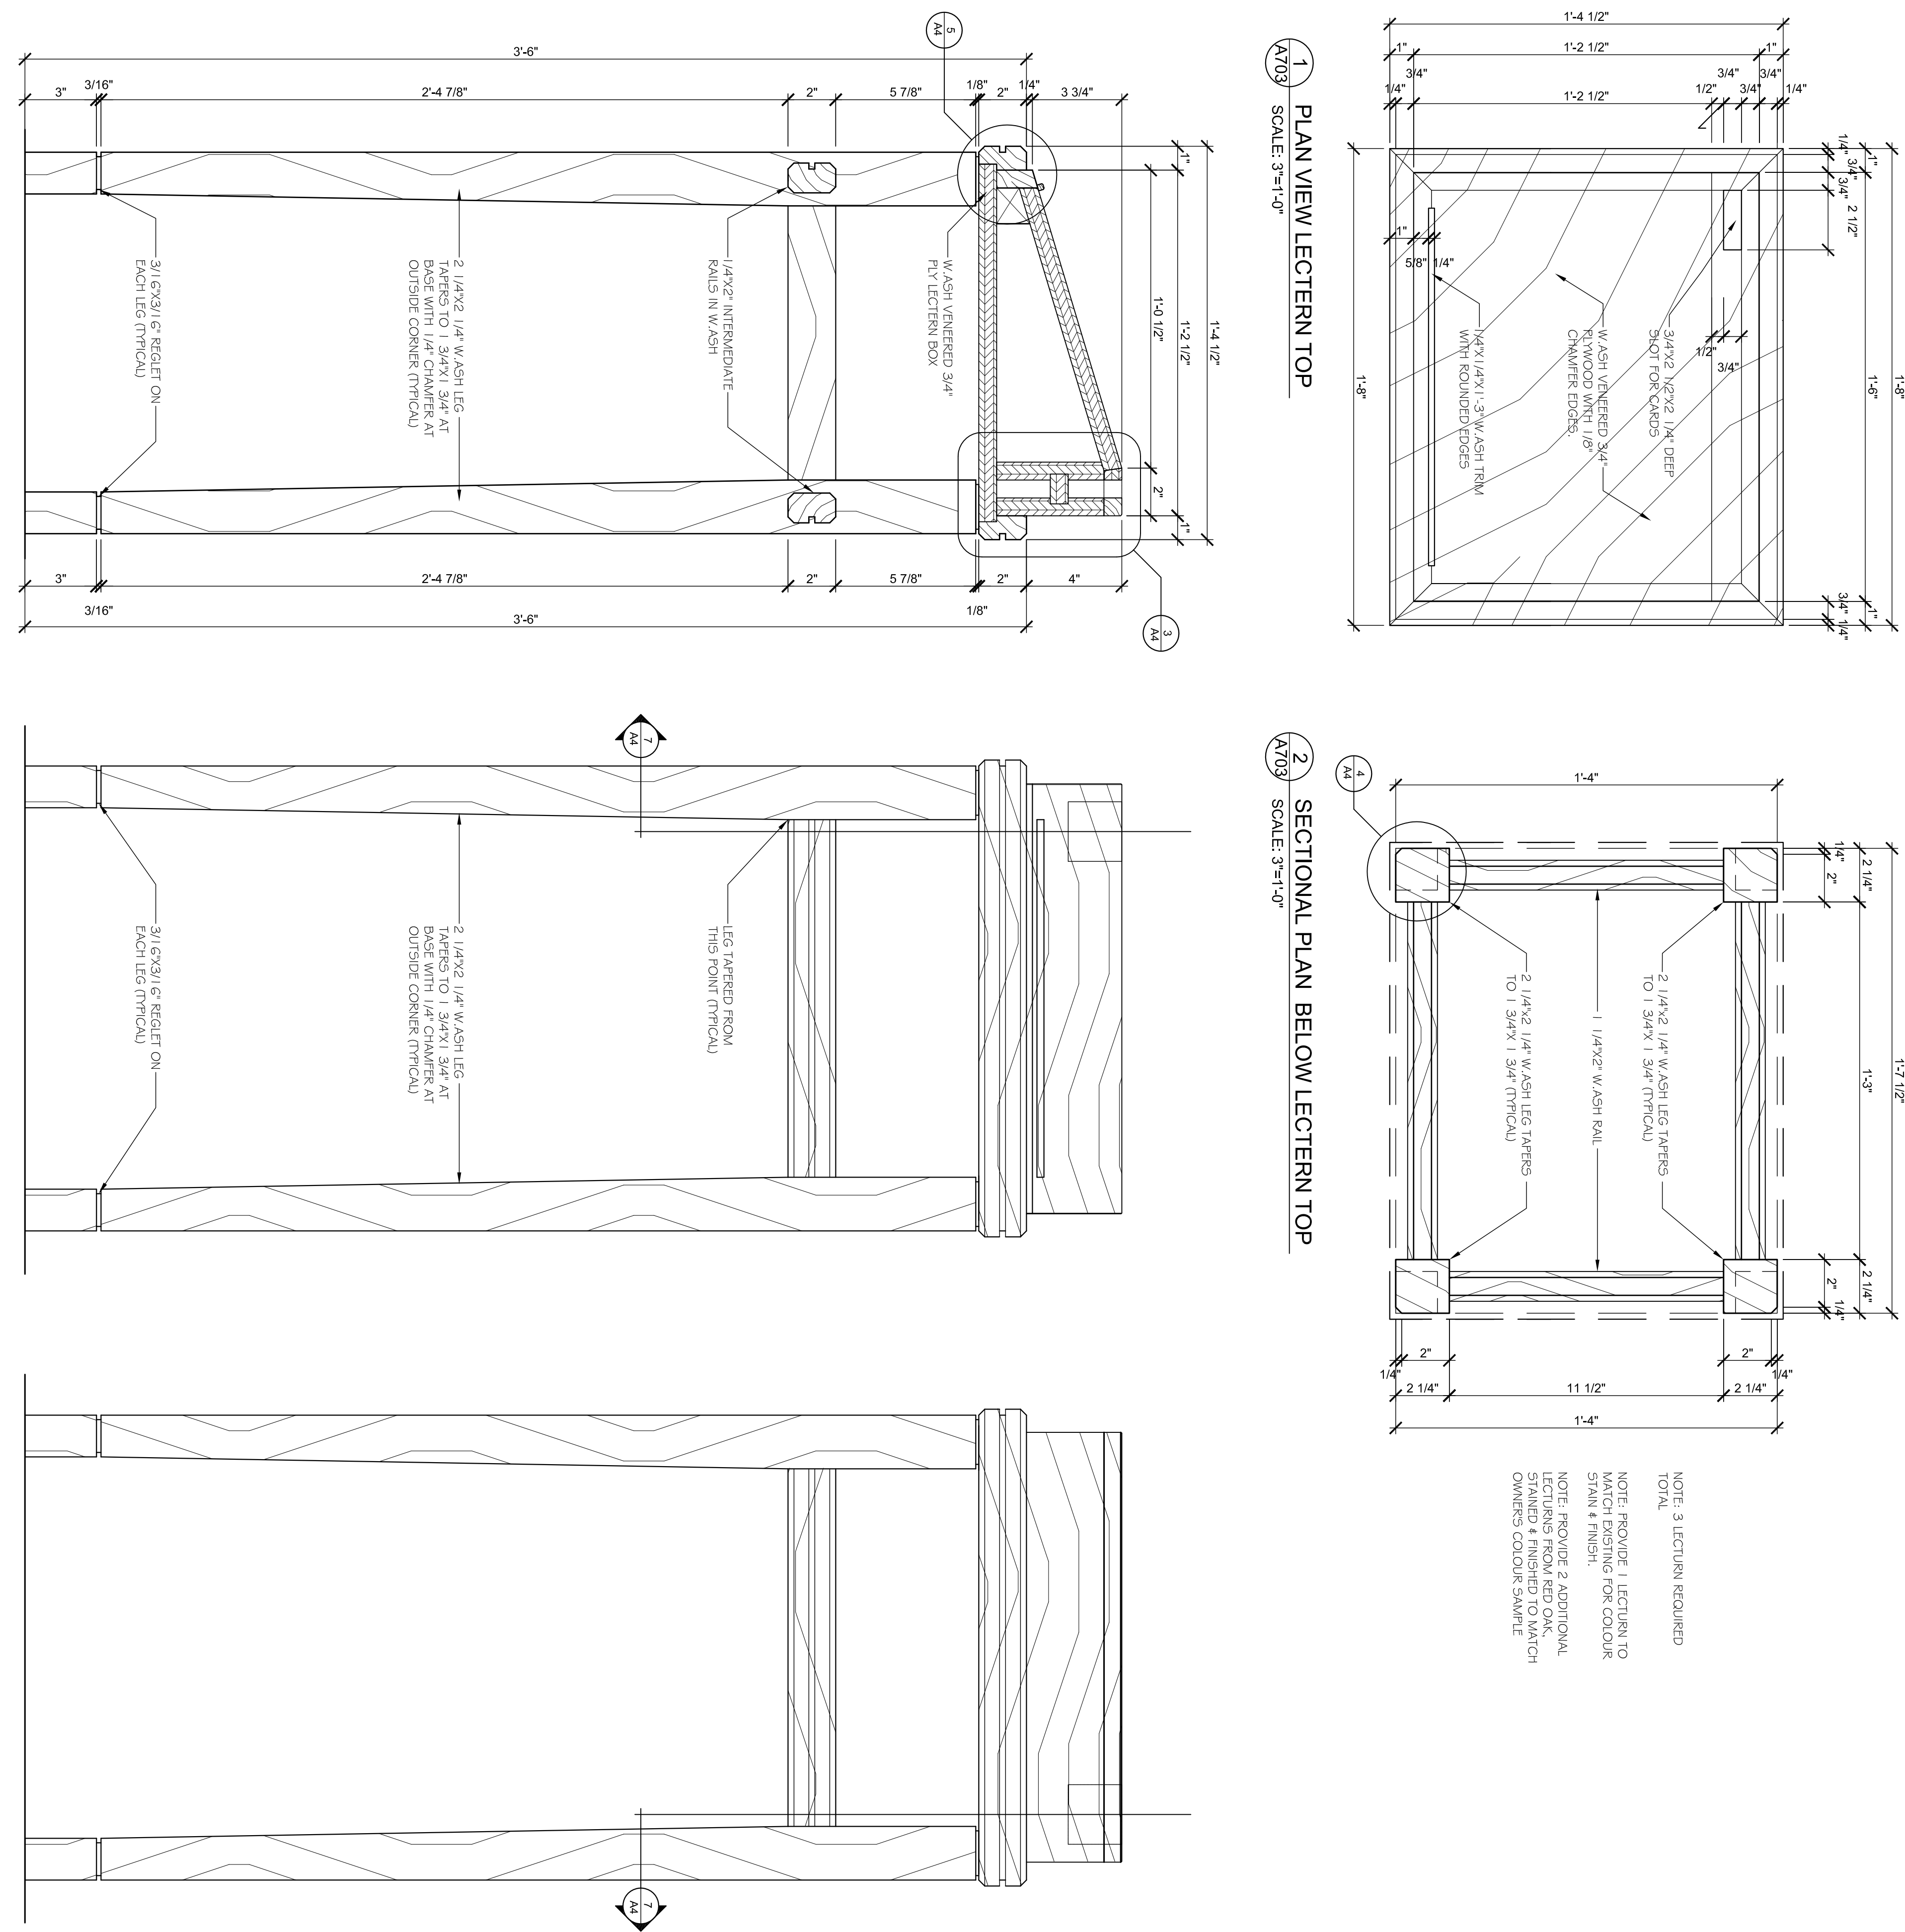

ADDITION & ALTERATIONS -
GIGAN FUNERAL HOME

03 Queen St. S., Bolton, ON

Willwork Details

PROJECT NUMBER	0660
SCALE	AS SHOWN
DATE	28 JANUARY 2010
DRAWN	MGD
CHECKED	D.F.S.
SET NO.	DRAWING NO.