
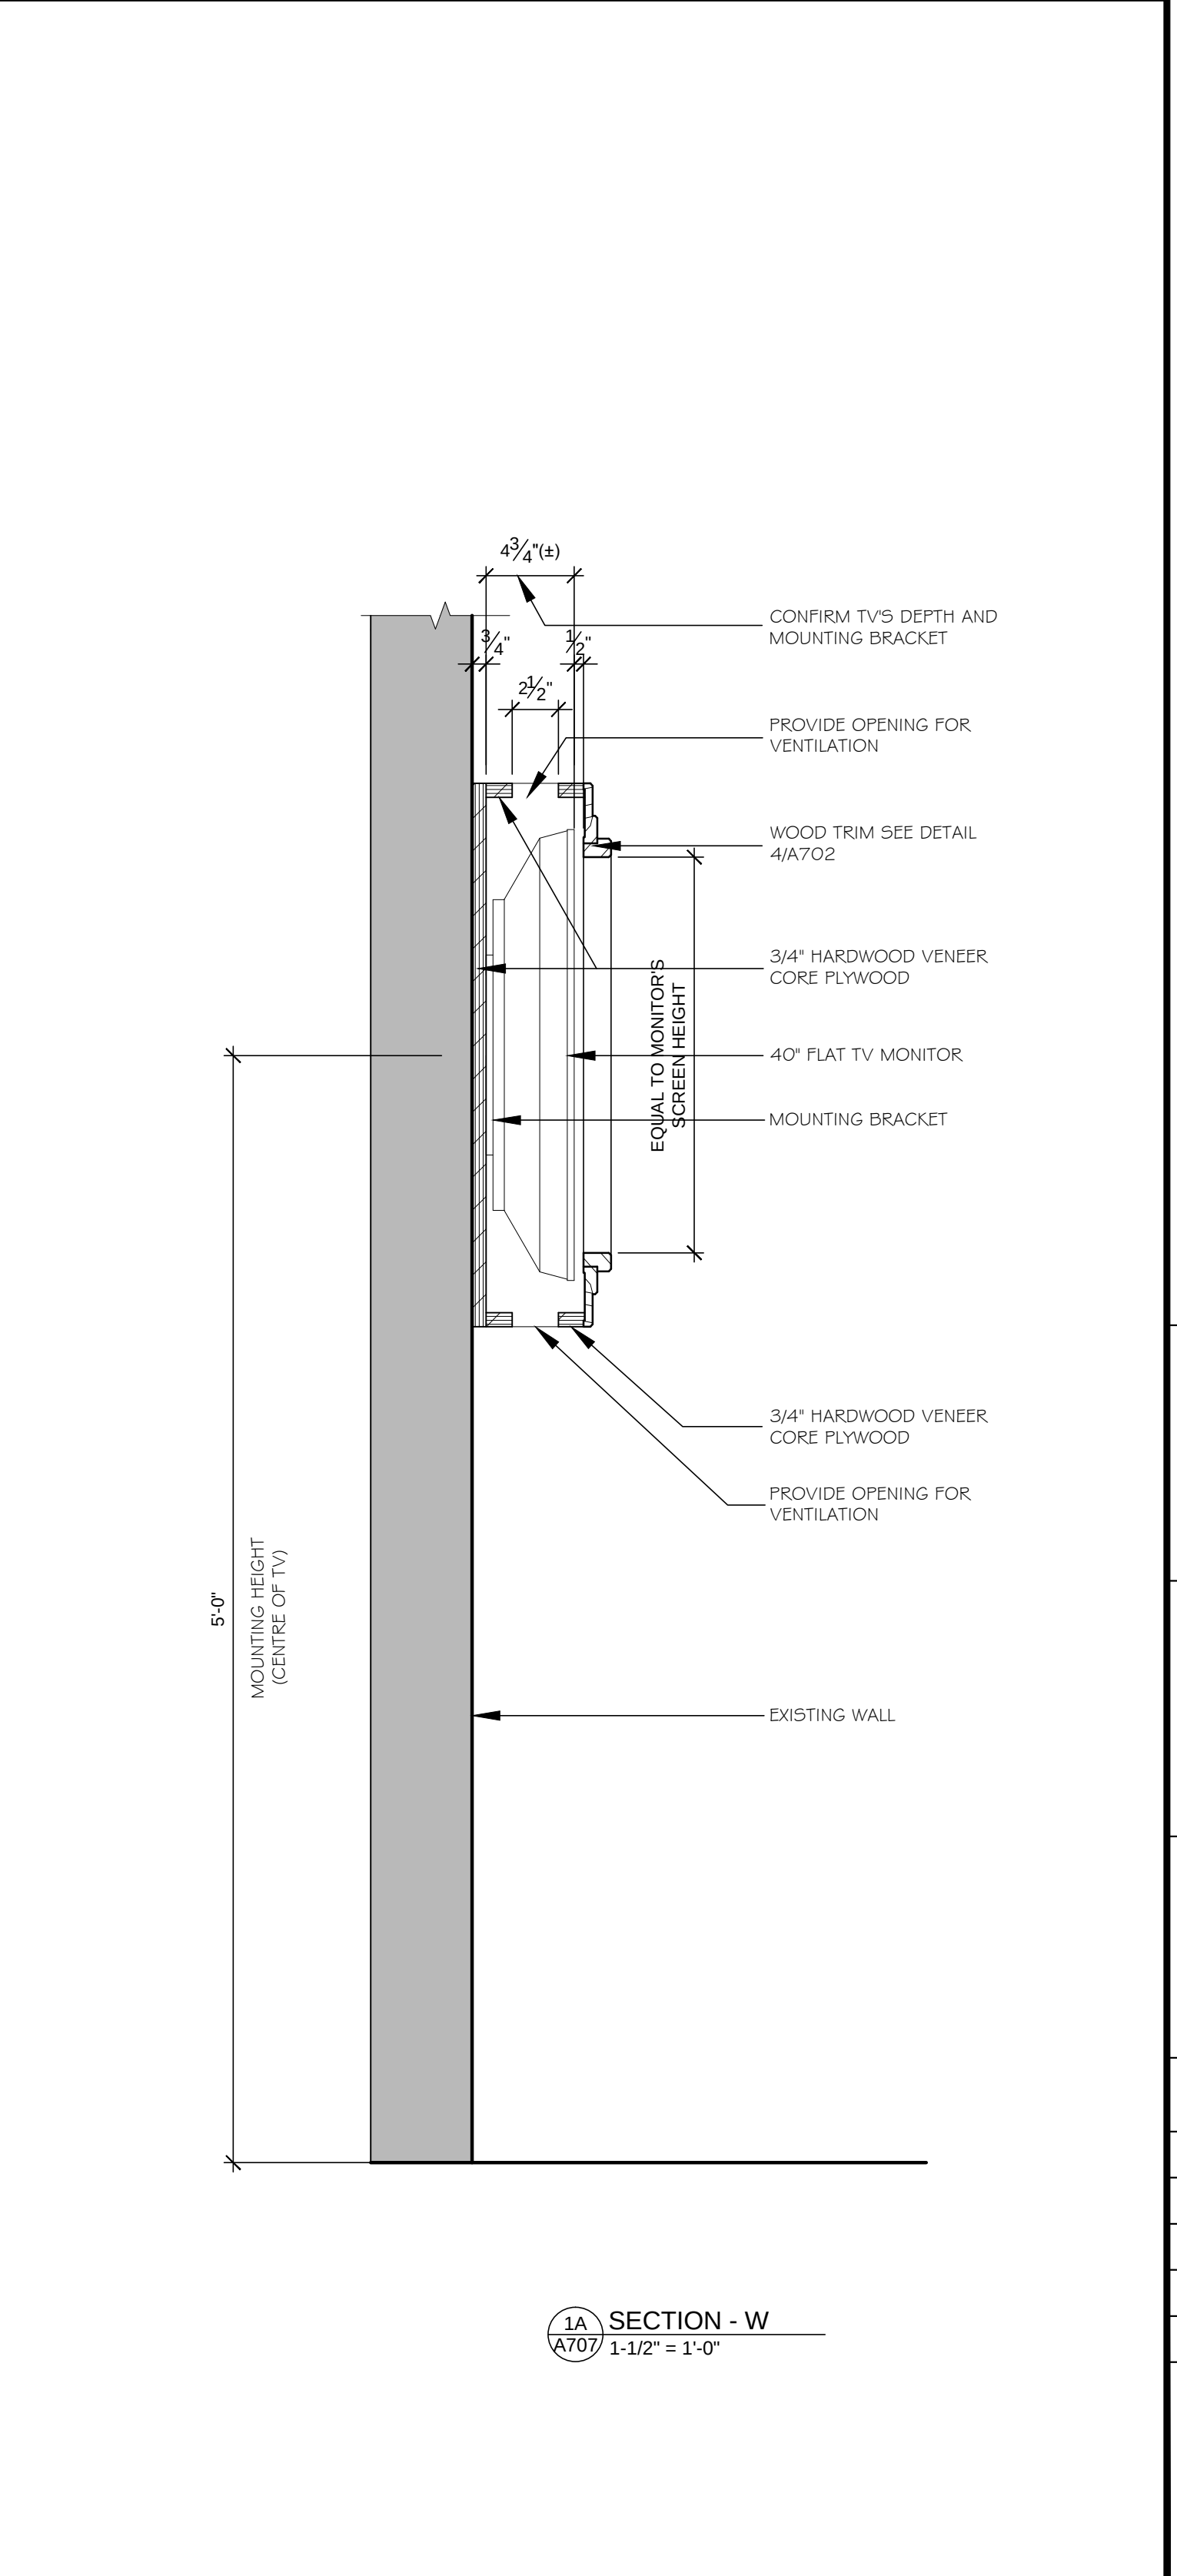
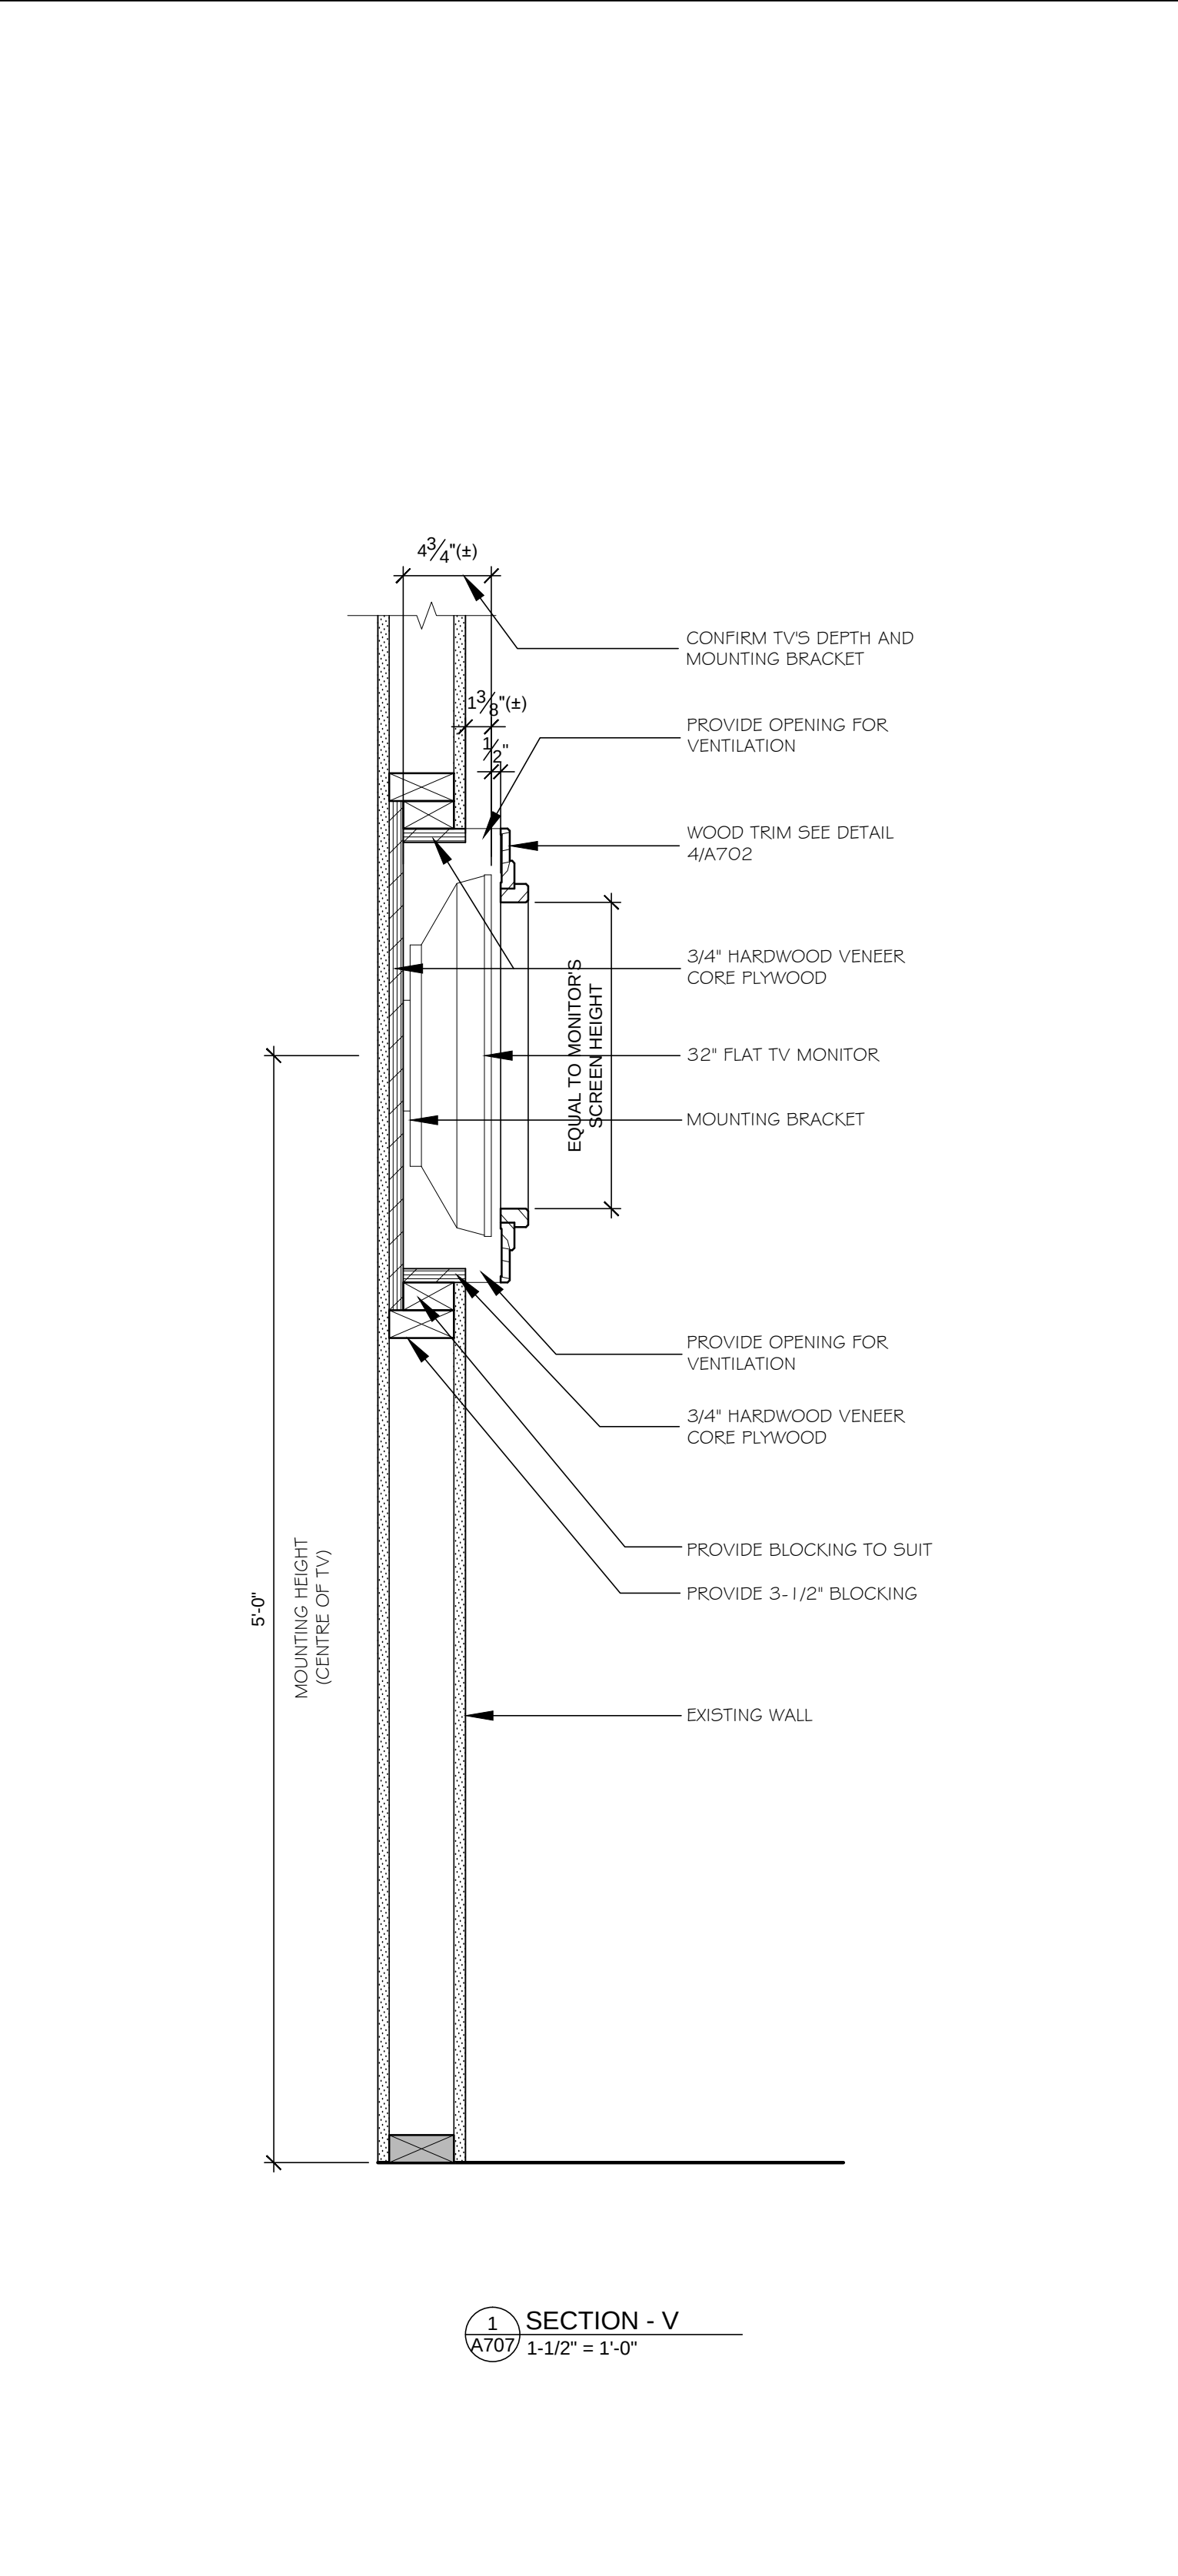
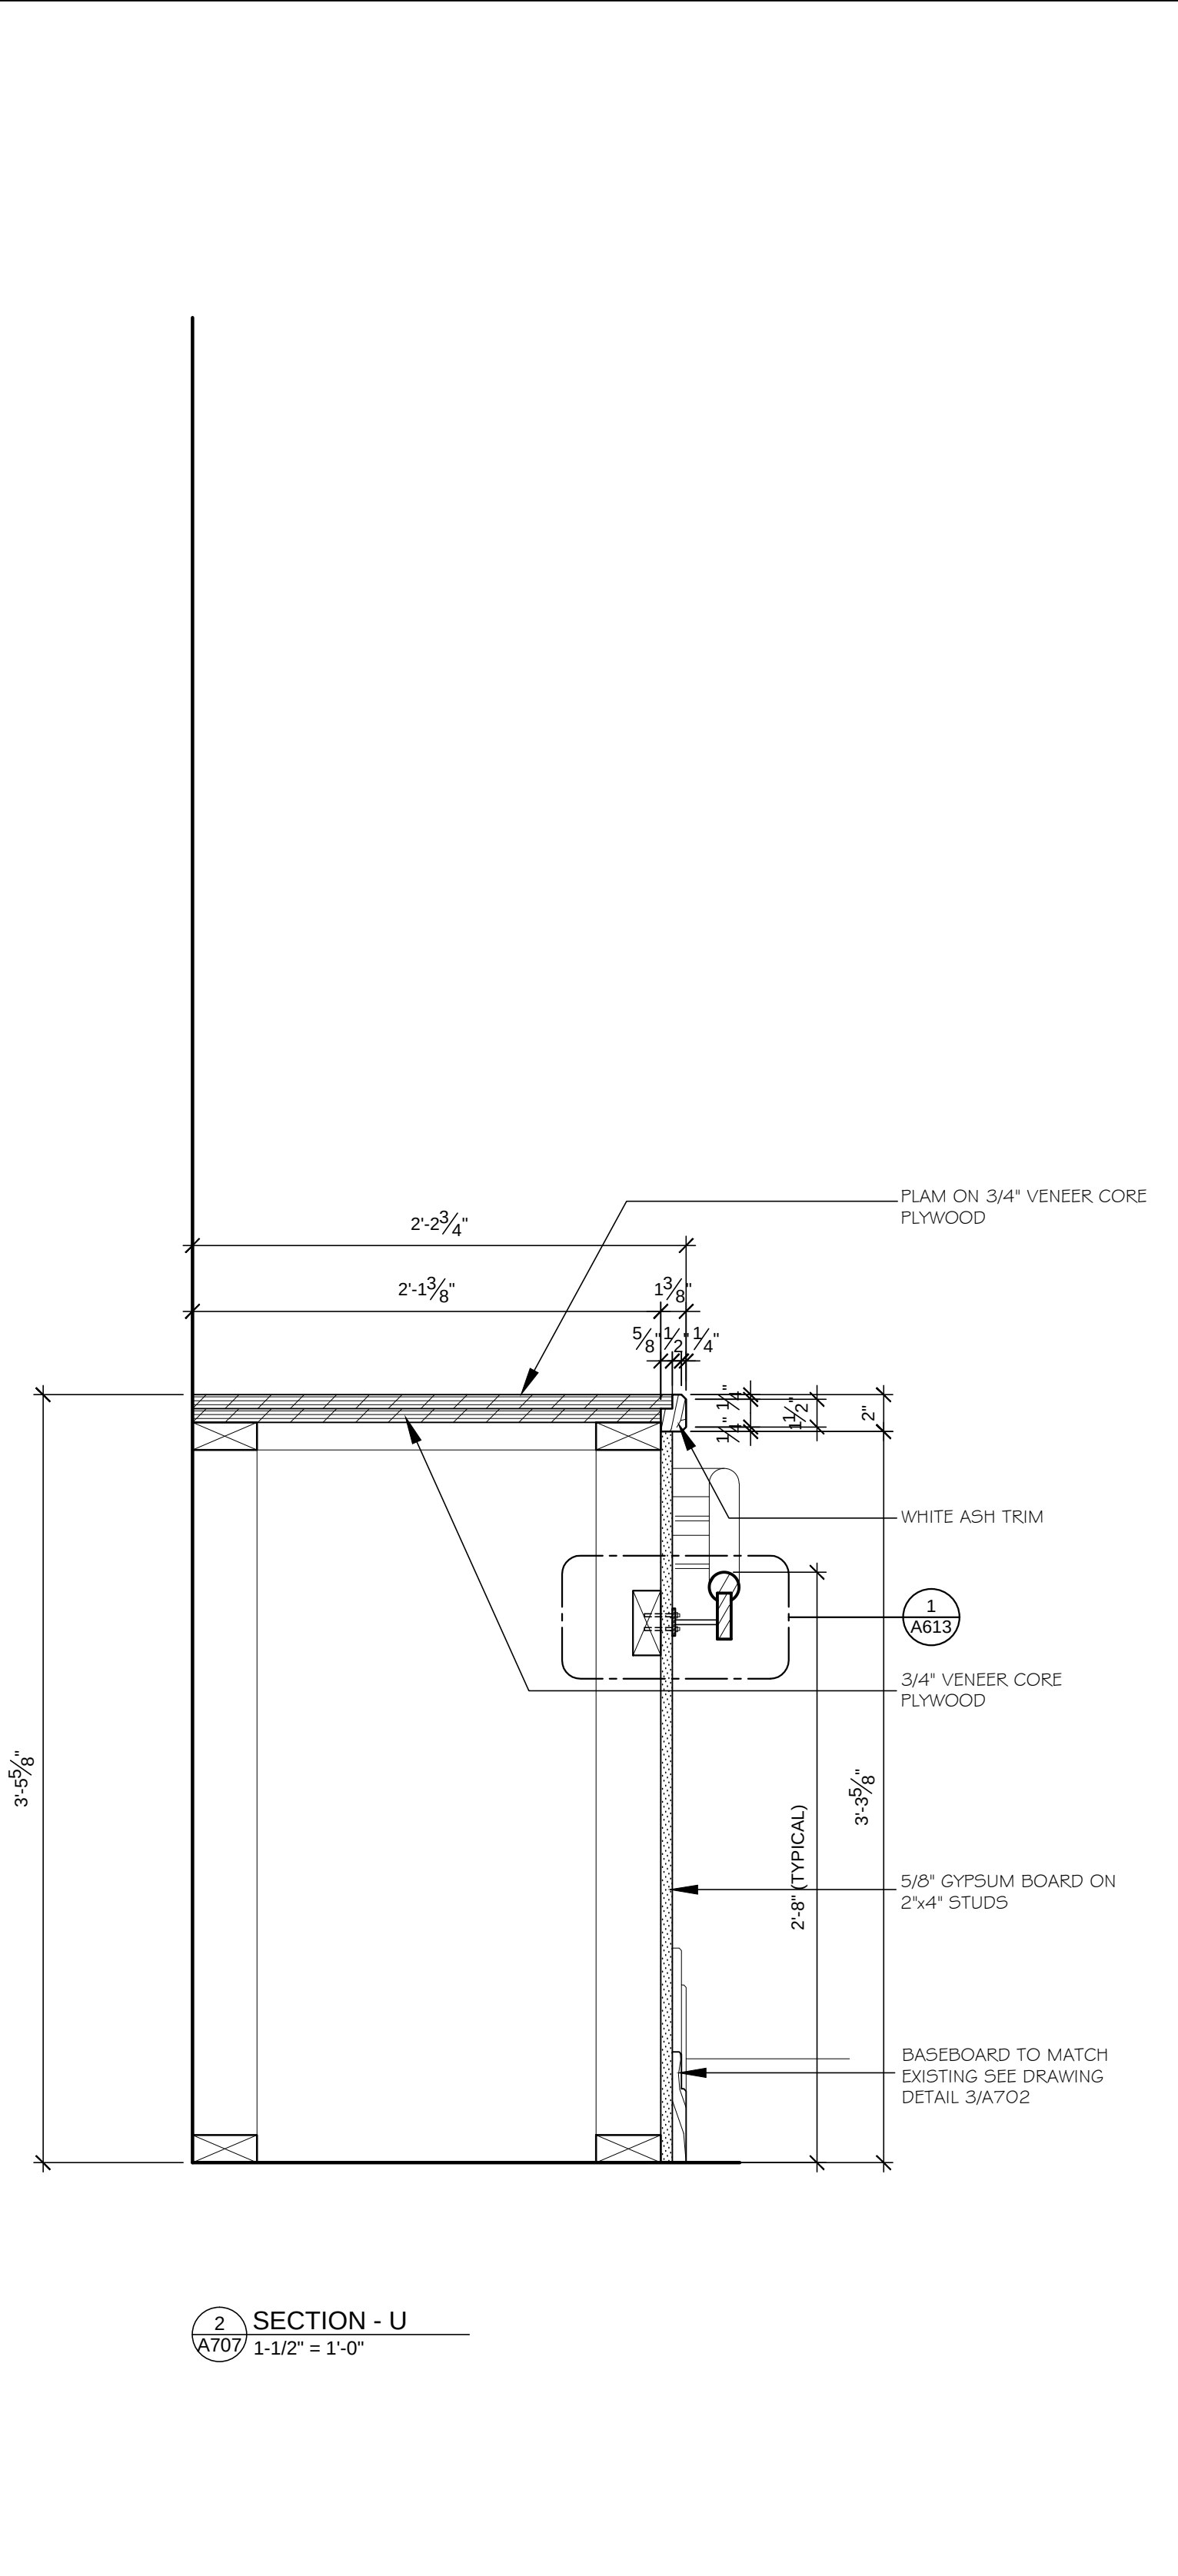
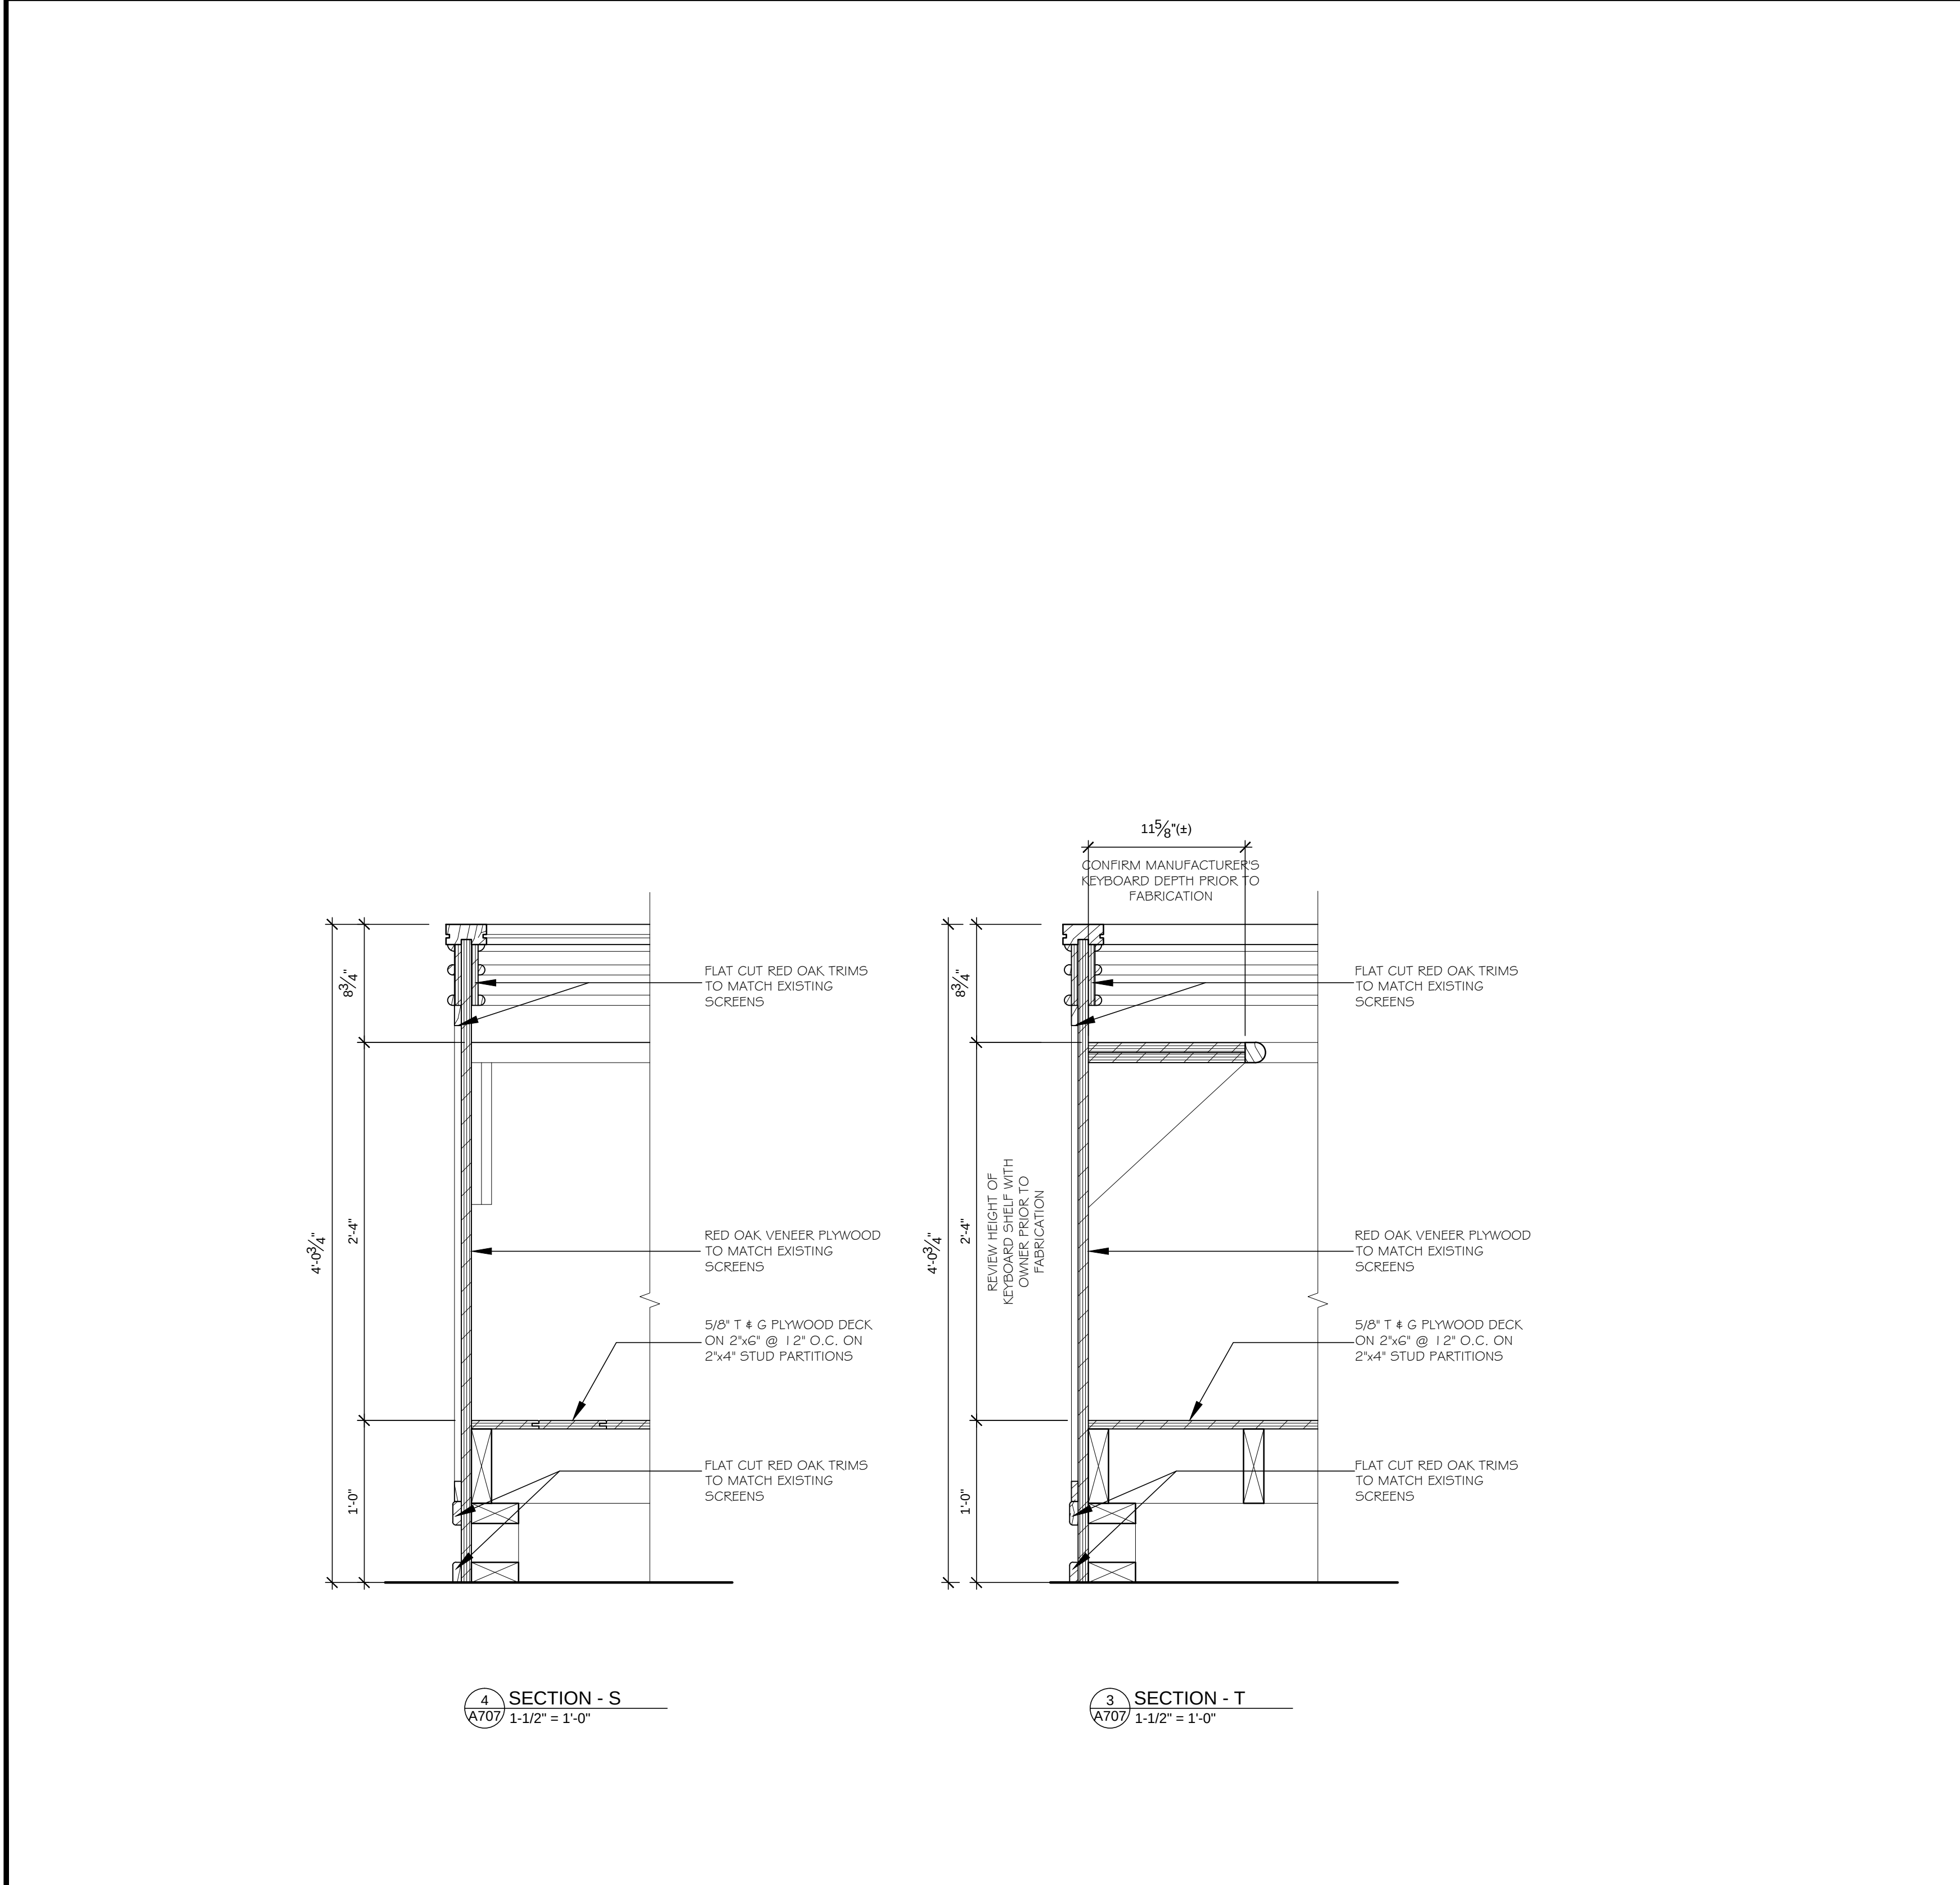
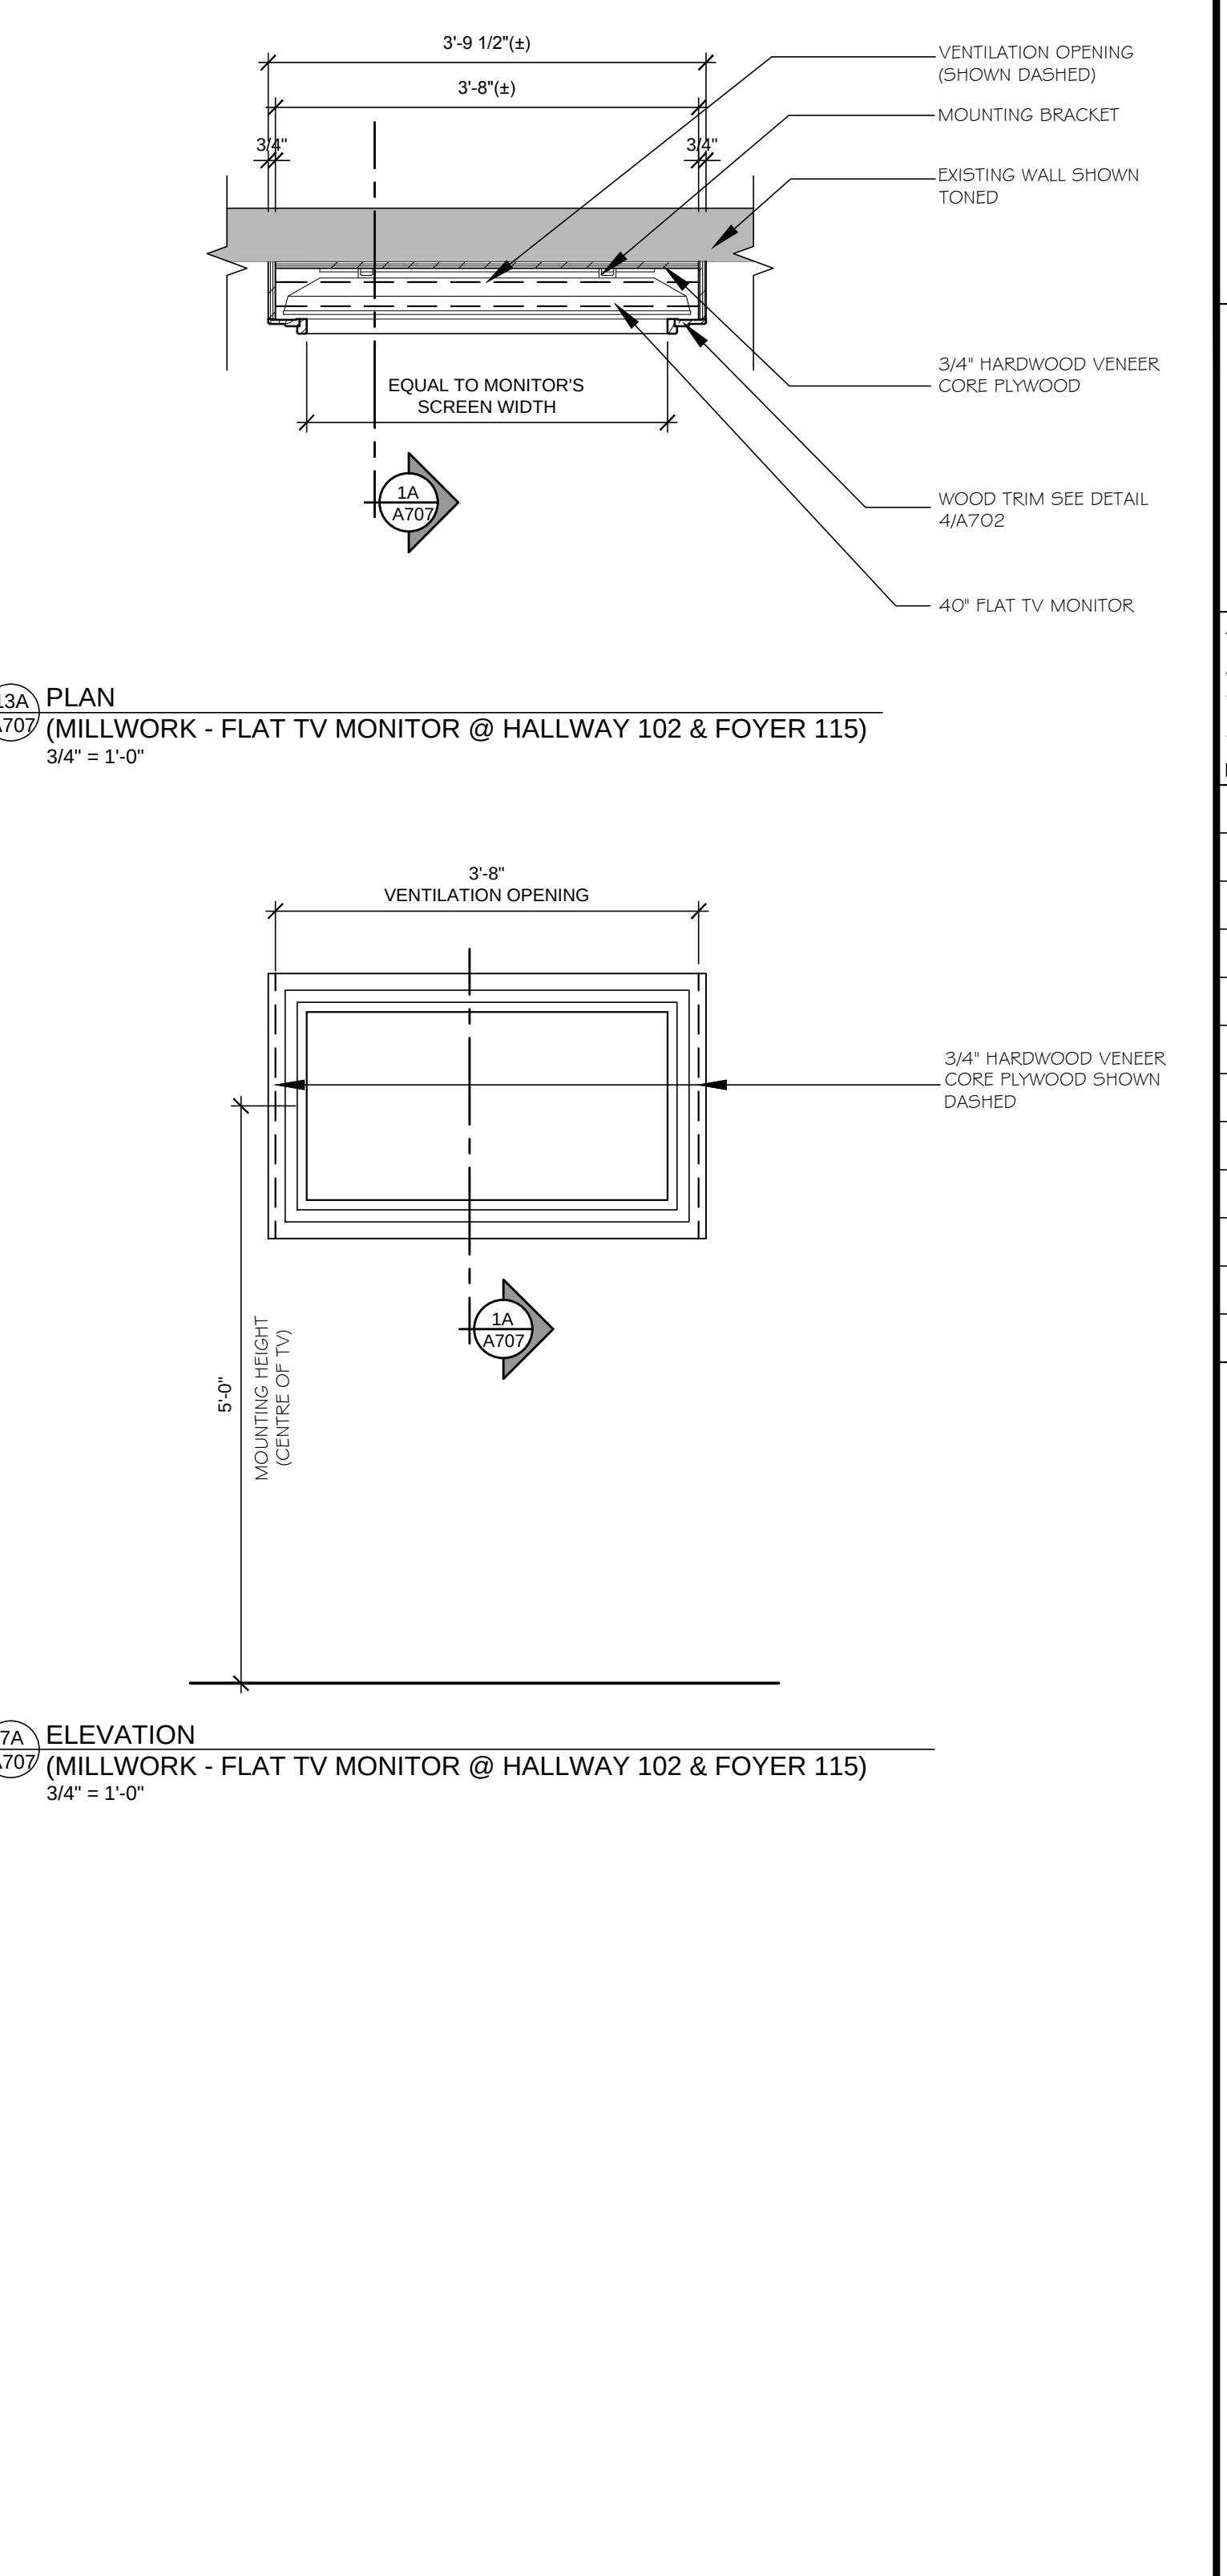
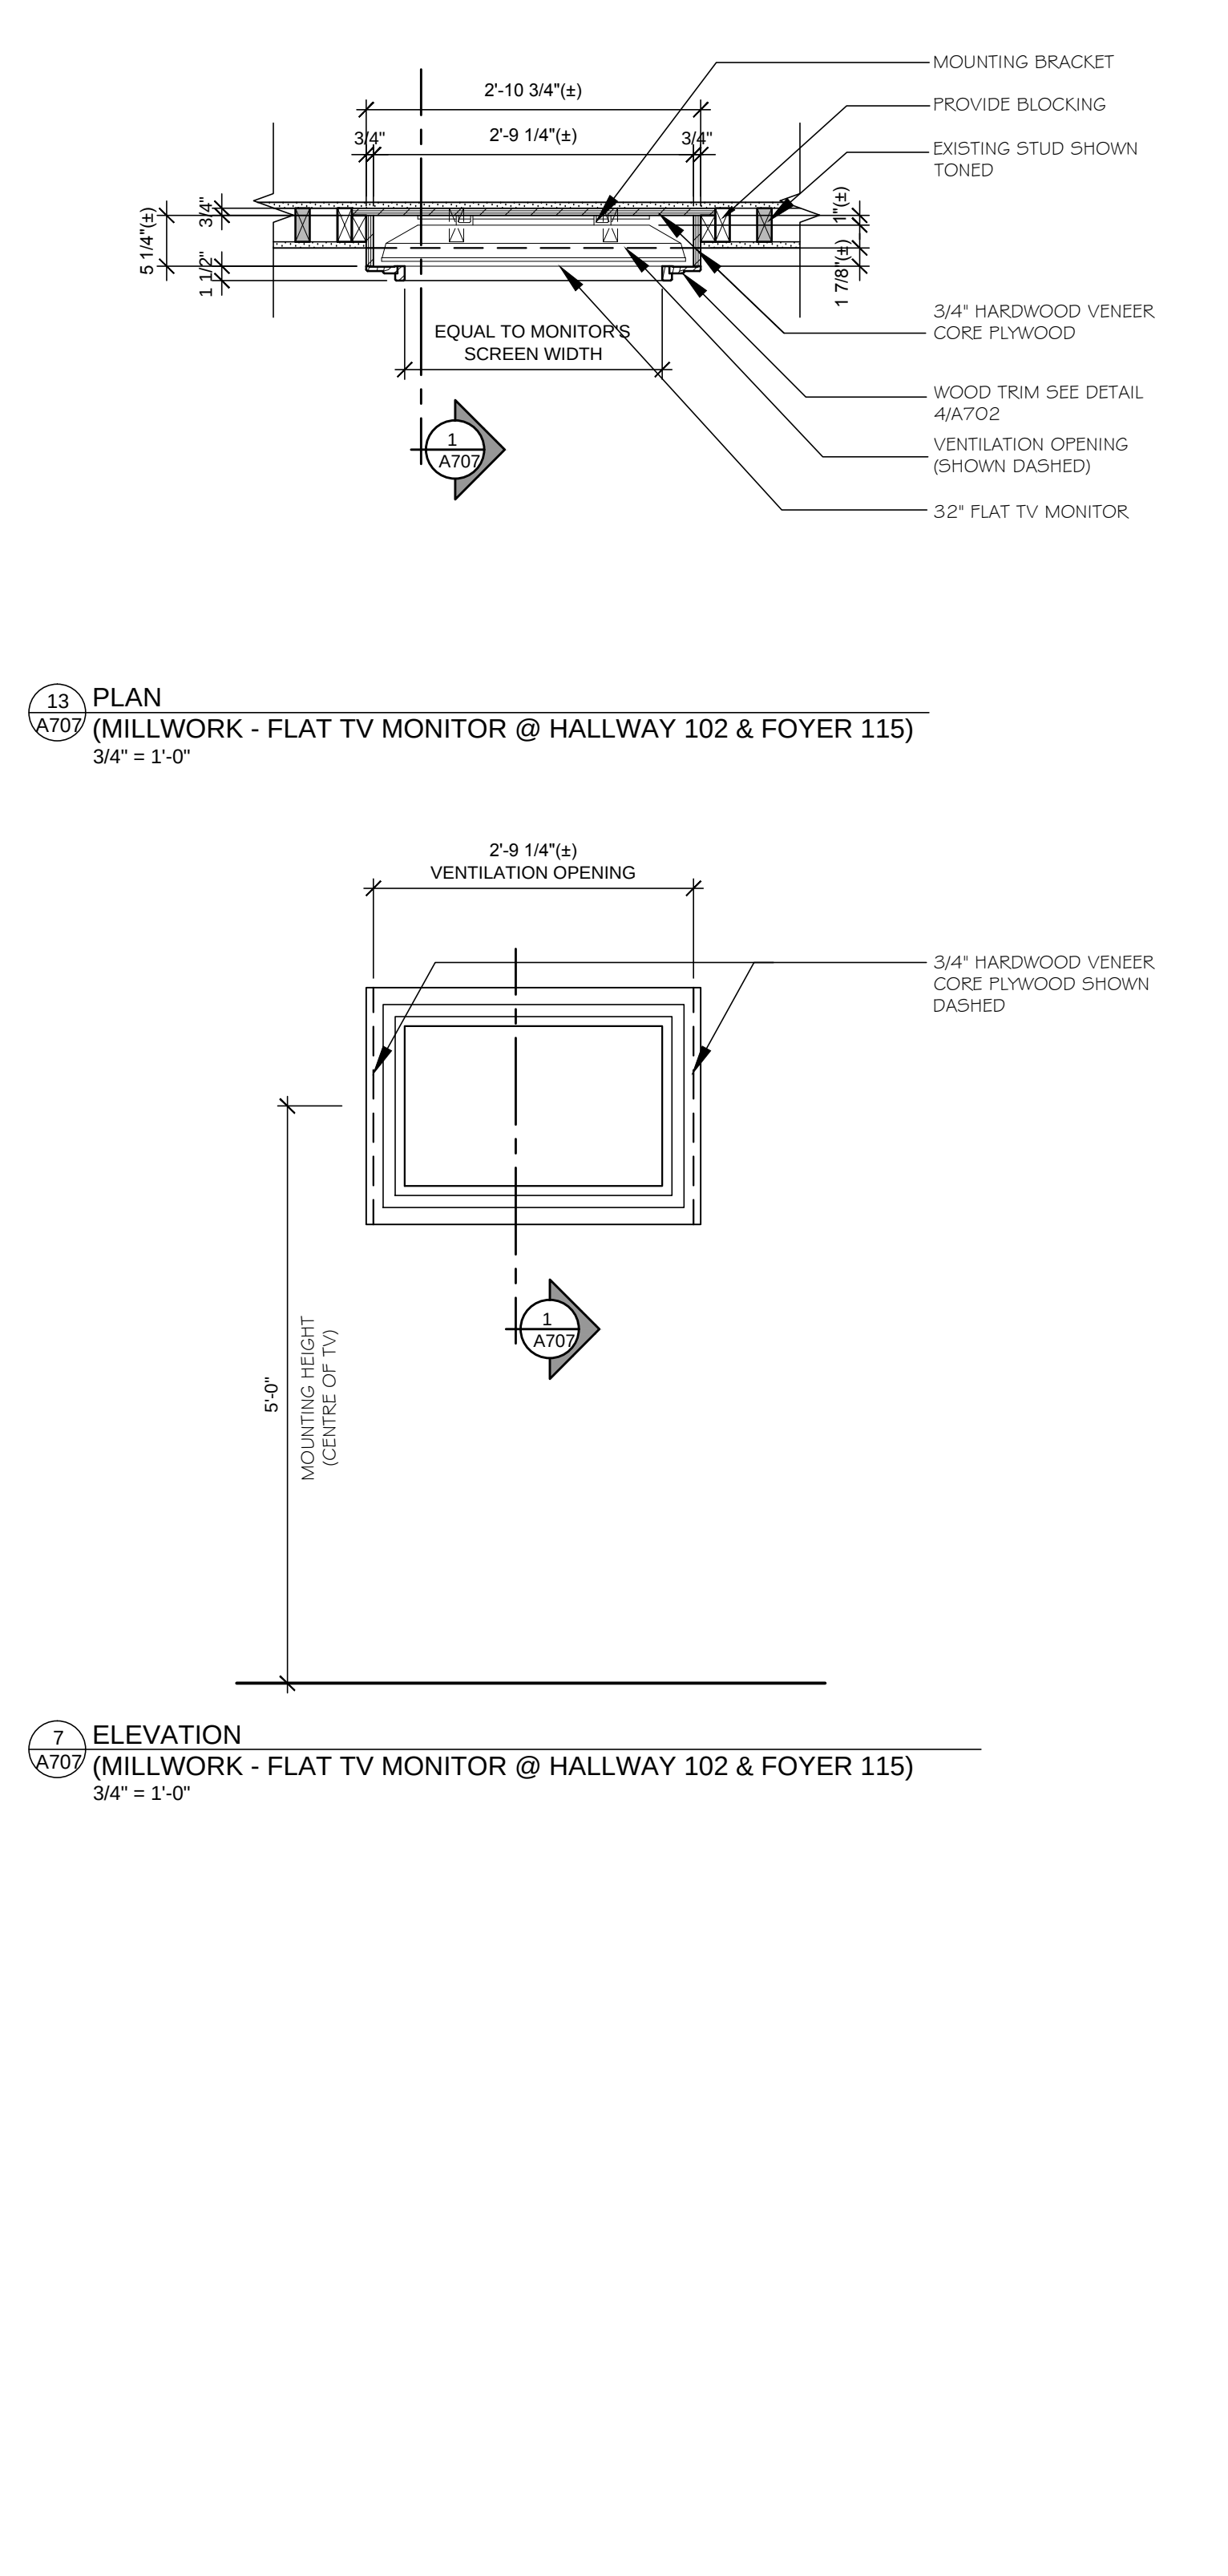
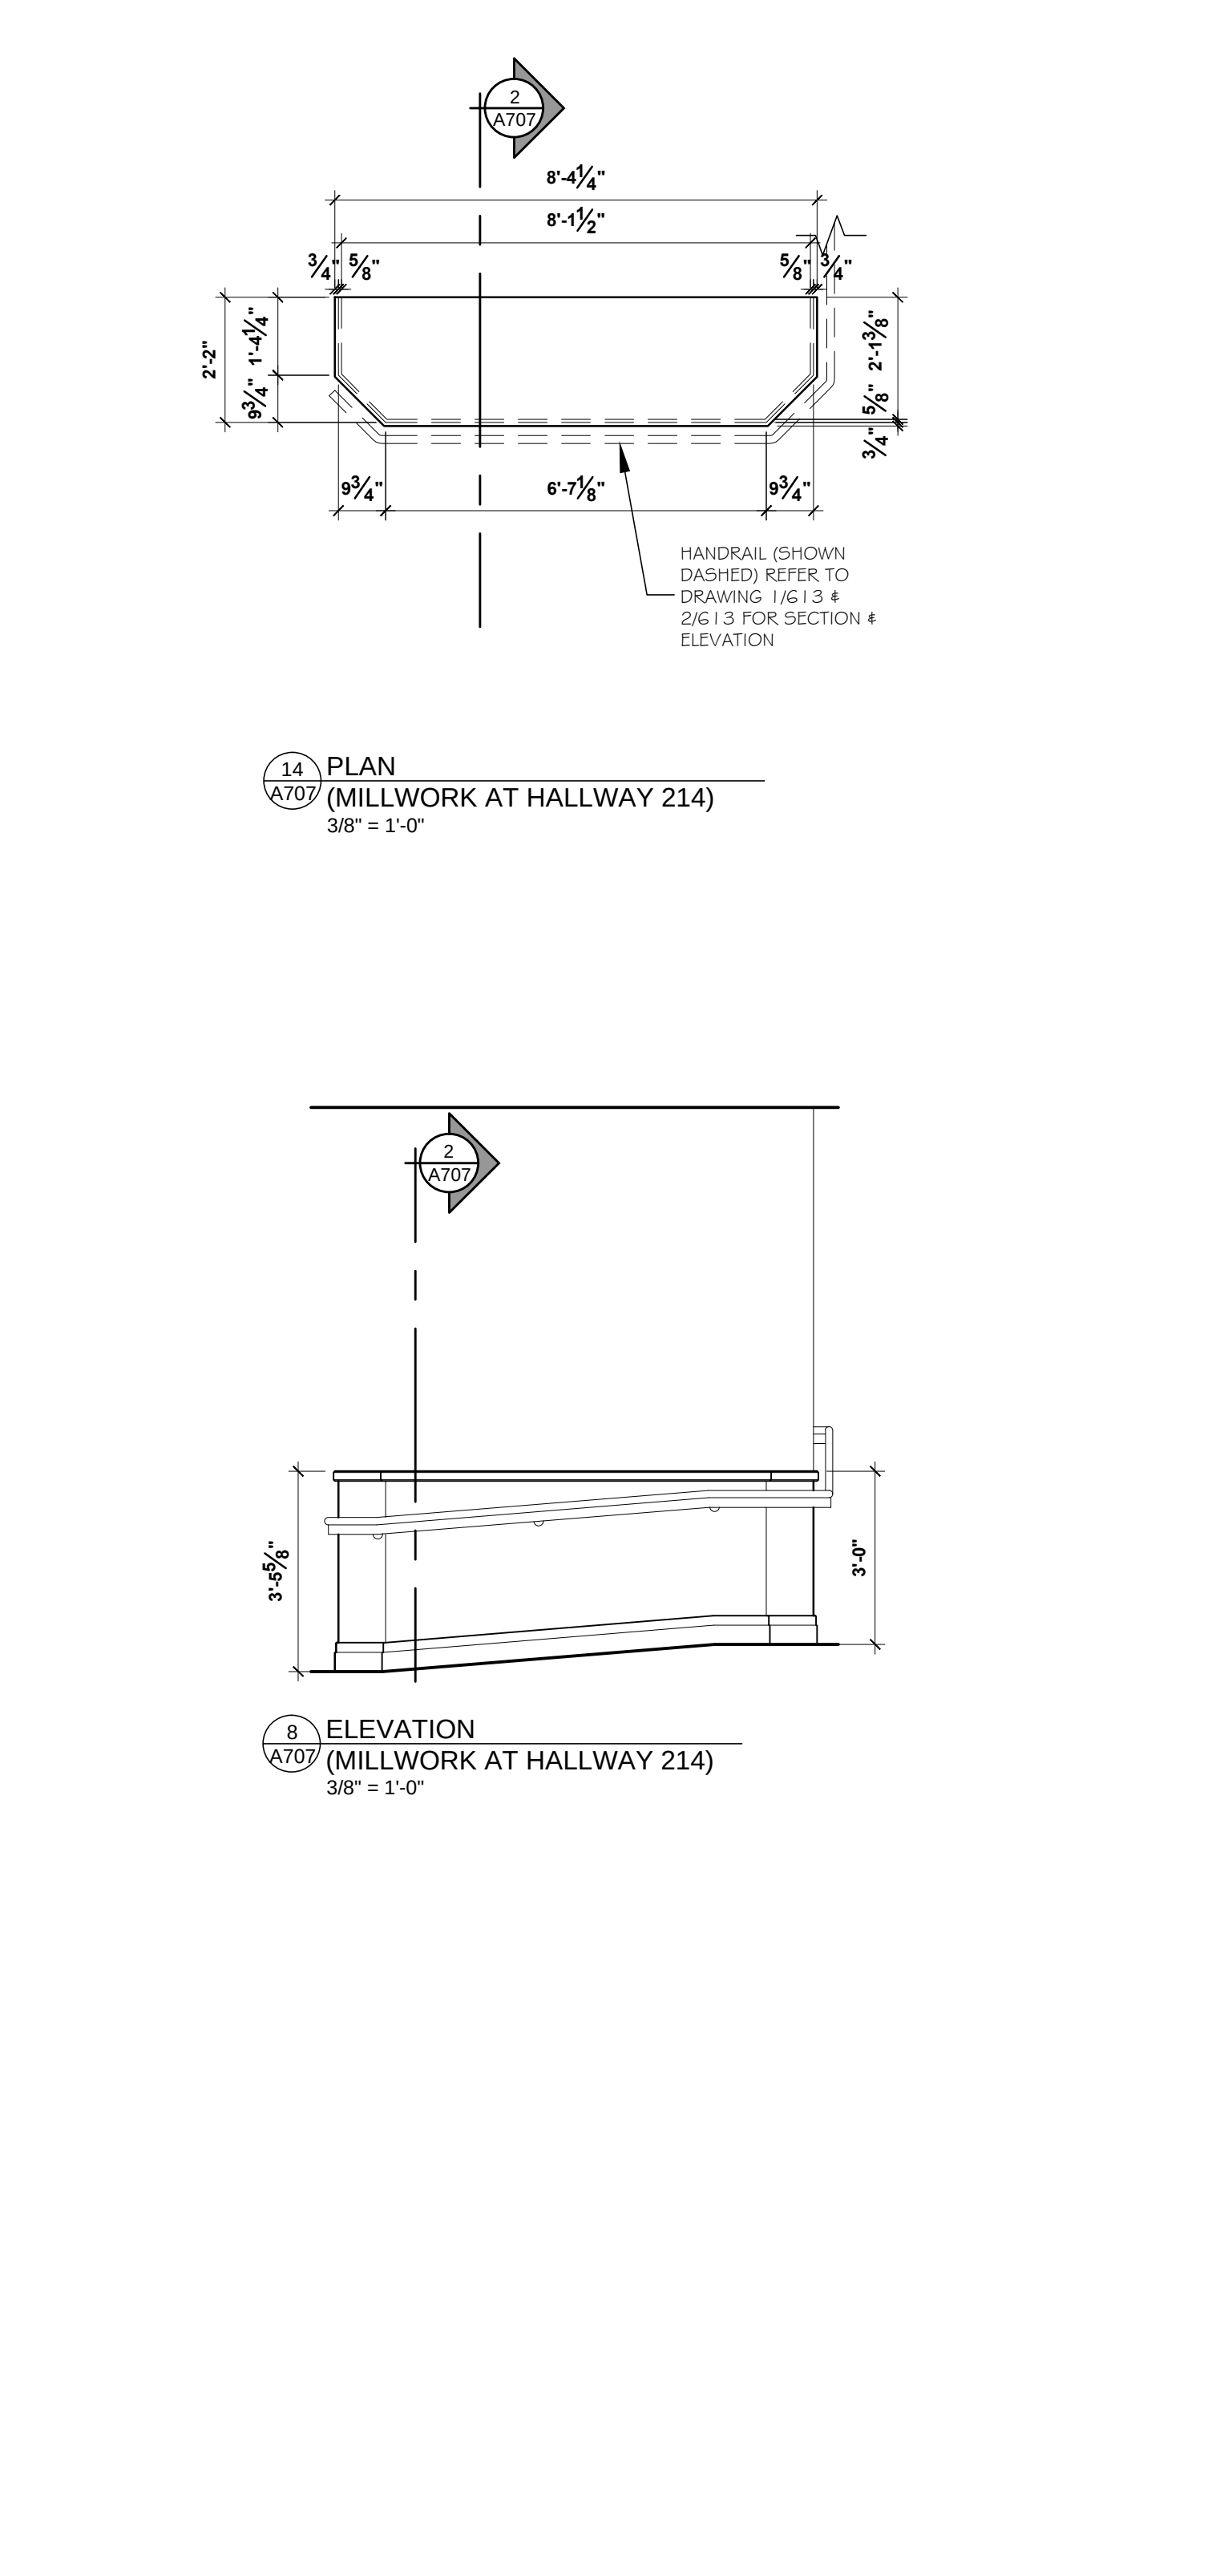


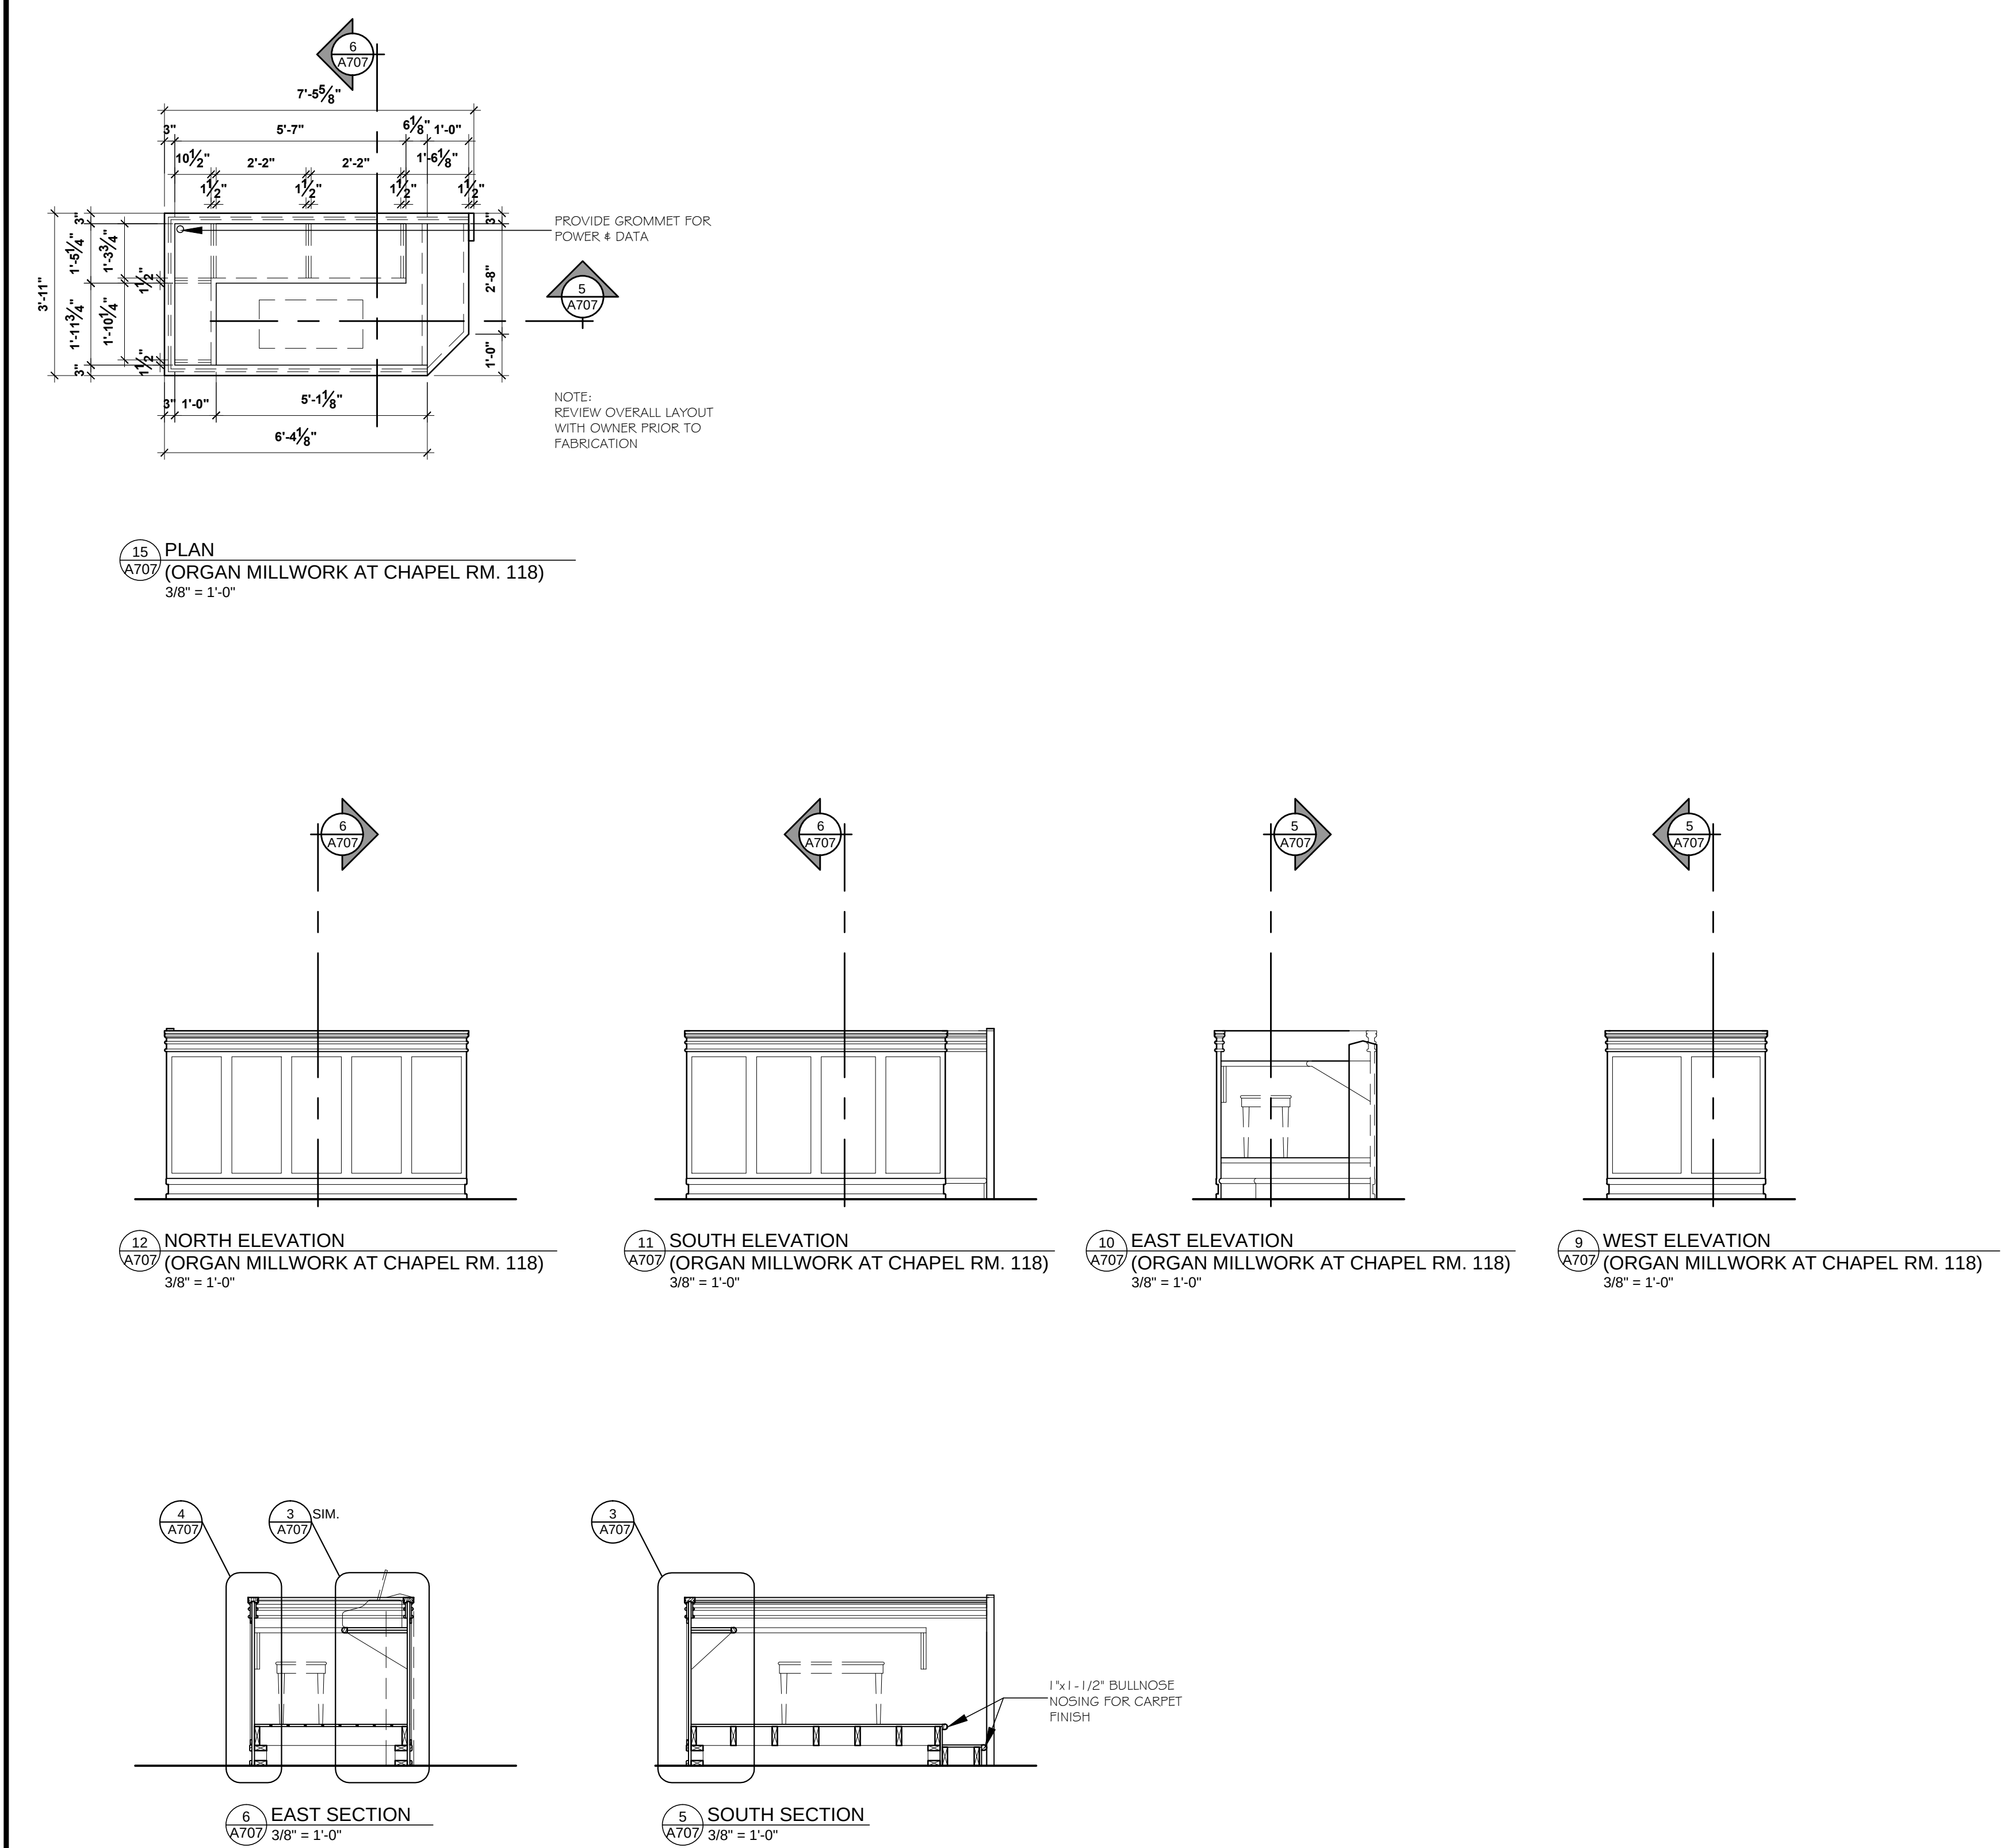

GEORGE ROBB
ARCHITECT

4800 DUNDAS STREET WEST, SUITE 201
TORONTO ONTARIO M9A 1B1
(TEL) 416-596-8301
(FAX) 416-596-1508

ONTARIO ASSOCIATION
OF
ARCHITECTS
DONALD F. SCOTT
LICENSE
3816

ALL DIMENSIONS TO BE CHECKED AND VERIFIED ON THE JOB.
ANY AND ALL DISCREPANCIES TO BE REPORTED TO THE ARCHITECT.
ALL DRAWINGS REMAIN THE PROPERTY OF THE ARCHITECT.
DO NOT SCALE DRAWINGS.

No.	Issue	Date
00	ISSUED FOR PERMIT	10.01.28
01	ISSUED FOR TENDER	10.06.01
02	RE-ISSUED FOR TENDER	11.04.08

ADDITION & ALTERATIONS -
EGAN FUNERAL HOME

203 Queen St. S., Bolton, ON

Millwork Details

PROJECT NUMBER	0660
SCALE	AS SHOWN
DATE	28 JANUARY 2010
DRAWN	UM
CHECKED	D.F.S.
SET NO.	DRAWING NO.

A707