

GEORGE ROBB
ARCHITECT


4800 DUNDAS STREET WEST, SUITE 201
TORONTO ONTARIO M9A 1B1
(TEL) 416-596-8301
(FAX) 416-596-1508

ALL DIMENSIONS TO BE CHECKED AND VERIFIED ON THE JOB.
ANY AND ALL DISCREPANCIES TO BE REPORTED TO THE ARCHITECT.
ALL DRAWINGS REMAIN THE PROPERTY OF THE ARCHITECT.
DO NOT SCALE DRAWINGS.

No.	Issue	Date
00	ISSUED FOR PERMIT	10.01.28
01	ISSUED FOR TENDER	10.06.01



Callidus Engineering
A Division of 1640286 Ontario Inc.
1385 North Kaitledge Park, Unit 9 - London, ON N6H 5N5
P: 519-472-7640 F: 519-471-9239 E: info@callidus.ca

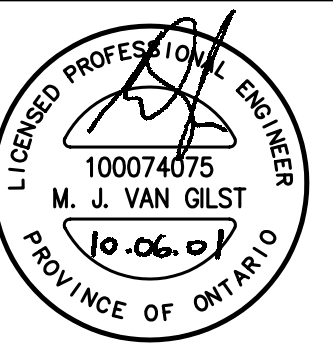


ADDITION & ALTERATIONS -
EGAN FUNERAL HOME

203 Queen St. S., Bolton, ON

Below Floor Plumbing
New Construction Layout

PROJECT NUMBER	CE-1157
SCALE	1/4" = 1'-0"
DATE	FEB 09, 2009
DRAWN	DJR
CHECKED	MJV
SET NO.	DRAWING NO.

P101

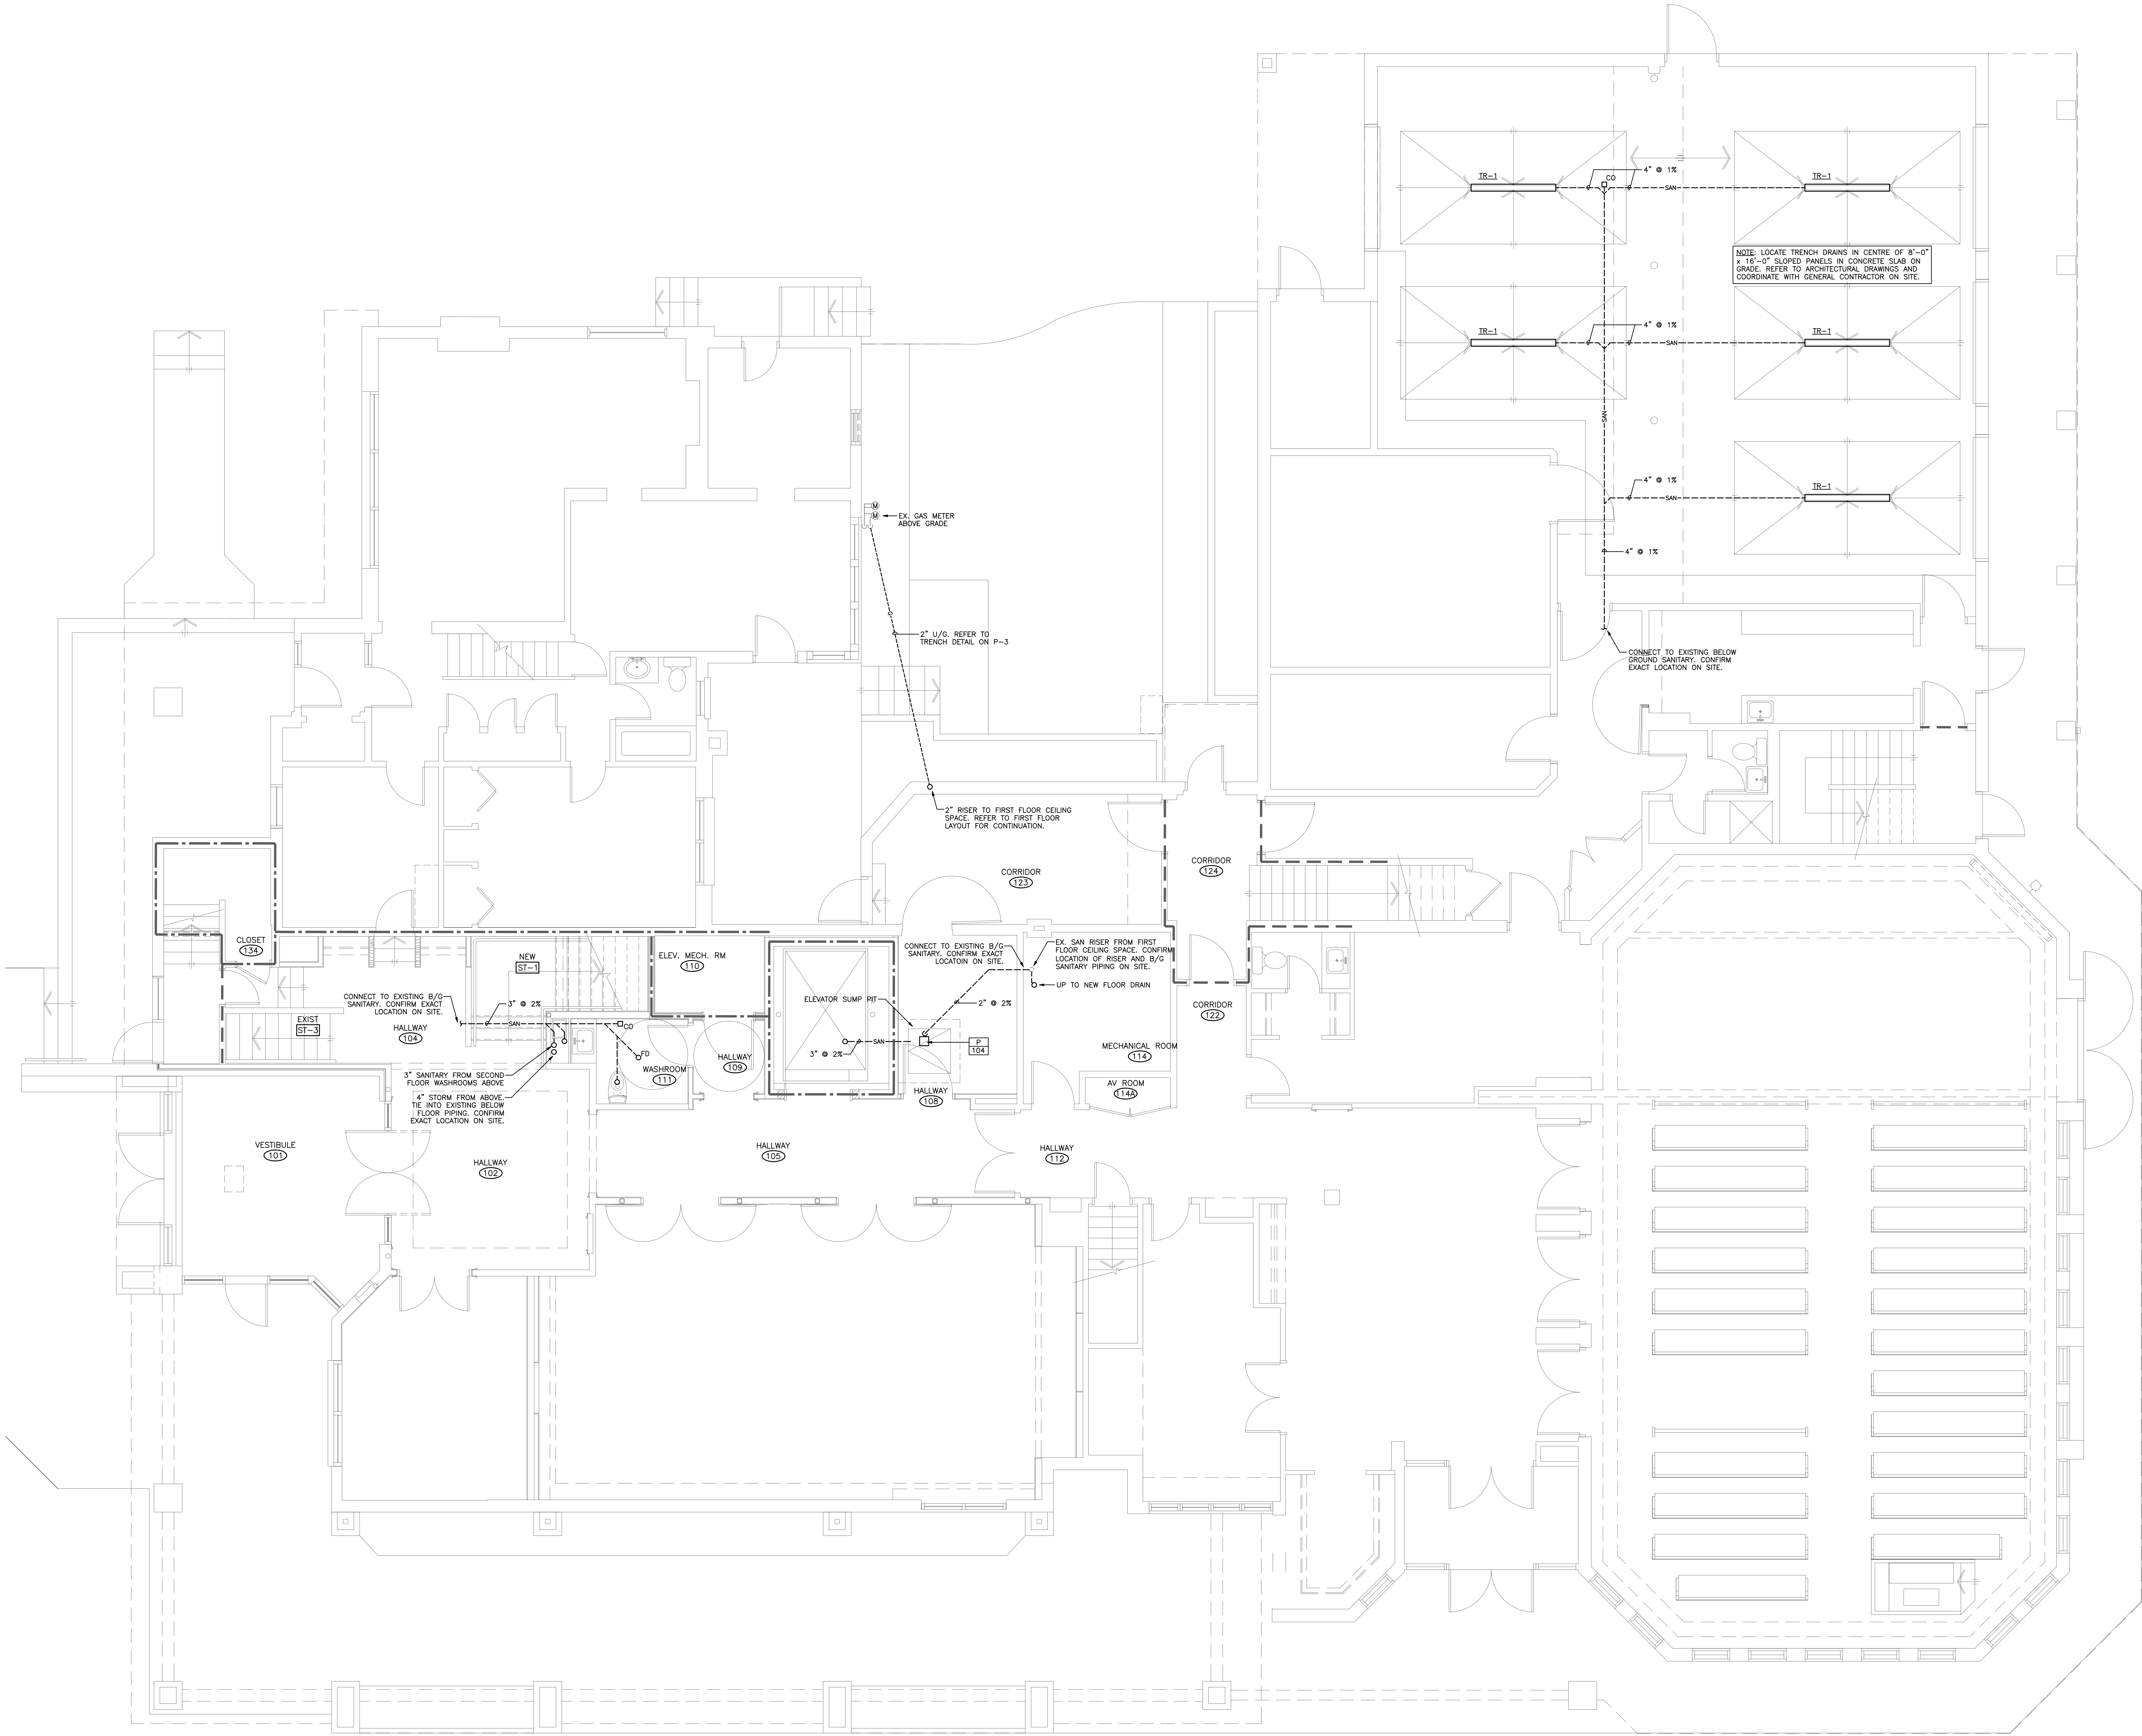

FIRST FLOOR LAYOUT

SCALE: 1/4" = 1'-0"