

ALL DIMENSIONS TO BE CHECKED AND VERIFIED ON THE JOB.
ANY AND ALL DISCREPANCIES TO BE REPORTED TO THE ARCHITECT.

ALL DRAWINGS REMAIN THE PROPERTY OF THE ARCHITECT.
DO NOT SCALE DRAWINGS.


No.	Issue	Date
00	ISSUED FOR PERMIT	10.01.28
01	ISSUED FOR TENDER	10.06.01

Callidus Engineering
A Division of 1640286 Ontario Inc.
1385 North Routledge Park, Unit 9 - London, ON N6H 5N5
P: 519-472-7640 F: 519-471-9239 E: info@callidus.ca



CONSTRUCTION NOTES:

1. LOCATE IN-FLOOR HEATING MANIFOLD 101 AND PUMP P-103 IN CLOSET AS INDICATED. MOUNT RECESSED IN CLOSET WALL AND PROVIDE ACCESS PANEL.
2. COMPLETELY REMOVE EXISTING WATER SOFTENER INCLUDING ALL PIPING, CONTROLS, AND ACCESSORIES. CAP WATER SUPPLY AT MAIN BRANCH.

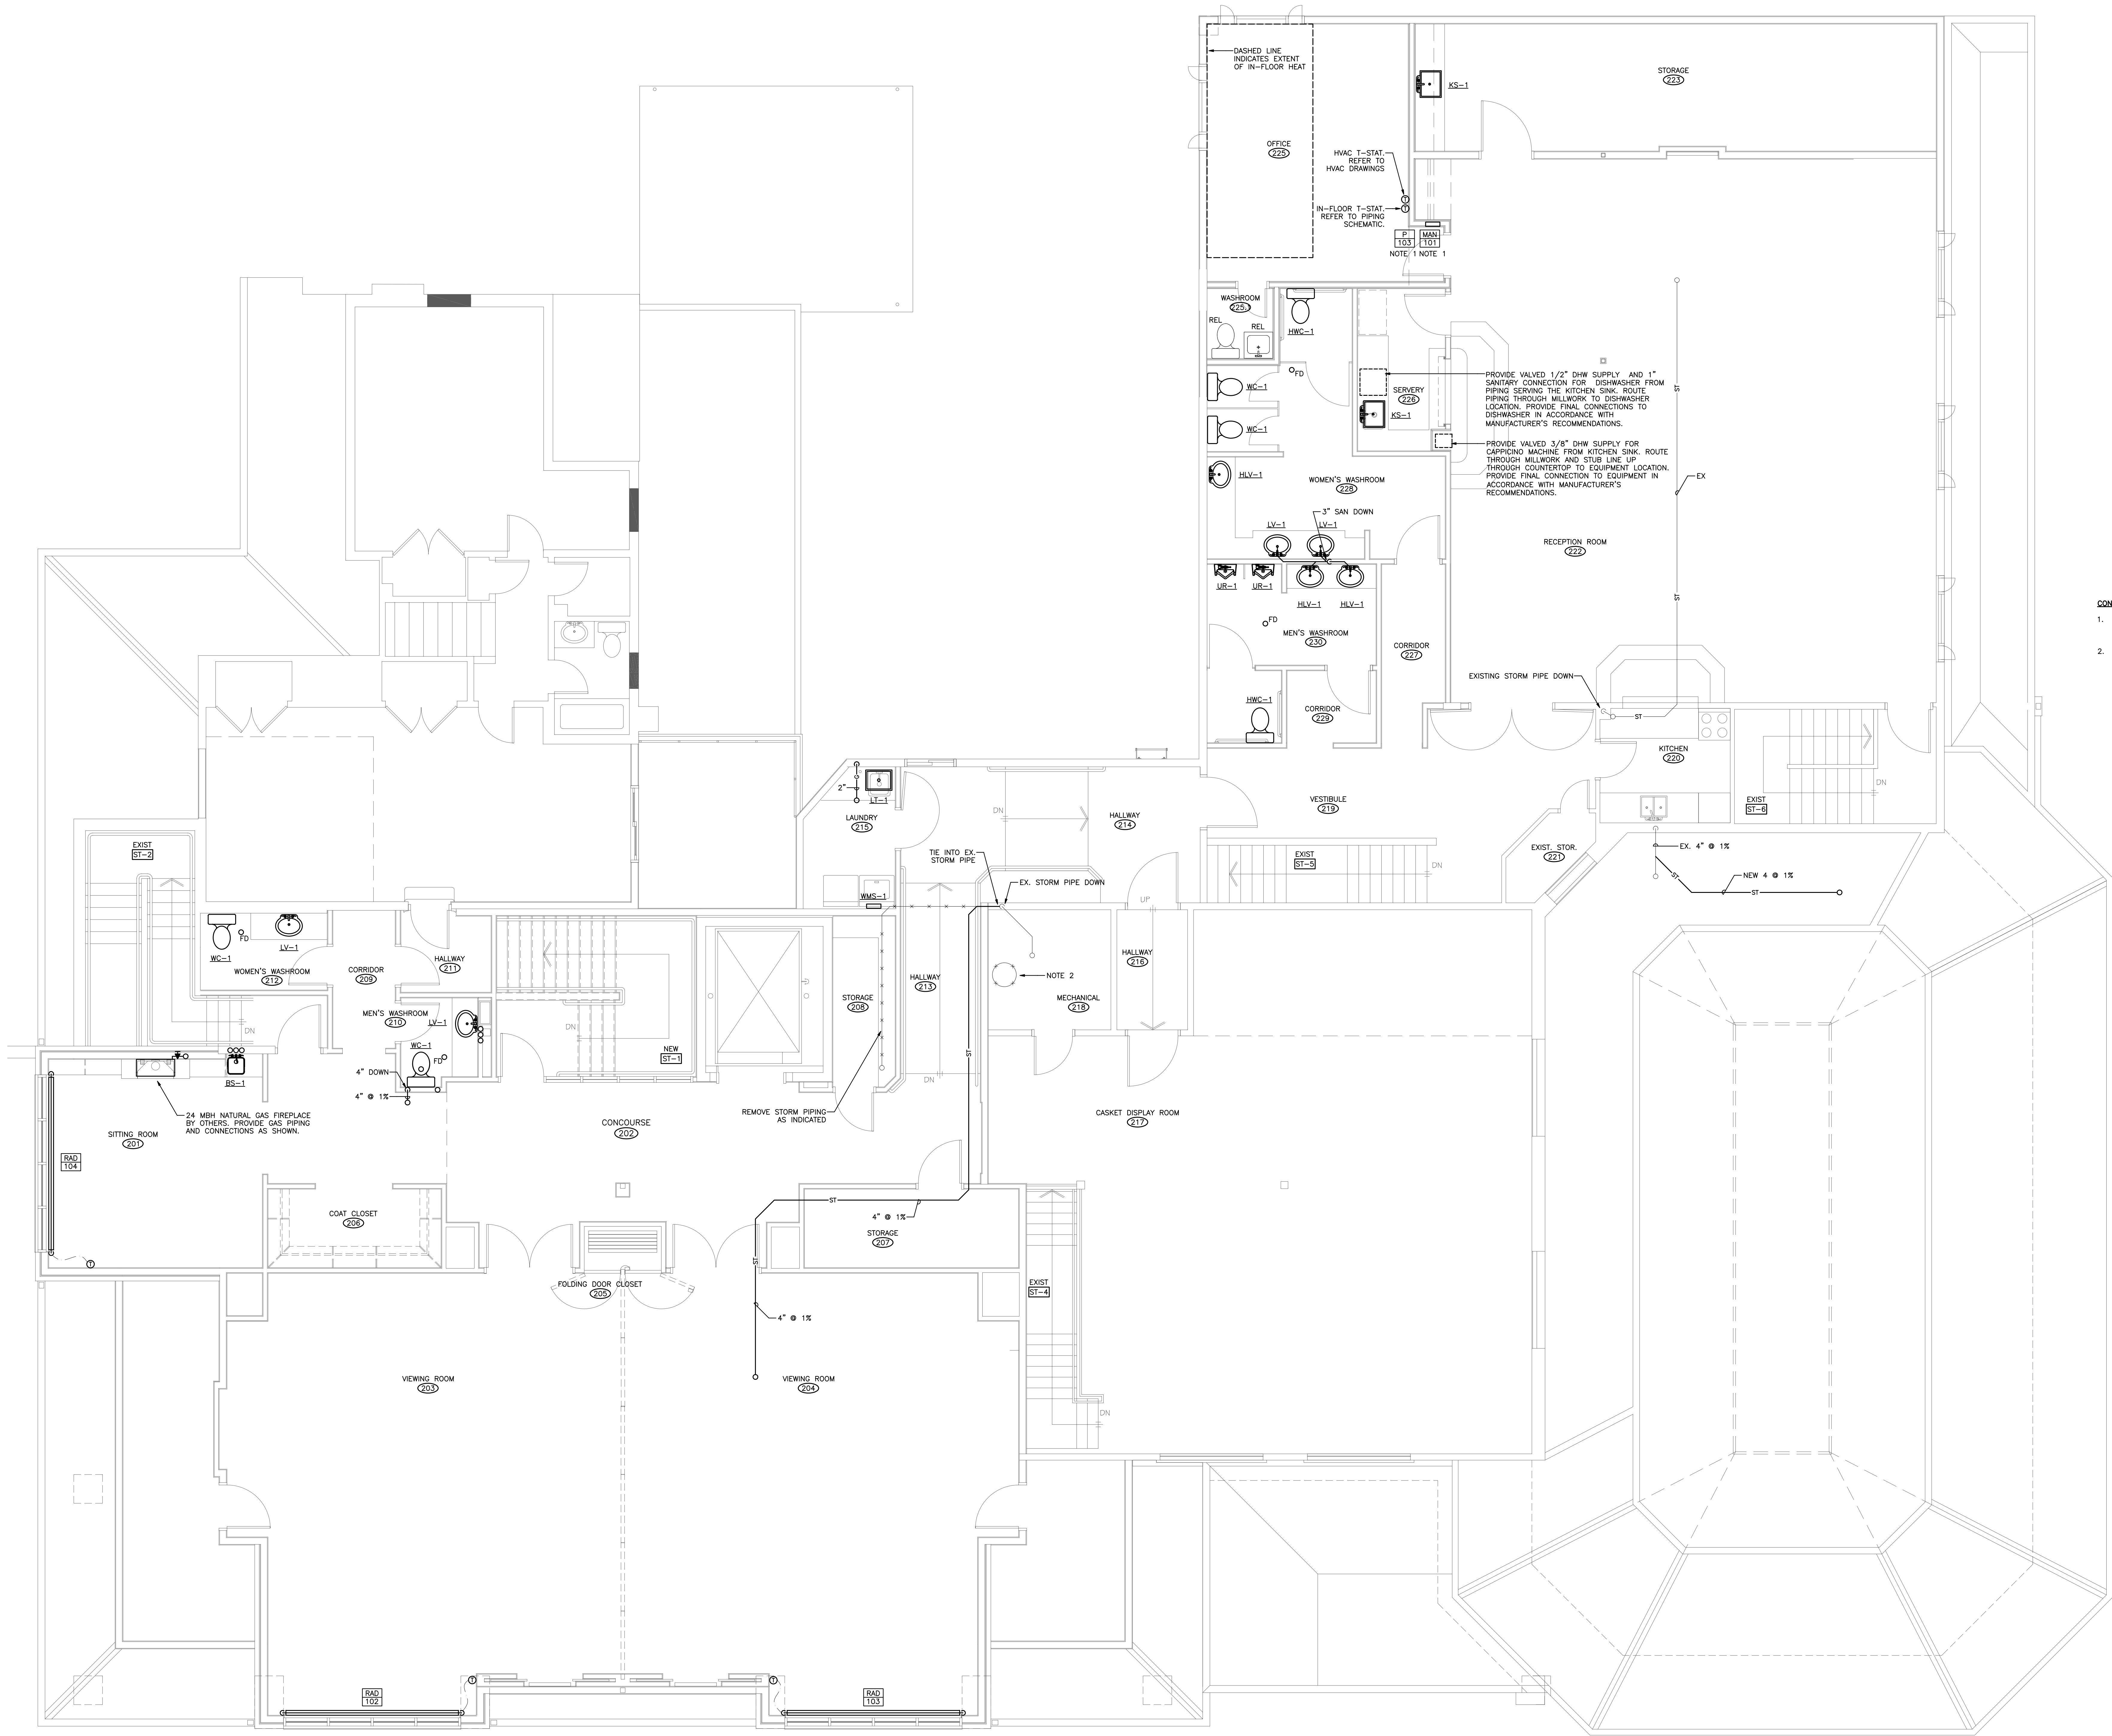

SECOND FLOOR LAYOUT

SCALE: 1/4" = 1'-0"

ADDITION & ALTERATIONS -
EGAN FUNERAL HOME

203 Queen St. S., Bolton, ON

Upper Floor Plumbing
New Construction Layout

PROJECT NUMBER	CE-1157
SCALE	1/4" = 1'-0"
DATE	FEB 09, 2009
DRAWN	DJR
CHECKED	MJV
SET NO.	DRAWING NO.

P103