
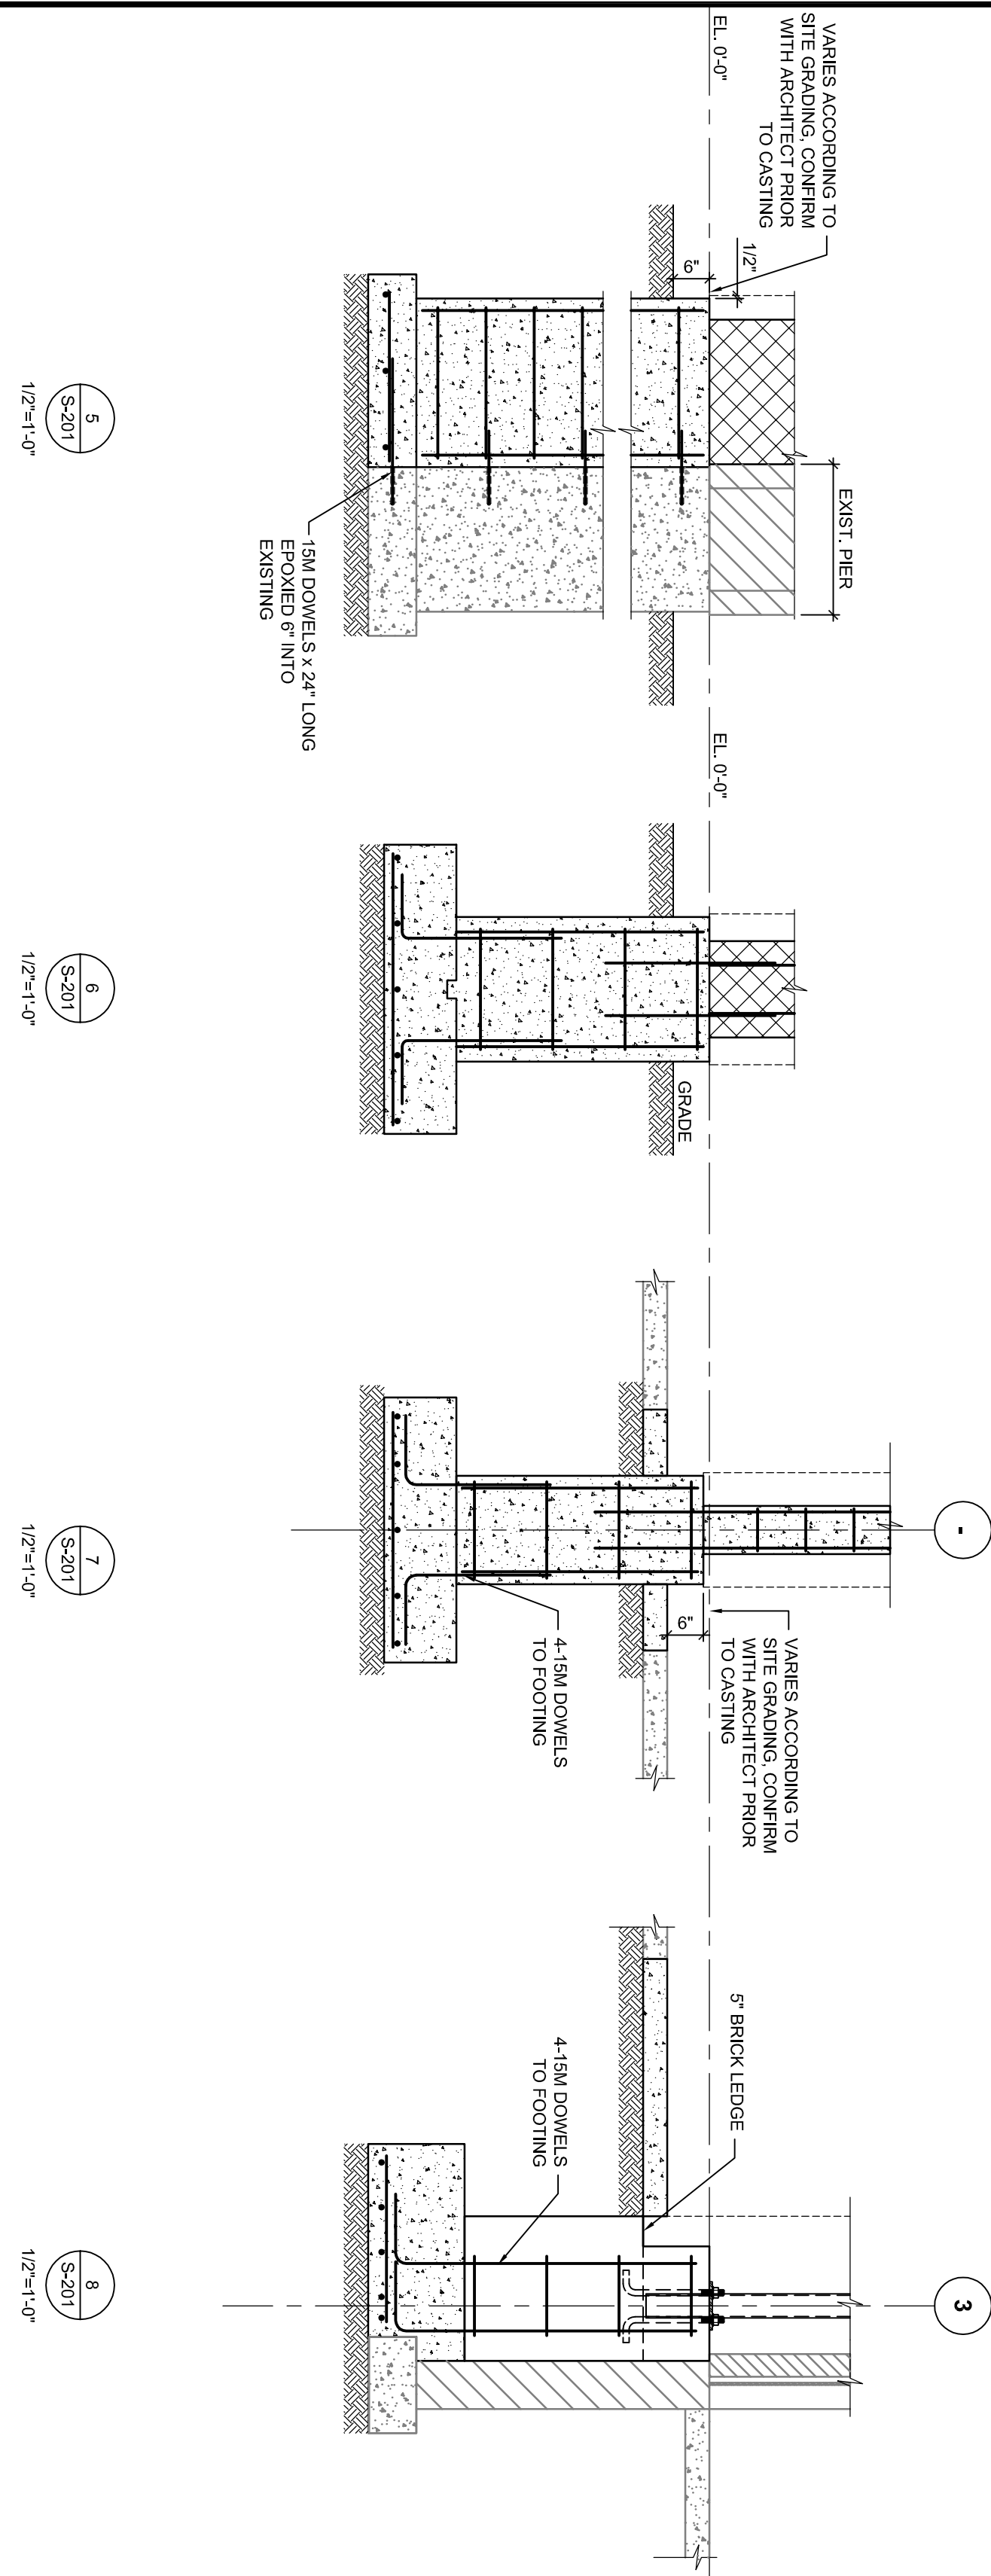


ALL DIMENSIONS TO BE CHECKED AND VERIFIED ON THE JOB
AND MATCH ALL SPECIFICATIONS TO BE PROVIDED TO THE
ALSO ALWAYS RESOLVE THE PROPERTY OF THE ARCHITECT.

DO NOT SCALE DIMENSIONS.

NO.	ISSUE	DATE
00	BUILDING PERMIT	28 JAN 2010
01	TENDER	04 JUN 2010

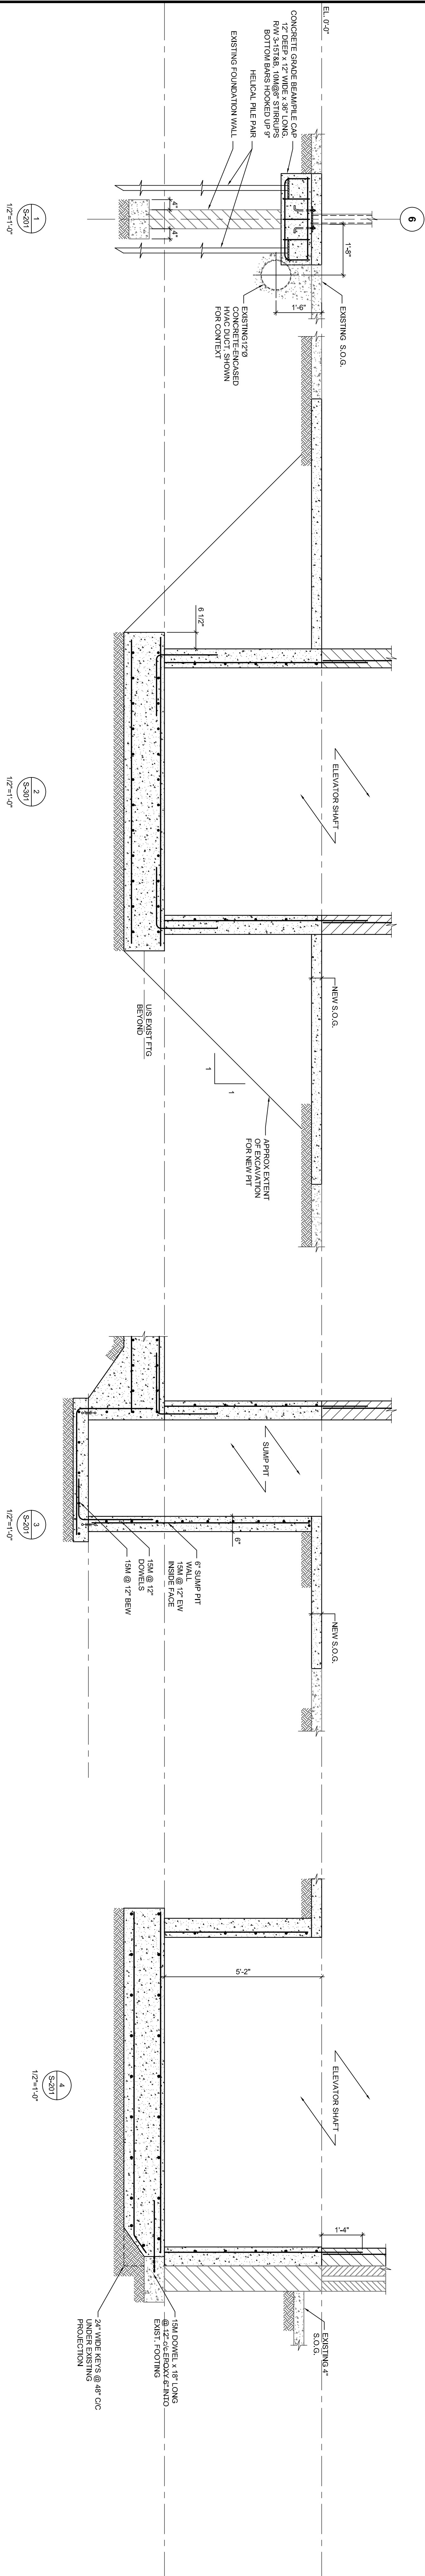

SECTIONS
FOUNDATION

PROJECT NUMBER	0660
SCALE	1/2"=1'-0"
DATE	29 JANUARY 2010
DRAWN	C.B.
CHECKED	C.B.
SET NO.	DRAWING NO.

S-201

ADDITION & ALTERATIONS -
EGAN FUNERAL HOME
203 Queen St. S., Bcdon, ON