


ALL DIMENSIONS TO BE CHECKED AND VERIFIED ON THE JOB
AND SHOWN IN SPECIFICATIONS TO BE PROVIDED TO THE
ALSO ALWAYS RESERVE THE PROPERTY OF THE ARCHITECT.
DO NOT SCALE DIMENSIONS.

NO.	ISSUE	Date
00	BUILDING PERMIT	28 JAN 2010
01	RENDER	04 JUN 2010

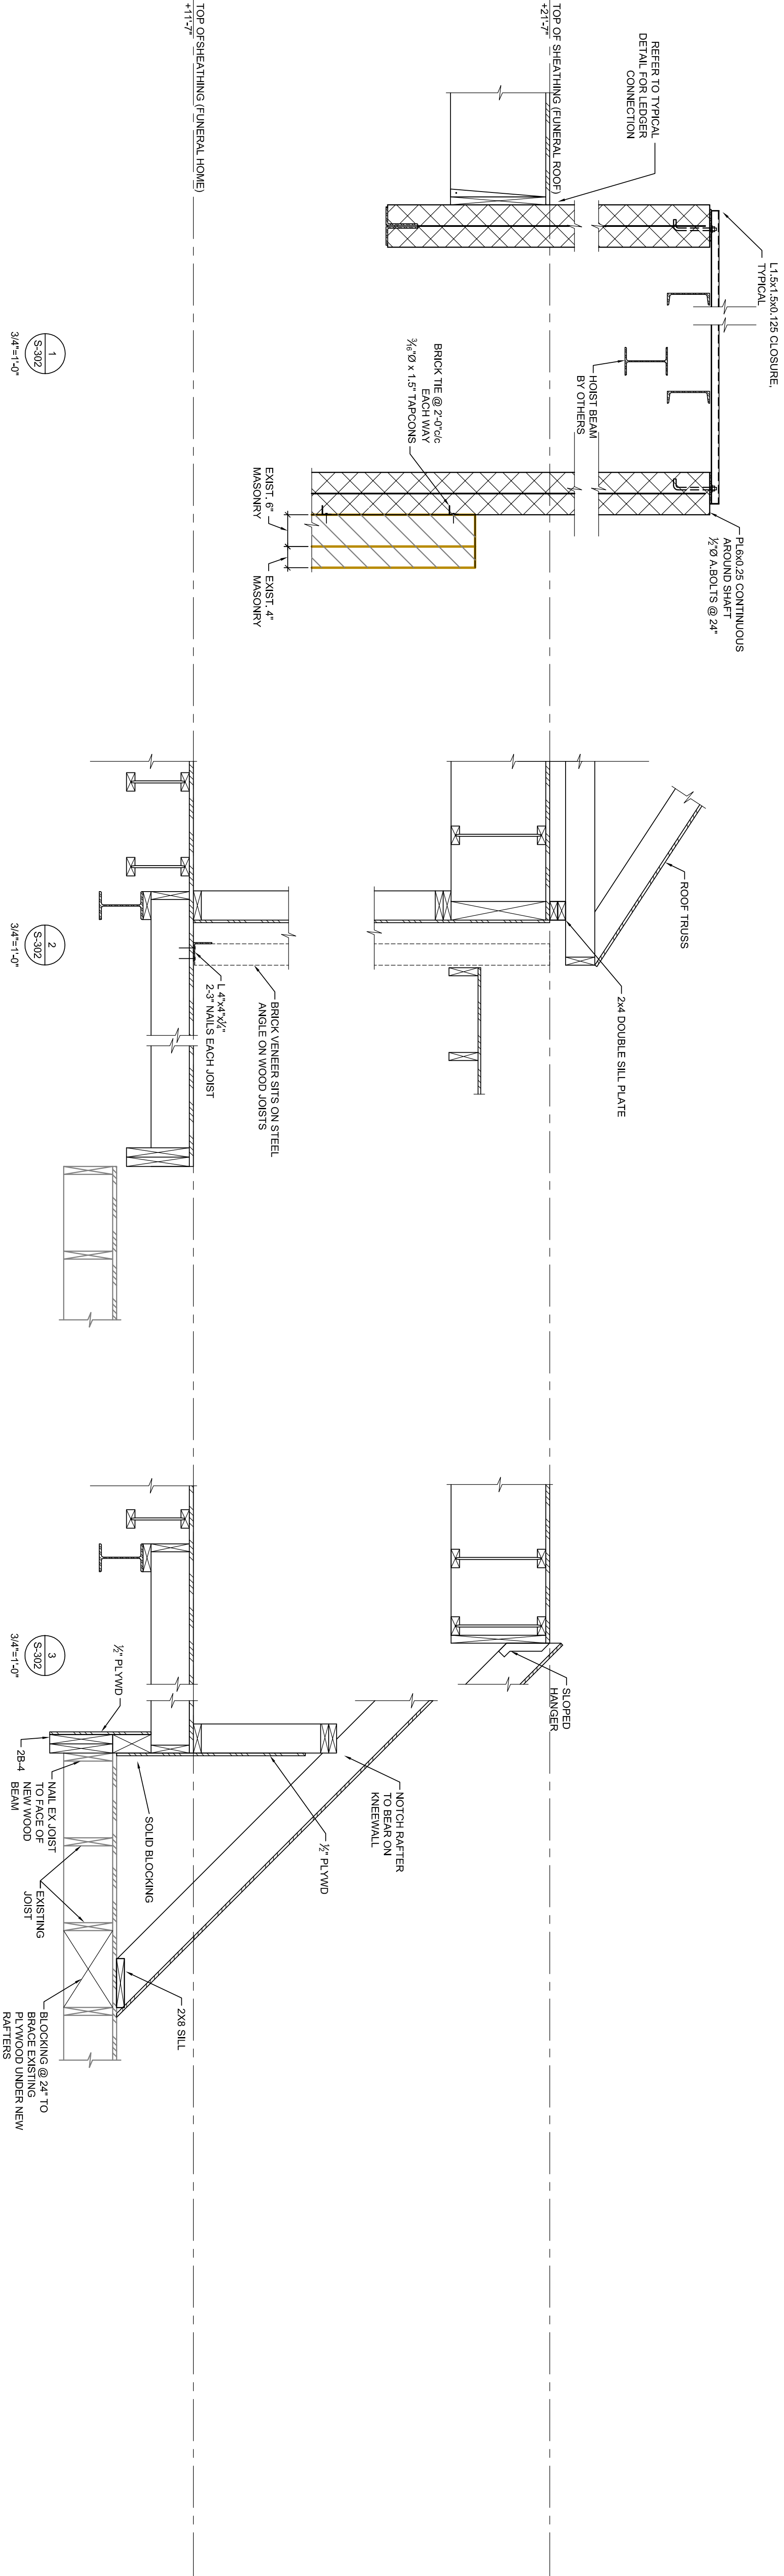

FRAMING
SECTIONS

PROJECT NUMBER	0660
SCALE	3/4\"=1'-0"
DATE	29 JANUARY 2010
DRAWN	C.B.
CHECKED	C.B.
SET NO.	DRAWING NO.

ADDITION & ALTERATIONS -
EGAN FUNERAL HOME
203 Queen St. S., Bolton, ON